


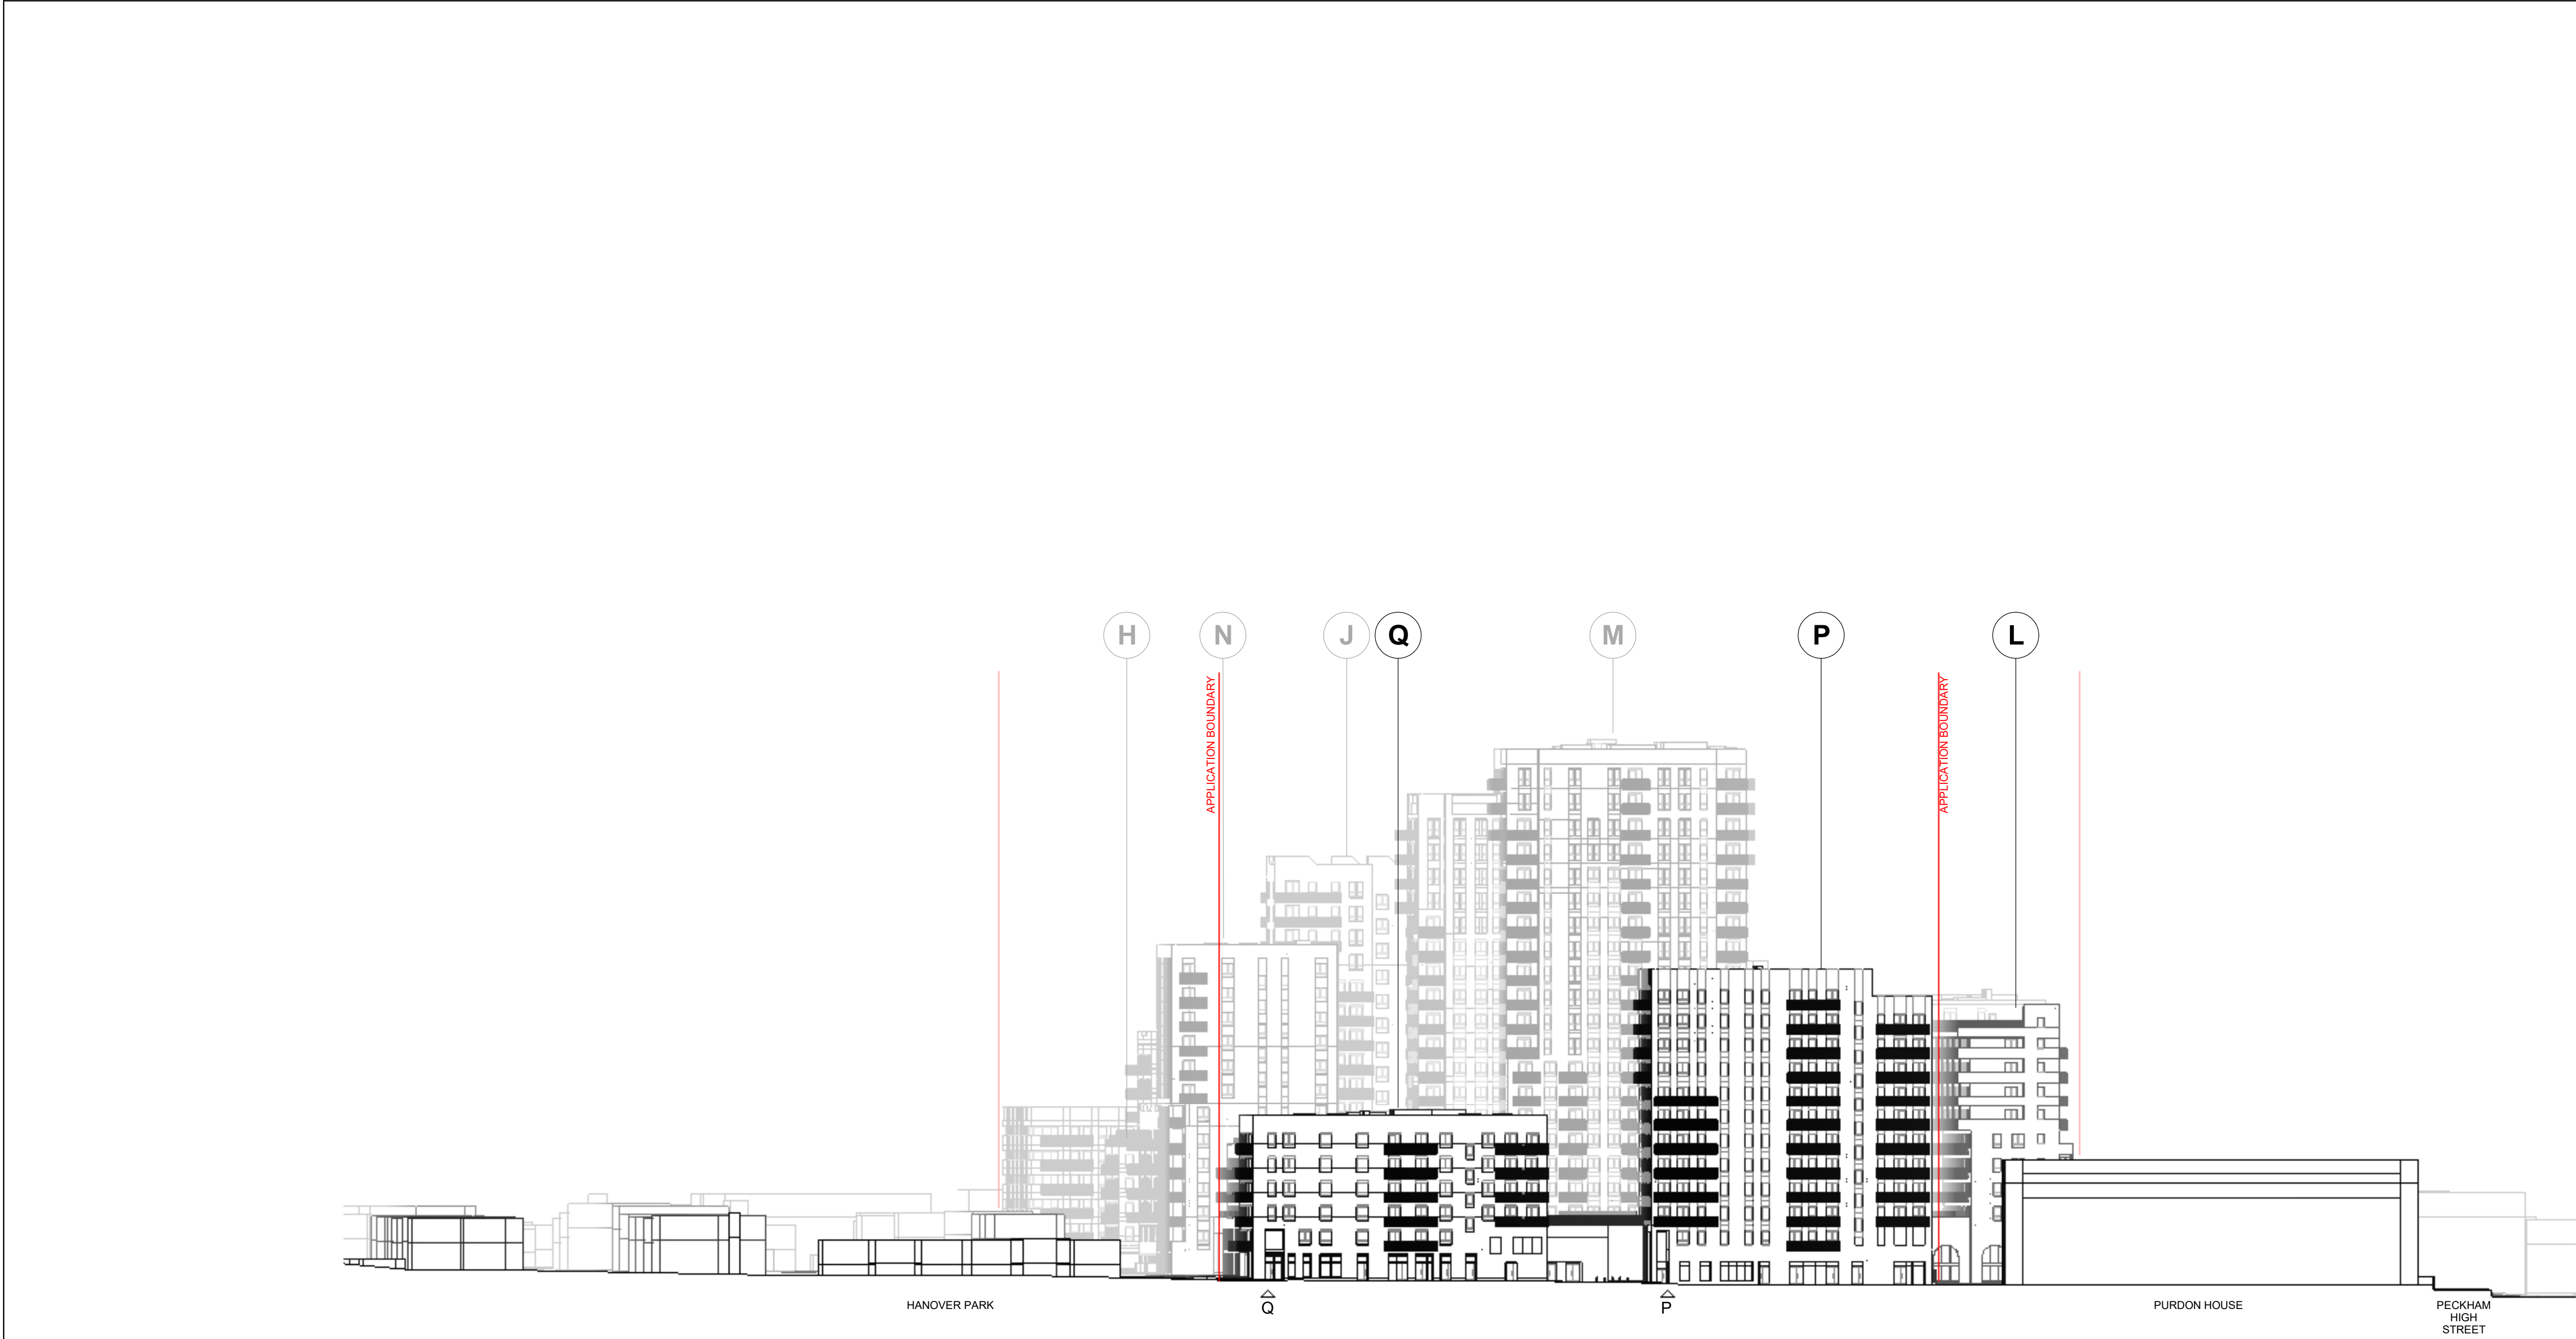

1 SITEWIDE ELEVATION - EAST
1 : 500 Elevation



CLIENT:
BERKELEY HOMES (CAPITAL) PLC.


THIS DRAWING IS COPYRIGHT OF JRM LIMITED.
THE ORIGINAL HARD COPY OF THIS DRAWING HAS BEEN EXECUTED TO SCALE AND IS BASED ON AVAILABLE SURVEY INFORMATION.
REPRODUCTION AND ELECTRONIC DISSEMINATION MAY RESULT IN DISTORTION AND RESIZING OF DRAWING CONTENT.
JRM LIMITED TAKES NO RESPONSIBILITY FOR MEASUREMENTS OR SCALING TAKEN FROM ANY OTHER DRAWING THAN THE ORIGINAL HARD COPY ISSUED BY JRM AND NO RELIANCE MAY BE PLACED ON SUCH DIMENSIONS. IF NO DIMENSION IS GIVEN, IT IS THE BUILDING SHOWN AS DOTTED OUTLINES REPRESENT EXISTING BUILDINGS HERE A CONSENT FOR A NEW BUILDING IS IN PLACE RESPONSIBILITY OF THE RECIPIENT TO ASCERTAIN THE DIMENSION SPECIFICALLY FROM THE ARCHITECT OR BY SITE MEASUREMENT. THE SIZING OF ALL STRUCTURAL & SERVICE ELEMENTS MUST ALWAYS BE CHECKED AGAINST THE RELEVANT ENGINEER DRAWINGS.
ANY OMISSIONS OR DISCREPANCIES BETWEEN DRAWING INFORMATION SHOULD BE BROUGHT TO THE ATTENTION OF THE CONTRACT ADMINISTRATOR.
CDM REGISTER: FLAGGED HAS ISSUES RELATING TO CONSTRUCTION (DESIGN AND MANAGEMENT) TO BE ADDRESSED DURING DESIGN DEVELOPMENT TO BE READ IN CONJUNCTION WITH DESIGN RISK REGISTER AND RESIDUAL RISK REGISTER.
FURNITURE LOCATIONS ARE ILLUSTRATIVE

NOTES:
KEY
X BUILDING REFERENCE
APPLICATION/SITE BOUNDARY LINE (RECEIVED 25/01/24)
REFER 004400 SERIES DRAWINGS FOR DETAILED BUILDING BY BUILDING ELEVATIONS, HEIGHTS AND MATERIALITY

NOT FOR CONSTRUCTION

P02	Planning Clarification	DRM	RM	JSI	05.25
P01	Planning Update	DRM	RM	JSI	12.24
P0	For Planning	DRM	RM	JSI	06.24

REV	DESCRIPTION	DR	CHK	QA	DATE
JRM DRM LTD Magdalen House 136-148 Collyer Street London SE1 7TU UK +44 (0)20 7803 9177 mail@drmmstudio.com www.drmmstudio.com					

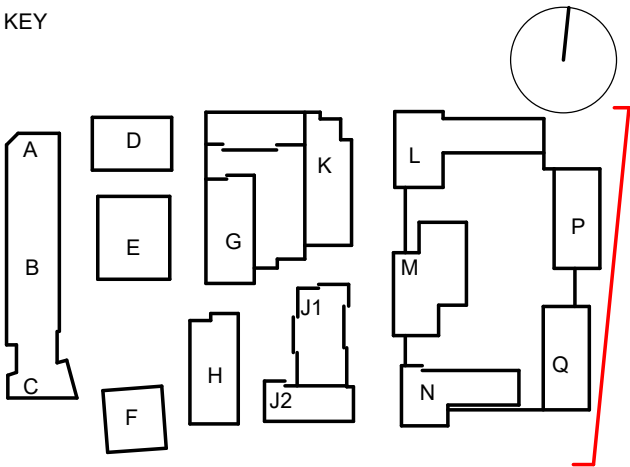

TITLE ELEVATIONS - SITEWIDE - 02		
PROJECT AYLESHAM CENTRE PECKHAM		
STATUS CODE S2 - Suitable for Information		
PROJECT STATUS	SCALE	SIZE
Stage 2	1 : 500	A1
DRAWING NO ASCP-DRM-ZZ-ZZ-DGA-A-004001	REVISION P02	

UPPER GROUND



1 BUILDING P - WEST ELEVATION


1 : 200 Elevation

UPPER GROUND




3 BUILDING P - EAST ELEVATION

1 : 200 Elevation

 


UPPER GROUND

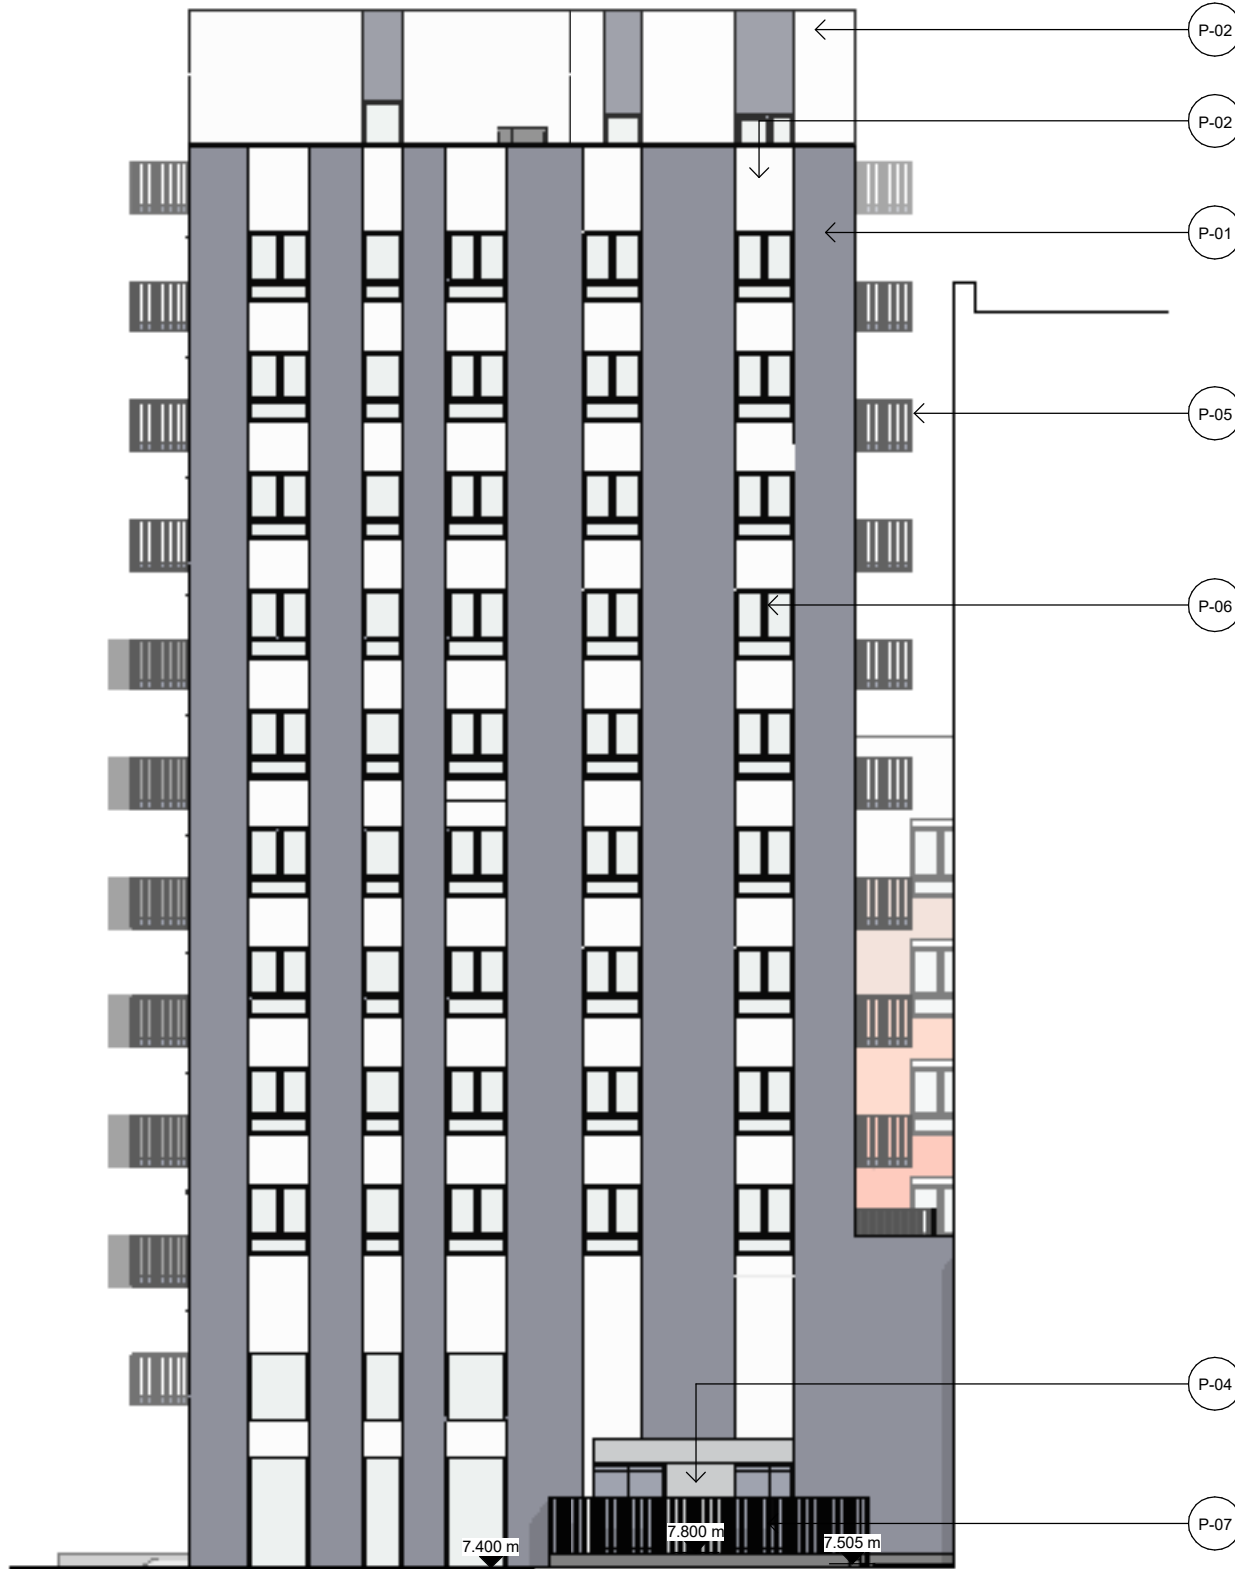

2 BUILDING P - NORTH ELEVATION

1 : 200 Elevation

UPPER GROUND

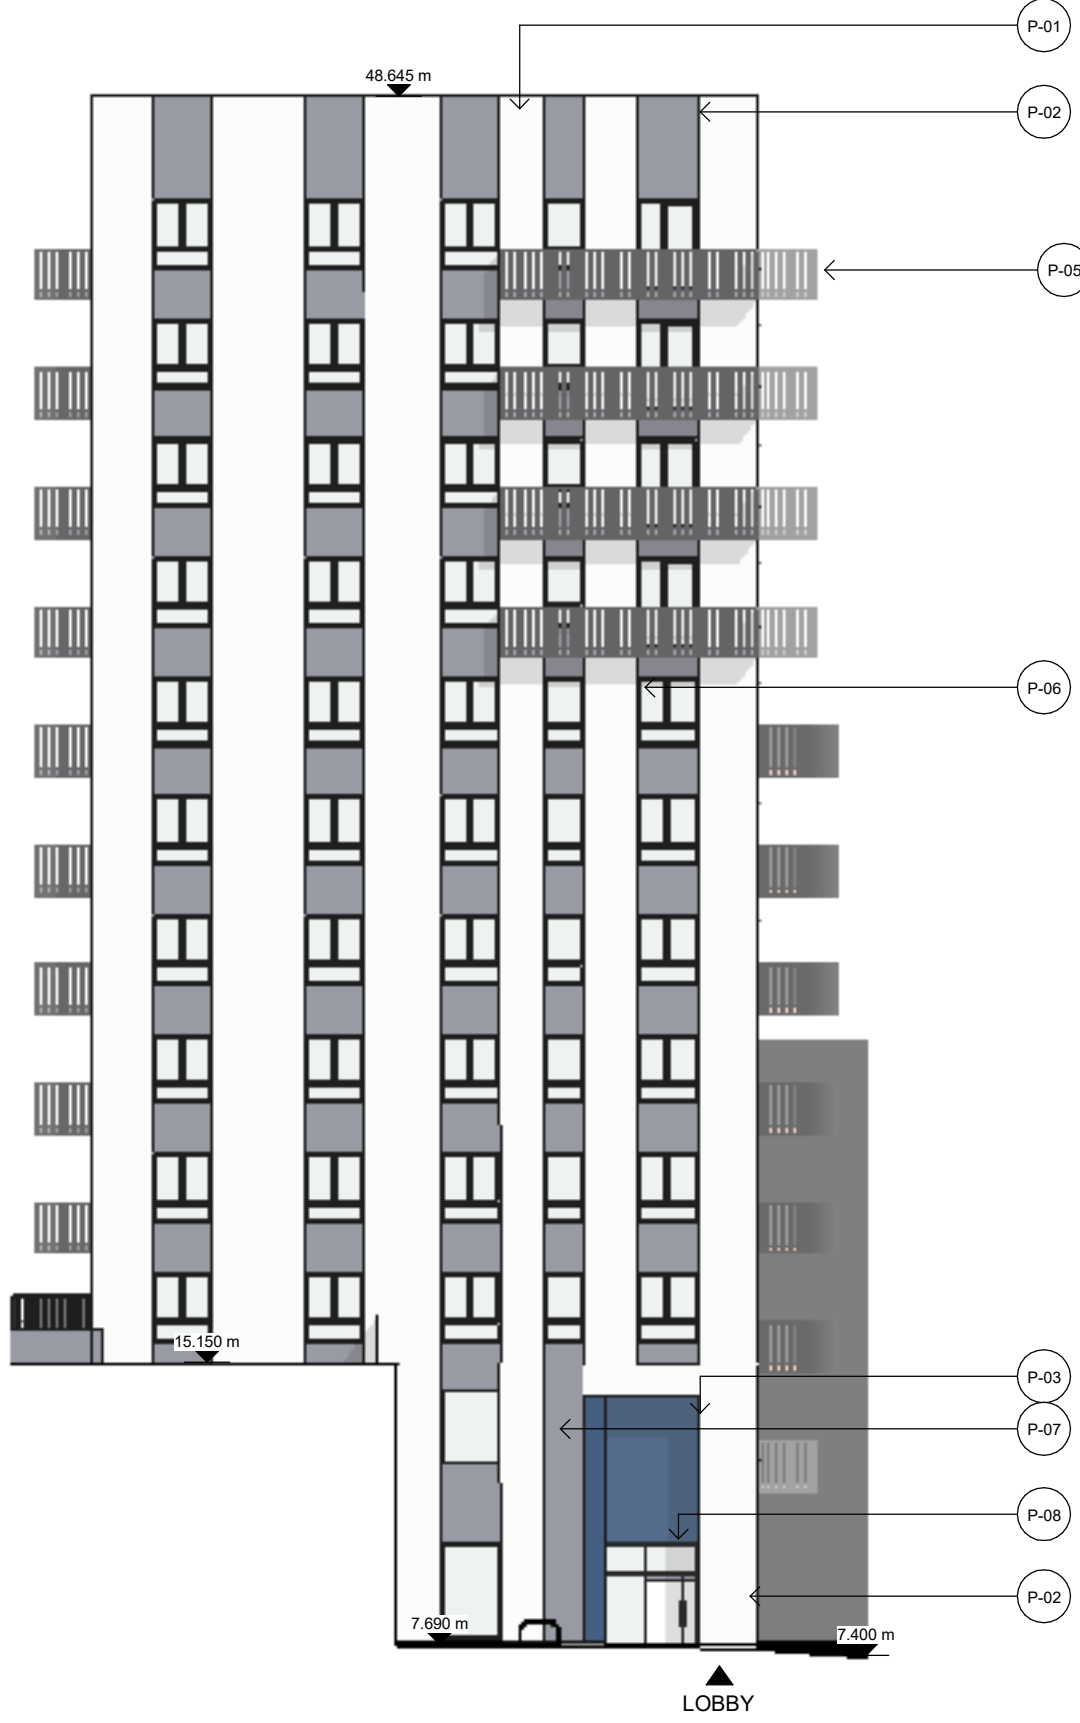

4 BUILDING P - SOUTH ELEVATION

1 : 200 Elevation

CLIENT:

BERKELEY HOMES (CAPITAL) PLC.

THIS DRAWING IS COPYRIGHT OF JRM LIMITED.
THE ORIGINAL HARD COPY OF THIS DRAWING HAS BEEN EXECUTED TO SCALE AND IS BASED ON AVAILABLE SURVEY INFORMATION.
REPRODUCTION AND ELECTRONIC DISSEMINATION MAY RESULT IN DISTORTION AND RESIZING OF DRAWING CONTENT.
JRM LIMITED TAKES NO RESPONSIBILITY FOR MEASUREMENTS OR SCALING TAKEN FROM ANY OTHER DRAWING THAN THE ORIGINAL HARD COPY ISSUED BY JRM AND NO RELIANCE MAY BE PLACED ON SUCH DIMENSIONS. IF NO DIMENSION IS GIVEN, IT IS THE BUILDING SHOWN AS DOTTED OUTLINES REPRESENT EXISTING BUILDINGS HERE A CONSENT FOR A NEW BUILDING IS IN PLACE RESPONSIBILITY OF THE RECIPIENT TO ASCERTAIN THE DIMENSIONS SPECIFICALLY FROM THE ARCHITECT OR BY SITE MEASUREMENT. THE SOUND OF ALL STRUCTURAL & SERVICE ELEMENTS MUST ALWAYS BE CHECKED AGAINST THE RELEVANT ENGINEERING DRAWINGS.
ANY OMISSIONS OR DISCREPANCIES BETWEEN DRAWING INFORMATION SHOULD BE BROUGHT TO THE ATTENTION OF THE CONTRACT ADMINISTRATOR.
CDM REGISTER: FLAGGED HAS ISSUES RELATING TO CONSTRUCTION (DESIGN AND MANAGEMENT) TO BE ADDRESSED DURING DESIGN DEVELOPMENT TO BE READ IN CONJUNCTION WITH DESIGN RISK REGISTER AND RESIDUAL RISK REGISTER.
FURNITURE LOCATIONS ARE ILLUSTRATIVE

NOTES:

BUILDING P
MATERIAL KEY:


- P-01: BLUE/GREY BRICK
P-02: WHITE BRICK
P-03: BLUE GLAZED BRICK
P-04: RIB BLOCK
P-05: METAL BALCONY AND BALUSTRADE - DARK BLUE
P-06: METAL FRAMED WINDOWS - DARK BLUE
P-07: METAL FRAMED CURTAIN WALL SYSTEM - DARK BLUE
P-08: METAL LOUVRE PANEL - DARK BLUE

- CONTEXT INFORMATION IS ILLUSTRATIVE ONLY.
- SPOT HEIGHTS (AOD) ARE INDICATIVE AND SUBJECT TO LANDSCAPE AND SERVING DESIGN DEVELOPMENT.
- ARCHITECTURAL DESIGN SUBJECT TO ONGOING DESIGN DEVELOPMENT THROUGH SUBSEQUENT RIBA WORK STAGES.
- STRUCTURE INFORMATION IS ILLUSTRATIVE ONLY. FOR MORE INFORMATION REFER TO STRUCTURE ENGINEER PACKAGE.
- SERVICING/TRANSPORT INFORMATION IS ILLUSTRATIVE ONLY. FOR MORE INFORMATION REFER TO TRANSPORT STATEMENT.
- LANDSCAPE INFORMATION IS ILLUSTRATIVE ONLY. FOR MORE INFORMATION REFER TO LANDSCAPE PACKAGE.
- WHERE SHOWN, AREAS ARE IN M2, ELEVATION IN M, AND DIMS IN MM.

NOT FOR CONSTRUCTION

P02	Planning Clarification	DRM	RM	JSL	05.25
P01	Planning Update	DRM	RM	JSL	12.24
P0	For Planning	DRM	RM	JSL	06.24

REV	DESCRIPTION	DR	CHK	QA	DATE
-----	-------------	----	-----	----	------

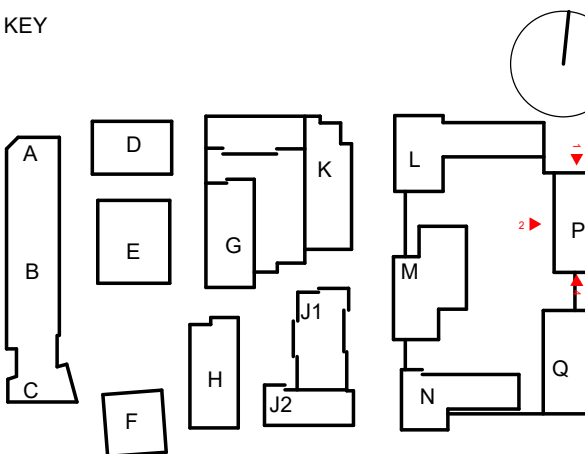

TITLE
ELEVATIONS - BUILDING P - 01

PROJECT
AYLESHAM CENTRE PECKHAM

STATUS CODE
S2 - Suitable for Information
PROJECT STATUS
Stage 2
SCALE
1 : 200
SIZE
A1

DRAWING NO
ASCP-DRM-MP-ZZ-DGA-A-004490
REVISION
P02