

The Cambridge South East Transport Order

Transport And Works Act 1992

Transport And Works (Applications And Objections Procedure) (England And Wales) Rules 2006

Existing Site Plans

Document Reference	CSET-12-DP2
Revision Number	00
Applicant	Cambridgeshire County Council
Date	January 2025

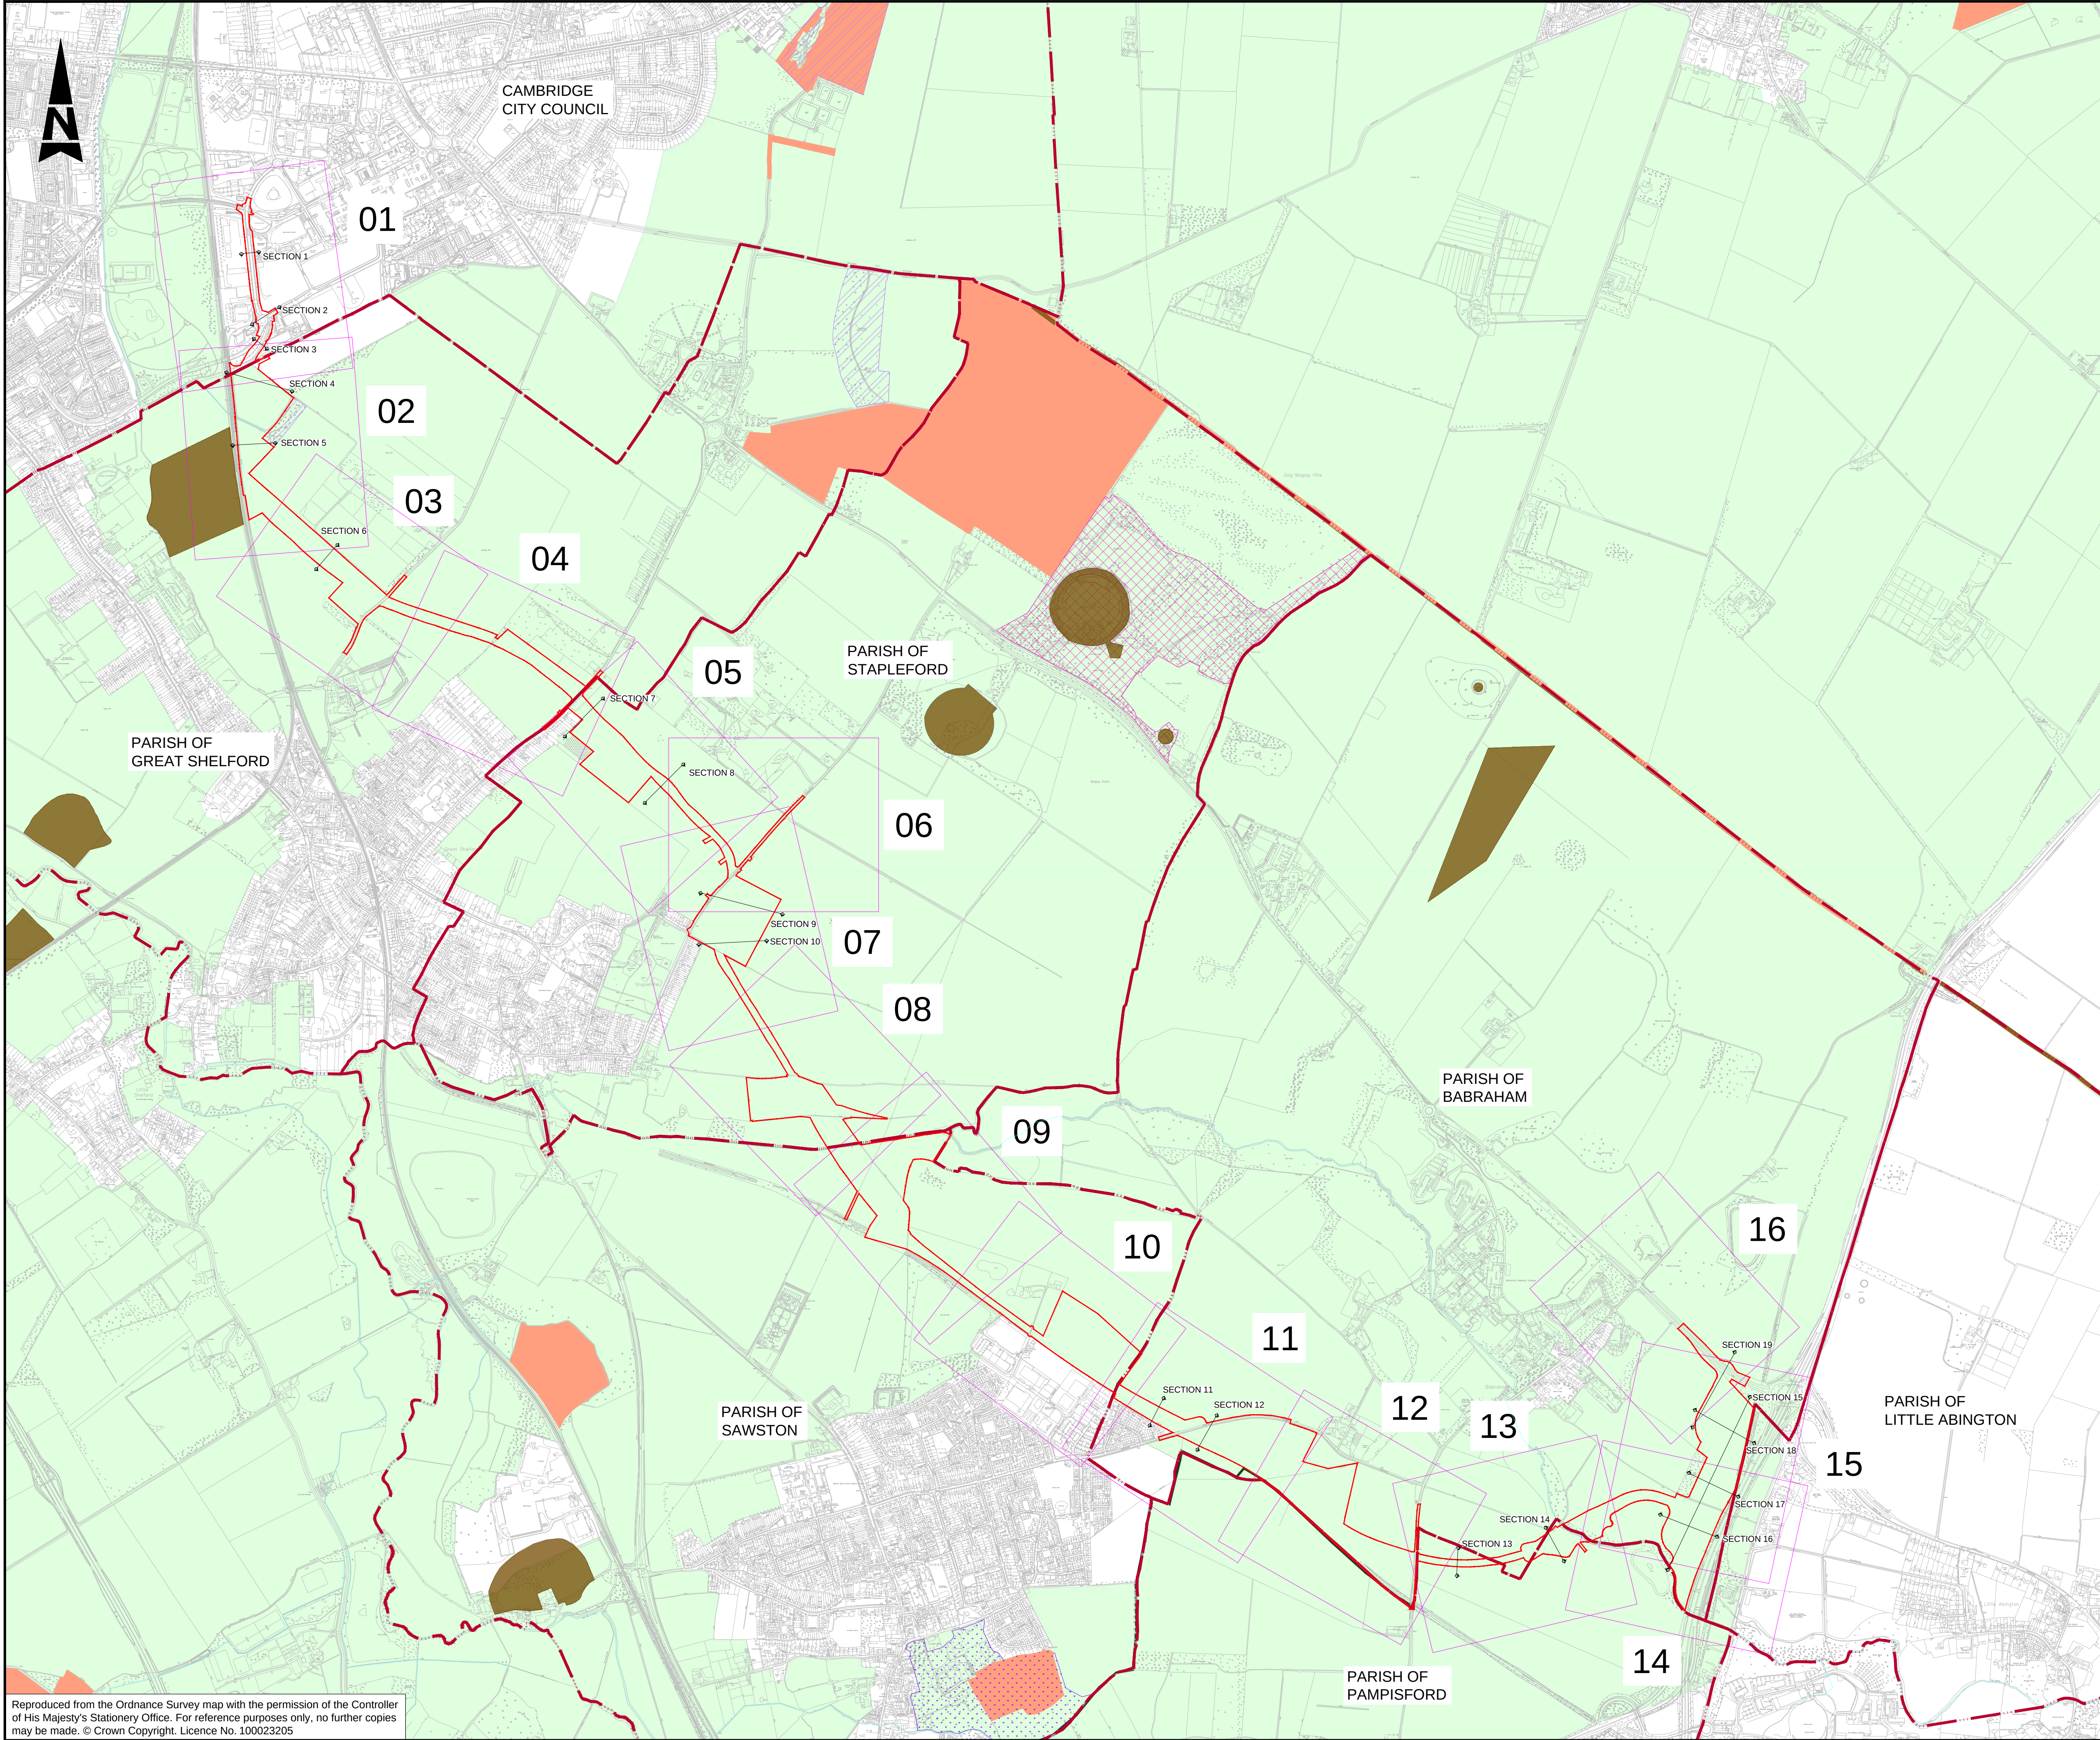

- NOTES:
1. ALL DIMENSIONS ARE IN METRES UNLESS STATED OTHERWISE.
 2. DRAWING TO BE PRINTED IN COLOUR.
 3. THE PROPOSED DESIGN INFORMATION SHOWN IS INDICATIVE. DETAILED DESIGN LAYOUTS WILL BE SUBJECT TO APPROVAL BY THE LOCAL PLANNING AUTHORITY OR OVERSEEING ORGANISATION AS PART OF THE DEEMED PLANNING CONDITIONS.
 4. THE DRAWING SHALL ONLY BE USED FOR THE INTENDED PURPOSE OF INDICATIVE DESIGN TO SUPPORT A TRANSPORT AND WORKS ACT ORDER APPLICATION.
 5. PUBLIC TRANSPORT STOP LOCATIONS AND WAITING AREAS ARE INDICATIVE AND MAY BE SUBJECT TO CHANGE AT THE DETAILED DESIGN STAGE.
 6. LANDSCAPE DETAILS ARE INDICATIVE SEE DRAWING NUMBERS 5212868-ATK-ELS-WHL_AL_SCHEME-DR-LL-000001 TO 0000018 FOR MORE DETAILS.
 7. PRELIMINARY DESIGNS FOR JUNCTION LAYOUT, DRAINAGE, FENCING, VEHICLE RESTRAINT SYSTEMS, LIGHTING, STRUCTURES AND PAVEMENT HAVE BEEN DEVELOPED TO SUPPORT THE PRODUCTION OF THE PROPOSED INDICATIVE LAYOUT SHOWN. THESE DESIGNS WILL BE SUBJECT TO FURTHER DEVELOPMENT IN DETAILED DESIGN AND APPROVAL BY THE LOCAL PLANNING AUTHORITY OR OVERSEEING ORGANISATION.

KEY:

- SCHEME BOUNDARY
- PARISH BOUNDARY
- 01 SHEET NUMBER
- COUNTRY PARKS
- LOCAL NATURE RESERVE
- DESIGNATED GREEN BELT
- REGISTERED PARKS AND GARDENS
- SCHEDULED MONUMENTS
- SITE OF SPECIAL SCIENTIFIC INTEREST
- WATER COURSE
- SECTION MARKER

Description						
Status	Revision	Drawn	Checked	Reviewed	Authorised	Issue Date
Description						
Status	Revision	Drawn	Checked	Reviewed	Authorised	Issue Date
Description						
FIRST ISSUE						
Status	Revision	Drawn	Checked	Reviewed	Authorised	Issue Date
A1	CO1	AH	US	AH	GB	08/09/23
Description						
TWAO Application Oct 2024 Submission						
Status	Revision	Drawn	Checked	Reviewed	Authorised	Issue Date
A1	CO2	AK	KS	RJ	EK	04/10/24
Description						
TWAO JANUARY 2025						
Status	Revision	Drawn	Checked	Reviewed	Authorised	Issue Date
A1	CO3	AK	KS	EK	EK	07/01/25
Drawing Suitability						Status
APPROVED - PUBLISHED						A1

Regent House
AtkinsRéalis
4th Floor
90-96 Victoria Road
Chelmsford
Essex CM1 1QU
Tel: +44 (0)1245 245245
www.atkinsrealis.com

Copyright © AtkinsRéalis (2024)


Client

GROWING AND SHARING PROSPERITY
Delivering our City Deal

Project Title CSET PHASE 2

Drawing Title
CAMBRIDGE SOUTH EAST TRANSPORT PHASE 2
EXISTING LAYOUT DRAWINGS
SHEET LAYOUT

Drawing Number		Project		Originator		Volume	
5212868		- ATK		- GEN		-	
Location		Project		Ref. No.		Sheet	
WHL_AL_E		- DR - ZL - 000017				1 of 1	
Original Size	A1	Scale	1:12500	Project Ref. No.	5212868	Sheet	Rev. C03

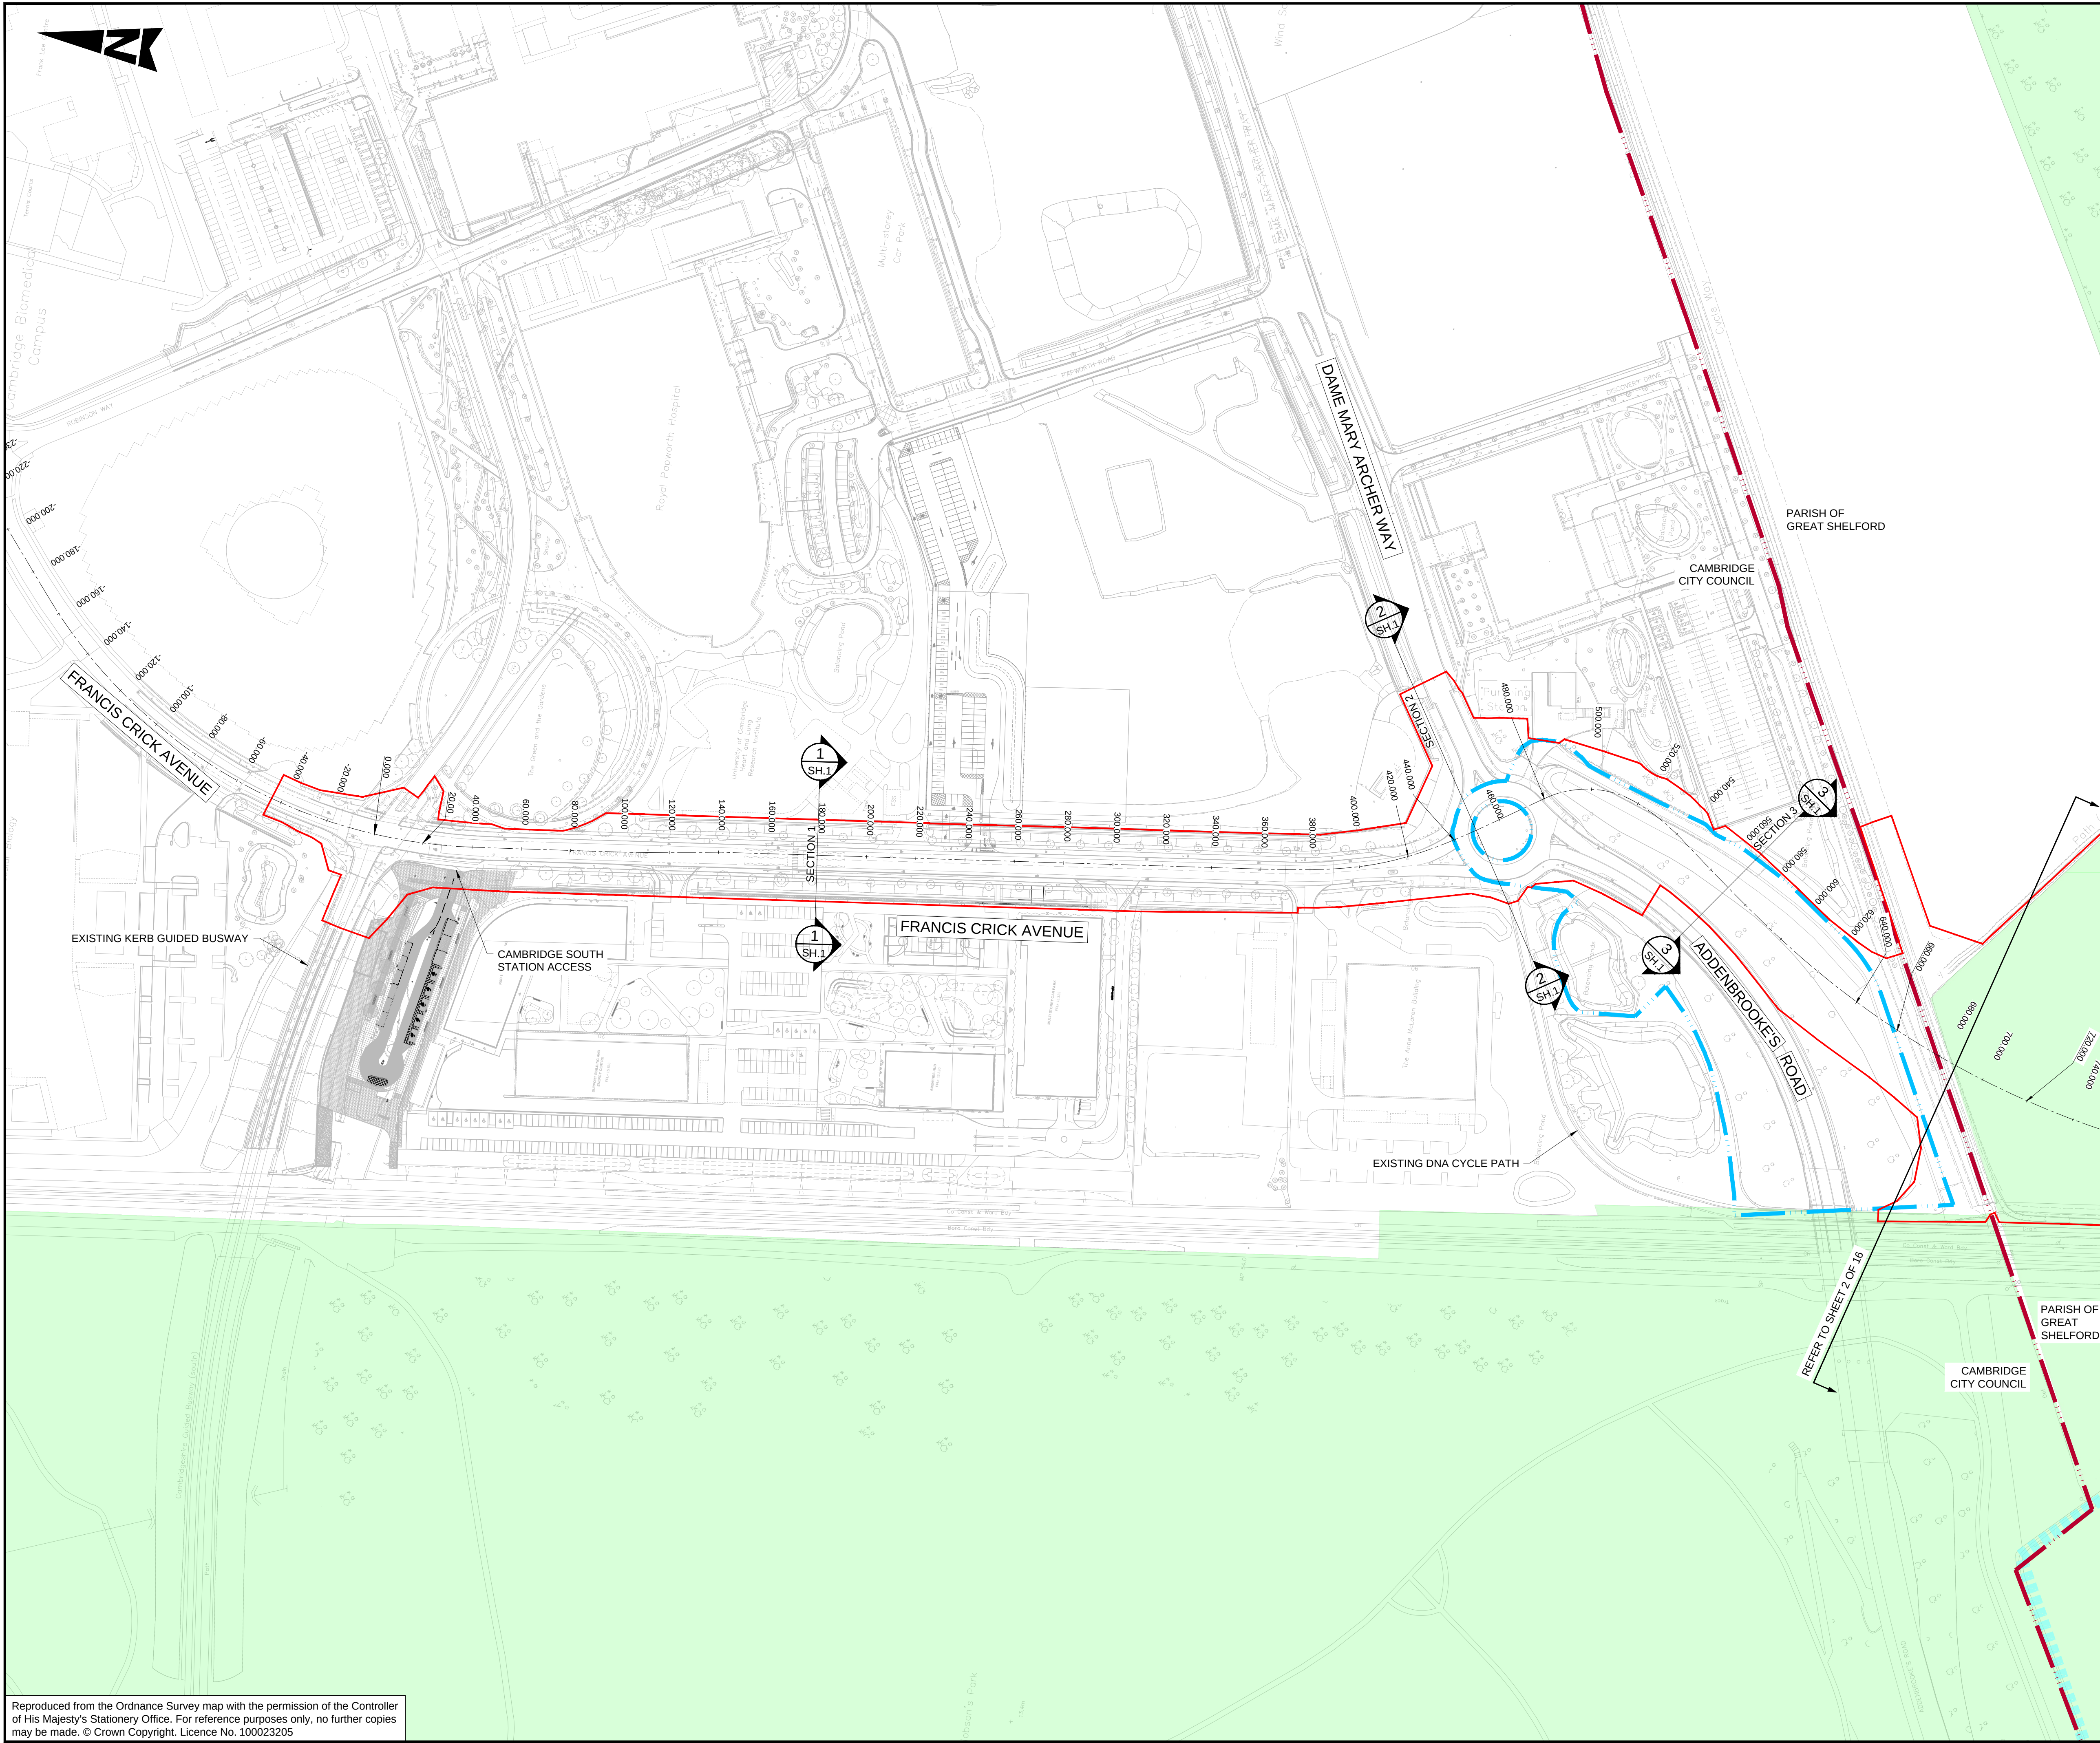

- NOTES:
1. ALL DIMENSIONS ARE IN METRES UNLESS STATED OTHERWISE.
 2. DRAWING TO BE PRINTED IN COLOUR.
 3. THE DRAWING SHALL ONLY BE USED FOR THE INTENDED PURPOSE OF INDICATIVE DESIGN TO SUPPORT A TRANSPORT AND WORKS ACT ORDER APPLICATION.
 4. SEE DRAWINGS 5212868-ATK-LDC-WHL_AL-DR-CH-000011 TO 000020 FOR DETAILS OF EXISTING SECTIONS.

- KEY:
- APPLICATION BOUNDARY
 - PARISH BOUNDARY
 - PUBLIC HIGHWAY BOUNDARY
 - DESIGNATED GREEN BELT
 - WATER COURSE - HOBSONS CONDUIT
 - SECTION MARKER
 - SECTION NO.
 - SHEET NO.

Description						
Status	Revision	Drawn	Checked	Reviewed	Authorised	Issue Date

Description						
Status	Revision	Drawn	Checked	Reviewed	Authorised	Issue Date

Description FIRST ISSUE						
Status	Revision	Drawn	Checked	Reviewed	Authorised	Issue Date
A1	G01	MM	US	AH	GB	07/09/23

Description TWAQ Application Oct 2024 Submission						
Status	Revision	Drawn	Checked	Reviewed	Authorised	Issue Date
A1	C02	AK	KS	RJ	EK	04/10/24

Description TWAQ JANUARY 2025						
Status	Revision	Drawn	Checked	Reviewed	Authorised	Issue Date
A1	C03	AK	KS	EK	EK	07/01/25

Drawing Suitability	Status
APPROVED - PUBLISHED	A1

Regent House
AtkinsRéalis
4th Floor
90-96 Victoria Road
Chelmsford
Essex CM1 1QU
Tel: +44 (0)1245 245245
www.atkinsrealis.com

Client

GROWING AND SHARING PROSPERITY
Delivering our City Deal


Project Title

CSET PHASE 2

Drawing Title

CAMBRIDGE SOUTH EAST TRANSPORT PHASE 2
EXISTING LAYOUT DRAWINGS
(SHEET 1 OF 16)

Drawing Number	Project	Originator	Volume
5212868	- ATK	- GEN	-
WHL_AL_E	- DR	- ZL	- 000001
Location	Type	Role	Number
Original Size: A1	Scale: 1:1250	Project Ref. No: 5212868	Sheet: 1 of 16
Plotted: 07/01/2025 21:45:23	By: KUMA9842	Rev: C03	

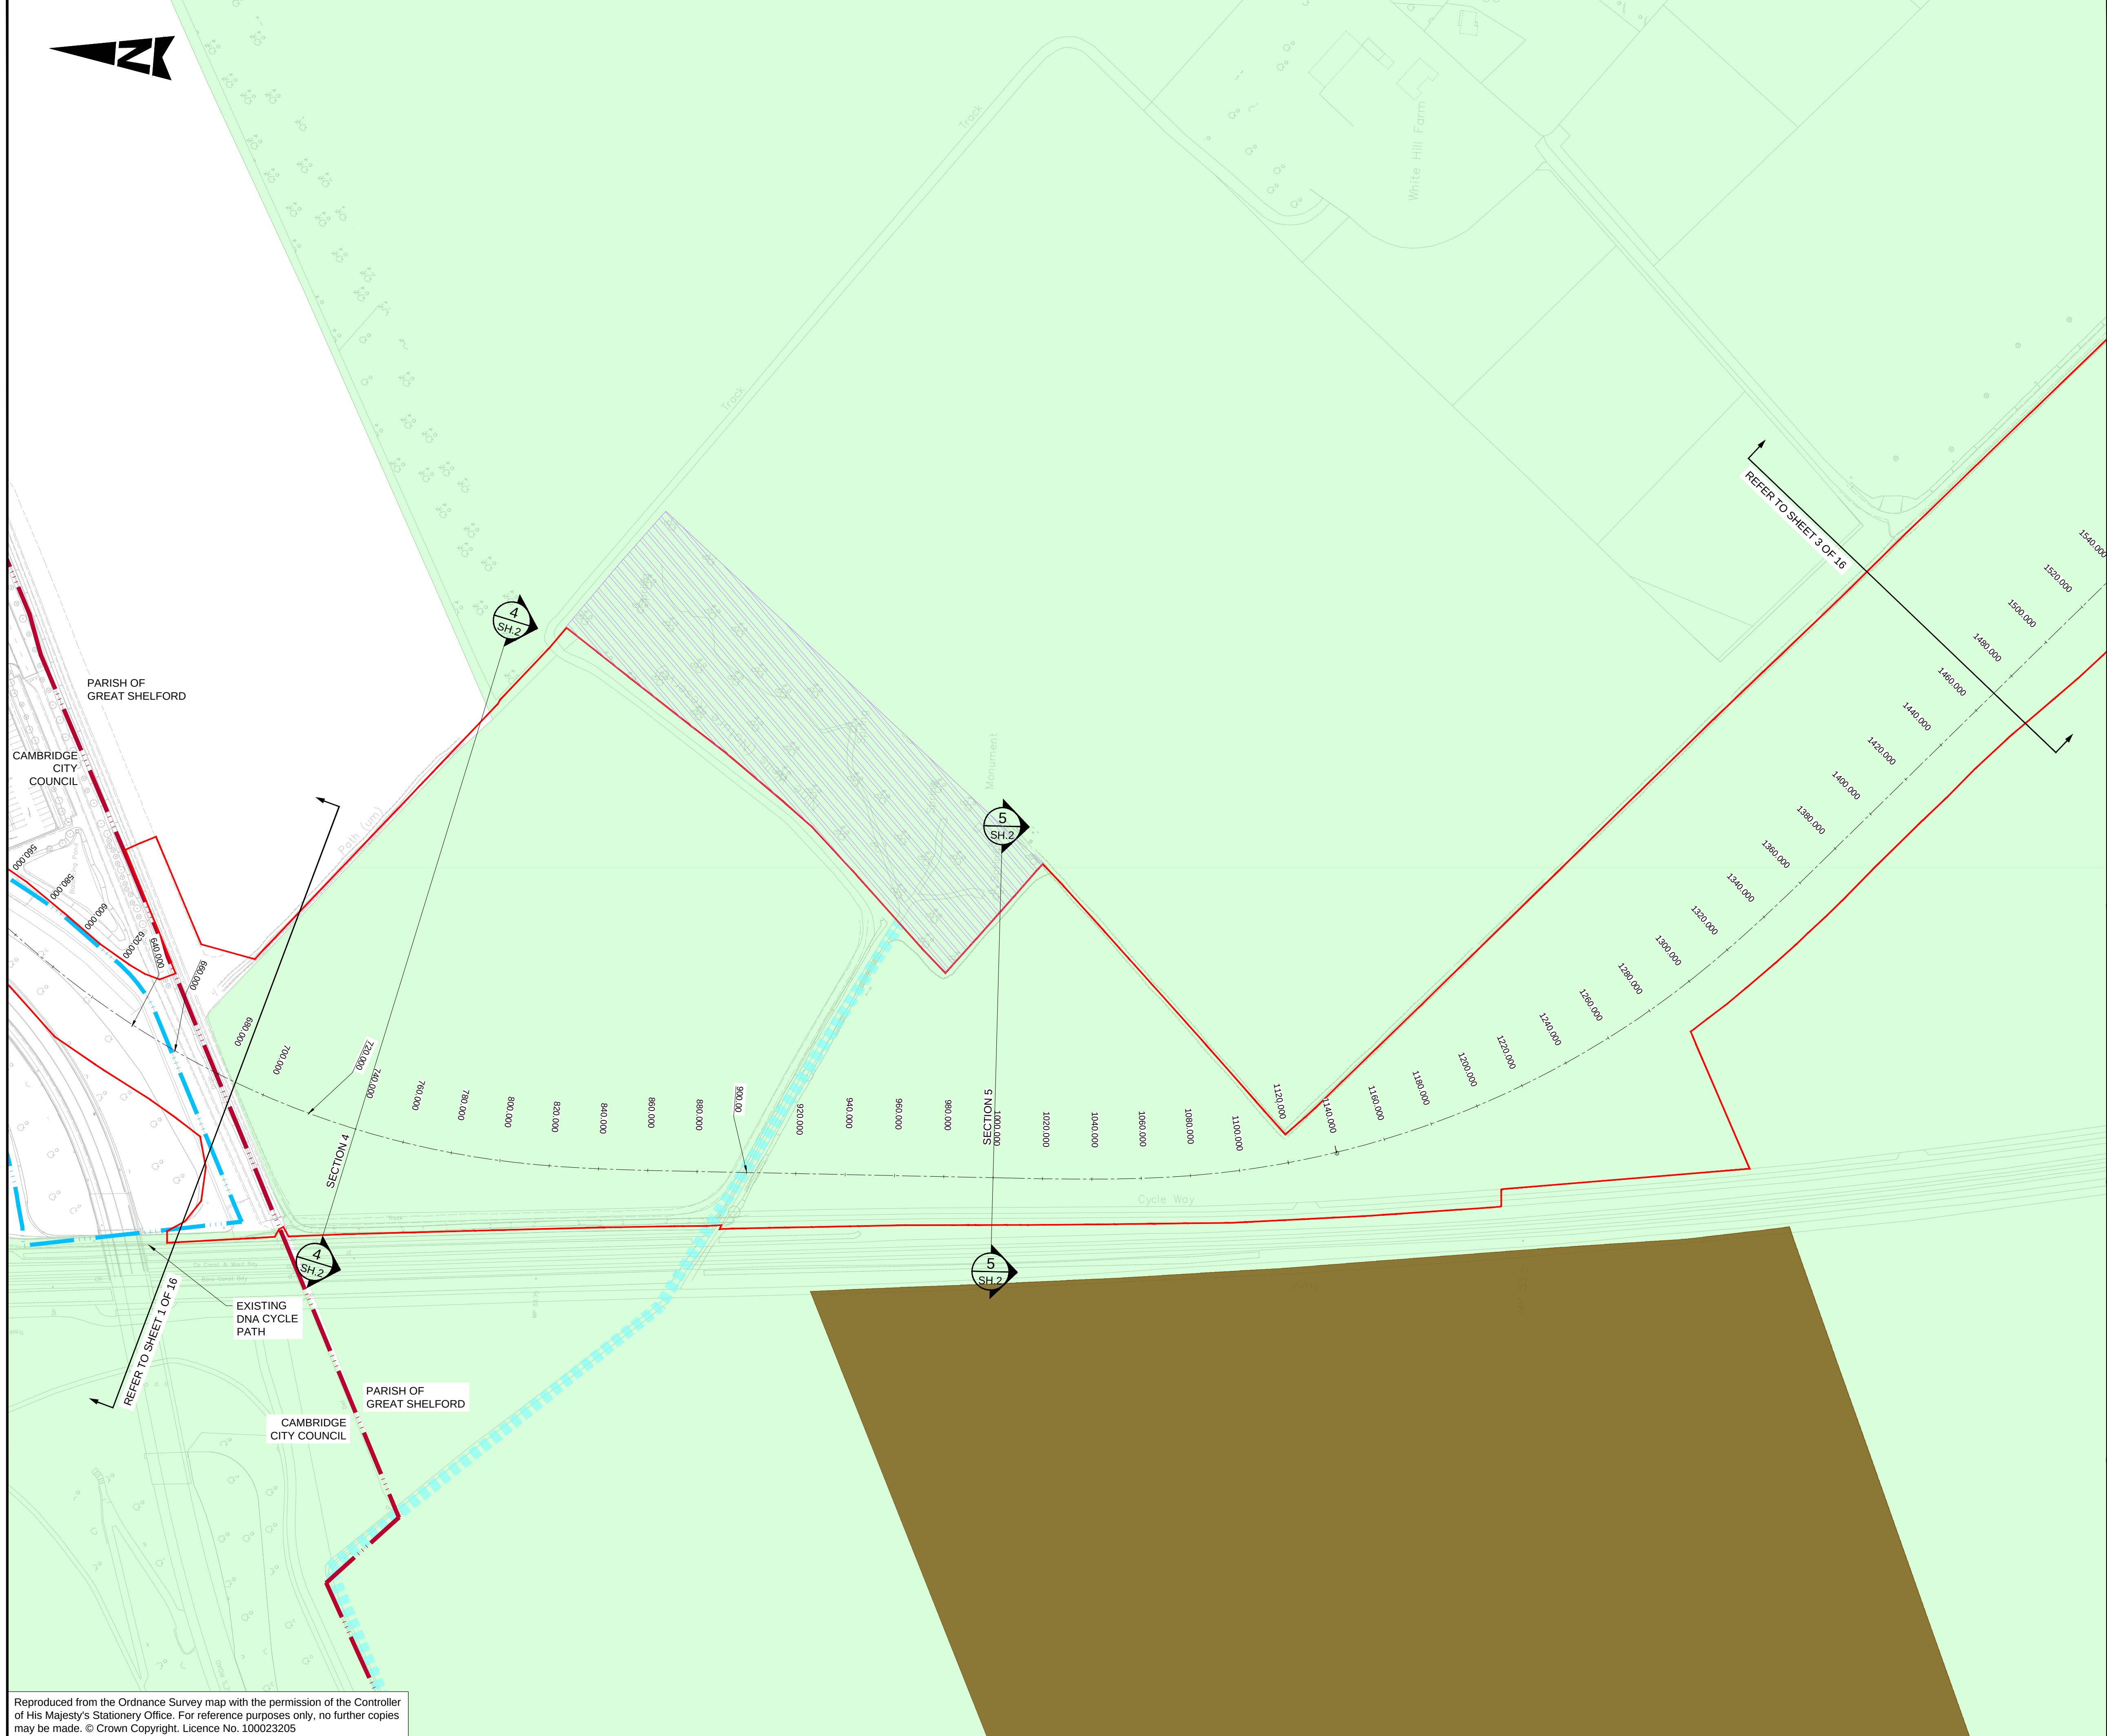

Reproduced from the Ordnance Survey map with the permission of the Controller of His Majesty's Stationery Office. For reference purposes only, no further copies may be made. © Crown Copyright. Licence No. 100023205

- NOTES:
1. ALL DIMENSIONS ARE IN METRES UNLESS STATED OTHERWISE.
 2. DRAWING TO BE PRINTED IN COLOUR.
 3. THE DRAWING SHALL ONLY BE USED FOR THE INTENDED PURPOSE OF INDICATIVE DESIGN TO SUPPORT A TRANSPORT AND WORKS ACT ORDER APPLICATION.
 4. SEE DRAWINGS 5212868-ATK-LDC-WHL_AL-DR-CH-000011 TO 000020 FOR DETAILS OF EXISTING SECTIONS.

KEY:

	APPLICATION BOUNDARY
	PARISH BOUNDARY
	PUBLIC HIGHWAY BOUNDARY
	LOCAL NATURE RESERVE - NINE WELLS
	DESIGNATED GREEN BELT
	SCHEDULED MONUMENTS
	WATER COURSE - HOBSONS CONDUIT
	SECTION MARKER
	SECTION NO.
	SHEET NO.

Description						
Status	Revision	Drawn	Checked	Reviewed	Authorised	Issue Date
Description						
Status	Revision	Drawn	Checked	Reviewed	Authorised	Issue Date
Description						
Status	Revision	Drawn	Checked	Reviewed	Authorised	Issue Date
A1	CO1	MM	US	AH	GB	07/09/23
Description						
TWAO Application Oct 2024 Submission						
Status	Revision	Drawn	Checked	Reviewed	Authorised	Issue Date
A1	CO2	AK	KS	RJ	EK	04/10/24
Description						
TWAO JANUARY 2025						
Status	Revision	Drawn	Checked	Reviewed	Authorised	Issue Date
A1	CO3	AK	KS	EK	EK	07/01/25
Drawing Suitability						Status
APPROVED - PUBLISHED						A1

Regent House
AtkinsRéalis
4th Floor
90-96 Victoria Road
Chelmsford
Essex CM1 1QU
Tel: +44 (0)1245 245245
www.atkinsrealis.com


Client

GROWING AND SHARING PROSPERITY
Delivering our City Deal

Project Title
CSET PHASE 2

Drawing Title
CAMBRIDGE SOUTH EAST TRANSPORT PHASE 2
EXISTING LAYOUT DRAWINGS
(SHEET 2 OF 16)

Drawing Number		Project		Originator		Volume	
5212868		- ATK		- GEN		-	
WHL_AL_E		- DR - ZL		- 000002			
Location		Type		Role		Number	
Original Size: A1		Scale: 1:1250		Project Ref. No: 5212868		Sheet: 2 of 16	
						Rev: C03	

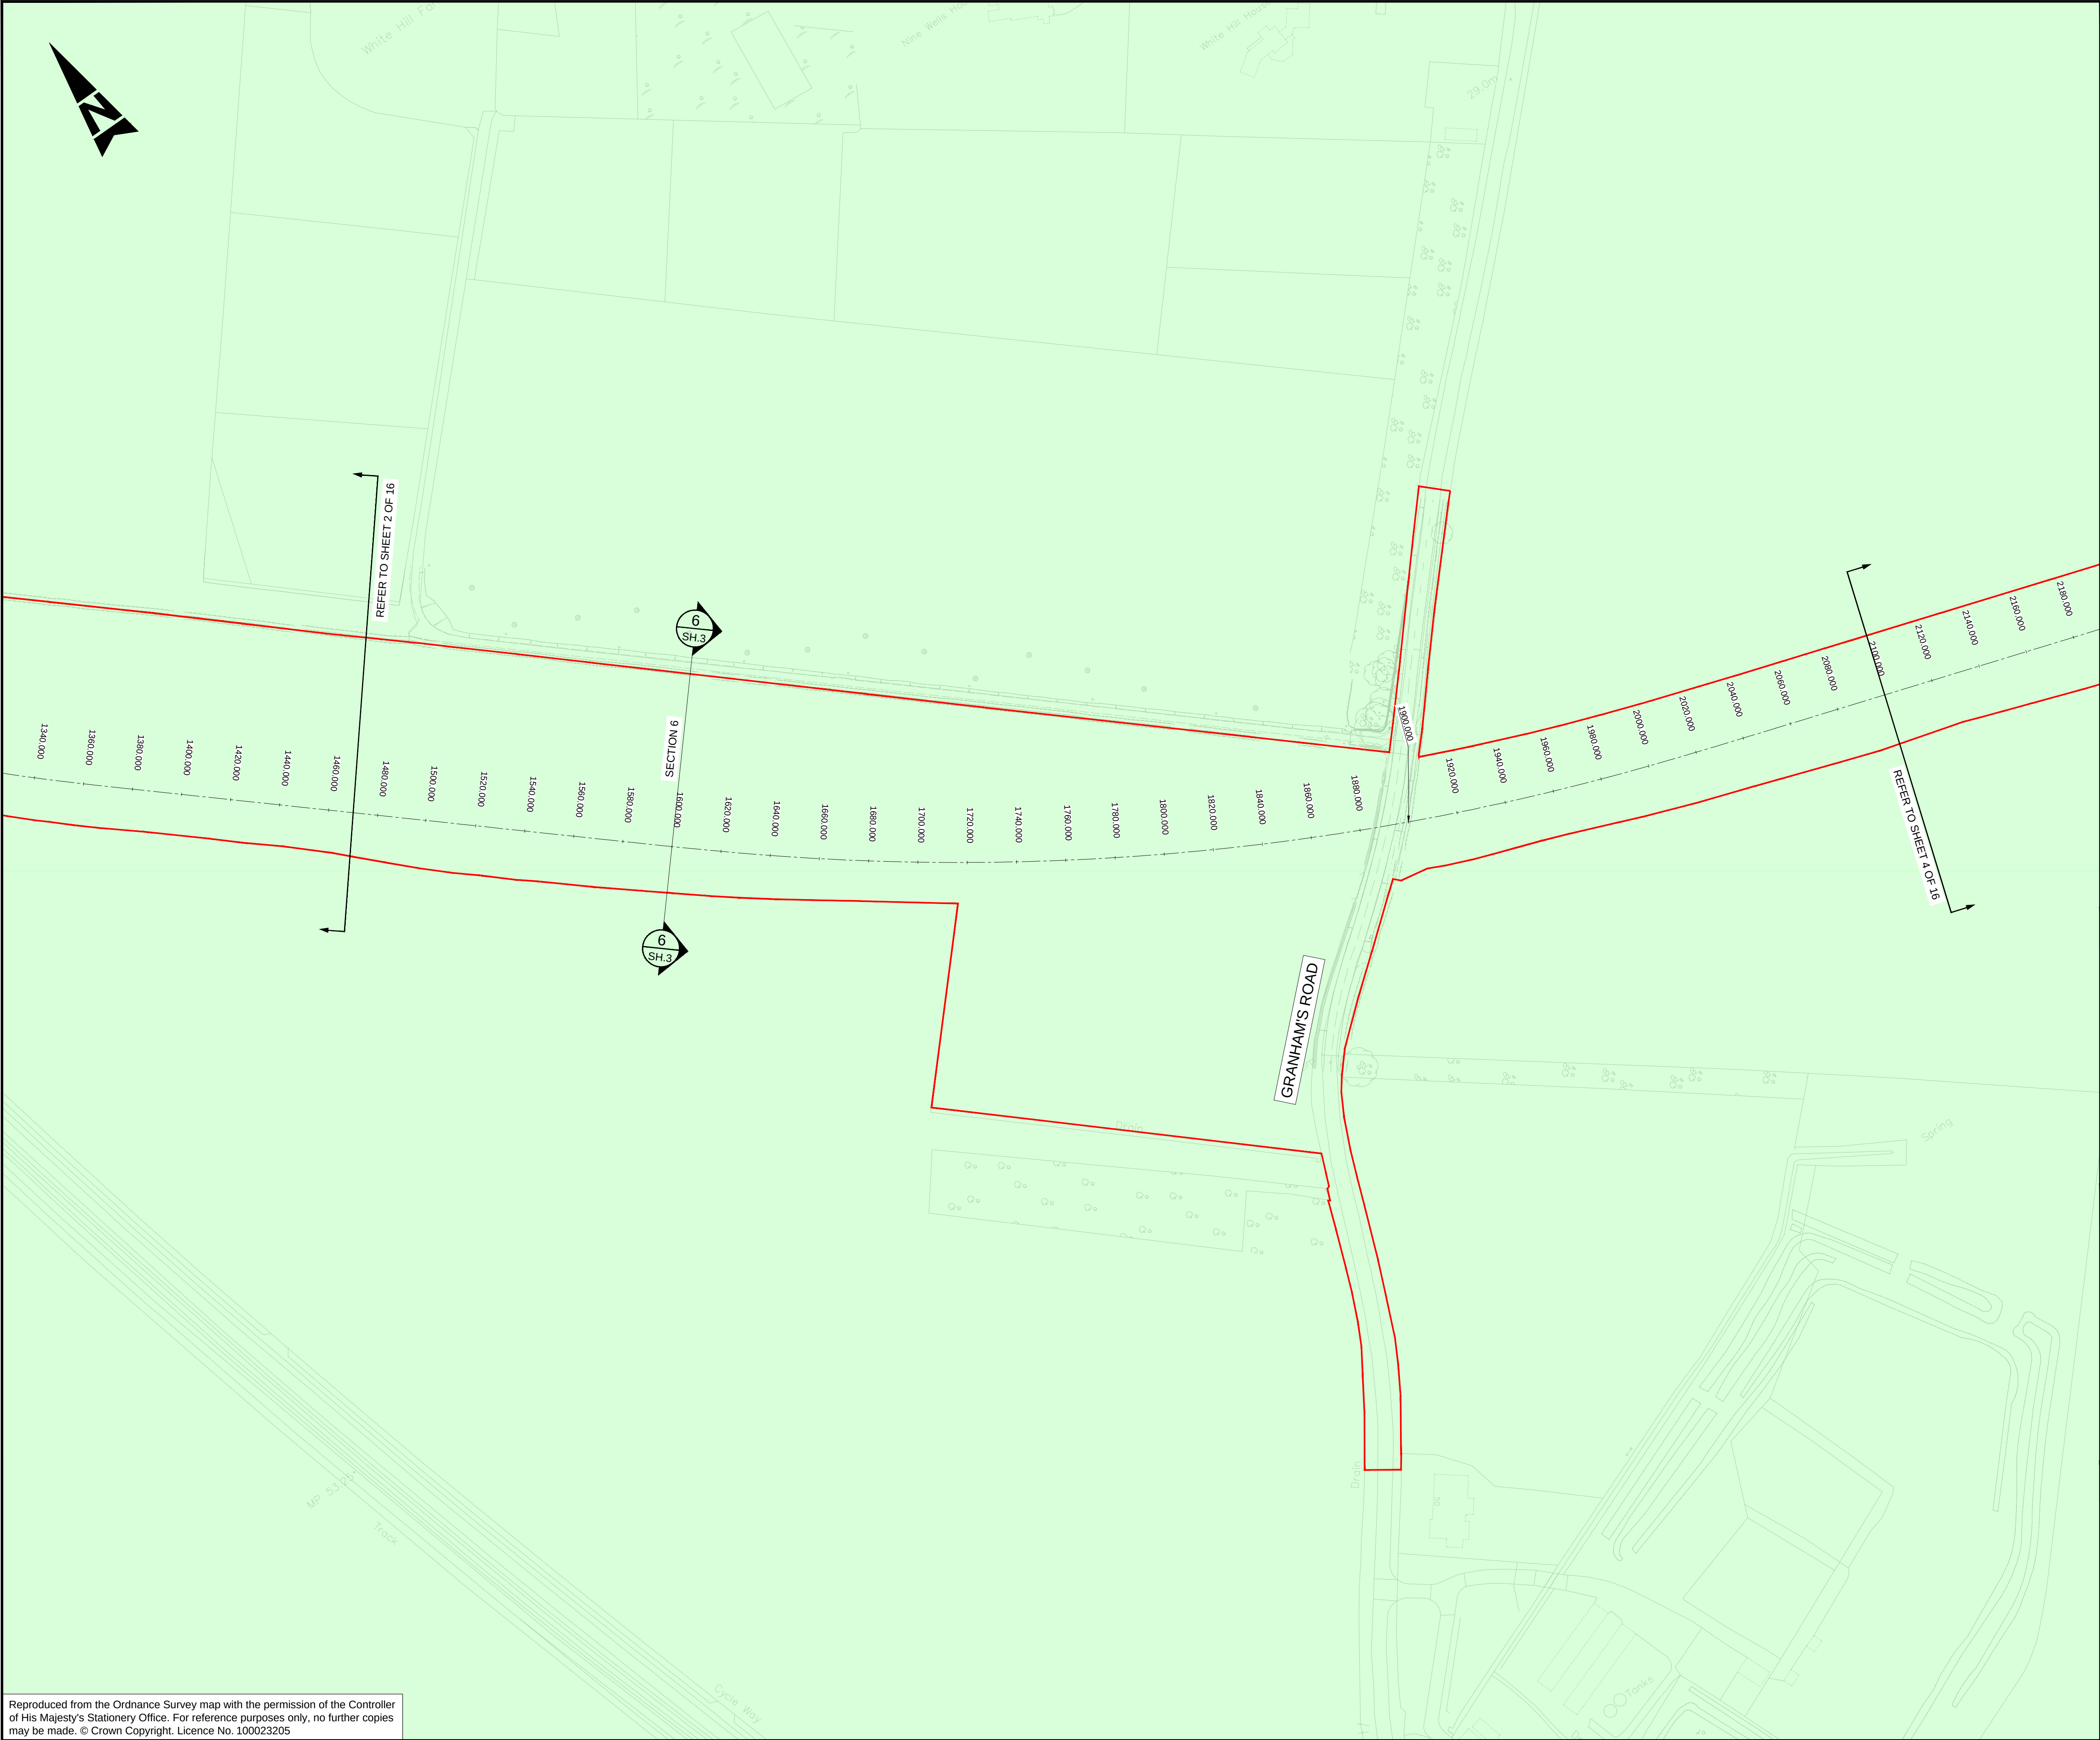

- NOTES:
1. ALL DIMENSIONS ARE IN METRES UNLESS STATED OTHERWISE.
 2. DRAWING TO BE PRINTED IN COLOUR.
 3. THE DRAWING SHALL ONLY BE USED FOR THE INTENDED PURPOSE OF INDICATIVE DESIGN TO SUPPORT A TRANSPORT AND WORKS ACT ORDER APPLICATION.
 4. SEE DRAWINGS 5212868-ATK-LDC-WHL_AL-DR-CH-000011 TO 000020 FOR DETAILS OF EXISTING SECTIONS.

KEY:

- APPLICATION BOUNDARY
- DESIGNATED GREEN BELT
- SECTION MARKER
- SECTION NO.
- SHEET NO.

Description						
Status	Revision	Drawn	Checked	Reviewed	Authorised	Issue Date
Description						
Status	Revision	Drawn	Checked	Reviewed	Authorised	Issue Date
Description						
FIRST ISSUE						
Status	Revision	Drawn	Checked	Reviewed	Authorised	Issue Date
A1	CO1	MM	US	AH	GB	07/09/23
Description						
TWAQ Application Oct 2024 Submission						
Status	Revision	Drawn	Checked	Reviewed	Authorised	Issue Date
A1	CO2	AK	KS	RJ	EK	04/10/24
Description						
TWAQ JANUARY 2025						
Status	Revision	Drawn	Checked	Reviewed	Authorised	Issue Date
A1	CO3	AK	KS	EK	EK	07/01/25
Drawing Suitability						Status
APPROVED - PUBLISHED						A1

Regent House
AtkinsRéalis
4th Floor
90-96 Victoria Road
Chelmsford
Essex CM1 1QU
Tel: +44 (0)1245 245245
www.atkinsrealis.com

Client

Growing and sharing prosperity
Delivering our City Deal

Project Title
CSET PHASE 2

Drawing Title
CAMBRIDGE SOUTH EAST TRANSPORT PHASE 2
EXISTING LAYOUT DRAWINGS
(SHEET 3 OF 16)

Drawing Number		Originator		Volume	
Project		- ATK		- GEN -	
Location		WHL_AL_E		- DR - ZL - 000003	
Original Size:		Scale: 1:1250		Project Ref. No: 5212868	
Sheet: 3 of 16		Role: -		Rev: C03	



- NOTES:
1. ALL DIMENSIONS ARE IN METRES UNLESS STATED OTHERWISE.
 2. DRAWING TO BE PRINTED IN COLOUR.
 3. THE DRAWING SHALL ONLY BE USED FOR THE INTENDED PURPOSE OF INDICATIVE DESIGN TO SUPPORT A TRANSPORT AND WORKS ACT ORDER APPLICATION.
 4. SEE DRAWINGS 5212868-ATK-LDC-WHL_AL-DR-CH-000011 TO 000020 FOR DETAILS OF EXISTING SECTIONS.

- KEY:
- APPLICATION BOUNDARY
 - PARISH BOUNDARY
 - DESIGNATED GREEN BELT
 - SECTION MARKER
 - SECTION NO.
 - SHEET NO.

Description						
Status	Revision	Drawn	Checked	Reviewed	Authorised	Issue Date
Description						
Status	Revision	Drawn	Checked	Reviewed	Authorised	Issue Date
Description						
FIRST ISSUE						
A1	Revision	Drawn	Checked	Reviewed	Authorised	Issue Date
A1	CO1	MM	US	AH	GB	07/09/23
Description						
TWAQ Application Oct 2024 Submission						
A1	Revision	Drawn	Checked	Reviewed	Authorised	Issue Date
A1	CO2	AK	KS	RJ	EK	04/10/24
Description						
TWAQ JANUARY 2025						
A1	Revision	Drawn	Checked	Reviewed	Authorised	Issue Date
A1	CO3	AK	KS	EK	EK	07/01/25
Drawing Suitability						Status
APPROVED - PUBLISHED						A1

Regent House
AtkinsRéalis
4th Floor
90-96 Victoria Road
Chelmsford
Essex CM1 1QU
Tel: +44 (0)1245 245245
www.atkinsrealis.com


Client

GROWING AND SHARING PROSPERITY
Delivering our City Deal

Project Title CSET PHASE 2

Drawing Title
CAMBRIDGE SOUTH EAST TRANSPORT PHASE 2
EXISTING LAYOUT DRAWINGS
(SHEET 4 OF 16)

Drawing Number		Project		Originator		Volume	
5212868		- ATK		- GEN		-	
WHL_AL_E		- DR		- ZL		- 000004	
Location		Type		Role		Number	
A1		Scale: 1:1250		Project Ref. No: 5212868		Sheet: 4 of 16	
Original Size:		A1		Rev: C03			

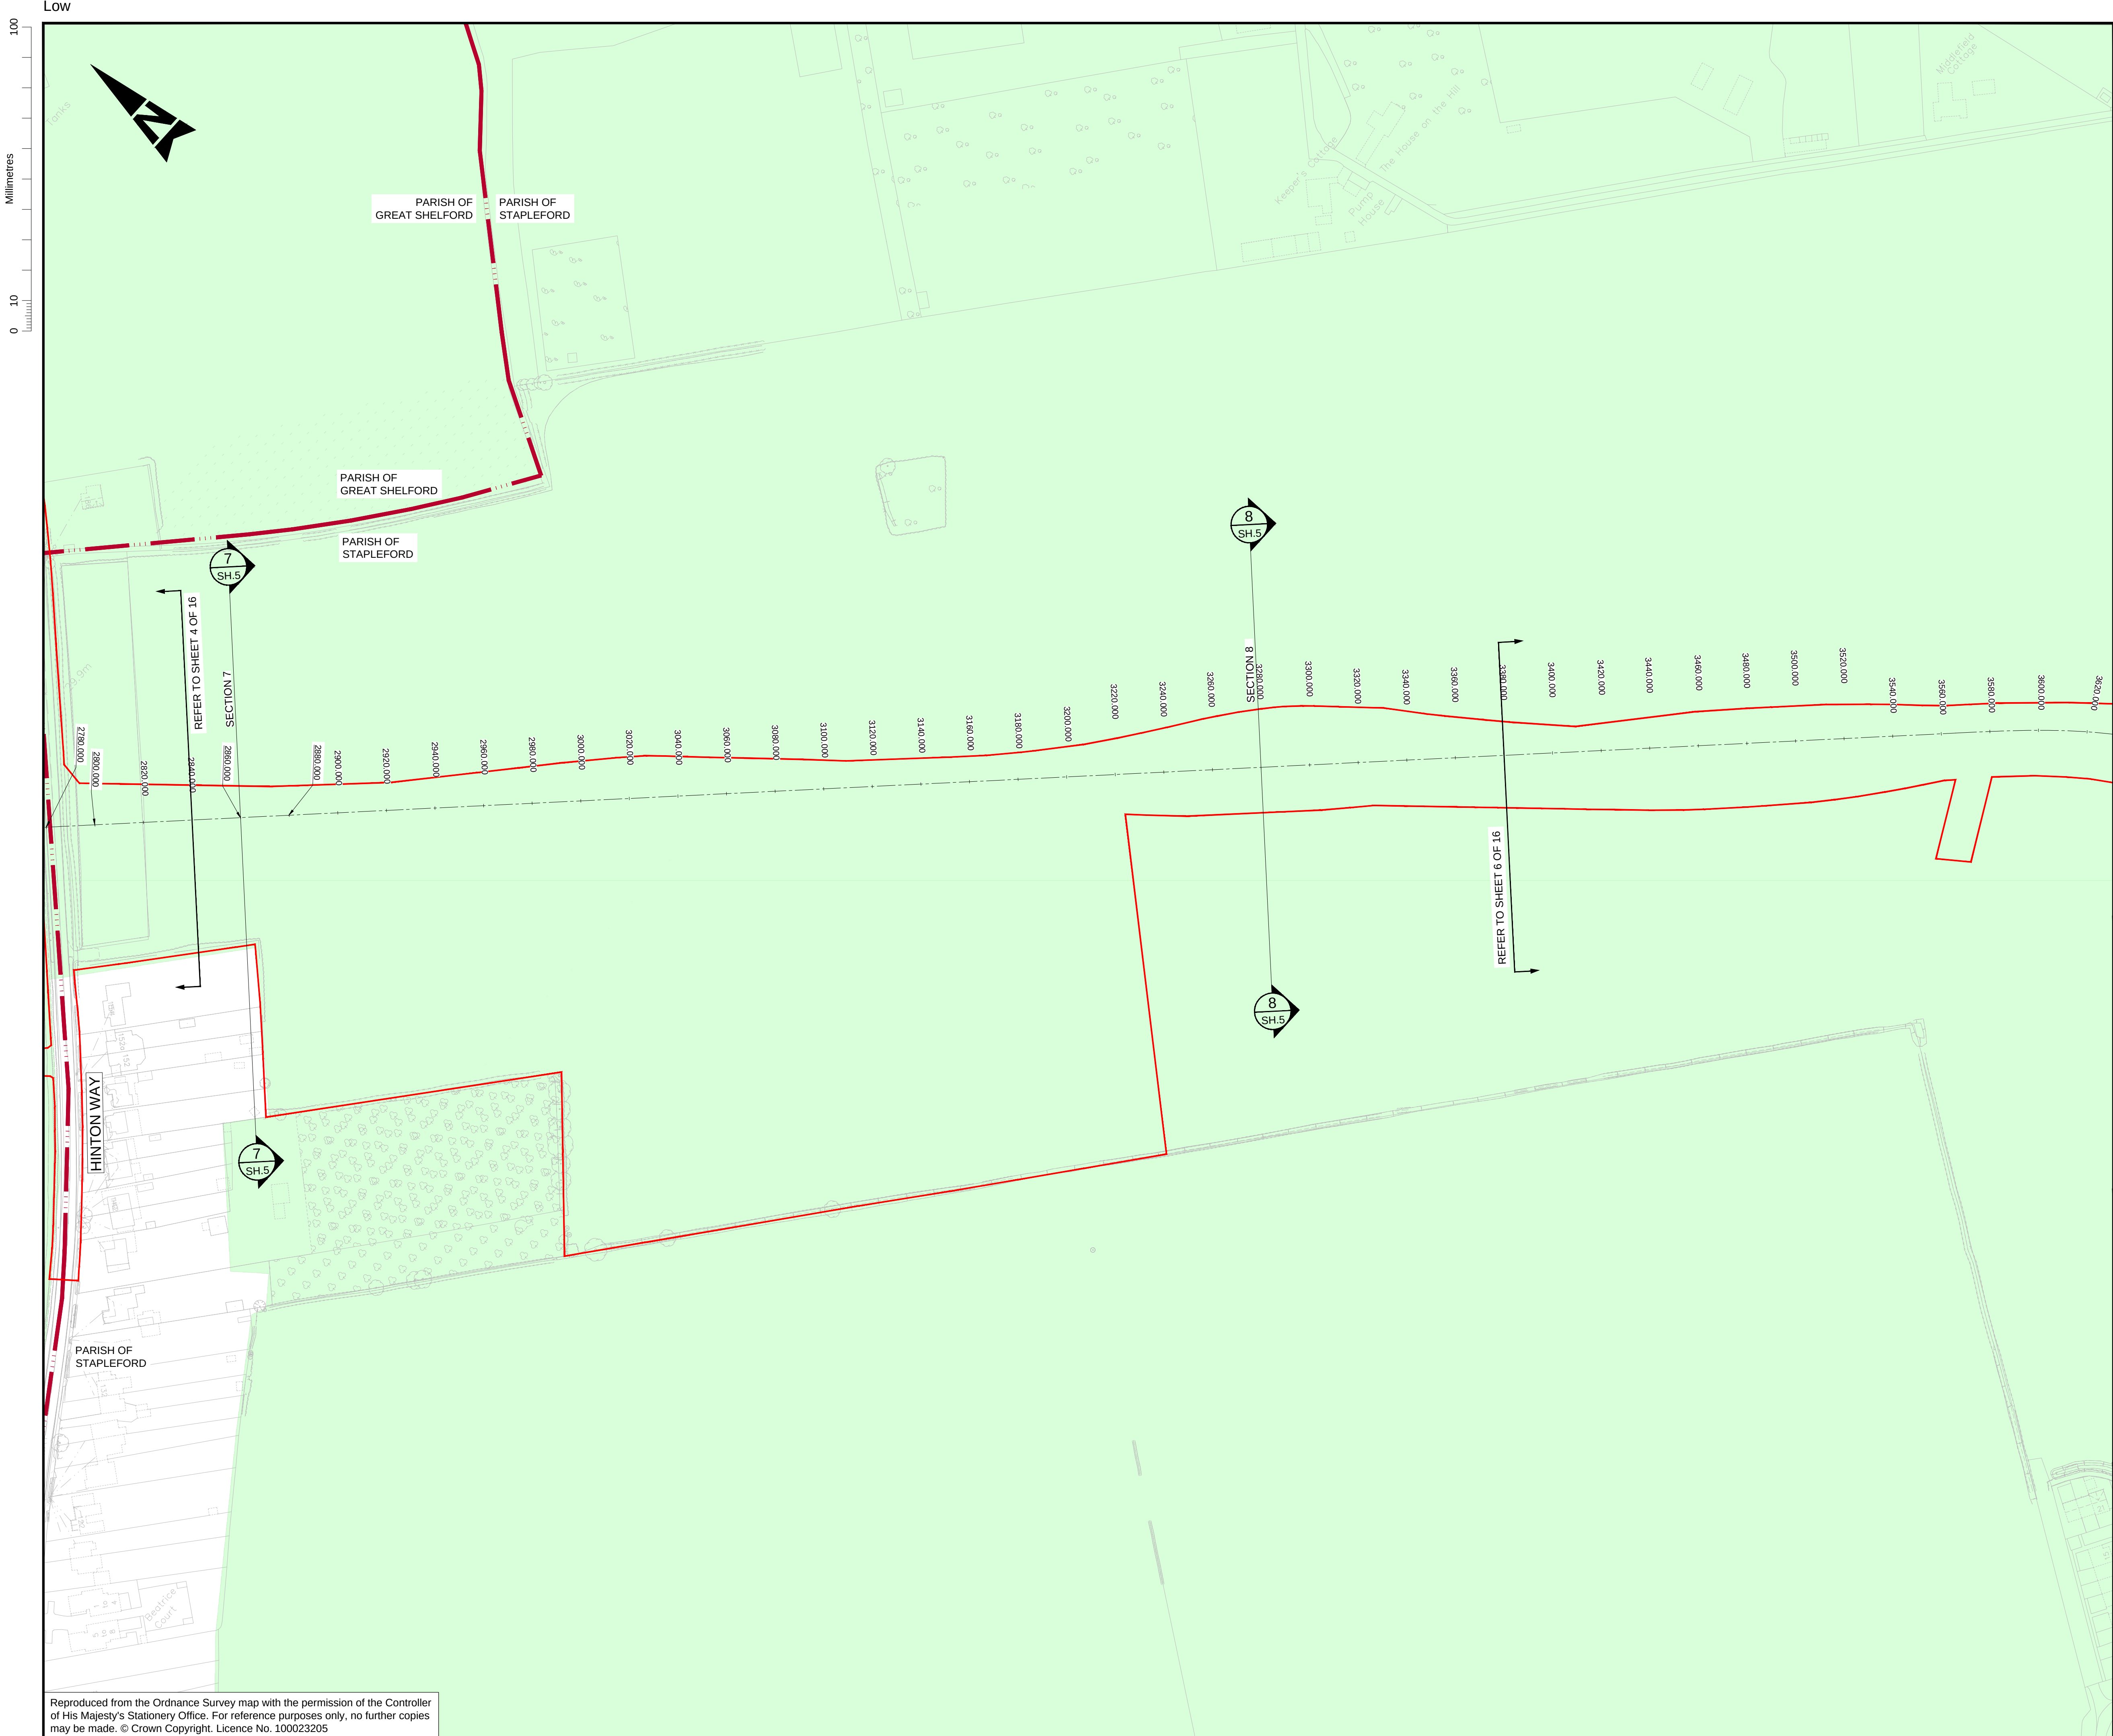

- NOTES:
1. ALL DIMENSIONS ARE IN METRES UNLESS STATED OTHERWISE.
 2. DRAWING TO BE PRINTED IN COLOUR.
 3. THE DRAWING SHALL ONLY BE USED FOR THE INTENDED PURPOSE OF INDICATIVE DESIGN TO SUPPORT A TRANSPORT AND WORKS ACT ORDER APPLICATION.
 4. SEE DRAWINGS 5212868-ATK-LDC-WHL_AL-DR-CH-000011 TO 000020 FOR DETAILS OF EXISTING SECTIONS.

- KEY:
- APPLICATION BOUNDARY
 - PARISH BOUNDARY
 - DESIGNATED GREEN BELT
 - SECTION MARKER
 - SECTION NO.
 - SHEET NO.

Description

Status	Revision	Drawn	Checked	Reviewed	Authorised	Issue Date
--------	----------	-------	---------	----------	------------	------------

Description

Status	Revision	Drawn	Checked	Reviewed	Authorised	Issue Date
--------	----------	-------	---------	----------	------------	------------

Description

STATUS	REVISION	DRAWN	CHECKED	REVIEWED	AUTHORISED	ISSUE DATE
A1	CO1	MM	US	AH	GB	08/09/23

Description

STATUS	REVISION	DRAWN	CHECKED	REVIEWED	AUTHORISED	ISSUE DATE
A1	CO2	AK	KS	RJ	EK	04/10/24

Description

STATUS	REVISION	DRAWN	CHECKED	REVIEWED	AUTHORISED	ISSUE DATE
A1	CO3	AK	KS	EK	EK	07/01/25

Drawing Suitability

APPROVED - PUBLISHED	A1
----------------------	----

Regent House
AtkinsRéalis
4th Floor
90-96 Victoria Road
Chelmsford
Essex CM1 1QU
Tel: +44 (0)1245 245245
www.atkinsrealis.com

Growing and sharing prosperity
Delivering our City Deal

Client

Project Title

CSET PHASE 2

Drawing Title

CAMBRIDGE SOUTH EAST TRANSPORT PHASE 2
EXISTING LAYOUT DRAWINGS
(SHEET 5 OF 16)


Drawing Number	Project	Originator	Volume
5212868	-	ATK	-
Location	Type	Role	Number
WHL_AL_E	-	DR - ZL	- 000005

Original Size: A1	Scale: 1:1250	Project Ref. No: 5212868	Sheet: 5 of 16	Rev: C03
-------------------	---------------	--------------------------	----------------	----------

Reproduced from the Ordnance Survey map with the permission of the Controller of His Majesty's Stationery Office. For reference purposes only, no further copies may be made. © Crown Copyright. Licence No. 100023205

Low

100
0 10
Millimetres

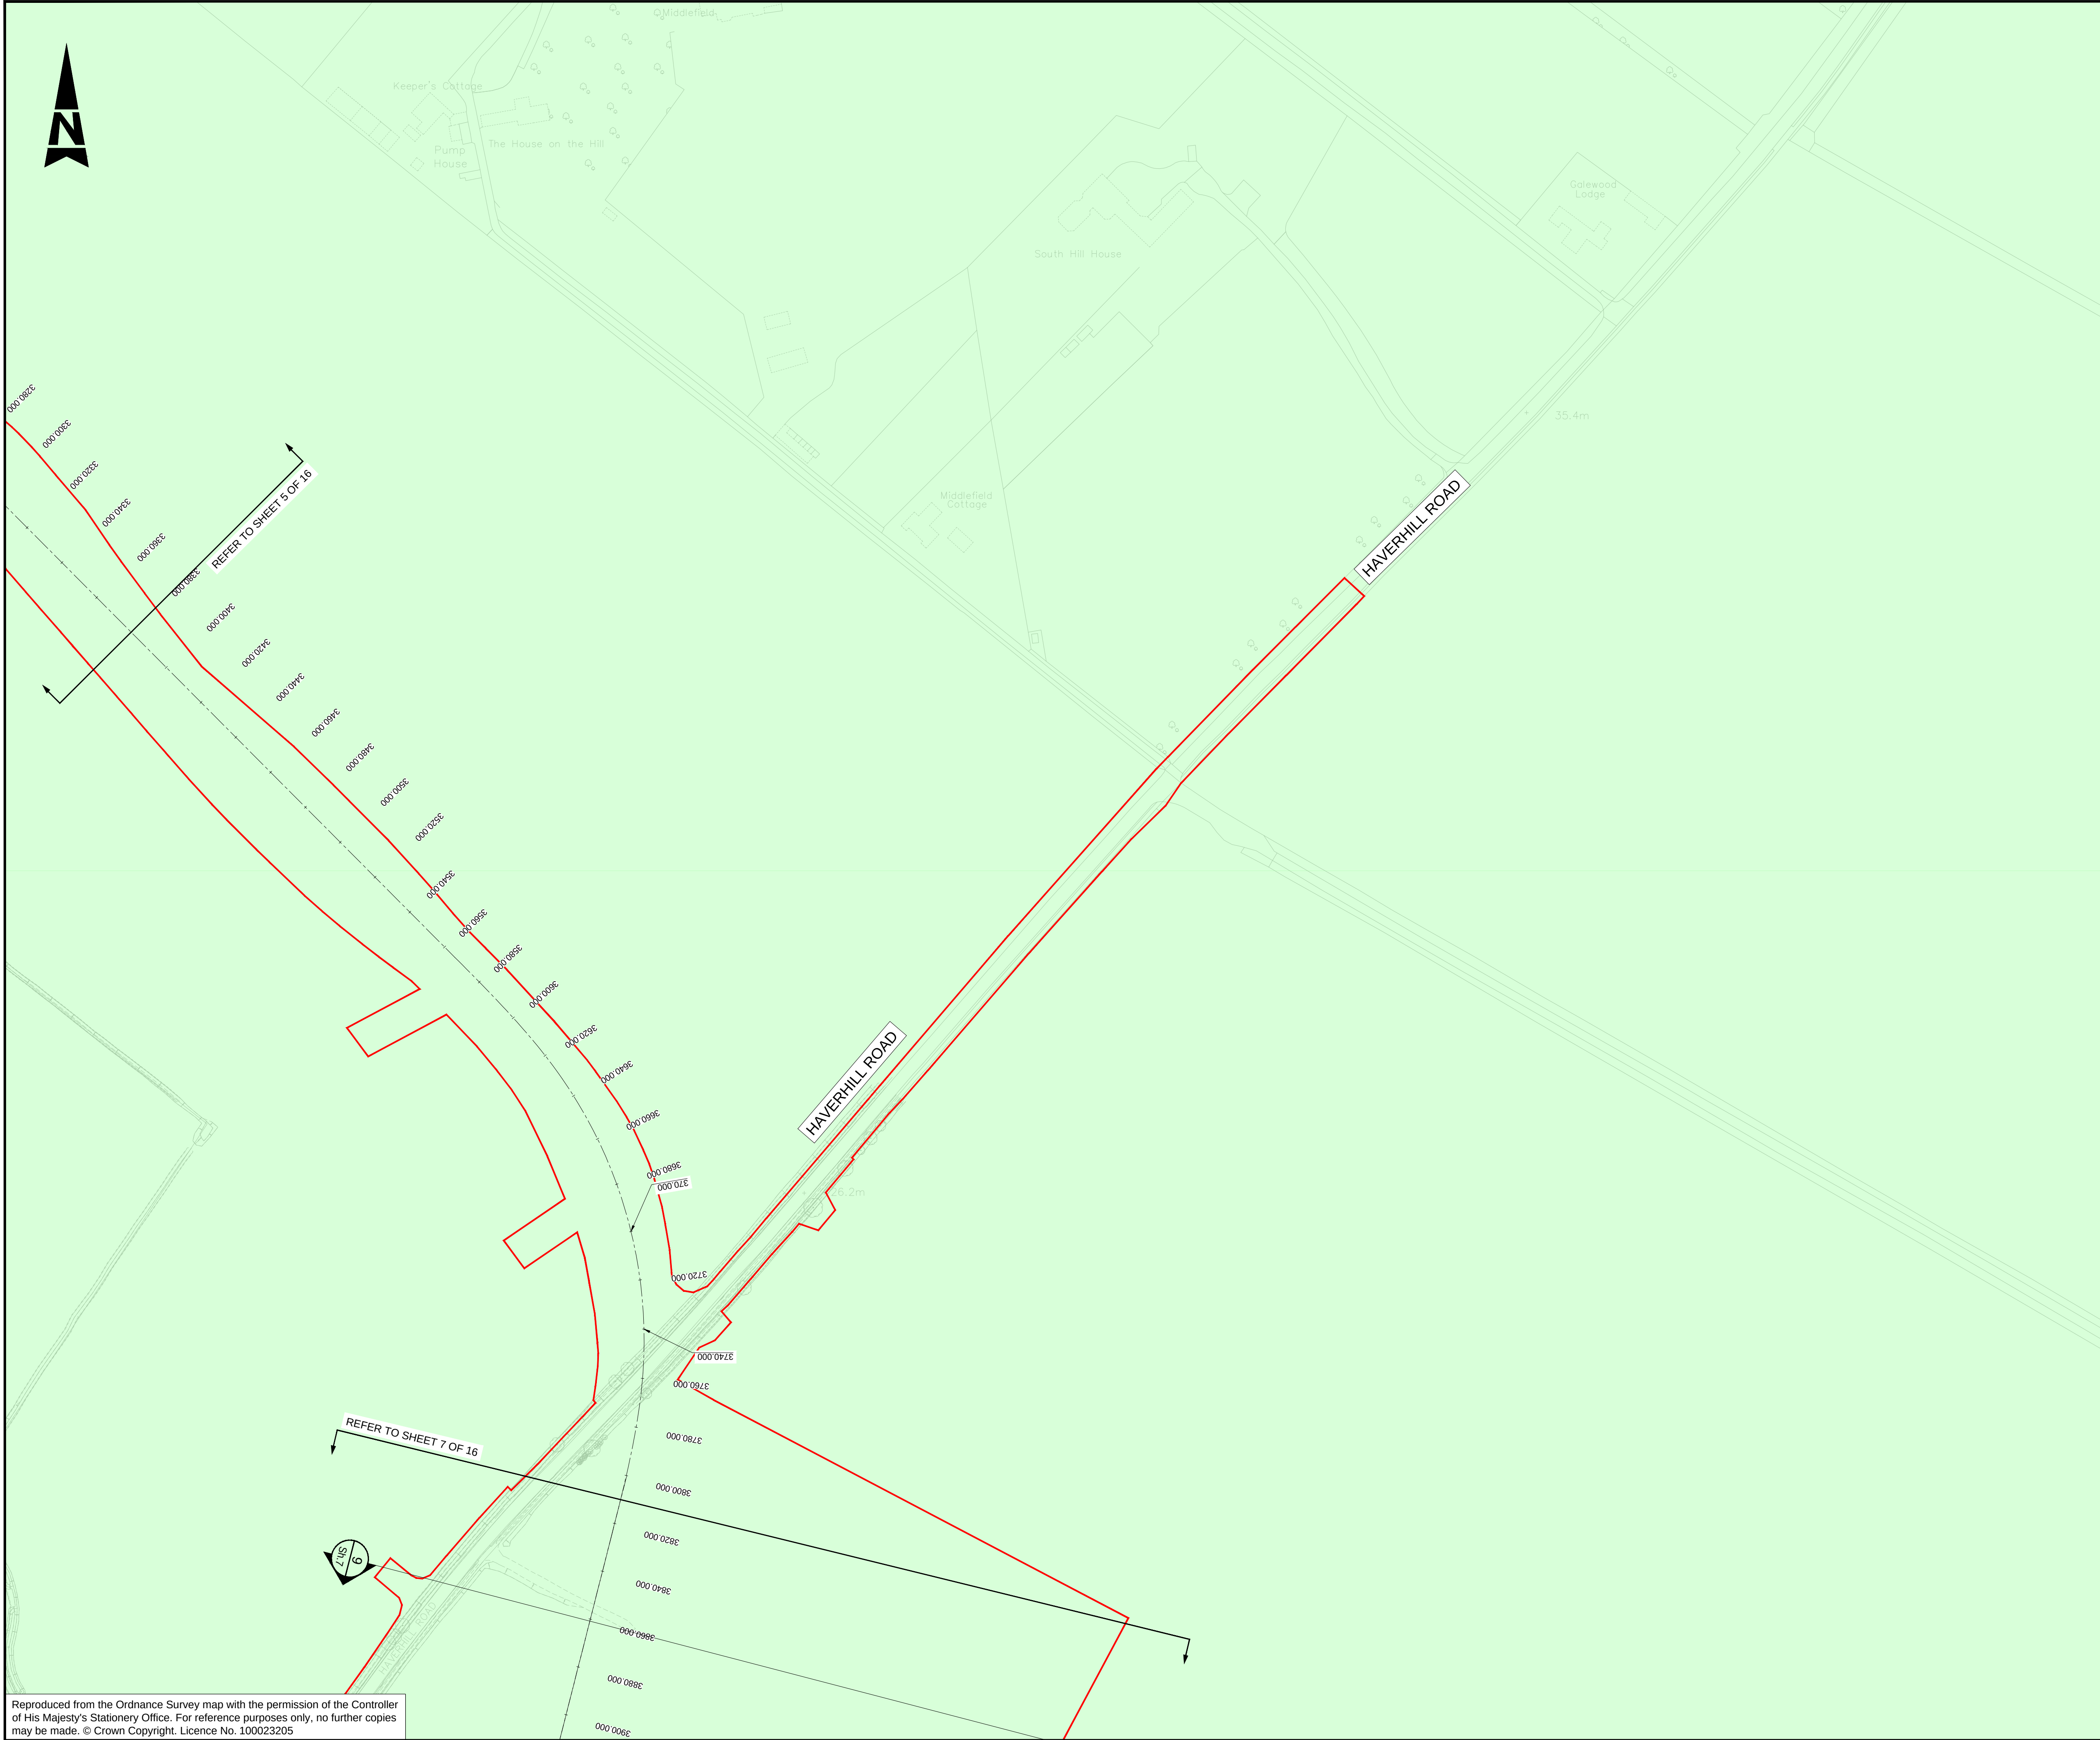

Reproduced from the Ordnance Survey map with the permission of the Controller of His Majesty's Stationery Office. For reference purposes only, no further copies may be made. © Crown Copyright. Licence No. 100023205

This Drawing is saved on ProjectWise. Plotted: 07/01/2025 21:47:15 By: KUMA9842

- NOTES:
1. ALL DIMENSIONS ARE IN METRES UNLESS STATED OTHERWISE.
 2. DRAWING TO BE PRINTED IN COLOUR.
 3. THE DRAWING SHALL ONLY BE USED FOR THE INTENDED PURPOSE OF INDICATIVE DESIGN TO SUPPORT A TRANSPORT AND WORKS ACT ORDER APPLICATION.
 4. SEE DRAWINGS 5212868-ATK-LDC-WHL_AL-DR-CH-000011 TO 000020 FOR DETAILS OF EXISTING SECTIONS.

KEY:

- APPLICATION BOUNDARY
- DESIGNATED GREEN BELT
- SECTION MARKER
- SECTION NO.
- SHEET NO.

Description						
Status	Revision	Drawn	Checked	Reviewed	Authorised	Issue Date
Description						
Status	Revision	Drawn	Checked	Reviewed	Authorised	Issue Date
Description						
FIRST ISSUE						
Status	Revision	Drawn	Checked	Reviewed	Authorised	Issue Date
A1	CO1	MM	US	AH	GB	08/09/23
Description						
TWAO Application Oct 2024 Submission						
Status	Revision	Drawn	Checked	Reviewed	Authorised	Issue Date
A1	CO2	AK	KS	RJ	EK	04/10/24
Description						
TWAO JANUARY 2025						
Status	Revision	Drawn	Checked	Reviewed	Authorised	Issue Date
A1	CO3	AK	KS	EK	EK	07/01/25
Drawing Suitability					Status	
APPROVED - PUBLISHED					A1	

Regent House
AtkinsRéalis
4th Floor
90-96 Victoria Road
Chelmsford
Essex CM1 1QU
Tef: +44 (0)1245 245245
www.atkinsrealis.com


Client

GROWING AND SHARING PROSPERITY
Delivering our City Deal

Project Title CSET PHASE 2

Drawing Title
CAMBRIDGE SOUTH EAST TRANSPORT PHASE 2
EXISTING LAYOUT DRAWINGS
(SHEET 6 OF 16)

Drawing Number		Originator		Volume	
Project		5212868 - ATK		- GEN -	
Location		WHL_AL_E		- DR - ZL - 000006	
Original Size:		A1	Scale: 1:1250	Project Ref. No: 5212868	Sheet: 6 of 16
				Rev: C03	

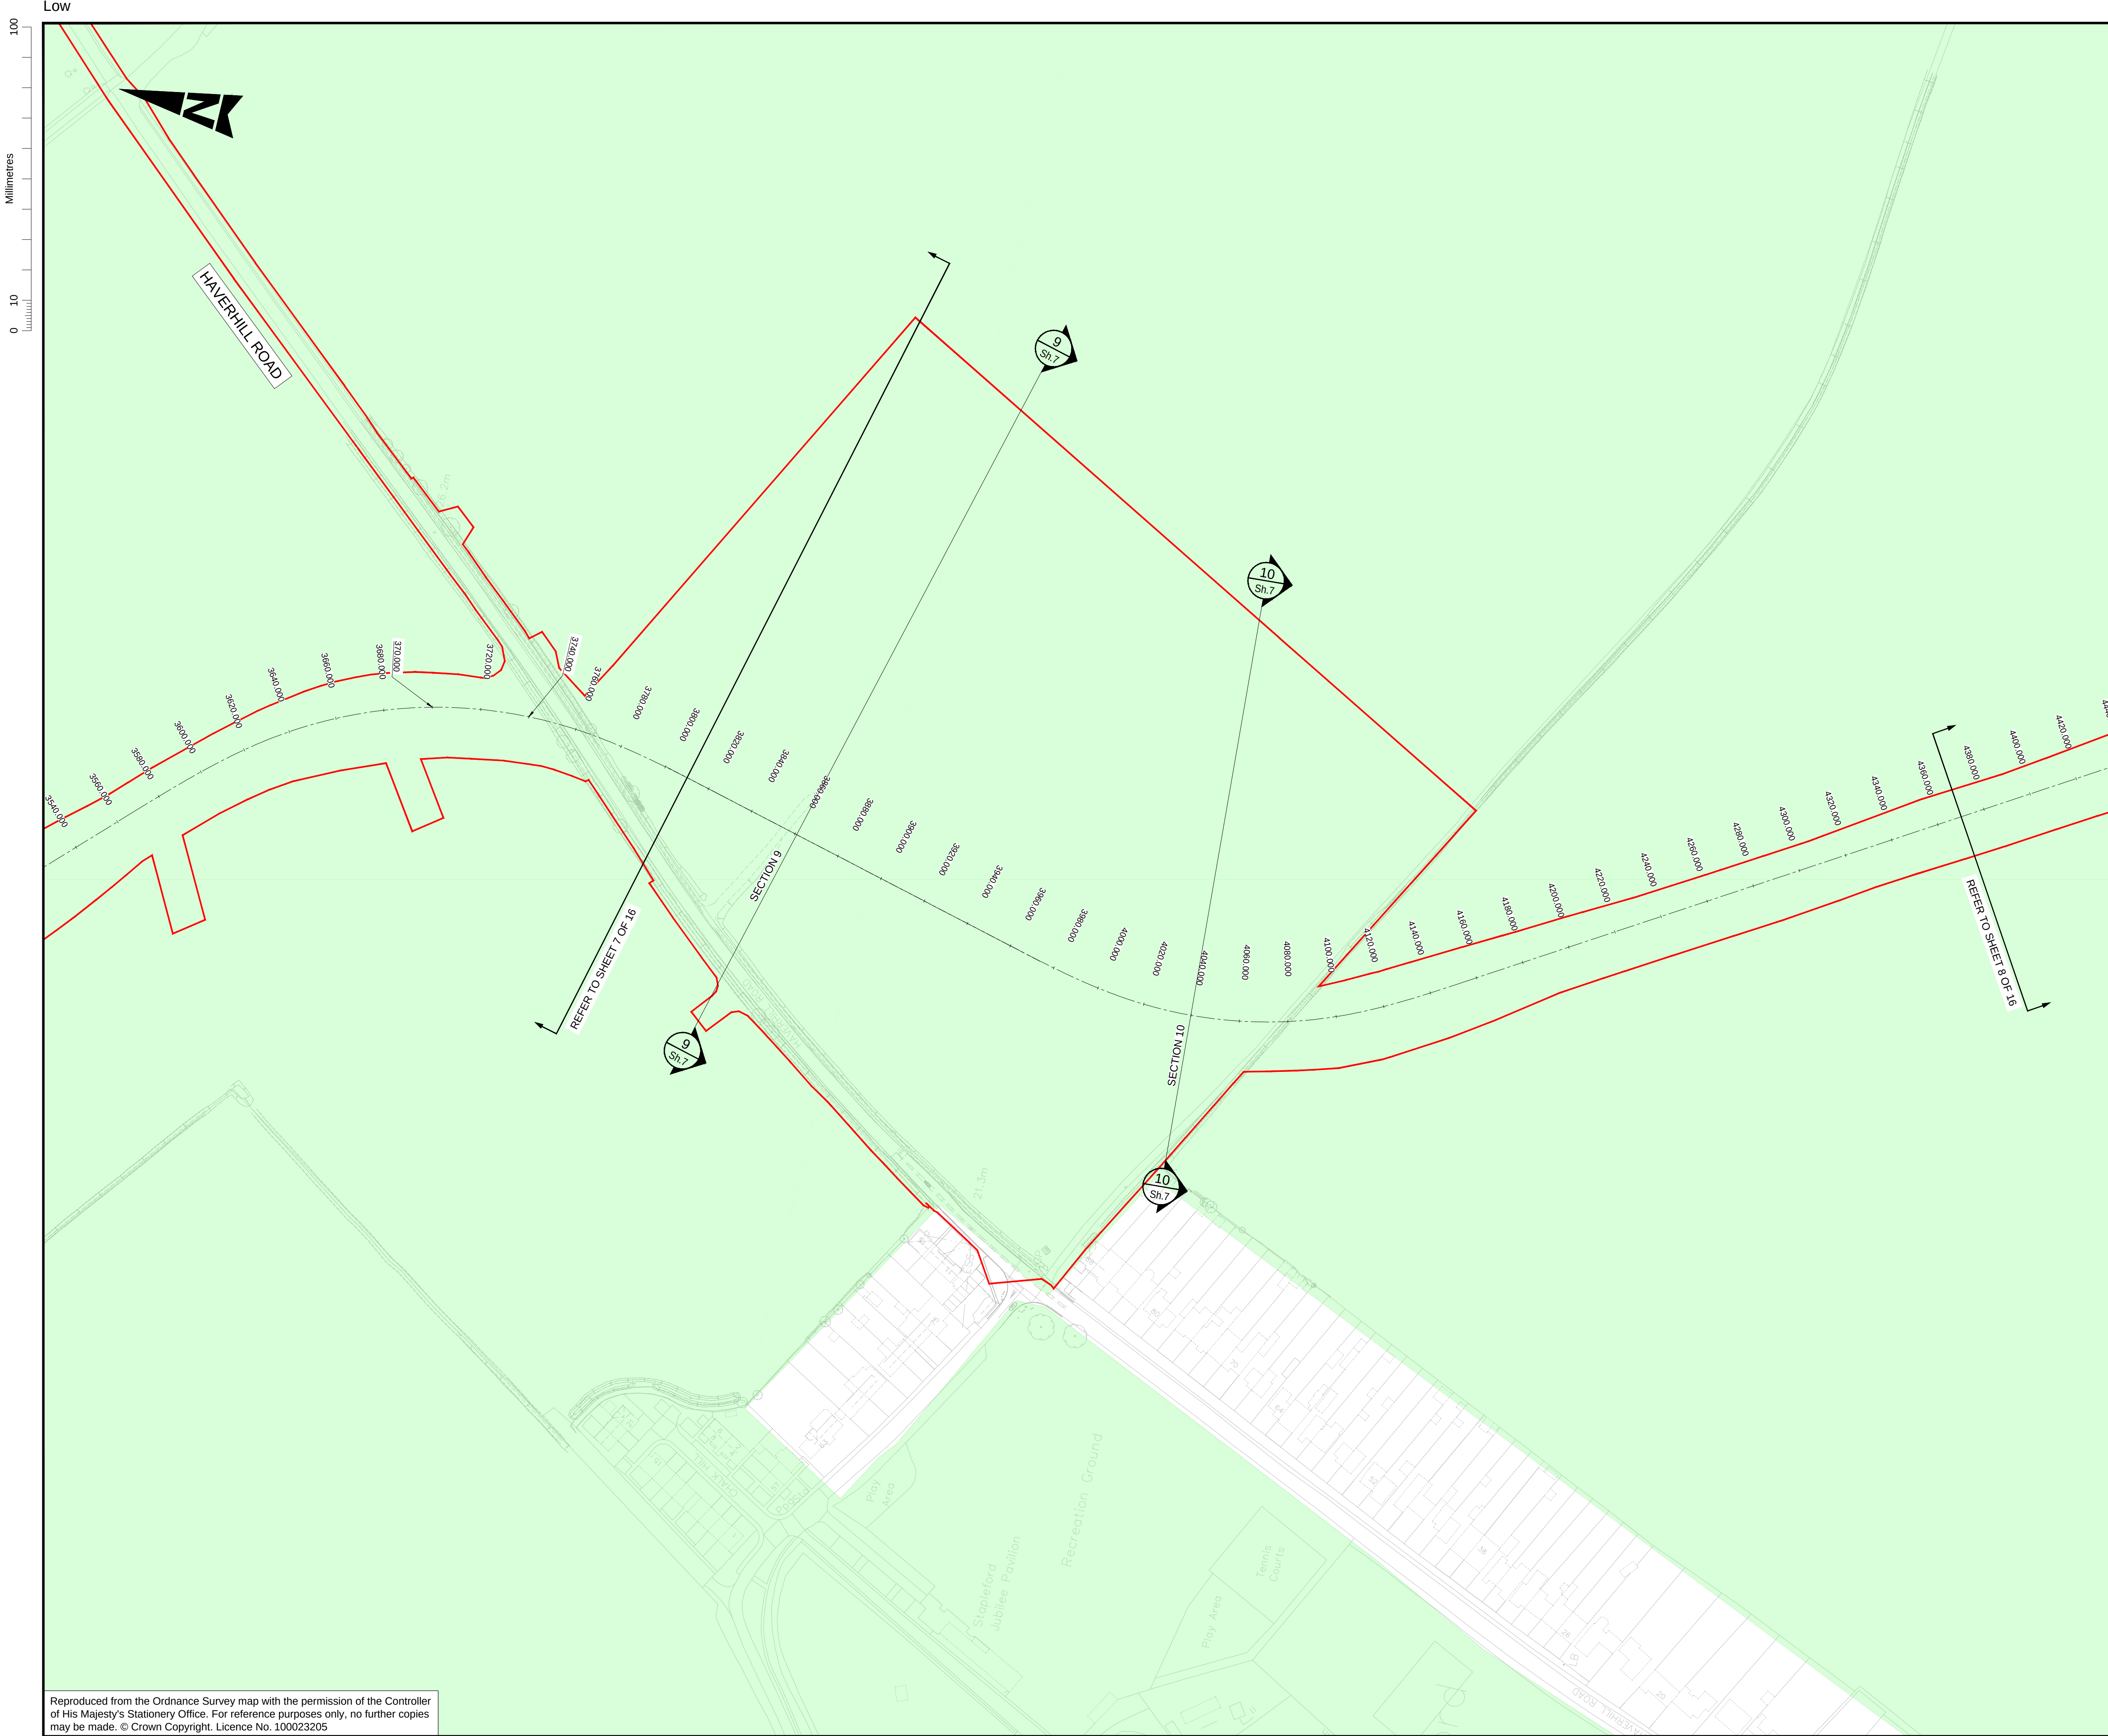

- NOTES:
1. ALL DIMENSIONS ARE IN METRES UNLESS STATED OTHERWISE.
 2. DRAWING TO BE PRINTED IN COLOUR.
 3. THE DRAWING SHALL ONLY BE USED FOR THE INTENDED PURPOSE OF INDICATIVE DESIGN TO SUPPORT A TRANSPORT AND WORKS ACT ORDER APPLICATION.
 4. SEE DRAWINGS 5212868-ATK-LDC-WHL_AL-DR-CH-000011 TO 000020 FOR DETAILS OF EXISTING SECTIONS.

KEY:

- APPLICATION BOUNDARY
- DESIGNATED GREEN BELT
- SECTION MARKER
- SECTION NO.
- SHEET NO.

Description						
Status	Revision	Drawn	Checked	Reviewed	Authorised	Issue Date

Description						
Status	Revision	Drawn	Checked	Reviewed	Authorised	Issue Date

Description						
FIRST ISSUE						
Status	Revision	Drawn	Checked	Reviewed	Authorised	Issue Date
A1	CO1	MM	US	AH	GB	08/09/23

Description						
TWA0 Application Oct 2024 Submission						
Status	Revision	Drawn	Checked	Reviewed	Authorised	Issue Date
A1	CO2	AK	KS	RJ	EK	04/10/24

Description						
TWA0 JANUARY 2025						
Status	Revision	Drawn	Checked	Reviewed	Authorised	Issue Date
A1	CO3	AK	KS	EK	EK	07/01/25

Drawing Suitability					Status
APPROVED - PUBLISHED					A1

Regent House
AtkinsRéalis
4th Floor
90-96 Victoria Road
Chelmsford
Essex CM1 1QU
Tel: +44 (0)1245 245245
www.atkinsrealis.com

Client

Growing and sharing prosperity
Delivering our City Deal



GREATER
CAMBRIDGE
PARTNERSHIP

Project Title
CSET PHASE 2

Drawing Title
CAMBRIDGE SOUTH EAST TRANSPORT PHASE 2
EXISTING LAYOUT DRAWINGS
(SHEET 7 OF 16)

Drawing Number		Project		Originator		Volume	
5212868		- ATK		- GEN		-	
Location		Type		Role		Number	
WHL_AL_E		- DR - ZL		- 000007			
Original Size	A1	Scale	1:1250	Project Ref. No.	5212868	Sheet	7 of 16
Rev.	C03						

Reproduced from the Ordnance Survey map with the permission of the Controller of His Majesty's Stationery Office. For reference purposes only, no further copies may be made. © Crown Copyright. Licence No. 100023205

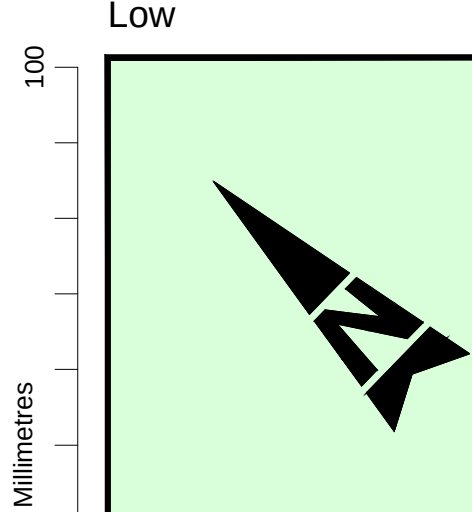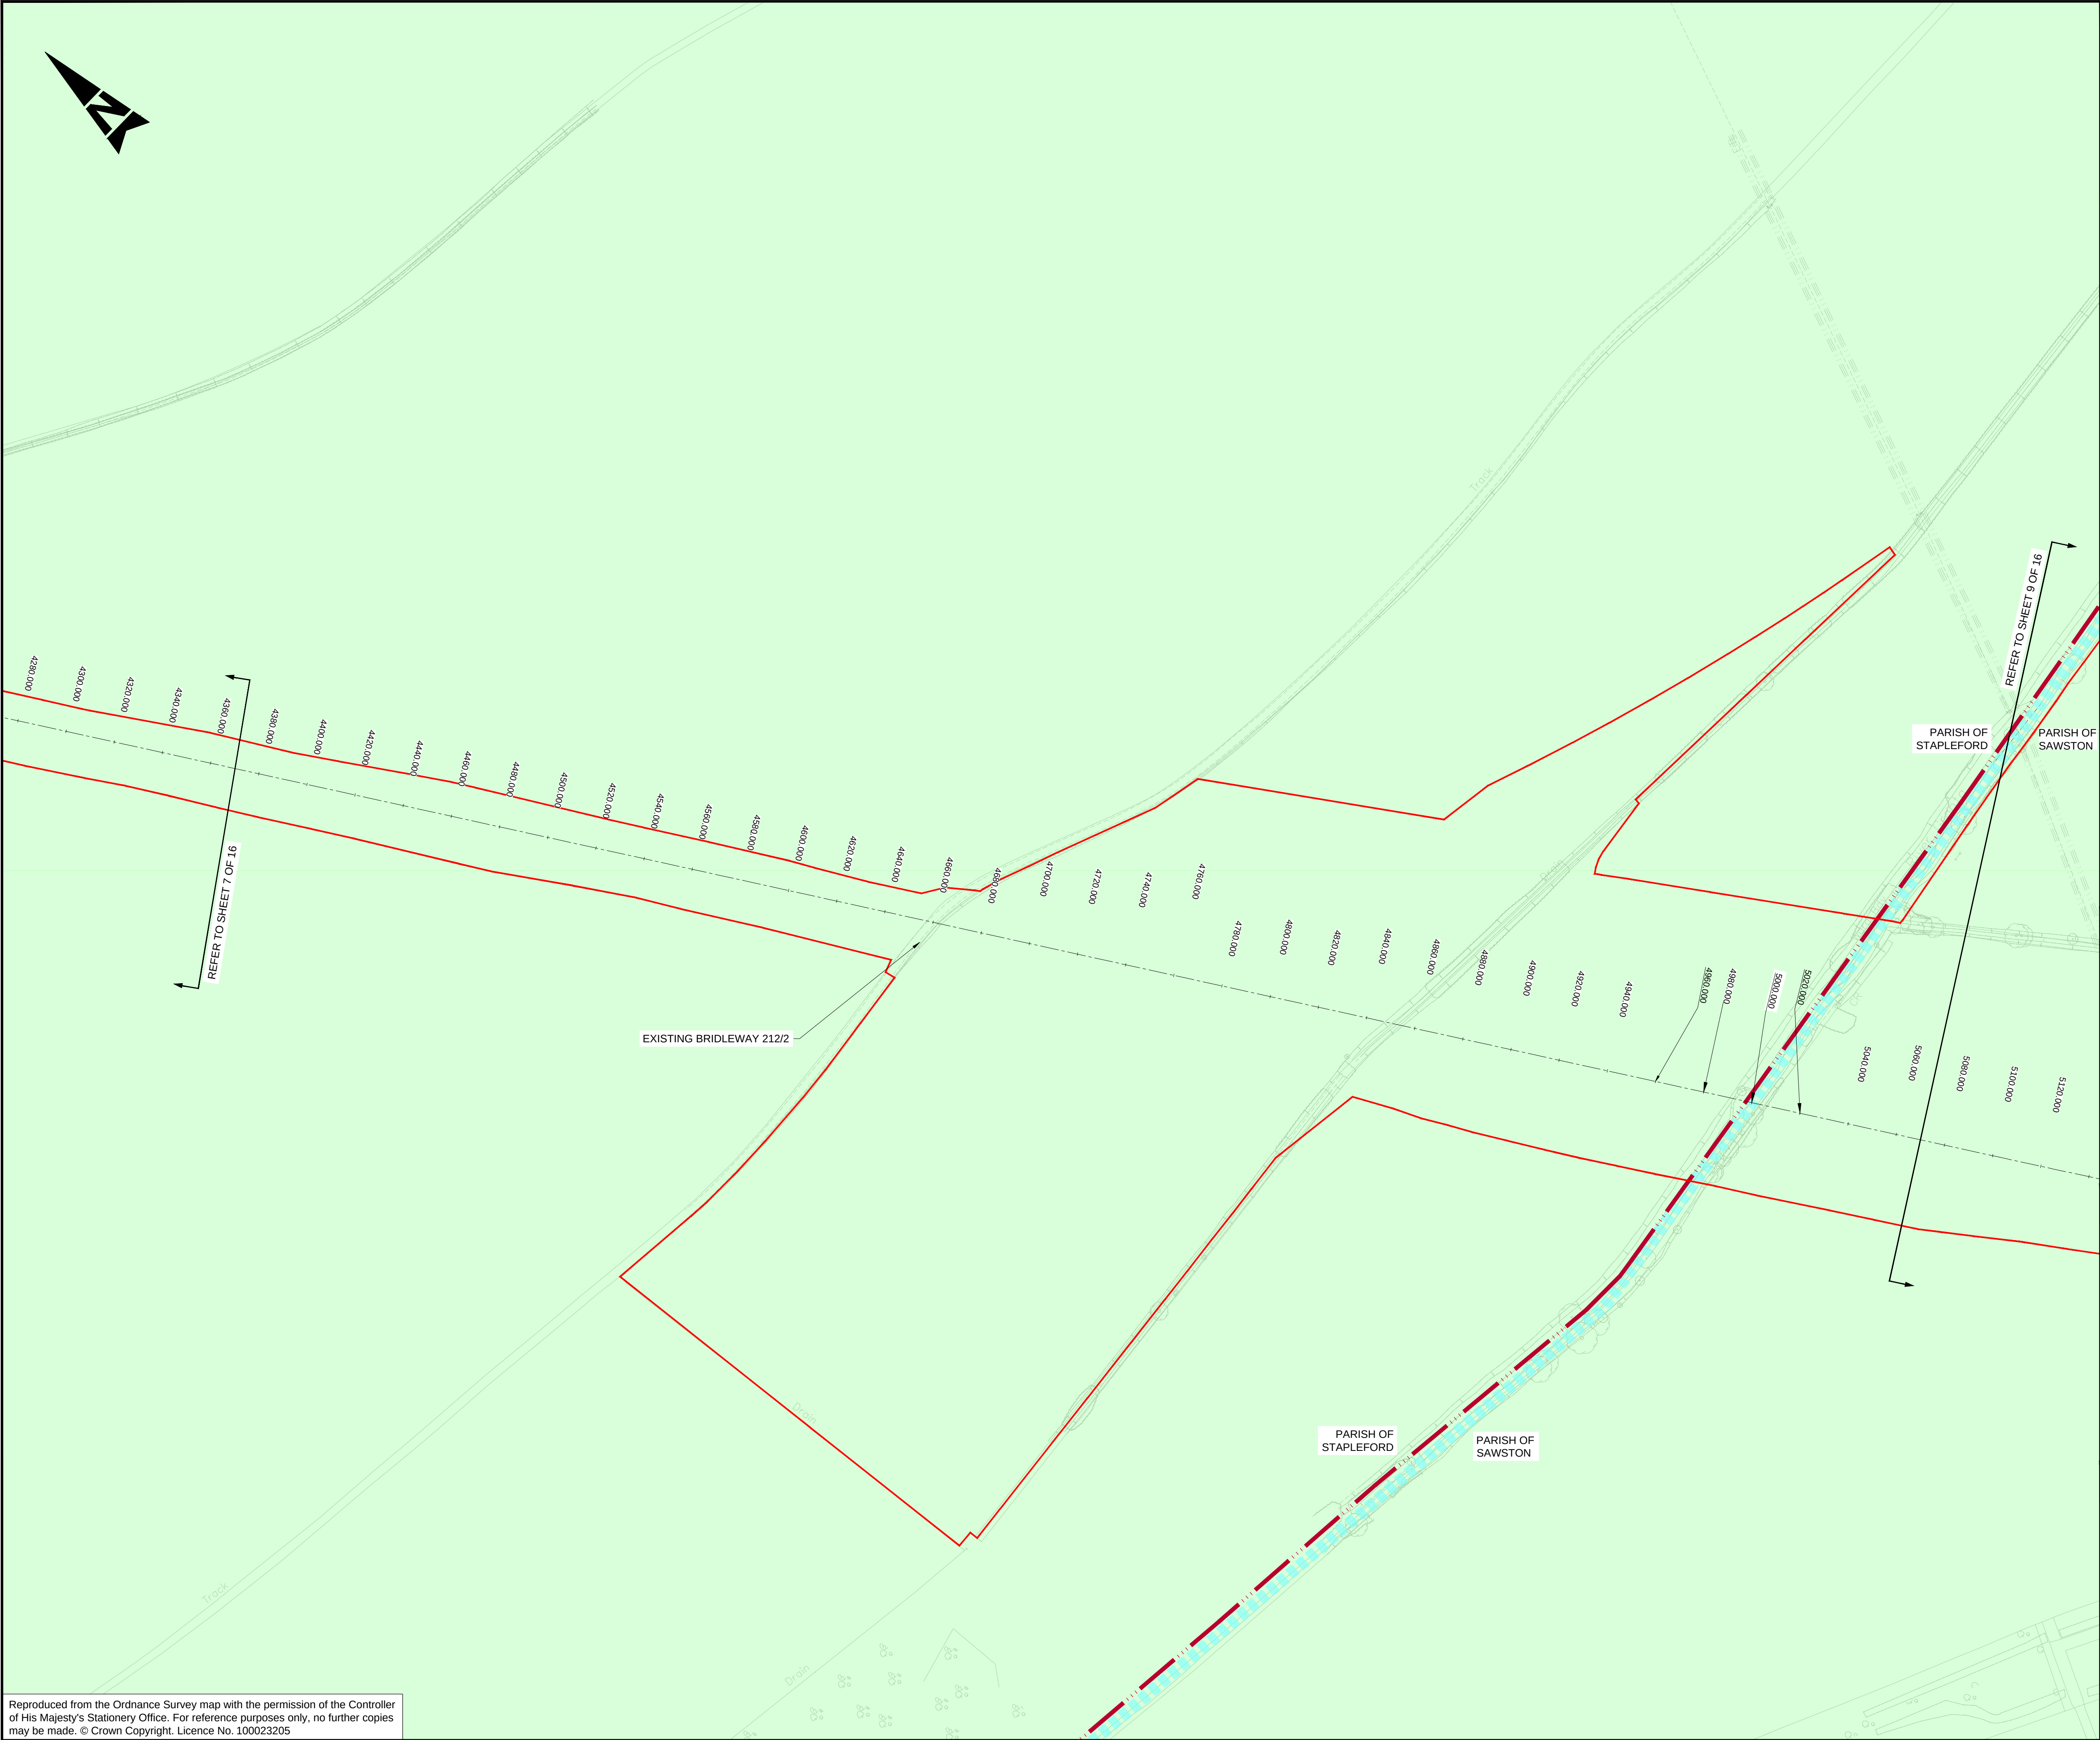

- NOTES:
1. ALL DIMENSIONS ARE IN METRES UNLESS STATED OTHERWISE.
 2. DRAWING TO BE PRINTED IN COLOUR.
 3. THE DRAWING SHALL ONLY BE USED FOR THE INTENDED PURPOSE OF INDICATIVE DESIGN TO SUPPORT A TRANSPORT AND WORKS ACT ORDER APPLICATION.
 4. SEE DRAWINGS 5212868-ATK-LDC-WHL_AL-DR-CH-000011 TO 000020 FOR DETAILS OF EXISTING SECTIONS.

- KEY:
- APPLICATION BOUNDARY
 - PARISH BOUNDARY
 - DESIGNATED GREEN BELT
 - WATER COURSE - RIVER GRANTA
 - SECTION MARKER
 - SECTION NO.
 - SHEET NO.

Description

Status	Revision	Drawn	Checked	Reviewed	Authorised	Issue Date
--------	----------	-------	---------	----------	------------	------------

Description

Status	Revision	Drawn	Checked	Reviewed	Authorised	Issue Date
--------	----------	-------	---------	----------	------------	------------

Description

Status	A1	Revision	CO1	Drawn	MM	Checked	US	Reviewed	AH	Authorised	GB	Issue Date	08/09/23
--------	----	----------	-----	-------	----	---------	----	----------	----	------------	----	------------	----------

Description

Status	A1	Revision	CO2	Drawn	AK	Checked	KS	Reviewed	RJ	Authorised	EK	Issue Date	04/10/24
--------	----	----------	-----	-------	----	---------	----	----------	----	------------	----	------------	----------

Description

Status	A1	Revision	CO3	Drawn	AK	Checked	KS	Reviewed	EK	Authorised	EK	Issue Date	07/01/25
--------	----	----------	-----	-------	----	---------	----	----------	----	------------	----	------------	----------

Drawing Suitability

APPROVED - PUBLISHED	A1
----------------------	----

Regent House
AtkinsRéalis
4th Floor
90-96 Victoria Road
Chelmsford
Essex CM1 1QU
Tel: +44 (0)1245 245245
www.atkinsrealis.com

Client

Growing and sharing prosperity
— Delivering our City Deal —

Project Title

CSET PHASE 2

Drawing Title

CAMBRIDGE SOUTH EAST TRANSPORT PHASE 2
EXISTING LAYOUT DRAWINGS
(SHEET 8 OF 16)

Drawing Number


Project

5212868 - ATK - GEN -

WHL_AL_E - DR - ZL - 000008

Original Size: A1 Scale: 1:1250 Project Ref. No: 5212868 Sheet: 8 of 16 Rev: C03

Reproduced from the Ordnance Survey map with the permission of the Controller of His Majesty's Stationery Office. For reference purposes only, no further copies may be made. © Crown Copyright. Licence No. 100023205

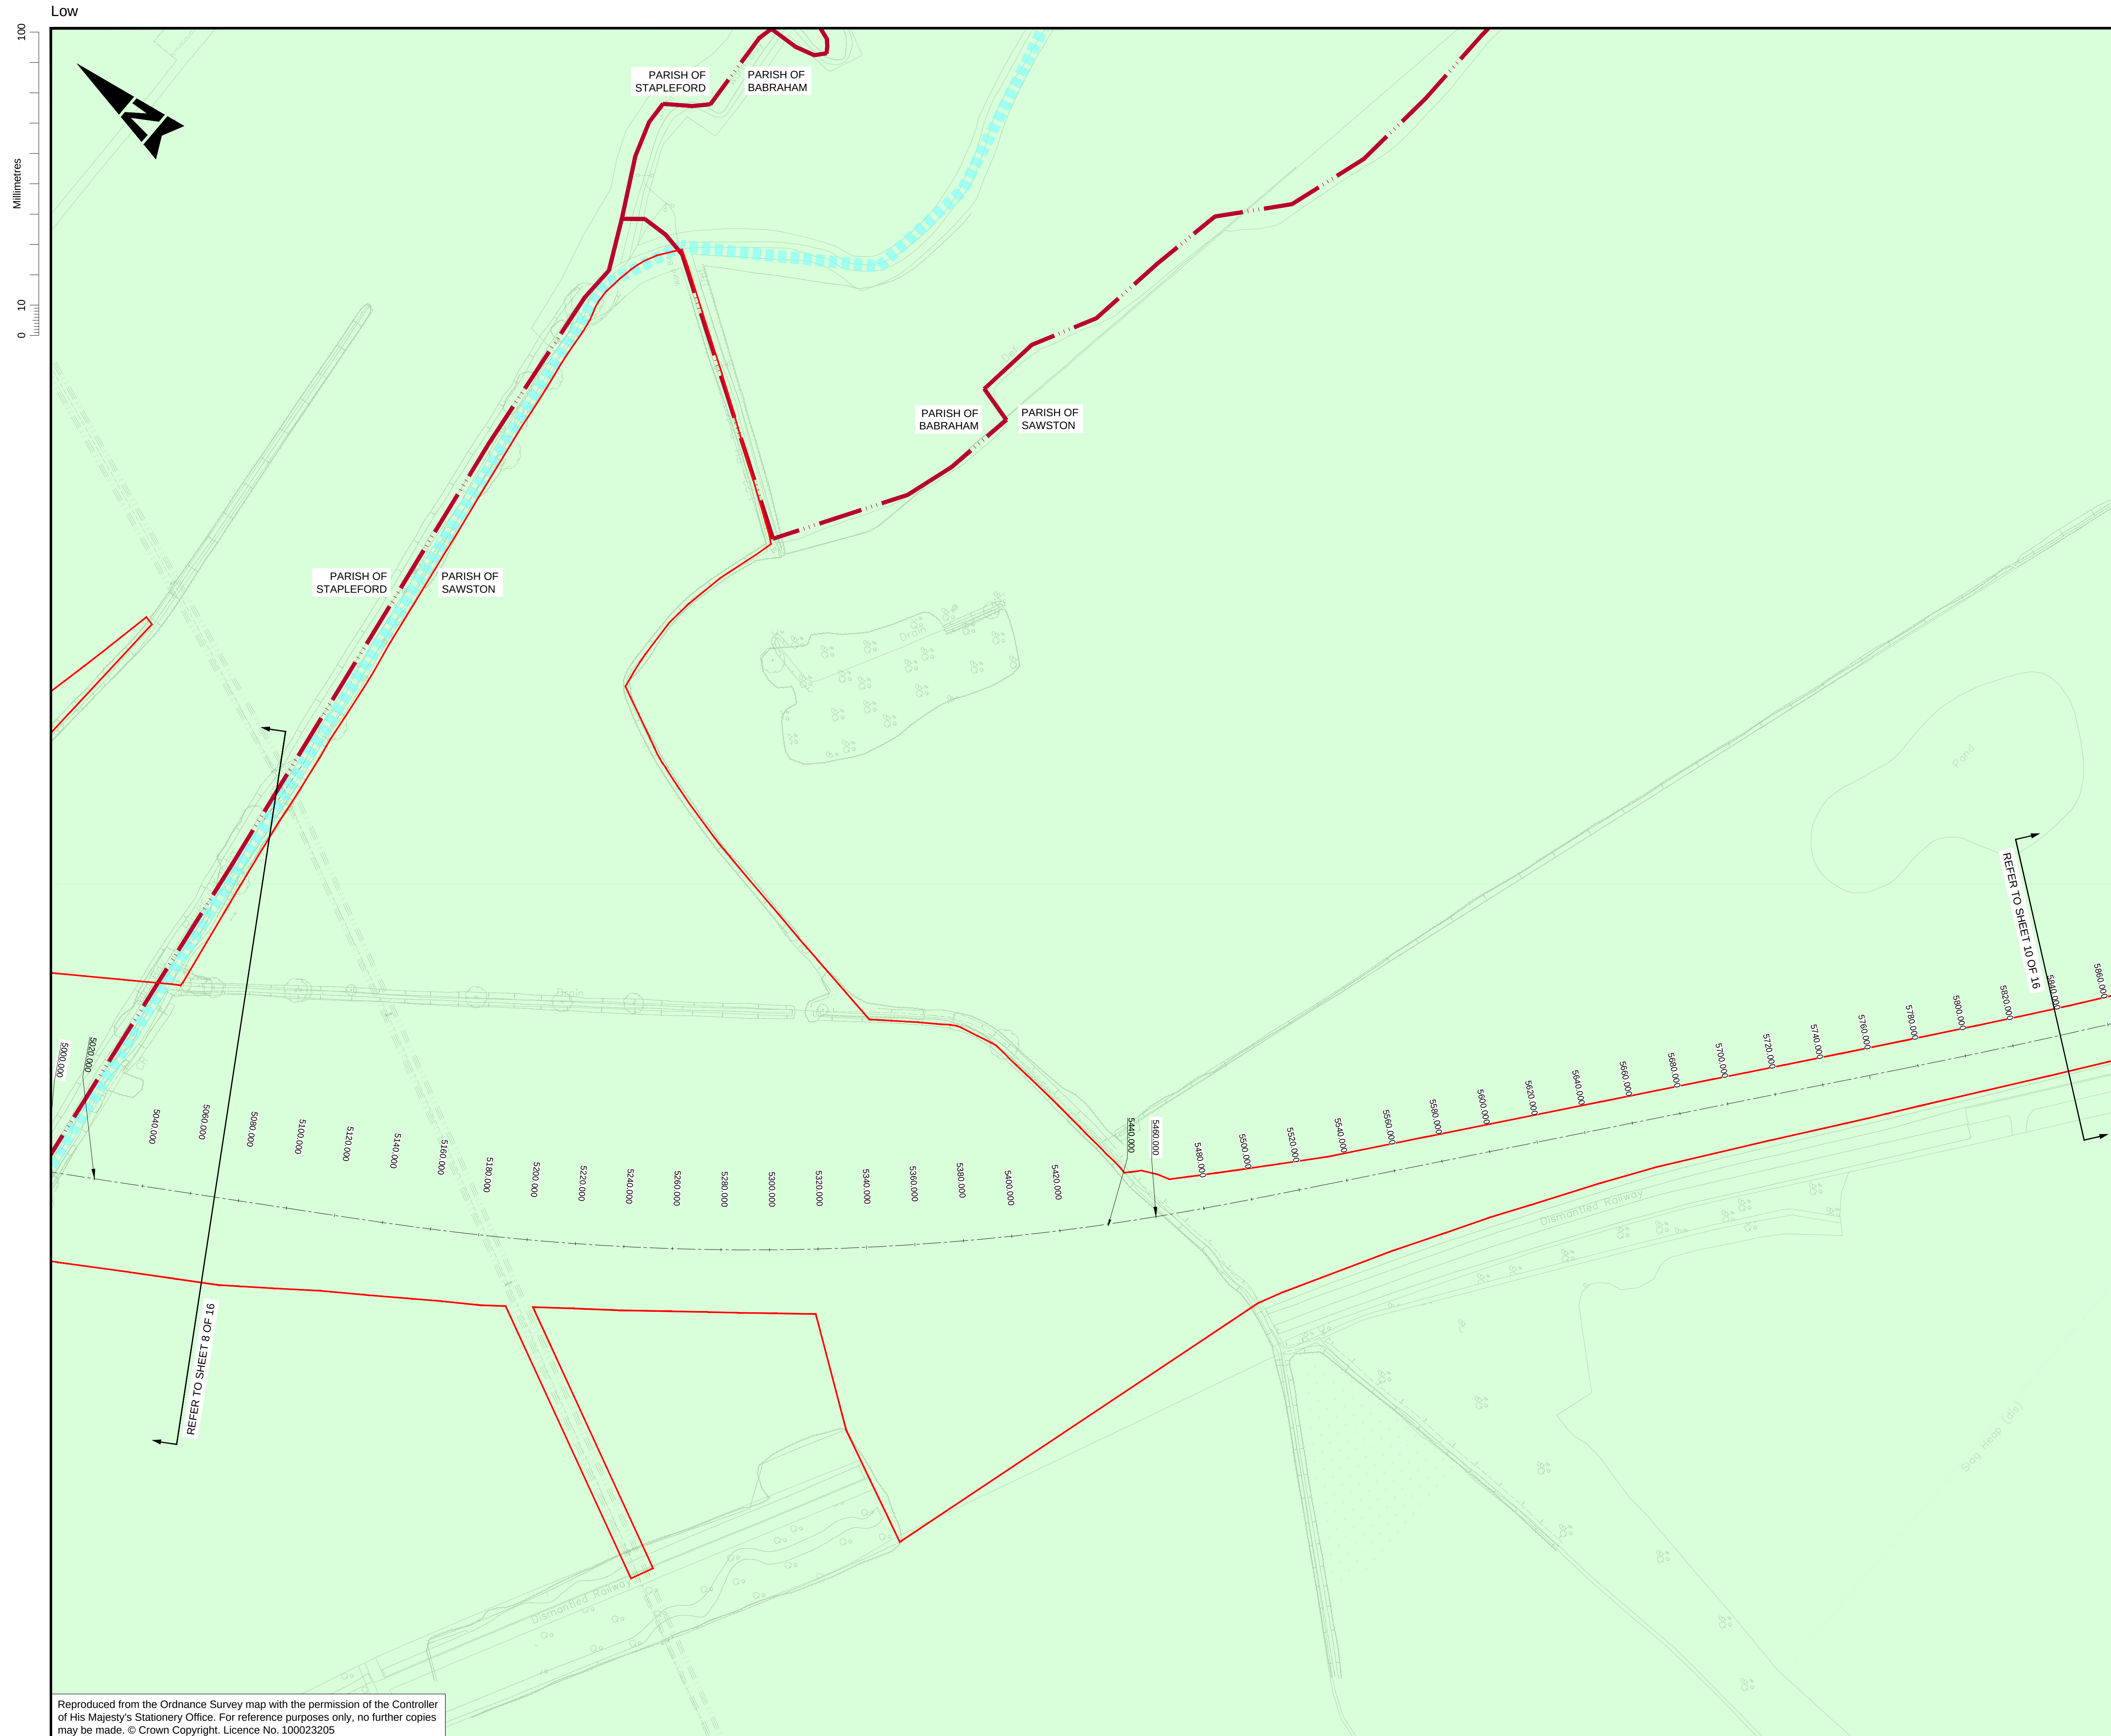

- NOTES:**
1. ALL DIMENSIONS ARE IN METRES UNLESS STATED OTHERWISE.
 2. DRAWING TO BE PRINTED IN COLOUR.
 3. THE DRAWING SHALL ONLY BE USED FOR THE INTENDED PURPOSE OF INDICATIVE DESIGN TO SUPPORT A TRANSPORT AND WORKS ACT ORDER APPLICATION.
 4. SEE DRAWINGS 5212868-ATK-LDC-WHL_AL-DR-CH-000011 TO 000020 FOR DETAILS OF EXISTING SECTIONS.

KEY:

-  APPLICATION BOUNDARY
 PARISH BOUNDARY
 DESIGNATED GREEN BELT
 WATER COURSE - RIVER GRANTA

Description						
Status	Revision	Drawn	Checked	Reviewed	Authorised	Issue Date

Description						
Status	Revision	Drawn	Checked	Reviewed	Authorised	Issue Date

Description						
FIRST ISSUE						
Status	Revision	Drawn	Checked	Reviewed	Authorised	Issue Date
A1	C01	MM	US	AH	GB	08/09/23

Description						
TWA0 Application Oct 2024 Submission						
Status	Revision	Drawn	Checked	Reviewed	Authorised	Issue Date
A1	C02	AK	KS	R1	EK	04/10/24

Description						
TWA0 JANUARY 2025						
Status	Revision	Drawn	Checked	Reviewed	Authorised	Issue Date
A1	C03	AK	KS	EK	EK	07/01/25

Drawing Suitability	Status
APPROVED - PUBLISHED	A1

 **AtkinsRéalis**

Regent House
AtkinsRéalis
4th Floor
90-96 Victoria Road
Chelmsford
Essex CM1 1QU
Tel: +44 (0)1245 245245
www.atkinsrealis.com

Copyright © AtkinsRéalis (2024)


**GREATER
CAMBRIDGE
PARTNERSHIP**
 Growing and sharing prosperity
 Delivering our City Deal

Project Title	CSET PHASE 2
---------------	--------------

Drawing Title


CAMBRIDGE SOUTH EAST TRANSPORT PHASE 2
EXISTING LAYOUT DRAWINGS
(SHEET 9 OF 16)

Drawing Number		Project		Originator		Volume	
5212868		- ATK		- GEN		-	
WHL_AL_E		- DR		- ZL		- 000009	
Location		Type		Role		Number	

Original Size:	A1	Scale:	1:1250	Project Ref. No:	5212868	Sheet:	9 of 16	Rev:	C03
-------------------	-----------	--------	---------------	---------------------	----------------	--------	----------------	------	------------

Reproduced from the Ordnance Survey map with the permission of the Controller of His Majesty's Stationery Office. For reference purposes only, no further copies may be made. © Crown Copyright. Licence No. 100023205

This Drawing is saved on ProjectWise. Plotted: 08/01/2025 10:13:17 By: KUMA9842

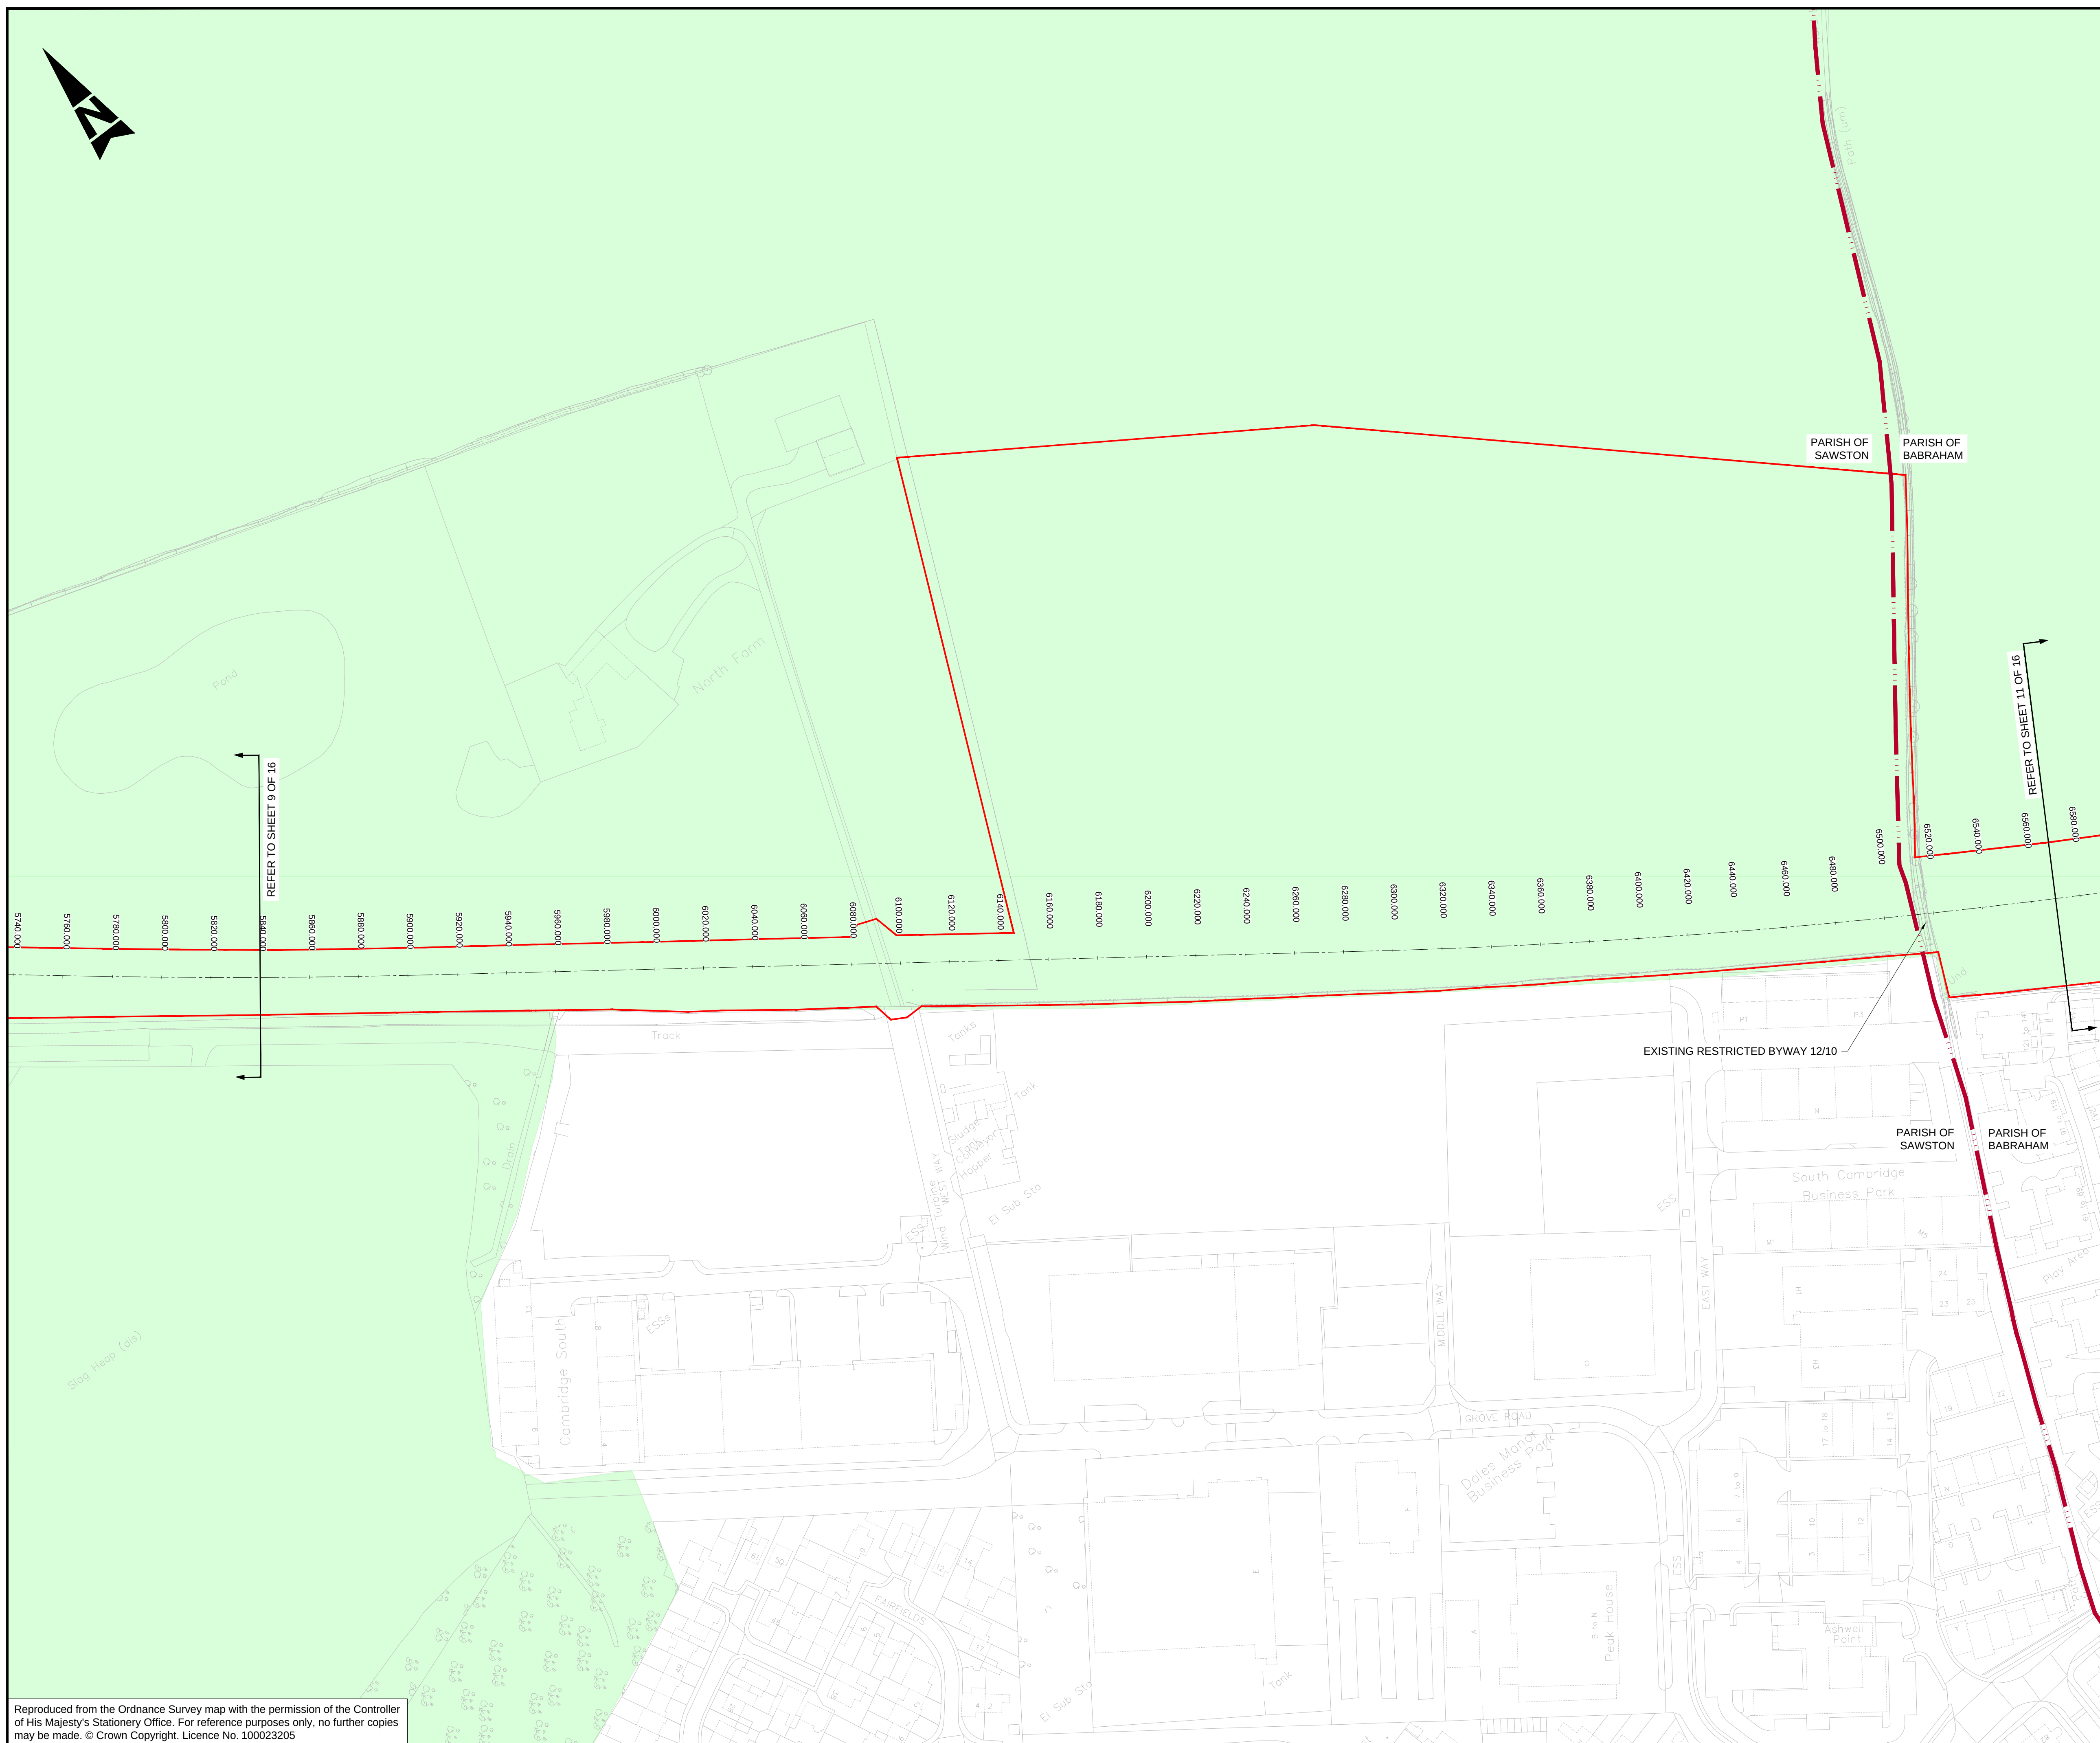

Reproduced from the Ordnance Survey map with the permission of the Controller of His Majesty's Stationery Office. For reference purposes only, no further copies may be made. © Crown Copyright. Licence No. 100023205

This Drawing is saved on ProjectWise. Plotted: 08/01/2025 10:15:22 By: KUMA9842

- NOTES:**
1. ALL DIMENSIONS ARE IN METRES UNLESS STATED OTHERWISE.
 2. DRAWING TO BE PRINTED IN COLOUR.
 3. THE DRAWING SHALL ONLY BE USED FOR THE INTENDED PURPOSE OF INDICATIVE DESIGN TO SUPPORT A TRANSPORT AND WORKS ACT ORDER APPLICATION.
 4. SEE DRAWINGS 5212868-ATK-LDC-WHL_AL-DR-CH-000001 TO 000020 FOR DETAILS OF EXISTING SECTIONS.

KEY:

-  APPLICATION BOUNDARY
 PARISH BOUNDARY
 DESIGNATED GREEN BELT

Description							
Status	Revision	Drawn	Checked	Reviewed	Authorised	Issue Date	
Description							
Status	Revision	Drawn	Checked	Reviewed	Authorised	Issue Date	
Description							
FIRST ISSUE							
Status	A1	Revision P02	Drawn MM	Checked US	Reviewed AH	Authorised GB	Issue Date 08/09/23
Description							
TWAO Application Oct 2024 Submission							
Status	Revision	Drawn	Checked	Reviewed	Authorised	Issue Date	
A1	P03	AK	KS	RJ	EK	04/10/24	
Description							
TWAO JANUARY 2025							
Status	Revision	Drawn	Checked	Reviewed	Authorised	Issue Date	
A1	P04	AK	KS	EK	EK	07/01/25	
Drawing Submittal							Status
APPROVED - PUBLISHED							A1

 **AtkinsRéalis**

Regent House
AtkinsRéalis
4th Floor
90-96 Victoria Road
Chelmsford
Essex CM1 1QU
Tel: +44 (0)1245 245245
www.atkinsrealis.com

Copyright © AtkinsRéalis (2024)

Client



**GREATER
CAMBRIDGE
PARTNERSHIP**

Growing and sharing prosperity
Delivering our City Deal

Project Title	CSET PHASE 2
---------------	--------------


Drawing Title

CAMBRIDGE SOUTH EAST TRANSPORT PHASE 2
EXISTING LAYOUT DRAWINGS
(SHEET 10 OF 16)

Drawing Number		Project		Originator		Volume	
5212868		- ATK		- GEN		-	
WHL_AL_E		- DR		- ZL		- 000010	
Location		Type		Role		Number	
Original Size:	A1	Scale:	1:1250	Project Ref. No:	5212868	Sheet:	10 of 16
						Rrv:	P04

0 10 100
Millimetres

Low

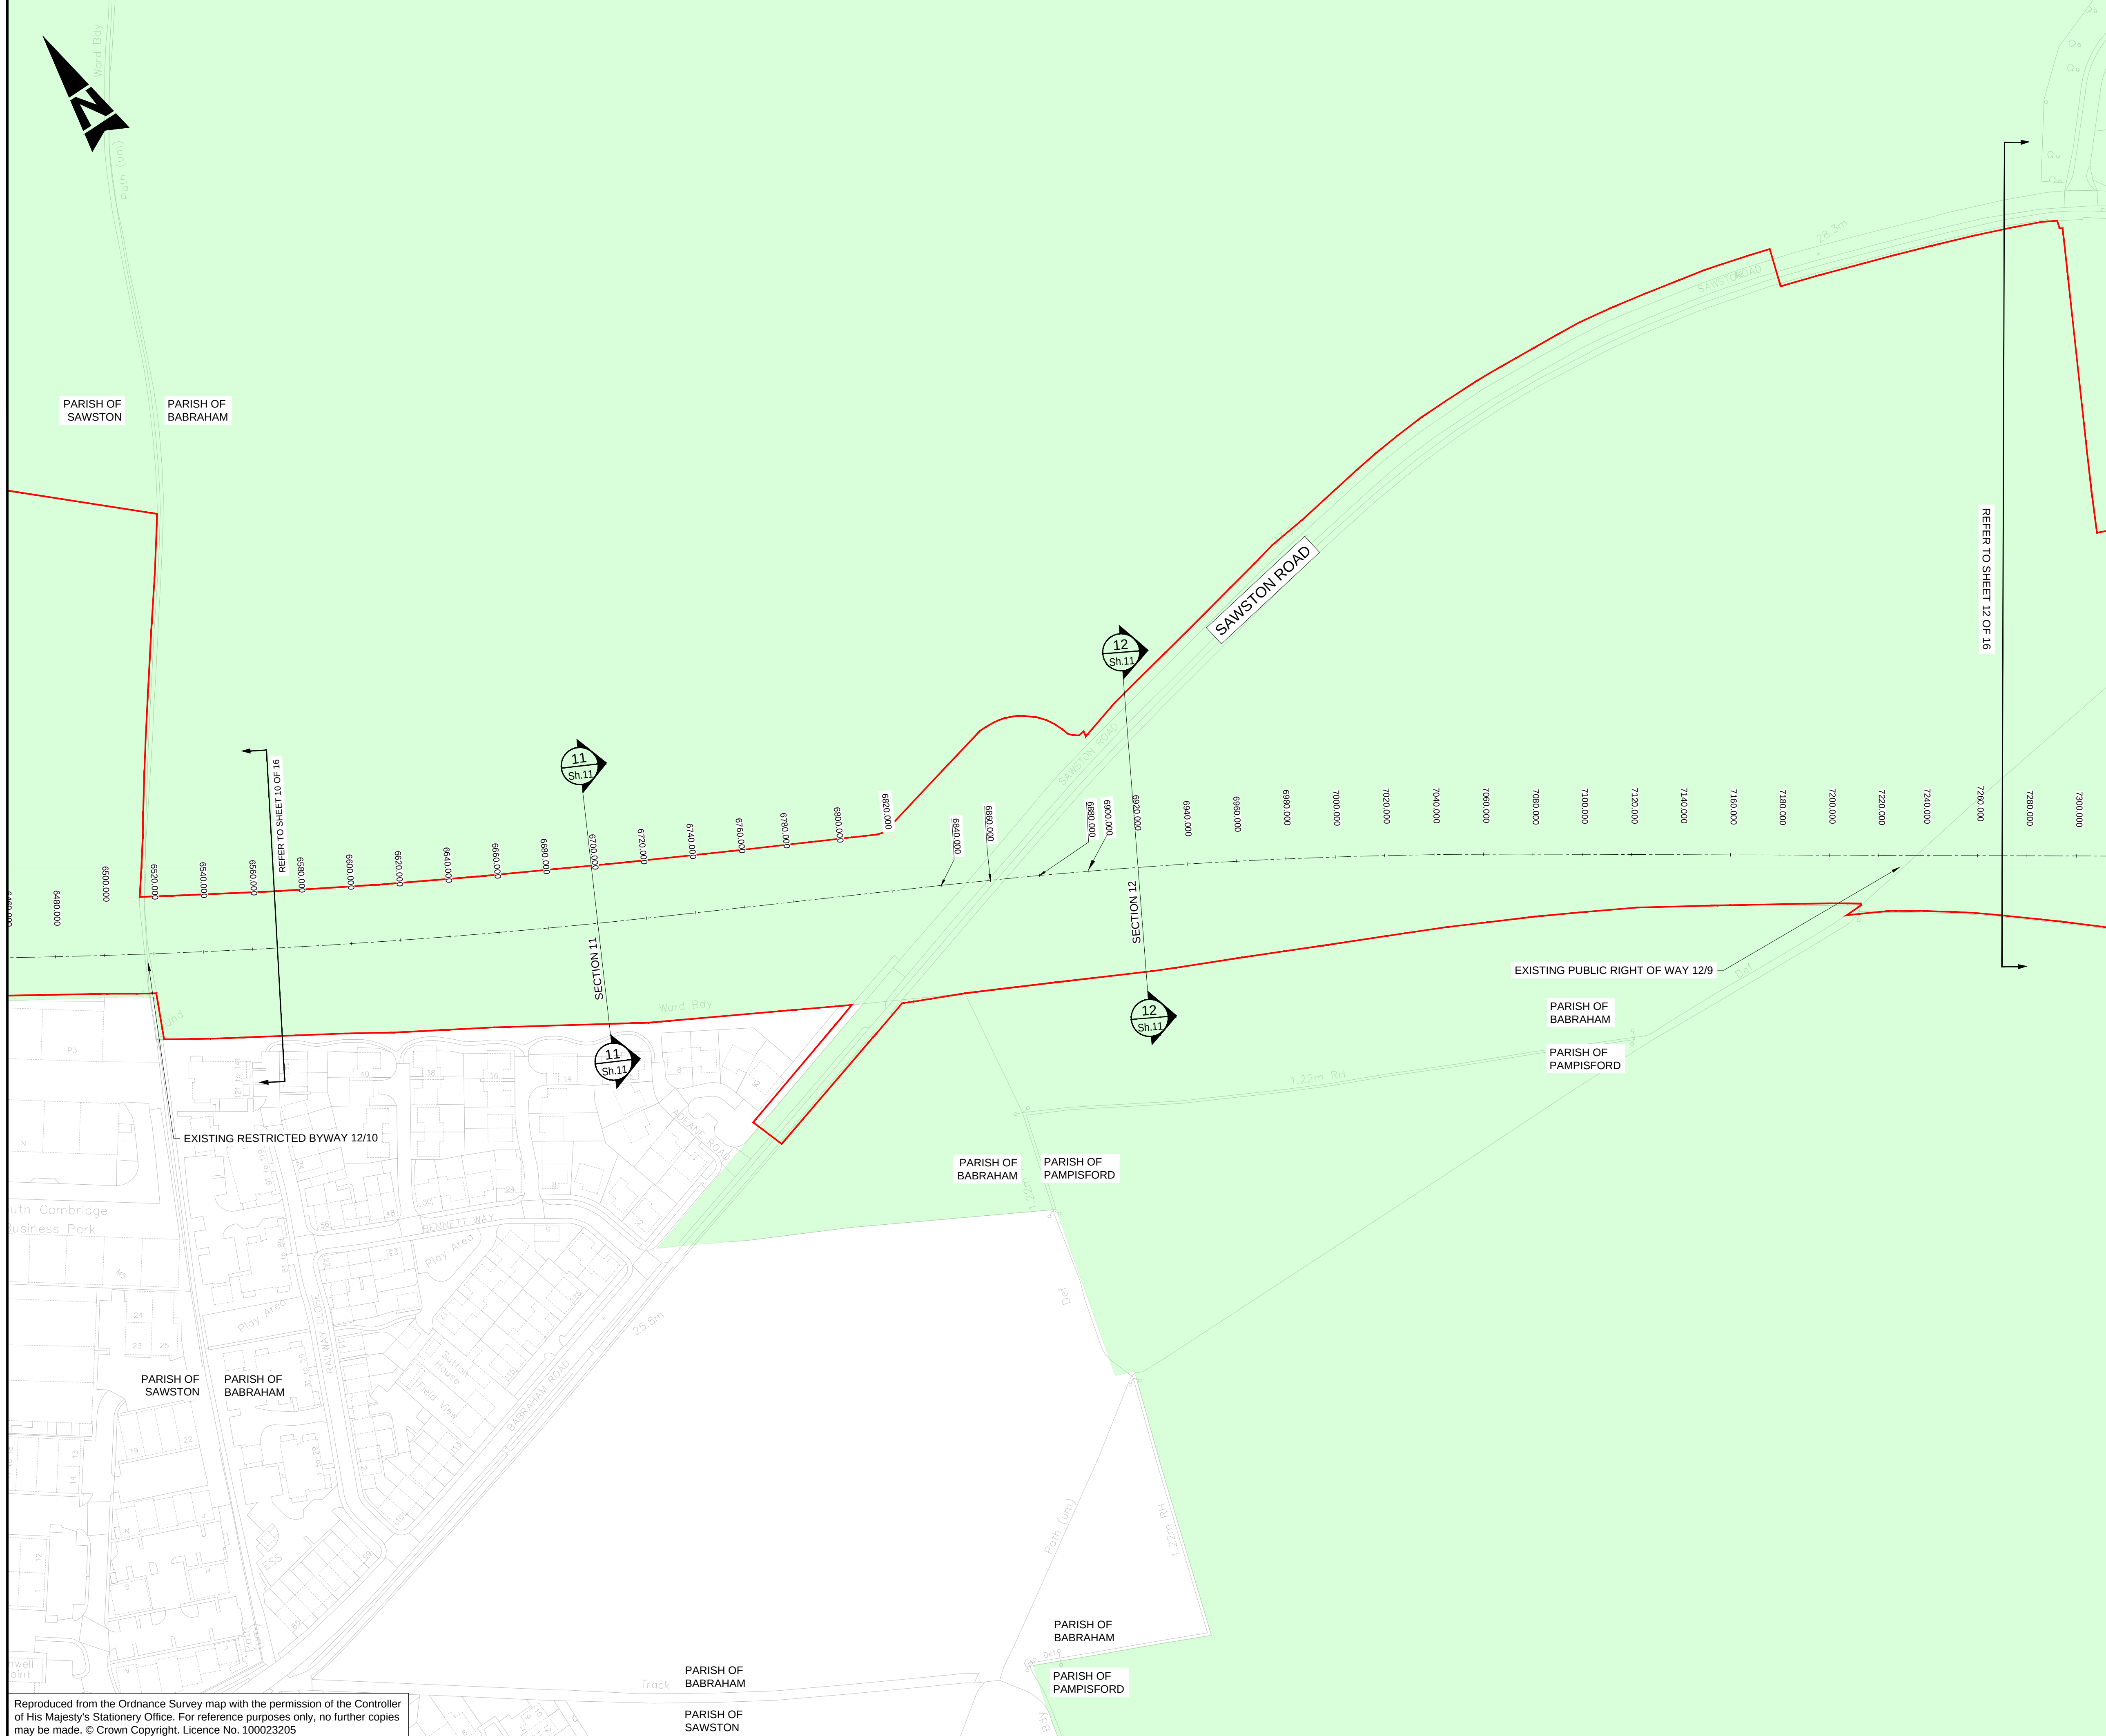

- NOTES:
1. ALL DIMENSIONS ARE IN METRES UNLESS STATED OTHERWISE.
 2. DRAWING TO BE PRINTED IN COLOUR.
 3. THE DRAWING SHALL ONLY BE USED FOR THE INTENDED PURPOSE OF INDICATIVE DESIGN TO SUPPORT A TRANSPORT AND WORKS ACT ORDER APPLICATION.
 4. SEE DRAWINGS 5212868-ATK-LDC-WHL_AL-DR-CH-000011 TO 000020 FOR DETAILS OF EXISTING SECTIONS.

- KEY:
- APPLICATION BOUNDARY
 - PARISH BOUNDARY
 - DESIGNATED GREEN BELT
 - SECTION MARKER
 - SECTION NO.
 - SHEET NO.

Description

Status	Revision	Drawn	Checked	Reviewed	Authorised	Issue Date
--------	----------	-------	---------	----------	------------	------------

Description

Status	Revision	Drawn	Checked	Reviewed	Authorised	Issue Date
--------	----------	-------	---------	----------	------------	------------

Description

Status	Revision	Drawn	Checked	Reviewed	Authorised	Issue Date
A1	CO1	MM	US	AH	GB	08/09/23

Description

Status	Revision	Drawn	Checked	Reviewed	Authorised	Issue Date
A1	CO2	AK	KS	RJ	EK	04/10/24

Description

Status	Revision	Drawn	Checked	Reviewed	Authorised	Issue Date
A1	CO3	AK	KS	EK	EK	07/01/25

Drawing Suitability

APPROVED - PUBLISHED	A1
----------------------	----

Regent House
AtkinsRéalis
4th Floor
90-96 Victoria Road
Chelmsford
Essex CM1 1QU
Tel: +44 (0)1245 245245
www.atkinsrealis.com

Client

GROWING AND SHARING PROSPERITY
Delivering our City Deal

Project Title

CSET PHASE 2


Drawing Title

CAMBRIDGE SOUTH EAST TRANSPORT PHASE 2
EXISTING LAYOUT DRAWINGS
(SHEET 11 OF 16)

Drawing Number	Project	Originator	Volume
5212868	-	ATK	- GEN -
WHL_AL_E	-	DR	- ZL - 000011
Location	Type	Role	Number
A1	Scale: 1:1250	Project Ref. No: 5212868	Sheet: 11 of 16
Original Size:	Rev: C03		

Reproduced from the Ordnance Survey map with the permission of the Controller of His Majesty's Stationery Office. For reference purposes only, no further copies may be made. © Crown Copyright. Licence No. 100023205

This Drawing is saved on ProjectWise. Plotted: 08/01/2025 10:16:26 By: KUMA9842

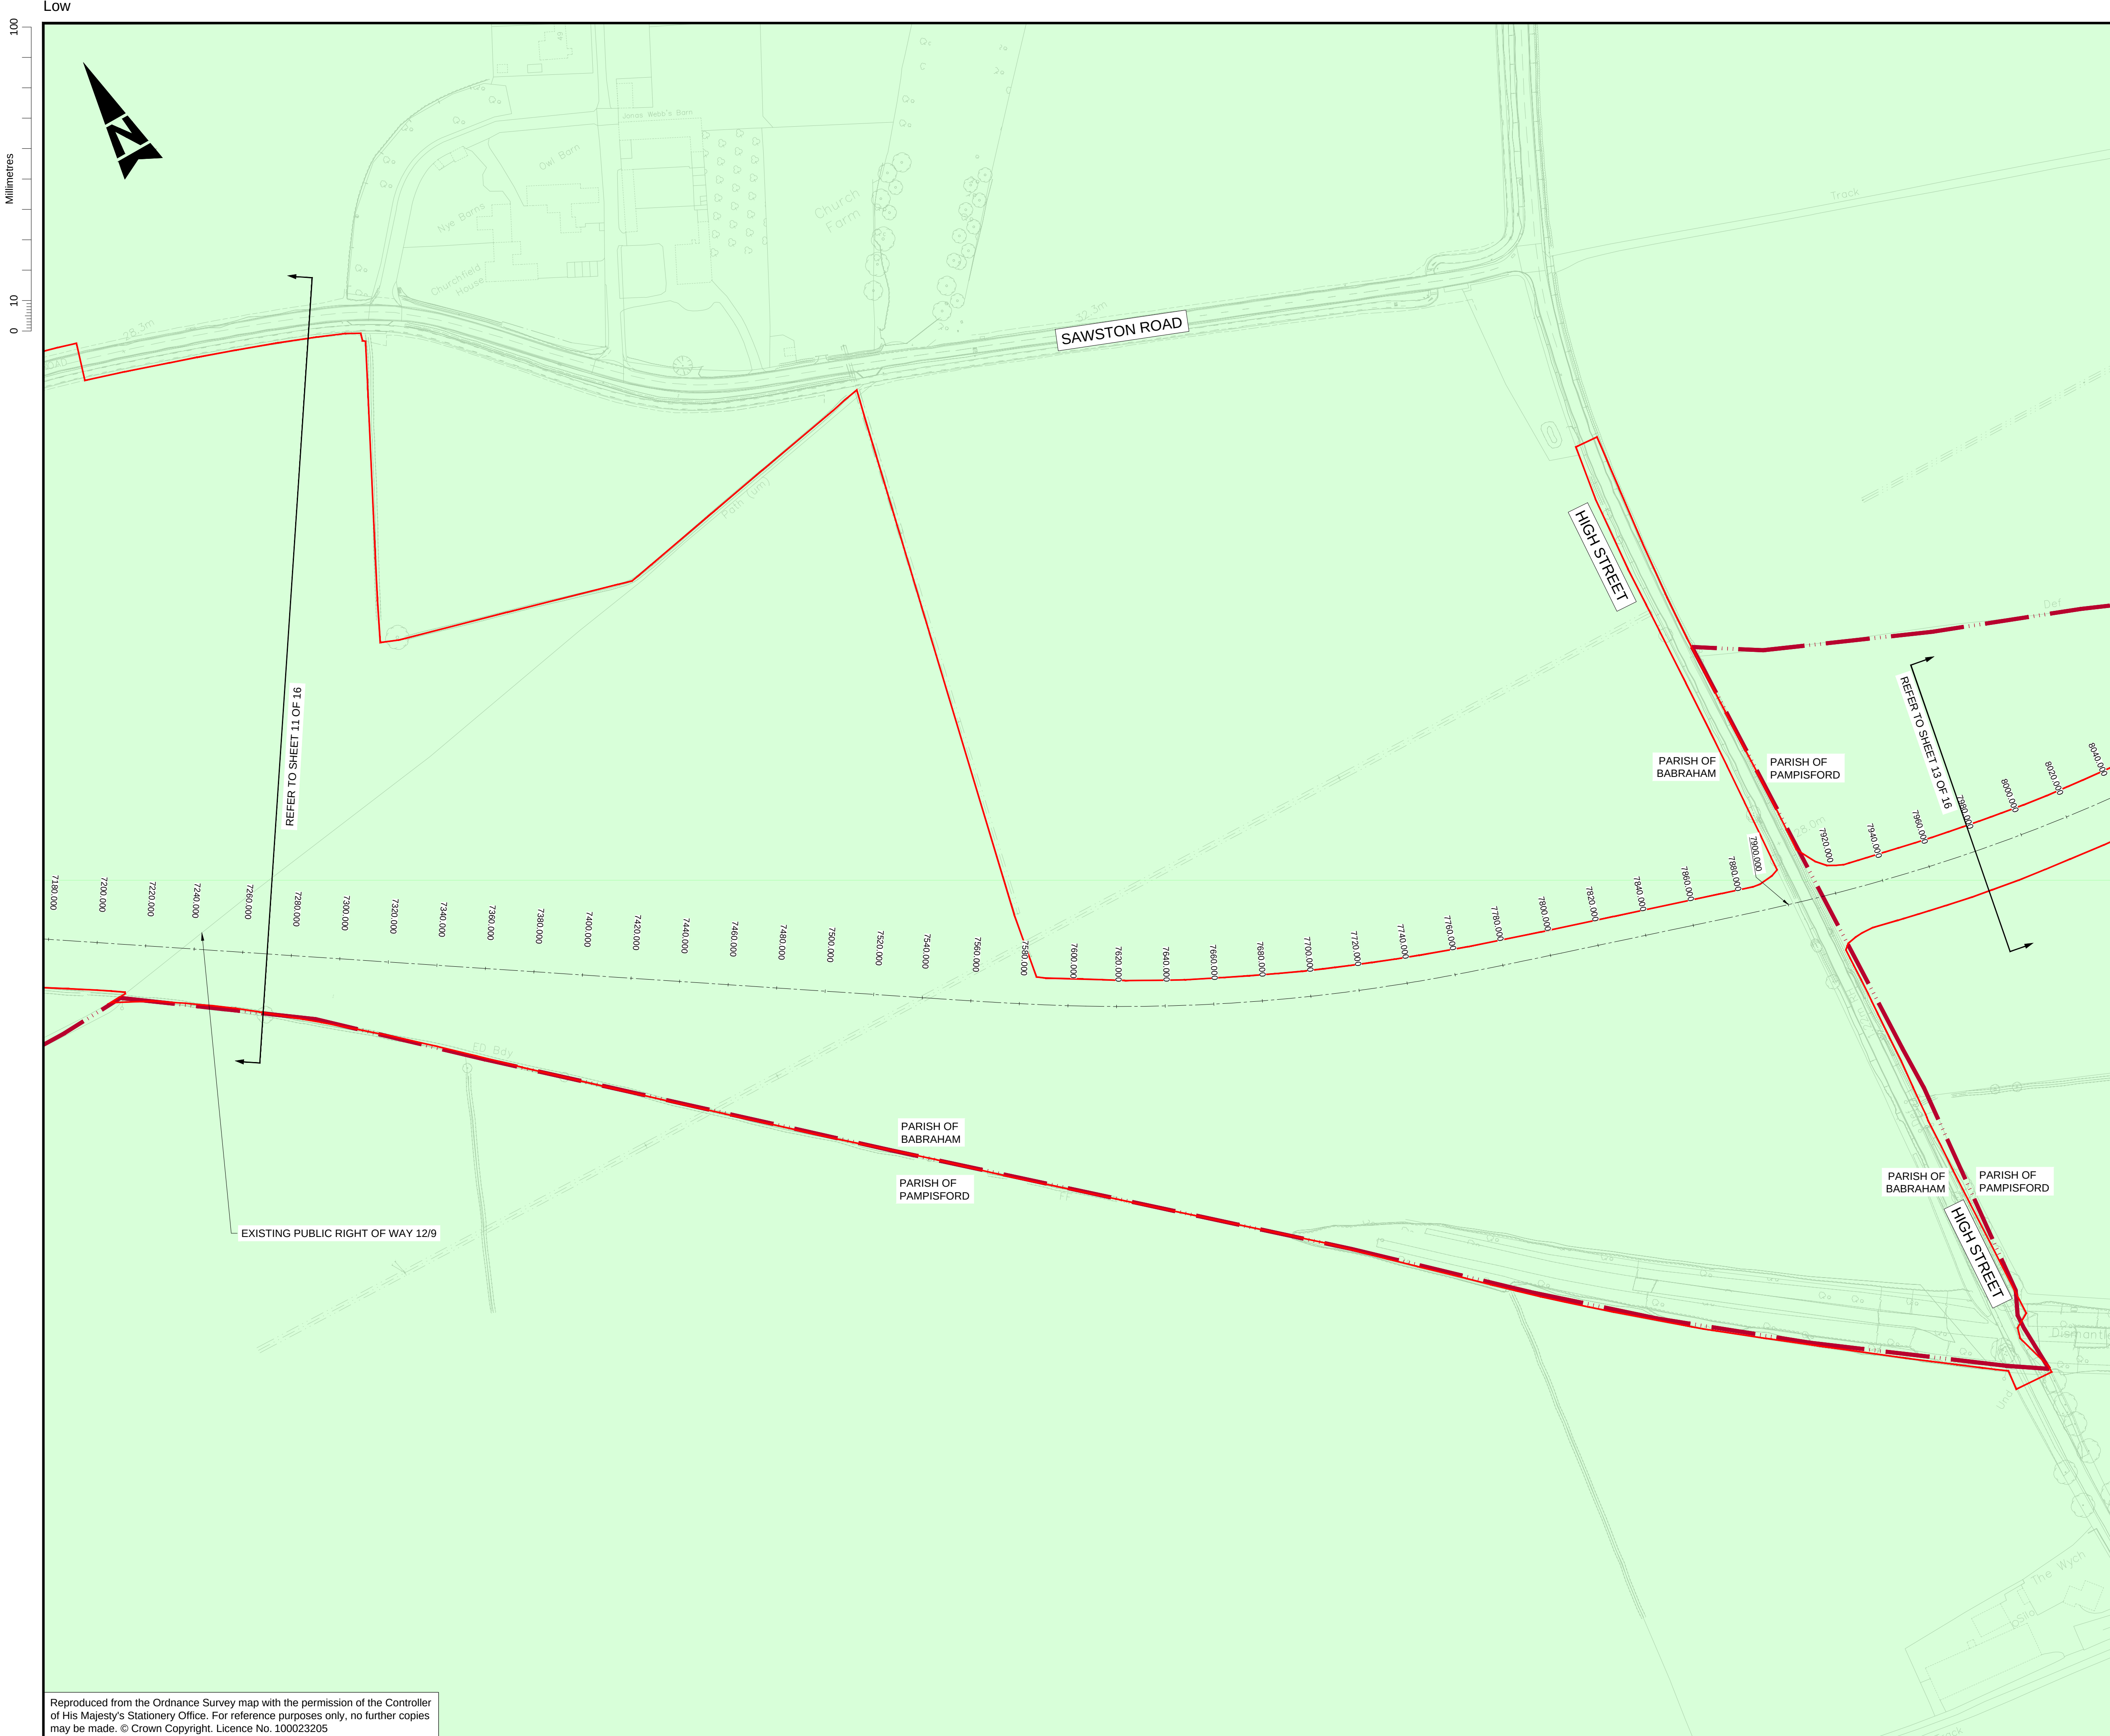

- NOTES:
1. ALL DIMENSIONS ARE IN METRES UNLESS STATED OTHERWISE.
 2. DRAWING TO BE PRINTED IN COLOUR.
 3. THE DRAWING SHALL ONLY BE USED FOR THE INTENDED PURPOSE OF INDICATIVE DESIGN TO SUPPORT A TRANSPORT AND WORKS ACT ORDER APPLICATION.
 4. SEE DRAWINGS 5212868-ATK-LDC-WHL_AL-DR-CH-000011 TO 000020 FOR DETAILS OF EXISTING SECTIONS.

KEY:

- APPLICATION BOUNDARY
- PARISH BOUNDARY
- DESIGNATED GREEN BELT

Description

Status	Revision	Drawn	Checked	Reviewed	Authorised	Issue Date
--------	----------	-------	---------	----------	------------	------------

Description

Status	Revision	Drawn	Checked	Reviewed	Authorised	Issue Date
--------	----------	-------	---------	----------	------------	------------

Description

Status	Revision	Drawn	Checked	Reviewed	Authorised	Issue Date
A1	CO1	MM	US	AH	GB	08/09/23

Description

Status	Revision	Drawn	Checked	Reviewed	Authorised	Issue Date
A1	CO2	AK	KS	RJ	EK	04/10/24

Description

Status	Revision	Drawn	Checked	Reviewed	Authorised	Issue Date
A1	CO3	AK	KS	EK	EK	07/01/25

Drawing Suitability

APPROVED - PUBLISHED					Status
					A1

Regent House
AtkinsRéalis
4th Floor
90-96 Victoria Road
Chelmsford
Essex CM1 1QU
Tel: +44 (0)1245 245245
www.atkinsrealis.com

Copyright © AtkinsRéalis (2024)

GROWING AND SHARING PROSPERITY
Delivering our City Deal

Project Title

CSET PHASE 2


Drawing Title

CAMBRIDGE SOUTH EAST TRANSPORT PHASE 2
EXISTING LAYOUT DRAWINGS
(SHEET 12 OF 16)

Drawing Number	Project	Originator	Volume
5212868	- ATK	- GEN	-
WHL_AL_E	- DR - ZL	- 000012	
Location	Type	Role	Number

Original Size:	A1	Scale:	1:1250	Project Ref. No.:	5212868	Sheet:	12 of 16	Rev:	C03
----------------	----	--------	--------	-------------------	---------	--------	----------	------	-----

Reproduced from the Ordnance Survey map with the permission of the Controller of His Majesty's Stationery Office. For reference purposes only, no further copies may be made. © Crown Copyright. Licence No. 100023205

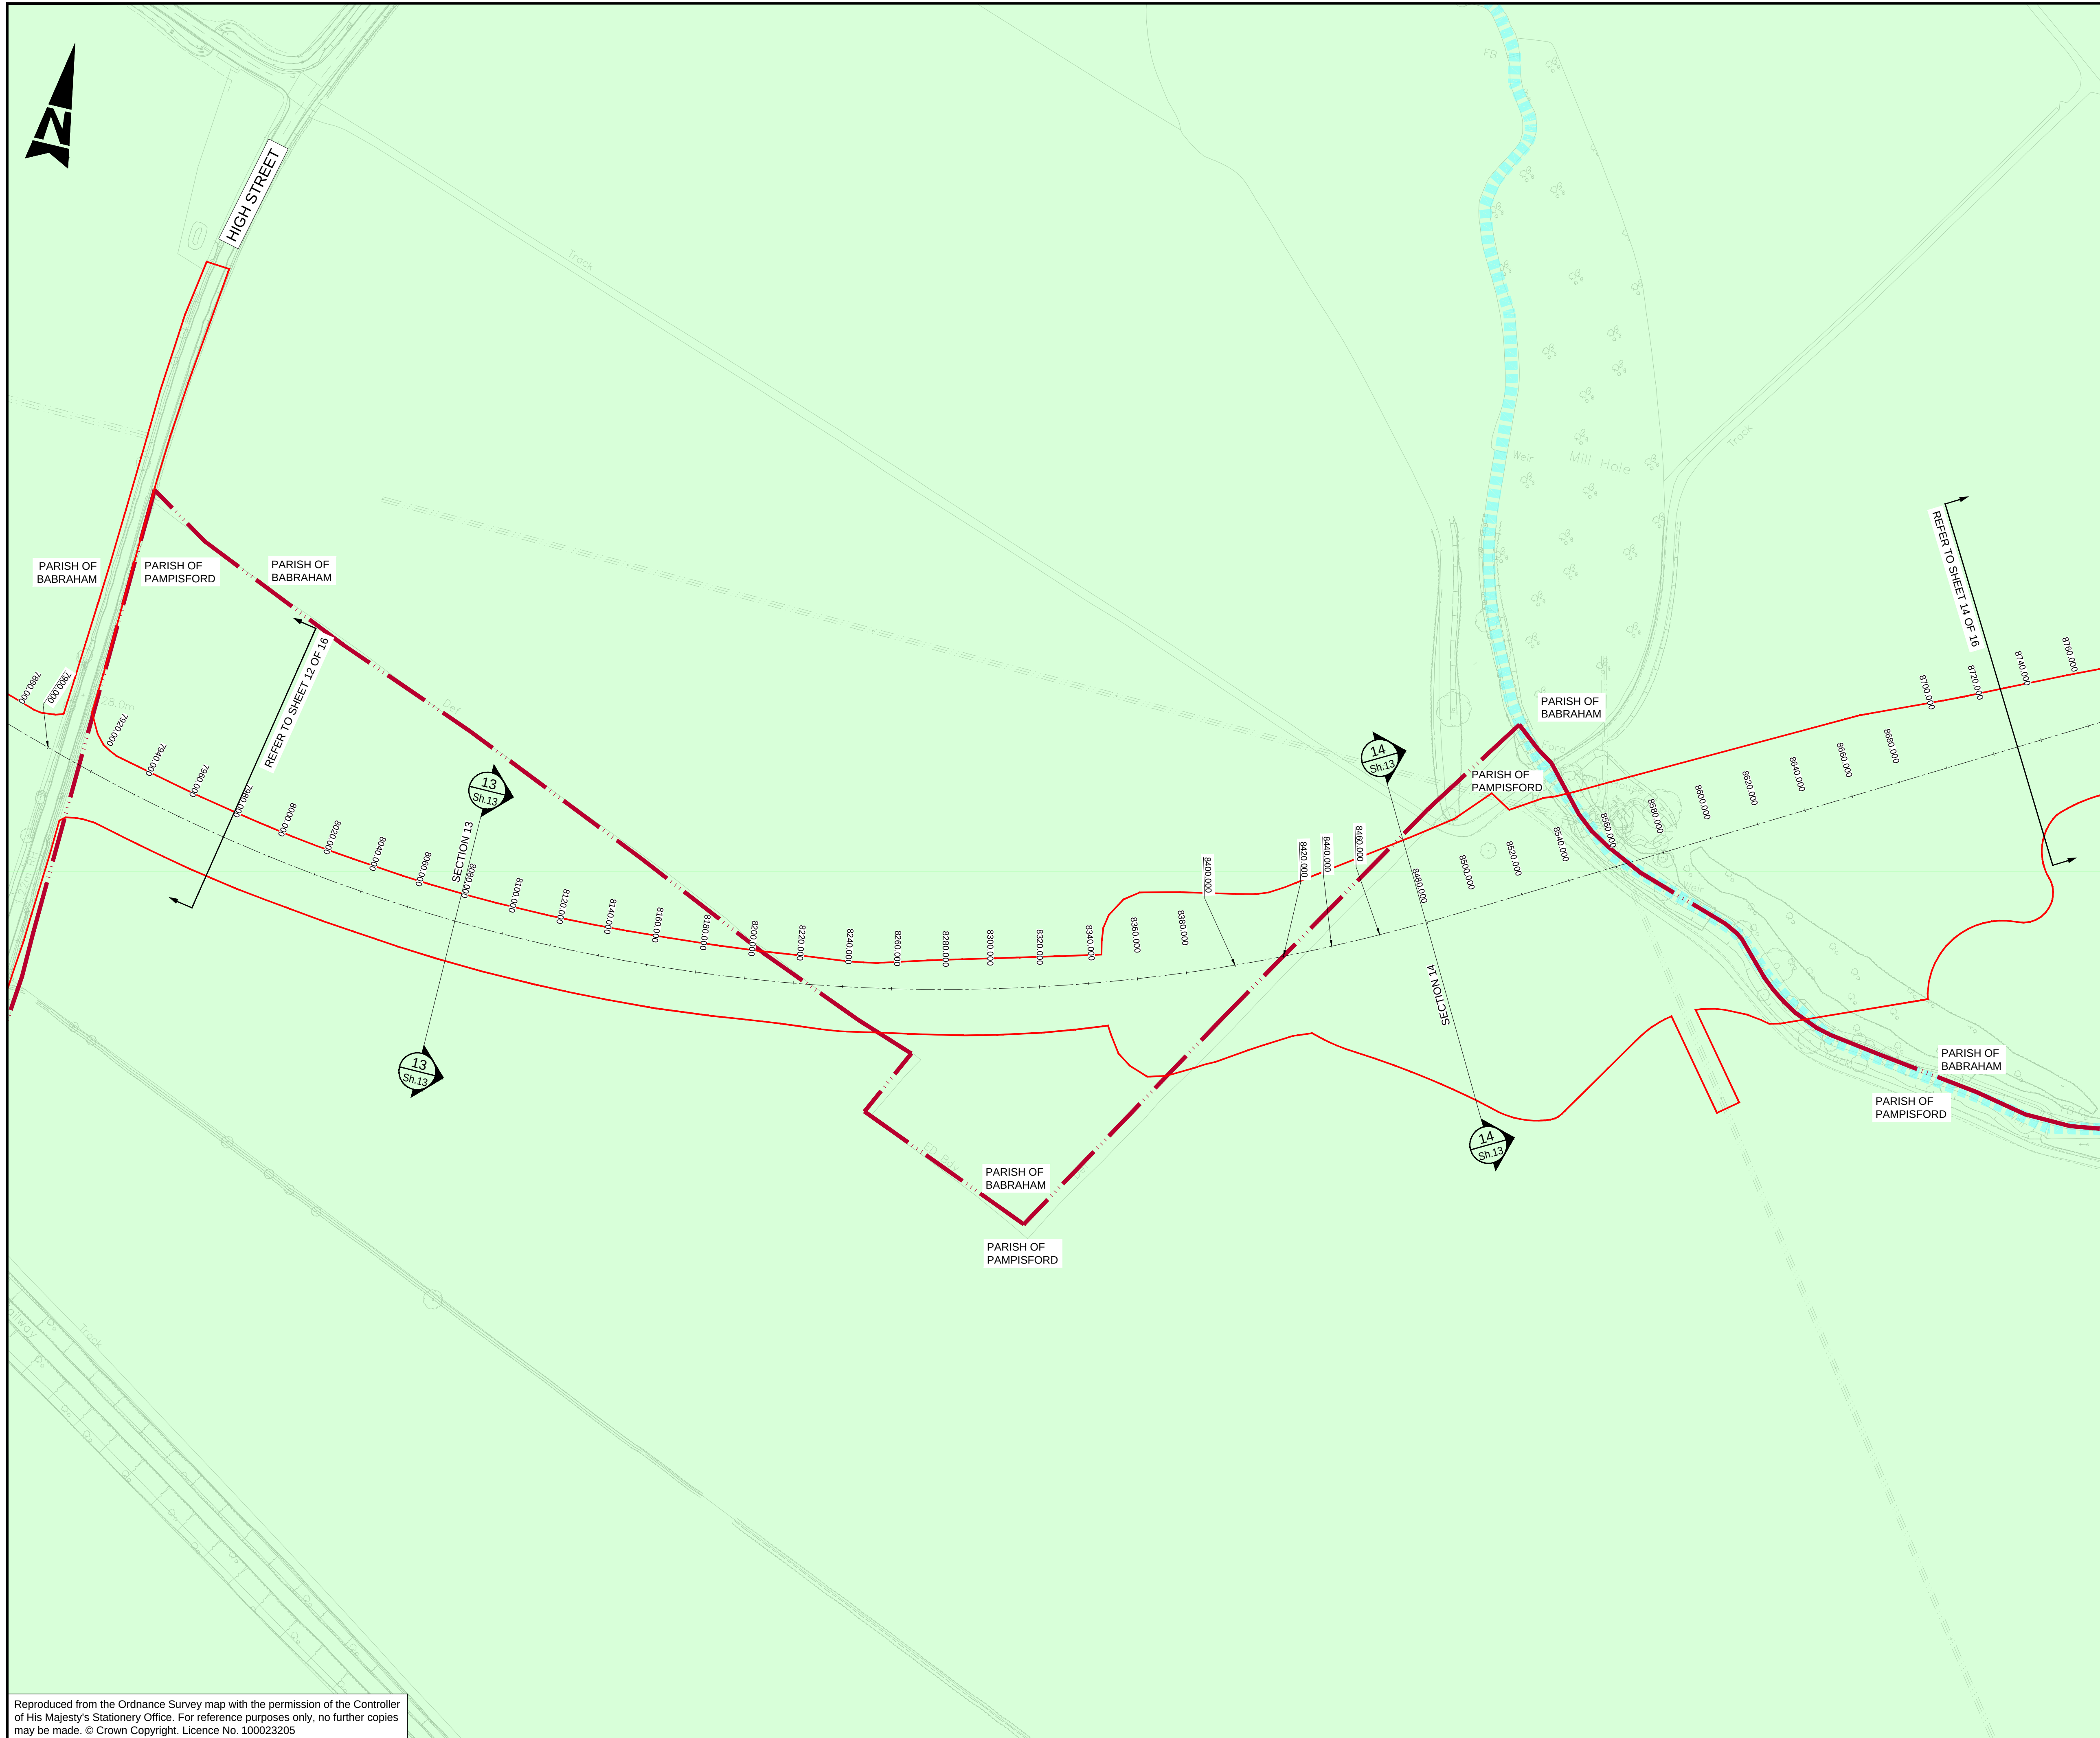

- NOTES:
1. ALL DIMENSIONS ARE IN METRES UNLESS STATED OTHERWISE.
 2. DRAWING TO BE PRINTED IN COLOUR.
 3. THE DRAWING SHALL ONLY BE USED FOR THE INTENDED PURPOSE OF INDICATIVE DESIGN TO SUPPORT A TRANSPORT AND WORKS ACT ORDER APPLICATION.
 4. SEE DRAWINGS 5212868-ATK-LDC-WHL_AL-DR-CH-000011 TO 000020 FOR DETAILS OF EXISTING SECTIONS.

- KEY:
- APPLICATION BOUNDARY
 - PARISH BOUNDARY
 - DESIGNATED GREEN BELT
 - WATER COURSE - RIVER GRANTA
 - SECTION MARKER
 - SECTION NO.
 - SHEET NO.

Description						
Status	Revision	Drawn	Checked	Reviewed	Authorised	Issue Date
Description						
Status	Revision	Drawn	Checked	Reviewed	Authorised	Issue Date
Description						
FIRST ISSUE						
Status	Revision	Drawn	Checked	Reviewed	Authorised	Issue Date
A1	CO1	MM	US	AH	GB	08/09/23
Description						
TWAO Application Oct 2024 Submission						
Status	Revision	Drawn	Checked	Reviewed	Authorised	Issue Date
A1	CO2	AK	KS	RJ	EK	04/10/24
Description						
TWAO JANUARY 2025						
Status	Revision	Drawn	Checked	Reviewed	Authorised	Issue Date
A1	CO3	AK	KS	EK	EK	07/01/25
Drawing Suitability					Status	
APPROVED - PUBLISHED					A1	

Regent House
AtkinsRéalis
4th Floor
90-96 Victoria Road
Chelmsford
Essex CM1 1QU
Tel: +44 (0)1245 245245
www.atkinsrealis.com


Client

GROWING AND SHARING PROSPERITY
Delivering our City Deal

Project Title
CSET PHASE 2

Drawing Title
CAMBRIDGE SOUTH EAST TRANSPORT PHASE 2
EXISTING LAYOUT DRAWINGS
(SHEET 13 OF 16)

Drawing Number		Originator		Volume	
Project		5212868 - ATK		- GEN -	
Location		WHL_AL_E		- DR - ZL - 000013	
Original Size		A1		Scale: 1:1250	
Project Ref. No.		5212868		Sheet: 13 of 16	
Rev.		C03			

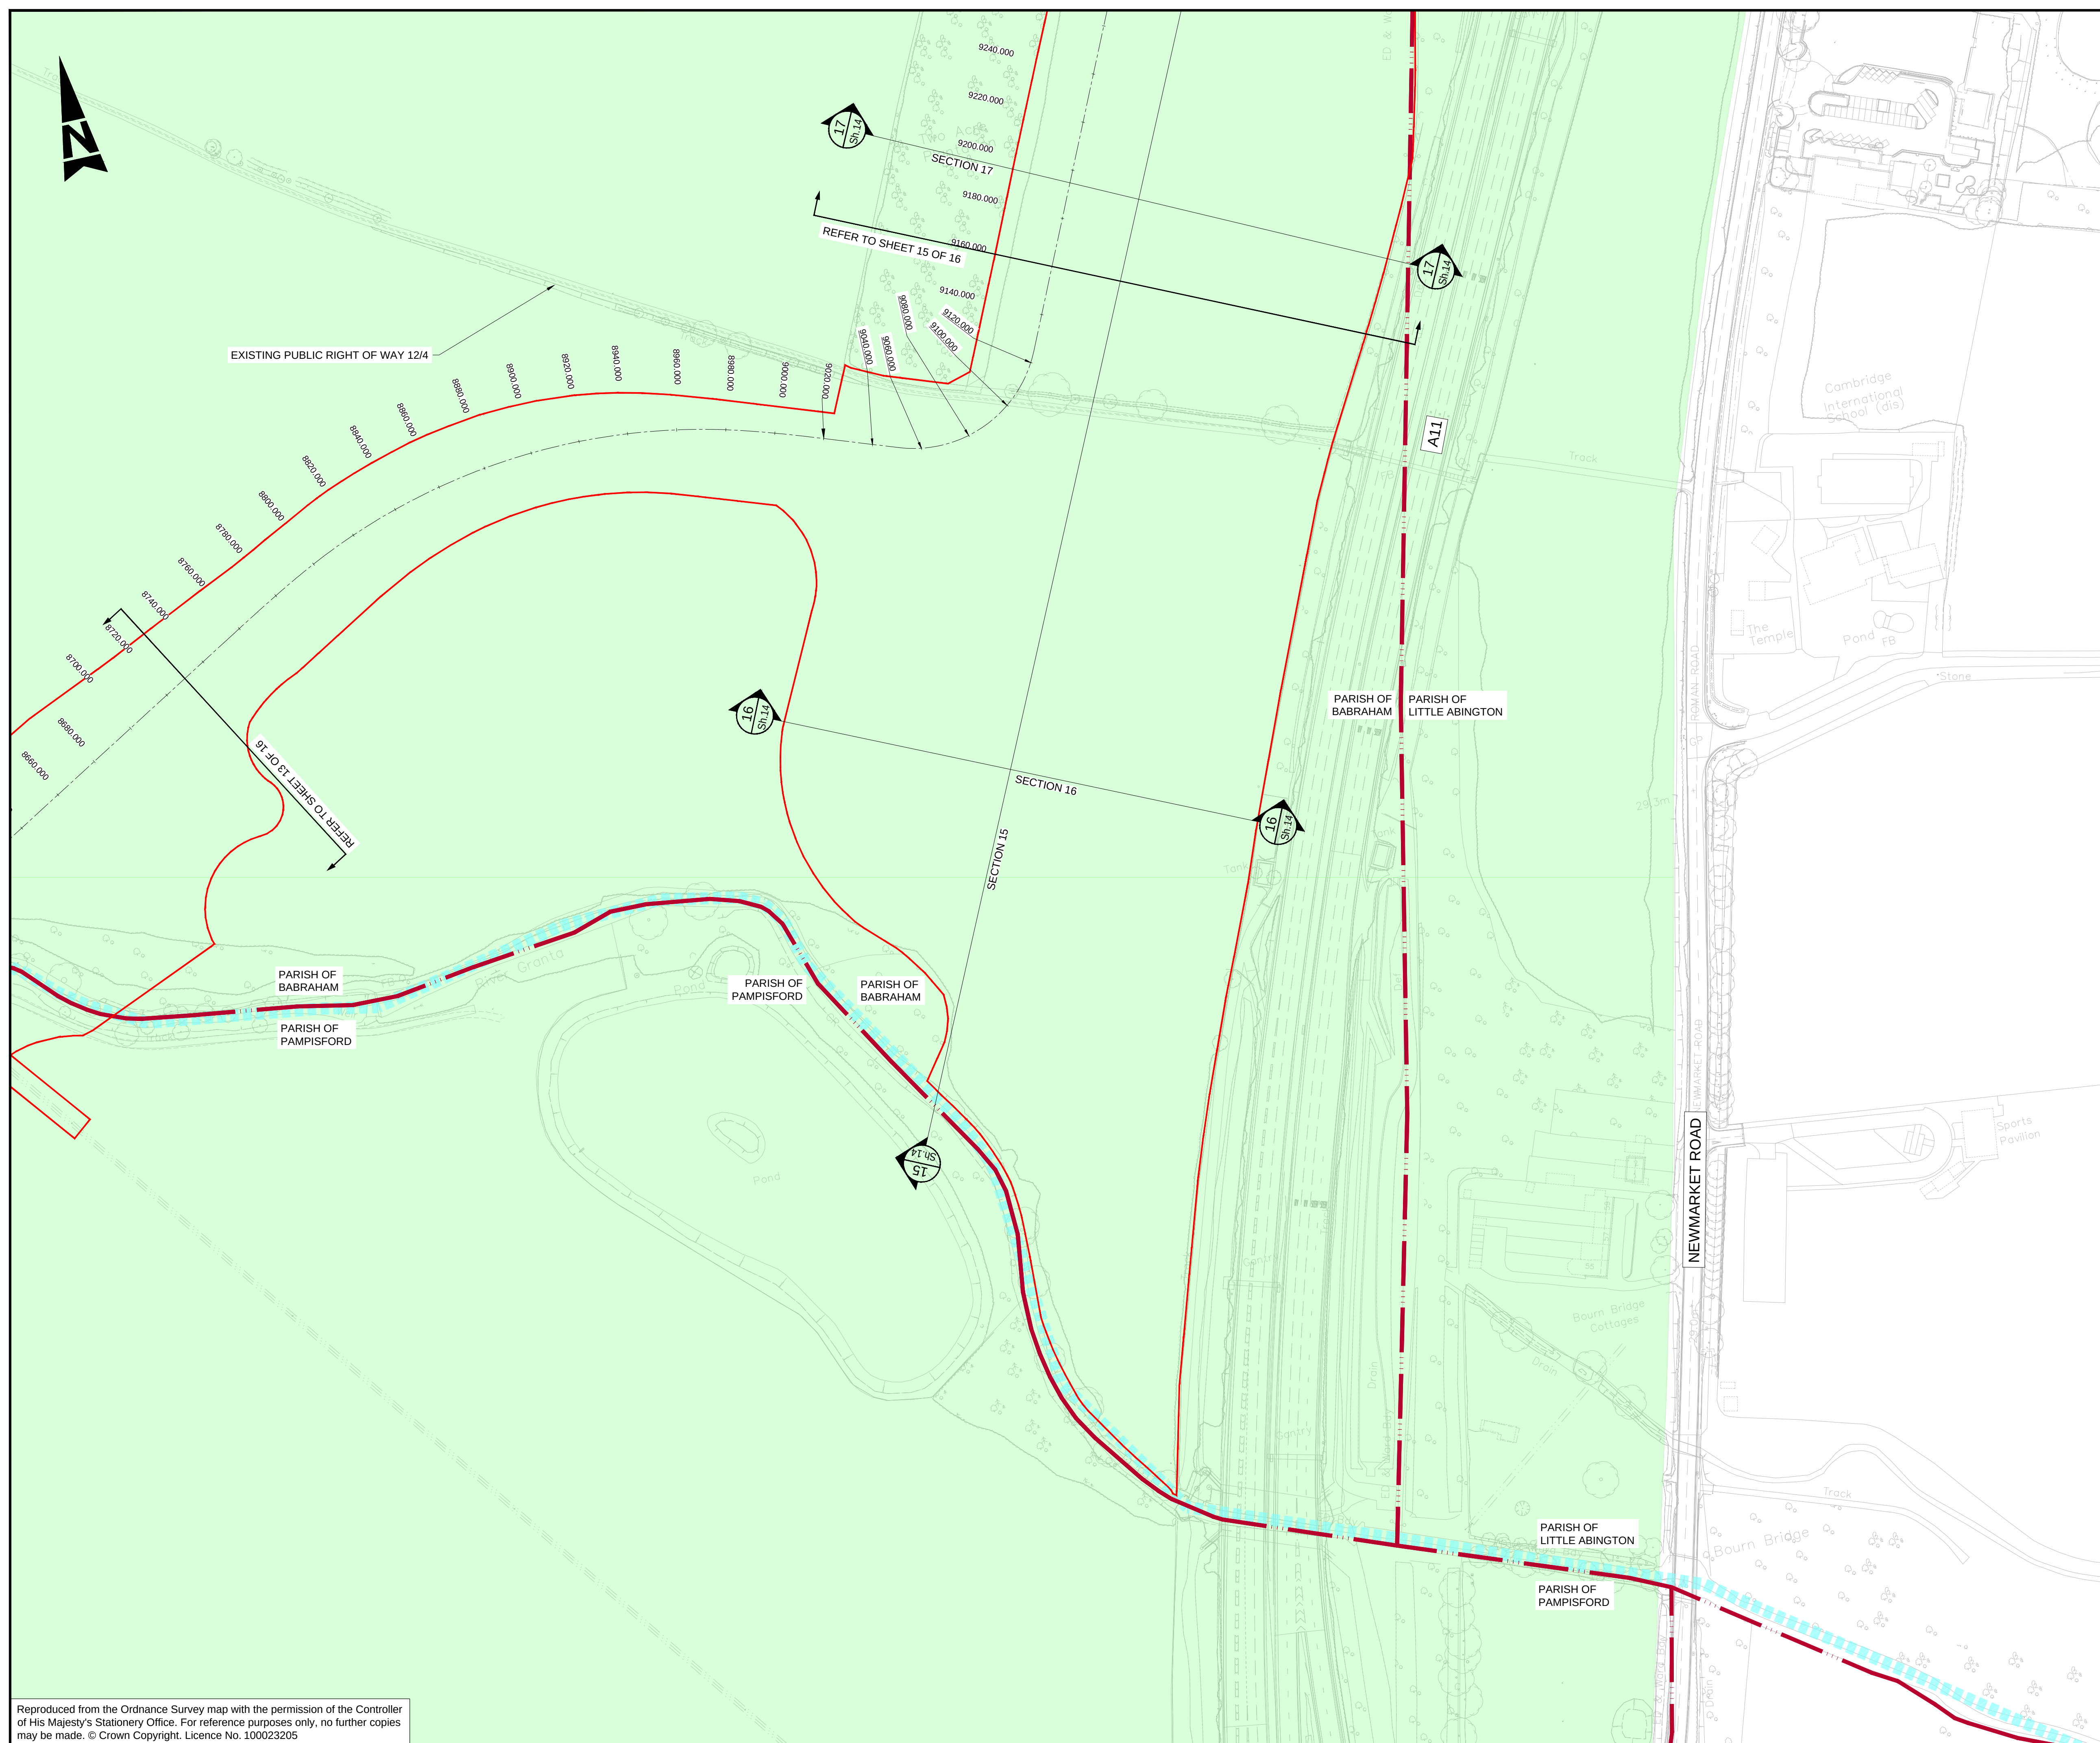

Reproduced from the Ordnance Survey map with the permission of the Controller of His Majesty's Stationery Office. For reference purposes only, no further copies may be made. © Crown Copyright. Licence No. 100023205

This Drawing is saved on ProjectWise. Plotted: 08/01/2025 10:35:05 By: KUMA9842

- NOTES:**
1. ALL DIMENSIONS ARE IN METRES UNLESS STATED OTHERWISE.
 2. DRAWING TO BE PRINTED IN COLOUR.
 3. THE DRAWING SHALL ONLY BE USED FOR THE INTENDED PURPOSE OF INDICATIVE DESIGN TO SUPPORT A TRANSPORT AND WORKS ACT ORDER APPLICATION.
 4. SEE DRAWINGS 5212868-ATK-LDC-WHL_AL-DR-CH-000011 TO 000020 FOR DETAILS OF EXISTING SECTIONS.

KEY:

-  APPLICATION BOUNDARY
 PARISH BOUNDARY
 DESIGNATED GREEN BELT
 WATER COURSE - RIVER GRANTA
 SECTION MARKER
 SECTION NO.
 SHEET NO.

Description						
Status	Revision	Drawn	Checked	Reviewed	Authorised	Issue Date

Status	Revision	Drawn	Checked	Reviewed	Authorised	Issue Date
Description FIRST ISSUE						

Status	Revision	Drawn	Checked	Reviewed	Authorised	Issue Date
A1	C01	MM	US	AH	GB	08/09/23

Description						
TWA0 Application Oct 2024 Submission						
Status	Revision	Drawn	Checked	Reviewed	Authorized	Issue Date

Status	Revision	Drawn	Checked	Reviewed	Approved	Issue Date
A1	C02	AK	KS	RJ	EK	04/10/24
Description						
TWO 2" DIA. HOLE PATTERN						

Status	Revision	Drawn	Checked	Reviewed	Authorised	Issue Date
A1	C03	AK	KS	EK	EK	07/01/25

Drawing Suitability	Status
APPROVED - PUBLISHED	A1

 **AtkinsRéalis**

Regent House
AtkinsRéalis
4th Floor
90-96 Victoria Road
Chelmsford
Essex CM1 1QU
Tel: +44 (0)1245 245245
www.atkinsrealis.com

Copyright © AtkinsRéalis (2024)

Client



**GREATER
CAMBRIDGE
PARTNERSHIP**


Growing and sharing prosperity
 Delivering our City Deal

Project Title	CSET PHASE 2
---------------	--------------

Drawing Title

CAMBRIDGE SOUTH EAST TRANSPORT PHASE 2
EXISTING LAYOUT DRAWINGS
(SHEET 14 OF 16)

Drawing Number		Project		Originator		Volume	
5212868		- ATK		- GEN		-	
WHL_AL_E		- DR		- ZL		- 000014	
Location		Type		Role		Number	
Original Size:	A1	Scale:	1:1250	Project Ref. No.	5212868	Sheet	14 of 16
						Rev.	C03

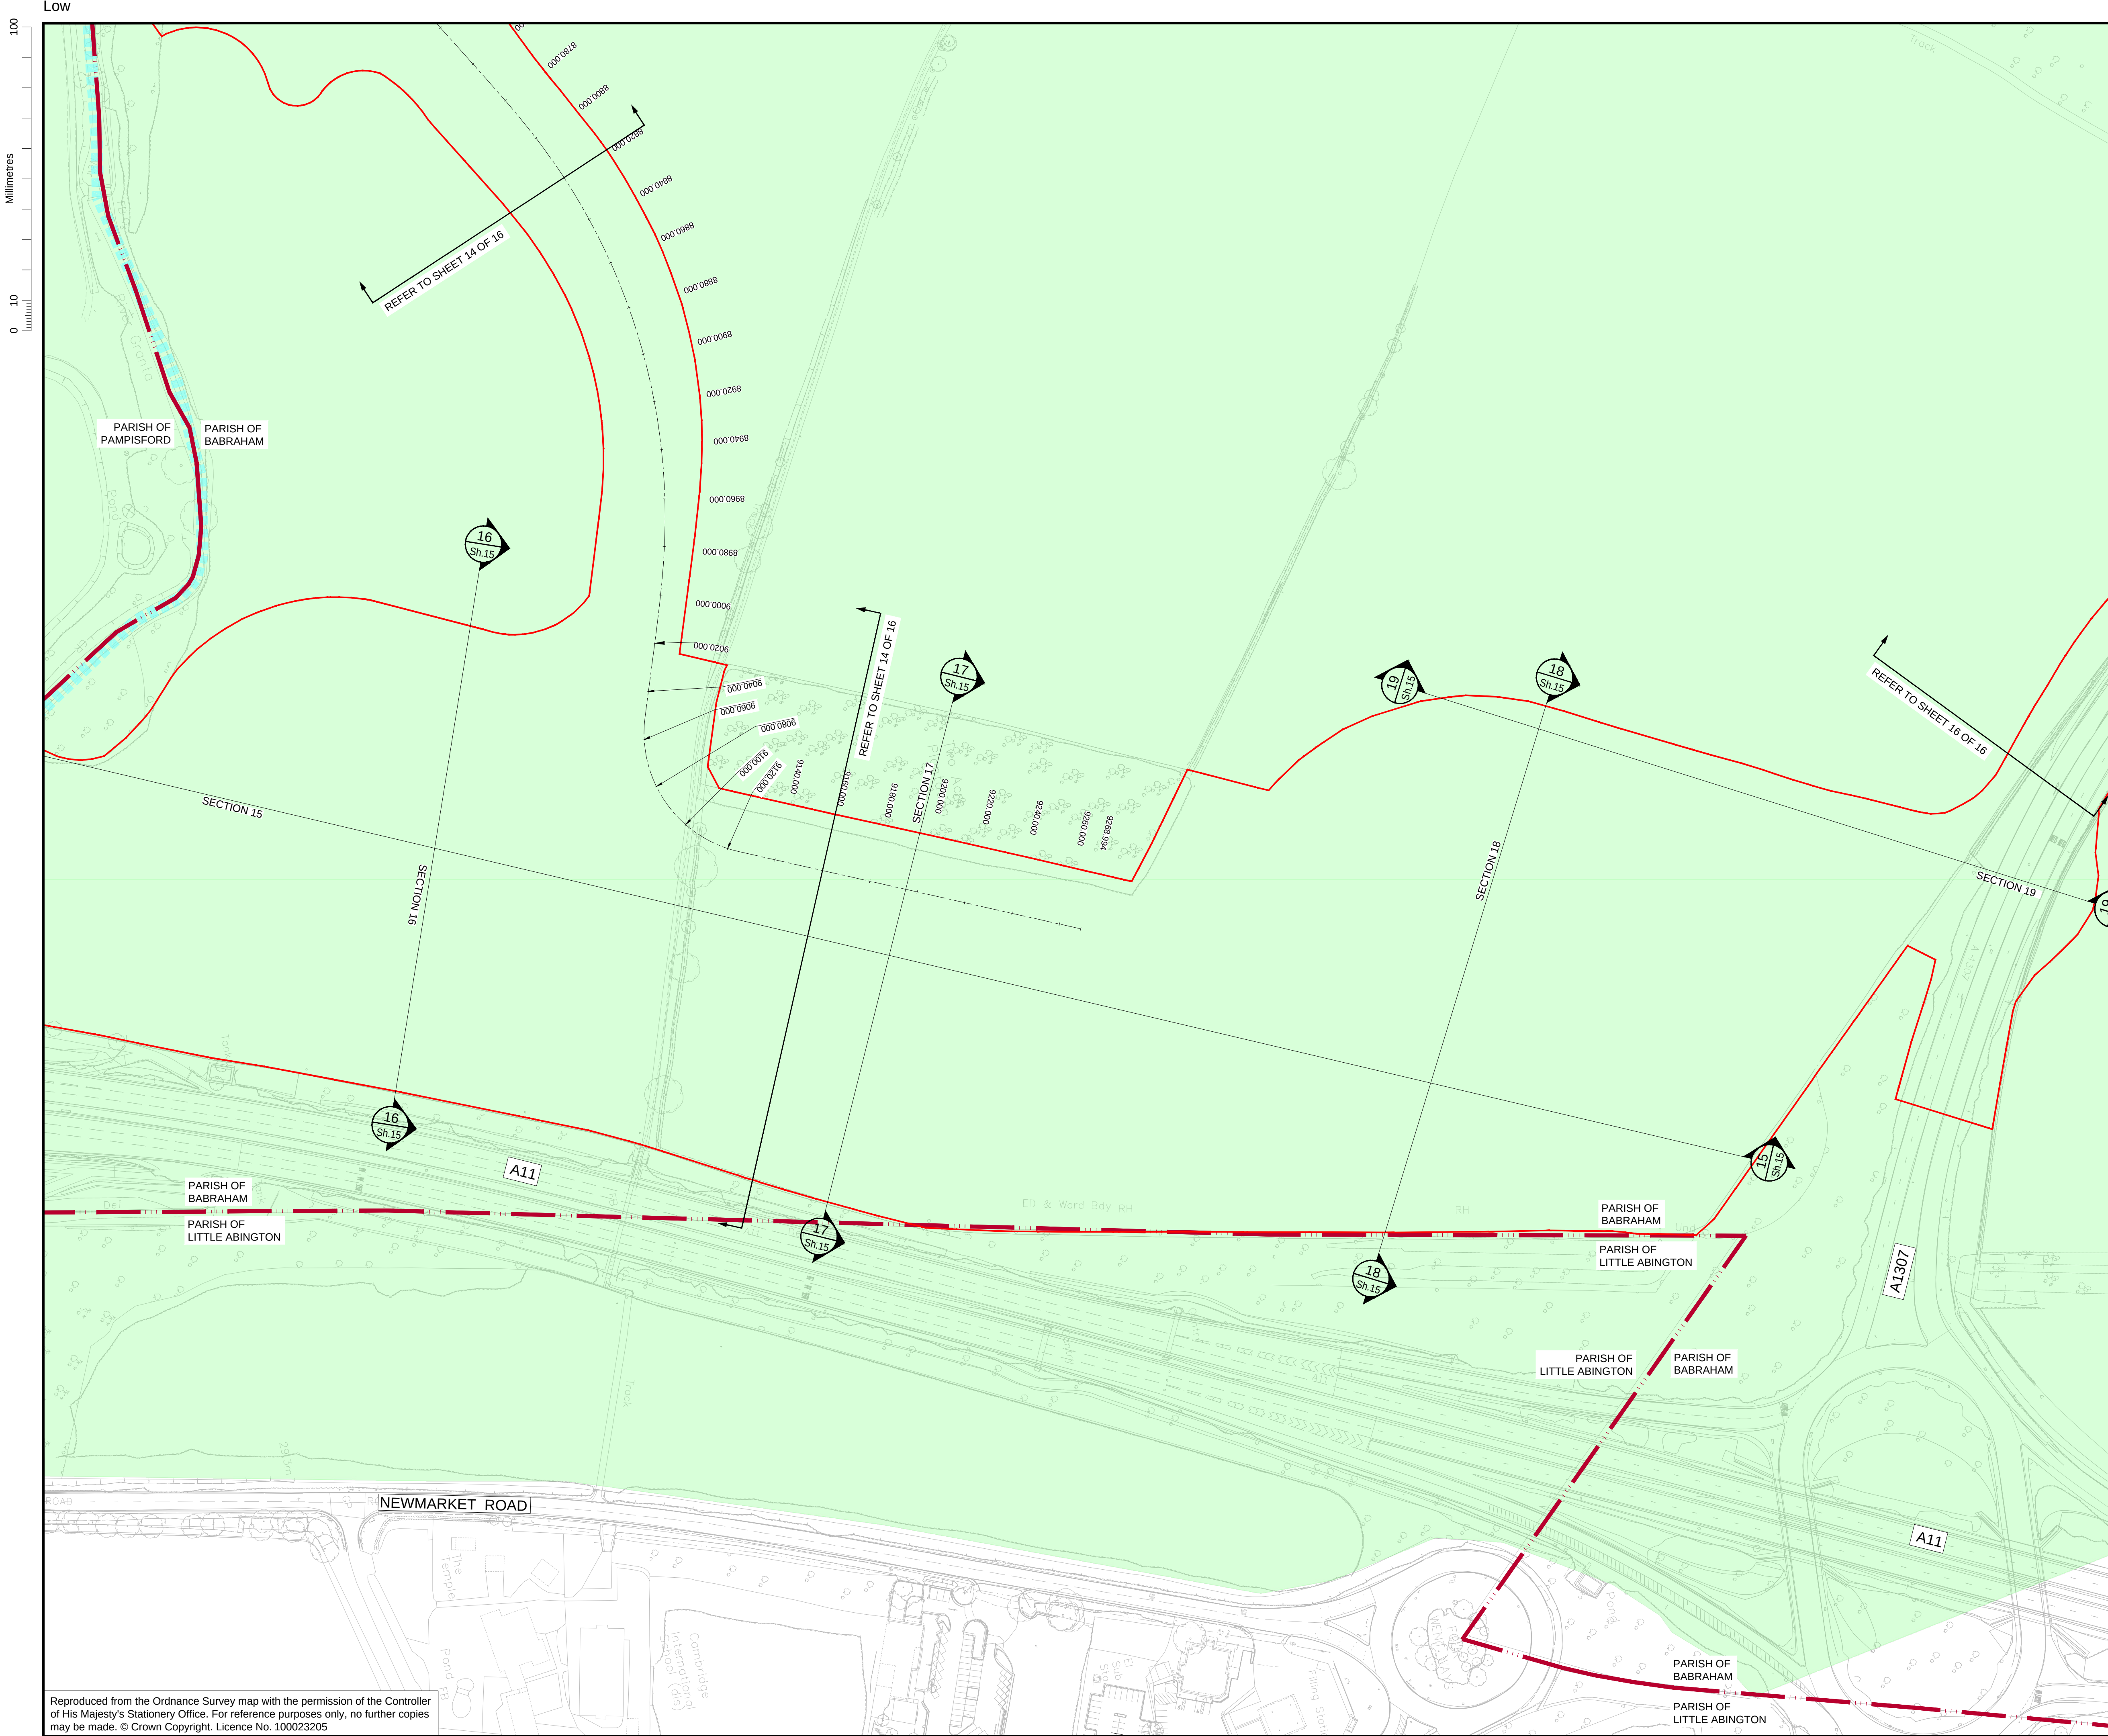

- NOTES:
1. ALL DIMENSIONS ARE IN METRES UNLESS STATED OTHERWISE.
 2. DRAWING TO BE PRINTED IN COLOUR.
 3. THE DRAWING SHALL ONLY BE USED FOR THE INTENDED PURPOSE OF INDICATIVE DESIGN TO SUPPORT A TRANSPORT AND WORKS ACT ORDER APPLICATION.
 4. SEE DRAWINGS 5212868-ATK-LDC-WHL_AL-DR-CH-000011 TO 000020 FOR DETAILS OF EXISTING SECTIONS.

KEY:

- APPLICATION BOUNDARY
- PARISH BOUNDARY
- DESIGNATED GREEN BELT
- WATER COURSE - RIVER GRANTA
- SECTION MARKER
- SECTION NO.
- SHEET NO.

Description						
Status	Revision	Drawn	Checked	Reviewed	Authorised	Issue Date
Description						
Status	Revision	Drawn	Checked	Reviewed	Authorised	Issue Date
Description						
FIRST ISSUE						
Status	Revision	Drawn	Checked	Reviewed	Authorised	Issue Date
A1	CO1	MM	US	AH	GB	08/09/23
Description						
TWAQ Application Oct 2024 Submission						
Status	Revision	Drawn	Checked	Reviewed	Authorised	Issue Date
A1	CO2	AK	KS	RJ	EK	04/10/24
Description						
TWAQ JANUARY 2025						
Status	Revision	Drawn	Checked	Reviewed	Authorised	Issue Date
A1	CO3	AK	KS	EK	EK	07/01/25
Drawing Suitability						Status
APPROVED - PUBLISHED						A1

Regent House
AtkinsRéalis
4th Floor
90-96 Victoria Road
Chelmsford
Essex CM1 1QU
Tel: +44 (0)1245 245245
www.atkinsrealis.com

Client

**GREAT
CAMBRIDGE
PARTNERSHIP**


Growing and sharing prosperity
— Delivering our City Deal —

Project Title CSET PHASE 2

Drawing Title
CAMBRIDGE SOUTH EAST TRANSPORT PHASE 2
EXISTING LAYOUT DRAWINGS
(SHEET 15 OF 16)

Drawing Number		Project		Originator		Volume	
5212868		- ATK		- GEN		-	
WHL_AL_E		- DR - ZL - 000015					
Location		Type		Role		Number	
Original Size: A1		Scale: 1:1250		Project Ref. No: 5212868		Sheet: 15 of 16	
				Rev: C03			

Reproduced from the Ordnance Survey map with the permission of the Controller of His Majesty's Stationery Office. For reference purposes only, no further copies may be made. © Crown Copyright. Licence No. 100023205

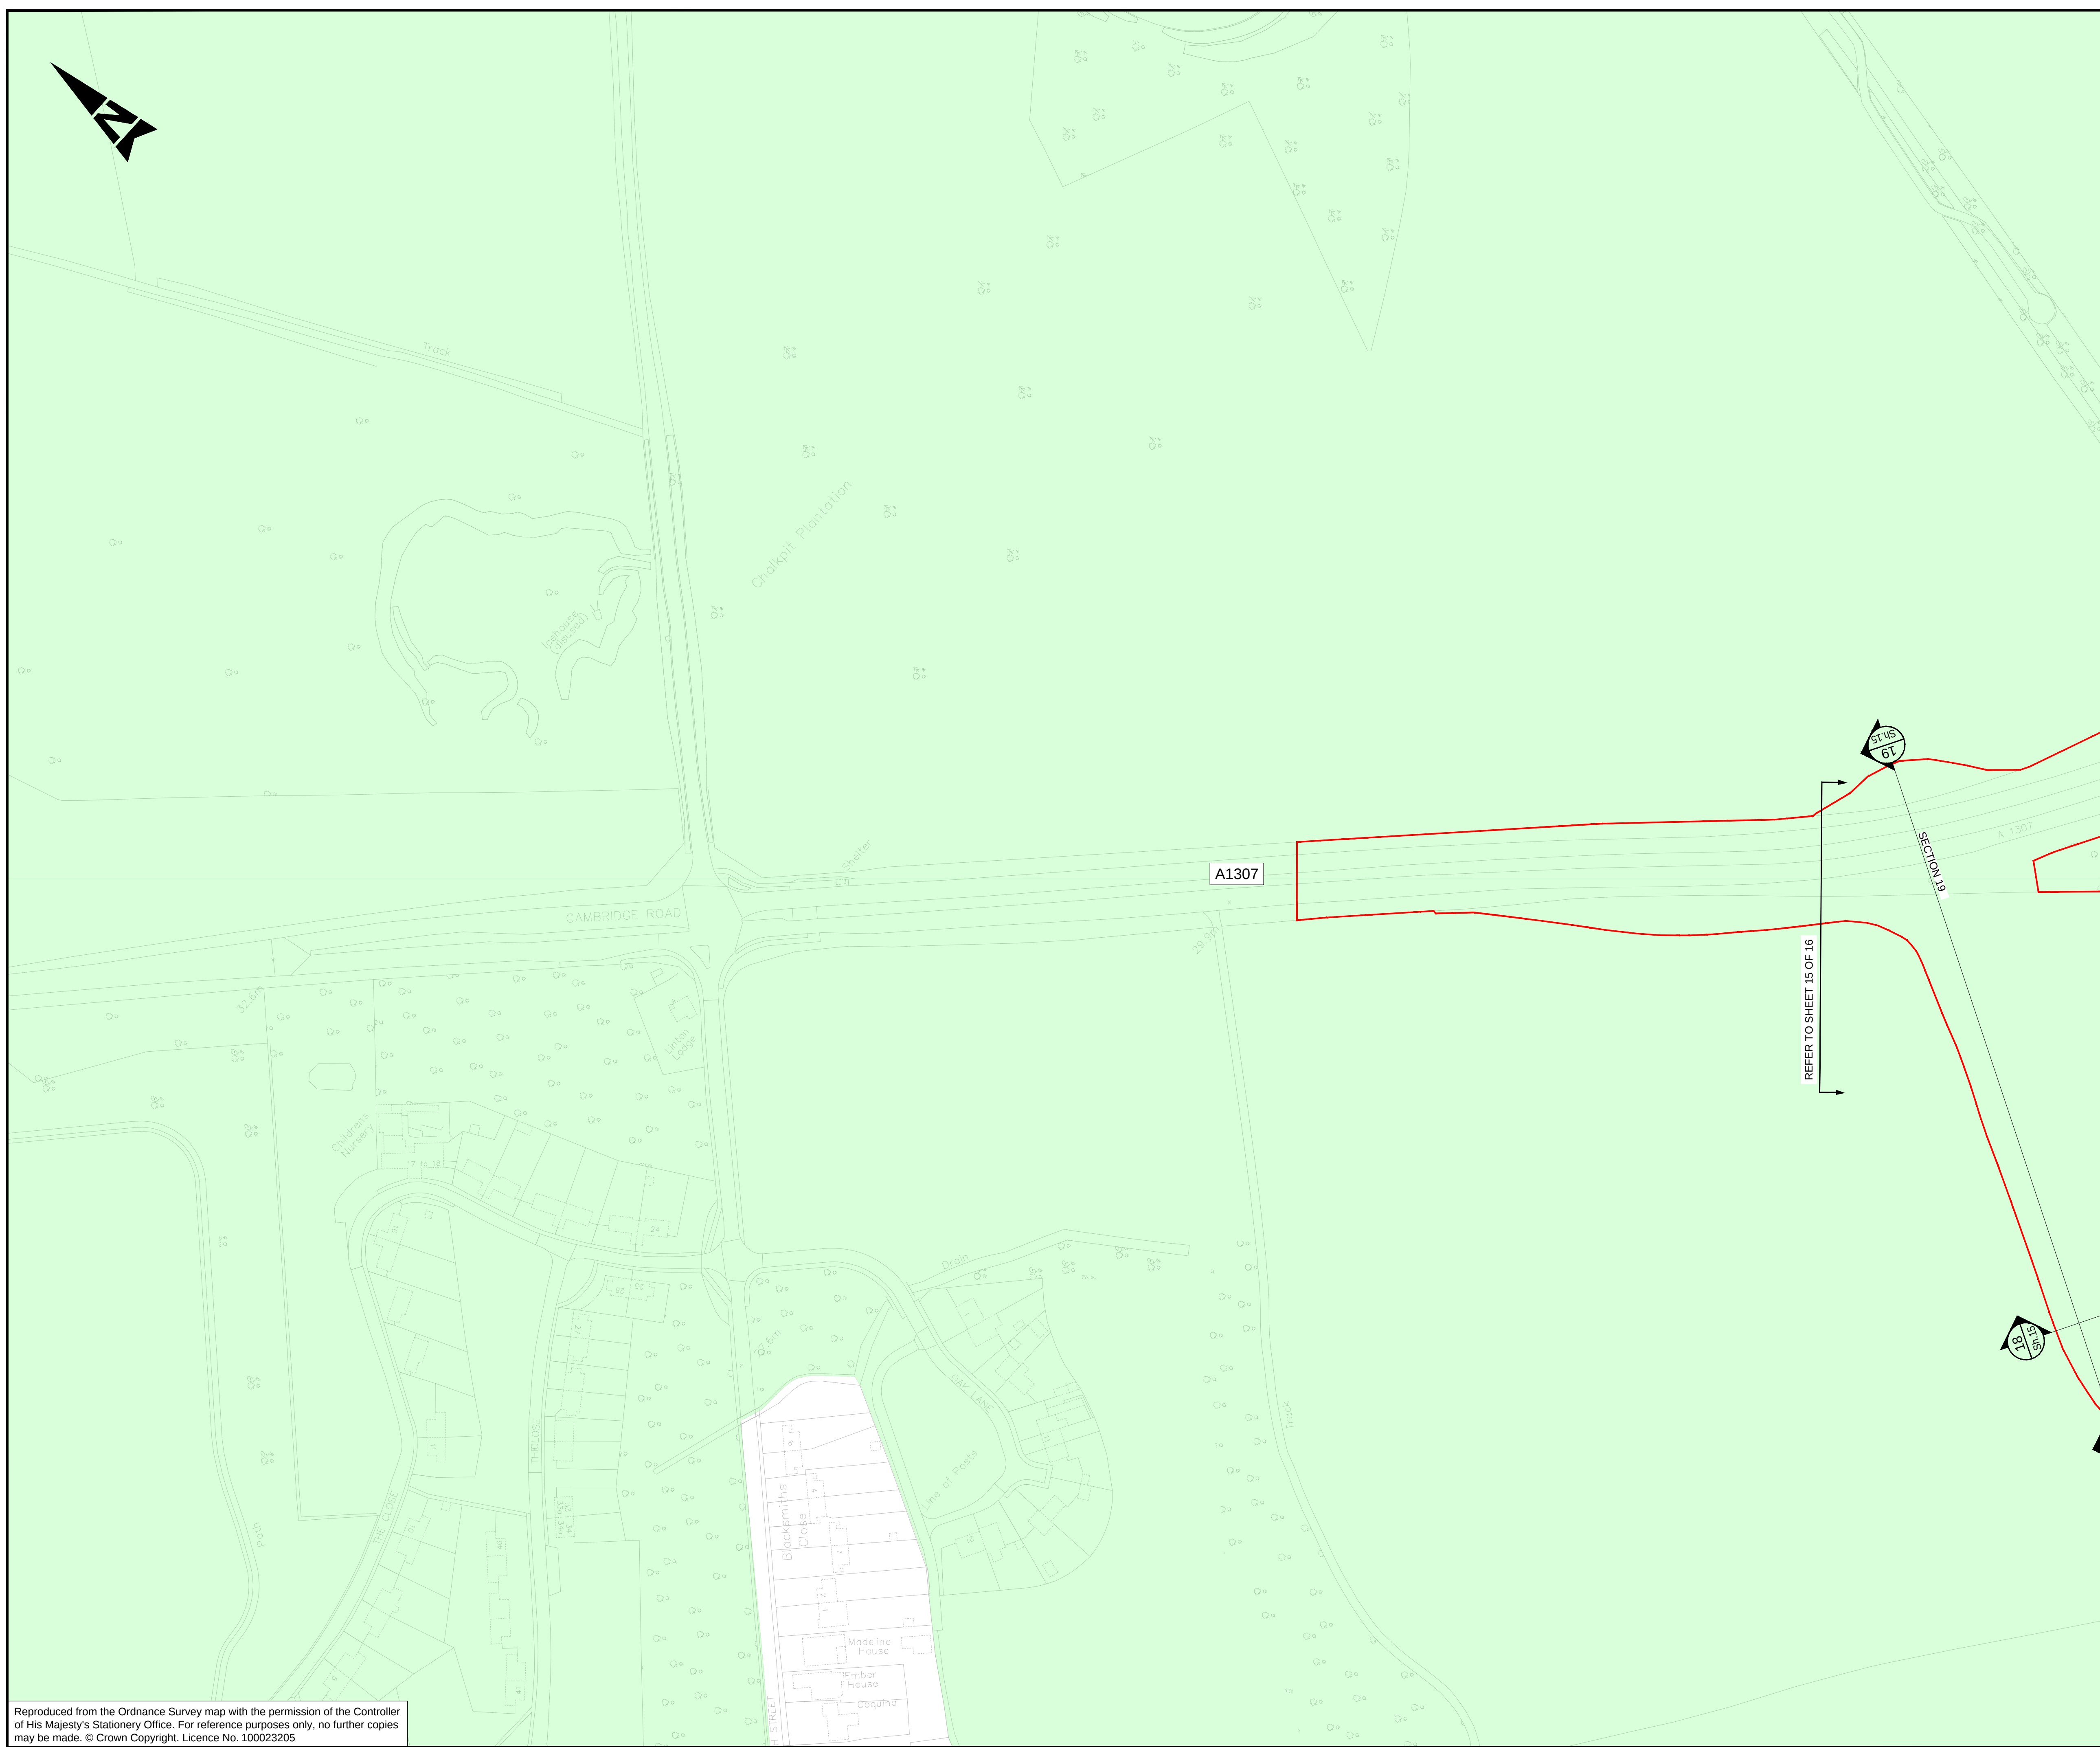

- NOTES:
1. ALL DIMENSIONS ARE IN METRES UNLESS STATED OTHERWISE.
 2. DRAWING TO BE PRINTED IN COLOUR.
 3. THE PROPOSED DESIGN INFORMATION SHOWN IS INDICATIVE. DETAILED DESIGN LAYOUTS WILL BE SUBJECT TO APPROVAL BY THE LOCAL PLANNING AUTHORITY OR OVERSEEING ORGANISATION AS PART OF THE DEEMED PLANNING CONDITIONS.
 4. THE DRAWING SHALL ONLY BE USED FOR THE INTENDED PURPOSE OF INDICATIVE DESIGN TO SUPPORT A TRANSPORT AND WORKS ACT ORDER APPLICATION
 5. PUBLIC TRANSPORT STOP LOCATIONS AND WAITING AREAS ARE INDICATIVE AND MAY BE SUBJECT TO CHANGE AT THE DETAILED DESIGN STAGE
 6. LANDSCAPE DETAILS ARE INDICATIVE SEE DRAWING NUMBERS 5212868-ATK-ELS-WHL_AL_SCHME-DR-LL-000001 TO 0000018 FOR MORE DETAILS
 7. PRELIMINARY DESIGNS FOR JUNCTION LAYOUT, DRAINAGE, FENCING, VEHICLE RESTRAINT SYSTEMS, LIGHTING, STRUCTURES AND PAVEMENT HAVE BEEN DEVELOPED TO SUPPORT THE PRODUCTION OF THE PROPOSED INDICATIVE LAYOUT SHOWN. THESE DESIGNS WILL BE SUBJECT TO FURTHER DEVELOPMENT IN DETAILED DESIGN AND APPROVAL BY THE LOCAL PLANNING AUTHORITY OR OVERSEEING ORGANISATION.

- KEY:
- APPLICATION BOUNDARY
 - DESIGNATED GREEN BELT

Description						
Status	Revision	Drawn	Checked	Reviewed	Authorised	Issue Date
Description						
Status	Revision	Drawn	Checked	Reviewed	Authorised	Issue Date
Description						
A1	CO1	MM	US	AH	GB	08/09/23
Description						
TWA0 Application Oct 2024 Submission						
Status	Revision	Drawn	Checked	Reviewed	Authorised	Issue Date
A1	CO2	AK	KS	RJ	EK	04/10/24
Description						
TWA0 JANUARY 2025						
Status	Revision	Drawn	Checked	Reviewed	Authorised	Issue Date
A1	CO3	AK	KS	EK	EK	07/01/25
Drawing Suitability					Status	
APPROVED - PUBLISHED					A1	

Regent House
AtkinsRéalis
4th Floor
90-96 Victoria Road
Chelmsford
Essex CM1 1QU
Tel: +44 (0)1245 245245
www.atkinsrealis.com

Copyright © AtkinsRéalis (2024)

GROWING AND SHARING PROSPERITY
Delivering our City Deal

Project Title
CSET PHASE 2

Drawing Title
CAMBRIDGE SOUTH EAST TRANSPORT PHASE 2
EXISTING LAYOUT DRAWINGS
(SHEET 16 OF 16)

Drawing Number		Originator		Volume	
Project	5212868	-	ATK	-	GEN
Location		Type		Role	
WHL_AL_E		- DR - ZL		- 000016	
Original Size	A1	Scale	1:1250	Project Ref. No.	5212868
Sheet		16 of 16		Rev.	C03

Reproduced from the Ordnance Survey map with the permission of the Controller of His Majesty's Stationery Office. For reference purposes only, no further copies may be made. © Crown Copyright. Licence No. 100023205