


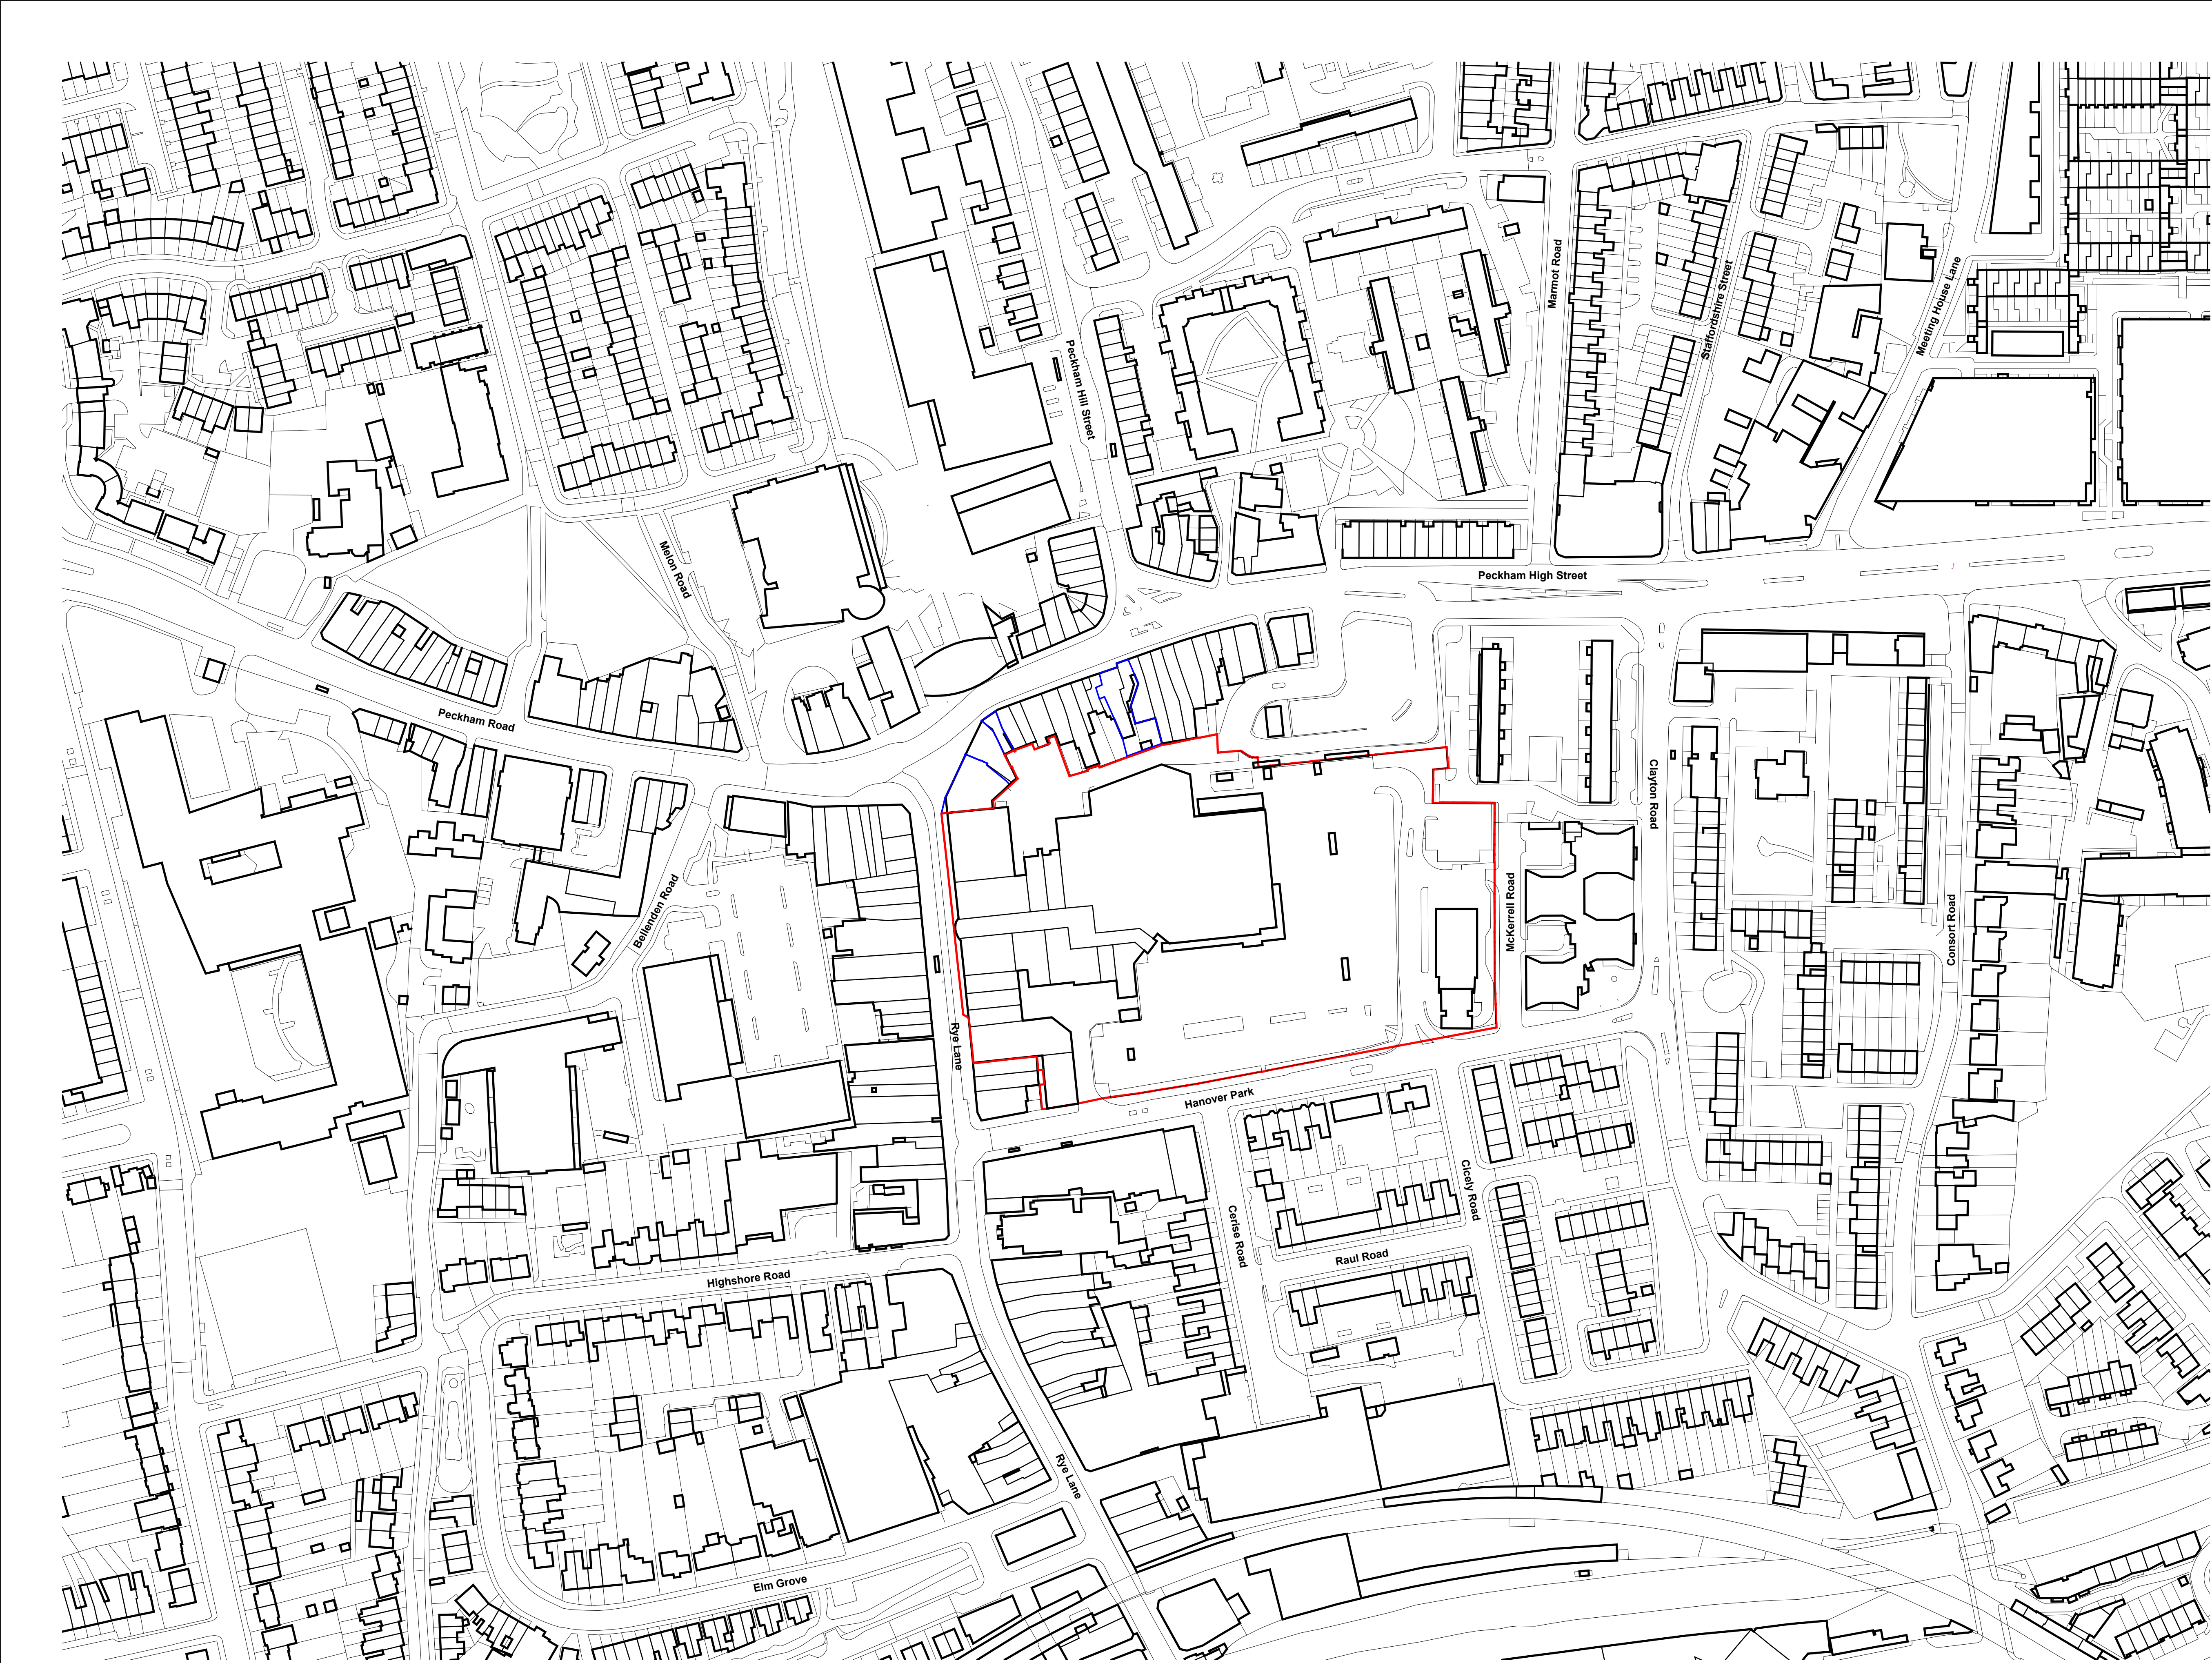


CLIENT:
BERKELEY HOMES (CAPITAL) PLC.

THIS DRAWING IS COPYRIGHT OF dRMM LIMITED.
THE ORIGINAL HARD COPY OF THIS DRAWING HAS BEEN EXECUTED TO SCALE AND IS BASED ON AVAILABLE SURVEY INFORMATION.
REPRODUCTION AND ELECTRONIC DISSEMINATION MAY RESULT IN DISTORTION AND RESIZING OF DRAWING CONTENT.
dRMM LIMITED TAKES NO RESPONSIBILITY FOR MEASUREMENTS OR SCALING TAKEN FROM ANY OTHER DRAWING THAN THE ORIGINAL HARD COPY ISSUED BY dRMM AND NO RELIANCE MAY BE PLACED ON SUCH DIMENSIONS IF NO DIMENSION IS GIVEN. IT IS THE BUILDING SHOWN AS DOTTED OUTLINES REPRESENT EXISTING BUILDINGS HERE A CONSENT FOR A NEW BUILDING IS IN PLACE RESPONSIBILITY OF THE RECIPIENT TO ASCERTAIN THE DIMENSION SPECIFICALLY FROM THE ARCHITECT OR BY SITE MEASUREMENT. THE SIZING OF ALL STRUCTURAL & SERVICE ELEMENTS MUST ALWAYS BE CHECKED AGAINST THE RELEVANT ENGINEERING DRAWINGS.
ANY OMISSIONS OR DISCREPANCIES BETWEEN DRAWING INFORMATION SHOULD BE BROUGHT TO THE ATTENTION OF THE CONTRACT ADMINISTRATOR.
dRMM REGISTERED PLANNING HAS ISSUES RELATING TO CONSTRUCTION (DESIGN AND MANAGEMENT) TO BE ADDRESSED DURING DESIGN DEVELOPMENT TO BE READ IN CONJUNCTION WITH DESIGN RISK REGISTER AND RESIDUAL RISK REGISTER.
FURNITURE LOCATIONS ARE ILLUSTRATIVE.

NOTES:
KEY
Planning Application Site Boundary
Land within Applicant's Ownership that falls outside of the Planning Application Boundary

NOT FOR CONSTRUCTION

P0	For Planning	DRM	RM	JSI	06.24
REV	DESCRIPTION	DR	CHK	QA	DATE

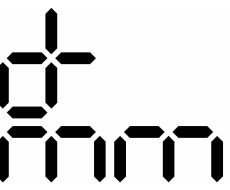

dRMM Ltd
Magdalen House
136-140 Cicely Street
London SE1 2TU UK
+44 (0)20 7803 0177
mail@dmmstudio.com
www.dmmstudio.com


KEY

TITLE
SITE LOCATION PLAN - EXISTING

PROJECT
AYLESHAM CENTRE PECKHAM

PROJECT STATUS	SCALE	SIZE
PLANNING	1 : 1250	A1

DRAWING NO	REVISION
ASCP-DRM-ZZ-ZZ-DGA-A- 001000	P0

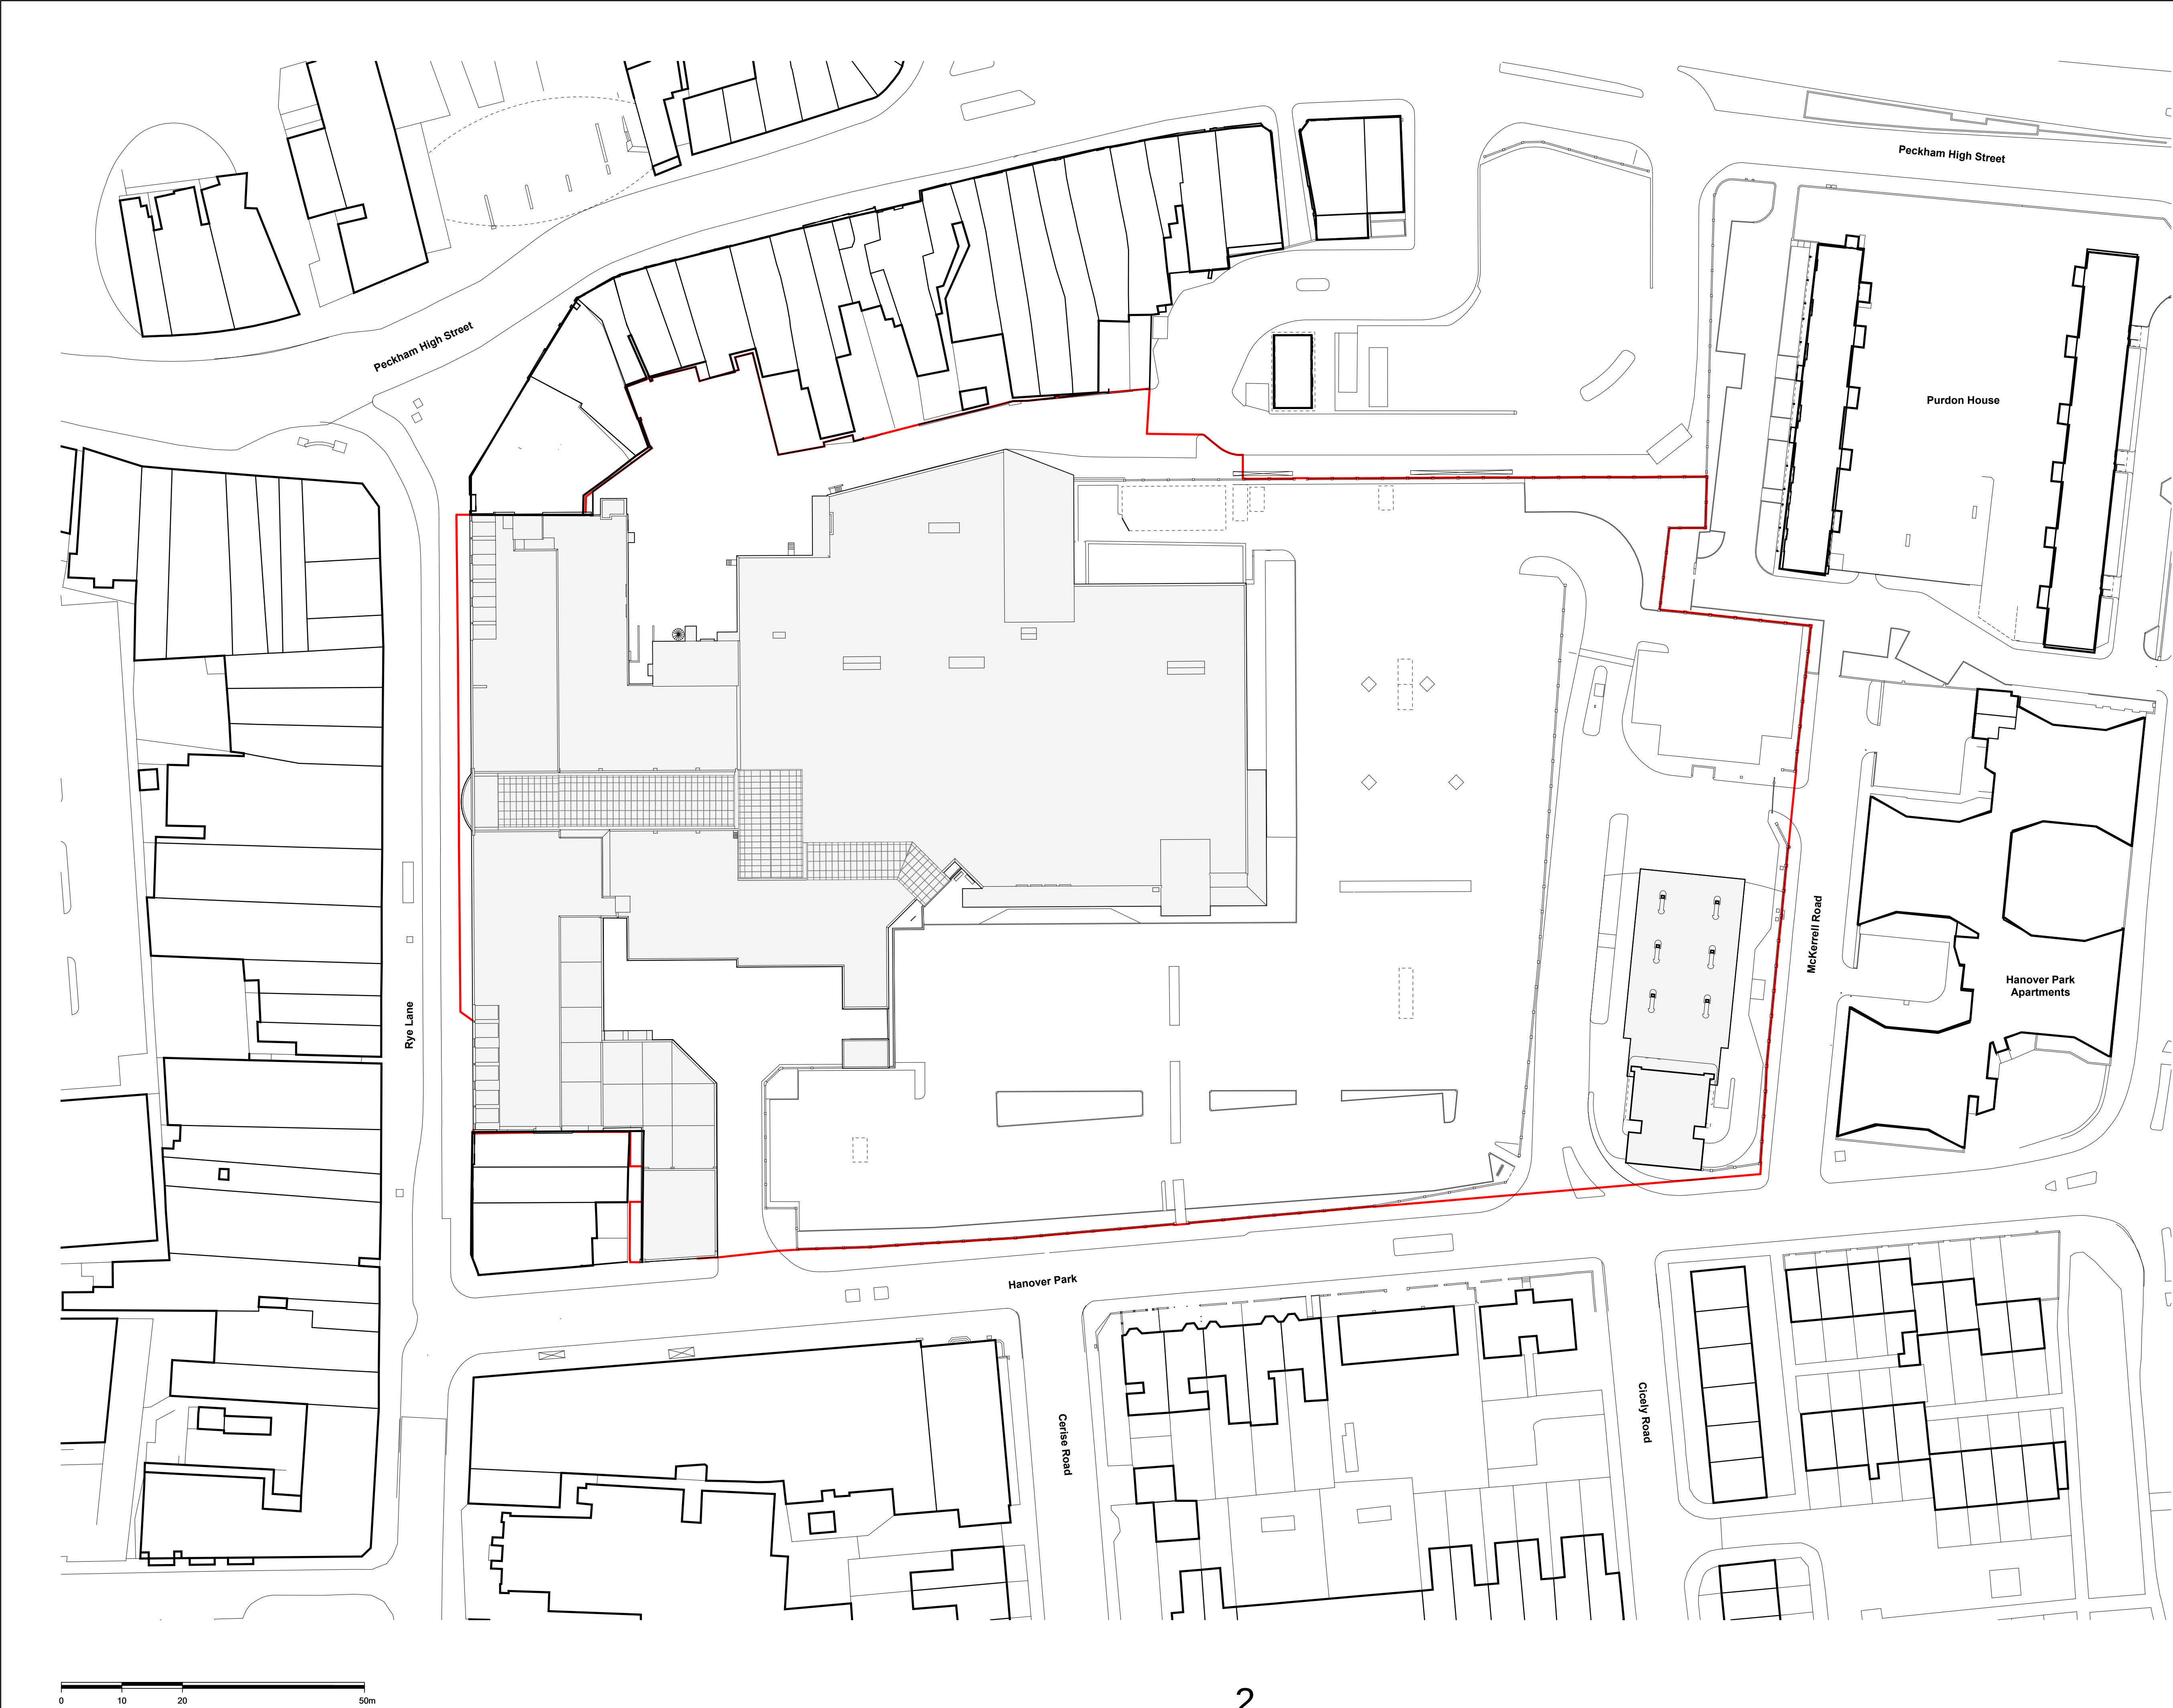

CLIENT:

BERKELEY HOMES (CAPITAL) PLC.

THIS DRAWING IS COPYRIGHT © JRM LIMITED.
THE ORIGINAL HARD COPY OF THIS DRAWING HAS BEEN EXECUTED TO SCALE AND IS BASED ON AVAILABLE SURVEY INFORMATION.
REPRODUCTION AND ELECTRONIC DISSEMINATION MAY RESULT IN DISTORTION AND RESIZING OF DRAWING CONTENT.
JRM LIMITED TAKES NO RESPONSIBILITY FOR MEASUREMENTS OR SCALING TAKEN FROM ANY OTHER DRAWING THAN THE ORIGINAL HARD COPY ISSUED BY JRM AND NO RELIANCE MAY BE PLACED ON SUCH DIMENSIONS. IF NO DIMENSION IS GIVEN, IT IS THE BUILDING SHOWN AS DOTTED OUTLINES REPRESENT EXISTING BUILDINGS HERE A CONSENT FOR A NEW BUILDING IS IN PLACE RESPONSIBILITY OF THE RECIPIENT TO ASCERTAIN THE DIMENSION SPECIFICALLY FROM THE ARCHITECT OR BY SITE MEASUREMENT. THE SIZING OF ALL STRUCTURAL & SERVICES ELEMENTS MUST ALWAYS BE CHECKED AGAINST THE RELEVANT ENGINEERING DRAWINGS.
ANY OMISSIONS OR DISCREPANCIES BETWEEN DRAWING INFORMATION SHOULD BE BROUGHT TO THE ATTENTION OF THE CONTRACT ADMINISTRATOR.
CON REGISTER: FLAGGED HAS ISSUES RELATING TO CONSTRUCTION (DESIGN AND MANAGEMENT) TO BE ADDRESSED DURING DESIGN DEVELOPMENT TO BE READ IN CONJUNCTION WITH DESIGN RISK REGISTER AND RESIDUAL RISK REGISTER.
FURNITURE LOCATIONS ARE ILLUSTRATIVE.

NOTES:

KEY

Planning Application Site Boundary

NOT FOR CONSTRUCTION

P0 | For Planning | DRM | RM | JSI | 06.24

REV | DESCRIPTION | DR | CHK | QA | DATE

JRM

© JRM Ltd
Magdalen House
136-140 Cleevely Street
London SE1 7TU UK
+44 (0)20 7802 0177
mail@jrmstudio.com
www.jrmstudio.com

KEY

TITLE

SITE PLAN - EXISTING

PROJECT

AYLESHAM CENTRE PECKHAM

PROJECT STATUS

PLANNING

SCALE

1 : 500

SIZE

A1


DRAWING NO

ASCP-DRM-ZZ-DGA-A- 001010

REVISION

P0

28/06/2024 17:25:30

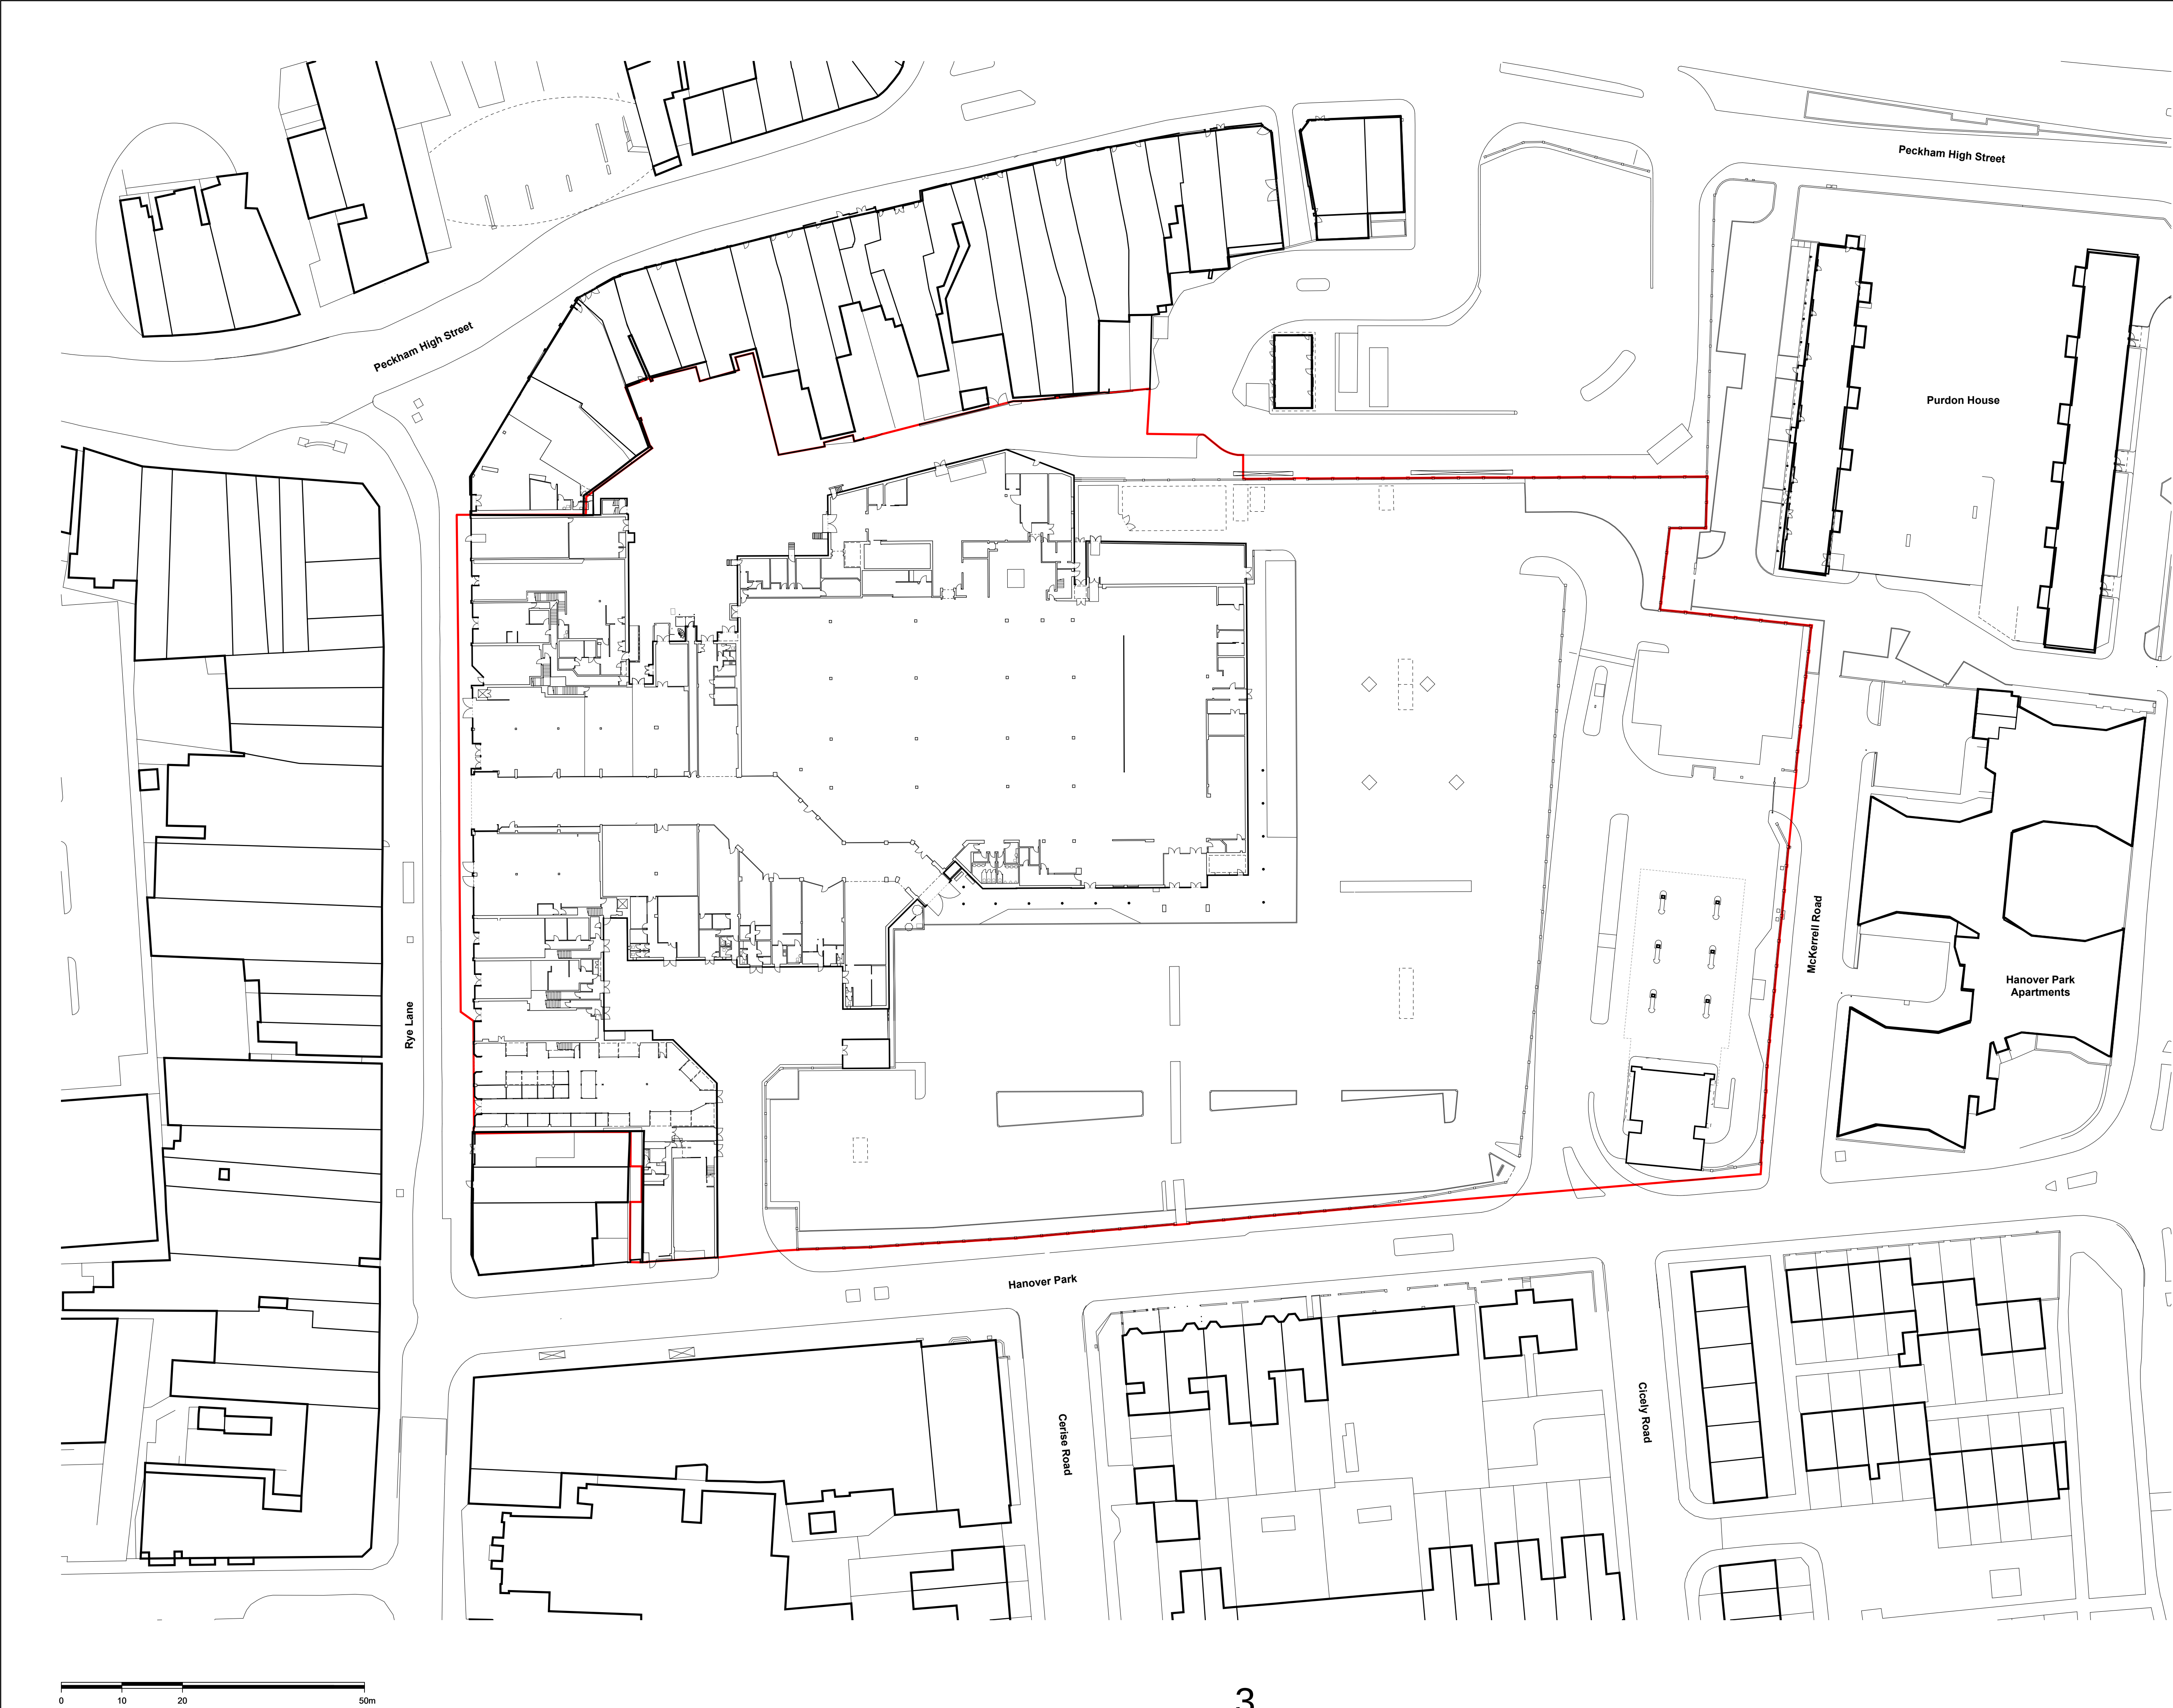

CLIENT:

BERKELEY HOMES (CAPITAL) PLC.


THIS DRAWING IS COPYRIGHT OF dRMM LIMITED.
THE ORIGINAL HARD COPY OF THIS DRAWING HAS BEEN EXECUTED TO SCALE AND IS BASED ON AVAILABLE SURVEY INFORMATION.
REPRODUCTION AND ELECTRONIC DISSEMINATION MAY RESULT IN DISTORTION AND RESIZING OF DRAWING CONTENT.
dRMM LIMITED TAKES NO RESPONSIBILITY FOR MEASUREMENTS OR SCALING TAKEN FROM ANY OTHER DRAWING THAN THE ORIGINAL HARD COPY ISSUED BY dRMM AND NO RELIANCE MAY BE PLACED ON SUCH DIMENSIONS. IF NO DIMENSION IS GIVEN, IT IS THE BUILDING SHOWN AS DOTTED OUTLINES REPRESENT EXISTING BUILDINGS HERE A CONSENT FOR A NEW BUILDING IS IN PLACE RESPONSIBILITY OF THE RECIPIENT TO ASCERTAIN THE DIMENSION SPECIFICALLY FROM THE ARCHITECT OR BY SITE MEASUREMENT. THE SIZING OF ALL STRUCTURAL & SURVEILLANCE MUST ALWAYS BE CHECKED AGAINST THE RELEVANT ENGINEERS DRAWINGS.
ANY OMISSIONS OR DISCREPANCIES BETWEEN DRAWING INFORMATION SHOULD BE BROUGHT TO THE ATTENTION OF THE CONTRACT ADMINISTRATOR.
CONTRACT REGISTERED HAS ISSUES RELATING TO CONSTRUCTION (DESIGN AND MANAGEMENT) TO BE ADDRESSED DURING DESIGN DEVELOPMENT TO BE READ IN CONJUNCTION WITH DESIGN RISK REGISTER AND RESIDUAL RISK REGISTER.
FURNITURE LOCATIONS ARE ILLUSTRATIVE.

NOTES: KEY

Planning Application Site Boundary

NOT FOR CONSTRUCTION

P0	For Planning	DRM	RM	JSI	06.24
REV	DESCRIPTION	DR	CHK	QA	DATE

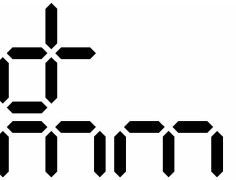

dRMM Ltd

Magdalen House

136-148 Clapham Street

London SE1 7JL UK

+44 (0)20 7802 0177

mail@dmmstudio.com

www.dmmstudio.com

KEY

TITLE

PLAN - EXISTING - GROUND FLOOR

PROJECT

AYLESHAM CENTRE PECKHAM

PROJECT STATUS	SCALE	SIZE
PLANNING	1 : 500	A1

DRAWING NO	REVISION
ASCP-DRM-ZZ-00-DGA-A- 001040	P0

28/06/2024 17:25:24

3



CLIENT:
BERKELEY HOMES (CAPITAL) PLC.

THIS DRAWING IS COPYRIGHT OF jRMM LIMITED.
THE ORIGINAL HARDCOPY OF THIS DRAWING HAS BEEN EXECUTED TO SCALE AND IS BASED ON AVAILABLE SURVEY INFORMATION.
REPRODUCTION AND ELECTRONIC DISSEMINATION MAY RESULT IN DISTORTION AND RESIZING OF DRAWING CONTENT.

jRMM LIMITED TAKES NO RESPONSIBILITY FOR MEASUREMENTS OR SCALING TAKEN FROM ANY OTHER DRAWING THAN THE ORIGINAL HARDCOPY ISSUED BY jRMM AND NO RELIANCE MAY BE PLACED ON SUCH DIMENSIONS. IF NO DIMENSION IS GIVEN, IT IS THE BUILDINGS SHOWN AS DOTTED OUTLINES REPRESENT EXISTING BUILDINGS HERE A CONSENT FOR A NEW BUILDING IS IN PLACE RESPONSIBILITY OF THE RECIPIENT TO ASCERTAIN THE DIMENSION SPECIFICALLY FROM THE ARCHITECT OR BY SITE MEASUREMENT. THE SIZING OF ALL STRUCTURAL & SERVICE ELEMENTS MUST ALWAYS BE CHECKED AGAINST THE RELEVANT ENGINEERS DRAWINGS.

ANY OMISSIONS OR DISCREPANCIES BETWEEN DRAWING INFORMATION SHOULD BE BROUGHT TO THE ATTENTION OF THE CONTRACT ADMINISTRATOR. CON REGISTER FLAGGED HAS ISSUES RELATING TO CONSTRUCTION (DESIGN AND MANAGEMENT) TO BE ADDRESSED DURING DESIGN DEVELOPMENT TO BE READ IN CONJUNCTION WITH DESIGN RISK REGISTER AND RESIDUAL RISK REGISTER.

FURNITURE LOCATIONS ARE ILLUSTRATIVE.

NOTES: **KEY**
— Planning Application Site Boundary

NOT FOR CONSTRUCTION

P0	For Planning	DRM	RM	JST	06.24
----	--------------	-----	----	-----	-------

REV	DESCRIPTION	DR	CHK	QA	DATE
-----	-------------	----	-----	----	------




KEY

TITLE
PLAN - EXISTING - L01

PROJECT
AYLESHAM CENTRE PECKHAM

PROJECT STATUS	SCALE	SIZE
PLANNING	1 : 500	A1

DRAWING NO	REVISION
ASCP-DRM-ZZ-01-DGA-A- 001041	P0

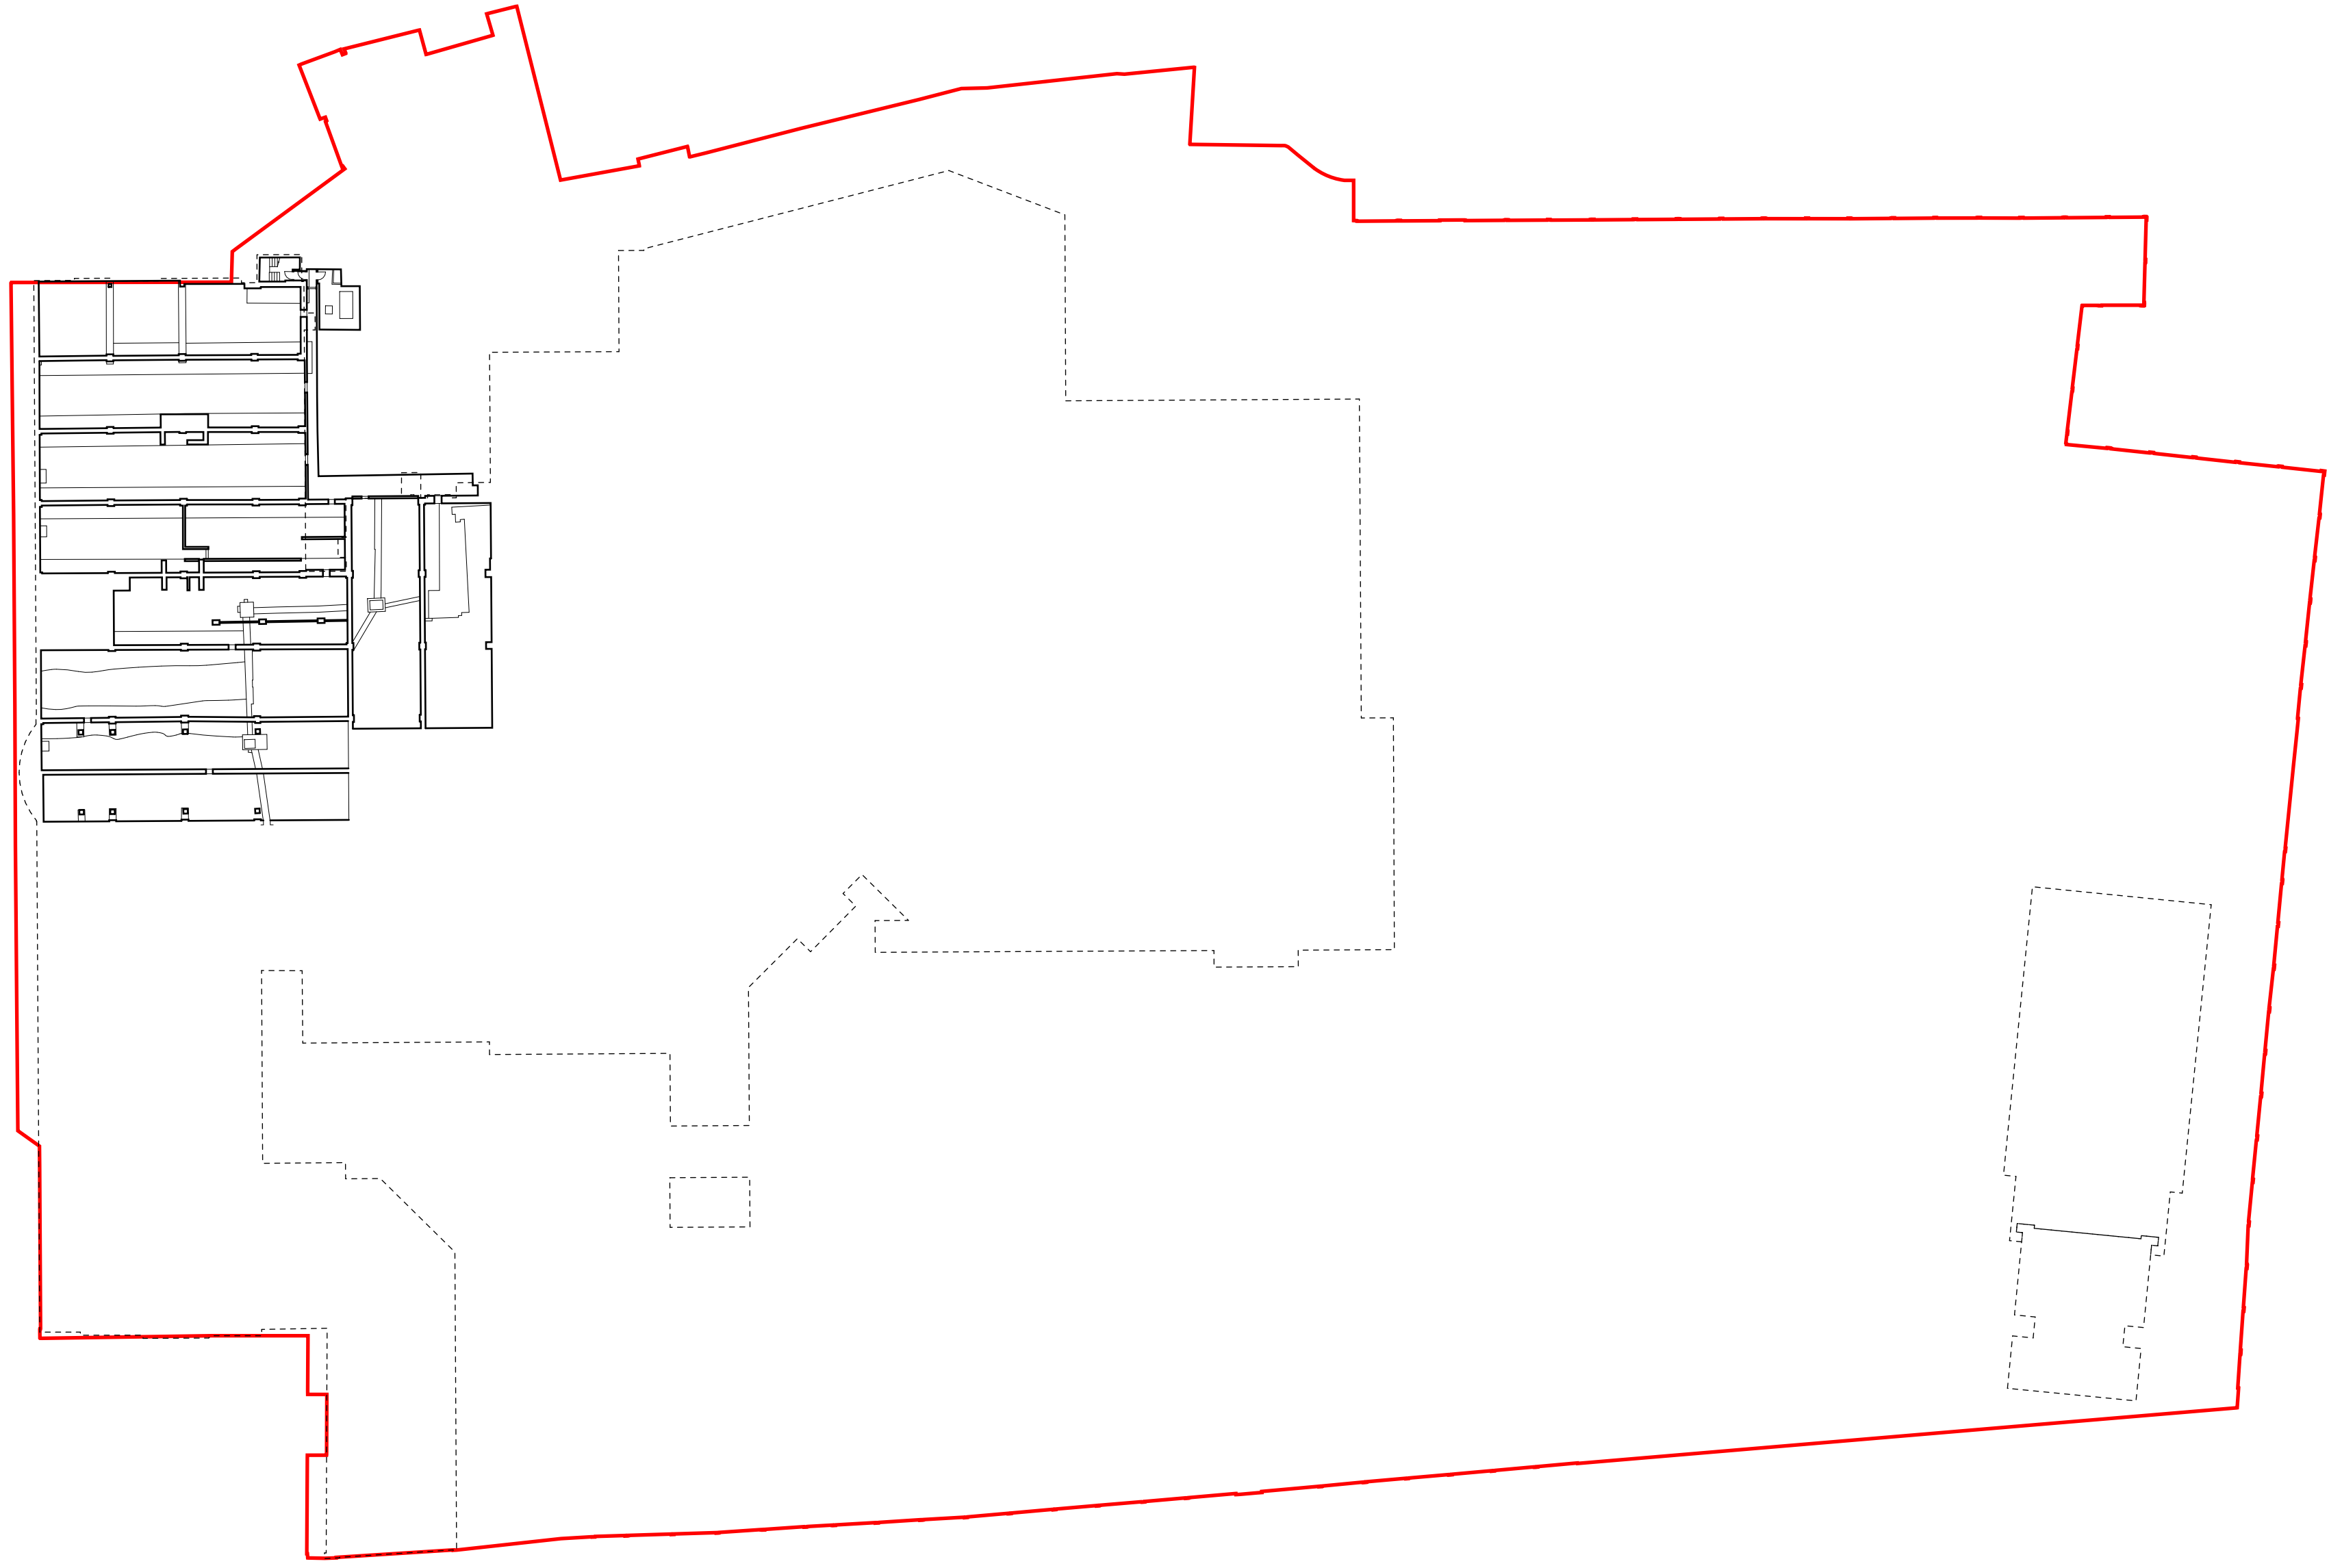

CLIENT:

BERKELEY HOMES (CAPITAL) PLC.

THIS DRAWING IS COPYRIGHT OF dRMM LIMITED.
THE ORIGINAL HARDCOPY OF THIS DRAWING HAS BEEN EXECUTED TO SCALE AND IS BASED ON AVAILABLE SURVEY INFORMATION.
REPRODUCTION AND ELECTRONIC DISSEMINATION MAY RESULT IN DISTORTION AND RESIZING OF DRAWING CONTENT.
dRMM LIMITED TAKES NO RESPONSIBILITY FOR MEASUREMENTS OR SCALING TAKEN FROM ANY OTHER DRAWING THAN THE ORIGINAL HARDCOPY ISSUED BY dRMM AND NO RELIANCE MAY BE PLACED ON SUCH DIMENSIONS. IF NO DIMENSION IS GIVEN, IT IS THE BUILDING SHOWN AS DOTTED OUTLINES REPRESENT EXISTING BUILDINGS HERE A CONSENT FOR A NEW BUILDING IS IN PLACE RESPONSIBILITY OF THE RECIPIENT TO ASCERTAIN THE DIMENSION SPECIFICALLY FROM THE ARCHITECT OR BY SITE MEASUREMENT. THE SIZING OF ALL STRUCTURAL & SURVEILLANCEMENTS MUST ALWAYS BE CHECKED AGAINST THE RELEVANT ENGINEERS DRAWINGS.
ANY OMISSIONS OR DISCREPANCIES BETWEEN DRAWING INFORMATION SHOULD BE BROUGHT TO THE ATTENTION OF THE CONTRACT ADMINISTRATOR.
COM REGISTER PLACED HAS ISSUES RELATING TO CONSTRUCTION (DESIGN AND MANAGEMENT) TO BE ADDRESSED DURING DESIGN DEVELOPMENT TO BE READ IN CONJUNCTION WITH DESIGN RISK REGISTER AND RESIDUAL RISK REGISTER.
FURNITURE LOCATIONS ARE ILLUSTRATIVE.

NOTES: KEY
— Planning Application Site Boundary

NOT FOR CONSTRUCTION

P0	For Planning	DRM	RM	JSt	06.24
----	--------------	-----	----	-----	-------

REV	DESCRIPTION	DR	CHK	QA	DATE
-----	-------------	----	-----	----	------



KEY




TITLE
PLAN - EXISTING - BASEMENT LEVEL

PROJECT
AYLESHAM CENTRE PECKHAM

PROJECT STATUS	SCALE	SIZE
PLANNING	1 : 500	A1

DRAWING NO	REVISION
ASCP-DRM-ZZ-BS-DGA-A- 001043	P0

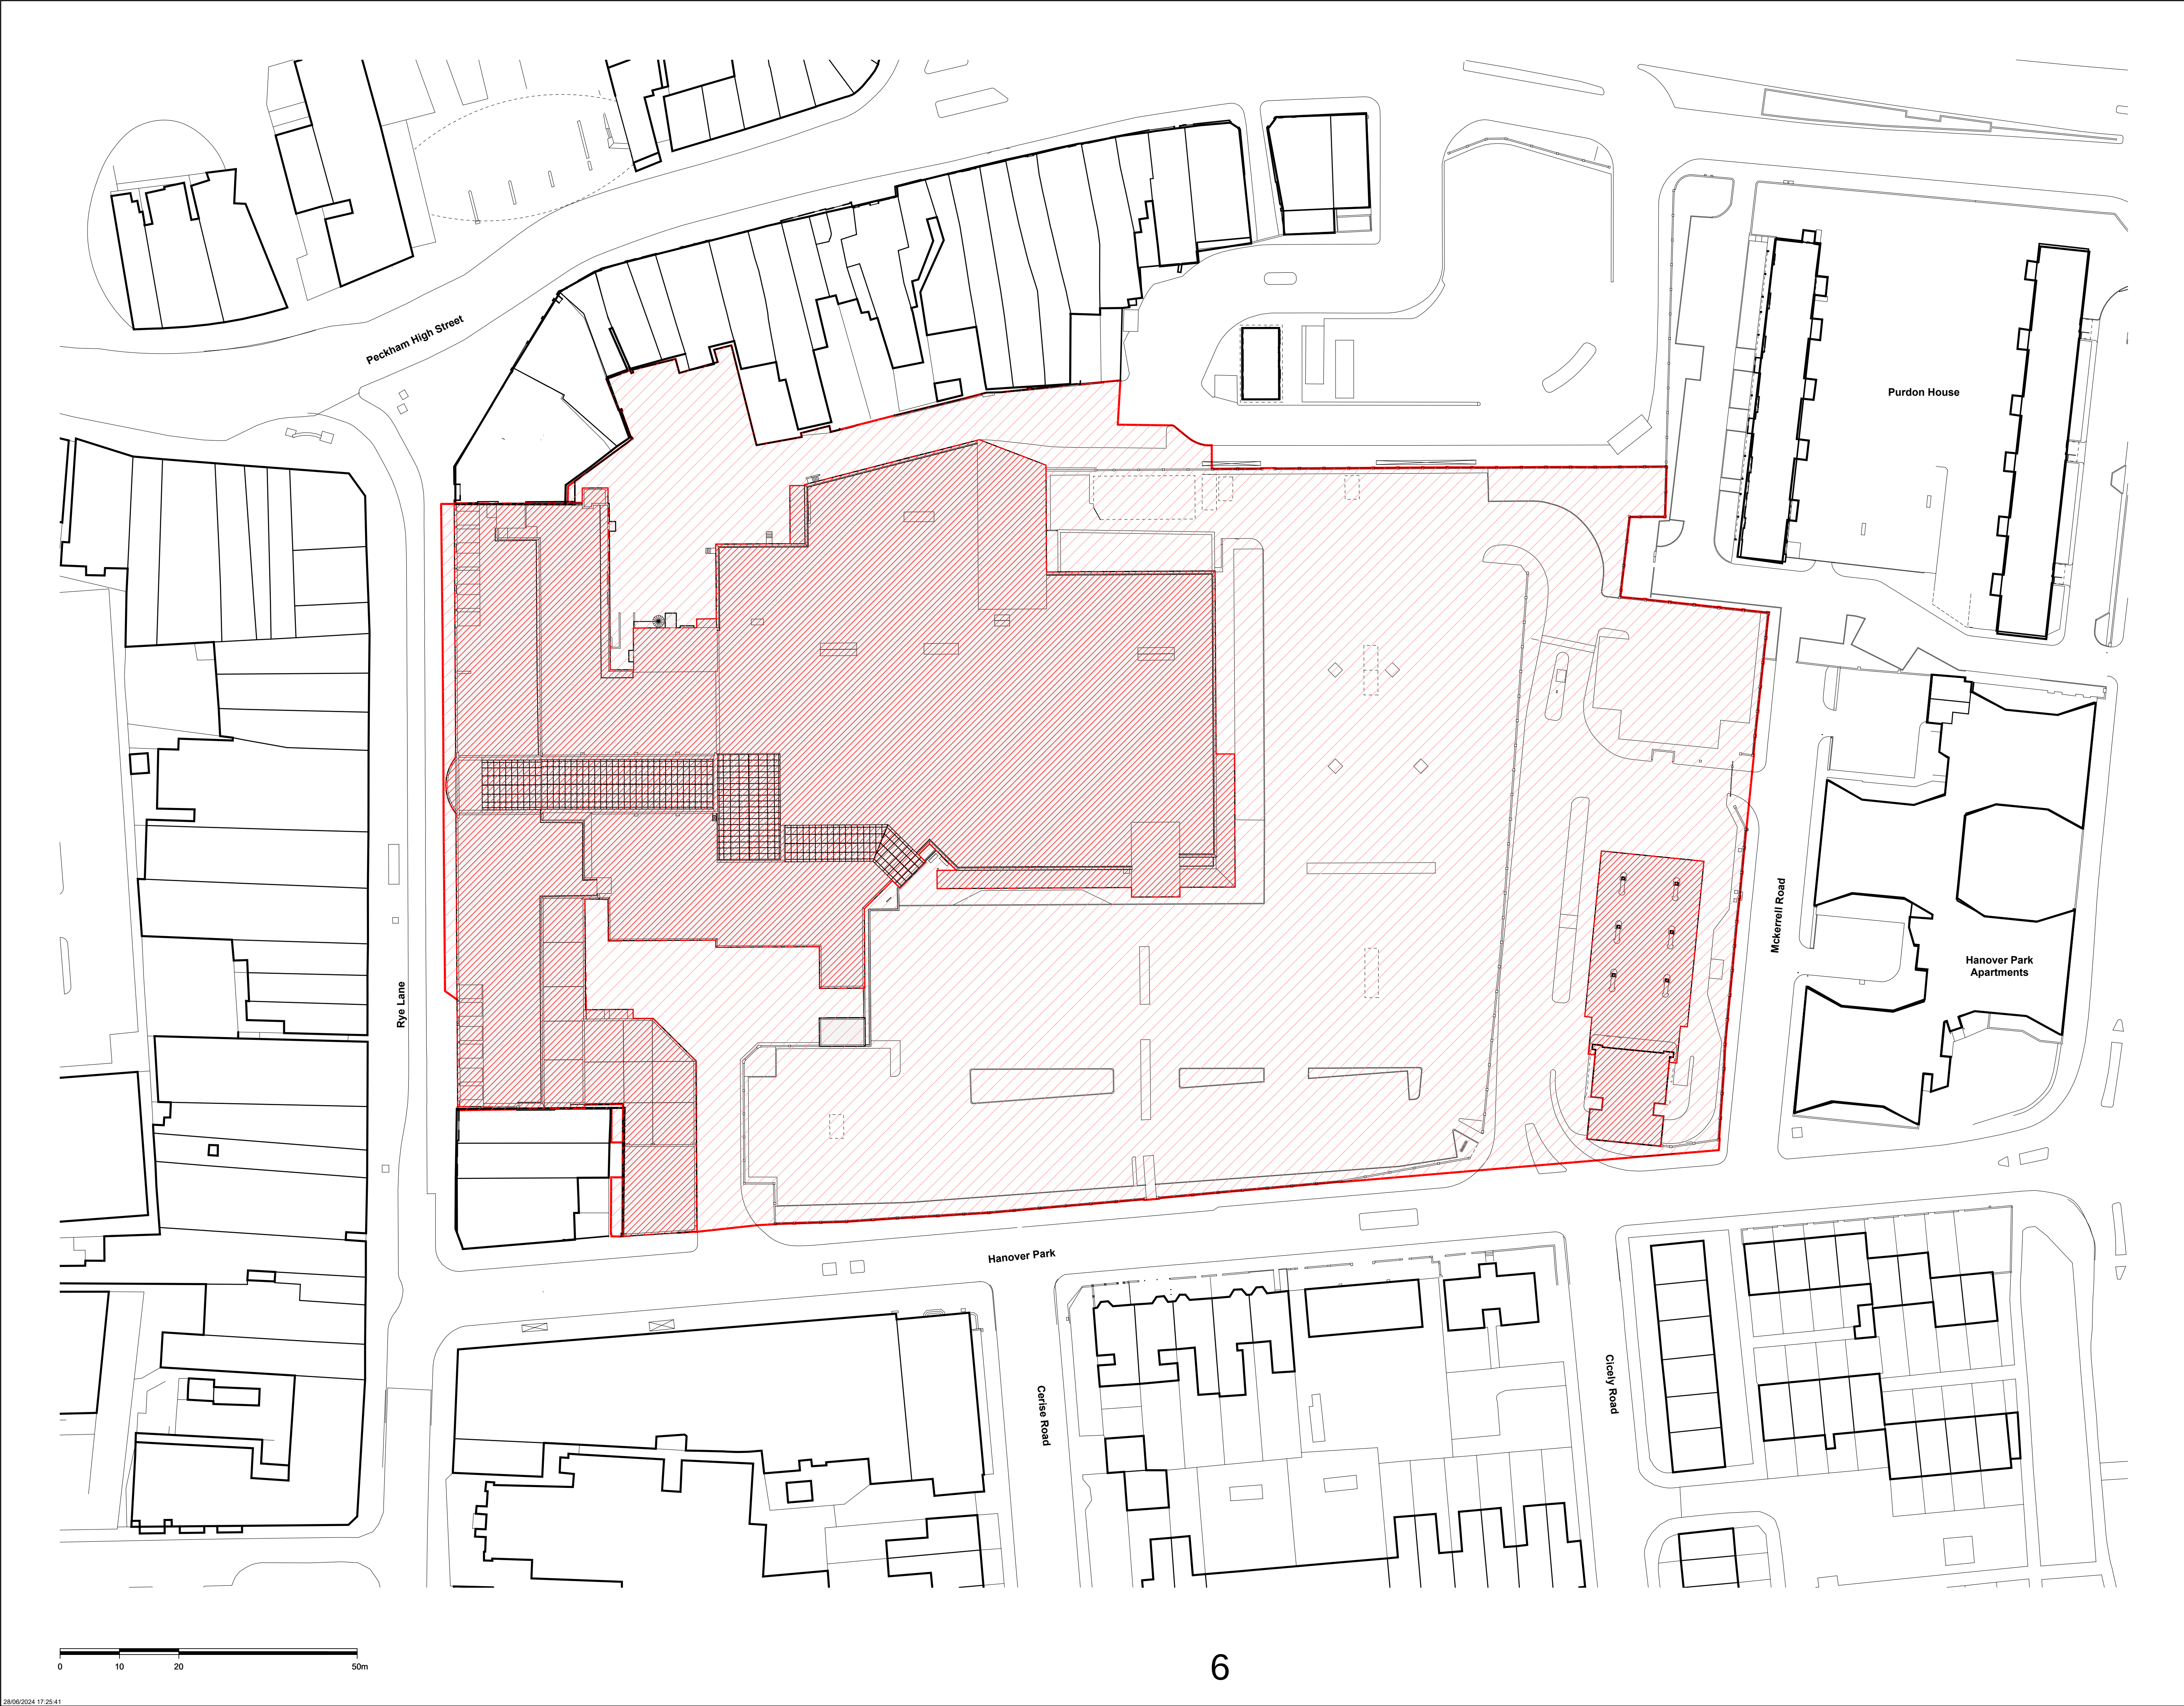

CLIENT:

BERKELEY HOMES (CAPITAL) PLC.

THIS DRAWING IS COPYRIGHT OF jRMM LIMITED.

THE ORIGINAL HARD COPY OF THIS DRAWING HAS BEEN EXECUTED TO SCALE AND IS BASED ON AVAILABLE SURVEY INFORMATION.

REPRODUCTION AND ELECTRONIC DISSEMINATION MAY RESULT IN DISTORTION AND RESIZING OF DRAWING CONTENT.

jRMM LIMITED TAKES NO RESPONSIBILITY FOR MEASUREMENTS OR SCALING TAKEN FROM ANY OTHER DRAWING THAN THE ORIGINAL HARD COPY ISSUED BY jRMM AND NO RELIANCE MAY BE PLACED ON SUCH DIMENSIONS. IF NO DIMENSION IS GIVEN, IT IS THE BUILDING SHOWN AS DOTTED OUTLINES REPRESENT EXISTING BUILDINGS HERE A CONSENT FOR A NEW BUILDING IS IN PLACE RESPONSIBILITY OF THE RECIPIENT TO ASCERTAIN THE DIMENSION SPECIFICALLY FROM THE ARCHITECT OR BY SITE MEASUREMENT. THE SIZING OF ALL STRUCTURAL & SERVICES ELEMENTS MUST ALWAYS BE CHECKED AGAINST THE RELEVANT ENGINEERS DRAWINGS.

ANY OMISSIONS OR DISCREPANCIES BETWEEN DRAWING INFORMATION SHOULD BE BROUGHT TO THE ATTENTION OF THE CONTRACT ADMINISTRATOR.

CDM REGISTER: FLAGGED HAS ISSUES RELATING TO CONSTRUCTION (DESIGN AND MANAGEMENT) TO BE ADDRESSED DURING DESIGN DEVELOPMENT TO BE READ IN CONJUNCTION WITH DESIGN RISK REGISTER AND RESIDUAL RISK REGISTER.

FURNITURE LOCATIONS ARE ILLUSTRATIVE.

NOTES:

KEY

Planning Application Site Boundary

Proposed building demolition

Proposed landscape clearance

NOT FOR CONSTRUCTION

P0

For Planning

DRM

RM

JST

06.24

REV

DESCRIPTION

DR

CHK

QA

DATE

jRMM Ltd

Magdalen House

136-148 Cicely Street

London SE1 7TU UK

+44 (0)20 7802 0177

mail@jrmmstudio.com

www.jrmmstudio.com

KEY

TITLE

DEMOLITION PLAN

PROJECT

AYLESHAM CENTRE PECKHAM

PROJECT STATUS

SCALE

SIZE

PLANNING

1 : 500

A1


DRAWING NO

REVISION

ASCP-DRM-ZZ-ZZ-DGA-A- 001050


P0

28/06/2024 17:25:41

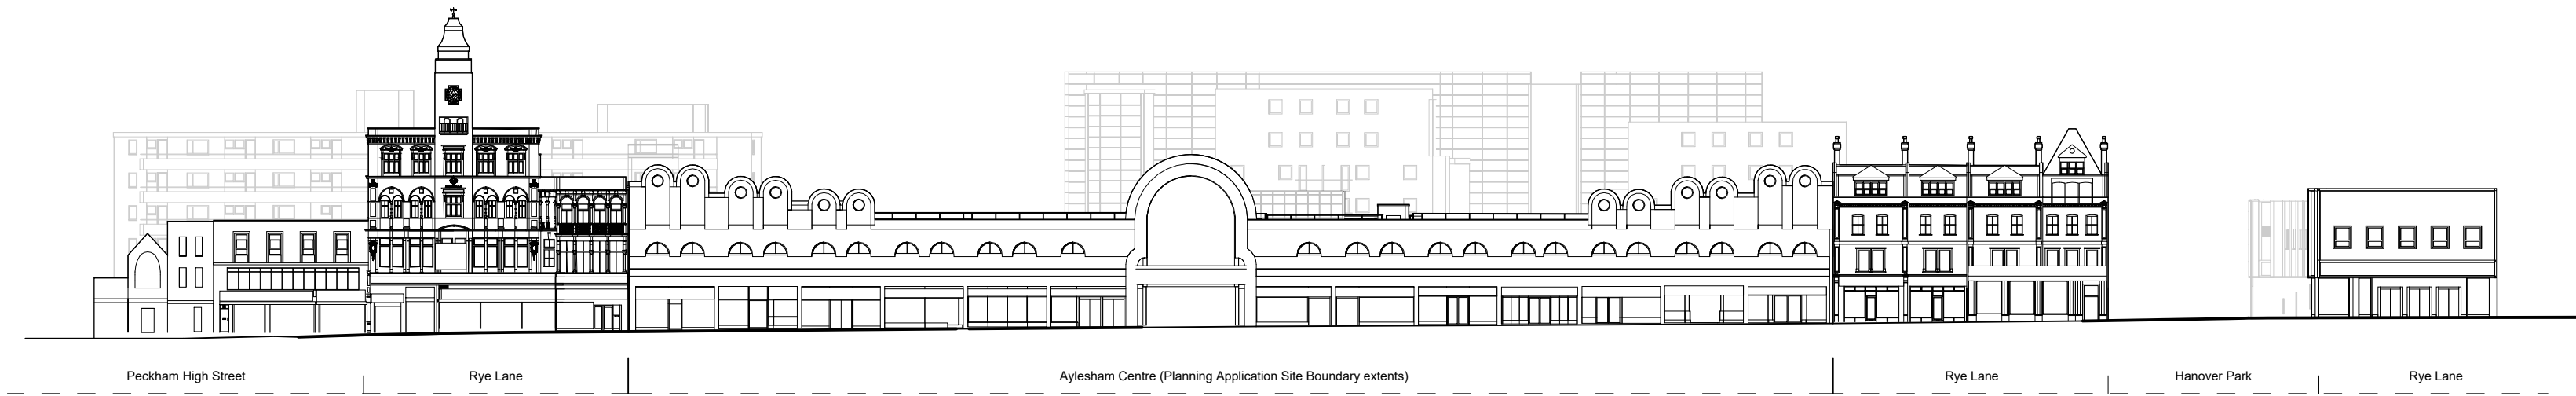


1 Existing Site Elevation West

1 : 500 Drafting View

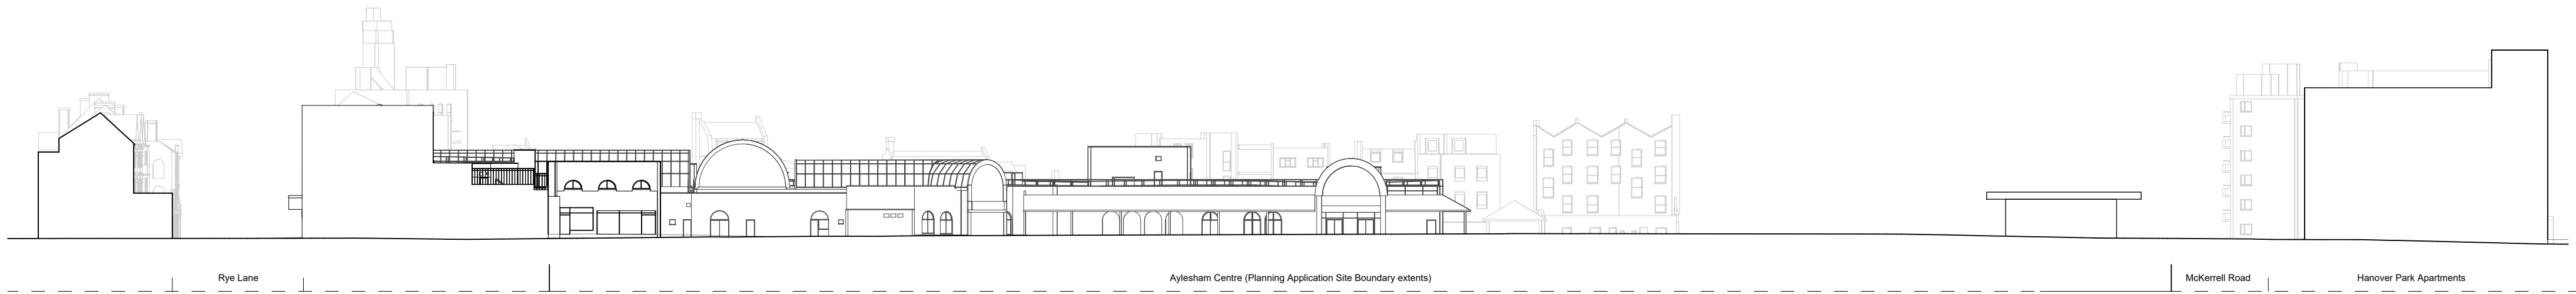


2 Existing Site Elevation South

1 : 500 Drafting View

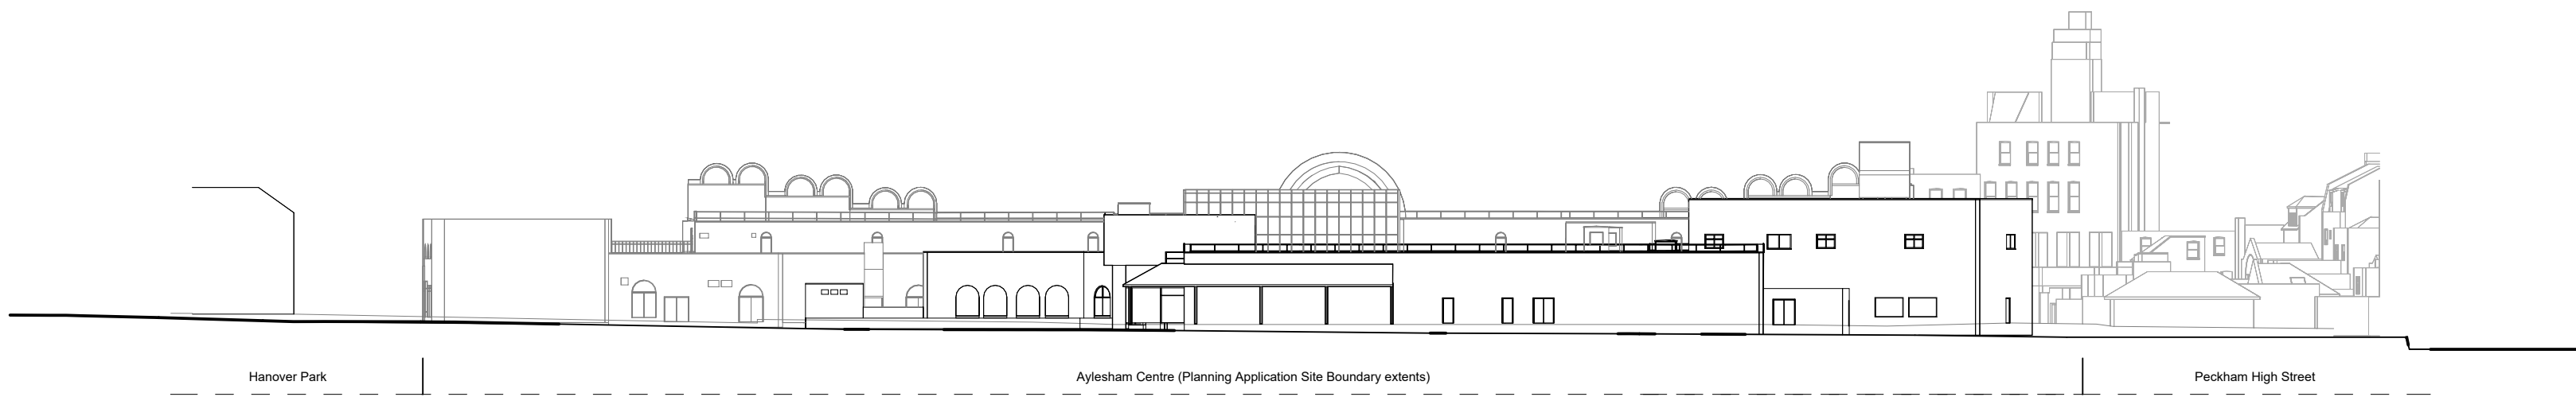

3 Existing Site Elevation East

1 : 500 Drafting View

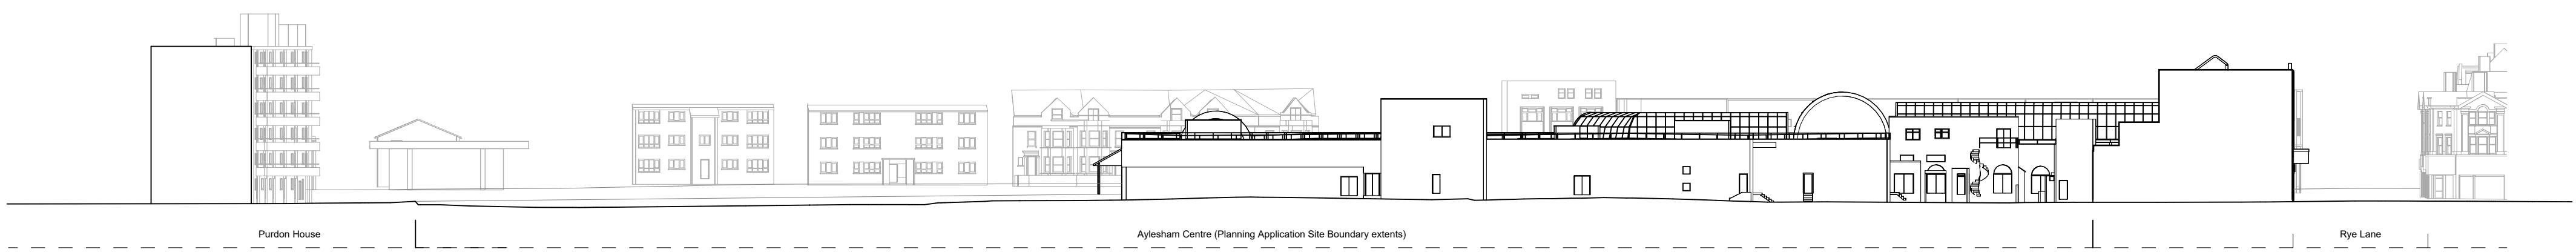

4 Existing Site Elevation North

1 : 500 Drafting View



CLIENT:

BERKELEY HOMES (CAPITAL) PLC.


THIS DRAWING IS COPYRIGHT OF dRMM LIMITED.
THE ORIGINAL HARDCOPY OF THIS DRAWING HAS BEEN EXECUTED TO SCALE AND IS BASED ON AVAILABLE SURVEY INFORMATION.
REPRODUCTION AND ELECTRONIC DISSEMINATION MAY RESULT IN DISTORTION AND RESIZING OF DRAWING CONTENT.
dRMM LIMITED TAKES NO RESPONSIBILITY FOR MEASUREMENTS OR SCALING TAKEN FROM ANY OTHER DRAWING THAN THE ORIGINAL HARDCOPY ISSUED BY dRMM AND NO RELIANCE MAY BE PLACED ON SUCH DIMENSIONS. IF NO DIMENSION IS GIVEN, IT IS THE BUILDING SHOWN AS DOTTED OUTLINES REPRESENT EXISTING BUILDINGS HERE A CONSENT FOR A NEW BUILDING IS IN PLACE RESPONSIBILITY OF THE RECIPIENT TO ASCERTAIN THE DIMENSION SPECIFICALLY FROM THE ARCHITECT OR BY SITE MEASUREMENT. THE SIZING OF ALL STRUCTURAL & SERVICE ELEMENTS MUST ALWAYS BE CHECKED AGAINST THE RELEVANT ENGINEERS DRAWINGS.
ANY OMISSIONS OR DISCREPANCIES BETWEEN DRAWING INFORMATION SHOULD BE BROUGHT TO THE ATTENTION OF THE CONTRACT ADMINISTRATOR. dRMM REGISTER FLAGGED HAS ISSUES RELATING TO CONSTRUCTION (DESIGN AND MANAGEMENT) TO BE ADDRESSED DURING DESIGN DEVELOPMENT TO BE READ IN CONJUNCTION WITH DESIGN RISK REGISTER AND RESIDUAL RISK REGISTER.
FURNITURE LOCATIONS ARE ILLUSTRATIVE.

NOTES:

NOT FOR CONSTRUCTION


P0	For Planning	DRM	RM	JST	06.24
----	--------------	-----	----	-----	-------

REV	DESCRIPTION	DR	CHK	QA	DATE
-----	-------------	----	-----	----	------

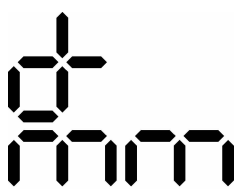

dRMM Ltd
Magdalen House
136-148 Colindale Avenue
London SE7 7JL UK
+44 (0)20 7803 0177
mail@dmmstudio.com
www.dmmstudio.com

KEY

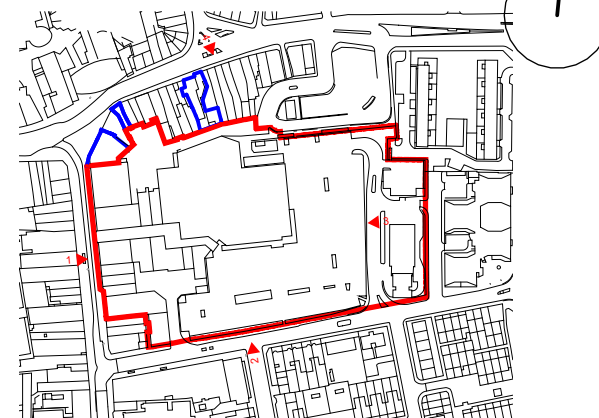

TITLE
ELEVATIONS - EXISTING SITE

PROJECT
AYLESHAM CENTRE PECKHAM

PROJECT STATUS	SCALE	SIZE
PLANNING	As Indicated	A1
DRAWING NO	REVISION	
ASCP-DRM-ZZ-ZZ-DGA-A- 001060	P0	