

CLIENT:

BERKELEY HOMES (CAPITAL) PLC.

THIS DRAWING IS COPYRIGHT OF JRM LIMITED.

THE ORIGINAL HARD COPY OF THIS DRAWING HAS BEEN EXECUTED TO SCALE AND IS BASED ON AVAILABLE SURVEY INFORMATION.

REPRODUCTION AND ELECTRONIC DISSEMINATION MAY RESULT IN DISTORTION AND RESIZING OF DRAWING CONTENT.

JRM LIMITED TAKES NO RESPONSIBILITY FOR MEASUREMENTS OR SCALING TAKEN FROM ANY OTHER DRAWING THAN THE ORIGINAL HARD COPY ISSUED BY JRM AND NO RELIANCE MAY BE PLACED ON SUCH DIMENSIONS. IF NO DIMENSION IS GIVEN, IT IS THE BUILDING SHOWN AS DOTTED OUTLINES REPRESENT EXISTING BUILDINGS HERE A CONSENT FOR A NEW BUILDING IS IN PLACE RESPONSIBILITY OF THE RECIPIENT TO ASCERTAIN THE DIMENSION SPECIFICALLY FROM THE ARCHITECT OR BY SITE MEASUREMENT. THE SOND OF ALL STRUCTURAL & SERVICE ELEMENTS MUST ALWAYS BE CHECKED AGAINST THE RELEVANT ENGINEERED DRAWINGS.

ANY OMISSIONS OR DISCREPANCIES BETWEEN DRAWING INFORMATION SHOULD BE BROUGHT TO THE ATTENTION OF THE CONTRACT ADMINISTRATOR. CDM REGISTER: FLAGGED HAS ISSUES RELATING TO CONSTRUCTION (DESIGN AND MANAGEMENT) TO BE ADDRESSED DURING DESIGN DEVELOPMENT. TO BE READ IN CONJUNCTION WITH DESIGN RISK REGISTER AND RESIDUAL RISK REGISTER.

FURNITURE LOCATIONS ARE ILLUSTRATIVE

NOTES:

KEY

X Block Reference

Planning Application Site Boundary

- | | |
|-------------|---|
| 1B1P | Ancillary/Plant/Back of House |
| 1B2P | Flexible Retail/Leisure/Commercial |
| 2B3P | Workspace |
| 2B4P | Residential Cycle Store |
| 3B5P | Supermarket Lobby |
| 3B6P | Supermarket Service Yard |
| 2B3P Duplex | Roof Garden (Residential Amenity) |
| 2B4P Duplex | Podium (Residential Amenity) |
| 3B5P Duplex | Green Roof |
| 3B6P Duplex | Indicative MEP/PV |
| 4B6P | Wheelchair Accessible Home |
| | 900mm offset |
| | Refuse vehicle location and distance to presentation area |

NOTES

- Context information is illustrative only.
- Spot heights (AOD) are indicative and subject to Landscape and Servicing design development.
- Architectural design is subject to ongoing design development through subsequent RIBA work stages.
- Structure information is illustrative only, for more information refer to Structure Engineer package.
- Servicing/Transport information is illustrative only, for more information refer to Transport Statement.
- Landscape information is illustrative only, for more information refer to Landscape package.
- Each building is served by at least one core, other than A, B and C which together share two access cores.
- For residential layout details, refer to 1:100 Drawings in Appendix to the Design and Access Statement.
- Where shown, areas are in m², elevation in m, and dims in mm

NOT FOR CONSTRUCTION


P02	Planning Erratum	DRM	JSL	JL	10.25
P01	Planning Update	DRM	RM	JSL	12.24
P0	For Planning	DRM	RM	JSL	06.24

REV	DESCRIPTION	DR	CHK	QA	DATE
-----	-------------	----	-----	----	------



JRM Ltd
Magdalen House
136-148 Colindale Avenue
London SE1 7JL UK
+44 (0)20 7803 0177
mail@jrmstudio.com
www.jrmstudio.com

KEY

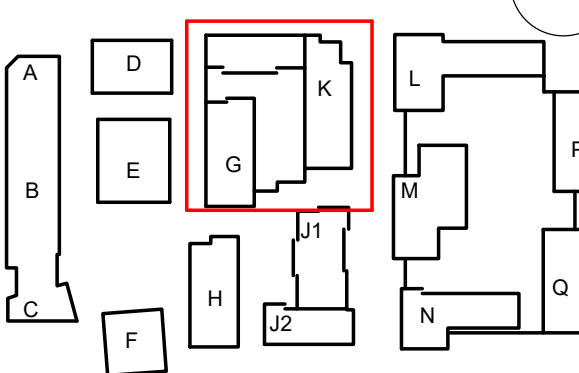


TITLE
GA PLAN - BUILDING GK - GROUND FLOOR-L01

PROJECT
AYLESHAM CENTRE PECKHAM


STATUS CODE
S2 - Suitable for Information
PROJECT STATUS
Stage 2
SCALE
1 : 200
SIZE
A1

DRAWING NO
ASCP-DRM-PX-ZZ-DGA-A-002200
REVISION
P02

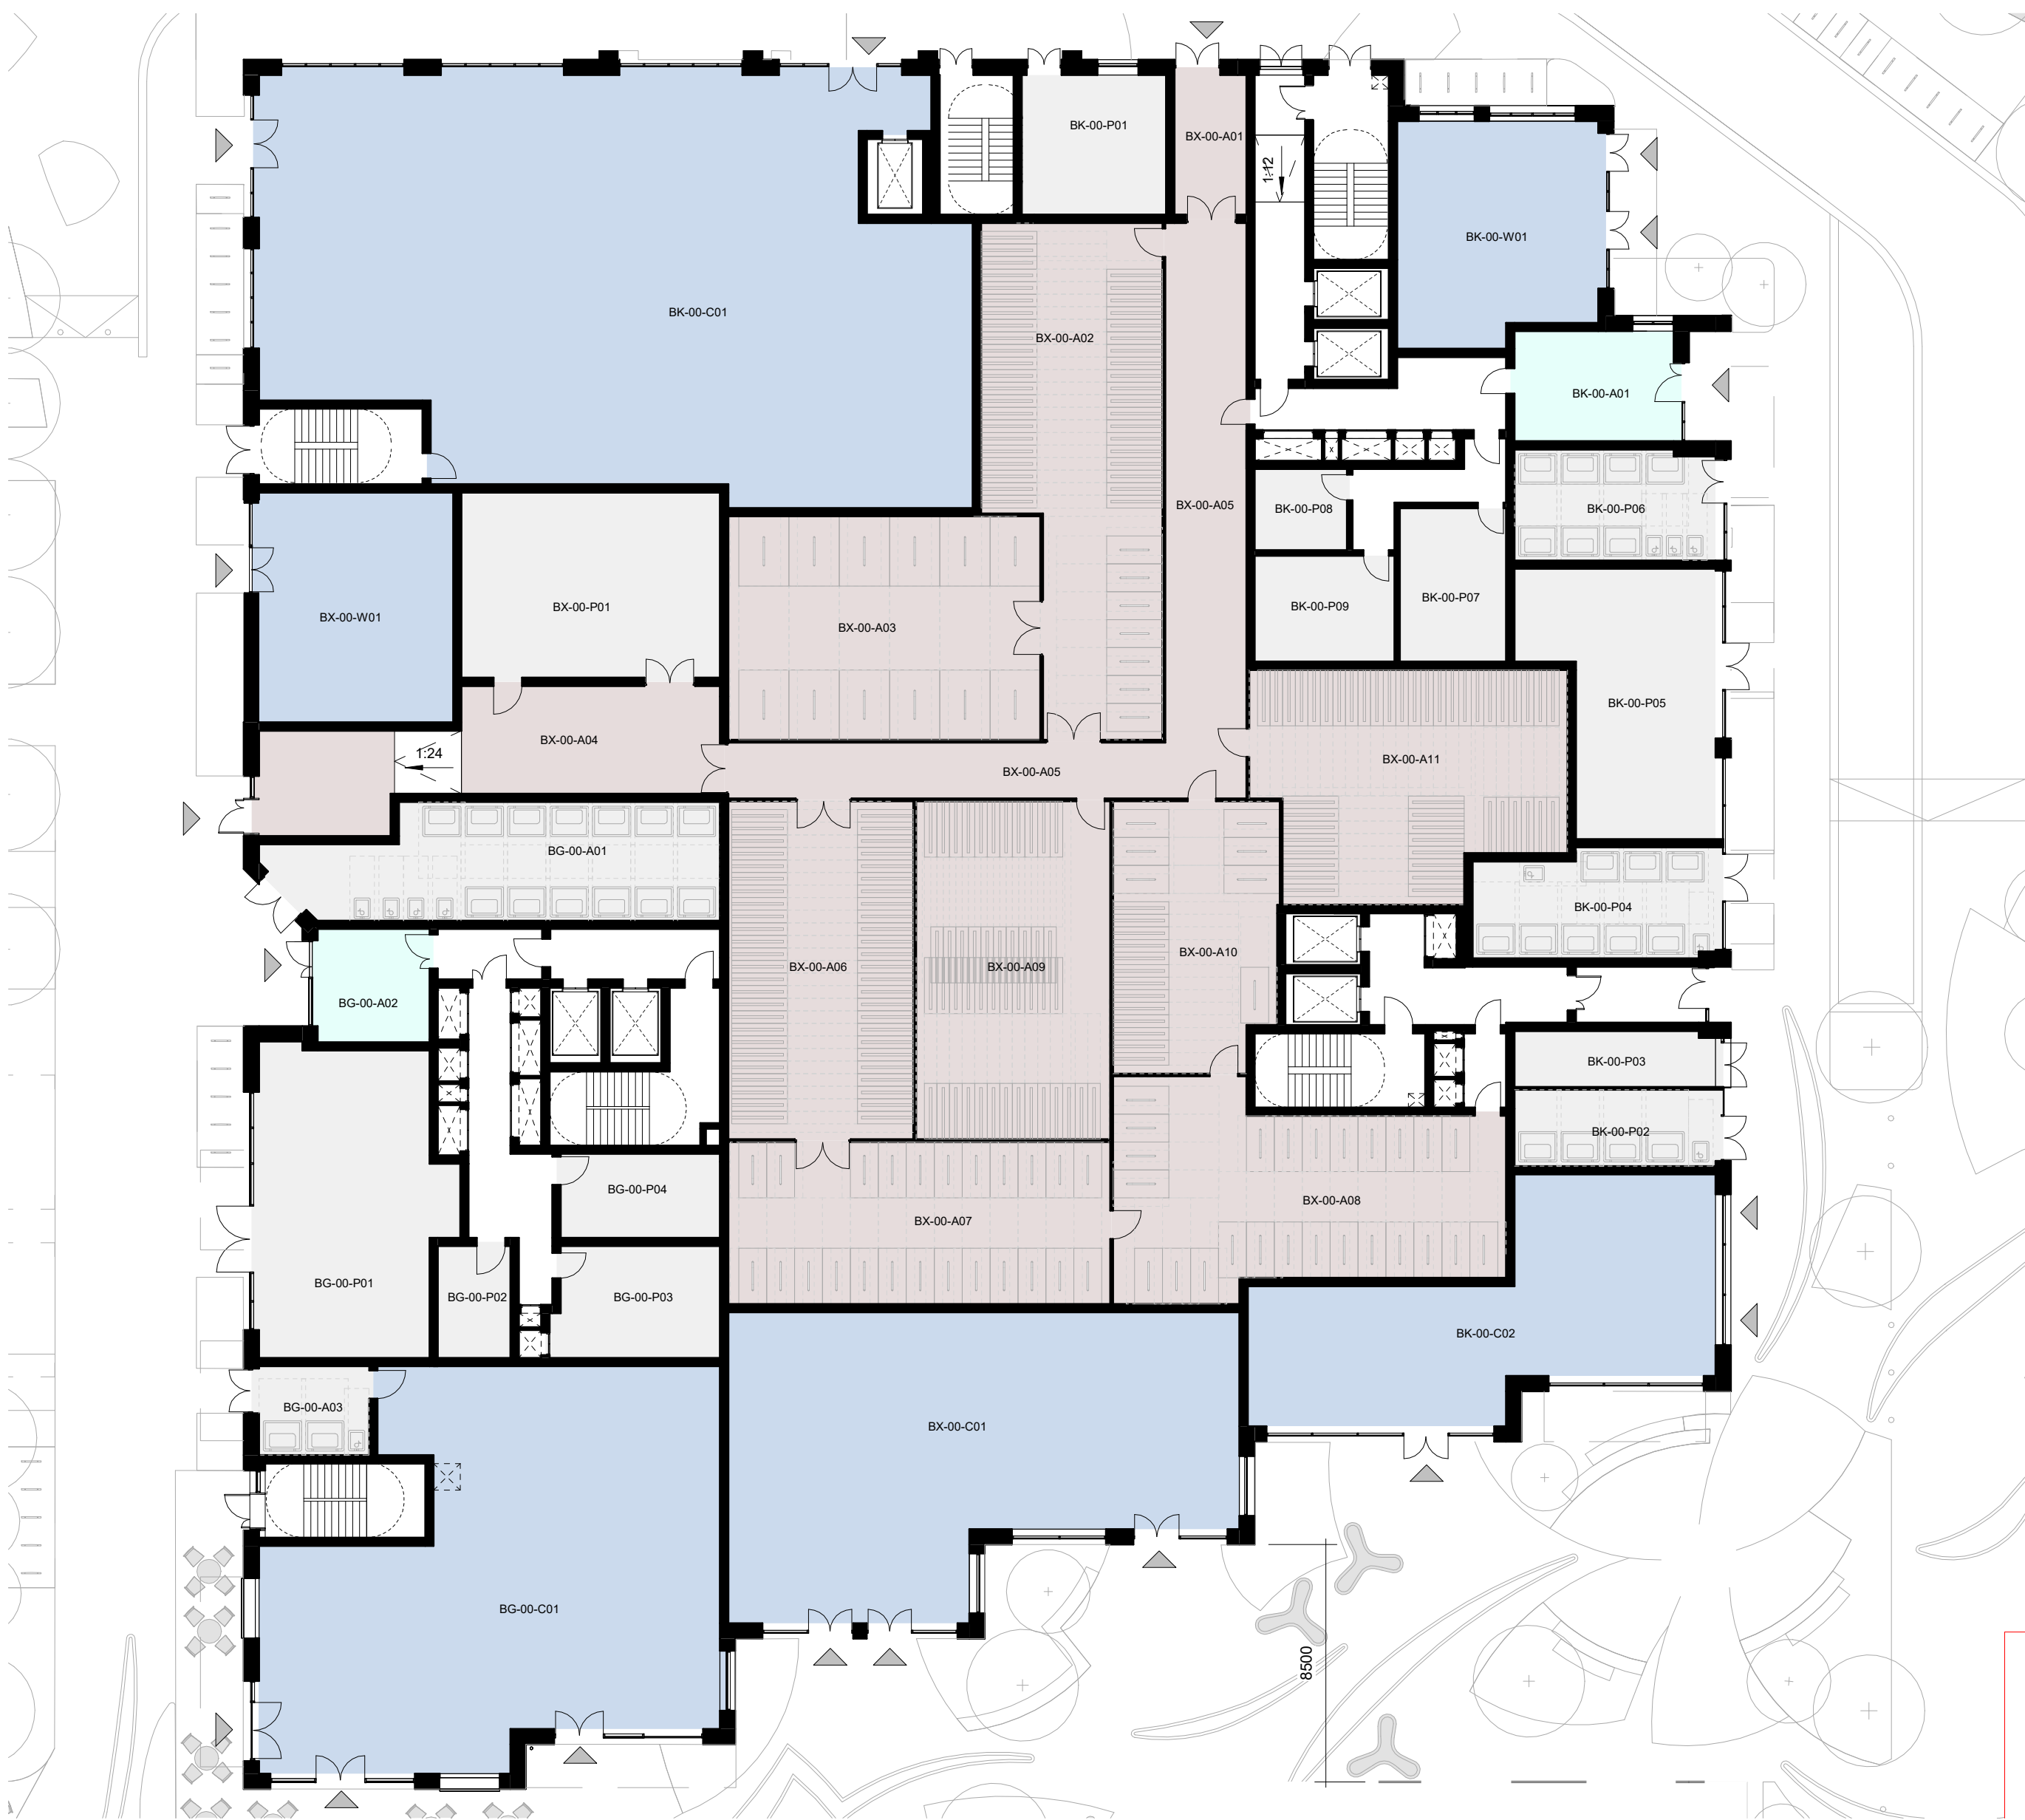

1 GROUND FLOOR - BUILDING GK

1 : 200 Floor Plan

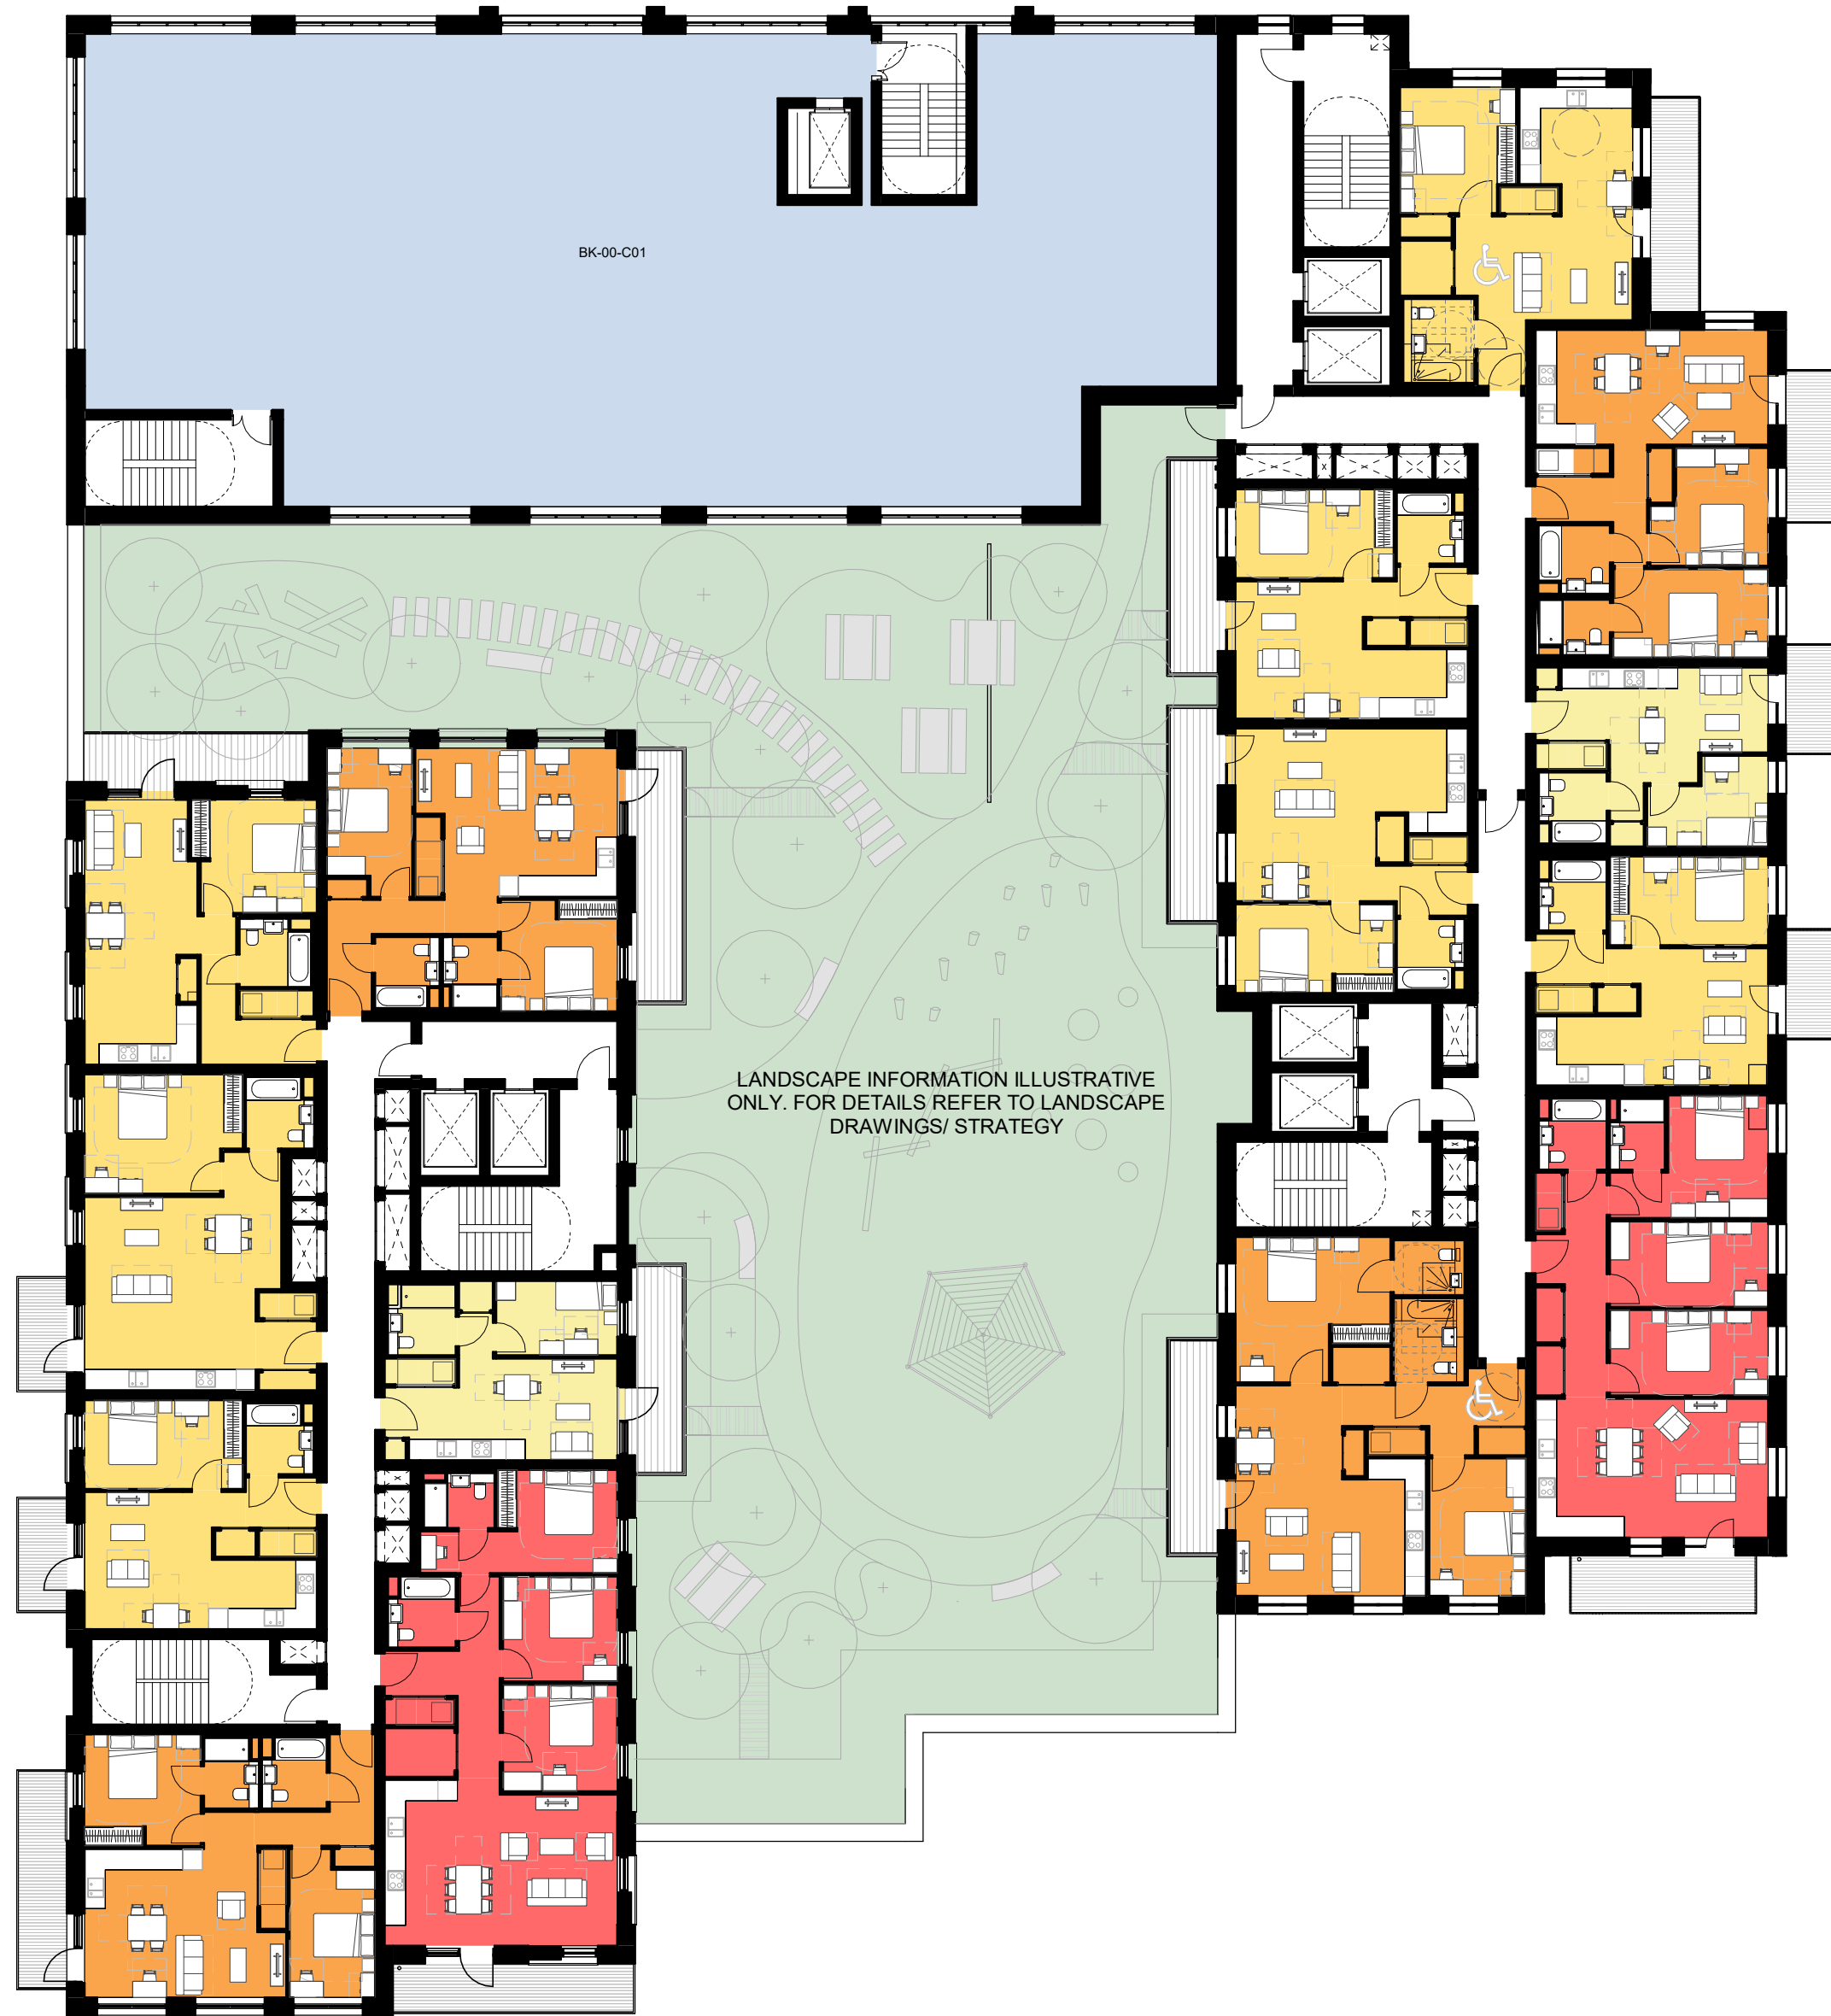

2 LEVEL 01 - BUILDING GK

1 : 200 Floor Plan

0 5 10 25 m