
The Cambourne to Cambridge Order

Transport And Works Act 1992

Transport And Works (Applications And Objections Procedure) (England And Wales) Rules 2006

Construction Compounds

Document Reference	CtoC-16-DP7
Revision Number	01
Author	Greater Cambridge Partnership
Date	November 2025

File area \\K:\SP\GROUP\COMP\CENTRAL_DATA\PROJECTS\70086660\WSP\TTM\XX\DR\CP-009000\001017_P07.DWG, printed on 27 August 2024 15:46:53, by Nemanja Ben



CAMBOURNE TO CAMBRIDGE ORDER

Notes:

- This drawing must be printed in colour.
- All design information shown is outline/indicative. The detailed design of these features will be subject to approval by the Local Planning Authority as part of the deemed planning conditions.
- Refer to the Proposed Site Plans for further details of the permanent works.
- The drawing shall only be used for the intended purpose it has been issued for which is for outline/illustrative design for a TWA0 application and to describe the development that is the subject of the request for deemed planning permission.
- All linear dimensions shown on plan are in metres unless otherwise indicated.

Site Traffic:

- Temporary haul route to run parallel to permanent route with turning heads. Use of a gyratory system to make haul route one way for main activities e.g. Surfacing, is to be considered.
- Access to compounds onto highway will be limited to minimise habitat loss

Construction Compounds:

- Local area compounds are located at 1km intervals for welfare, local storage and plant
- The main compound is located at the future park and ride site
- Larger compounds are required at the retaining walls junction and M11 bridge locations
- M11 bridge compounds for bridge construction, deck fabrication and storage
- Compounds at side road crossings for welfare, site access, control offices and storage
- Compounds fenced and include topsoil storage for reinstatement and placed to shield from nearby properties
- Utility works contractors will share the compounds shown

Key:

- CtoC Order Limits
- Construction Compounds
- Site Access Points

P07	27/08/2024	VR	FOR PLANNING		BN	BN
P06	24/05/2024	JM	FOR PLANNING		BN	BN
P05	24/04/2024	VR	FOR PLANNING		BN	BN
P04	22/08/2023	VR	FOR PLANNING		JL	BN
P03	19/05/2023	AC	FOR PLANNING		JL	BN
P02	28/04/2023	AC	FOR PLANNING		JL	BN
P01	03/03/2023	AC	FIRST ISSUE		JL	BN
REV	DATE	BY	DESCRIPTION		CHK	APP



62-64 Hills Road, Cambridge, CB2 1LA, UK
T+ 44 (0) 1223 558 050, F+ 44 (0) 1223 558 051
wsp.com

CLIENT: GREATER CAMBRIDGE PARTNERSHIP

APPLICANT: CAMBRIDGESHIRE COUNTY COUNCIL


SITE/PROJECT: CtoC

TITLE: DEEMED PLANNING DRAWINGS
CONSTRUCTION COMPOUNDS & SITE ACCESS
(KEY PLAN)

SCALE @ A1:	N/A	CHECKED:	JL	APPROVED:	BN
PROJECT NO:	70086660	DESIGNED:	JL	DRAWN:	AC
				DATE:	August 24

DRAWING No:	70086660-WSP-TTM-XX-DR-CP-009000	REV:	P07
-------------	----------------------------------	------	-----

Mapping reproduced by permission of Ordnance Survey on behalf of HMSO.
© Crown copyright and database rights 2021 Ordnance Survey 100023205.

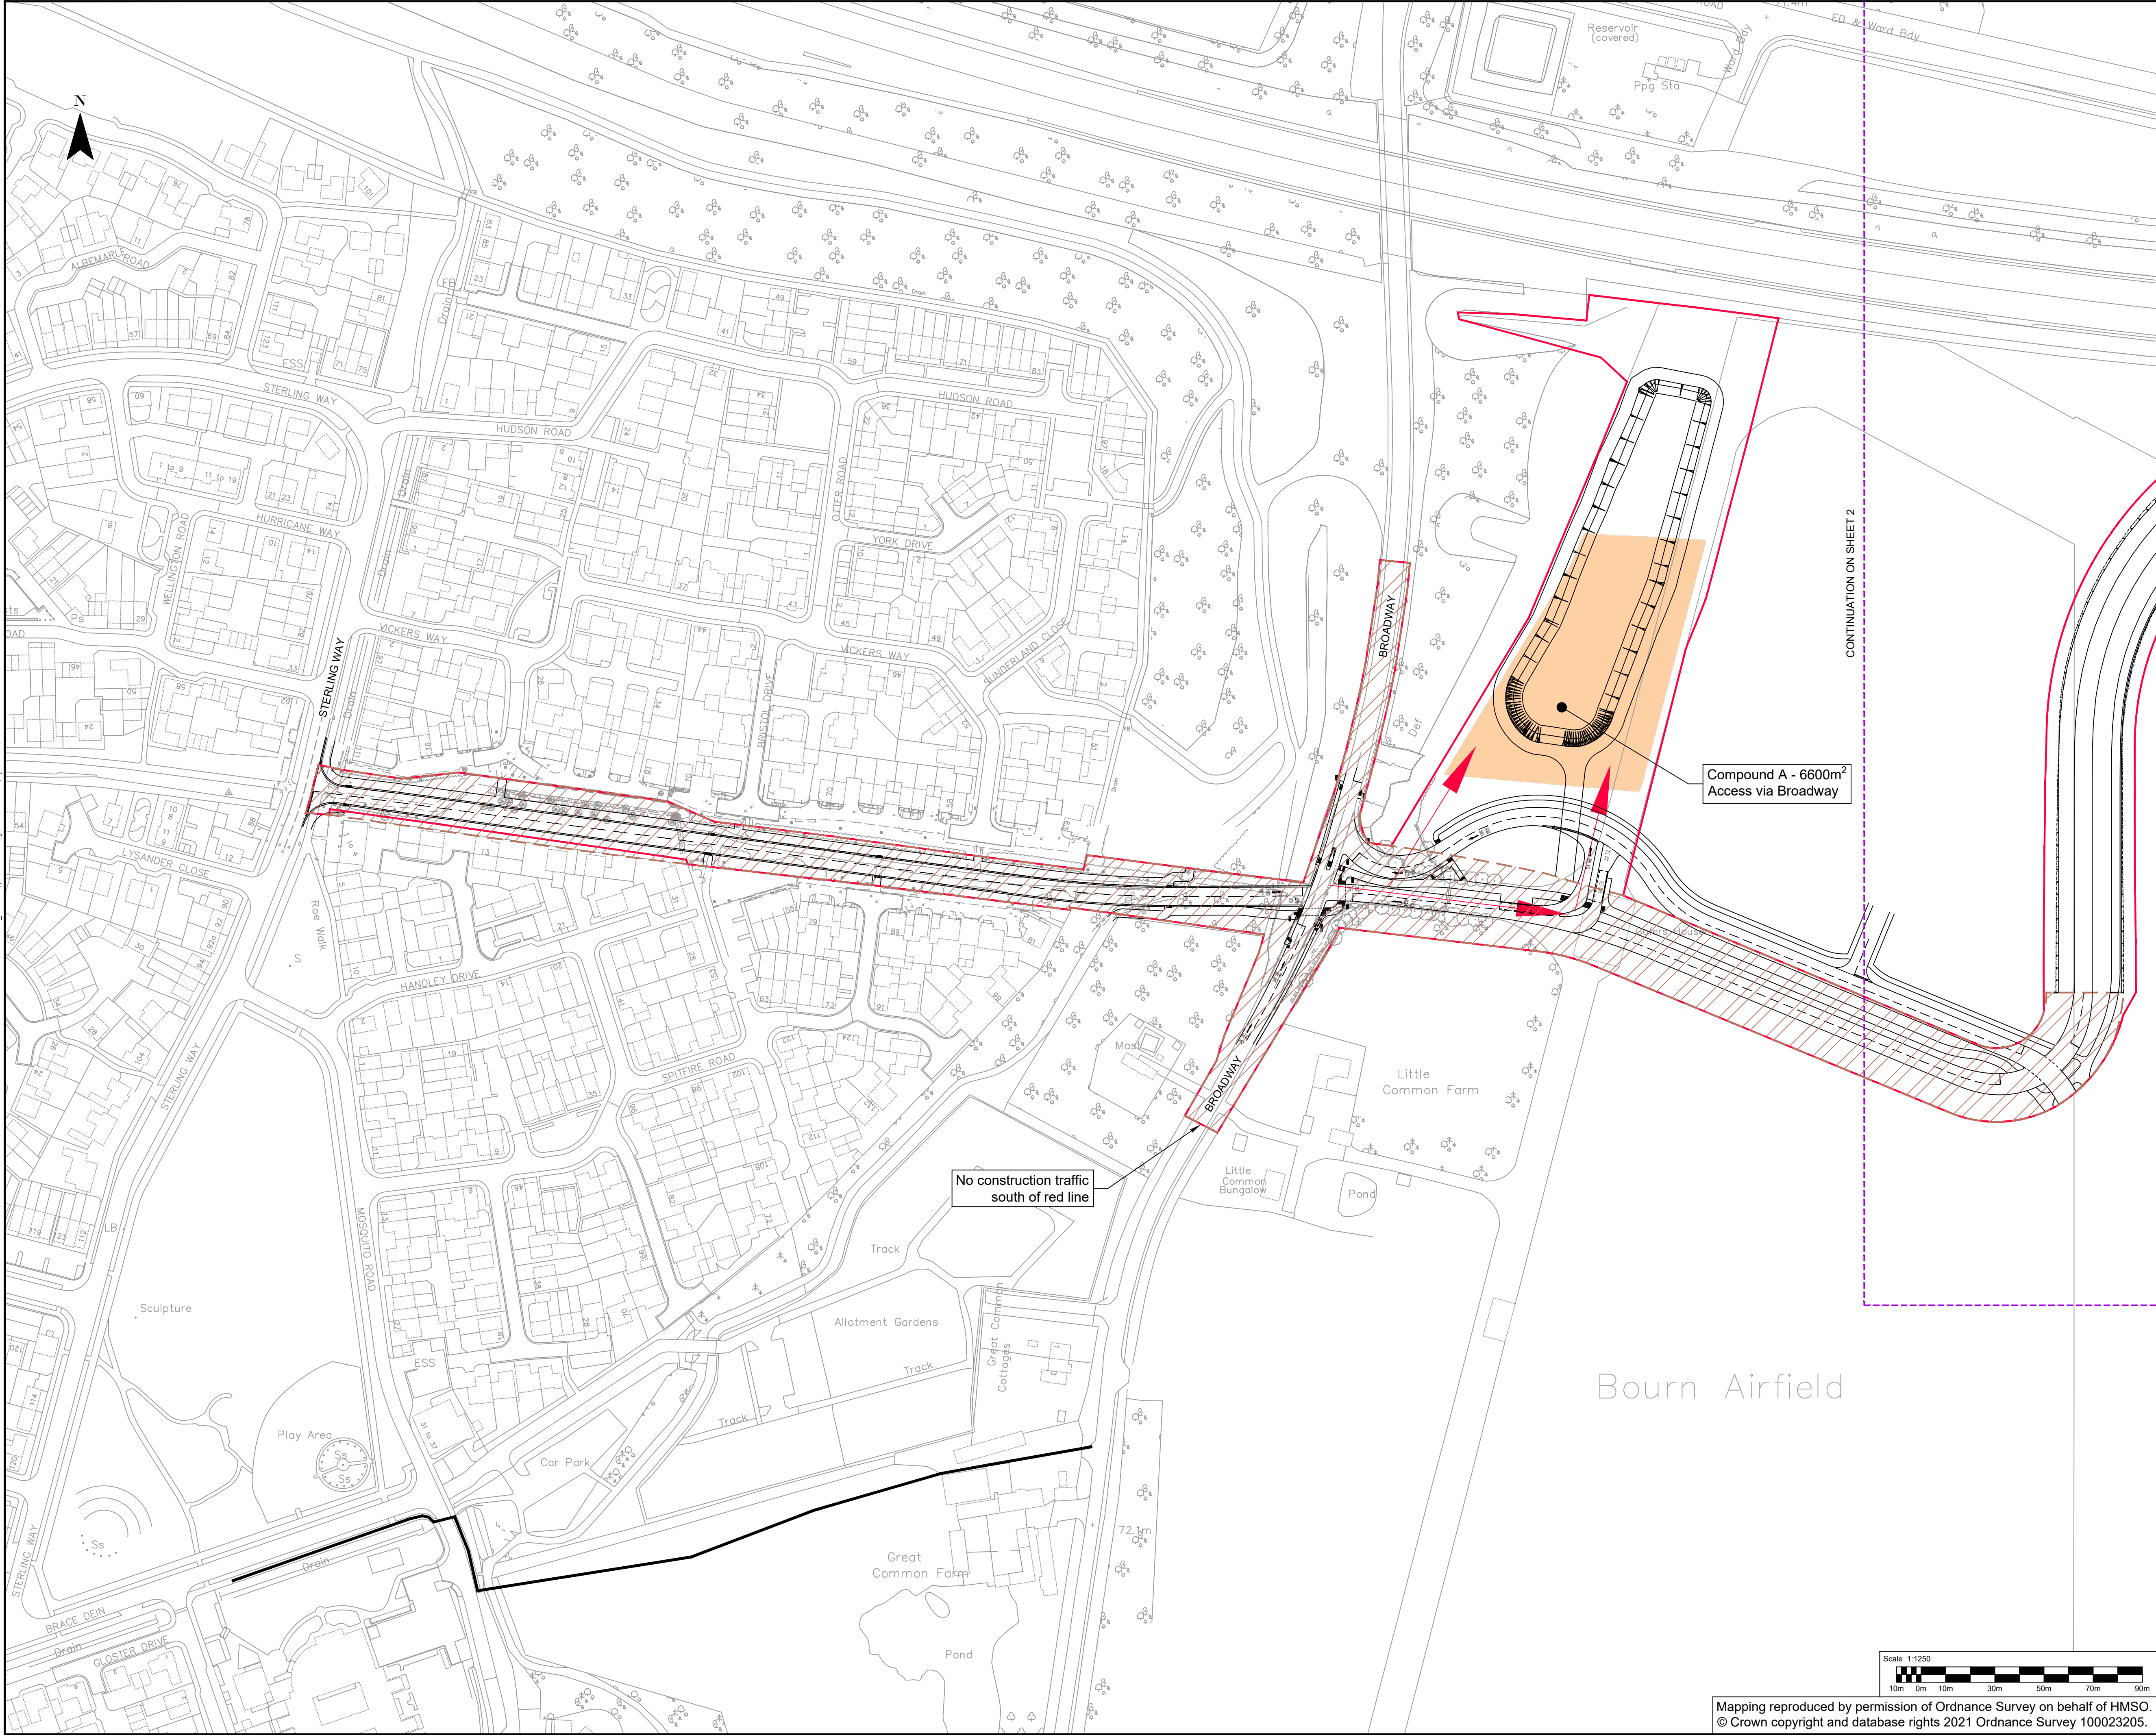

CAMBOURNE TO CAMBRIDGE ORDER

Notes:

- This drawing must be printed in colour.
- All design information shown is outline/indicative. The detailed design of these features will be subject to approval by the Local Planning Authority as part of the deemed planning conditions.
- Refer to the Proposed Site Plans for further details of the permanent works.
- The drawing shall only be used for the intended purpose it has been issued for which is for outline/illustrative design for a TWA0 application and to describe the development that is the subject of the request for deemed planning permission.
- All linear dimensions shown on plan are in metres unless otherwise indicated.

Site Traffic:

- Temporary haul route to run parallel to permanent route with turning heads. Use of a gyratory system to make haul route one way for main activities e.g. Surfacing, is to be considered.
- Access to compounds onto highway will be limited to minimise habitat loss

Construction Compounds:

- Local area compounds are located at 1km intervals for welfare, local storage and plant
- The main compound is located at the future park and ride site
- Larger compounds are required at the retaining walls junction and M11 bridge locations
- M11 bridge compounds for bridge construction, deck fabrication and storage
- Compounds at side road crossings for welfare, site access, control offices and storage
- Compounds fenced and include topsoil storage for reinstatement and placed to shield from nearby properties
- Utility works contractors will share the compounds shown

Key:

- ClotC Order Limits
- Construction Compounds
- Site Access Points

P07	27/08/2024	VR	FOR PLANNING		
P06	24/05/2024	JM	FOR PLANNING		
P05	24/04/2024	VR	FOR PLANNING		
P04	22/08/2023	VR	FOR PLANNING	.L	
P03	19/05/2023	AC	FOR PLANNING	.L	
P02	28/04/2023	AC	FOR PLANNING	.L	
P01	03/03/2023	AC	FIRST ISSUE	.L	
REV	DATE	BY	DESCRIPTION	CHK	APP

62-64 Hills Road, Cambridge, CB2 1LA, UK
T+ 44 (0) 1223 558 050, F+ 44 (0) 1223 558 051
wsp.com

CLIENT:

GREATER CAMBRIDGE PARTNERSHIP

APPLICANT:

CAMBRIDGESHIRE COUNTY COUNCIL

SITE/PROJECT:

ClotC


TITLE:

DEEMED PLANNING DRAWINGS
CONSTRUCTION COMPOUNDS & SITE ACCESS
(SHEET 1 OF 17)

SCALE @ A1:	1:1250	CHECKED:	JL	APPROVED:	BN
PROJECT NO:	70086660	DESIGNED:	JL	DRAWN:	AC
DRAWING NO:	70086660-WSP-TTM-XX-DR-CP-900001	DATE:	August 24		REV:
					P07

Mapping reproduced by permission of Ordnance Survey on behalf of HMSO.
© Crown copyright and database rights 2021 Ordnance Survey 100023205.

File area: \\K:\NSP\GROUP\COMP\CENTRAL\DATA\PROJECTS\70086660\WSP\TTM\XX\DR\CP-900001\17_P07.DWG, printed on 27 August 2024 15:47:28 by Nnamdi, Ben

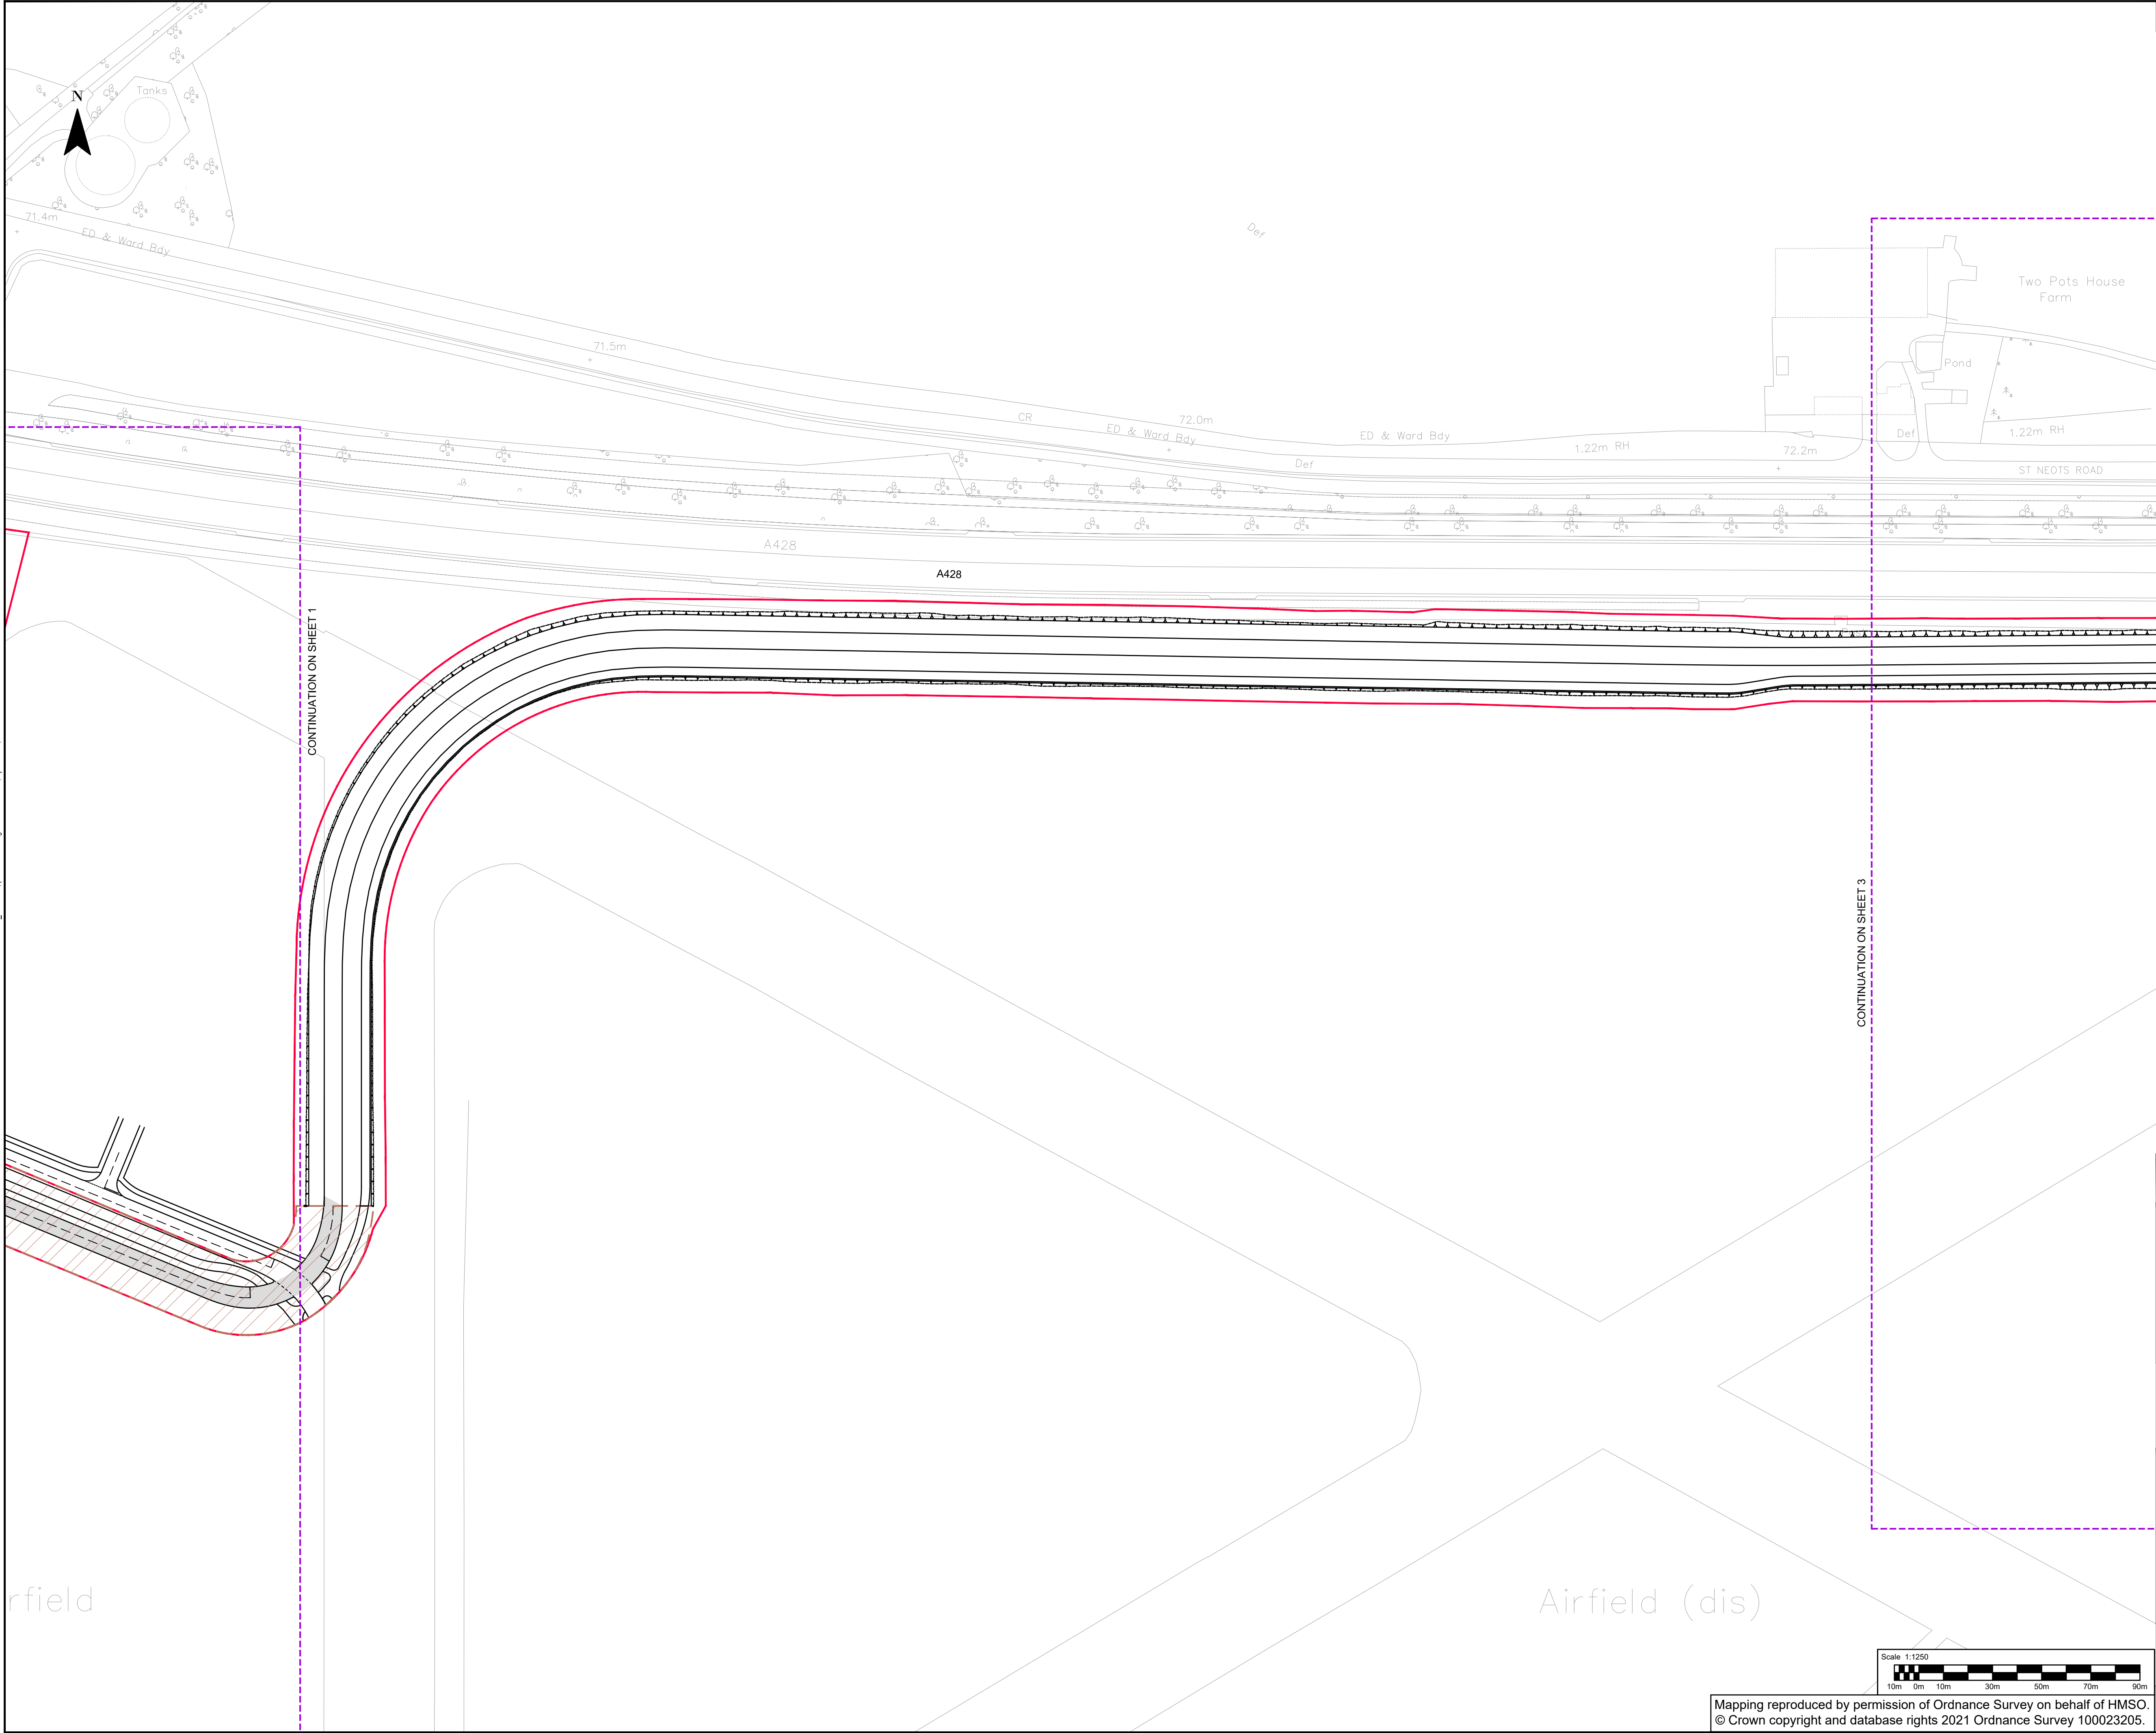

CAMBOURNE TO CAMBRIDGE ORDER

Notes:

- This drawing must be printed in colour.
- All design information shown is outline/indicative. The detailed design of these features will be subject to approval by the Local Planning Authority as part of the deemed planning conditions.
- Refer to the Proposed Site Plans for further details of the permanent works.
- The drawing shall only be used for the intended purpose it has been issued for which is for outline/illustrative design for a TWAO application and to describe the development that is the subject of the request for deemed planning permission.
- All linear dimensions shown on plan are in metres unless otherwise indicated.

Site Traffic:

- Temporary haul route to run parallel to permanent route with turning heads. Use of a gyratory system to make haul route one way for main activities e.g. Surfacing, is to be considered.
- Access to compounds onto highway will be limited to minimise habitat loss

Construction Compounds:

- Local area compounds are located at 1km intervals for welfare, local storage and plant
- The main compound is located at the future park and ride site
- Larger compounds are required at the retaining walls junction and M11 bridge locations
- M11 bridge compounds for bridge construction, deck fabrication and storage
- Compounds at side road crossings for welfare, site access, control offices and storage
- Compounds fenced and include topsoil storage for reinstatement and placed to shield from nearby properties
- Utility works contractors will share the compounds shown

Key:

- CtoC Order Limits
- Construction Compounds
- Site Access Points

P07	27/08/2024	VR	FOR PLANNING	BN	BN
P06	24/05/2024	JM	FOR PLANNING	BN	BN
P05	24/04/2024	VR	FOR PLANNING	BN	BN
P04	22/08/2023	VR	FOR PLANNING	JL	BN
P03	19/05/2023	AC	FOR PLANNING	JL	BN
P02	28/04/2023	AC	FOR PLANNING	JL	BN
P01	03/03/2023	AC	FIRST ISSUE	JL	BN
REV	DATE	BY	DESCRIPTION	CHK	APP

62-64 Hills Road, Cambridge, CB2 1LA, UK
T+ 44 (0) 1223 558 050, F+ 44 (0) 1223 558 051
wsp.com

CLIENT:
GREATER CAMBRIDGE PARTNERSHIP

APPLICANT:
CAMBRIDGESHIRE COUNTY COUNCIL


SITE/PROJECT:
CtoC

TITLE:
DEEMED PLANNING DRAWINGS
CONSTRUCTION COMPOUNDS & SITE ACCESS
(SHEET 2 OF 17)

SCALE @ A1: 1:1250	CHECKED: JL	APPROVED: BN
PROJECT NO: 70086660	DESIGNED: JL	DRAWN: AC
DATE: August 24		REV:

DRAWING No: 70086660-WSP-TTM-XX-DR-CP-900002	REV: P07
---	-------------

File area \\uk\wspgroup\central_data\projects\70086660\drawings\drawings\deemed planning drawings\construction compounds\70086660-WSP-TTM-XX-DR-CP-900002\0017_P07.DWG, printed on 27 August 2024 15:48:17 by Newman, Ben

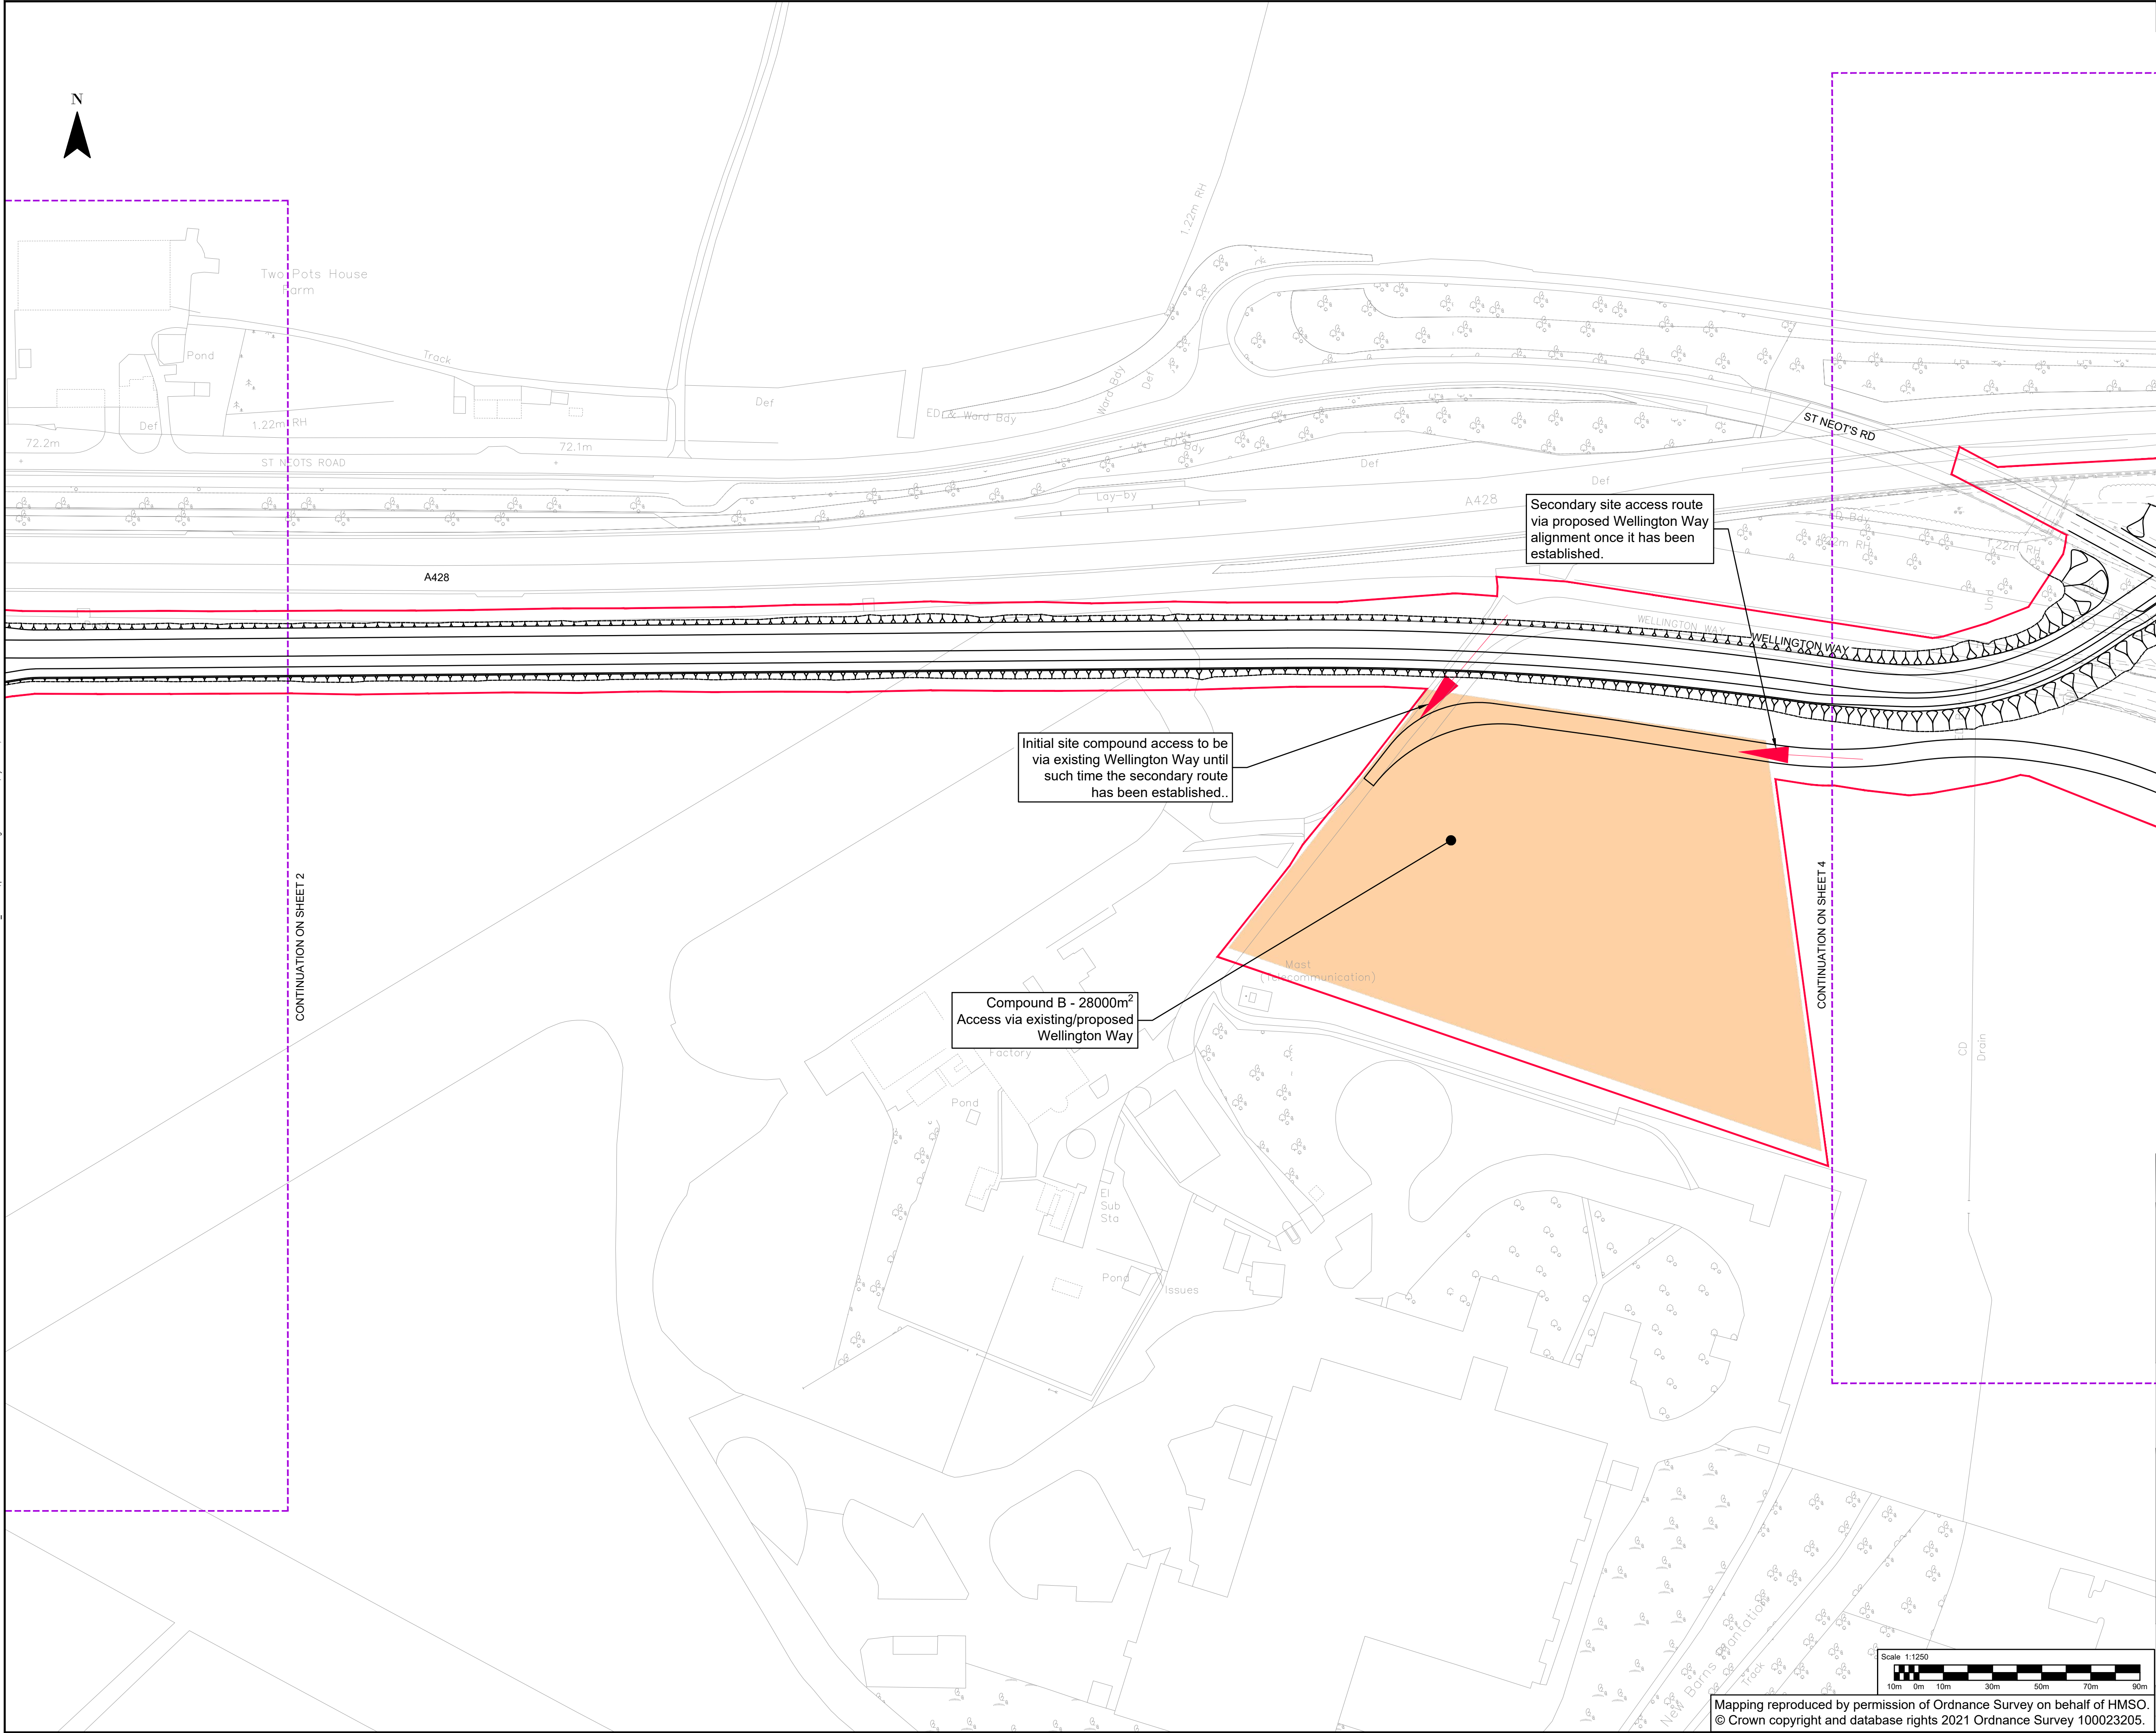

CAMBOURNE TO CAMBRIDGE ORDER

Notes:

- This drawing must be printed in colour.
- All design information shown is outline/indicative. The detailed design of these features will be subject to approval by the Local Planning Authority as part of the deemed planning conditions.
- Refer to the Proposed Site Plans for further details of the permanent works.
- The drawing shall only be used for the intended purpose it has been issued for which is for outline/illustrative design for a TWA0 application and to describe the development that is the subject of the request for deemed planning permission.
- All linear dimensions shown on plan are in metres unless otherwise indicated.

Site Traffic:

- Temporary haul route to run parallel to permanent route with turning heads. Use of a gyratory system to make haul route one way for main activities e.g. Surfacing, is to be considered.
- Access to compounds onto highway will be limited to minimise habitat loss

Construction Compounds:

- Local area compounds are located at 1km intervals for welfare, local storage and plant
- The main compound is located at the future park and ride site
- Larger compounds are required at the retaining walls junction and M11 bridge locations
- M11 bridge compounds for bridge construction, deck fabrication and storage
- Compounds at side road crossings for welfare, site access, control offices and storage
- Compounds fenced and include topsoil storage for reinstatement and placed to shield from nearby properties
- Utility works contractors will share the compounds shown

Key:

- CtoC Order Limits
- Construction Compounds
- Site Access Points

P07	27/08/2024	VR	FOR PLANNING			
P06	24/05/2024	JM	FOR PLANNING			
P05	24/04/2024	VR	FOR PLANNING			
P04	22/08/2023	VR	FOR PLANNING			
P03	19/05/2023	AC	FOR PLANNING			
P02	28/04/2023	AC	FOR PLANNING			
P01	03/03/2023	AC	FIRST ISSUE			
REV	DATE	BY	DESCRIPTION	CHK	APP	

62-64 Hills Road, Cambridge, CB2 1LA, UK
T+ 44 (0) 1223 558 050, F+ 44 (0) 1223 558 051
wsp.com

CLIENT:
GREATER CAMBRIDGE PARTNERSHIP

APPLICANT:
CAMBRIDGESHIRE COUNTY COUNCIL


SITE/PROJECT:
CtoC

TITLE:
DEEMED PLANNING DRAWINGS
CONSTRUCTION COMPOUNDS & SITE ACCESS
(SHEET 3 OF 17)

SCALE @ A1: 1:1250	CHECKED: JL	APPROVED: BN
PROJECT NO: 70086660	DESIGNED: JL	DRAWN: AC
		DATE: August 24

DRAWING No:
70086660-WSP-TTM-XX-DR-CP-900003

REV:
P07

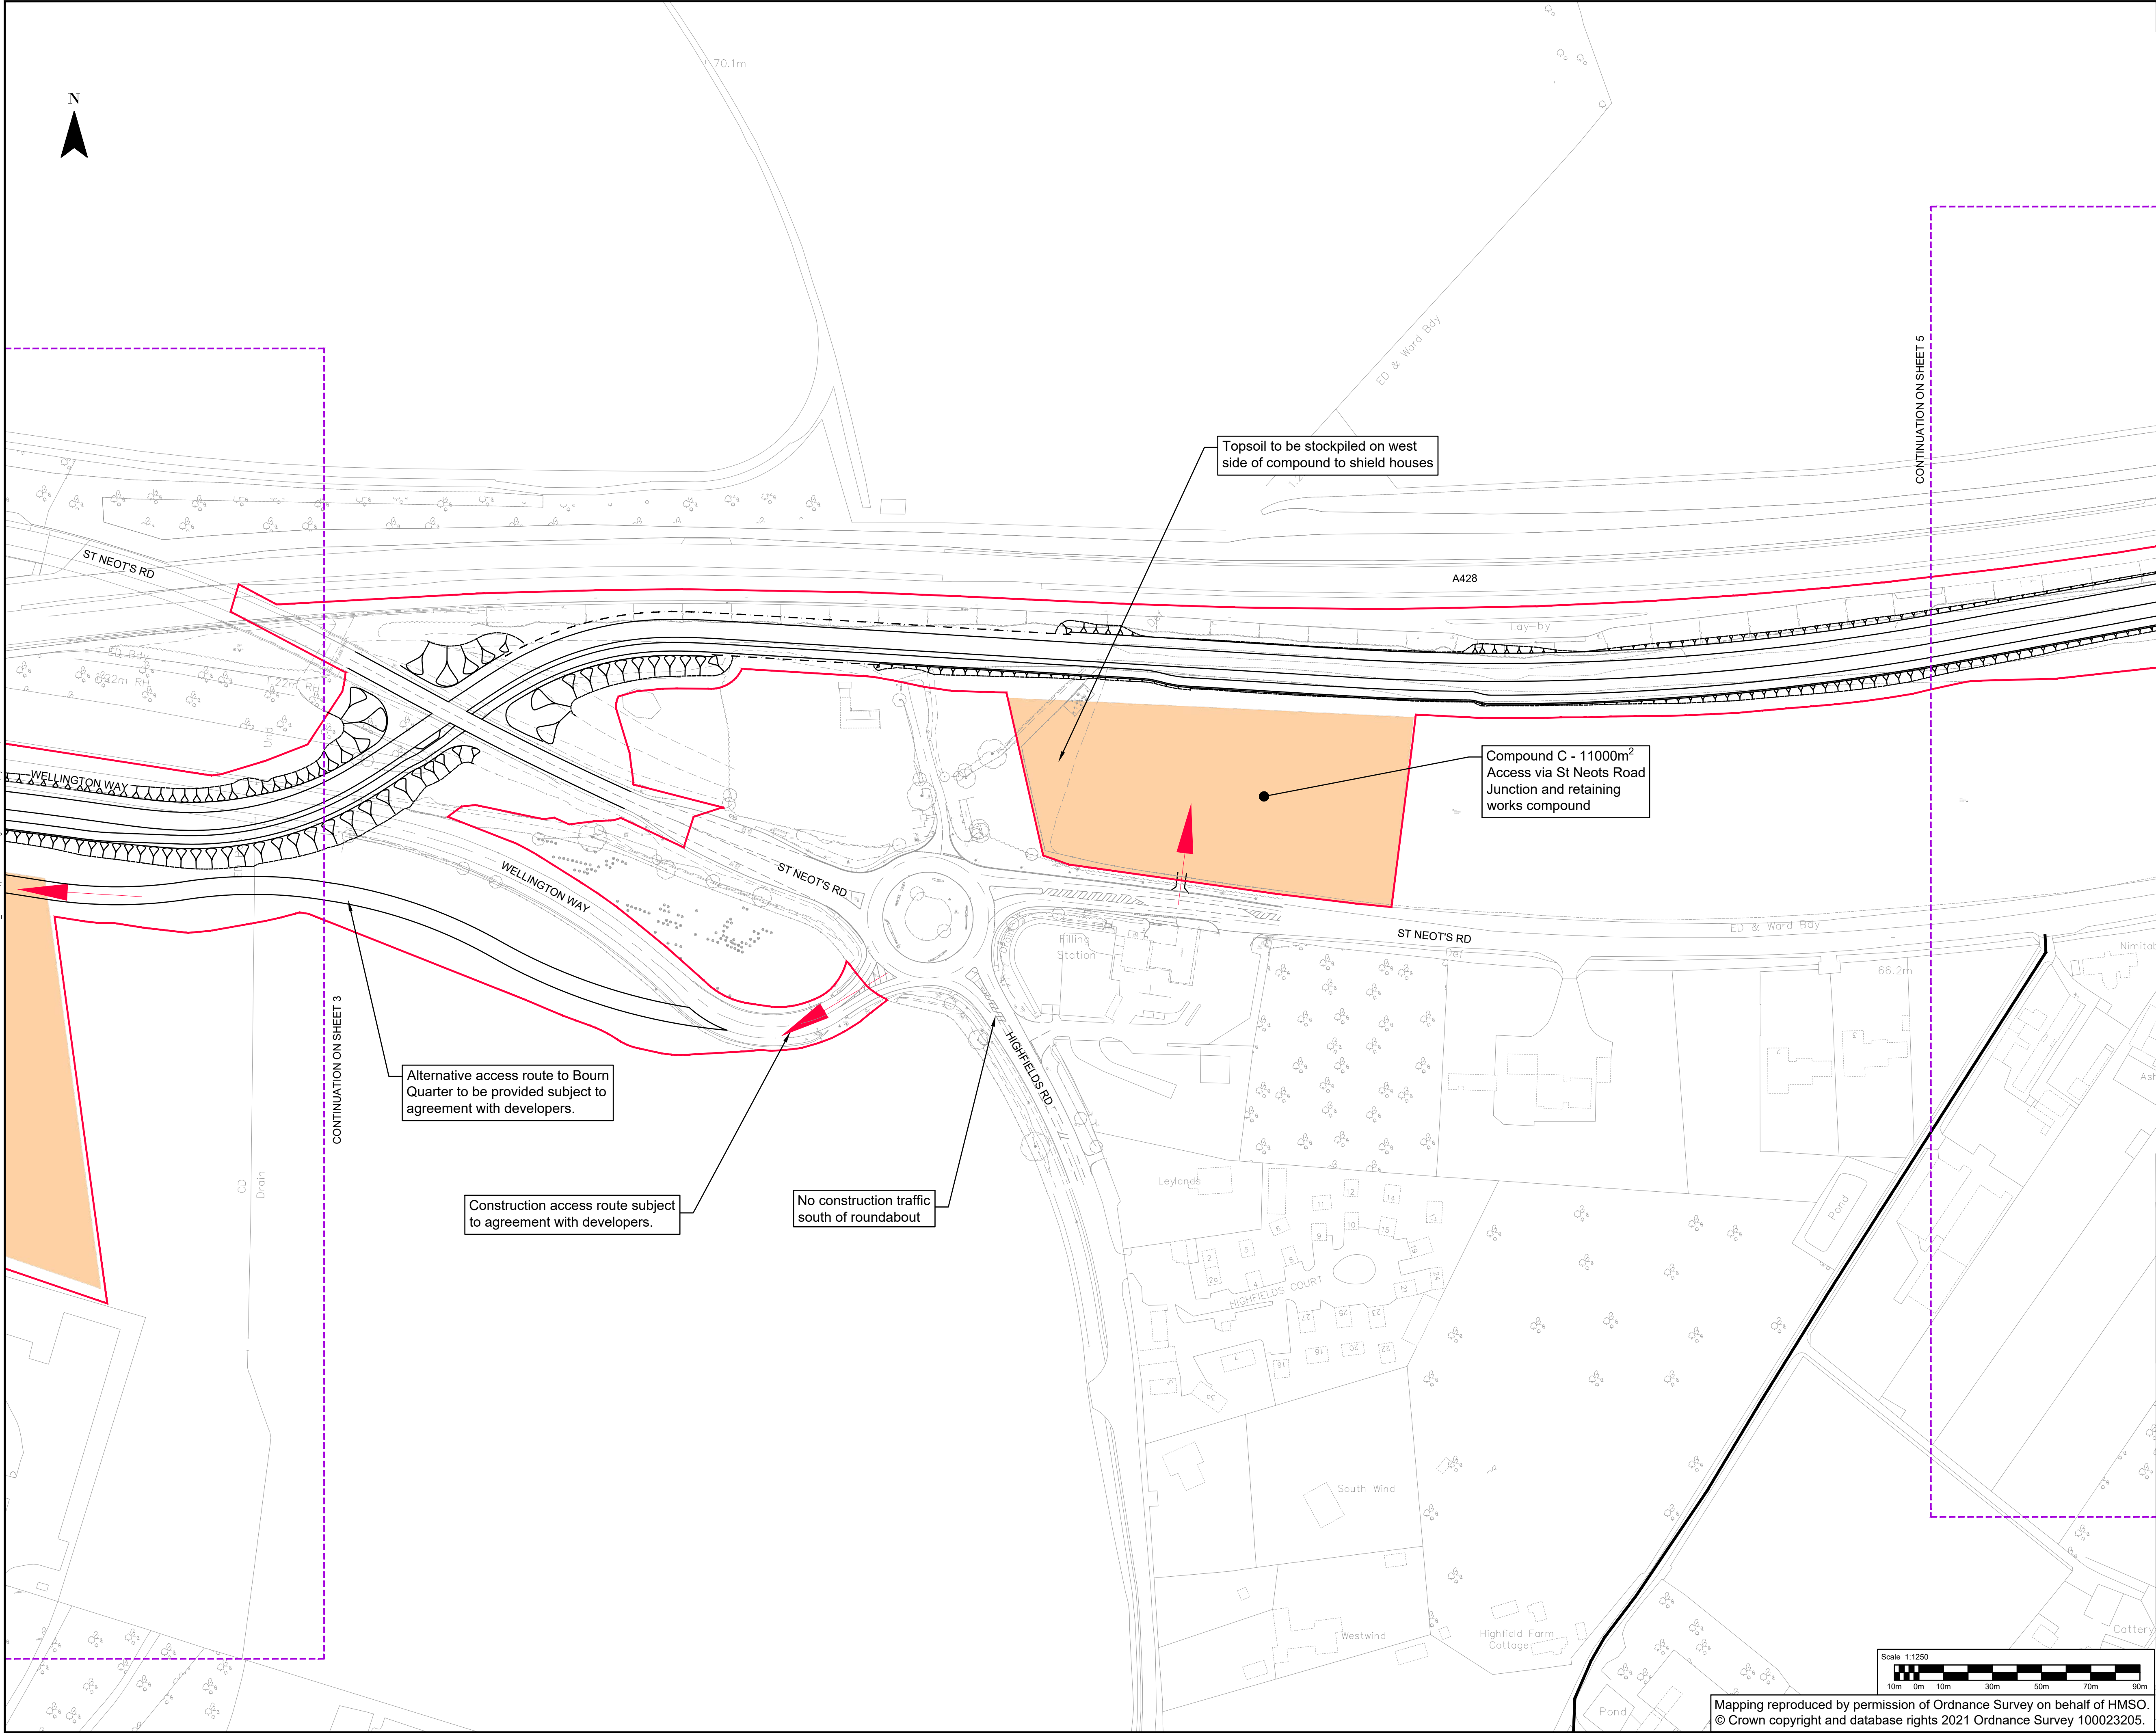

CAMBOURNE TO CAMBRIDGE ORDER

Notes:

- This drawing must be printed in colour.
- All design information shown is outline/indicative. The detailed design of these features will be subject to approval by the Local Planning Authority as part of the deemed planning conditions.
- Refer to the Proposed Site Plans for further details of the permanent works.
- The drawing shall only be used for the intended purpose it has been issued for which is for outline/illustrative design for a TWAO application and to describe the development that is the subject of the request for deemed planning permission.
- All linear dimensions shown on plan are in metres unless otherwise indicated.

Site Traffic:

- Temporary haul route to run parallel to permanent route with turning heads. Use of a gyratory system to make haul route one way for main activities e.g. Surfacing, is to be considered.
- Access to compounds onto highway will be limited to minimise habitat loss

Construction Compounds:

- Local area compounds are located at 1km intervals for welfare, local storage and plant
- The main compound is located at the future park and ride site
- Larger compounds are required at the retaining walls junction and M11 bridge locations
- M11 bridge compounds for bridge construction, deck fabrication and storage
- Compounds at side road crossings for welfare, site access, control offices and storage
- Compounds fenced and include topsoil storage for reinstatement and placed to shield from nearby properties
- Utility works contractors will share the compounds shown

Key:

- CtoC Order Limits
- Construction Compounds
- Site Access Points

P07	27/08/2024	VR	FOR PLANNING			
P06	24/05/2024	JM	FOR PLANNING			
P05	24/04/2024	VR	FOR PLANNING			
P04	22/08/2023	VR	FOR PLANNING			
P03	19/05/2023	AC	FOR PLANNING			
P02	28/04/2023	AC	FOR PLANNING			
P01	03/03/2023	AC	FIRST ISSUE			
REV	DATE	BY	DESCRIPTION	CHK	APP	

62-64 Hills Road, Cambridge, CB2 1LA, UK
T+ 44 (0) 1223 558 050, F+ 44 (0) 1223 558 051
wsp.com

CLIENT: GREATER CAMBRIDGE PARTNERSHIP

APPLICANT: CAMBRIDGESHIRE COUNTY COUNCIL


SITE/PROJECT: CtoC

TITLE: DEEMED PLANNING DRAWINGS
CONSTRUCTION COMPOUNDS & SITE ACCESS
(SHEET 4 OF 17)

SCALE @ A1:	1:1250	CHECKED:	JL	APPROVED:	BN
PROJECT NO:	70086660	DESIGNED:	JL	DRAWN:	AC
				DATE:	August 24
DRAWING No:	70086660-WSP-TTM-XX-DR-CP-900004	REV:	P07		

File name: \\K:\NSGROUP\CONCENTRAL_DATA\PROJECTS\T0086660\DRAWINGS\DEEMED PLANNING DRAWINGS\CONSTRUCTION COMPOUNDS\T0086660-WSP-TTM-XX-DR-CP-9000040017_P07.DWG, printed on 27 August 2024, 15:46:53, by Newmar, Ben

Mapping reproduced by permission of Ordnance Survey on behalf of HMSO.
© Crown copyright and database rights 2021 Ordnance Survey 100023205.

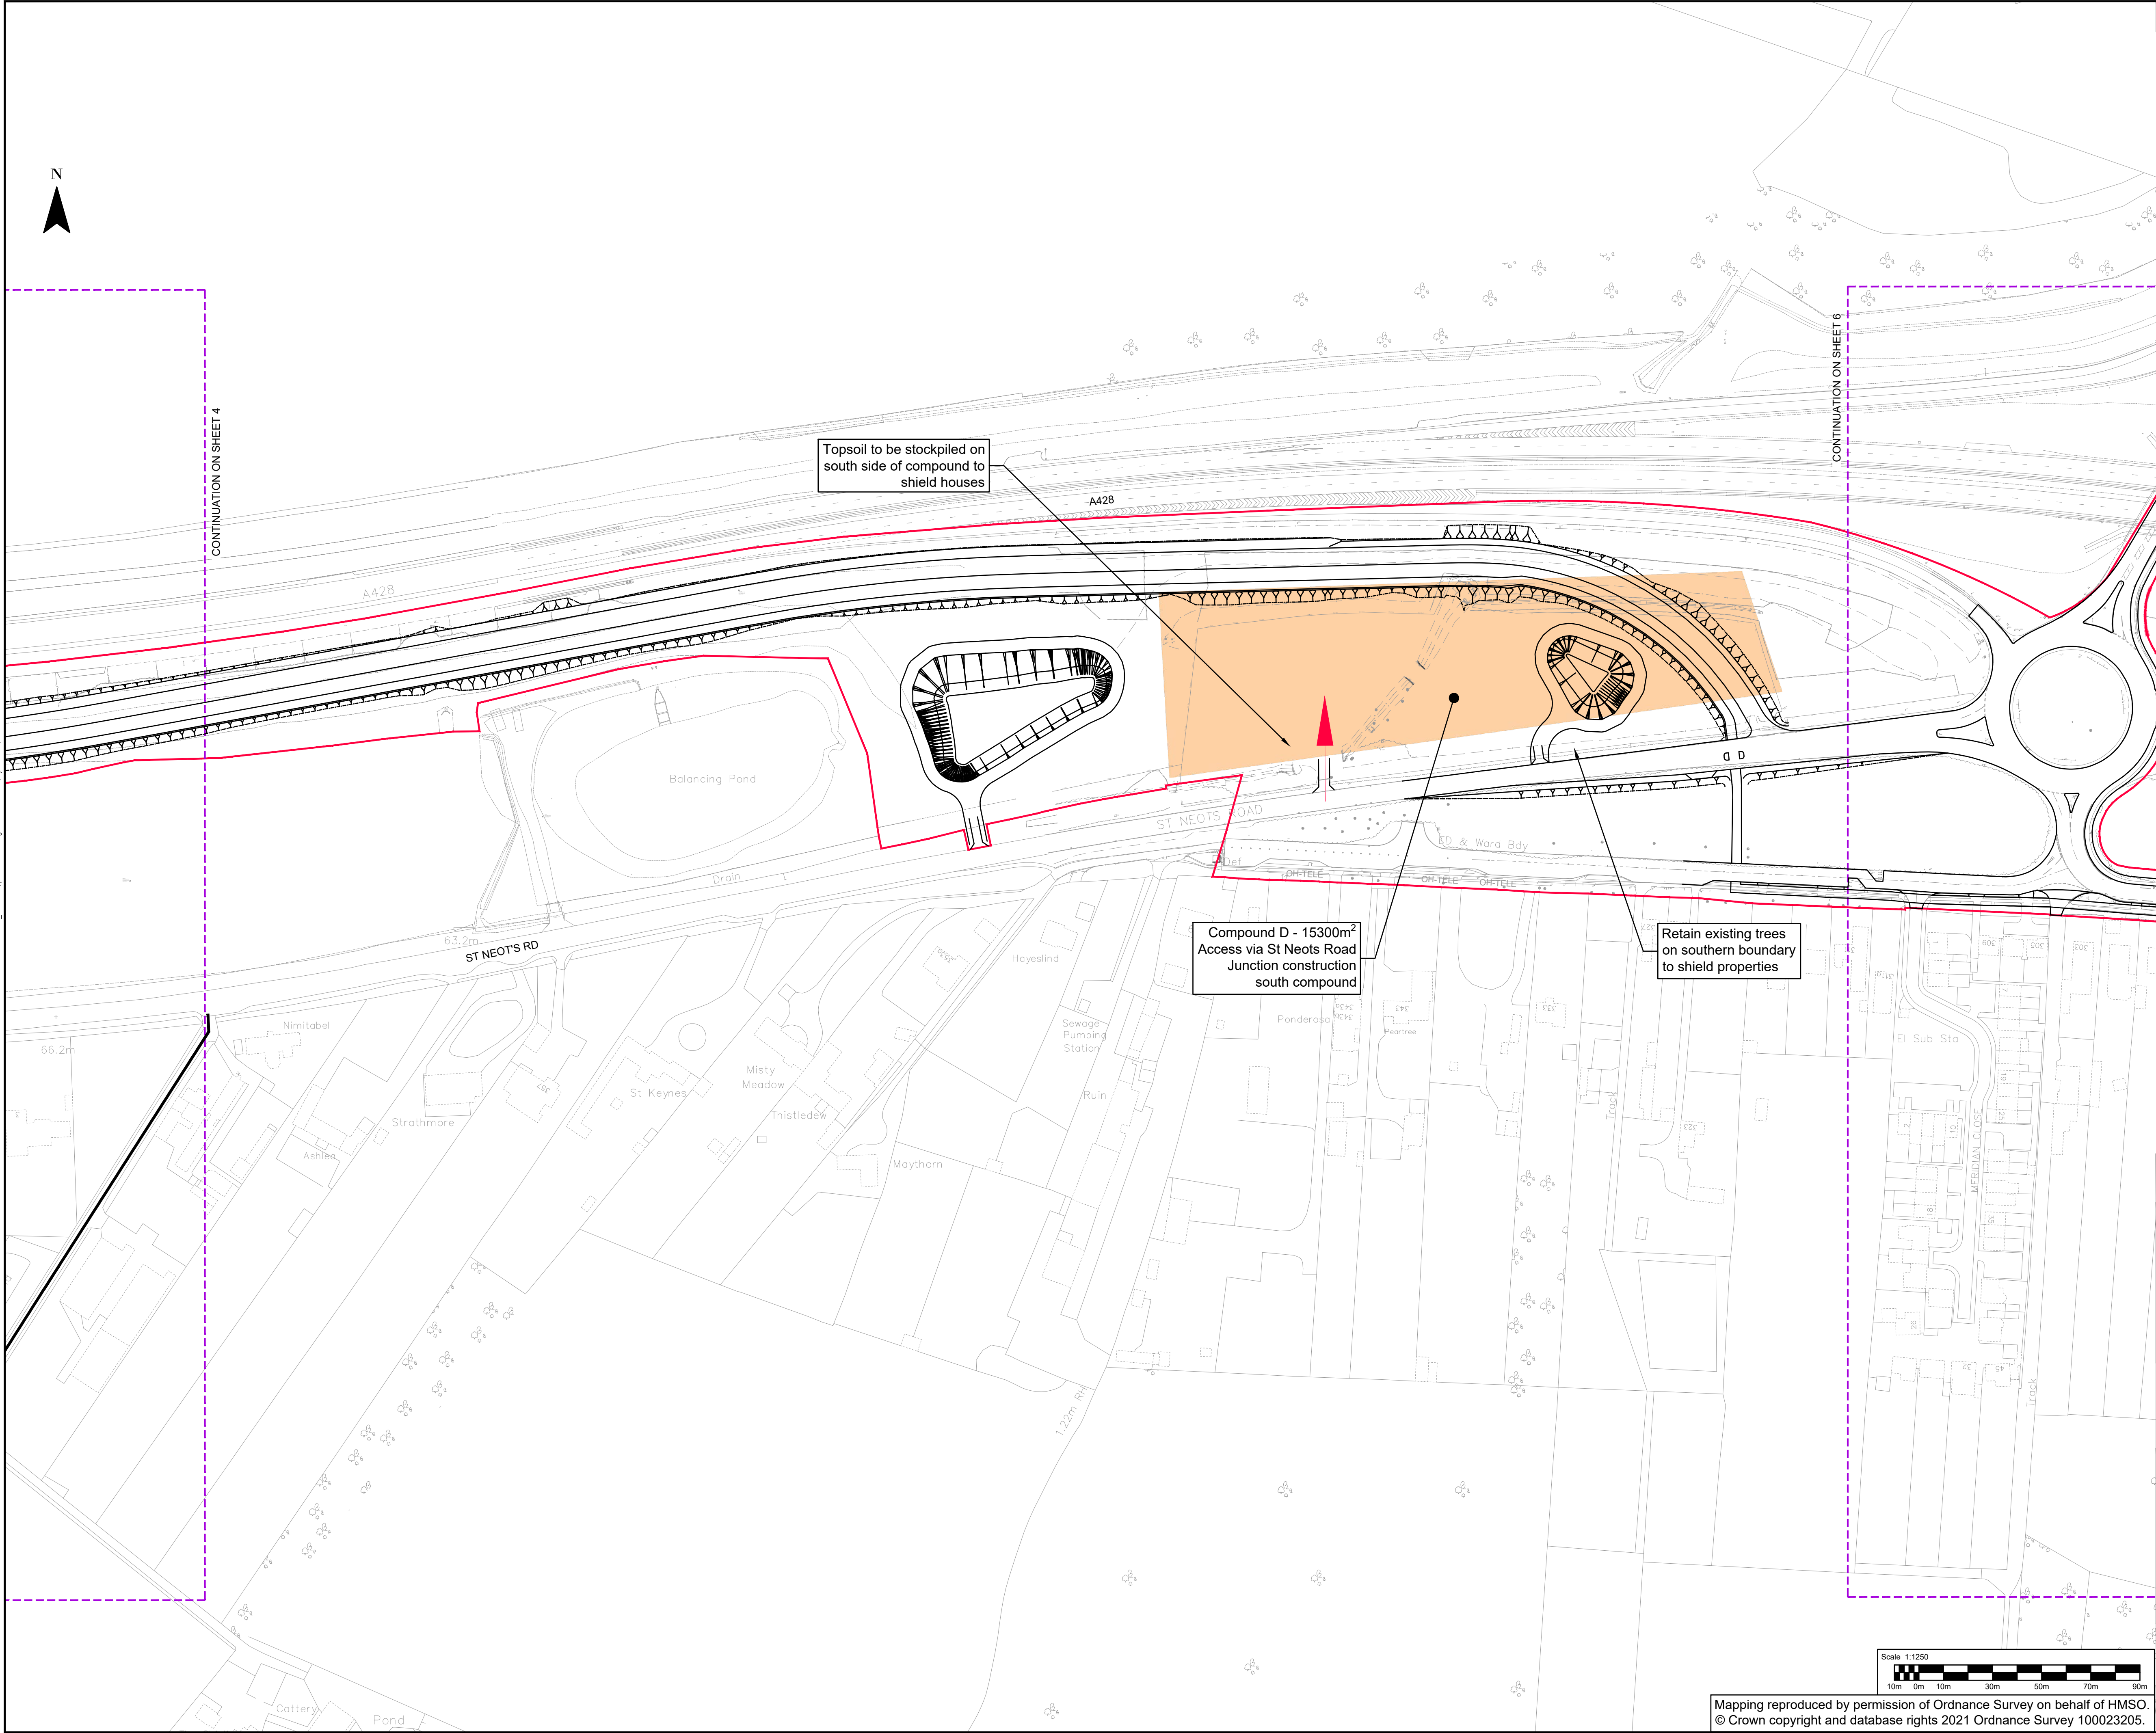

CAMBOURNE TO CAMBRIDGE ORDER

Notes:

- This drawing must be printed in colour.
- All design information shown is outline/indicative. The detailed design of these features will be subject to approval by the Local Planning Authority as part of the deemed planning conditions.
- Refer to the Proposed Site Plans for further details of the permanent works.
- The drawing shall only be used for the intended purpose it has been issued for which is for outline/illustrative design for a TWA0 application and to describe the development that is the subject of the request for deemed planning permission.
- All linear dimensions shown on plan are in metres unless otherwise indicated.

Site Traffic:

- Temporary haul route to run parallel to permanent route with turning heads. Use of a gyratory system to make haul route one way for main activities e.g. Surfacing, is to be considered.
- Access to compounds onto highway will be limited to minimise habitat loss

Construction Compounds:

- Local area compounds are located at 1km intervals for welfare, local storage and plant
- The main compound is located at the future park and ride site
- Larger compounds are required at the retaining walls junction and M11 bridge locations
- M11 bridge compounds for bridge construction, deck fabrication and storage
- Compounds at side road crossings for welfare, site access, control offices and storage
- Compounds fenced and include topsoil storage for reinstatement and placed to shield from nearby properties
- Utility works contractors will share the compounds shown

Key:

- CtoC Order Limits
- Construction Compounds
- Site Access Points

P07	27/08/2024	VR	FOR PLANNING		
P06	24/05/2024	JM	FOR PLANNING		
P05	24/04/2024	VR	FOR PLANNING		
P04	22/08/2023	VR	FOR PLANNING		
P03	19/05/2023	AC	FOR PLANNING		
P02	28/04/2023	AC	FOR PLANNING		
P01	03/03/2023	AC	FIRST ISSUE		
REV	DATE	BY	DESCRIPTION	CHK	APP

62-64 Hills Road, Cambridge, CB2 1LA, UK
T+ 44 (0) 1223 558 050, F+ 44 (0) 1223 558 051
wsp.com

CLIENT: GREATER CAMBRIDGE PARTNERSHIP

APPLICANT: CAMBRIDGESHIRE COUNTY COUNCIL


SITE/PROJECT: CtoC

TITLE: DEEMED PLANNING DRAWINGS
CONSTRUCTION COMPOUNDS & SITE ACCESS
(SHEET 5 OF 17)

SCALE @ A1:	1:1250	CHECKED:	JL	APPROVED:	BN
PROJECT NO:	70086660	DESIGNED:	JL	DRAWN:	AC
				DATE:	August 24
DRAWING No:	70086660-WSP-TTM-XX-DR-CP-900005			REV:	P07

File area \\K:\SPGROUP\COMP\CENTRAL\DATA\PROJECTS\70086660\DRAWINGS\DEEMED PLANNING DRAWINGS\CONSTRUCTION COMPOUNDS\70086660-WSP-TTM-XX-DR-CP-900005\00017_P07.DWG, printed on 27 August 2024 15:50:28, by Neemat, Ben

Mapping reproduced by permission of Ordnance Survey on behalf of HMSO.
© Crown copyright and database rights 2021 Ordnance Survey 100023205.

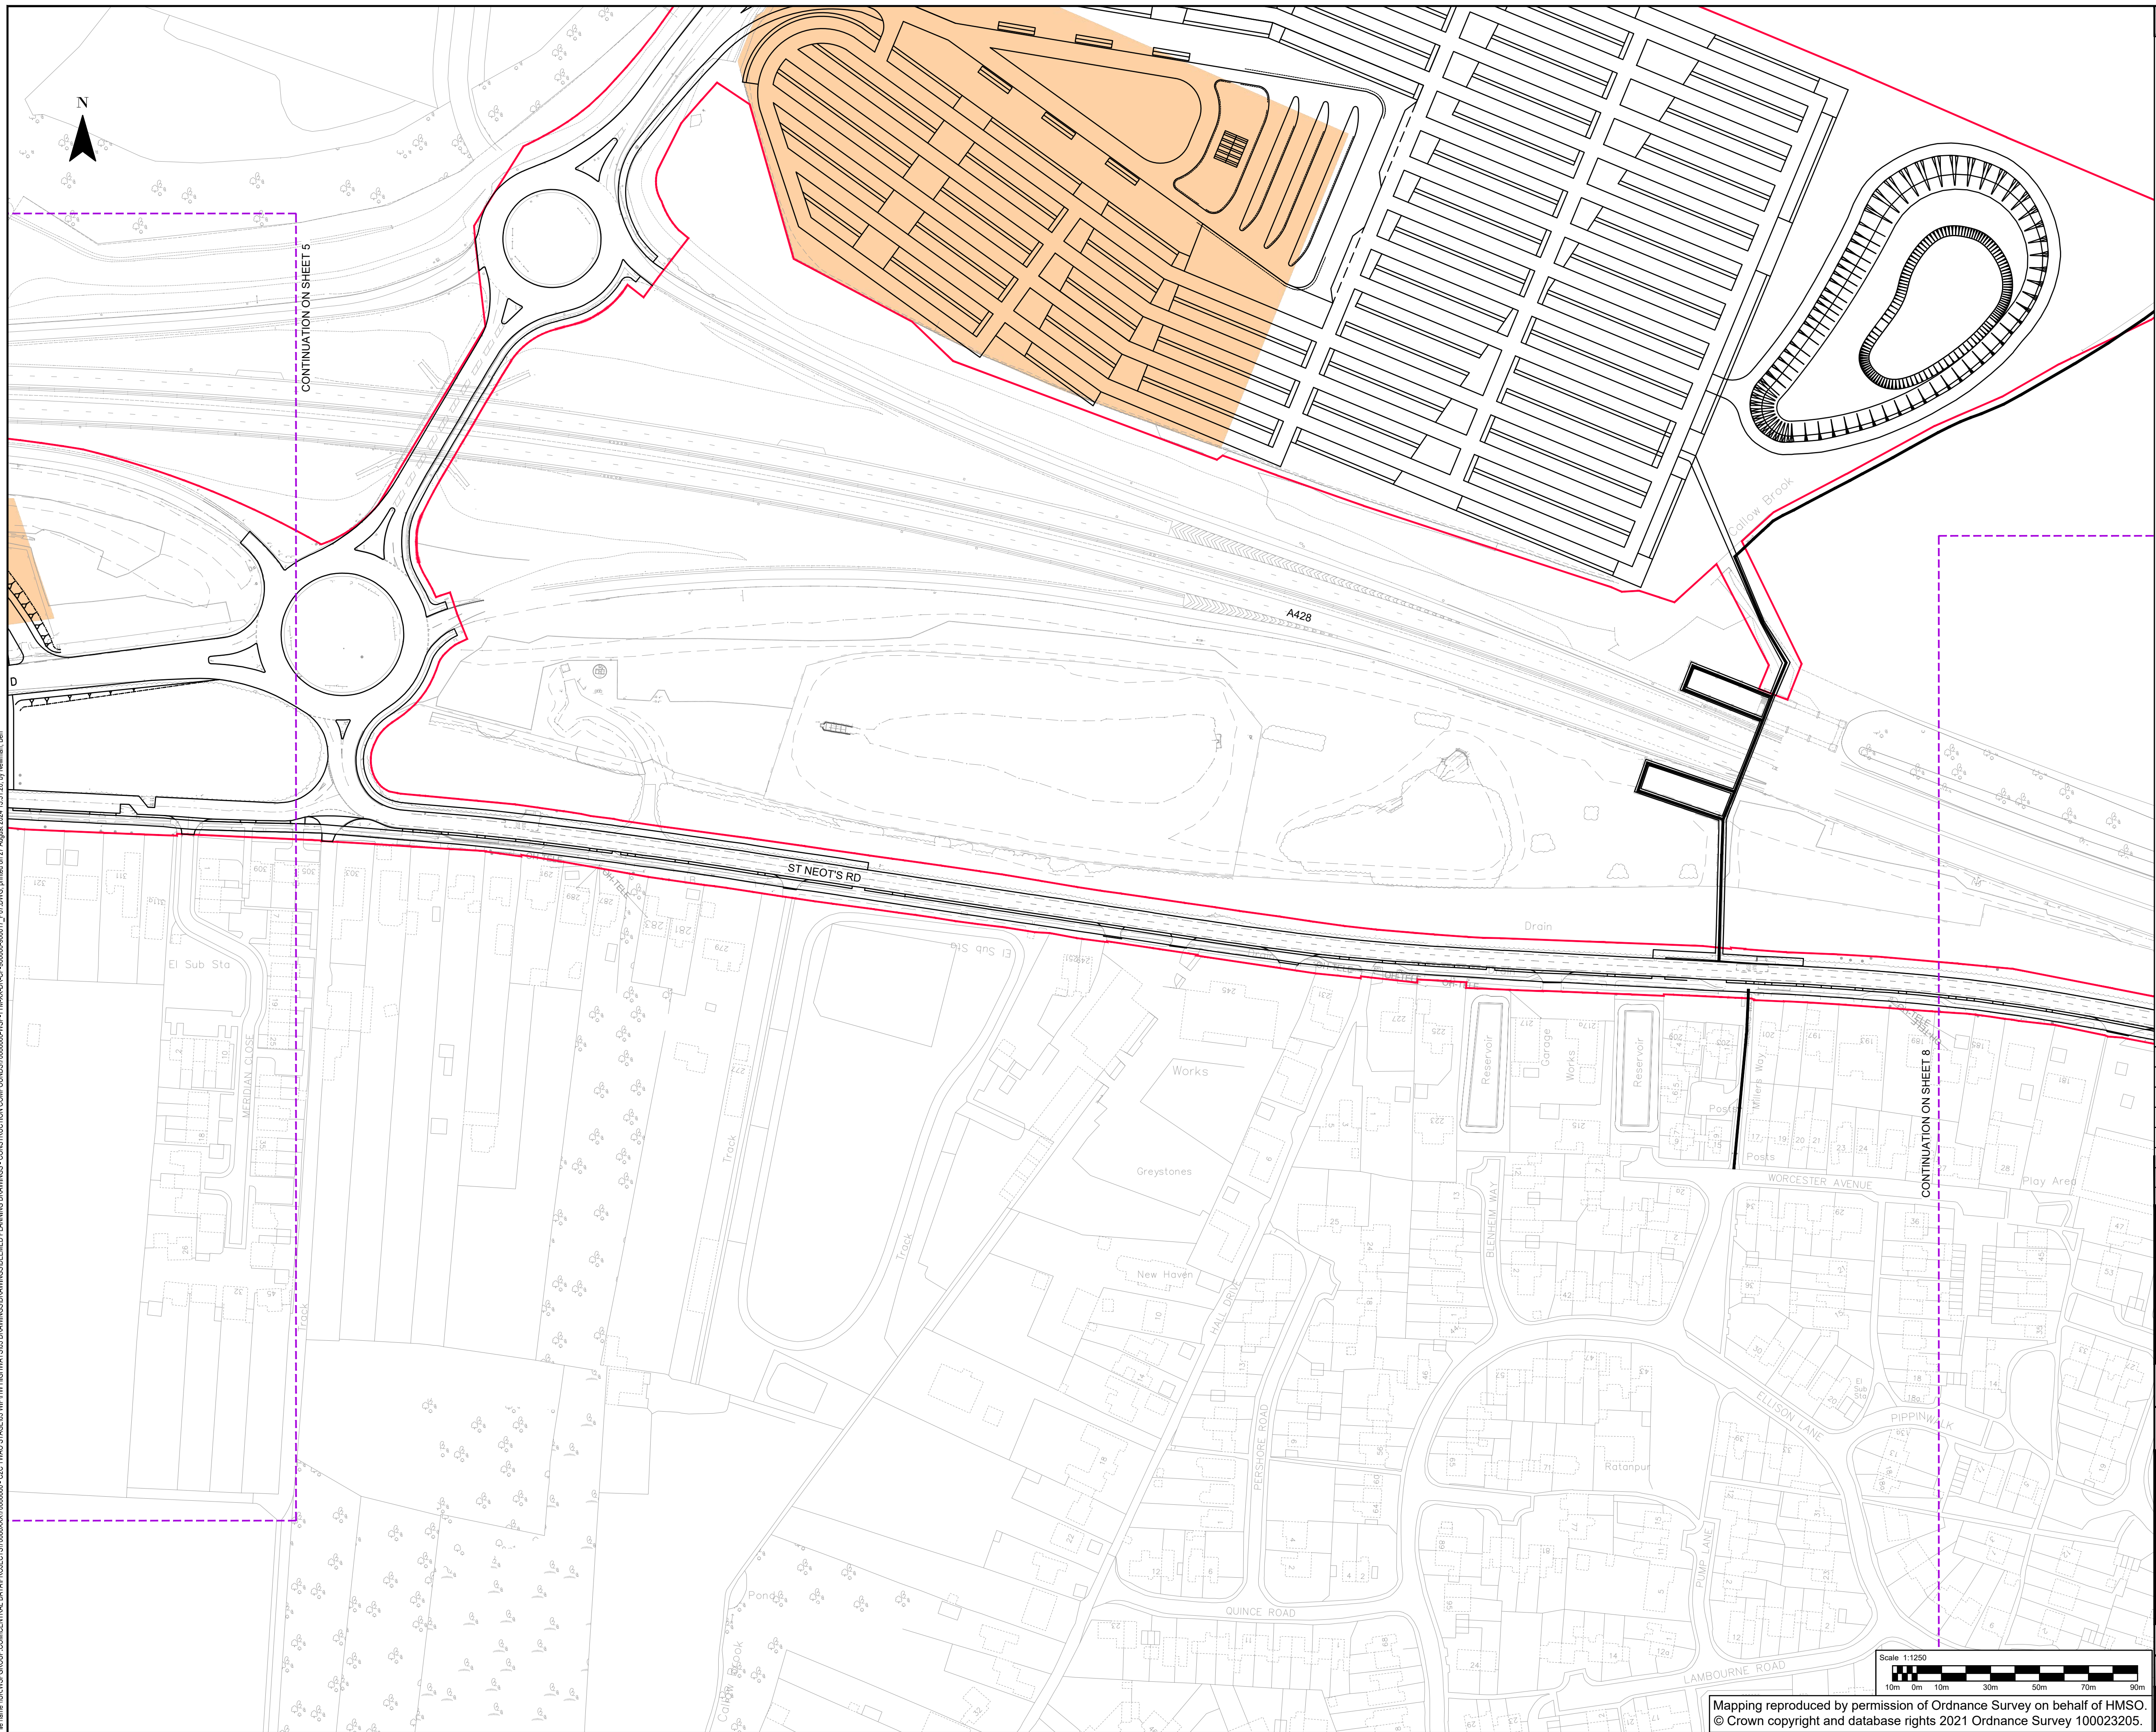

CAMBOURNE TO CAMBRIDGE ORDER

Notes:

1. This drawing must be printed in colour.
2. All design information shown is outline/indicative. The detailed design of these features will be subject to approval by the Local Planning Authority as part of the deemed planning conditions.
3. Refer to the Proposed Site Plans for further details of the permanent works.
4. The drawing shall only be used for the intended purpose it has been issued for which is for outline/illustrative design for a TWAO application and to describe the development that is the subject of the request for deemed planning permission.
5. All linear dimensions shown on plan are in metres unless otherwise indicated.

Site Traffic:

6. Temporary haul route to run parallel to permanent route with turning heads. Use of a gyratory system to make haul route one way for main activities e.g. Surfacing, is to be considered.
7. Access to compounds onto highway will be limited to minimise habitat loss

Construction Compounds:

8. Local area compounds are located at 1km intervals for welfare, local storage and plant
9. The main compound is located at the future park and ride site
10. Larger compounds are required at the retaining walls junction and M11 bridge locations
11. M11 bridge compounds for bridge construction, deck fabrication and storage
12. Compounds at side road crossings for welfare, site access, control offices and storage
13. Compounds fenced and include topsoil storage for reinstatement and placed to shield from nearby properties
14. Utility works contractors will share the compounds shown

Key:

- CtoC Order Limits
 Construction Compounds
 Site Access Points

P07	27/08/2024	VR	FOR PLANNING	PRN	PRN
P06	24/05/2024	JM	FOR PLANNING	PRN	PRN
P05	24/04/2024	VR	FOR PLANNING	PRN	PRN
P04	22/08/2023	VR	FOR PLANNING	LL	PRN
P03	19/05/2023	AC	FOR PLANNING	LL	PRN
P02	28/04/2023	AC	FOR PLANNING	LL	PRN
P01	03/03/2023	AC	FIRST ISSUE	LL	PRN
REV	DATE	BY	DESCRIPTION	CHK	APP



62-64 Hills Road, Cambridge, CB2 1LA, UK
T+ 44 (0) 1223 558 050, F+ 44 (0) 1223 558 051
wsp.com

CLIENT: GREATER CAMBRIDGE PARTNERSHIP


APPLICANT: CAMBRIDGESHIRE COUNTY COUNCIL

SITE/PROJECT:

CtoC

TITLE: DEEMED PLANNING DRAWINGS
CONSTRUCTION COMPOUNDS & SITE ACCESS
(SHEET 6 OF 17)

SCALE @ A1: 1:1250	CHECKED: JL	APPROVED: BN
PROJECT NO: 70086660	DESIGNED: JL	DRAWN: AC
		DATE: August 24
DRAWING No: 70086660-WSP-TTM-XX-DR-CP-900006		REV: P07

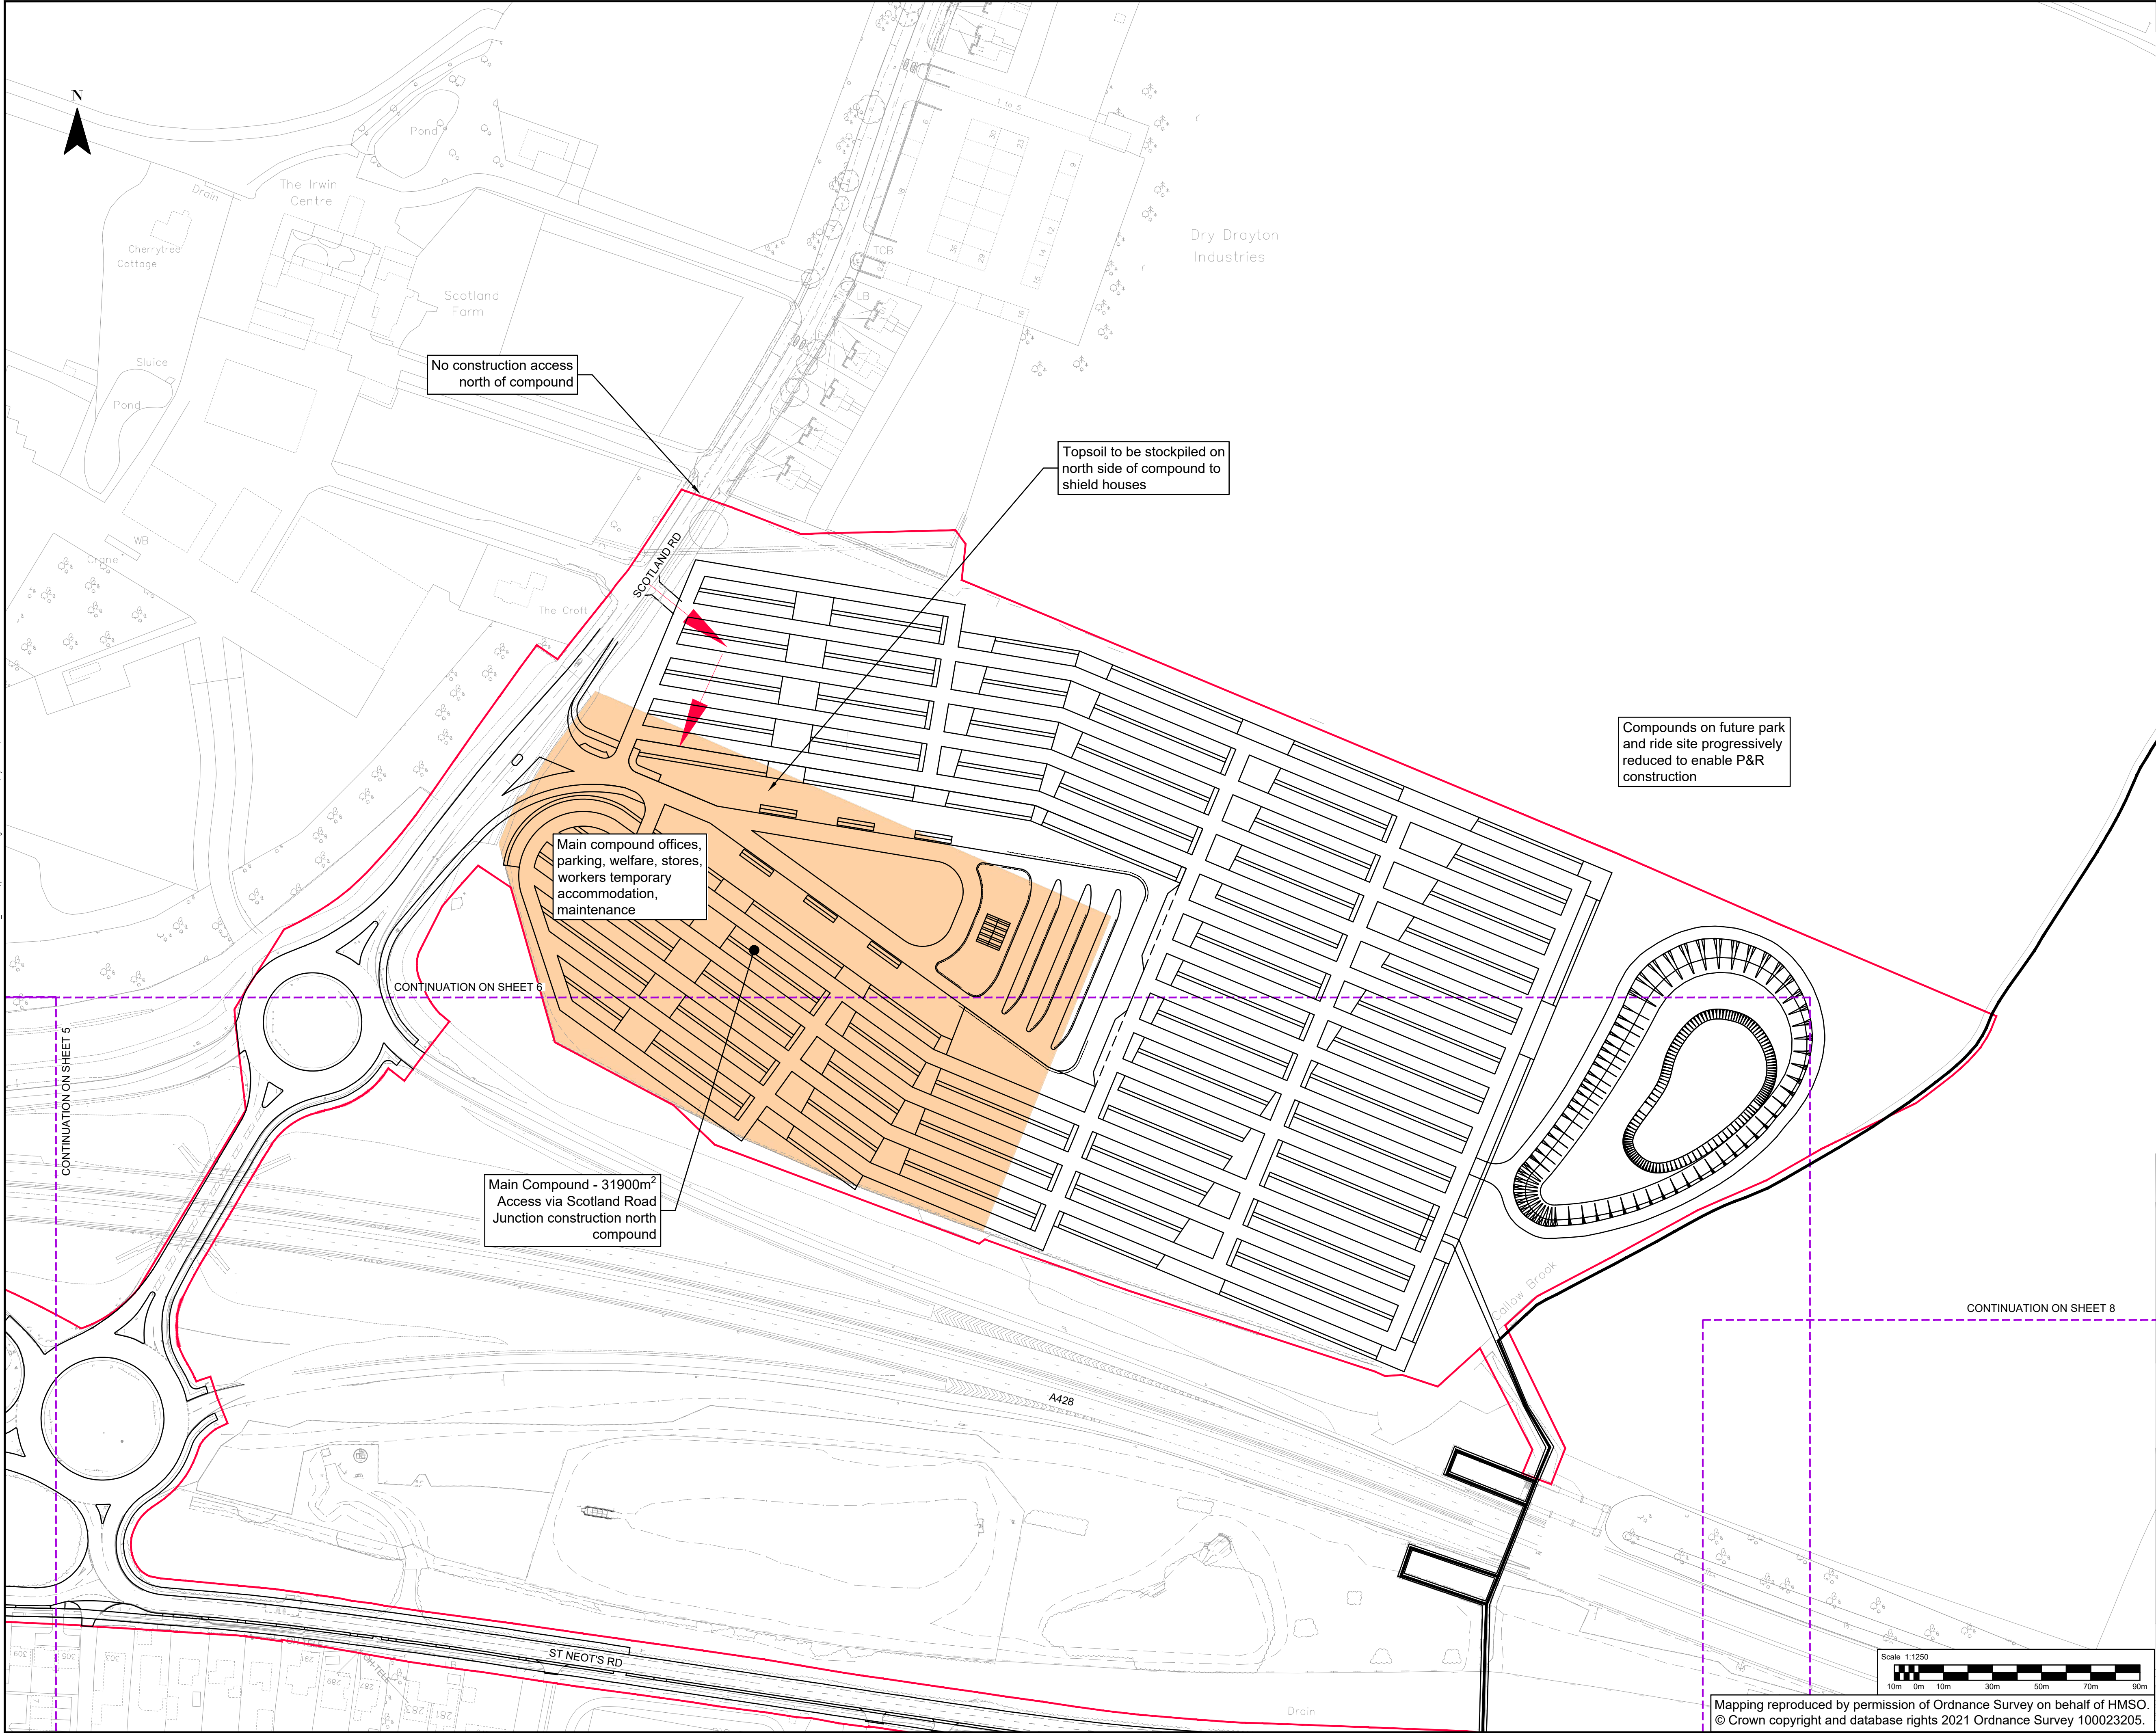

CAMBOURNE TO CAMBRIDGE ORDER

Notes:

- This drawing must be printed in colour.
- All design information shown is outline/indicative. The detailed design of these features will be subject to approval by the Local Planning Authority as part of the deemed planning conditions.
- Refer to the Proposed Site Plans for further details of the permanent works.
- The drawing shall only be used for the intended purpose it has been issued for which is for outline/illustrative design for a TWAO application and to describe the development that is the subject of the request for deemed planning permission.
- All linear dimensions shown on plan are in metres unless otherwise indicated.

Site Traffic:

- Temporary haul route to run parallel to permanent route with turning heads. Use of a gyratory system to make haul route one way for main activities e.g. Surfacing, is to be considered.
- Access to compounds onto highway will be limited to minimise habitat loss

Construction Compounds:

- Local area compounds are located at 1km intervals for welfare, local storage and plant
- The main compound is located at the future park and ride site
- Larger compounds are required at the retaining walls junction and M11 bridge locations
- M11 bridge compounds for bridge construction, deck fabrication and storage
- Compounds at side road crossings for welfare, site access, control offices and storage
- Compounds fenced and include topsoil storage for reinstatement and placed to shield from nearby properties
- Utility works contractors will share the compounds shown

Key:

- CtoC Order Limits
- Construction Compounds
- Site Access Points

P07	27/08/2024	VR	FOR PLANNING			
P06	24/05/2024	JM	FOR PLANNING			
P05	24/04/2024	VR	FOR PLANNING			
P04	22/08/2023	VR	FOR PLANNING			
P03	19/05/2023	AC	FOR PLANNING			
P02	28/04/2023	AC	FOR PLANNING			
P01	03/03/2023	AC	FIRST ISSUE			
REV	DATE	BY	DESCRIPTION	CHK	APP	

62-64 Hills Road, Cambridge, CB2 1LA, UK
T+ 44 (0) 1223 558 050, F+ 44 (0) 1223 558 051
wsp.com

CLIENT: GREATER CAMBRIDGE PARTNERSHIP

APPLICANT: CAMBRIDGESHIRE COUNTY COUNCIL

SITE/PROJECT: CtoC

TITLE: DEEMED PLANNING DRAWINGS
CONSTRUCTION COMPOUNDS & SITE ACCESS
(SHEET 7 OF 17)

SCALE @ A1: 1:1250	CHECKED: JL	APPROVED: BN
PROJECT NO: 70086660	DESIGNED: JL	DRAWN: AC
		DATE: August 24

DRAWING No: 70086660-WSP-TTM-XX-DR-CP-900007

REV: P07

Mapping reproduced by permission of Ordnance Survey on behalf of HMSO.
© Crown copyright and database rights 2021 Ordnance Survey 100023205.

File area \\uk\wspgroup\central_data\projects\70086660\70086660_C2_TWAO_STAGE03_MP\HW HIGHWAYS\03 DRAWINGS\DRAWINGS\DEEMED PLANNING DRAWINGS - CONSTRUCTION COMPOUNDS\WSP-TTM-XX-DR-CP-900000\00017_P07.DWG, printed on 27 August 2024 15:52:08 by Newman, Ben



CAMBOURNE TO CAMBRIDGE ORDER

Notes:

- This drawing must be printed in colour.
- All design information shown is outline/indicative. The detailed design of these features will be subject to approval by the Local Planning Authority as part of the deemed planning conditions.
- Refer to the Proposed Site Plans for further details of the permanent works.
- The drawing shall only be used for the intended purpose it has been issued for which is for outline/illustrative design for a TWAO application and to describe the development that is the subject of the request for deemed planning permission.
- All linear dimensions shown on plan are in metres unless otherwise indicated.

Site Traffic:

- Temporary haul route to run parallel to permanent route with turning heads. Use of a gyratory system to make haul route one way for main activities e.g. Surfacing, is to be considered.
- Access to compounds onto highway will be limited to minimise habitat loss

Construction Compounds:

- Local area compounds are located at 1km intervals for welfare, local storage and plant
- The main compound is located at the future park and ride site
- Larger compounds are required at the retaining walls junction and M11 bridge locations
- M11 bridge compounds for bridge construction, deck fabrication and storage
- Compounds at side road crossings for welfare, site access, control offices and storage
- Compounds fenced and include topsoil storage for reinstatement and placed to shield from nearby properties
- Utility works contractors will share the compounds shown

Key:

- CtoC Order Limits
- Construction Compounds
- Site Access Points

P07	27/08/2024	VR	FOR PLANNING			
P06	24/05/2024	JM	FOR PLANNING			
P05	24/04/2024	VR	FOR PLANNING			
P04	22/08/2023	VR	FOR PLANNING			
P03	19/05/2023	AC	FOR PLANNING			
P02	28/04/2023	AC	FOR PLANNING			
P01	03/03/2023	AC	FIRST ISSUE			
REV	DATE	BY	DESCRIPTION	CHK	APP	

62-64 Hills Road, Cambridge, CB2 1LA, UK
T+ 44 (0) 1223 558 050, F+ 44 (0) 1223 558 051
wsp.com

CLIENT: GREATER CAMBRIDGE PARTNERSHIP

APPLICANT: CAMBRIDGESHIRE COUNTY COUNCIL

SITE/PROJECT: CtoC

TITLE: DEEMED PLANNING DRAWINGS
CONSTRUCTION COMPOUNDS & SITE ACCESS
(SHEET 8 OF 17)

SCALE @ A1: 1:1250

CHECKED: JL

APPROVED: BN

PROJECT NO: 70086660

DESIGNED: JL


DRAWN: AC

DATE: August 24

DRAWING No: 70086660-WSP-TTM-XX-DR-CP-900008

REV: P07

Mapping reproduced by permission of Ordnance Survey on behalf of HMSO.
© Crown copyright and database rights 2021 Ordnance Survey 100023205.

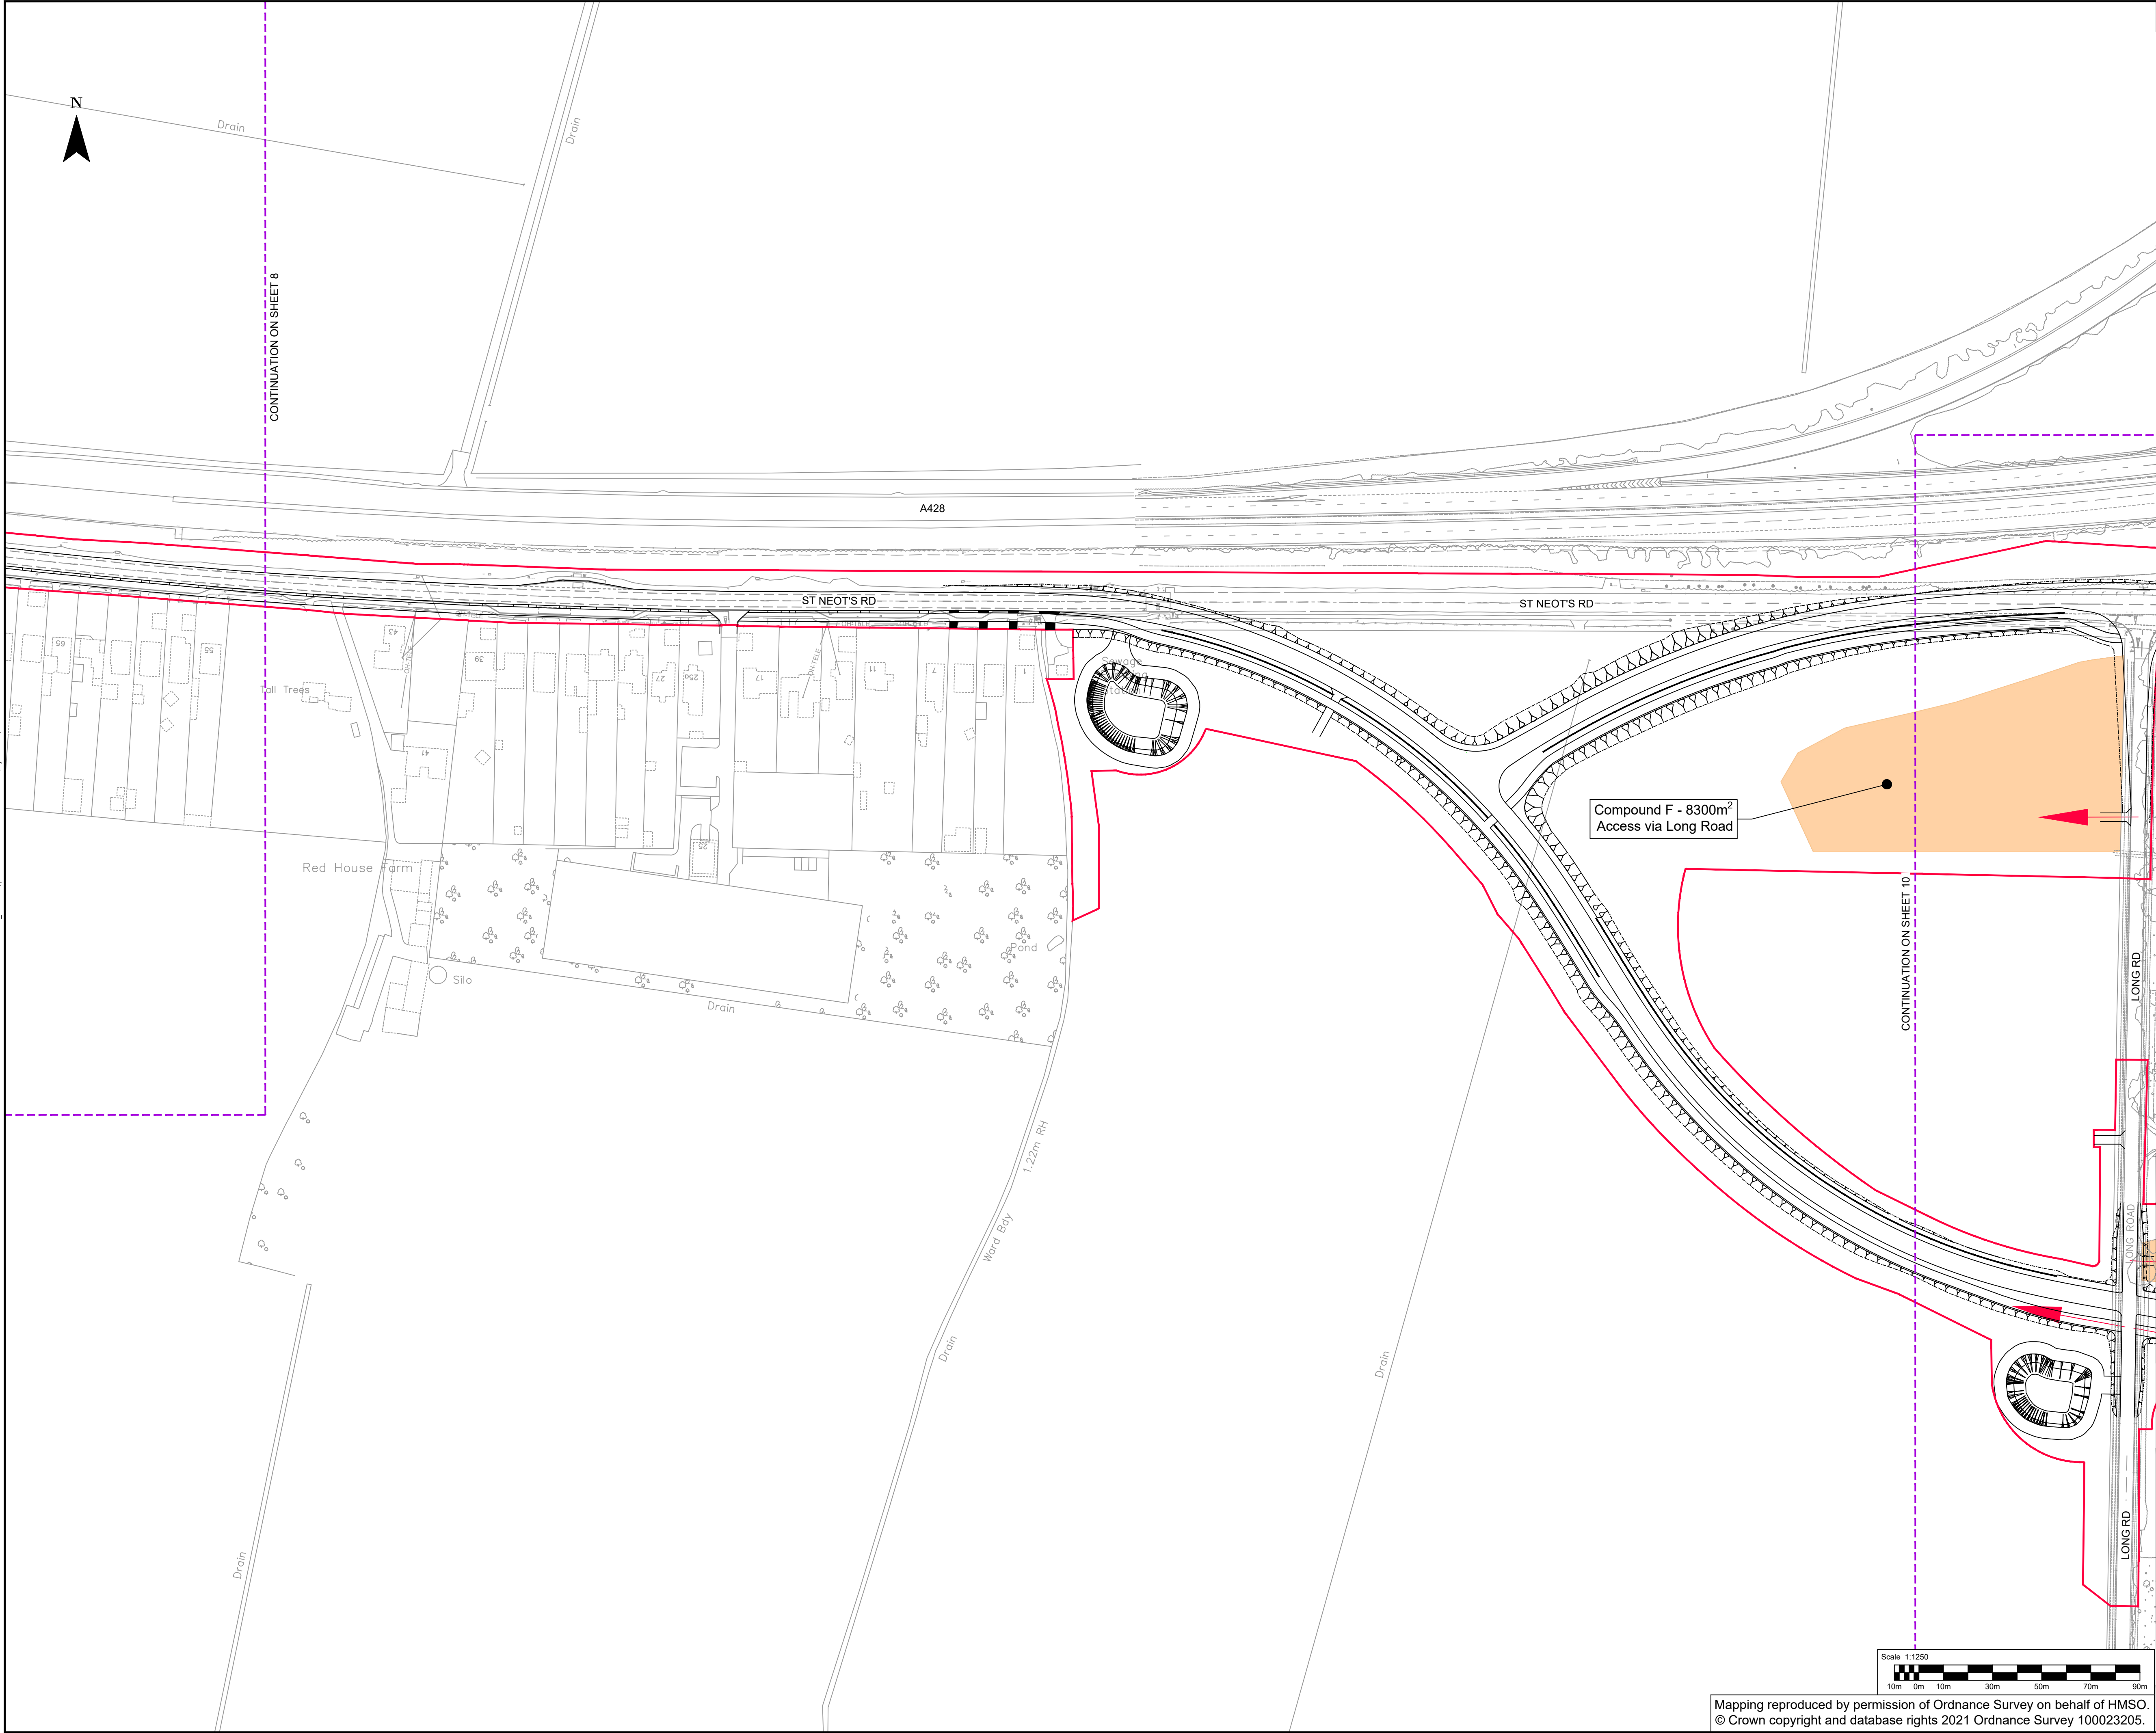

CAMBOURNE TO CAMBRIDGE ORDER

Notes:

- This drawing must be printed in colour.
- All design information shown is outline/indicative. The detailed design of these features will be subject to approval by the Local Planning Authority as part of the deemed planning conditions.
- Refer to the Proposed Site Plans for further details of the permanent works.
- The drawing shall only be used for the intended purpose it has been issued for which is for outline/illustrative design for a TWAO application and to describe the development that is the subject of the request for deemed planning permission.
- All linear dimensions shown on plan are in metres unless otherwise indicated.

Site Traffic:

- Temporary haul route to run parallel to permanent route with turning heads. Use of a gyratory system to make haul route one way for main activities e.g. Surfacing, is to be considered.
- Access to compounds onto highway will be limited to minimise habitat loss

Construction Compounds:

- Local area compounds are located at 1km intervals for welfare, local storage and plant
- The main compound is located at the future park and ride site
- Larger compounds are required at the retaining walls junction and M11 bridge locations
- M11 bridge compounds for bridge construction, deck fabrication and storage
- Compounds at side road crossings for welfare, site access, control offices and storage
- Compounds fenced and include topsoil storage for reinstatement and placed to shield from nearby properties
- Utility works contractors will share the compounds shown

Key:

- CtoC Order Limits
- Construction Compounds
- Site Access Points

P08	19/11/2025	BN	FOR PLANNING		
P07	27/08/2024	VR	FOR PLANNING		
P06	24/05/2024	JM	FOR PLANNING		
P05	24/04/2024	VR	FOR PLANNING		
P04	22/08/2023	VR	FOR PLANNING		
P03	19/05/2023	AC	FOR PLANNING		
P02	28/04/2023	AC	FOR PLANNING		
P01	03/03/2023	AC	FIRST ISSUE		
REV	DATE	BY	DESCRIPTION	CHK	APP

62-64 Hills Road, Cambridge, CB2 1LA, UK
T+ 44 (0) 1223 558 050, F+ 44 (0) 1223 558 051
wsp.com

CLIENT:

GREATER CAMBRIDGE PARTNERSHIP

APPLICANT:

CAMBRIDGESHIRE COUNTY COUNCIL

SITE/PROJECT:

CtoC

TITLE:

DEEMED PLANNING DRAWINGS
CONSTRUCTION COMPOUNDS & SITE ACCESS
(SHEET 9 OF 17)

SCALE @ A1:	1:1250	CHECKED:	JL	APPROVED:	BN
PROJECT NO:	70086660	DESIGNED:	JL	DRAWN:	AC
				DATE:	August 24


DRAWING No:

70086660-WSP-TTM-XX-DR-CP-900009

REV:

P08

File area \\uk\wspgroup\central_data\projects\70086660\WSP\TTM\XX\DR\CP\900000\00017_P07.DWG, printed on 19 November 2025 15:59:45, by Herman, Ben

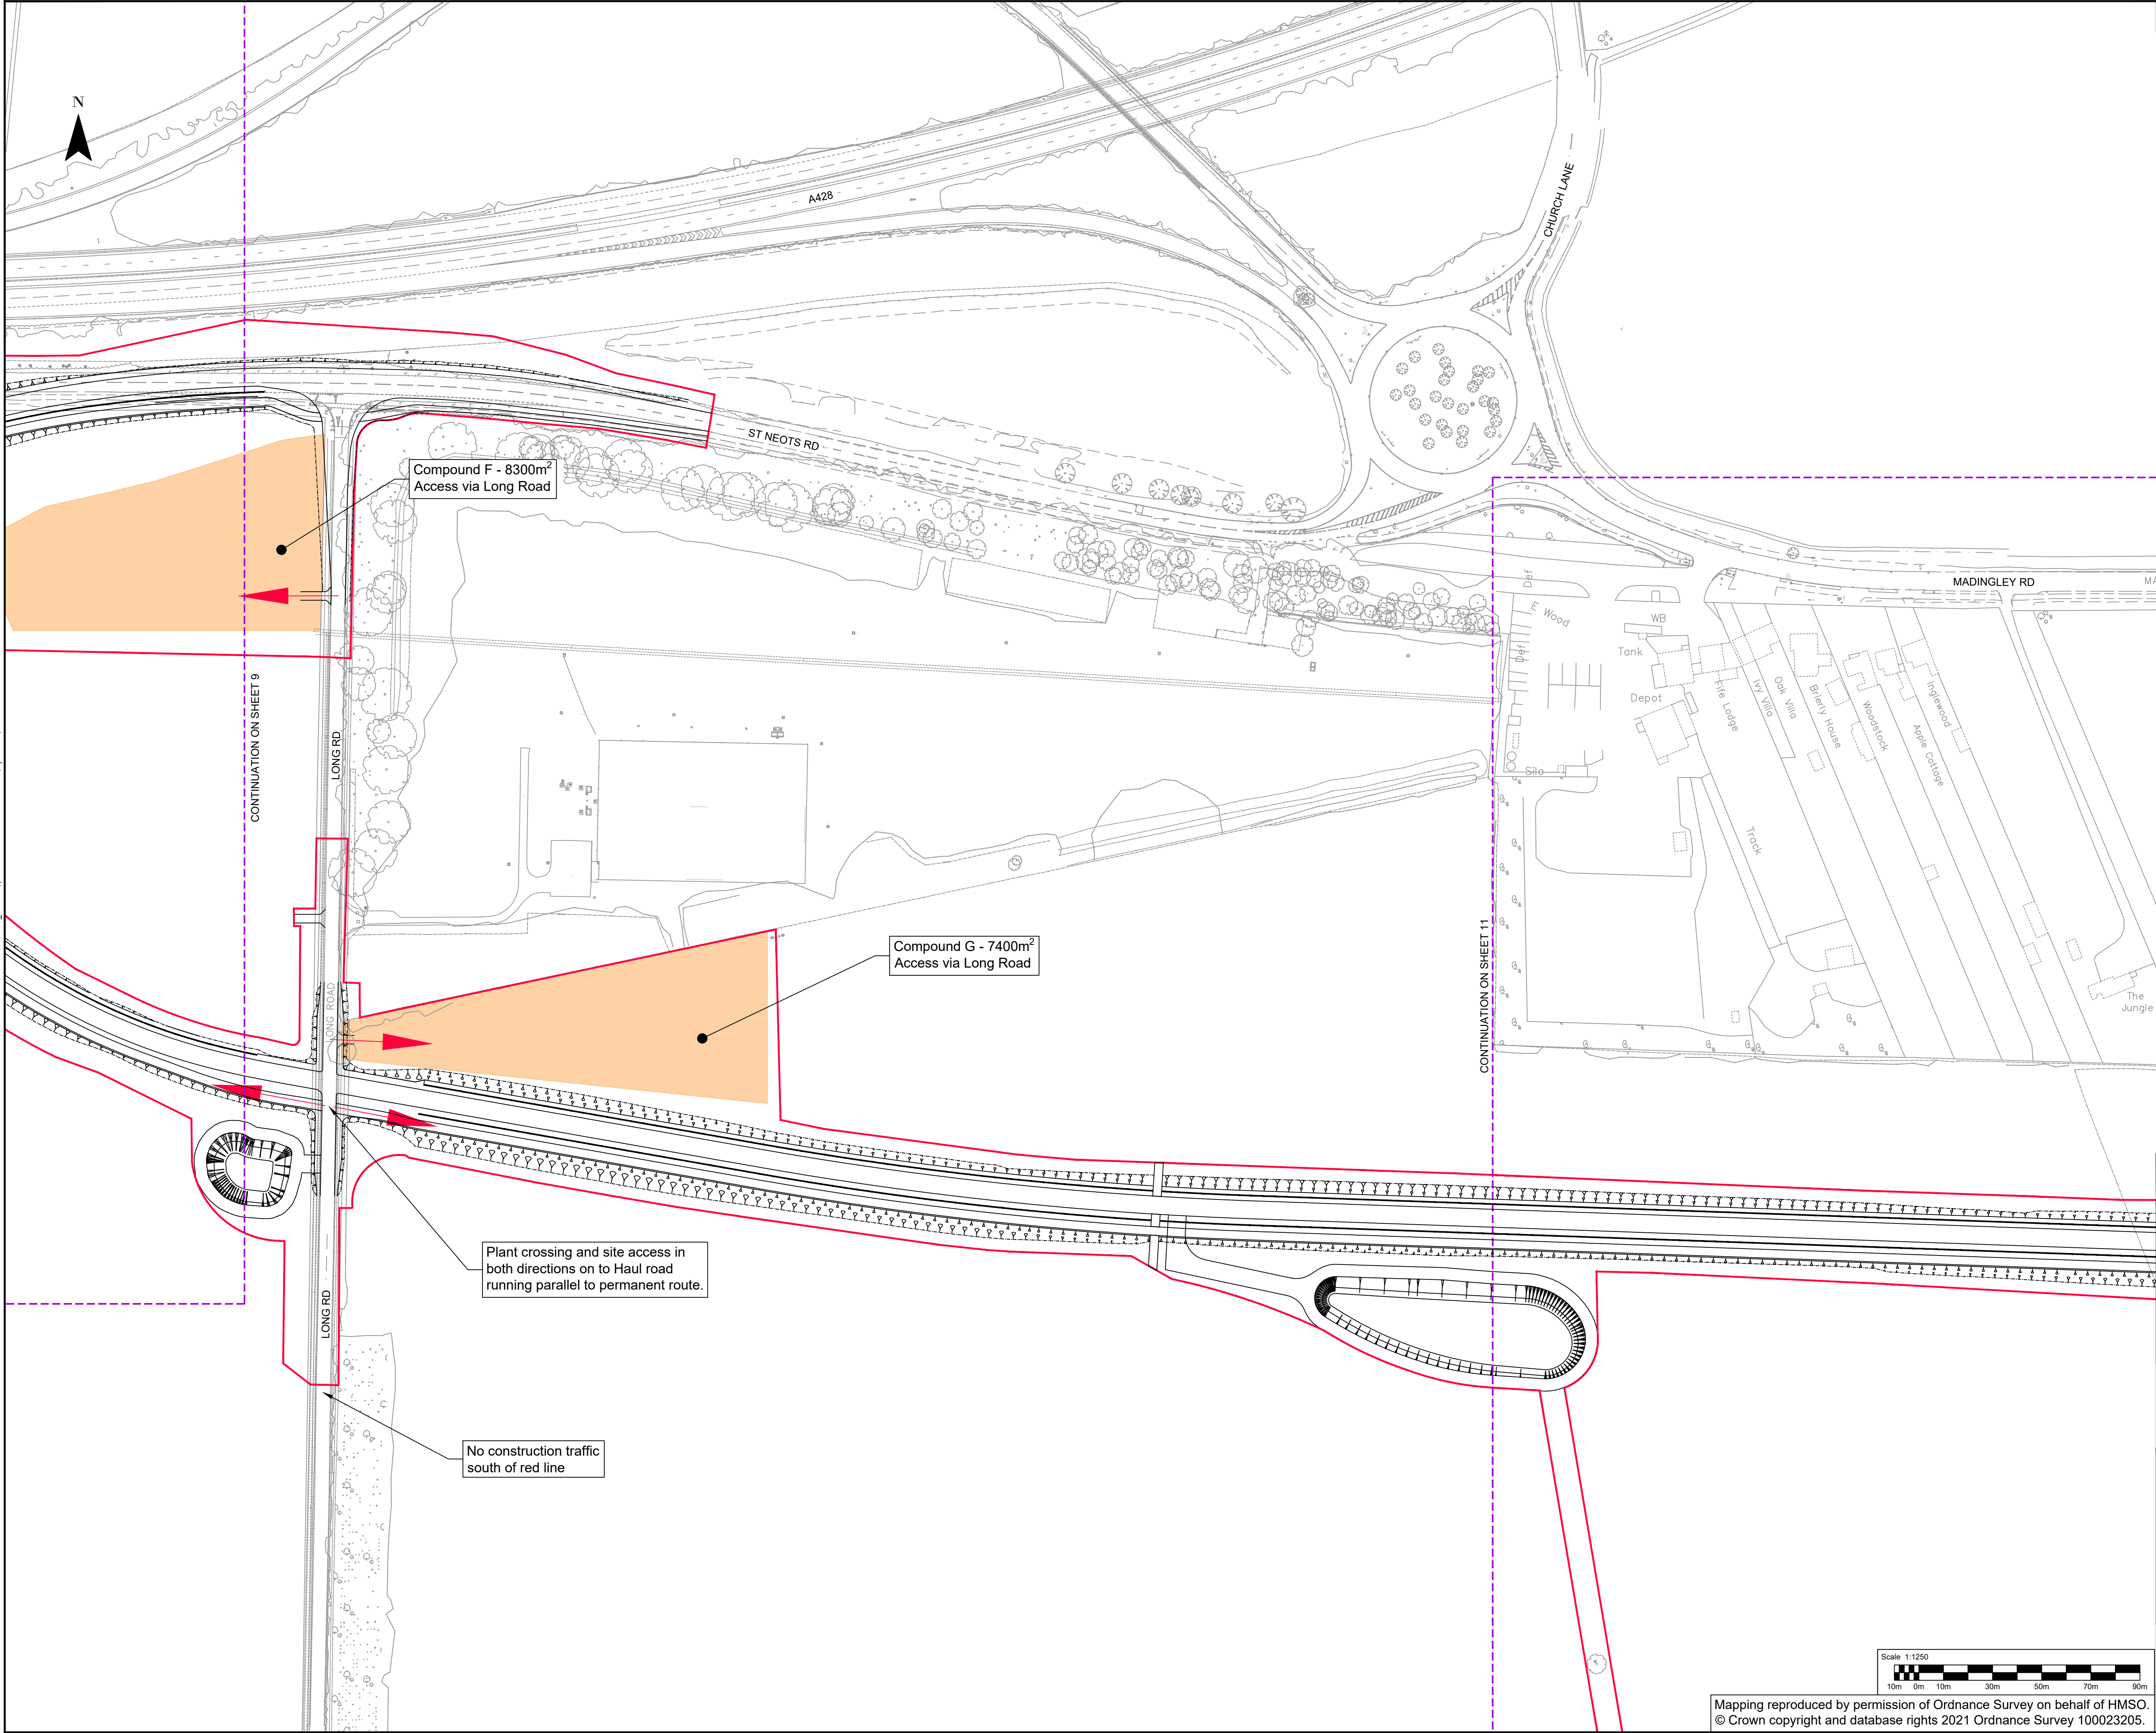

CAMBOURNE TO CAMBRIDGE ORDER

Notes:

- This drawing must be printed in colour.
- All design information shown is outline/indicative. The detailed design of these features will be subject to approval by the Local Planning Authority as part of the deemed planning conditions.
- Refer to the Proposed Site Plans for further details of the permanent works.
- The drawing shall only be used for the intended purpose it has been issued for which is for outline/illustrative design for a TWAO application and to describe the development that is the subject of the request for deemed planning permission.
- All linear dimensions shown on plan are in metres unless otherwise indicated.

Site Traffic:

- Temporary haul route to run parallel to permanent route with turning heads. Use of a gyratory system to make haul route one way for main activities e.g. Surfacing, is to be considered.
- Access to compounds onto highway will be limited to minimise habitat loss

Construction Compounds:

- Local area compounds are located at 1km intervals for welfare, local storage and plant
- The main compound is located at the future park and ride site
- Larger compounds are required at the retaining walls junction and M11 bridge locations
- M11 bridge compounds for bridge construction, deck fabrication and storage
- Compounds at side road crossings for welfare, site access, control offices and storage
- Compounds fenced and include topsoil storage for reinstatement and placed to shield from nearby properties
- Utility works contractors will share the compounds shown

Key:

- CtoC Order Limits
- Construction Compounds
- Site Access Points

P08	19/11/2025	BN	FOR PLANNING			
P07	27/08/2024	VR	FOR PLANNING			
P06	24/05/2024	JM	FOR PLANNING			
P05	24/04/2024	VR	FOR PLANNING			
P04	22/08/2023	VR	FOR PLANNING			
P03	19/05/2023	AC	FOR PLANNING			
P02	28/04/2023	AC	FOR PLANNING			
P01	03/03/2023	AC	FIRST ISSUE			
REV	DATE	BY	DESCRIPTION	CHK	APP	

62-64 Hills Road, Cambridge, CB2 1LA, UK
T+ 44 (0) 1223 558 050, F+ 44 (0) 1223 558 051
wsp.com

CLIENT:

GREATER CAMBRIDGE PARTNERSHIP

APPLICANT:

CAMBRIDGESHIRE COUNTY COUNCIL

SITE/PROJECT:

CtoC

TITLE:

DEEMED PLANNING DRAWINGS
CONSTRUCTION COMPOUNDS & SITE ACCESS
(SHEET 10 OF 17)

SCALE @ A1:	1:1250	CHECKED:	JL	APPROVED:	BN
PROJECT NO:	70086660	DESIGNED:	JL	DRAWN:	CP
			DATE:	August 24	


DRAWING No:

70086660-WSP-TTM-XX-DR-CP-900010

REV:

P08

File area \\uk\NSP\GROUP\CONCENTRAL_DATA\PROJECTS\70086660\WSP\TTM\XX\DR\CP\900010\0017_P07.DWG, printed on 19 November 2025 15:44:21 by Herman, Ben

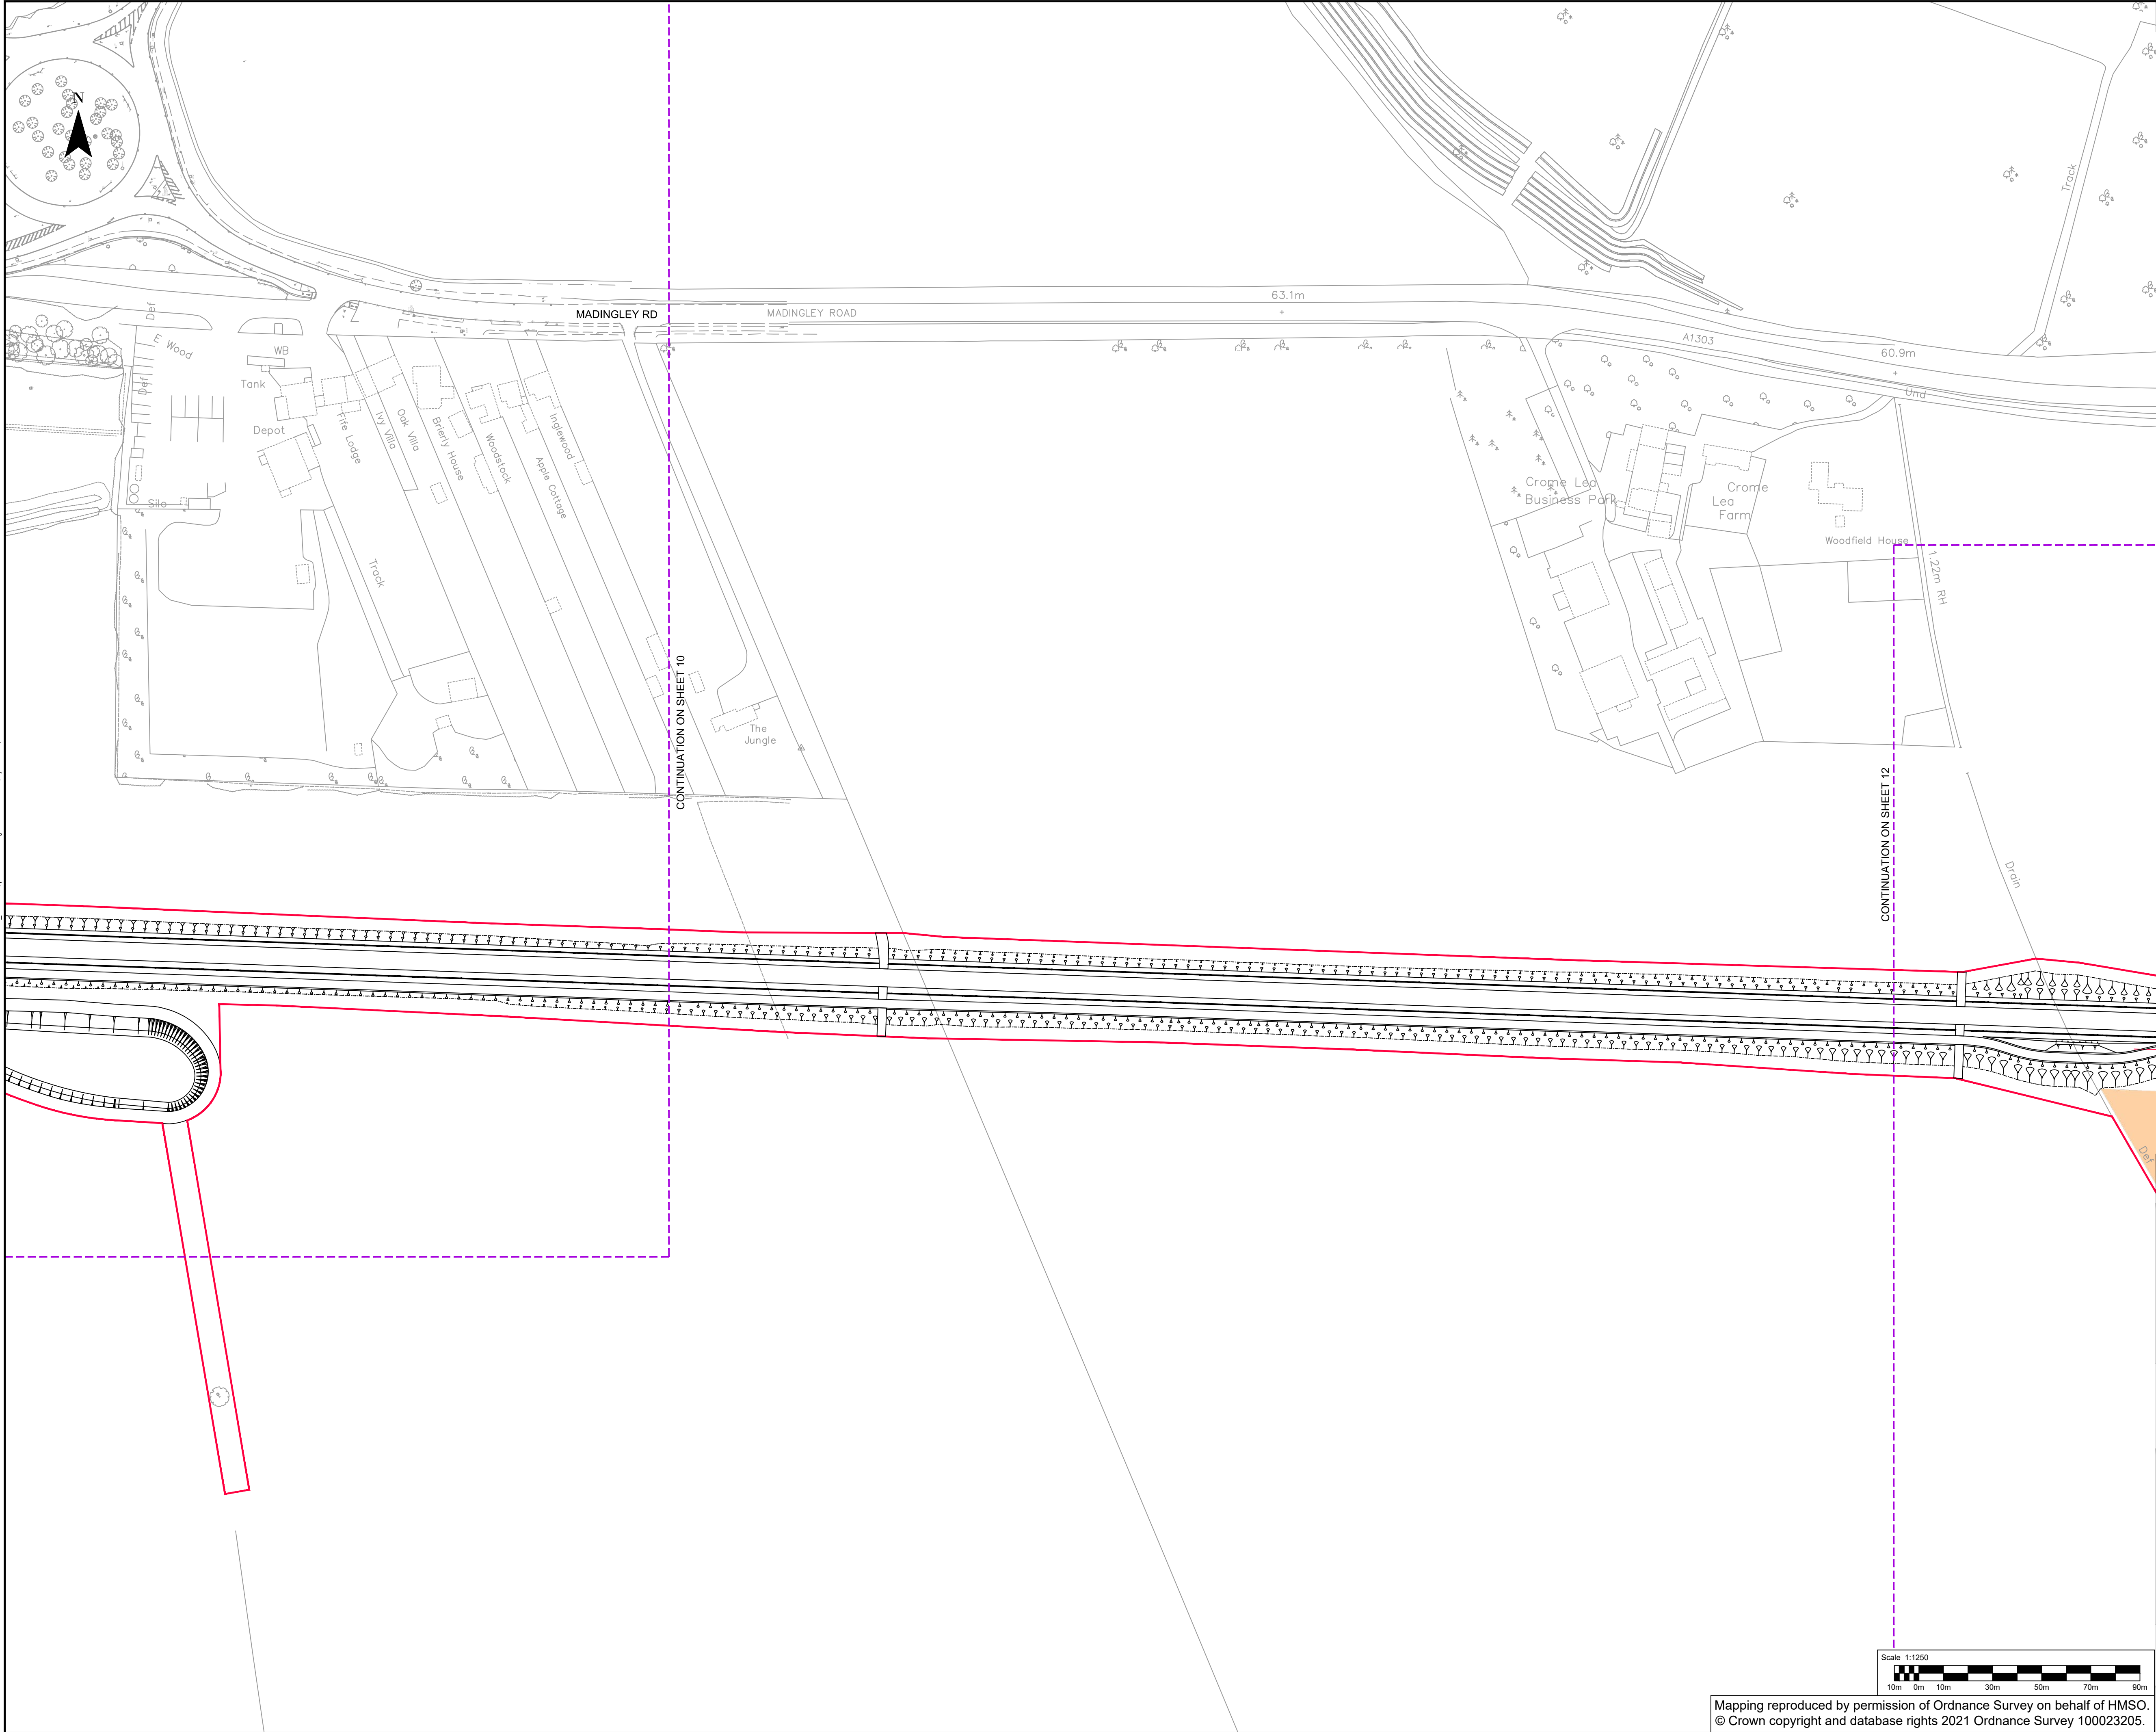

CAMBOURNE TO CAMBRIDGE ORDER

Notes:

- This drawing must be printed in colour.
- All design information shown is outline/indicative. The detailed design of these features will be subject to approval by the Local Planning Authority as part of the deemed planning conditions.
- Refer to the Proposed Site Plans for further details of the permanent works.
- The drawing shall only be used for the intended purpose it has been issued for which is for outline/illustrative design for a TWAO application and to describe the development that is the subject of the request for deemed planning permission.
- All linear dimensions shown on plan are in metres unless otherwise indicated.

Site Traffic:

- Temporary haul route to run parallel to permanent route with turning heads. Use of a gyratory system to make haul route one way for main activities e.g. Surfacing, is to be considered.
- Access to compounds onto highway will be limited to minimise habitat loss

Construction Compounds:

- Local area compounds are located at 1km intervals for welfare, local storage and plant
- The main compound is located at the future park and ride site
- Larger compounds are required at the retaining walls junction and M11 bridge locations
- M11 bridge compounds for bridge construction, deck fabrication and storage
- Compounds at side road crossings for welfare, site access, control offices and storage
- Compounds fenced and include topsoil storage for reinstatement and placed to shield from nearby properties
- Utility works contractors will share the compounds shown

Key:

- CtoC Order Limits
- Construction Compounds
- Site Access Points

P07	27/08/2024	VR	FOR PLANNING	[S]	[S]
P06	24/05/2024	JM	FOR PLANNING	[S]	[S]
P05	24/04/2024	VR	FOR PLANNING	[S]	[S]
P04	22/08/2023	VR	FOR PLANNING	[L]	[S]
P03	19/05/2023	AC	FOR PLANNING	[L]	[S]
P02	28/04/2023	AC	FOR PLANNING	[L]	[S]
P01	03/03/2023	AC	FIRST ISSUE	[L]	[S]
REV	DATE	BY	DESCRIPTION	CHK	APP

62-64 Hills Road, Cambridge, CB2 1LA, UK
T+ 44 (0) 1223 558 050, F+ 44 (0) 1223 558 051
wsp.com

CLIENT:
GREATER CAMBRIDGE PARTNERSHIP

APPLICANT:
CAMBRIDGESHIRE COUNTY COUNCIL


SITE/PROJECT:
CtoC

TITLE:
DEEMED PLANNING DRAWINGS
CONSTRUCTION COMPOUNDS & SITE ACCESS
(SHEET 11 OF 17)

SCALE @ A1: 1:1250	CHECKED: JL	APPROVED: BN
PROJECT NO: 70086660	DESIGNED: JL	DRAWN: AC
		DATE: August 24

DRAWING No:
70086660-WSP-TTM-XX-DR-CP-900011

REV:
P07

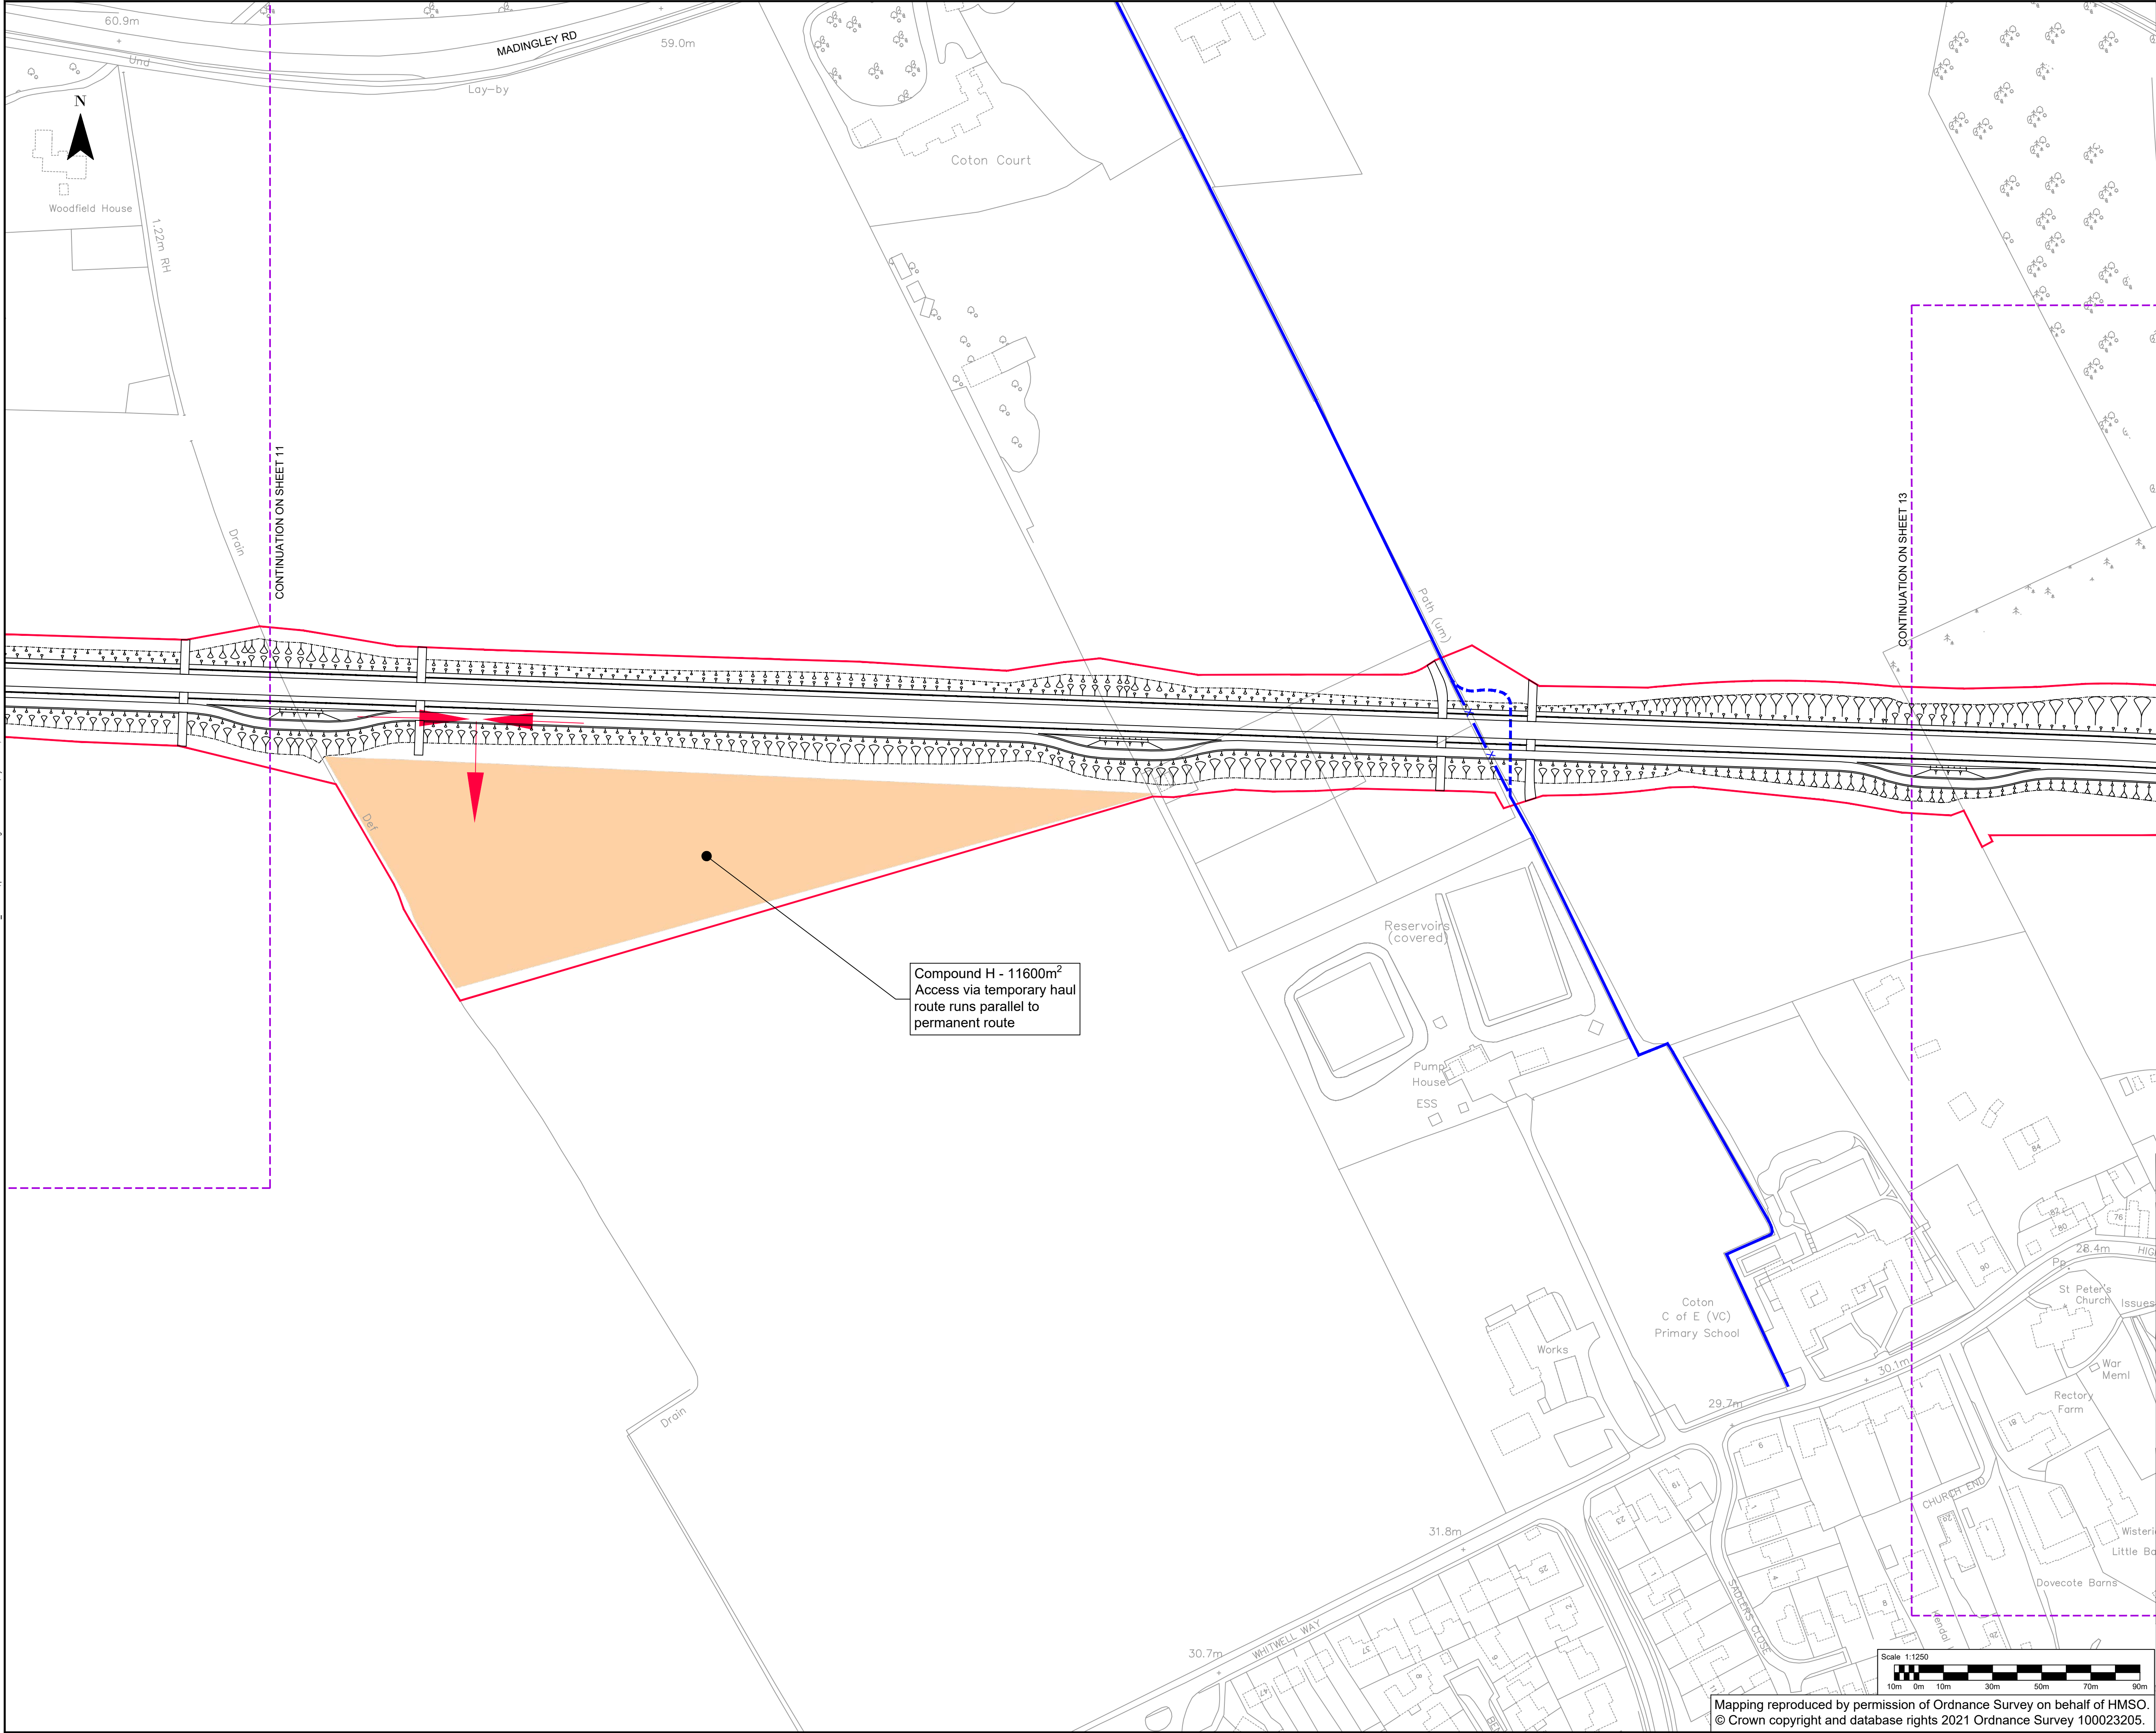

CAMBOURNE TO CAMBRIDGE ORDER

Notes:

- This drawing must be printed in colour.
- All design information shown is outline/indicative. The detailed design of these features will be subject to approval by the Local Planning Authority as part of the deemed planning conditions.
- Refer to the Proposed Site Plans for further details of the permanent works.
- The drawing shall only be used for the intended purpose it has been issued for which is for outline/illustrative design for a TWAO application and to describe the development that is the subject of the request for deemed planning permission.
- All linear dimensions shown on plan are in metres unless otherwise indicated.

Site Traffic:

- Temporary haul route to run parallel to permanent route with turning heads. Use of a gyratory system to make haul route one way for main activities e.g. Surfacing, is to be considered.
- Access to compounds onto highway will be limited to minimise habitat loss

Construction Compounds:

- Local area compounds are located at 1km intervals for welfare, local storage and plant
- The main compound is located at the future park and ride site
- Larger compounds are required at the retaining walls junction and M11 bridge locations
- M11 bridge compounds for bridge construction, deck fabrication and storage
- Compounds at side road crossings for welfare, site access, control offices and storage
- Compounds fenced and include topsoil storage for reinstatement and placed to shield from nearby properties
- Utility works contractors will share the compounds shown

Key:

- CtoC Order Limits
- Construction Compounds
- Site Access Points

P07	27/08/2024	VR	FOR PLANNING			
P06	24/05/2024	JM	FOR PLANNING			
P05	24/04/2024	VR	FOR PLANNING			
P04	22/08/2023	VR	FOR PLANNING			
P03	19/05/2023	AC	FOR PLANNING	JL		
P02	28/04/2023	AC	FOR PLANNING	JL		
P01	03/03/2023	AC	FIRST ISSUE	JL		
REV	DATE	BY	DESCRIPTION	CHK	APP	

62-64 Hills Road, Cambridge, CB2 1LA, UK
T+ 44 (0) 1223 558 050, F+ 44 (0) 1223 558 051
wsp.com

CLIENT: GREATER CAMBRIDGE PARTNERSHIP

APPLICANT: CAMBRIDGESHIRE COUNTY COUNCIL

SITE/PROJECT: CtoC


TITLE: DEEMED PLANNING DRAWINGS
CONSTRUCTION COMPOUNDS & SITE ACCESS
(SHEET 12 OF 17)

SCALE @ A1: 1:1250	CHECKED: JL	APPROVED: BN
PROJECT NO: 70086660	DESIGNED: JL	DRAWN: AC
		DATE: August 24

DRAWING No: 70086660-WSP-TTM-XX-DR-CP-900012

REV: P07

F:\a\area\18\KSP\GROUP\COMP\CENTRAL_DATA\PROJECTS\T0086660\DRAWINGS\DEEMED PLANNING DRAWINGS - CONSTRUCTION COMPOUNDS\70086660-WSP-TTM-XX-DR-CP-90000300012_P07.DWG, printed on 27 August 2024 15:54:57, by Newman, Ben

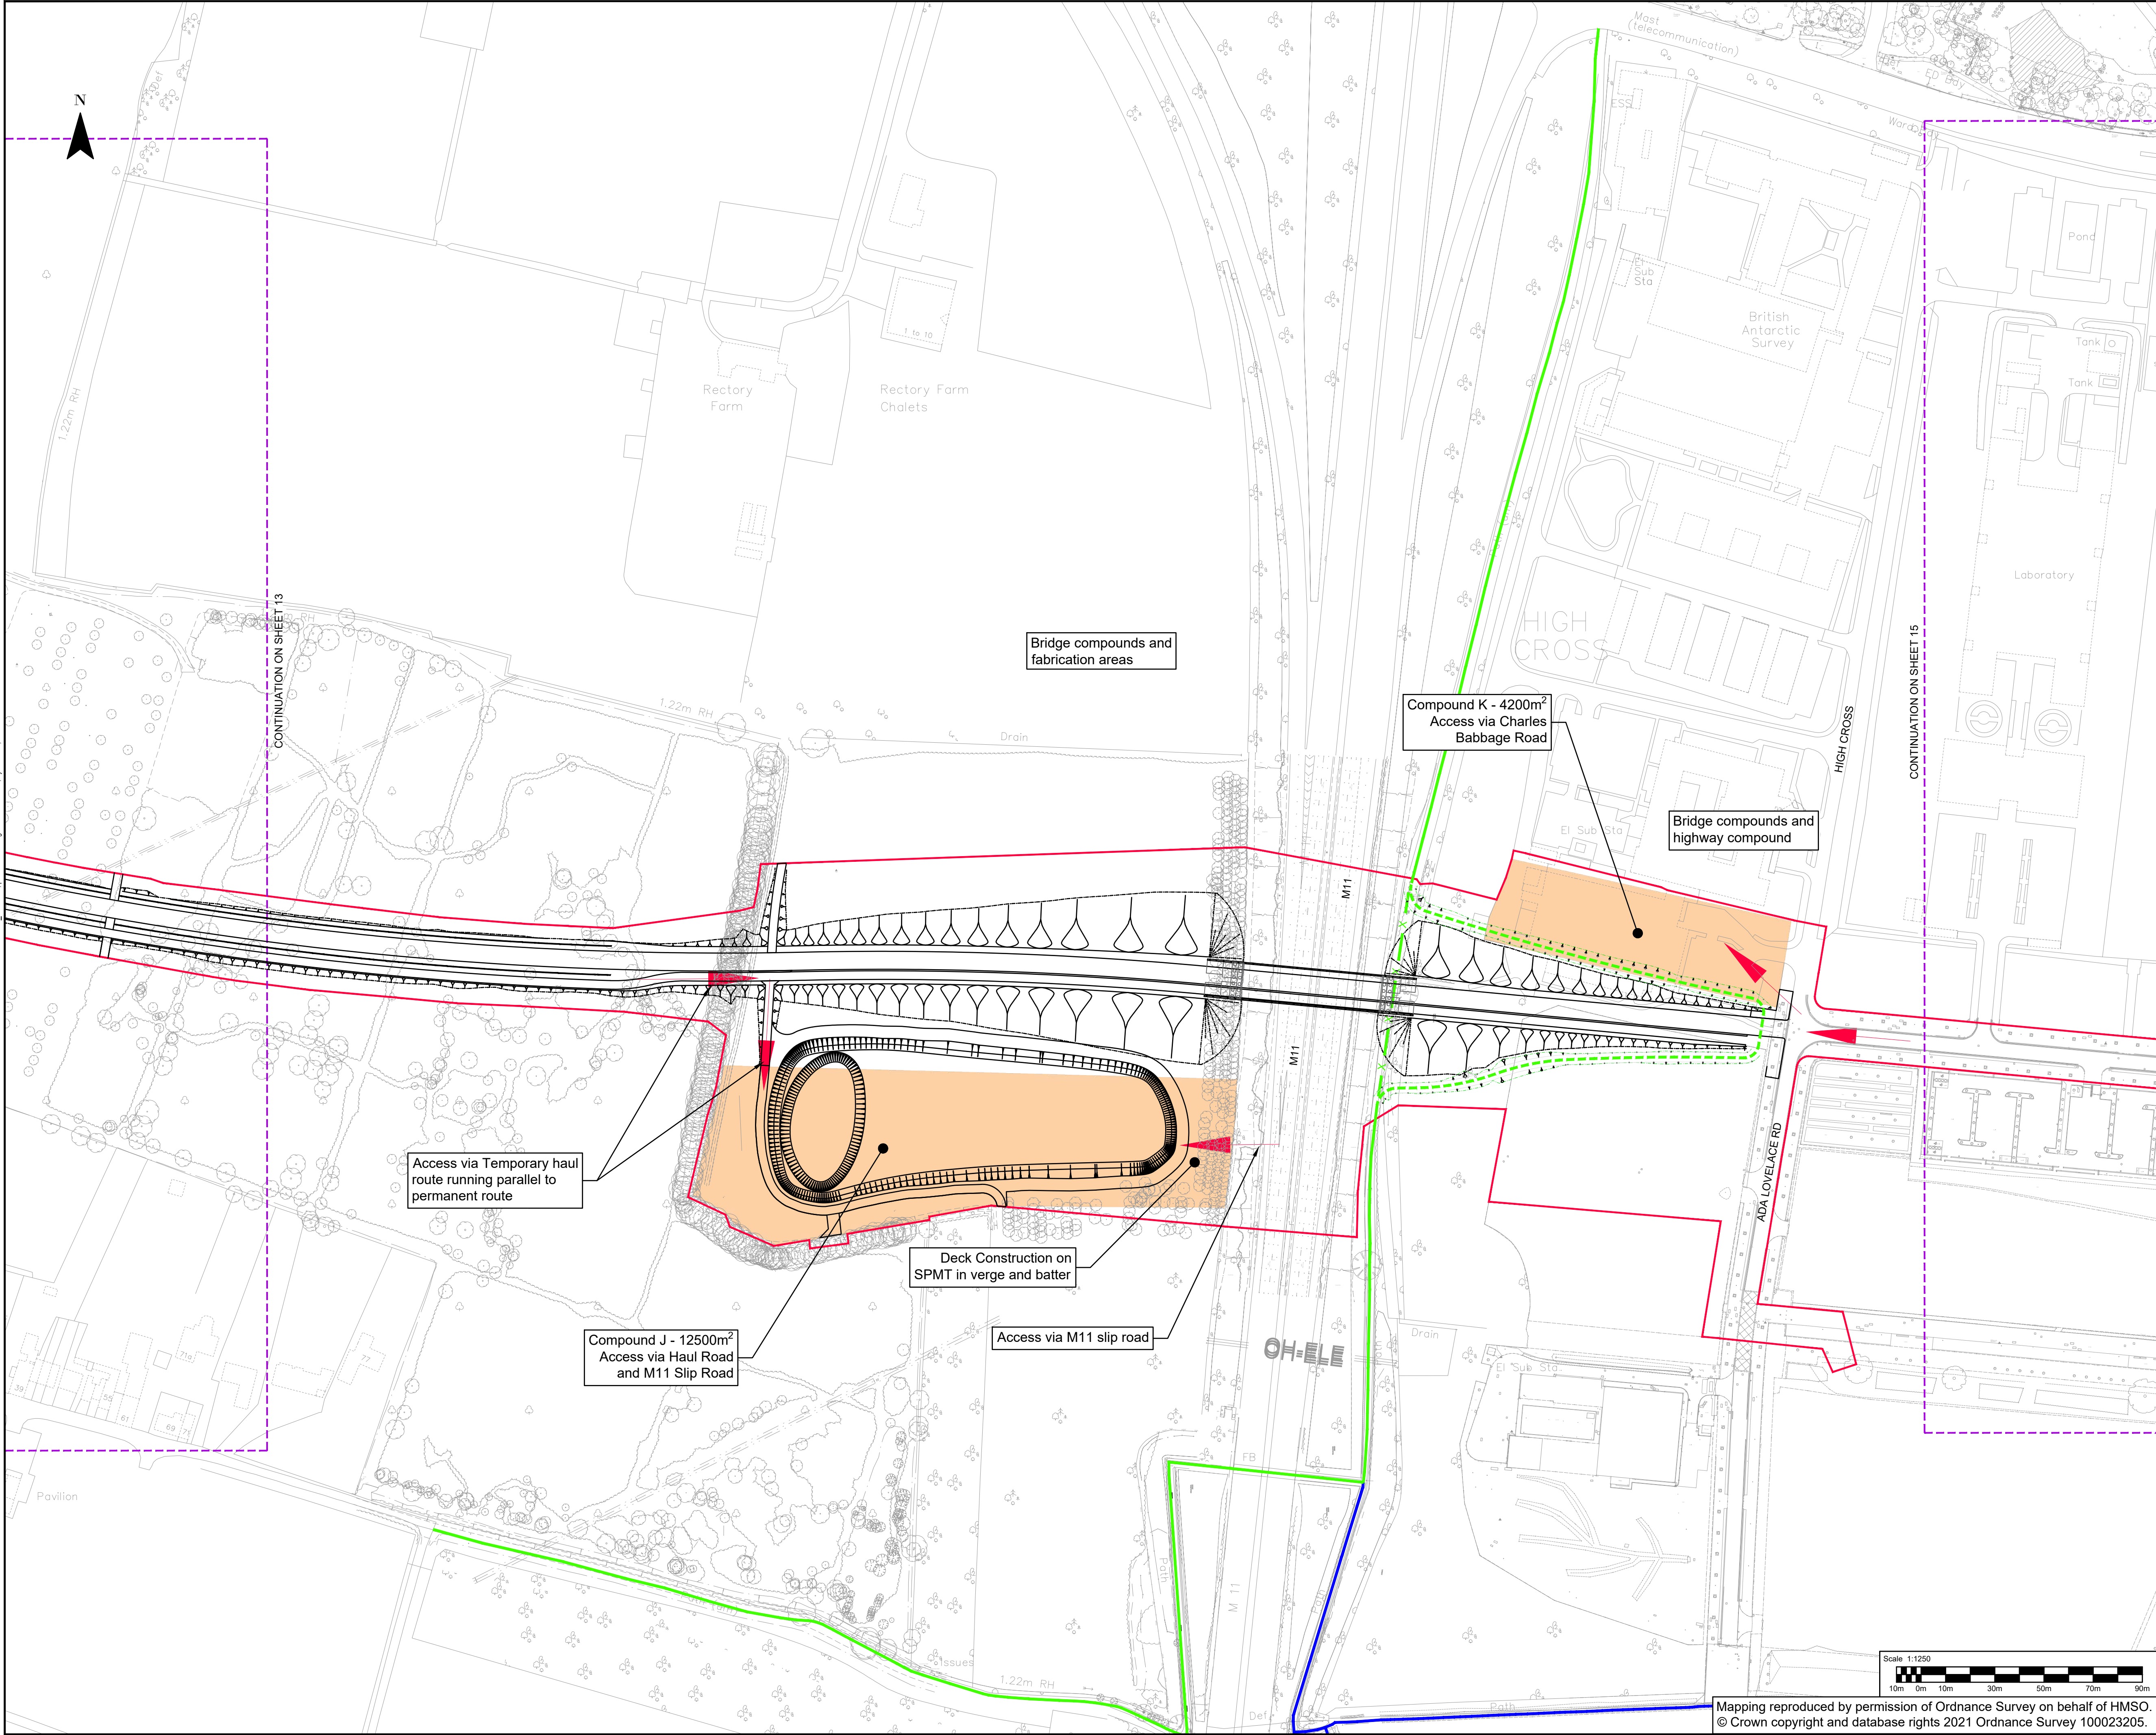

CAMBOURNE TO CAMBRIDGE ORDER

Notes:

- This drawing must be printed in colour.
- All design information shown is outline/indicative. The detailed design of these features will be subject to approval by the Local Planning Authority as part of the deemed planning conditions.
- Refer to the Proposed Site Plans for further details of the permanent works.
- The drawing shall only be used for the intended purpose it has been issued for which is for outline/illustrative design for a TWAO application and to describe the development that is the subject of the request for deemed planning permission.
- All linear dimensions shown on plan are in metres unless otherwise indicated.

Site Traffic:

- Temporary haul route to run parallel to permanent route with turning heads. Use of a gyratory system to make haul route one way for main activities e.g. Surfacing, is to be considered.
- Access to compounds onto highway will be limited to minimise habitat loss

Construction Compounds:

- Local area compounds are located at 1km intervals for welfare, local storage and plant
- The main compound is located at the future park and ride site
- Larger compounds are required at the retaining walls junction and M11 bridge locations
- M11 bridge compounds for bridge construction, deck fabrication and storage
- Compounds at side road crossings for welfare, site access, control offices and storage
- Compounds fenced and include topsoil storage for reinstatement and placed to shield from nearby properties
- Utility works contractors will share the compounds shown

Key:

- CtoC Order Limits
- Construction Compounds
- Site Access Points

P07	27/08/2024	VR	FOR PLANNING			
P06	24/05/2024	JM	FOR PLANNING			
P05	24/04/2024	VR	FOR PLANNING			
P04	22/08/2023	VR	FOR PLANNING			
P03	19/05/2023	AC	FOR PLANNING			
P02	28/04/2023	AC	FOR PLANNING			
P01	03/03/2023	AC	FIRST ISSUE			
REV	DATE	BY	DESCRIPTION	CHK	APP	

wsp

62-64 Hills Road, Cambridge, CB2 1LA, UK
T+ 44 (0) 1223 558 050, F+ 44 (0) 1223 558 051
wsp.com

CLIENT: GREATER CAMBRIDGE PARTNERSHIP

APPLICANT: CAMBRIDGESHIRE COUNTY COUNCIL


SITE/PROJECT: CtoC

TITLE: DEEMED PLANNING DRAWINGS
CONSTRUCTION COMPOUNDS & SITE ACCESS
(SHEET 14 OF 17)

SCALE @ A1: 1:1250	CHECKED: JL	APPROVED: BN
PROJECT NO: 70086660	DESIGNED: JL	DRAWN: AC
		DATE: August 24

DRAWING No: 70086660-WSP-TTM-XX-DR-CP-900014	REV: P07
--	----------

File: c:\p1\18\KNSGROUP\CONCENTRAL_DATA\PROJECTS\70086660\WSP\TTM\XX-DR-CP-900014\CP-900014-15.dwg, printed on 27 August 2024 15:55:43, by Newman, Ben

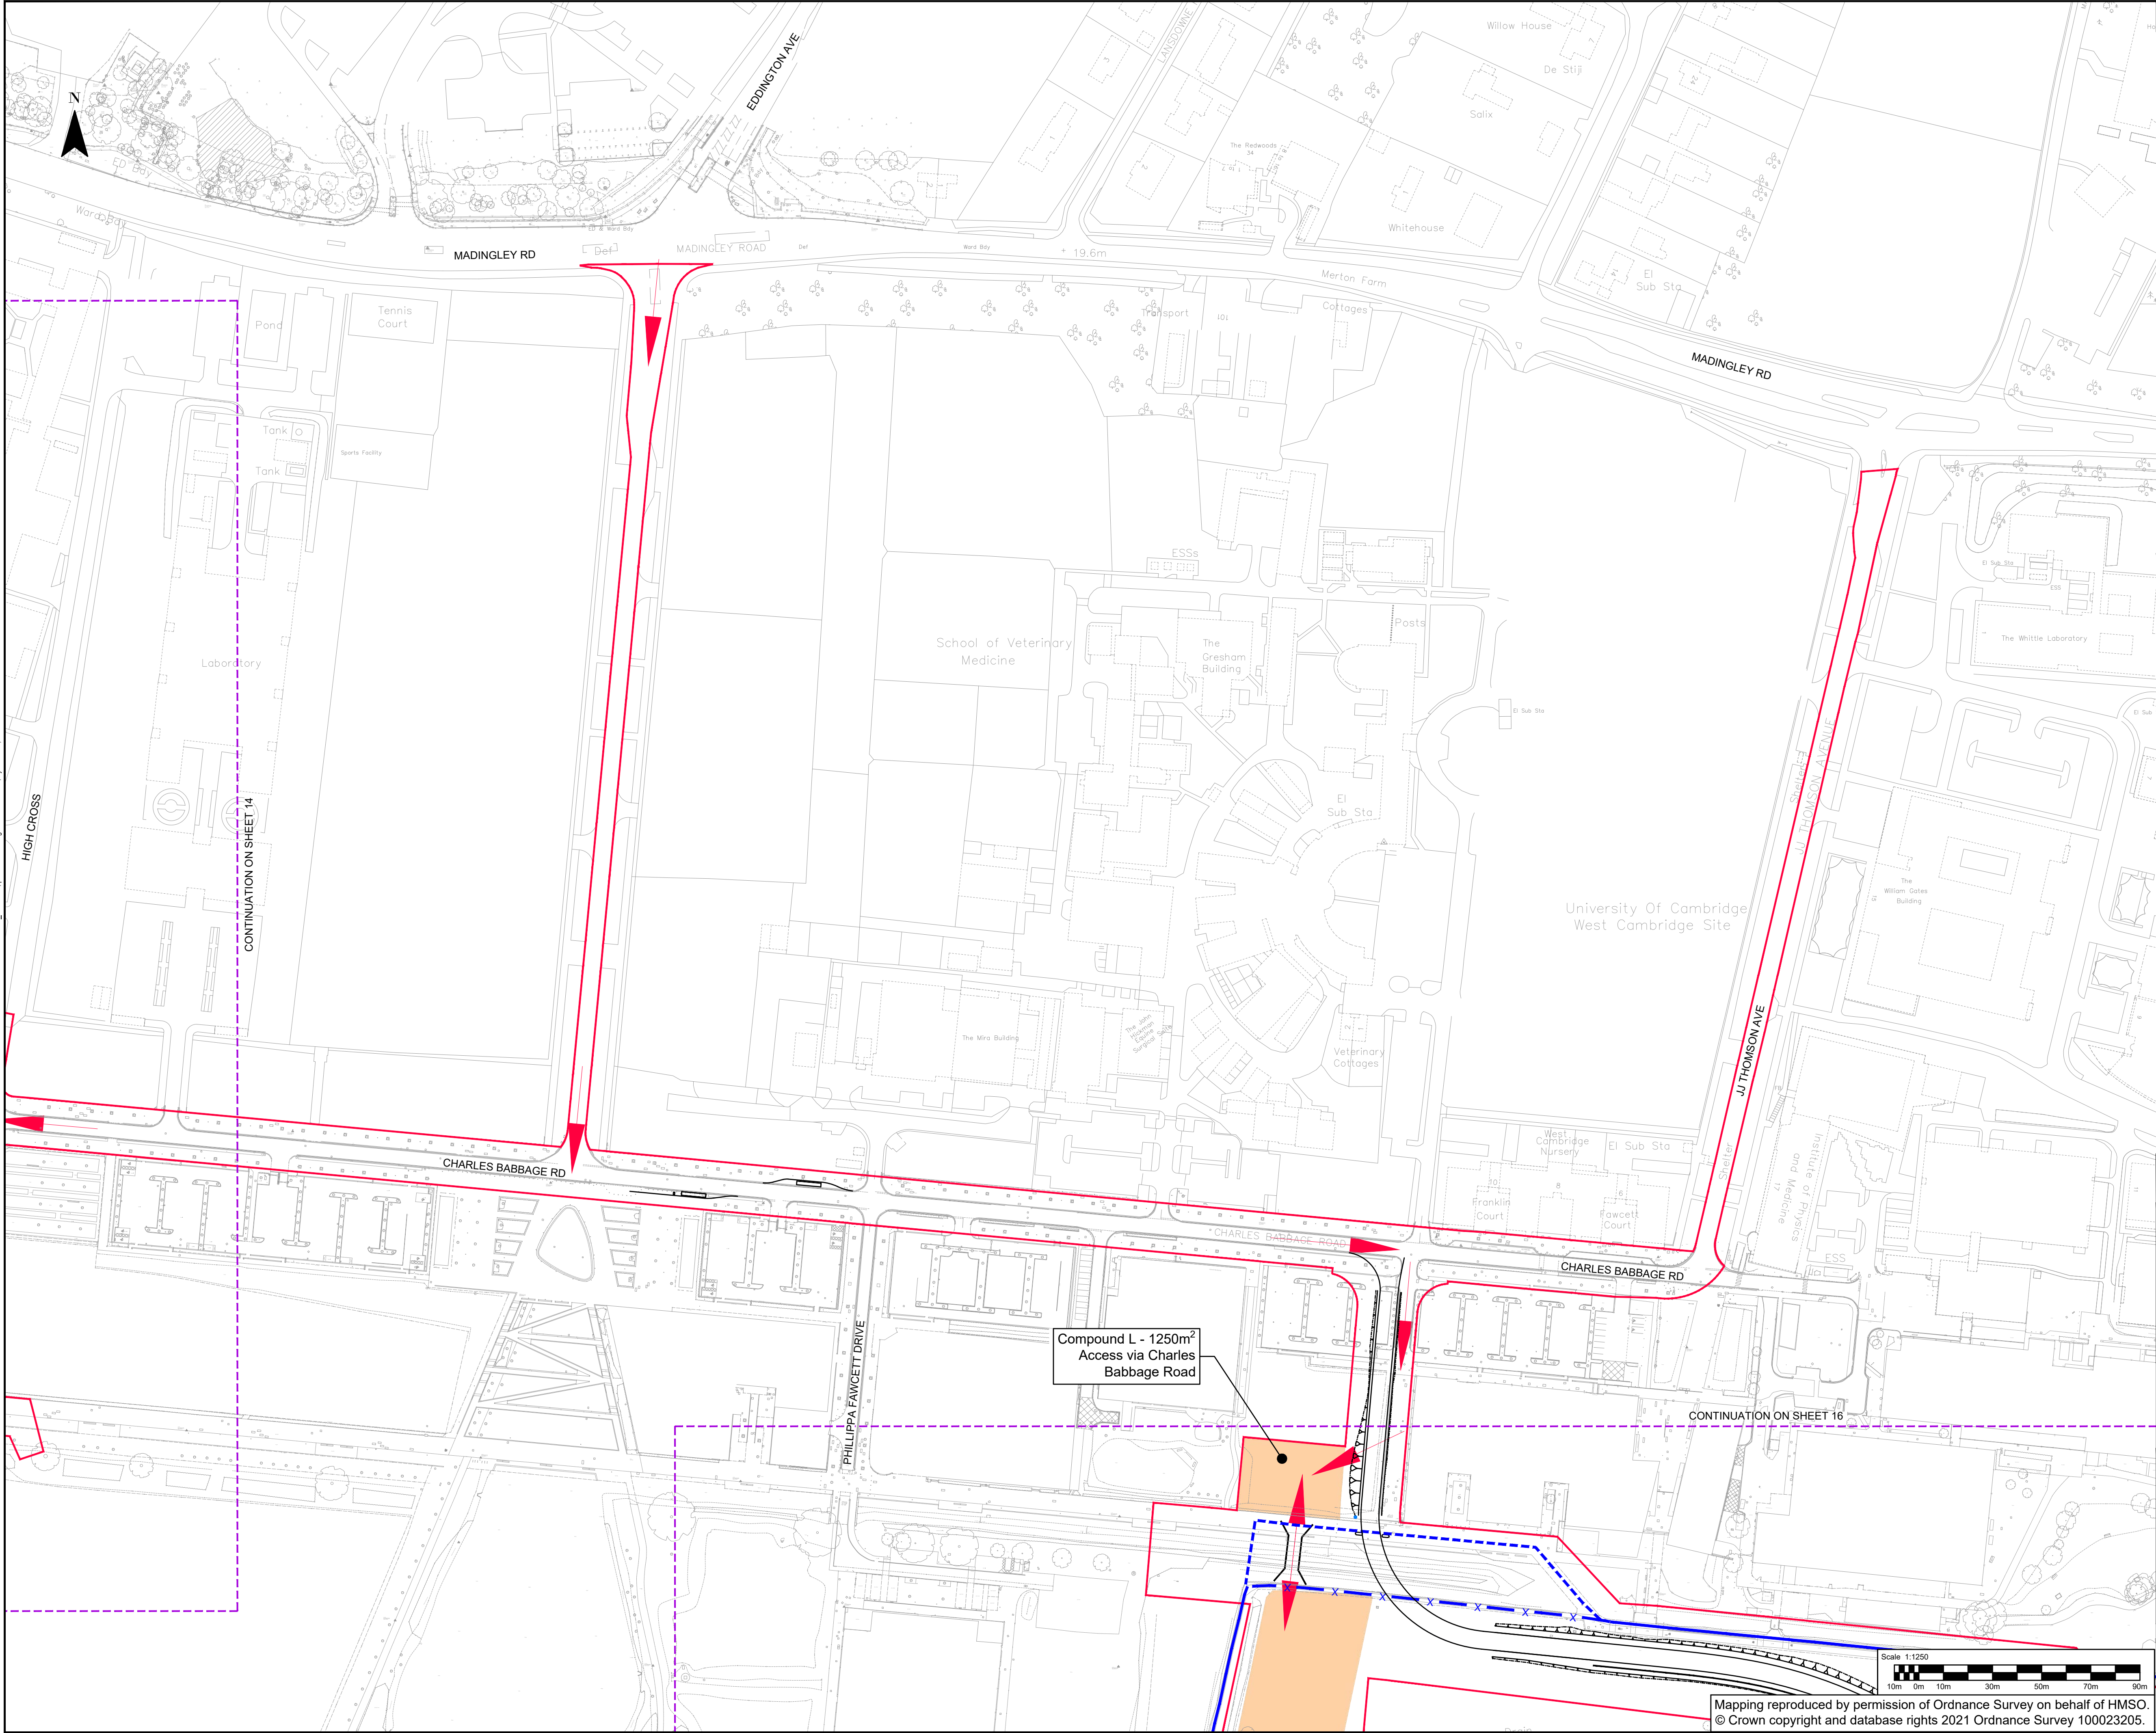

CAMBOURNE TO CAMBRIDGE ORDER

Notes:

- This drawing must be printed in colour.
- All design information shown is outline/indicative. The detailed design of these features will be subject to approval by the Local Planning Authority as part of the deemed planning conditions.
- Refer to the Proposed Site Plans for further details of the permanent works.
- The drawing shall only be used for the intended purpose it has been issued for which is for outline/illustrative design for a TWA0 application and to describe the development that is the subject of the request for deemed planning permission.
- All linear dimensions shown on plan are in metres unless otherwise indicated.

Site Traffic:

- Temporary haul route to run parallel to permanent route with turning heads. Use of a gyratory system to make haul route one way for main activities e.g. Surfacing, is to be considered.
- Access to compounds onto highway will be limited to minimise habitat loss

Construction Compounds:

- Local area compounds are located at 1km intervals for welfare, local storage and plant
- The main compound is located at the future park and ride site
- Larger compounds are required at the retaining walls junction and M11 bridge locations
- M11 bridge compounds for bridge construction, deck fabrication and storage
- Compounds at side road crossings for welfare, site access, control offices and storage
- Compounds fenced and include topsoil storage for reinstatement and placed to shield from nearby properties
- Utility works contractors will share the compounds shown

Key:

- CtoC Order Limits
- Construction Compounds
- Site Access Points

P07	27/08/2024	VR	FOR PLANNING		BN	BN
P06	24/05/2024	JM	FOR PLANNING		BN	BN
P05	24/04/2024	VR	FOR PLANNING		BN	BN
P04	22/08/2023	VR	FOR PLANNING		JL	BN
P03	19/05/2023	AC	FOR PLANNING		JL	BN
P02	28/04/2023	AC	FOR PLANNING		JL	BN
P01	03/03/2023	AC	FIRST ISSUE		JL	BN
REV	DATE	BY	DESCRIPTION	CHK	APP	

62-64 Hills Road, Cambridge, CB2 1LA, UK
T+ 44 (0) 1223 558 050, F+ 44 (0) 1223 558 051
wsp.com

CLIENT: GREATER CAMBRIDGE PARTNERSHIP

APPLICANT: CAMBRIDGESHIRE COUNTY COUNCIL

SITE/PROJECT: CtoC


TITLE: DEEMED PLANNING DRAWINGS
CONSTRUCTION COMPOUNDS & SITE ACCESS
(SHEET 15 OF 17)

SCALE @ A1:	1:1250	CHECKED:	JL	APPROVED:	BN
PROJECT NO:	70086660	DESIGNED:	JL	DRAWN:	AC
				DATE:	August 24

DRAWING NO: 70086660-WSP-TTM-XX-DR-CP-900015

REV: P07

Mapping reproduced by permission of Ordnance Survey on behalf of HMSO.
© Crown copyright and database rights 2021 Ordnance Survey 100023205.

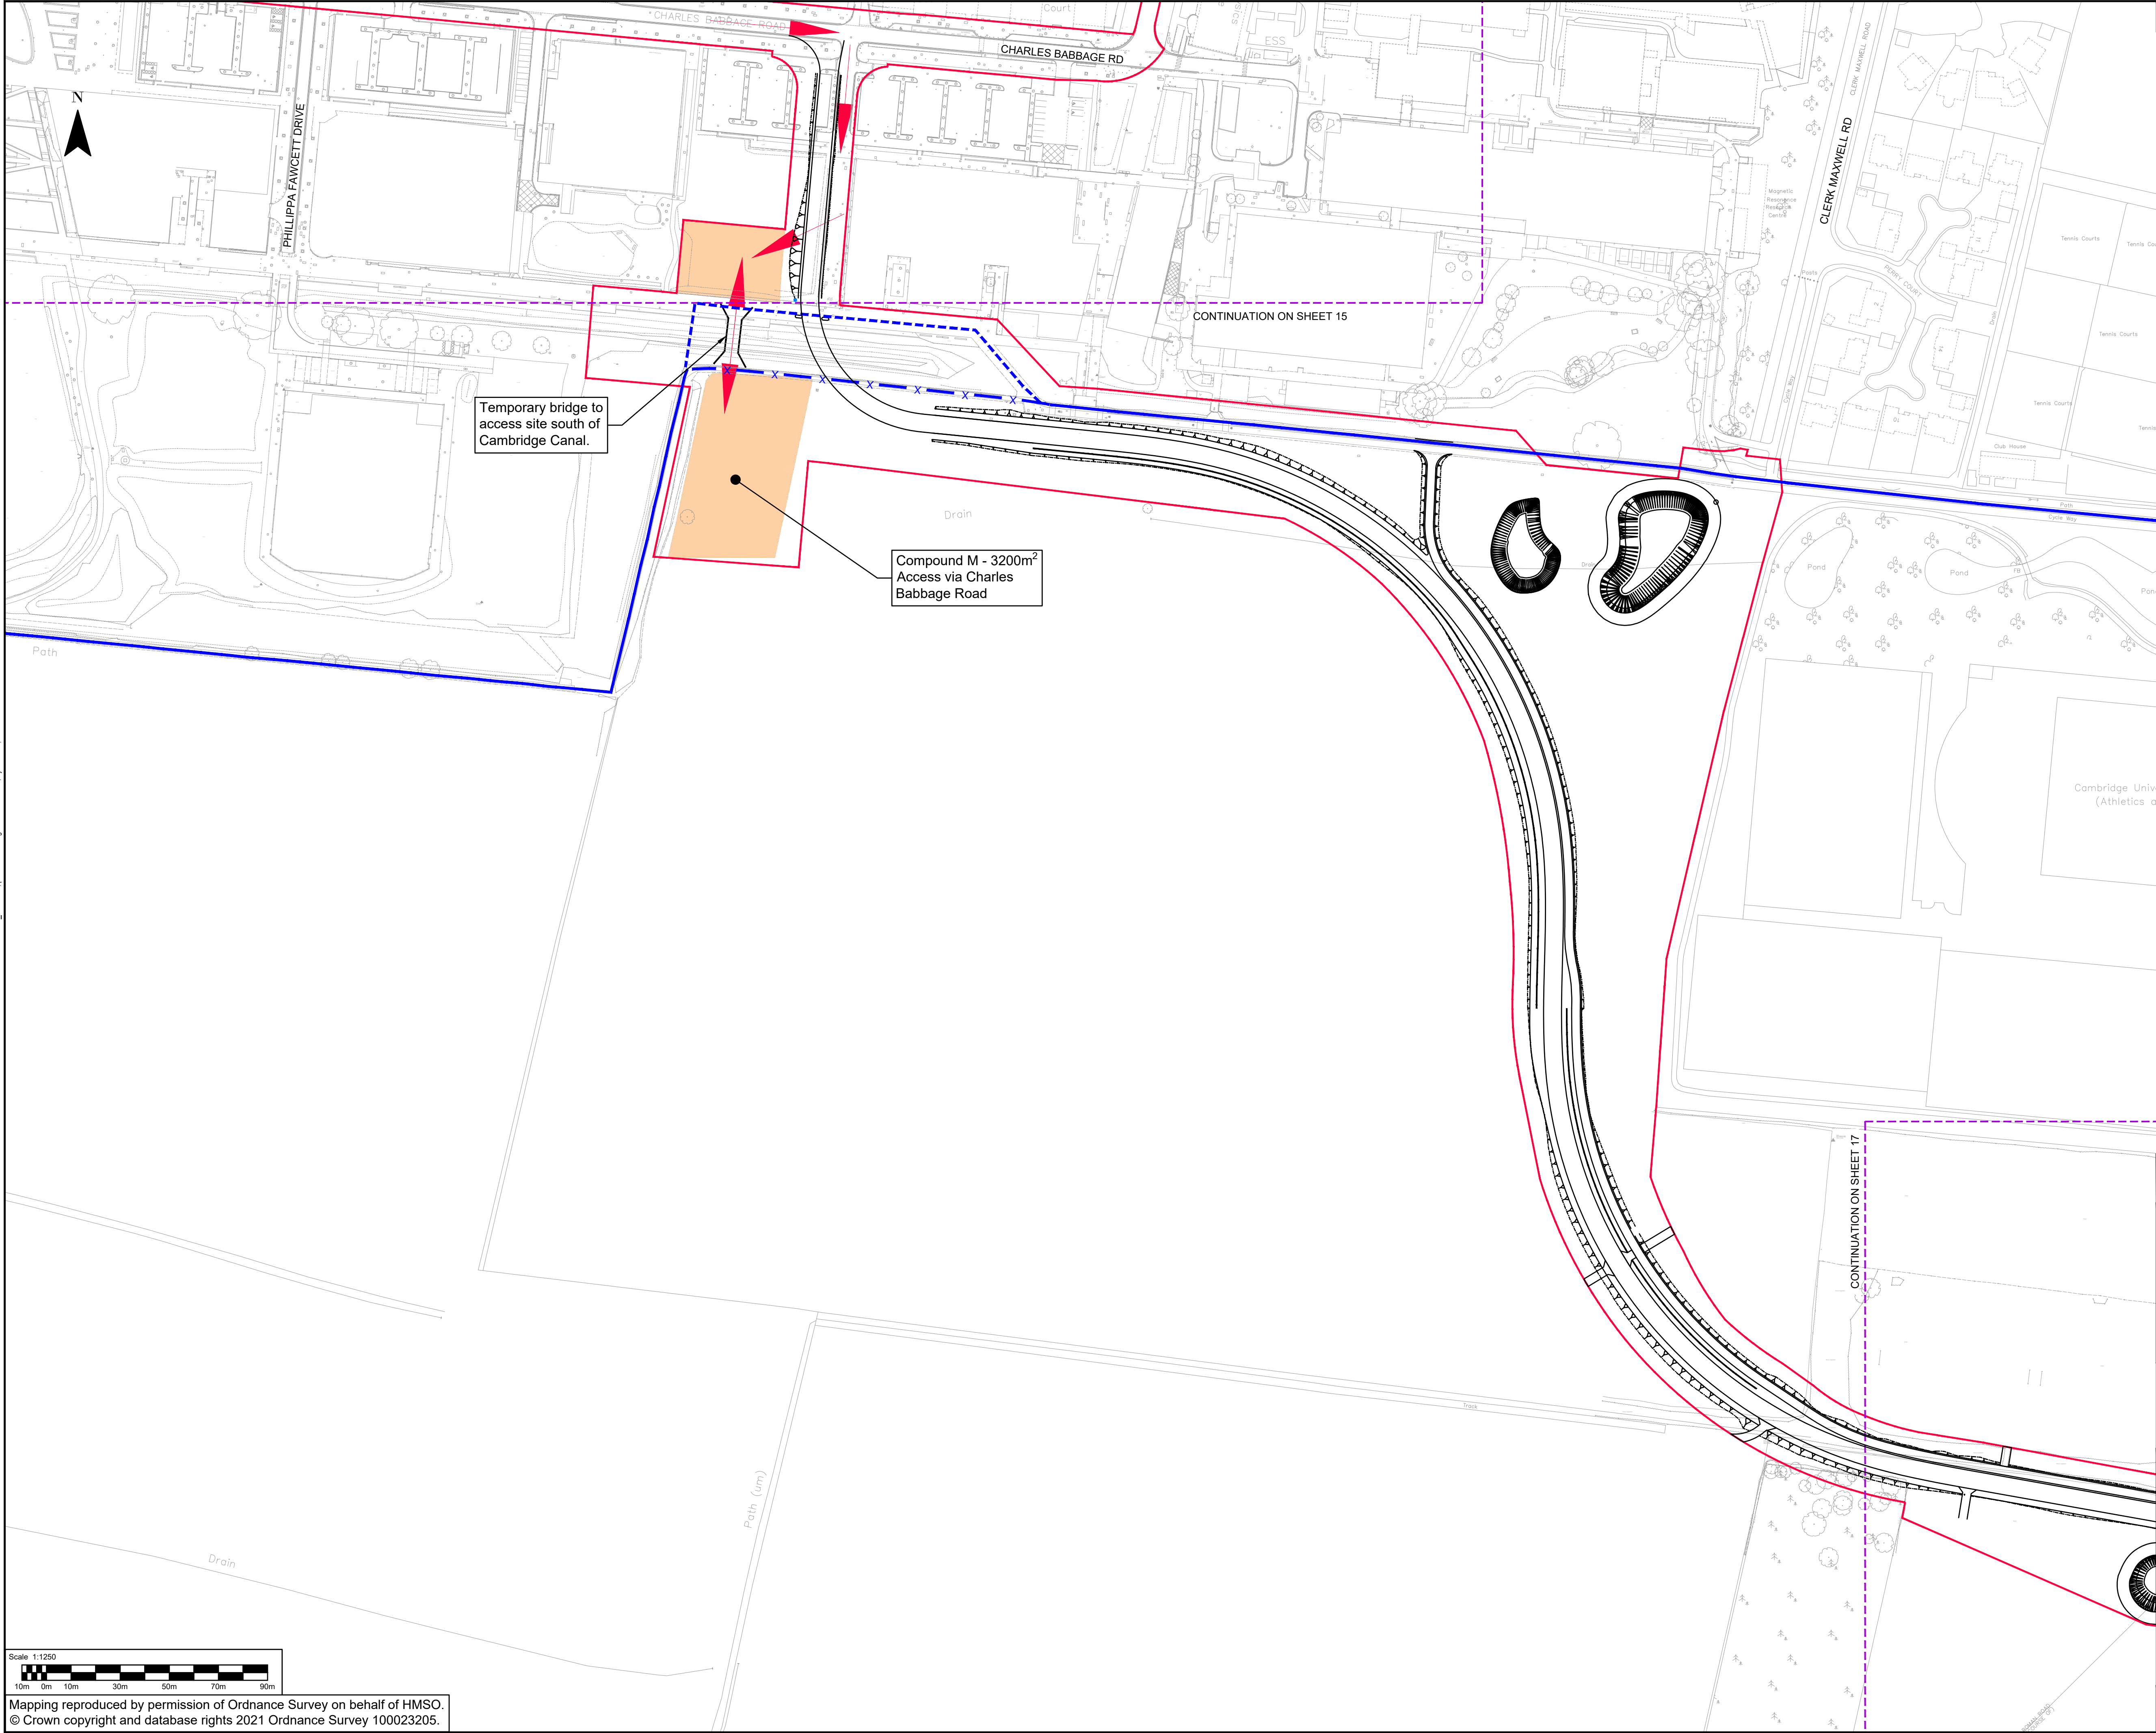

CAMBOURNE TO CAMBRIDGE ORDER

Notes:

- This drawing must be printed in colour.
- All design information shown is outline/indicative. The detailed design of these features will be subject to approval by the Local Planning Authority as part of the deemed planning conditions.
- Refer to the Proposed Site Plans for further details of the permanent works.
- The drawing shall only be used for the intended purpose it has been issued for which is for outline/illustrative design for a TWAO application and to describe the development that is the subject of the request for deemed planning permission.
- All linear dimensions shown on plan are in metres unless otherwise indicated.

Site Traffic:

- Temporary haul route to run parallel to permanent route with turning heads. Use of a gyratory system to make haul route one way for main activities e.g. Surfacing, is to be considered.

Construction Compounds:

- Access to compounds onto highway will be limited to minimise habitat loss
- Local area compounds are located at 1km intervals for welfare, local storage and plant
- The main compound is located at the future park and ride site
- Larger compounds are required at the retaining walls junction and M11 bridge locations
- M11 bridge compounds for bridge construction, deck fabrication and storage
- Compounds at side road crossings for welfare, site access, control offices and storage
- Compounds fenced and include topsoil storage for reinstatement and placed to shield from nearby properties
- Utility works contractors will share the compounds shown

Key:

- CtoC Order Limits
- Construction Compounds
- Site Access Points

P07	27/08/2024	VR	FOR PLANNING			
P06	24/05/2024	JM	FOR PLANNING			
P05	24/04/2024	VR	FOR PLANNING			
P04	22/08/2023	VR	FOR PLANNING			
P03	19/05/2023	AC	FOR PLANNING			
P02	28/04/2023	AC	FOR PLANNING			
P01	03/03/2023	AC	FIRST ISSUE			
REV	DATE	BY	DESCRIPTION	CHK	APP	

62-64 Hills Road, Cambridge, CB2 1LA, UK
T+ 44 (0) 1223 558 050, F+ 44 (0) 1223 558 051
wsp.com

CLIENT:
GREATER CAMBRIDGE PARTNERSHIP

APPLICANT:
CAMBRIDGESHIRE COUNTY COUNCIL

SITE/PROJECT:
CtoC

TITLE:
DEEMED PLANNING DRAWINGS
CONSTRUCTION COMPOUNDS & SITE ACCESS
(SHEET 16 OF 17)

SCALE @ A1:
1:1250

CHECKED:
JL

APPROVED:
BN

PROJECT NO:
70086660

DESIGNED:
JL

DRAWN:
AC


DATE:
August 24

DRAWING NO:
70086660-WSP-TTM-XX-DR-CP-900016

REV:
P07

File: c:\p1\l1\k1\wsp\group\central_data\projects\70086660\70086660_C2_TWAO_STAGE03_MP\HWI_HIGHWAYS\03_DRAWINGS\DRAWINGS\DEEMED PLANNING DRAWINGS - CONSTRUCTION COMPOUNDS\70086660-WSP-TTM-XX-DR-CP-9000030017_P07.DWG, printed on 27 August 2024 15:56:37 by Nnamdi Ben

Mapping reproduced by permission of Ordnance Survey on behalf of HMSO.
© Crown copyright and database rights 2021 Ordnance Survey 100023205.

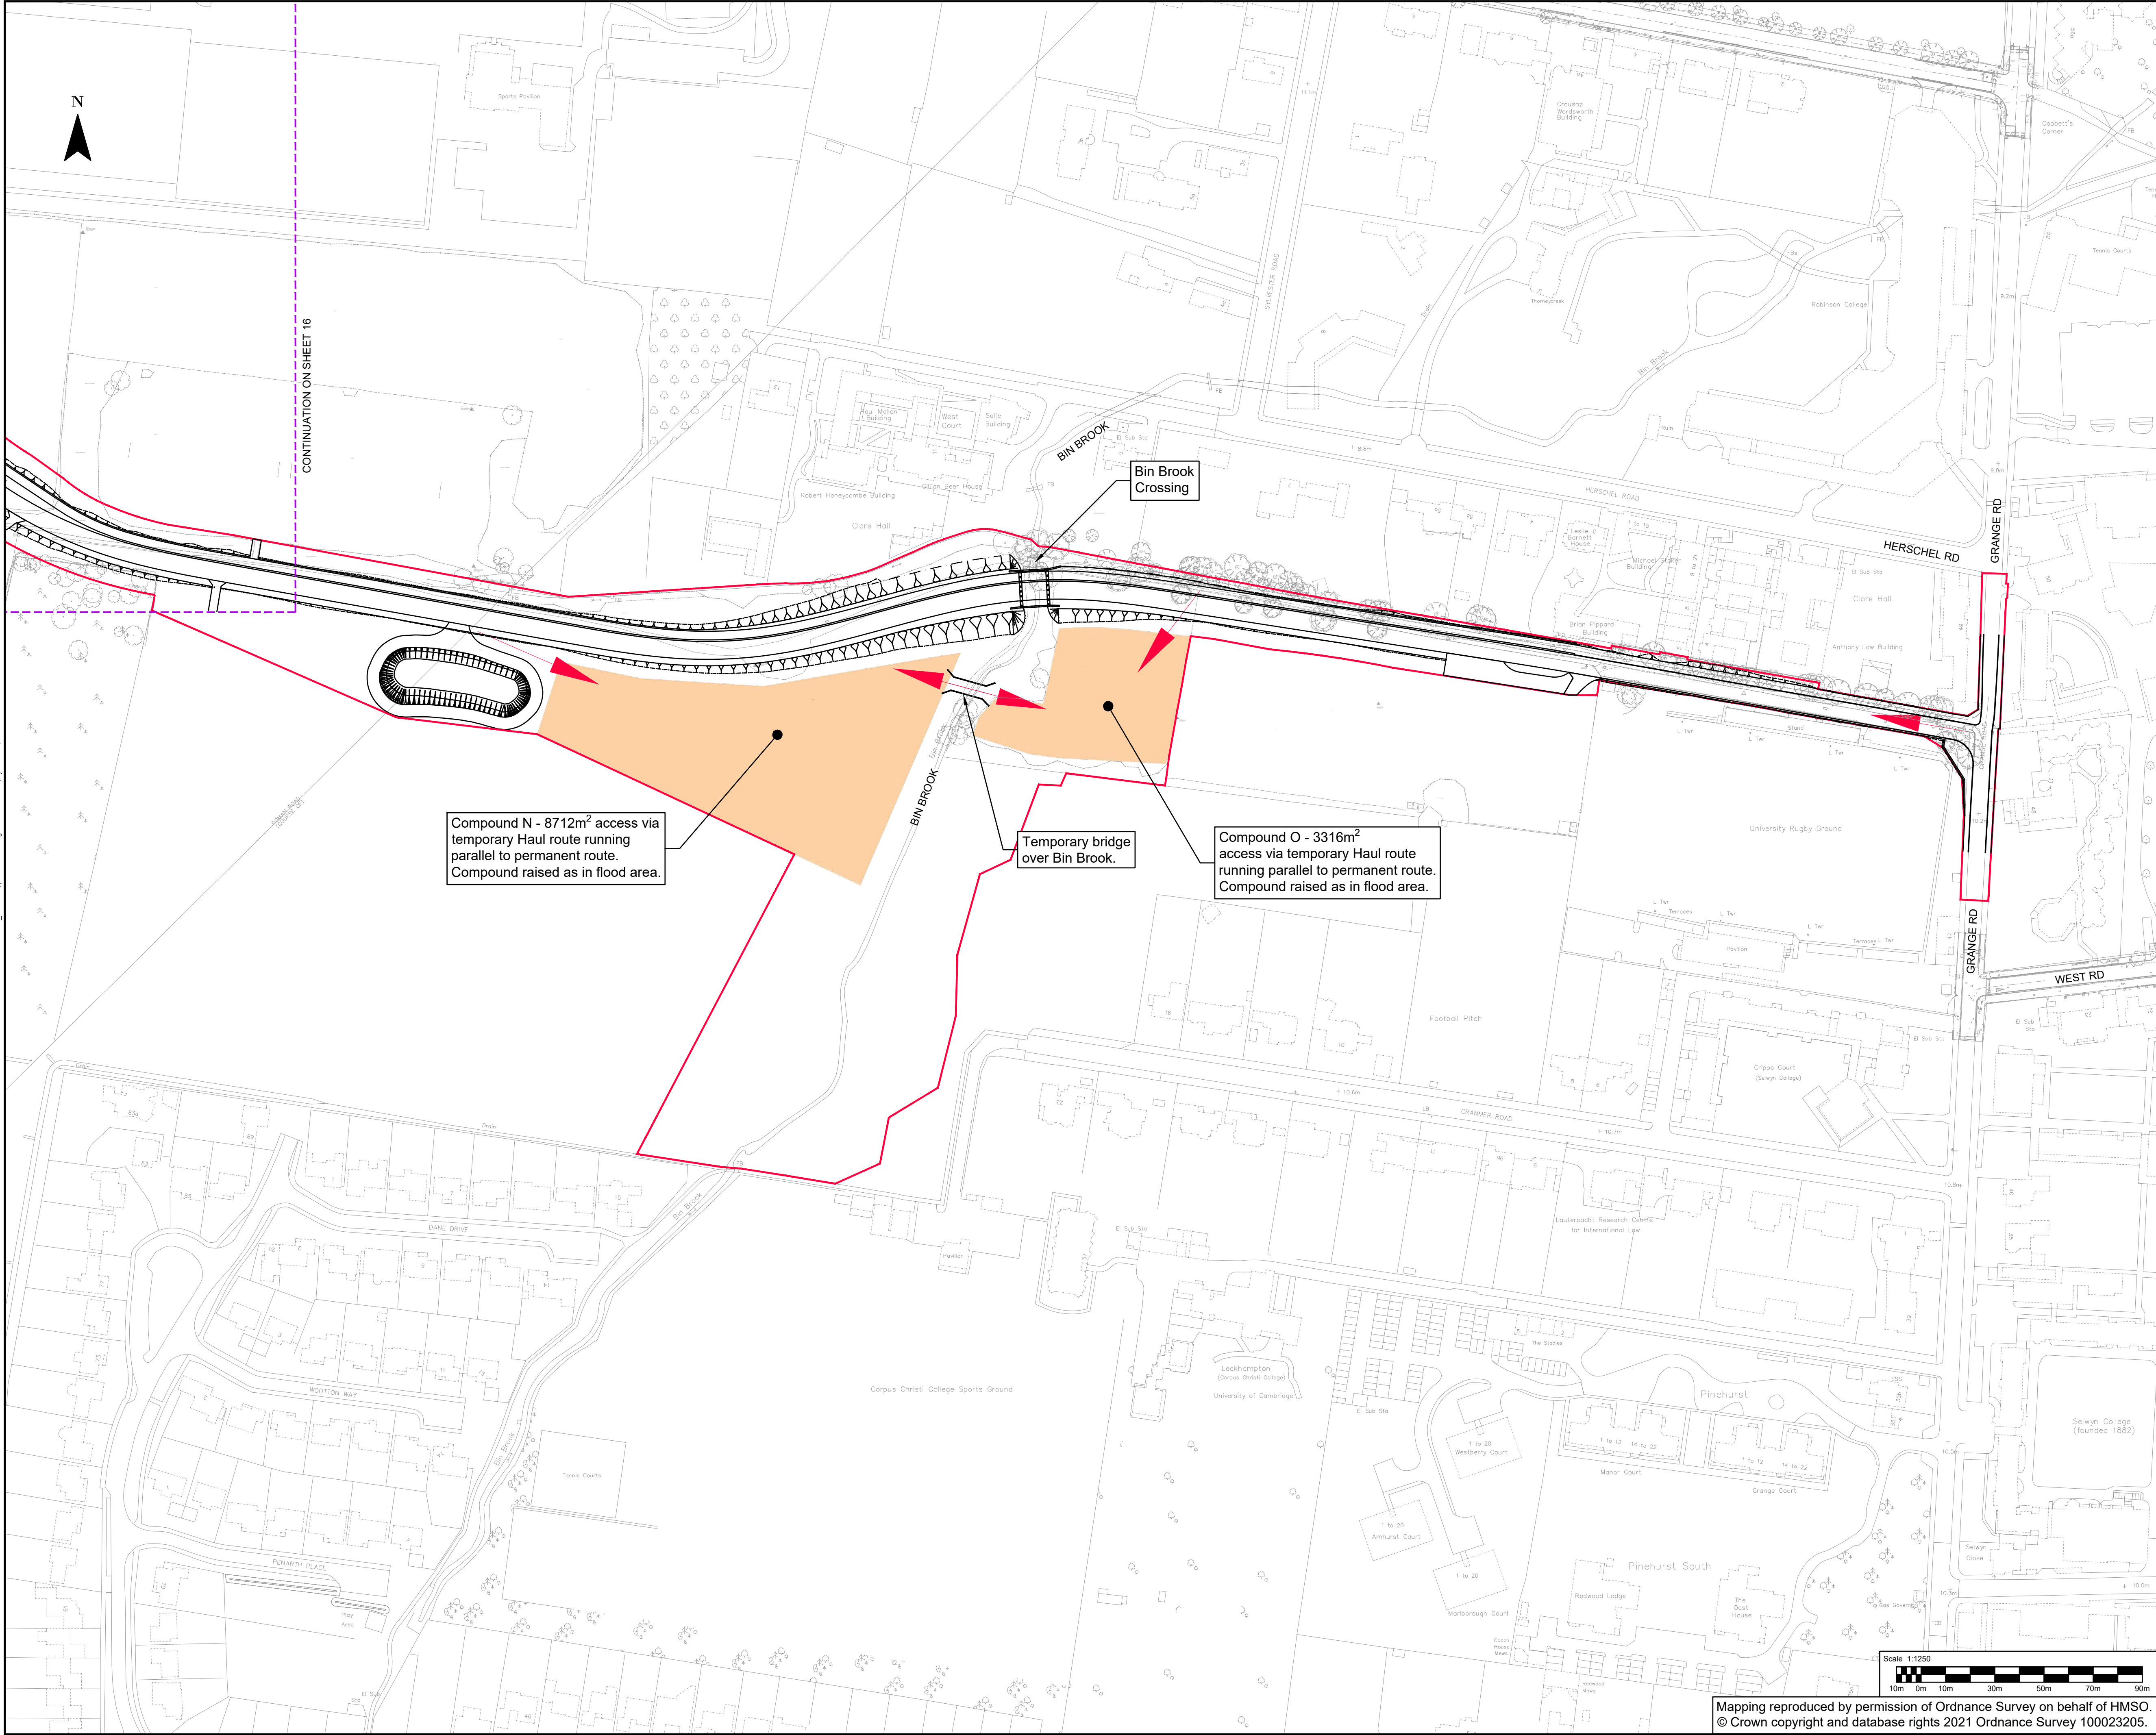

CAMBOURNE TO CAMBRIDGE ORDER

Notes:

- This drawing must be printed in colour.
- All design information shown is outline/indicative. The detailed design of these features will be subject to approval by the Local Planning Authority as part of the deemed planning conditions.
- Refer to the Proposed Site Plans for further details of the permanent works.
- The drawing shall only be used for the intended purpose it has been issued for which is for outline/illustrative design for a TWAO application and to describe the development that is the subject of the request for deemed planning permission.
- All linear dimensions shown on plan are in metres unless otherwise indicated.

Site Traffic:

- Temporary haul route to run parallel to permanent route with turning heads. Use of a gyratory system to make haul route one way for main activities e.g. Surfacing, is to be considered.
- Access to compounds onto highway will be limited to minimise habitat loss

Construction Compounds:

- Local area compounds are located at 1km intervals for welfare, local storage and plant
- The main compound is located at the future park and ride site
- Larger compounds are required at the retaining walls junction and M11 bridge locations
- M11 bridge compounds for bridge construction, deck fabrication and storage
- Compounds at side road crossings for welfare, site access, control offices and storage
- Compounds fenced and include topsoil storage for reinstatement and placed to shield from nearby properties
- Utility works contractors will share the compounds shown

Key:

- ClotC Order Limits
- Construction Compounds
- Site Access Points

P07	27/08/2024	VR	FOR PLANNING			
P06	24/05/2024	JM	FOR PLANNING			
P05	24/04/2024	VR	FOR PLANNING			
P04	22/08/2023	VR	FOR PLANNING			
P03	19/05/2023	AC	FOR PLANNING			
P02	28/04/2023	AC	FOR PLANNING			
P01	03/03/2023	AC	FIRST ISSUE			
REV	DATE	BY	DESCRIPTION	CHK	APP	

62-64 Hills Road, Cambridge, CB2 1LA, UK
T+ 44 (0) 1223 558 050, F+ 44 (0) 1223 558 051
wsp.com

CLIENT:
GREATER CAMBRIDGE PARTNERSHIP

APPLICANT:
CAMBRIDGESHIRE COUNTY COUNCIL

SITE/PROJECT:
ClotC

TITLE:
DEEMED PLANNING DRAWINGS
CONSTRUCTION COMPOUNDS & SITE ACCESS
(SHEET 17 OF 17)

SCALE @ A1: 1:1250	CHECKED: JL	APPROVED: BN
PROJECT NO: 70086660	DESIGNED: JL	DRAWN: AC
DRAWING NO: 70086660-WSP-TTM-XX-DR-CP-900017		DATE: August 24
REV:		P07

File name: \\K:\SPGROUP\CONCENTRAL_DATA\PROJECTS\70086660\DRAWINGS\DEEMED PLANNING DRAWINGS - CONSTRUCTION COMPOUNDS\70086660-WSP-TTM-XX-DR-CP-900017_P07.DWG, printed on 27 August 2024 15:57:01, by Newmar, Ben