

Appendix 3

1:100 Apartment layouts

3

Project

AYLESHAM CENTRE
PECKHAM

Project address

Client

BERKELEY

Sheet number

ASCP-DFA-AA-ZZ-DGA-A-009100-P0

Sheet name

Building A Unit Layouts

Sheet scale

1: 100 @ A1

Date/time

06/06/2024 12:11:02

Rev	Description	Date	Issued	Checked
-----	-------------	------	--------	---------

Project status

STAGE 2

GENERAL NOTES:


This drawing is not for construction and is for information purposes only. Contractor to provide detailed design and construction information. This drawing is to be read in conjunction with all relevant architects' and engineers' drawings and specifications. Drawings to be read in line with the approved inspectors plan check and all dimensions to be checked on site with any discrepancies reported to the architect.

OS information no accurate and not to be used for measurements.


Downen Farmer Architects Ltd is incorporated in England & Wales. Company registration number 10861309.




1 Building A 1B2P
1: 100

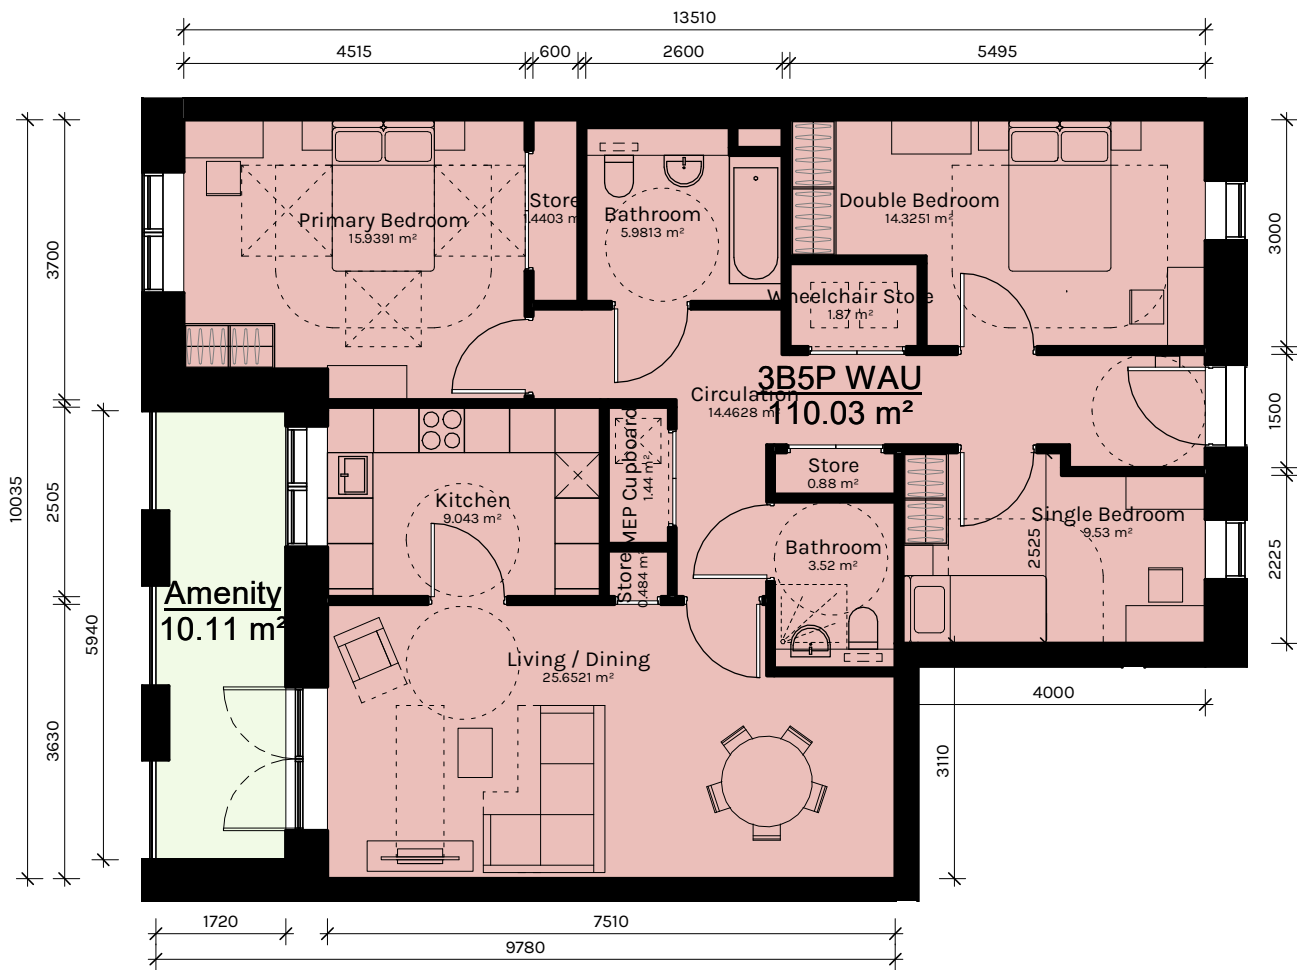


2 3B5P Type 1 WAU
1: 100

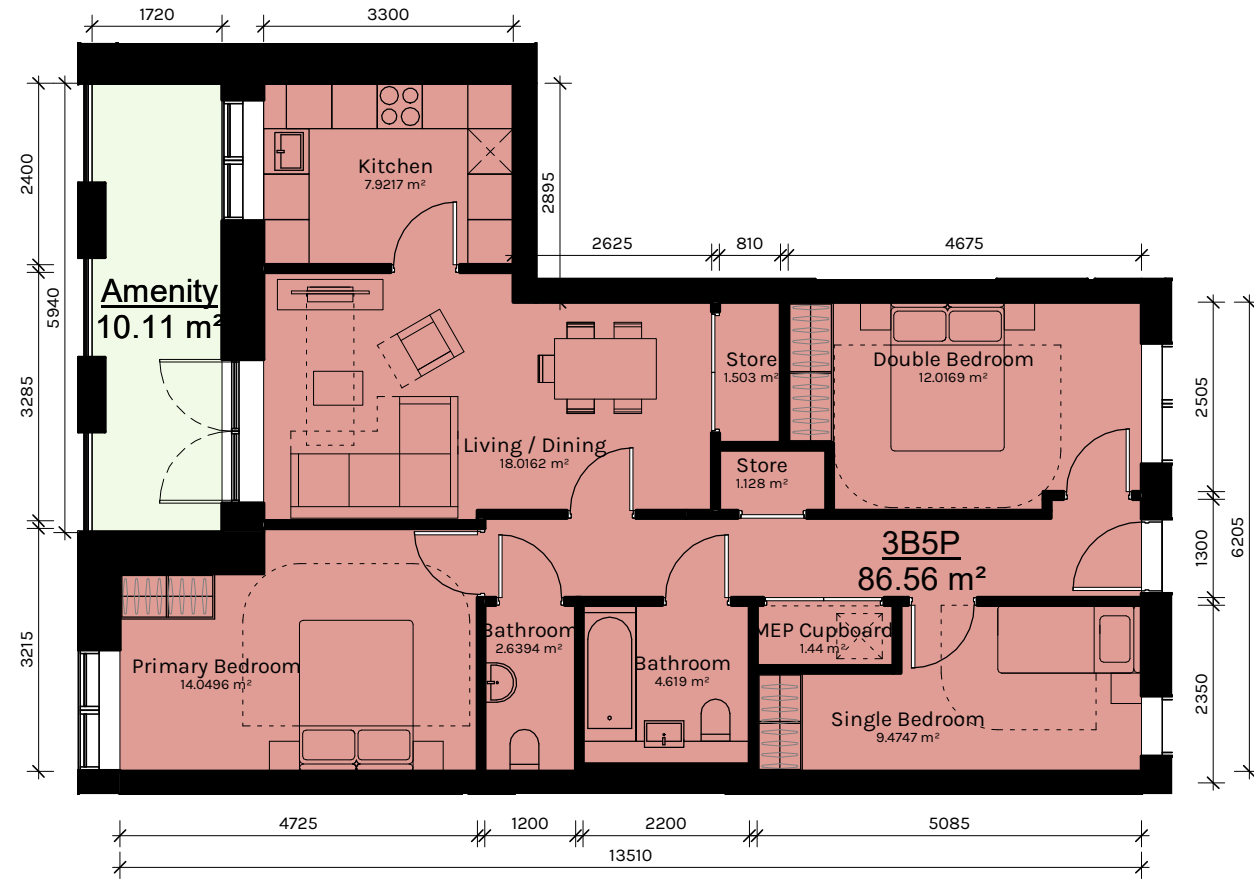


3 3B5P Type 2
1: 100

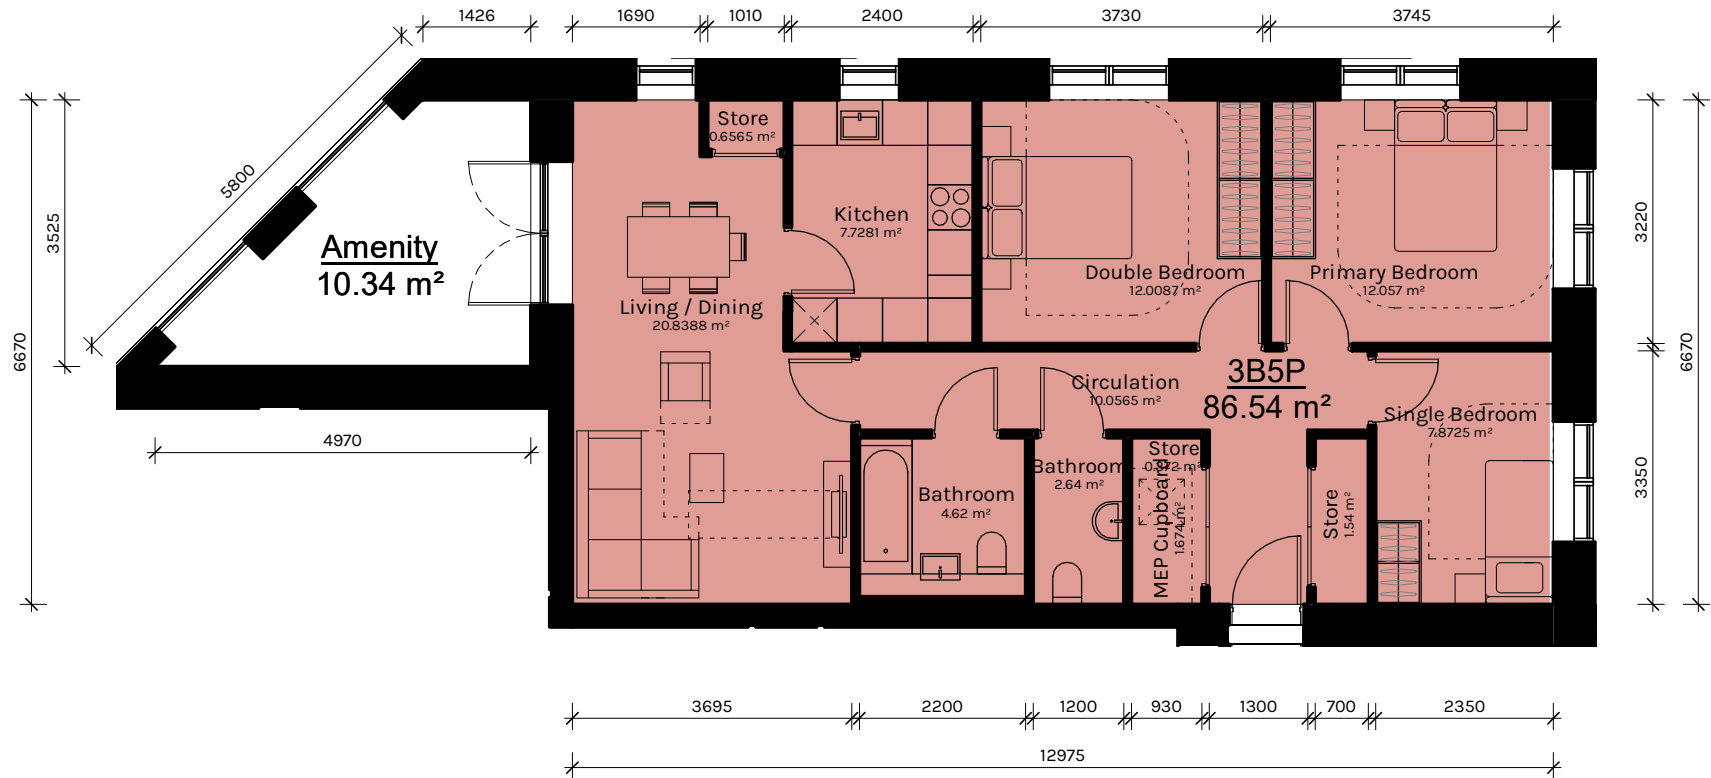

4 3B5P Type 3
1: 100

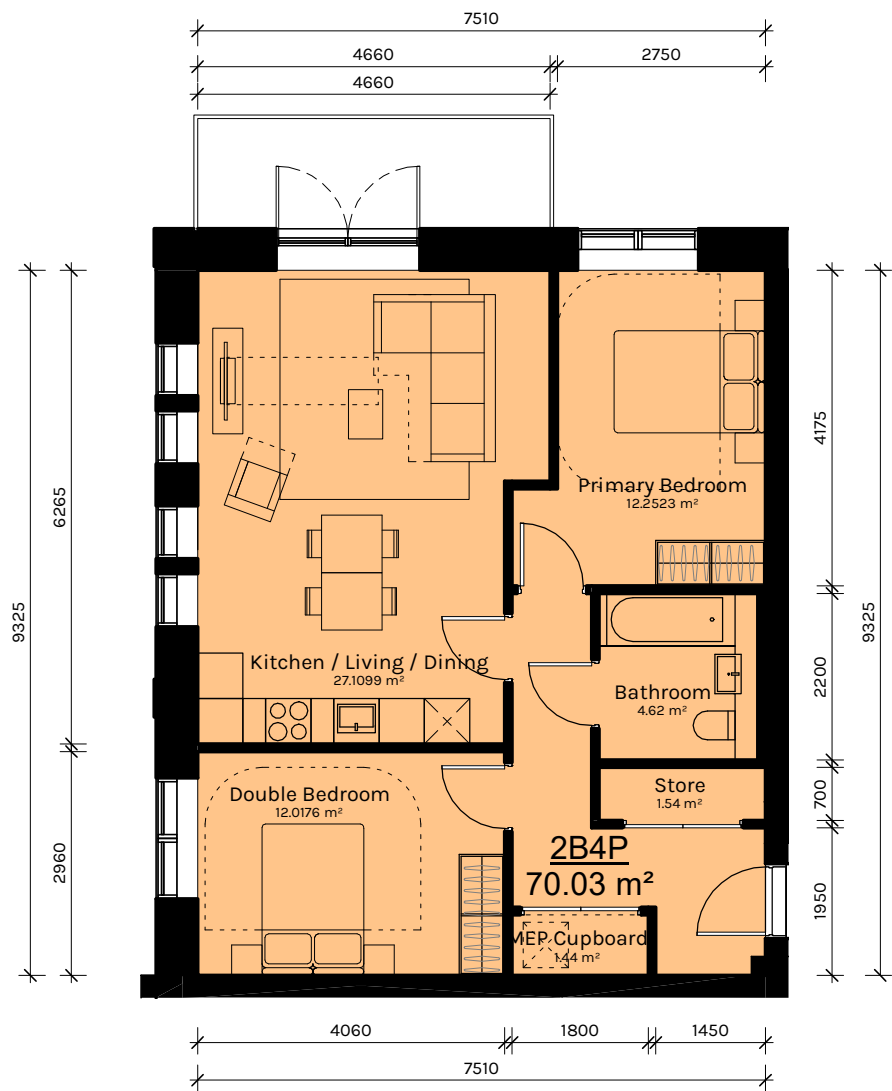

5 2B4P Type 1
1: 100

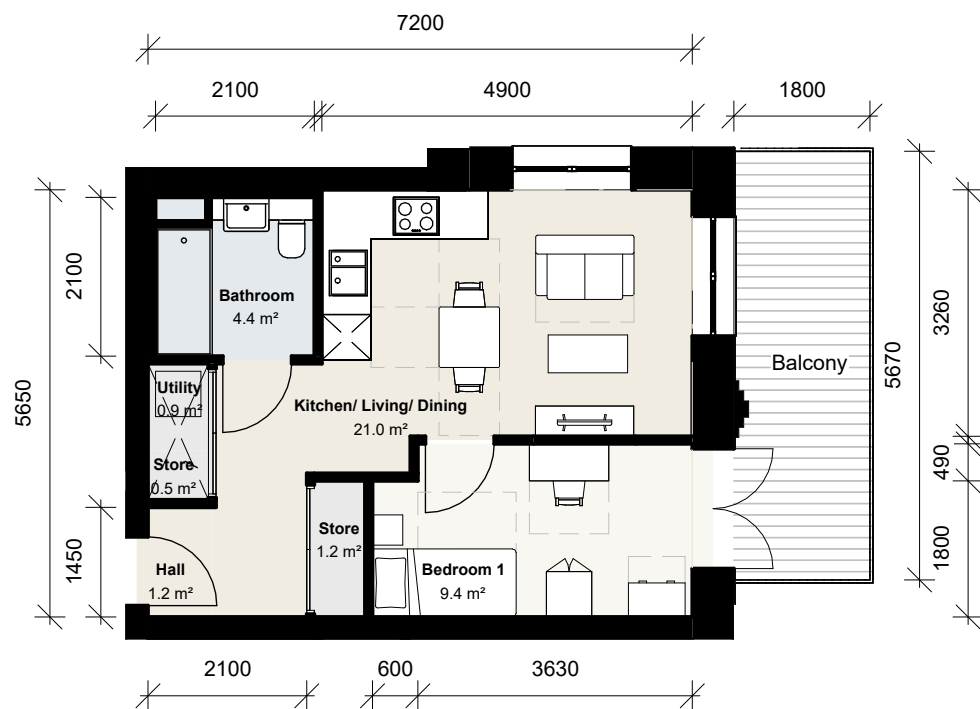


1 Building E 1B1P 01

1 : 100 Floor Plan




2 Building E 1B2P 01

1 : 100 Floor Plan

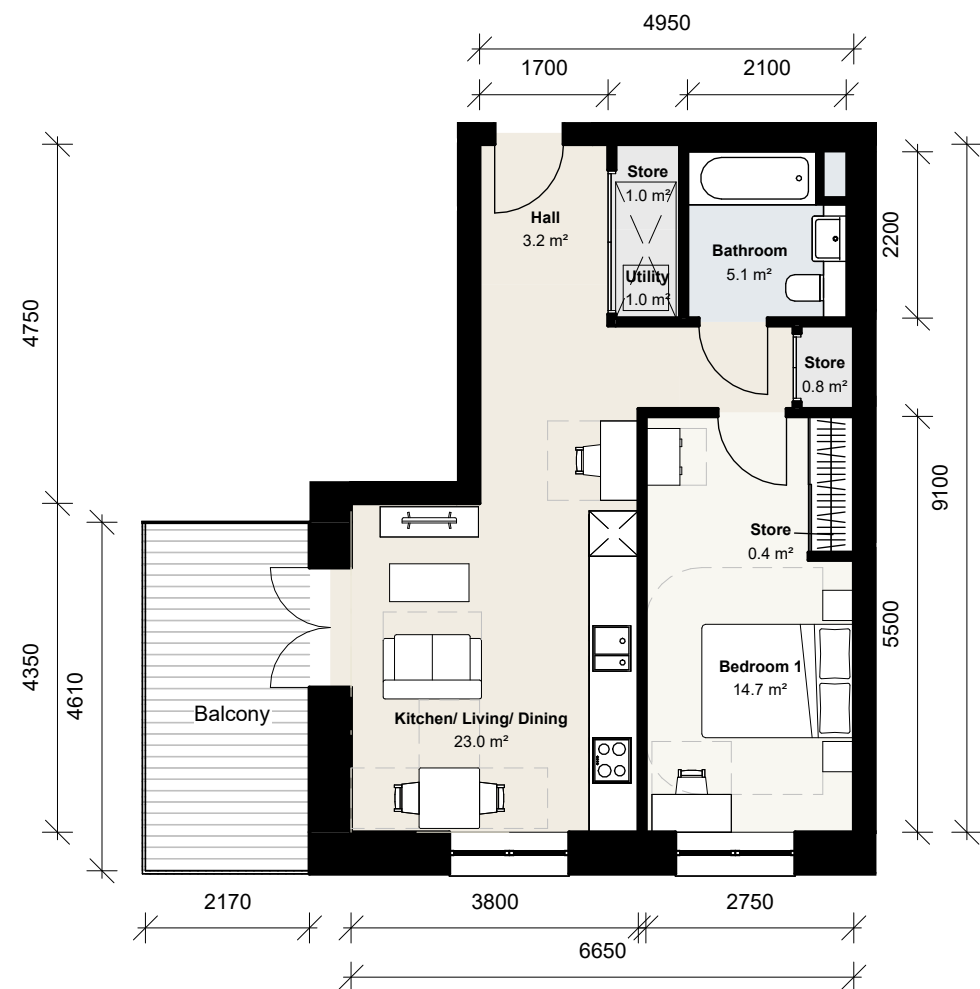


3 Building E 1B2P 02

1 : 100 Floor Plan

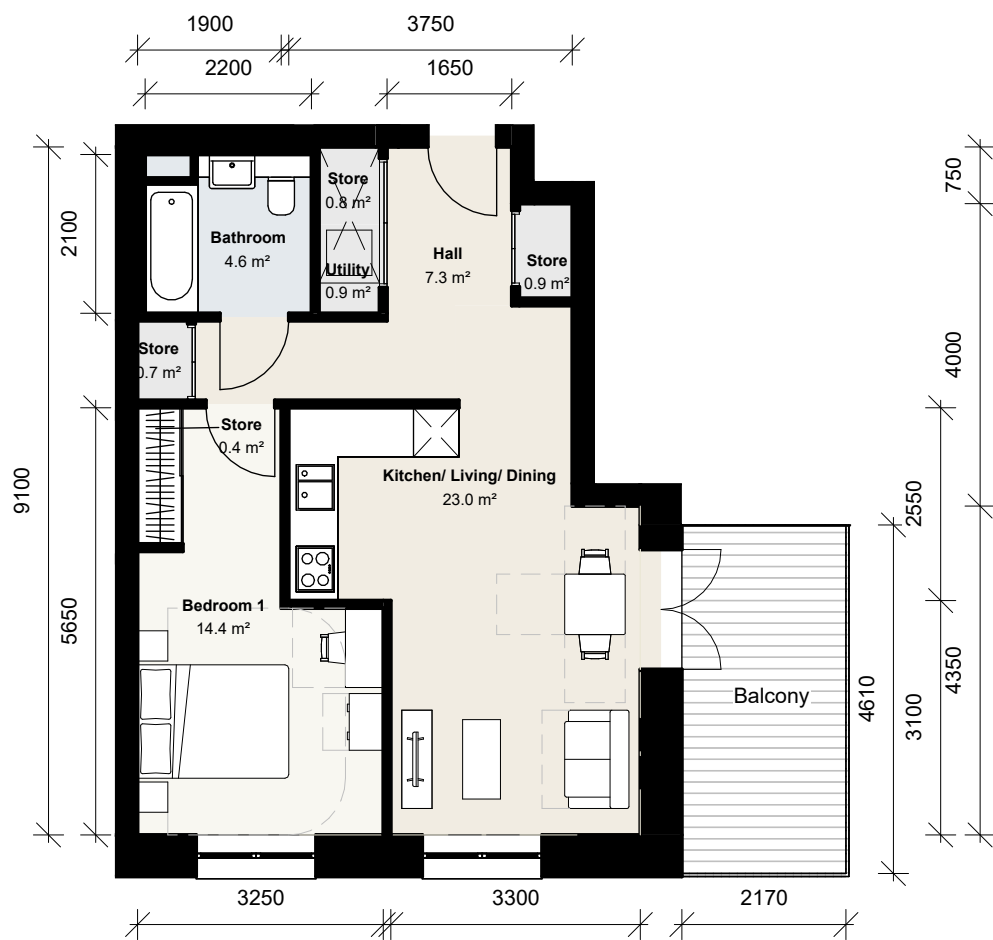


4 Building E 1B2P 03

1 : 100 Floor Plan

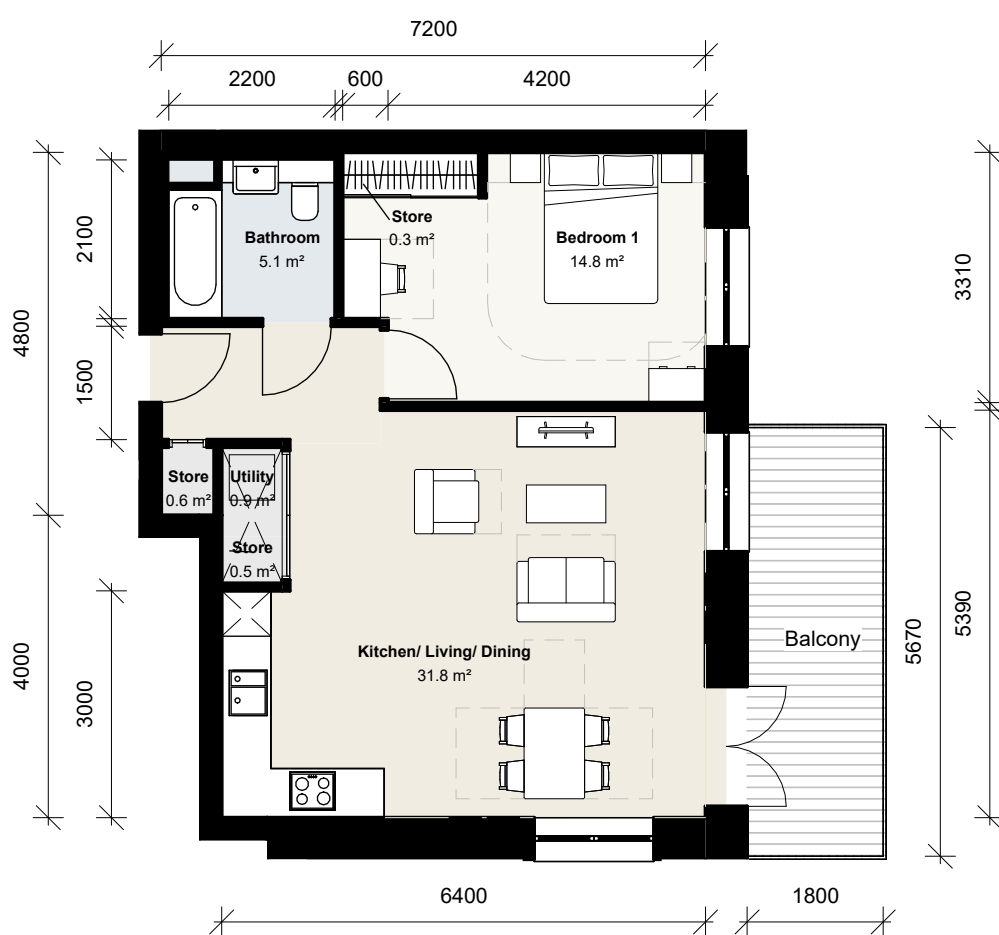

5 Building E 1B2P 04

1 : 100 Floor Plan

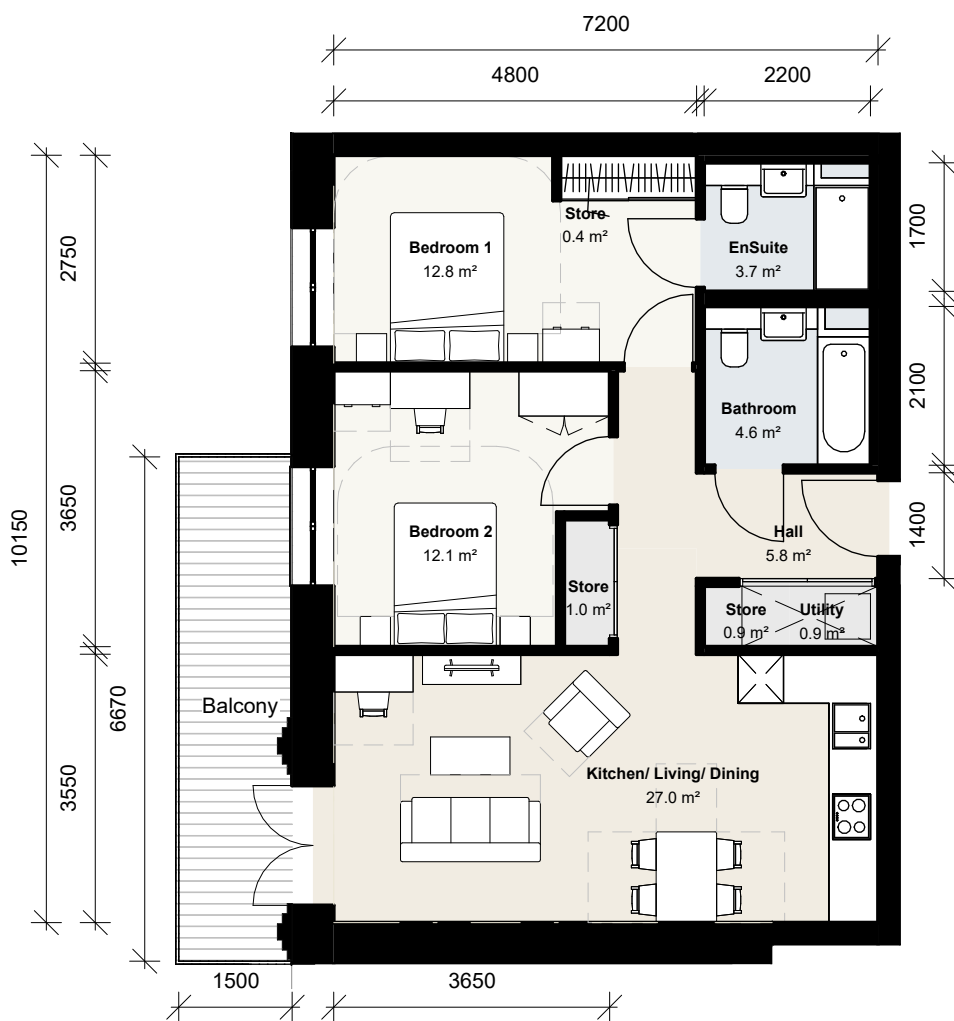

6 Building E 2B4P 01

1 : 100 Floor Plan



CLIENT:

Berkeley Homes

THIS DRAWING IS COPYRIGHT OF dRMM LIMITED.
THE ORIGINAL HARDCOPY OF THIS DRAWING HAS BEEN EXECUTED TO SCALE AND IS BASED ON AVAILABLE SURVEY INFORMATION.
REPRODUCTION AND ELECTRONIC DISSEMINATION MAY RESULT IN DISTORTION AND RESIZING OF DRAWING CONTENT.
dRMM LIMITED TAKES NO RESPONSIBILITY FOR MEASUREMENTS OR SCALING TAKEN FROM ANY OTHER DRAWING THAN THE ORIGINAL HARDCOPY ISSUED BY dRMM AND NO RELIANCE MAY BE PLACED ON SUCH DIMENSIONS IF NO DIMENSION IS GIVEN. IT IS THE BUILDINGS SHOWN AS DOTTED OUTLINES REPRESENT EXISTING BUILDINGS HERE A CONSENT FOR A NEW BUILDING IS IN PLACE RESPONSIBILITY OF THE RECIPIENT TO ASCERTAIN THE DIMENSION SPECIFICALLY FROM THE ARCHITECT OR BY SITE MEASUREMENT. THE SIZING OF ALL STRUCTURAL & SERVICES ELEMENTS MUST ALWAYS BE CHECKED AGAINST THE RELEVANT ENGINEERS DRAWINGS.
ANY OMISSIONS OR DISCREPANCIES BETWEEN DRAWING INFORMATION SHOULD BE BROUGHT TO THE ATTENTION OF THE CONTRACT ADMINISTRATOR.
dRMM REGISTERED HAS ISSUES RELATING TO CONSTRUCTION (DESIGN AND MANAGEMENT) TO BE ADDRESSED DURING DESIGN DEVELOPMENT TO BE READ IN CONJUNCTION WITH DESIGN RISK REGISTER AND RESIDUAL RISK REGISTER.
FURNITURE LOCATIONS ARE ILLUSTRATIVE.

NOTES:

NOT FOR CONSTRUCTION

P0	Planning	DR	JST	07.06.24
M				

REV	DESCRIPTION	DR	CHK	QA	DATE
-----	-------------	----	-----	----	------



KEY

TITLE
UNIT LAYOUTS - BUILDING E

PROJECT
Aylesham Centre Peckham


PROJECT STATUS	SCALE	SIZE
Stage 2	1 : 100	A1

DRAWING NO	REVISION
ASCP-DRM-AE-ZZ-DGA-A-009150	P0




1 Building E 2B4P 02

1 : 100 Floor Plan

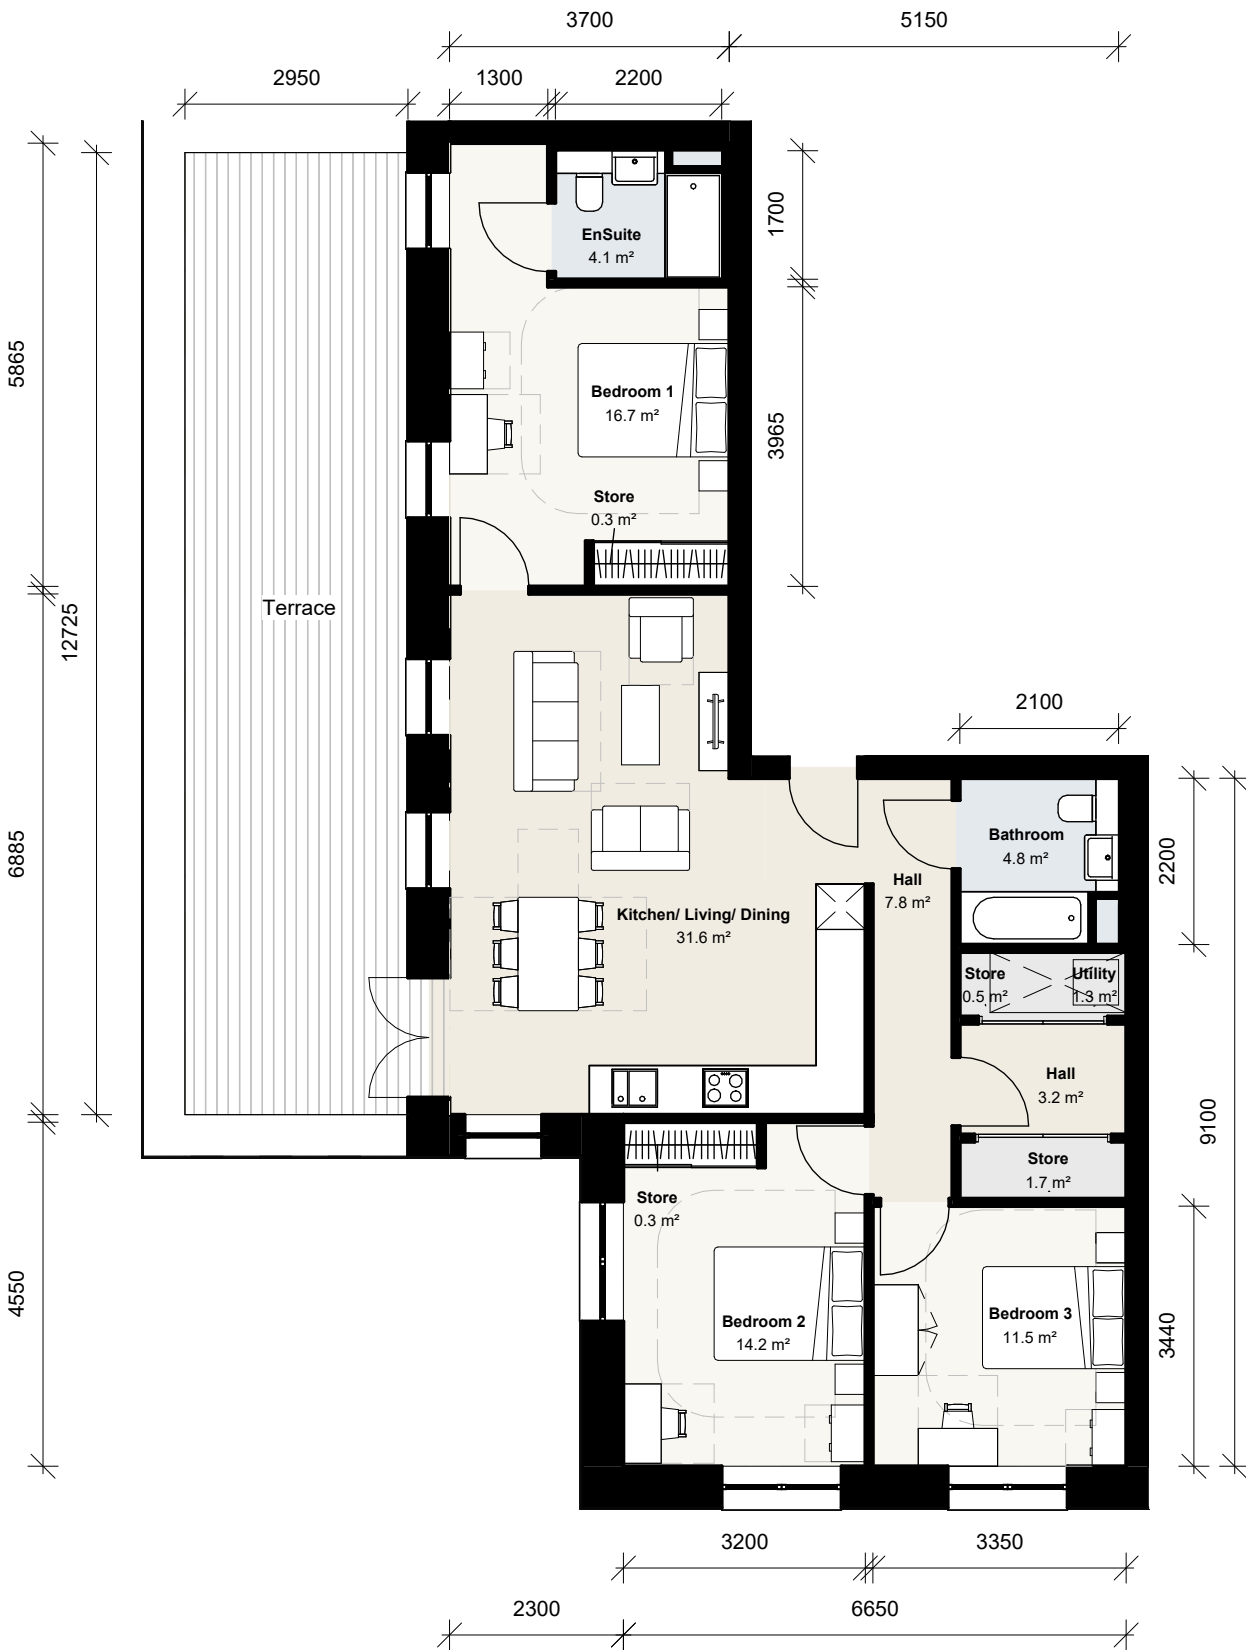

2 Building E 3B6P 01

1 : 100 Floor Plan

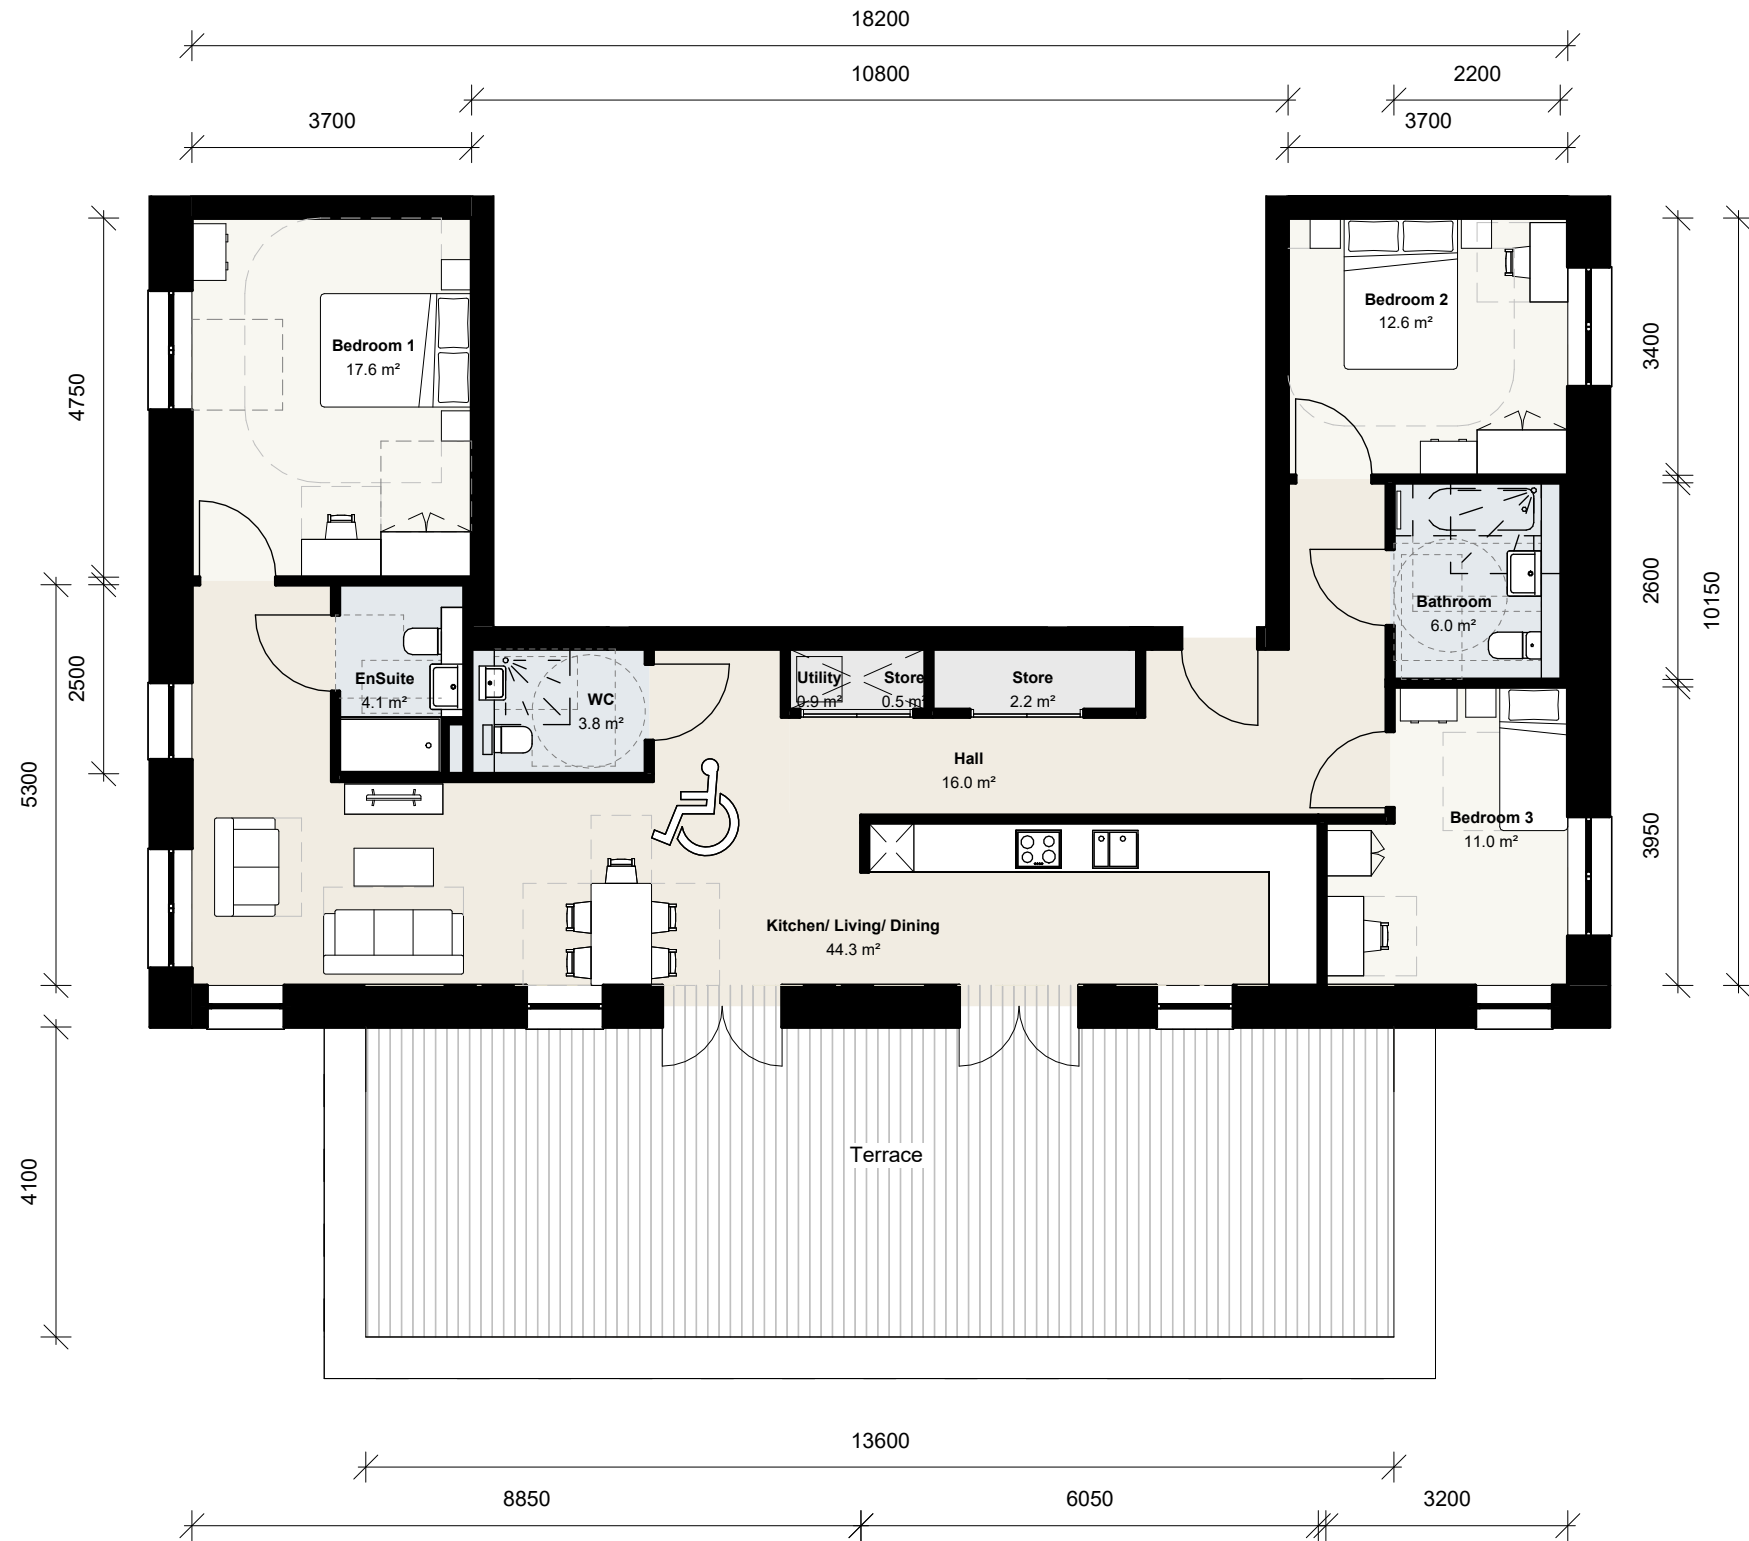

3 Building E 3B6P 02

1 : 100 Floor Plan



CLIENT:

Berkeley Homes

THIS DRAWING IS COPYRIGHT OF dRMM LIMITED.
THE ORIGINAL HARDCOPY OF THIS DRAWING HAS BEEN EXECUTED TO SCALE AND IS BASED ON AVAILABLE SURVEY INFORMATION.
REPRODUCTION AND ELECTRONIC DISSEMINATION MAY RESULT IN DISTORTION AND RESIZING OF DRAWING CONTENT.
dRMM LIMITED TAKES NO RESPONSIBILITY FOR MEASUREMENTS OR SCALING TAKEN FROM ANY OTHER DRAWING THAN THE ORIGINAL HARDCOPY ISSUED BY dRMM AND NO RELIANCE MAY BE PLACED ON SUCH DIMENSIONS. IF NO DIMENSION IS GIVEN, IT IS THE BUILDING SHOWN AS DOTTED OUTLINES REPRESENT EXISTING BUILDINGS HERE A CONSENT FOR A NEW BUILDING IS IN PLACE RESPONSIBILITY OF THE RECIPIENT TO ASCERTAIN THE DIMENSION SPECIFICALLY FROM THE ARCHITECT OR BY SITE MEASUREMENT. THE SIZING OF ALL STRUCTURAL & SERVICES ELEMENTS MUST ALWAYS BE CHECKED AGAINST THE RELEVANT ENGINEERS DRAWINGS.
ANY OMISSIONS OR DISCREPANCIES BETWEEN DRAWING INFORMATION SHOULD BE BROUGHT TO THE ATTENTION OF THE CONTRACT ADMINISTRATOR.
CDM REGISTER PLACED HAS ISSUES RELATING TO CONSTRUCTION (DESIGN AND MANAGEMENT) TO BE ADDRESSED DURING DESIGN DEVELOPMENT TO BE READ IN CONJUNCTION WITH DESIGN RISK REGISTER AND RESIDUAL RISK REGISTER.
FURNITURE LOCATIONS ARE ILLUSTRATIVE.

NOTES:

NOT FOR CONSTRUCTION

P0	Planning	DR	JST	07.06.24
----	----------	----	-----	----------

REV	DESCRIPTION	DR	CHK	QA	DATE
-----	-------------	----	-----	----	------




KEY

TITLE
UNIT LAYOUTS - BUILDING E

PROJECT
Aylesham Centre Peckham

PROJECT STATUS	SCALE	SIZE
Stage 2	1 : 100	A1

DRAWING NO	REVISION
ASCP-DRM-AE-ZZ-DGA-A-009151	P0

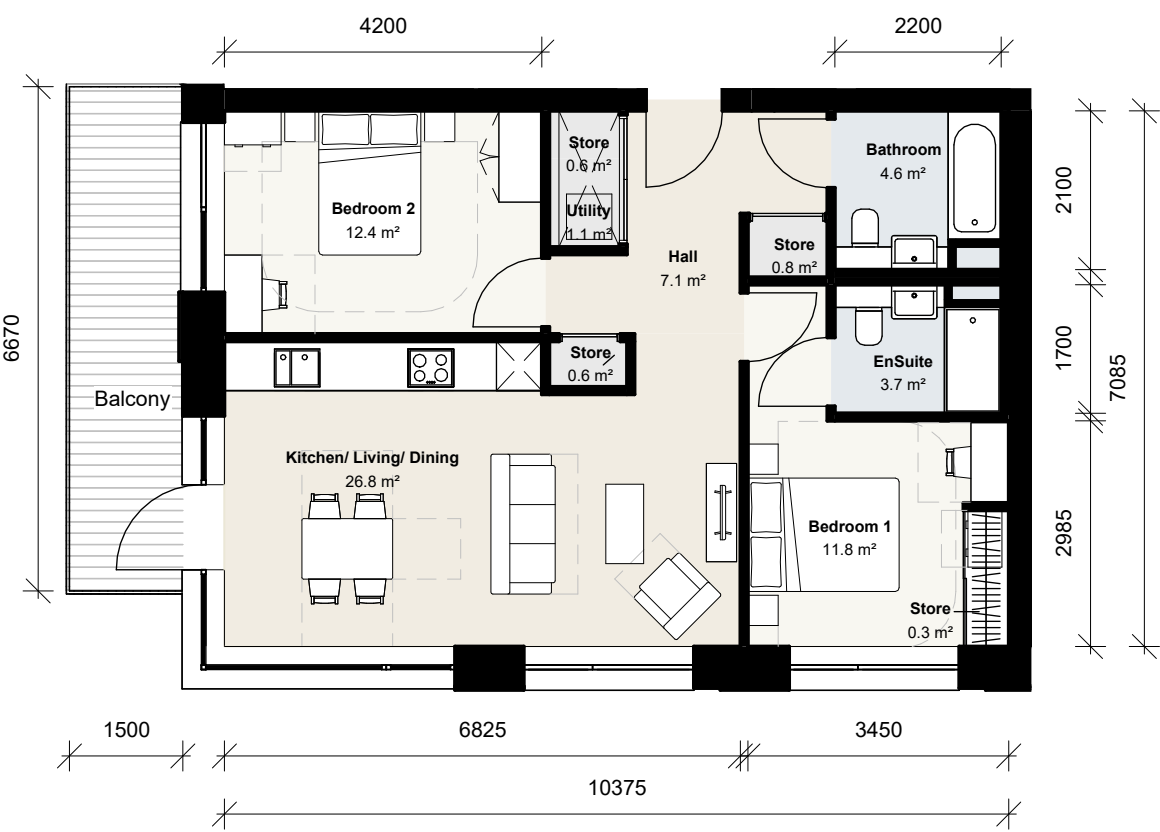

1 Building F 2B4P 01
1 : 100 Floor Plan



2 Building F 3B6P 01
1 : 100 Floor Plan



3 Building F 3B6P 02
1 : 100 Floor Plan

CLIENT:

Berkeley Homes

THIS DRAWING IS COPYRIGHT OF dRMM LIMITED.
THE ORIGINAL HARDCOPY OF THIS DRAWING HAS BEEN EXECUTED TO SCALE AND IS BASED ON AVAILABLE SURVEY INFORMATION.
REPRODUCTION AND ELECTRONIC DISSEMINATION MAY RESULT IN DISTORTION AND RESIZING OF DRAWING CONTENT.
dRMM LIMITED TAKES NO RESPONSIBILITY FOR MEASUREMENTS OR SCALING TAKEN FROM ANY OTHER DRAWING THAN THE ORIGINAL HARDCOPY ISSUED BY dRMM AND NO RELIANCE MAY BE PLACED ON SUCH DIMENSIONS. IF NO DIMENSION IS GIVEN, IT IS THE BUILDING SHOWN AS DOTTED OUTLINES REPRESENT EXISTING BUILDINGS HERE A CONSENT FOR A NEW BUILDING IS IN PLACE RESPONSIBILITY OF THE RECIPIENT TO ASCERTAIN THE DIMENSION SPECIFICALLY FROM THE ARCHITECT OR BY SITE MEASUREMENT. THE SIZING OF ALL STRUCTURAL & SERVICES ELEMENTS MUST ALWAYS BE CHECKED AGAINST THE RELEVANT ENGINEERS DRAWINGS.
ANY OMISSIONS OR DISCREPANCIES BETWEEN DRAWING INFORMATION SHOULD BE BROUGHT TO THE ATTENTION OF THE CONTRACT ADMINISTRATOR.
CDM REGISTER PLACED HAS ISSUES RELATING TO CONSTRUCTION (DESIGN AND MANAGEMENT) TO BE ADDRESSED DURING DESIGN DEVELOPMENT TO BE READ IN CONJUNCTION WITH DESIGN RISK REGISTER AND RESIDUAL RISK REGISTER.
FURNITURE LOCATIONS ARE ILLUSTRATIVE.

NOTES:

NOT FOR CONSTRUCTION

P0	Planning	DR	JST	07.06.24
		M		

REV	DESCRIPTION	DR	CHK	QA	DATE
-----	-------------	----	-----	----	------



dRMM Ltd
Magdalen House
136-148 Colindale Avenue
London SE1 7JU UK
+44 (0)20 7803 5177
mail@dmmstudio.com
www.dmmstudio.com


KEY

TITLE
UNIT LAYOUTS - BUILDING F

PROJECT
Aylesham Centre Peckham


PROJECT STATUS	SCALE	SIZE
Stage 2	1 : 100	A1

DRAWING NO	REVISION
ASCP-DRM-AF-ZZ-DGA-A-009175	P0

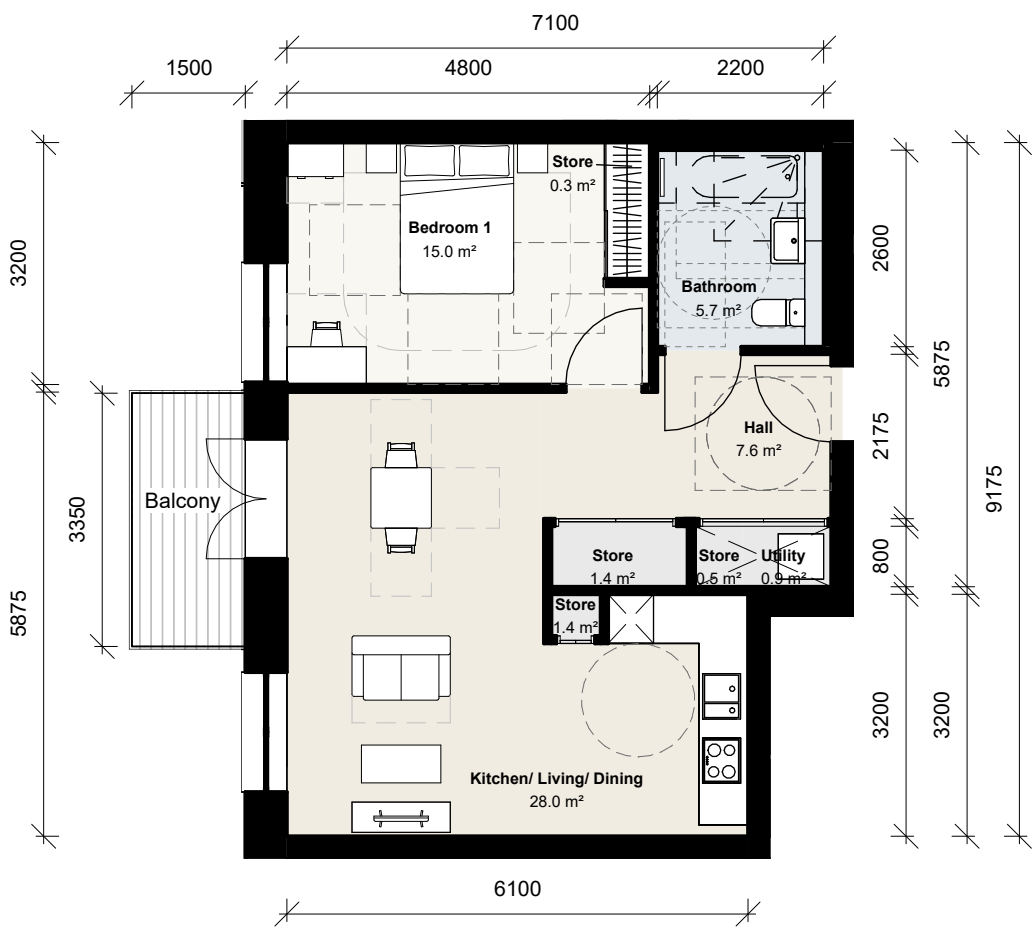


1 Building L 1B2P 01 M4(3)a

1 : 100 Floor Plan

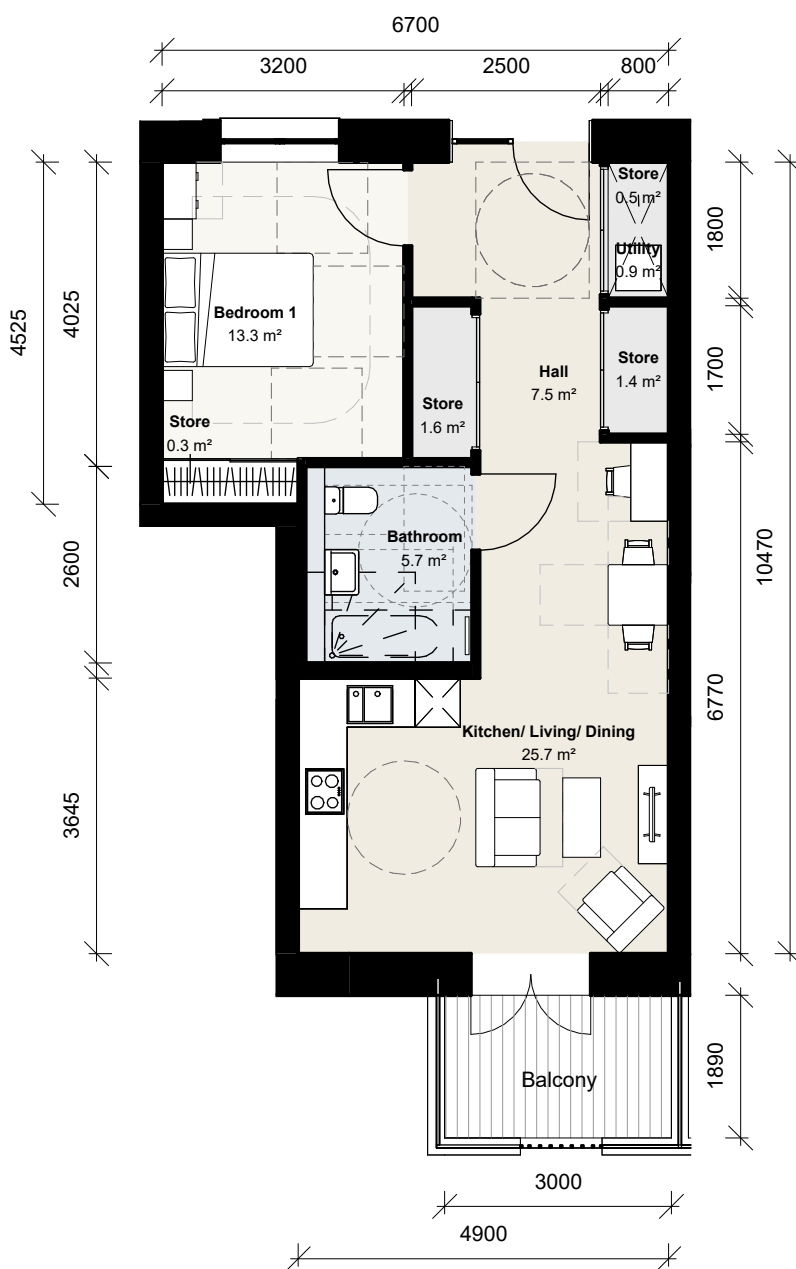


2 Building L 1B2P 02 M4(3)a

1 : 100 Floor Plan

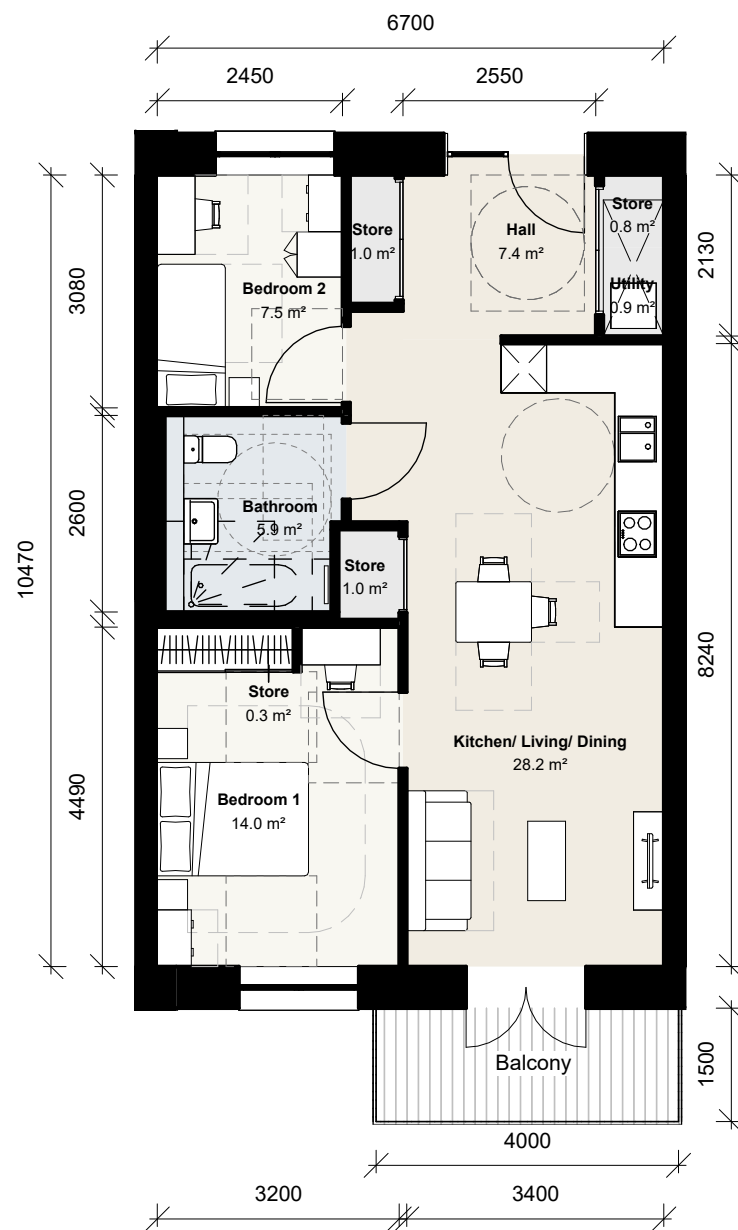


3 Building L 2B3P 01 M4(3)a

1 : 100 Floor Plan

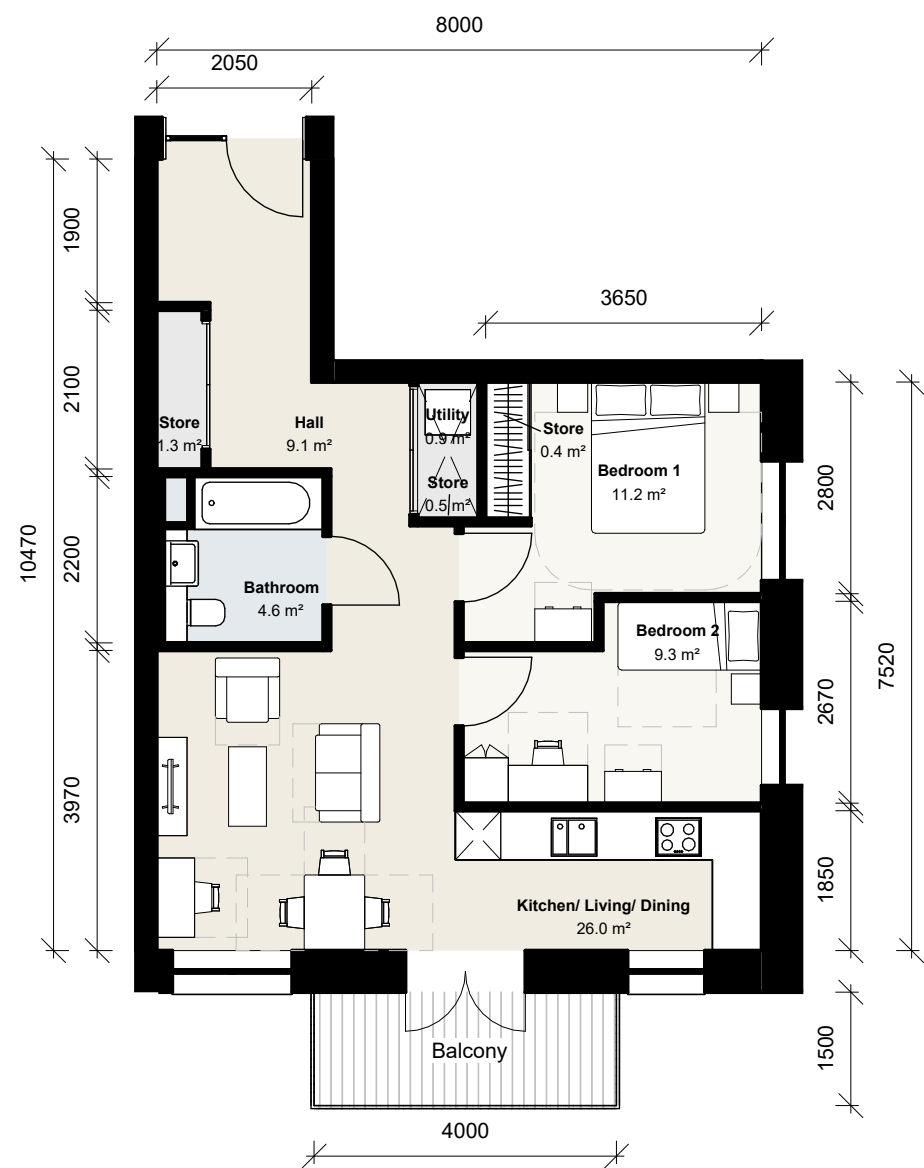


4 Building L 2B3P 02

1 : 100 Floor Plan

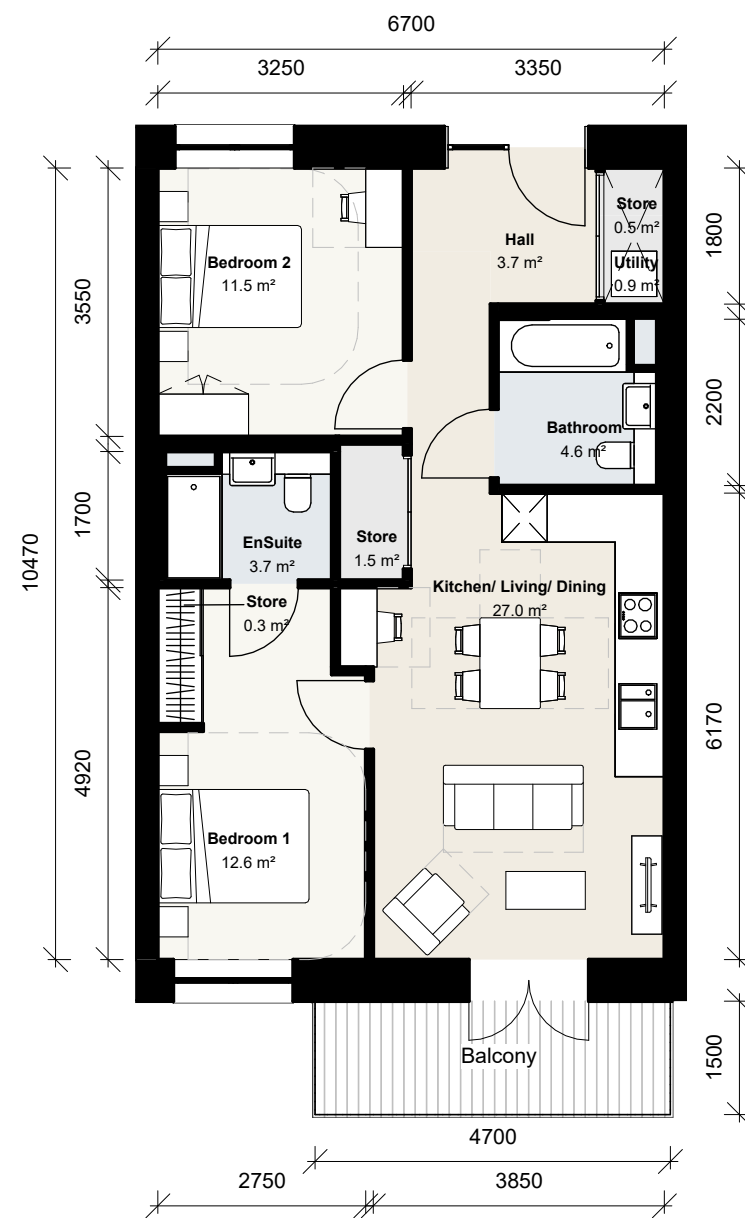

5 Building L 2B4P 01

1 : 100 Floor Plan

 

CLIENT:

Berkeley Homes

THIS DRAWING IS COPYRIGHT OF dRMM LIMITED.
THE ORIGINAL HARDCOPY OF THIS DRAWING HAS BEEN EXECUTED TO SCALE AND IS BASED ON AVAILABLE SURVEY INFORMATION.
REPRODUCTION AND ELECTRONIC DISSEMINATION MAY RESULT IN DISTORTION AND RESIZING OF DRAWING CONTENT.
dRMM LIMITED TAKES NO RESPONSIBILITY FOR MEASUREMENTS OR SCALING TAKEN FROM ANY OTHER DRAWING THAN THE ORIGINAL HARDCOPY ISSUED BY dRMM AND NO RELIANCE MAY BE PLACED ON SUCH DIMENSIONS. IF NO DIMENSION IS GIVEN, IT IS THE BUILDING SHOWN AS DOTTED OUTLINES REPRESENT EXISTING BUILDINGS HERE A CONSENT FOR A NEW BUILDING IS IN PLACE RESPONSIBILITY OF THE RECIPIENT TO ASCERTAIN THE DIMENSION SPECIFICALLY FROM THE ARCHITECT OR BY EYE MEASUREMENT. THE SIZING OF ALL STRUCTURAL & SERVICE ELEMENTS MUST ALWAYS BE CHECKED AGAINST THE RELEVANT ENGINEER'S DRAWINGS.
ANY OMISSIONS OR DISCREPANCIES BETWEEN DRAWING INFORMATION SHOULD BE BROUGHT TO THE ATTENTION OF THE CONTRACT ADMINISTRATOR.
CON REGISTER FLAGGED HAS ISSUES RELATING TO CONSTRUCTION (DESIGN AND MANAGEMENT) TO BE ADDRESSED DURING DESIGN DEVELOPMENT TO BE READ IN CONJUNCTION WITH DESIGN RISK REGISTER AND RESIDUAL RISK REGISTER.
ALL INTERNAL LAYOUTS ARE INDICATIVE ONLY.

NOTES:

P0	Planning	DR	JSt	07.06.24
----	----------	----	-----	----------

REV	DESCRIPTION	DR	CHK	QA	DATE
-----	-------------	----	-----	----	------



dRMM
de Rijcke Marsh Morgan Architects
Magdalen House
136-148 Rooley Street
London, SE1 1TJ
T +44 (0)20 7803 8777
E mail@drmm.co.uk
W www.drmm.co.uk


KEY

TITLE
UNIT LAYOUTS - BUILDING L

PROJECT
Aylesham Centre Peckham


PROJECT STATUS	SCALE	SIZE
Stage 2	1 : 100	A1

DRAWING NO	REVISION
ASCP-DRM-ML-ZZ-DGA-A-009275	P0

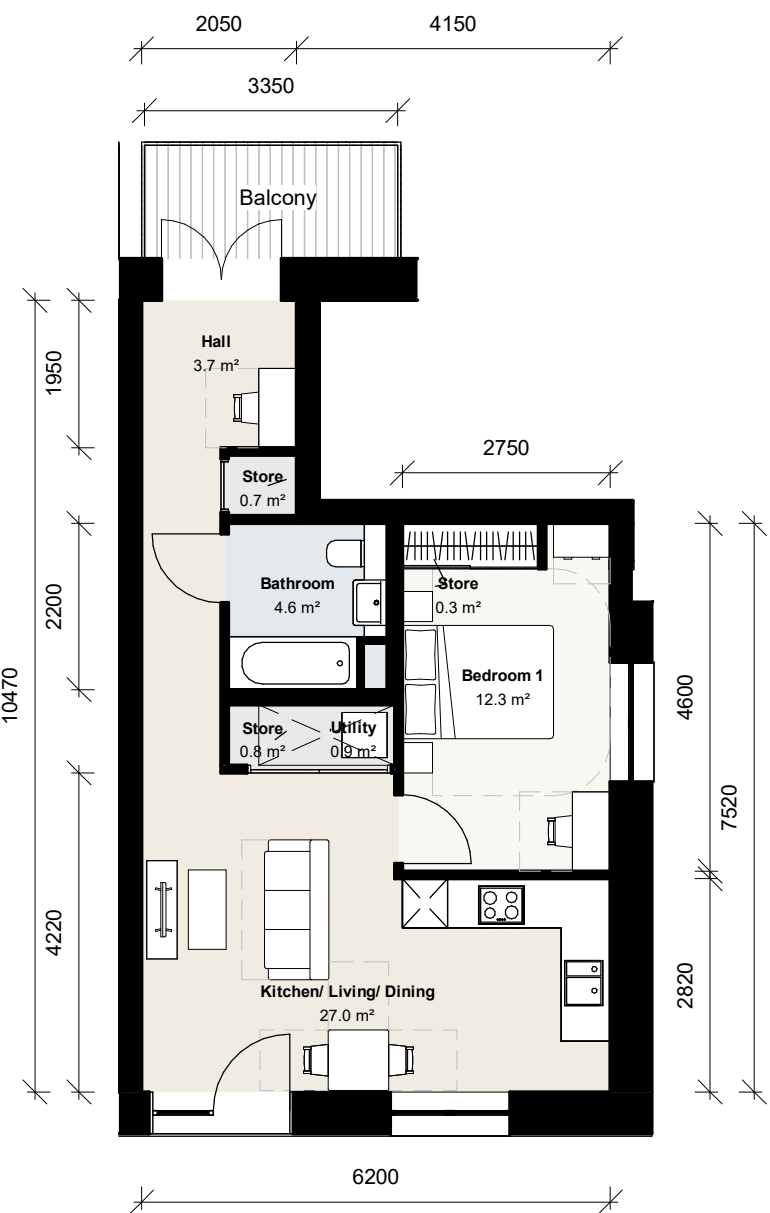


1 Building L 1B2P 03

1 : 100 Floor Plan

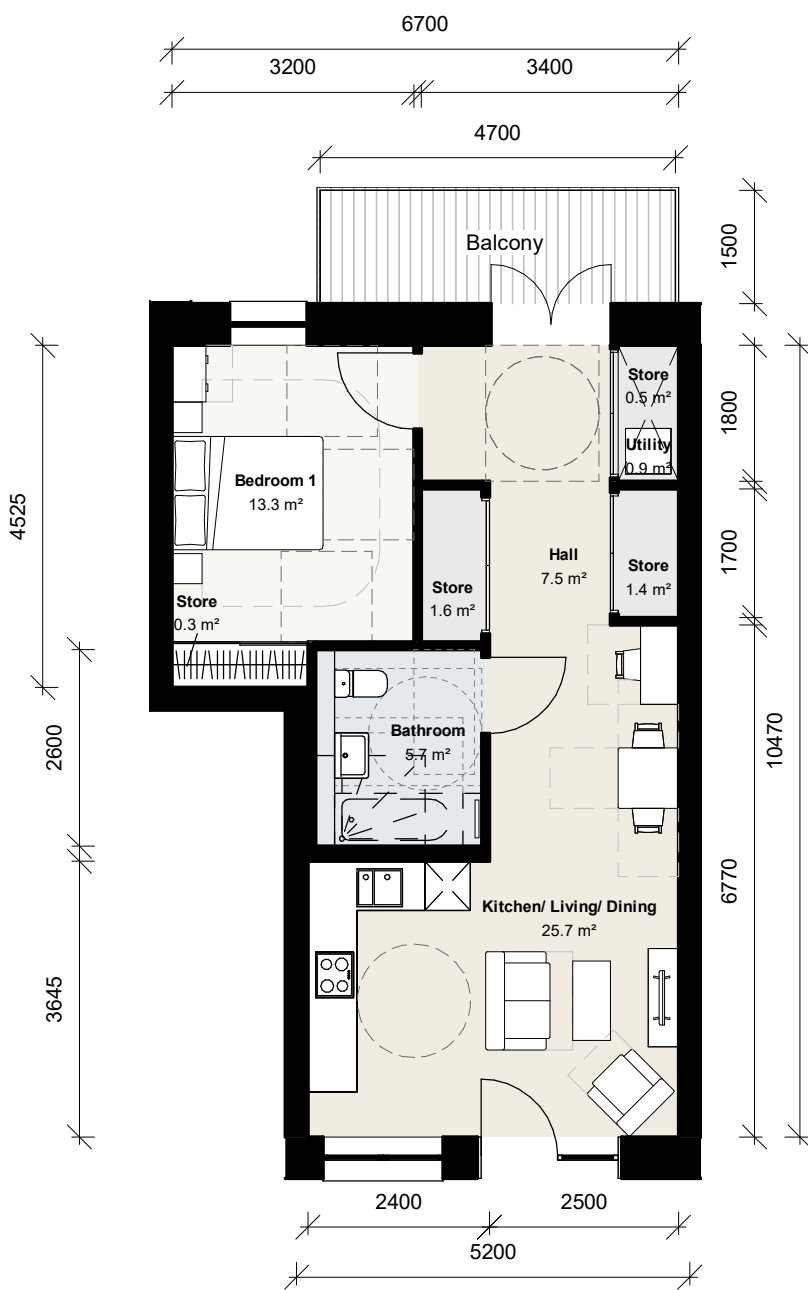


2 Building L 1B2P 04

1 : 100 Floor Plan

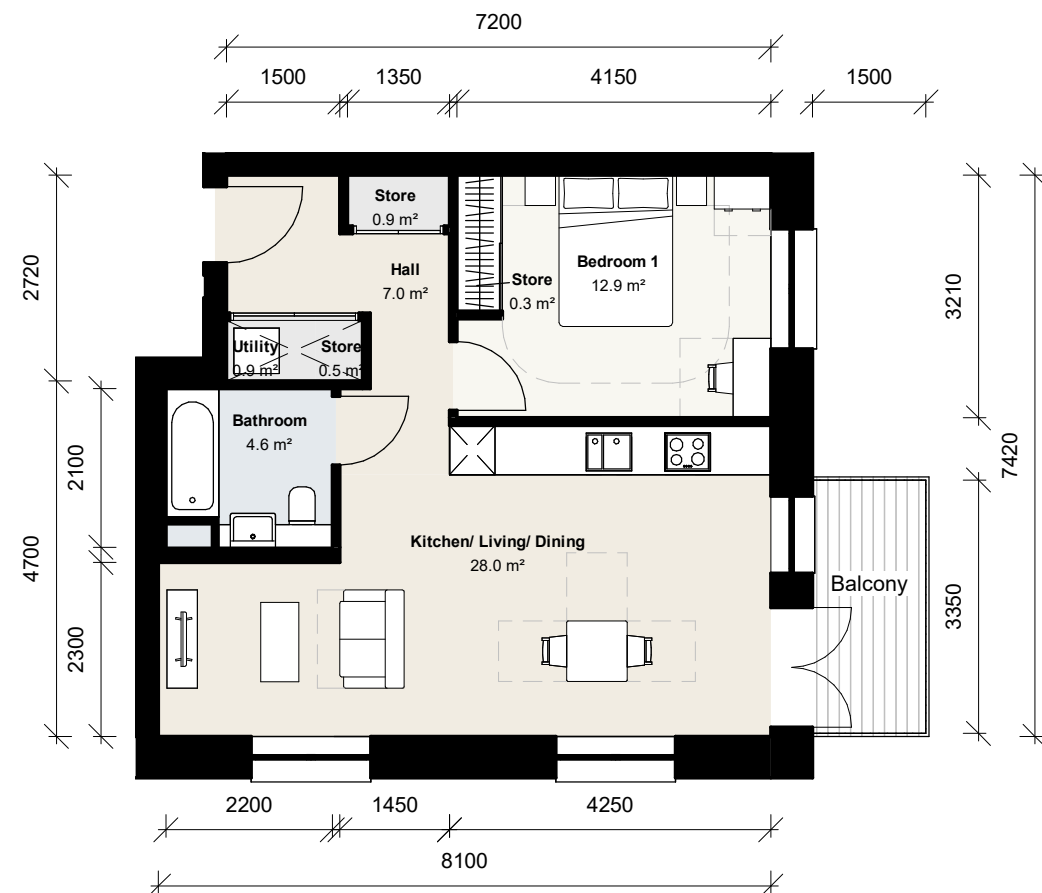


3 Building L 1B2P 05

1 : 100 Floor Plan

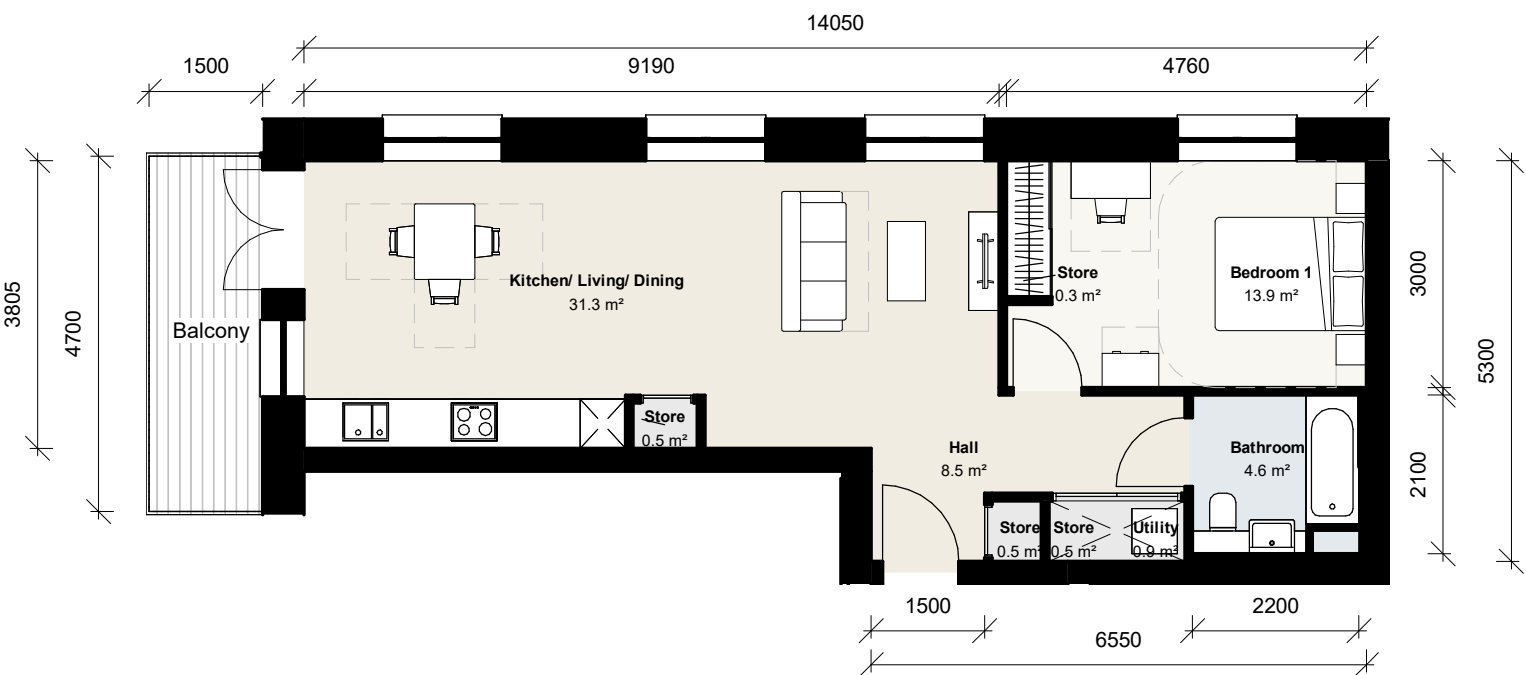

4 Building L 1B2P 06

1 : 100 Floor Plan

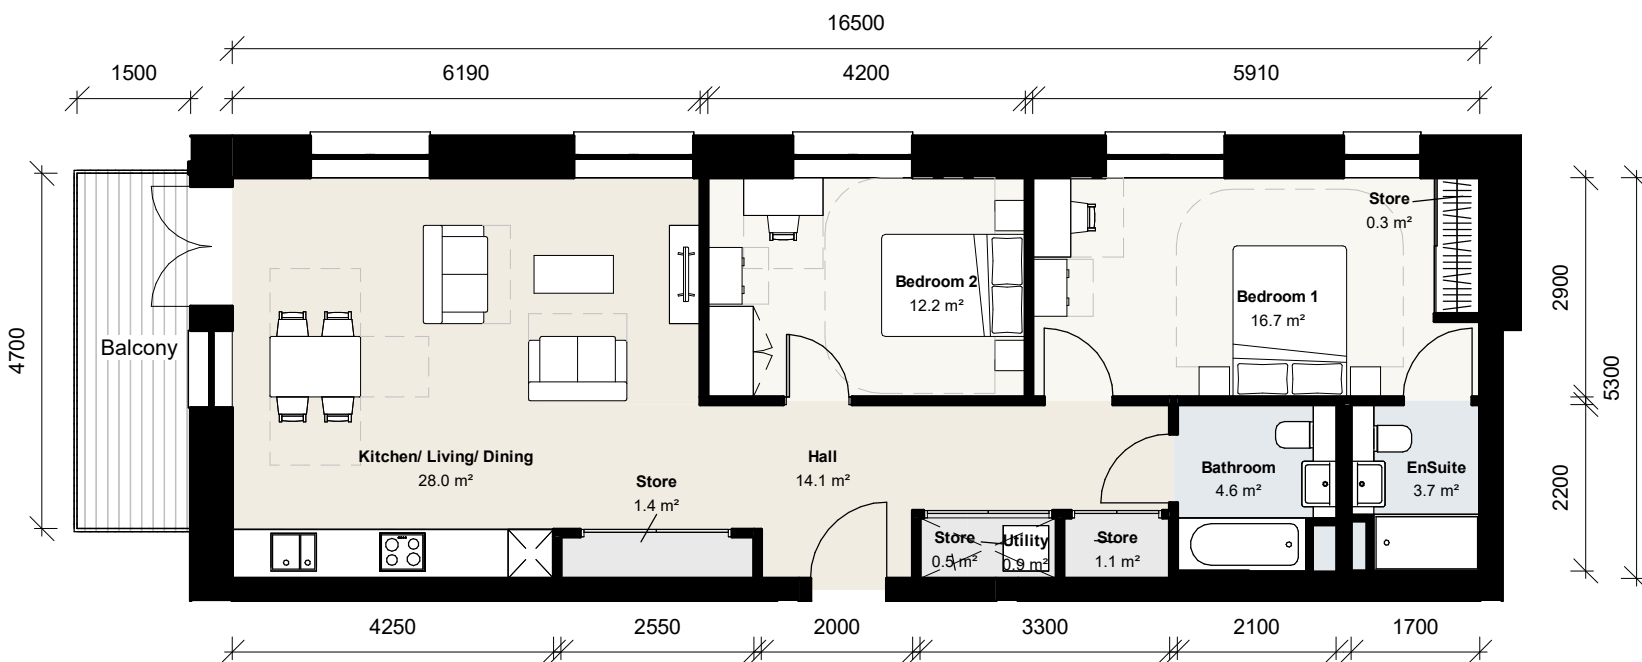

5 Building L 2B4P 02

1 : 100 Floor Plan



CLIENT:


Berkeley Homes

THIS DRAWING IS COPYRIGHT OF JRM LIMITED.
THE ORIGINAL HARD COPY OF THIS DRAWING HAS BEEN EXECUTED TO SCALE AND IS BASED ON AVAILABLE SURVEY INFORMATION.
REPRODUCTION AND ELECTRONIC DISSEMINATION MAY RESULT IN DISTORTION AND RESIZING OF DRAWING CONTENT.
JRM LIMITED TAKES NO RESPONSIBILITY FOR MEASUREMENTS OR SCALING TAKEN FROM ANY OTHER DRAWING THAN THE ORIGINAL HARD COPY ISSUED BY JRM AND NO RELIANCE MAY BE PLACED ON SUCH DIMENSIONS. IF NO DIMENSION IS GIVEN, IT IS THE BUILDING SHOWN AS DOTTED OUTLINES REPRESENT EXISTING BUILDINGS. HERE A CONSENT FOR A NEW BUILDING IS IN PLACE RESPONSIBILITY OF THE RECIPIENT TO ASCERTAIN THE DIMENSION SPECIFICALLY FROM THE ARCHITECT OR BY SITE MEASUREMENT. THE SIZING OF ALL STRUCTURAL & SERVICE ELEMENTS MUST ALWAYS BE CHECKED AGAINST THE RELEVANT ENGINEERING DRAWINGS.
ANY OMISSIONS OR DISCREPANCIES BETWEEN DRAWING INFORMATION SHOULD BE BROUGHT TO THE ATTENTION OF THE CONTRACT ADMINISTRATOR.
CDM REGISTER: FLAGGED HAS ISSUES RELATING TO CONSTRUCTION (DESIGN AND MANAGEMENT) TO BE ADDRESSED DURING DESIGN DEVELOPMENT.
TO BE READ IN CONJUNCTION WITH DESIGN RISK REGISTER AND RESIDUAL RISK REGISTER.
ALL INTERNAL LAYOUTS ARE INDICATIVE ONLY.

NOTES:

P0	Planning	DR	JST	07.06.24
----	----------	----	-----	----------

REV	DESCRIPTION	DR	CHK	QA	DATE
-----	-------------	----	-----	----	------

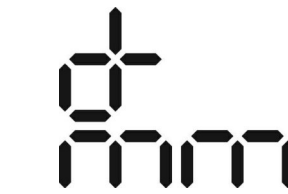

JRM
de Rijks Marsh Morgan Architects
Magdalen House
130-140 Topley Street
London, SE1 2TU
T +44 (0)20 7803 0777
E mail@jrm.co.uk
W www.jrm.co.uk


KEY

TITLE
UNIT LAYOUTS - BUILDING L


PROJECT
Aylesham Centre Peckham

PROJECT STATUS	SCALE	SIZE
Stage 2	1 : 100	A1


DRAWING NO	REVISION
ASCP-DRM-ML-ZZ-DGA-A-009276	P0

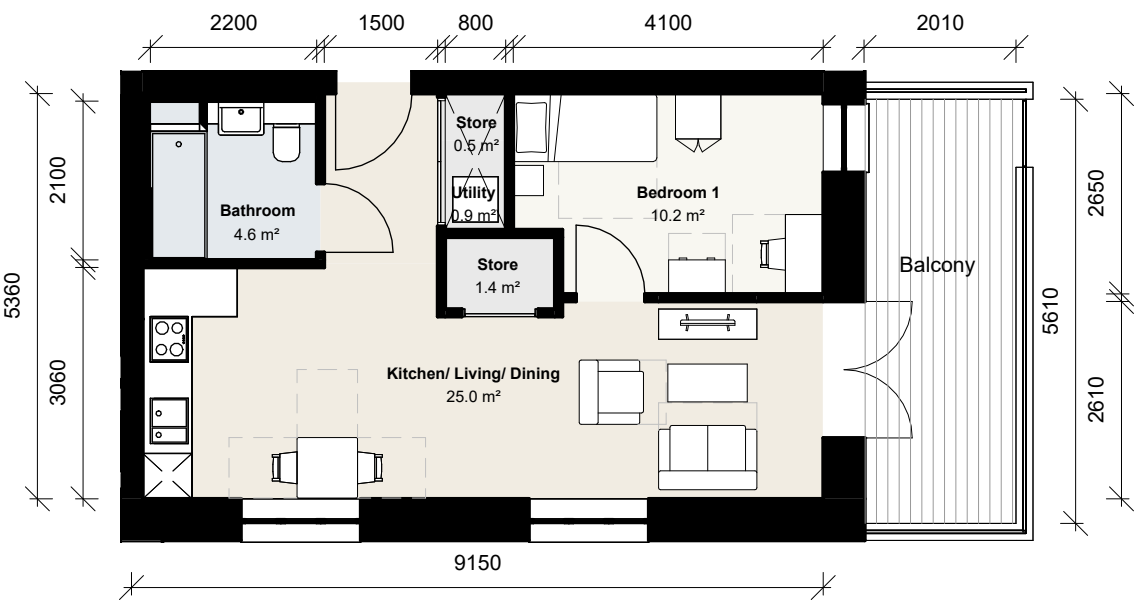


1 Building M 1B1P 01
1 : 100 Floor Plan

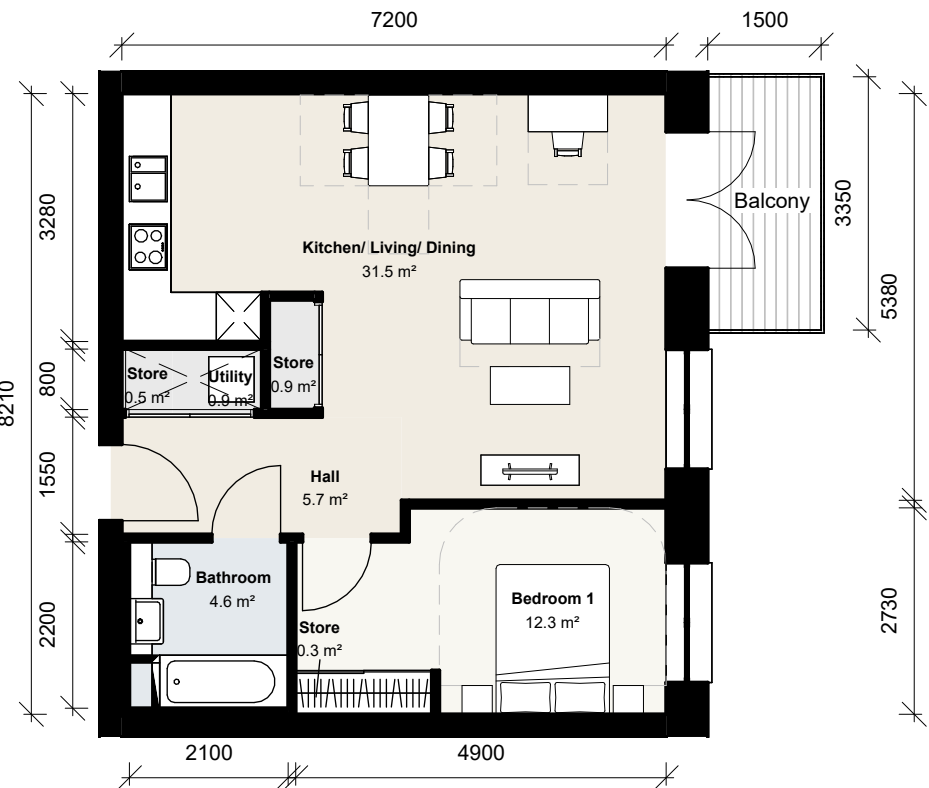


2 Building 1B2P 01
1 : 100 Floor Plan

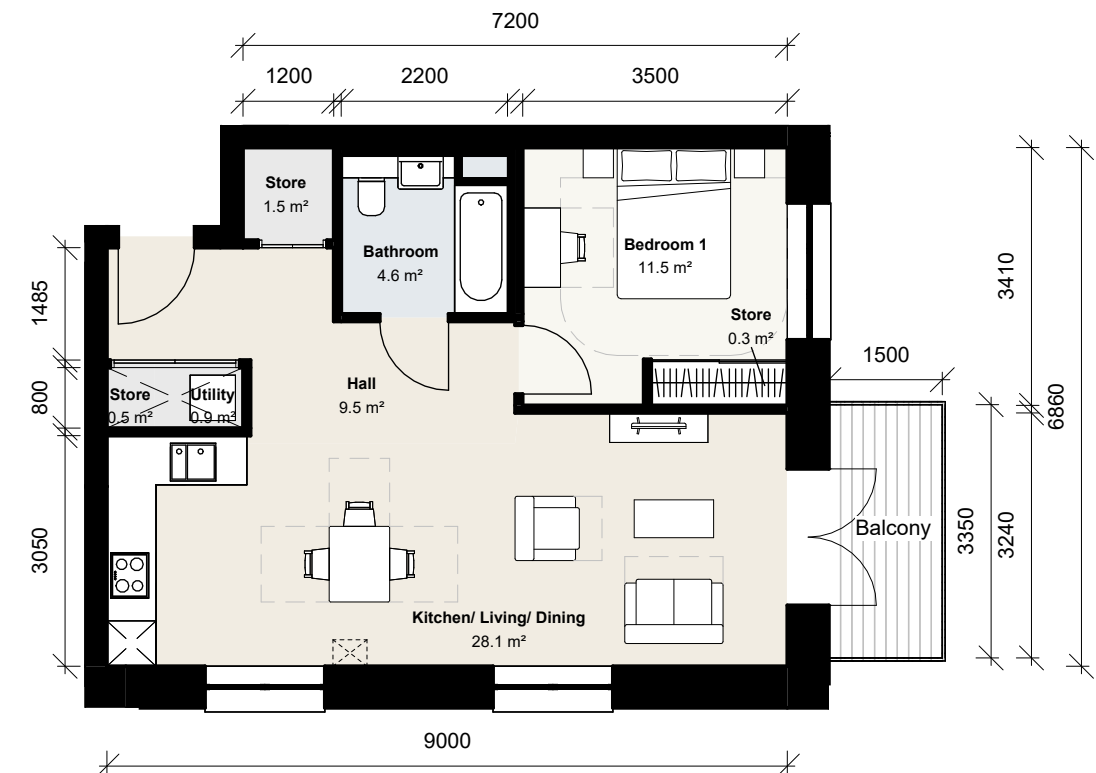

3 Building M 1B2P 02
1 : 100 Floor Plan

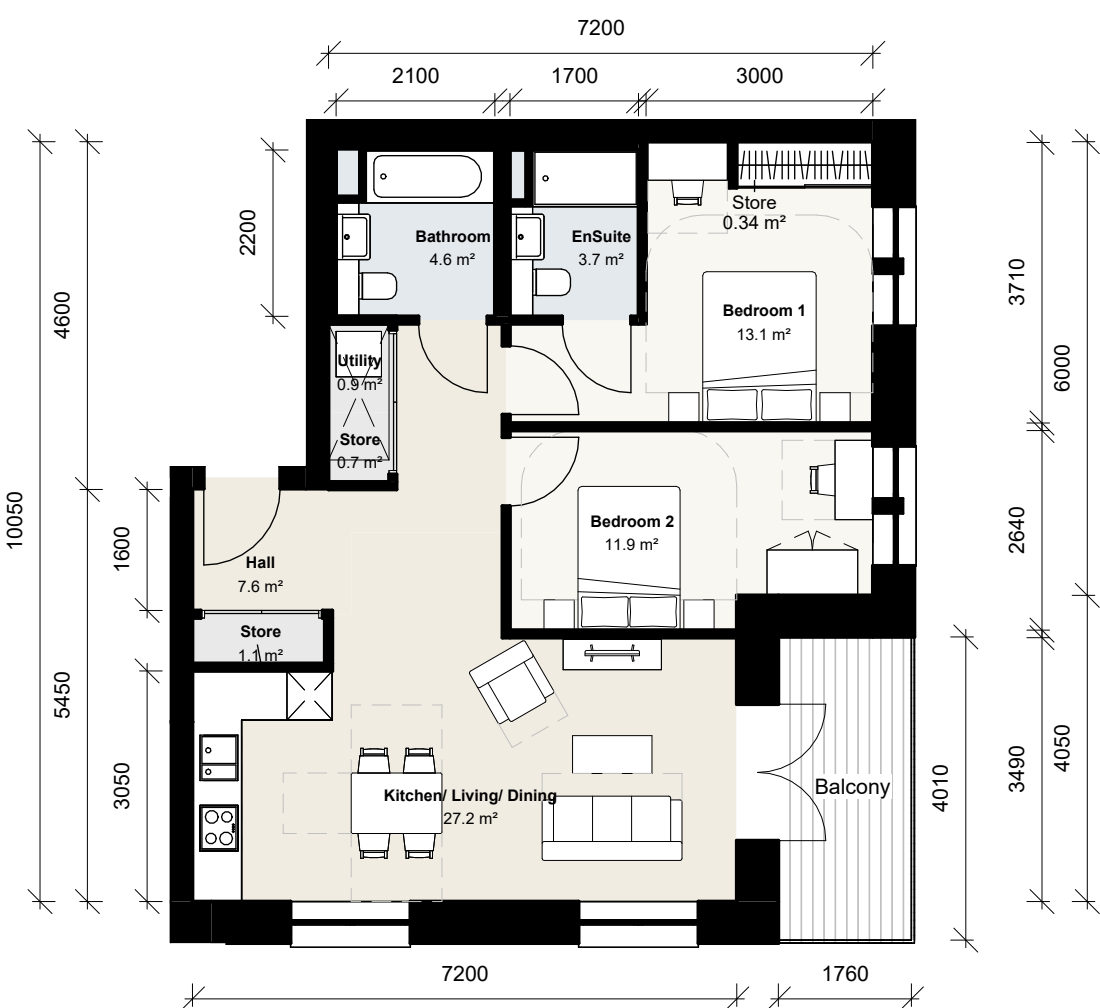

4 Building M 2B4P 01
1 : 100 Floor Plan

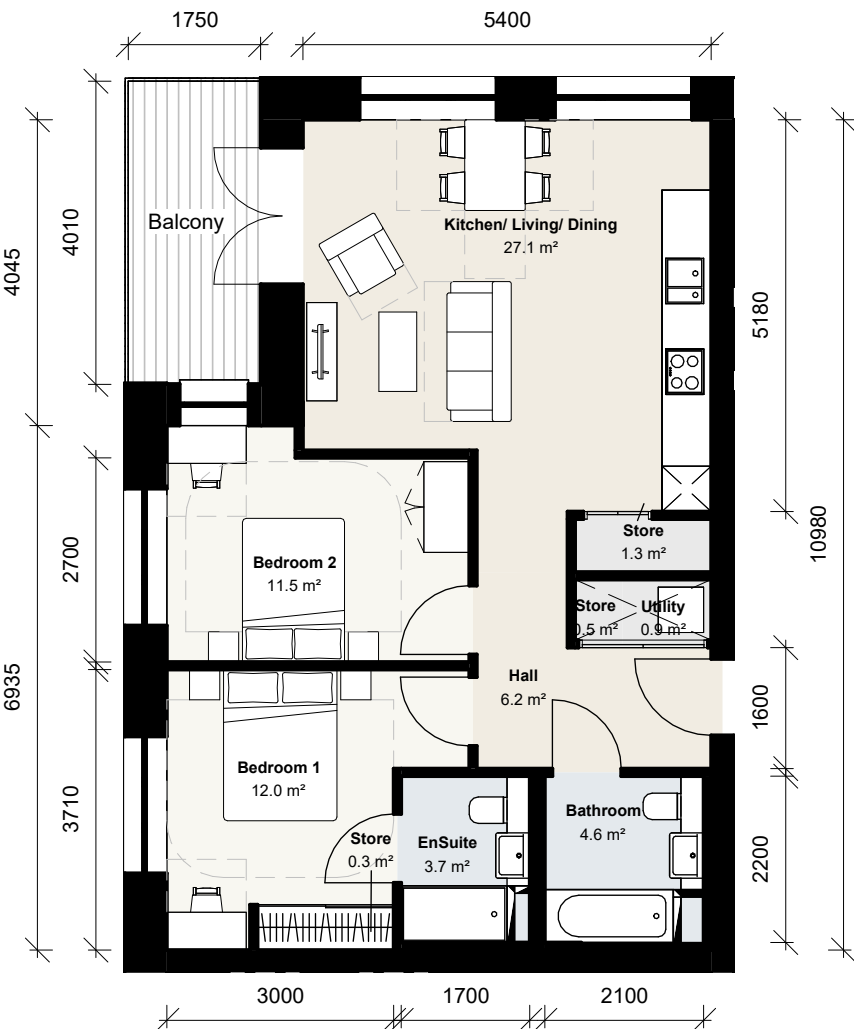

5 Building M 2B4P 02
1 : 100 Floor Plan



6 Building M 3B6P 01
1 : 100 Floor Plan

CLIENT:

Berkeley Homes

THIS DRAWING IS COPYRIGHT OF dRMM LIMITED.
THE ORIGINAL HARDCOPY OF THIS DRAWING HAS BEEN EXECUTED TO SCALE AND IS BASED ON AVAILABLE SURVEY INFORMATION.
REPRODUCTION AND ELECTRONIC DISSEMINATION MAY RESULT IN DISTORTION AND RESIZING OF DRAWING CONTENT.
dRMM LIMITED TAKES NO RESPONSIBILITY FOR MEASUREMENTS OR SCALING TAKEN FROM ANY OTHER DRAWING THAN THE ORIGINAL HARDCOPY ISSUED BY dRMM AND NO RELIANCE MAY BE PLACED ON SUCH DIMENSIONS. IF NO DIMENSION IS GIVEN, IT IS THE BUILDING SHOWN AS DOTTED OUTLINES REPRESENT EXISTING BUILDINGS HERE A CONSENT FOR A NEW BUILDING IS IN PLACE RESPONSIBILITY OF THE RECIPIENT TO ASCERTAIN THE DIMENSION SPECIFICALLY FROM THE ARCHITECT OR BY SITE MEASUREMENT. THE SIZING OF ALL STRUCTURAL & SERVICES ELEMENTS MUST ALWAYS BE CHECKED AGAINST THE RELEVANT ENGINEERS DRAWINGS.
ANY OMISSIONS OR DISCREPANCIES BETWEEN DRAWING INFORMATION SHOULD BE BROUGHT TO THE ATTENTION OF THE CONTRACT ADMINISTRATOR. dRMM REGISTER FLAGGED HAS ISSUES RELATING TO CONSTRUCTION (DESIGN AND MANAGEMENT) TO BE ADDRESSED DURING DESIGN DEVELOPMENT TO BE READ IN CONJUNCTION WITH DESIGN RISK REGISTER AND RESIDUAL RISK REGISTER.
ALL INTERNAL LAYOUTS ARE INDICATIVE ONLY

NOTES:

P0	Planning	DR	JST	07.06.24
M				

REV	DESCRIPTION	DR	CHK	QA	DATE
-----	-------------	----	-----	----	------

dRMM
de Rijcke Marsh Morgan Architects
Magdalen House
136-148 Tooley Street
London, SE1 1TU
T +44 (0)20 7803 0777
E mail@drrmm.co.uk
W www.drrmm.co.uk

KEY


TITLE
UNIT LAYOUTS - BUILDING M

PROJECT
Aylesham Centre Peckham


PROJECT STATUS	SCALE	SIZE
Stage 2	1 : 100	A1

DRAWING NO	REVISION
ASCP-DRM-MM-ZZ-DGA-A-009300	P0




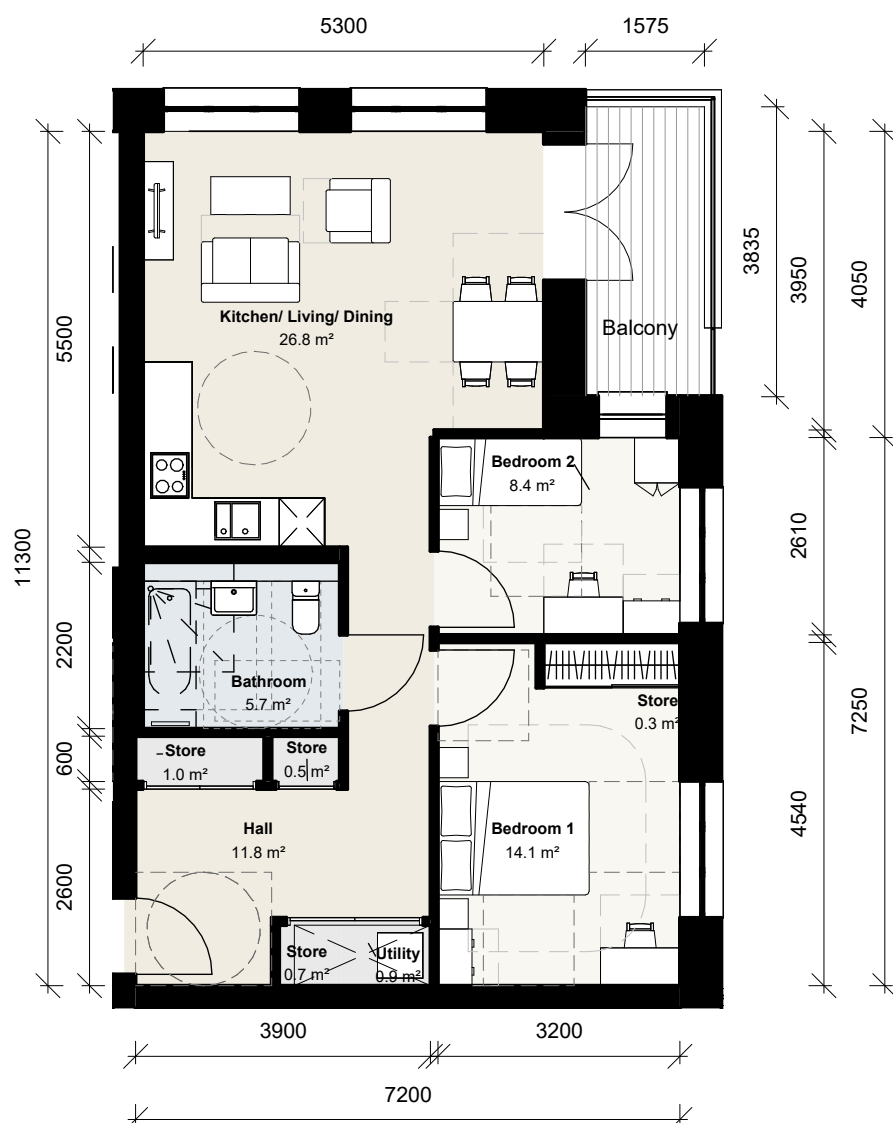

1 Building M 2B3P 01
1 : 100 Floor Plan

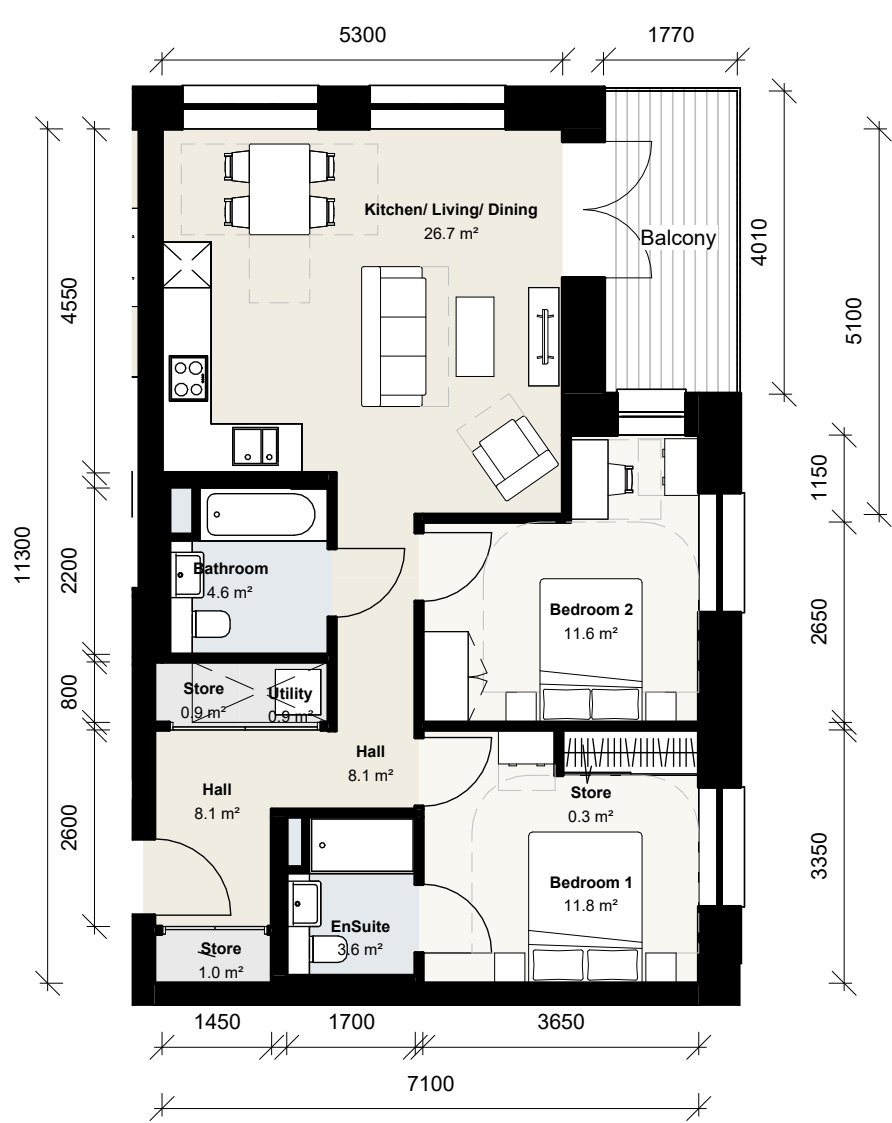


2 Building M 2B4P 03
1 : 100 Floor Plan

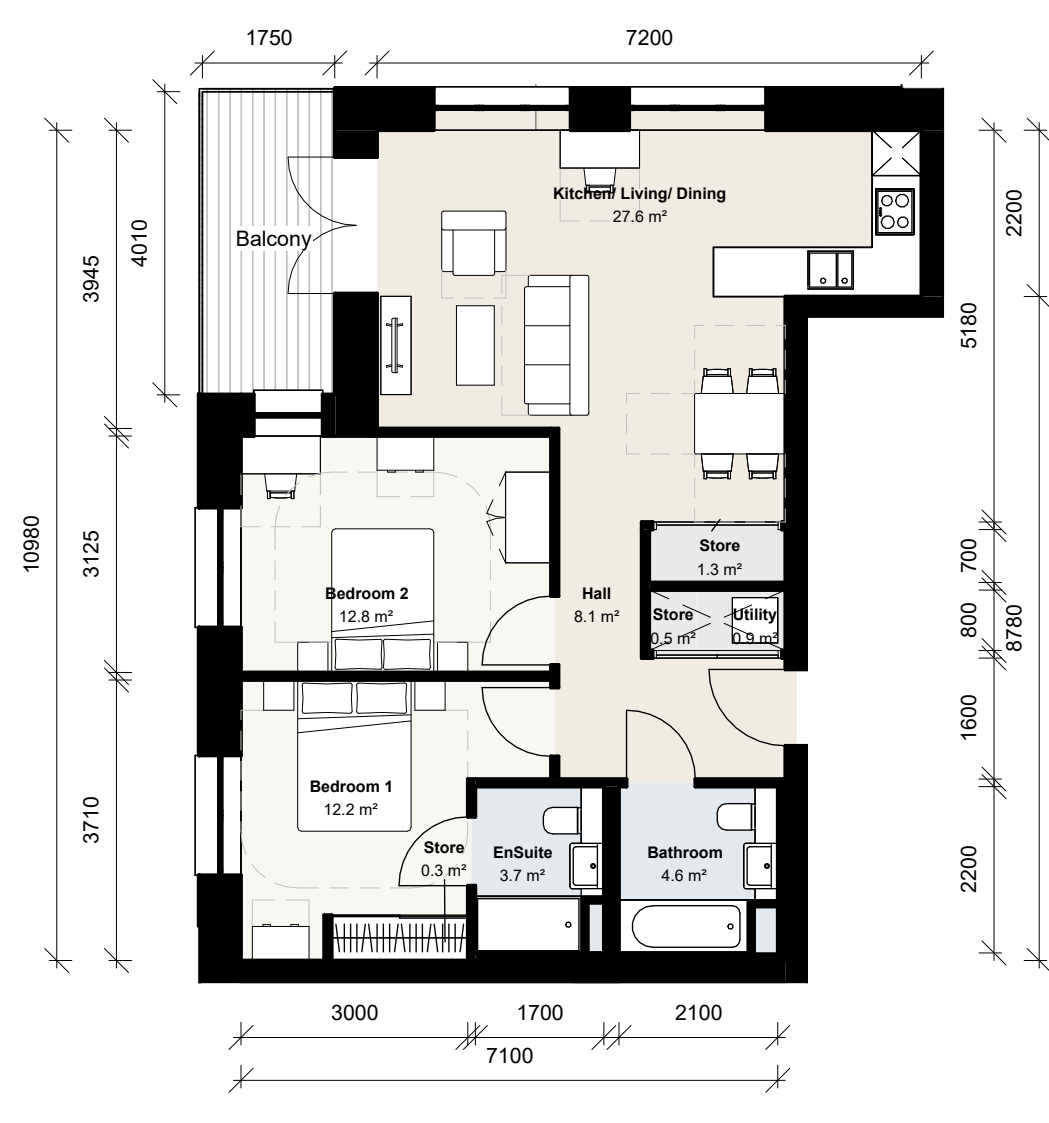


3 Building M 2B4P 04
1 : 100 Floor Plan




4 Building M 3B5P 01
1 : 100 Floor Plan

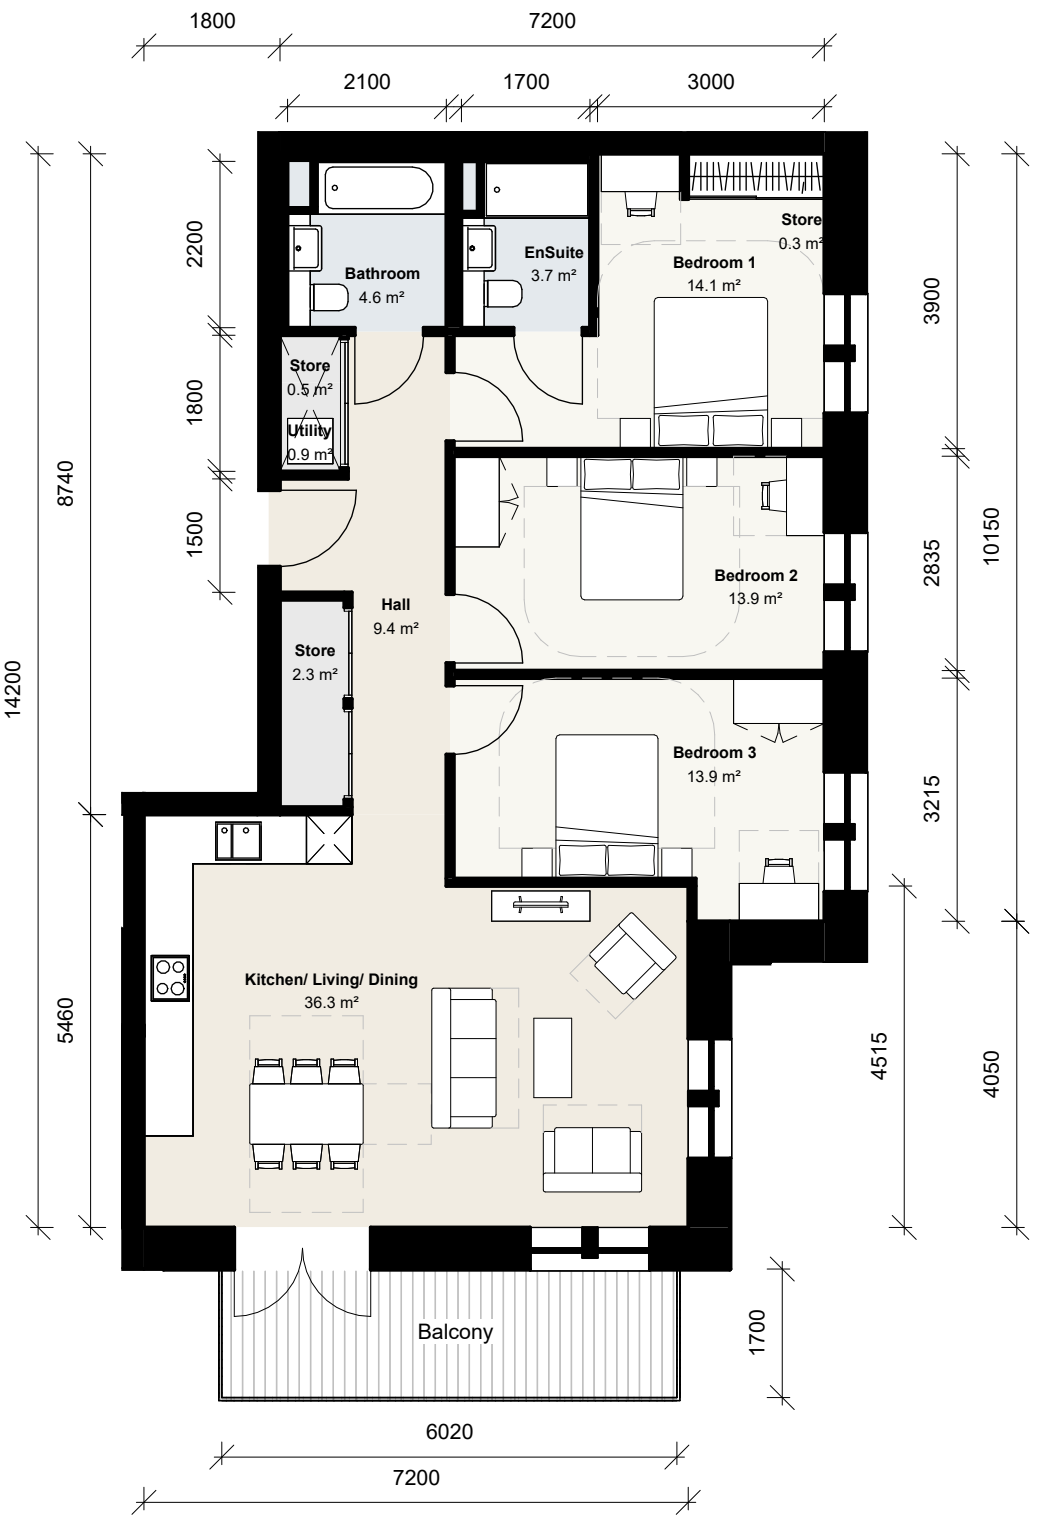

5 Building M 3B6P 02
1 : 100 Floor Plan

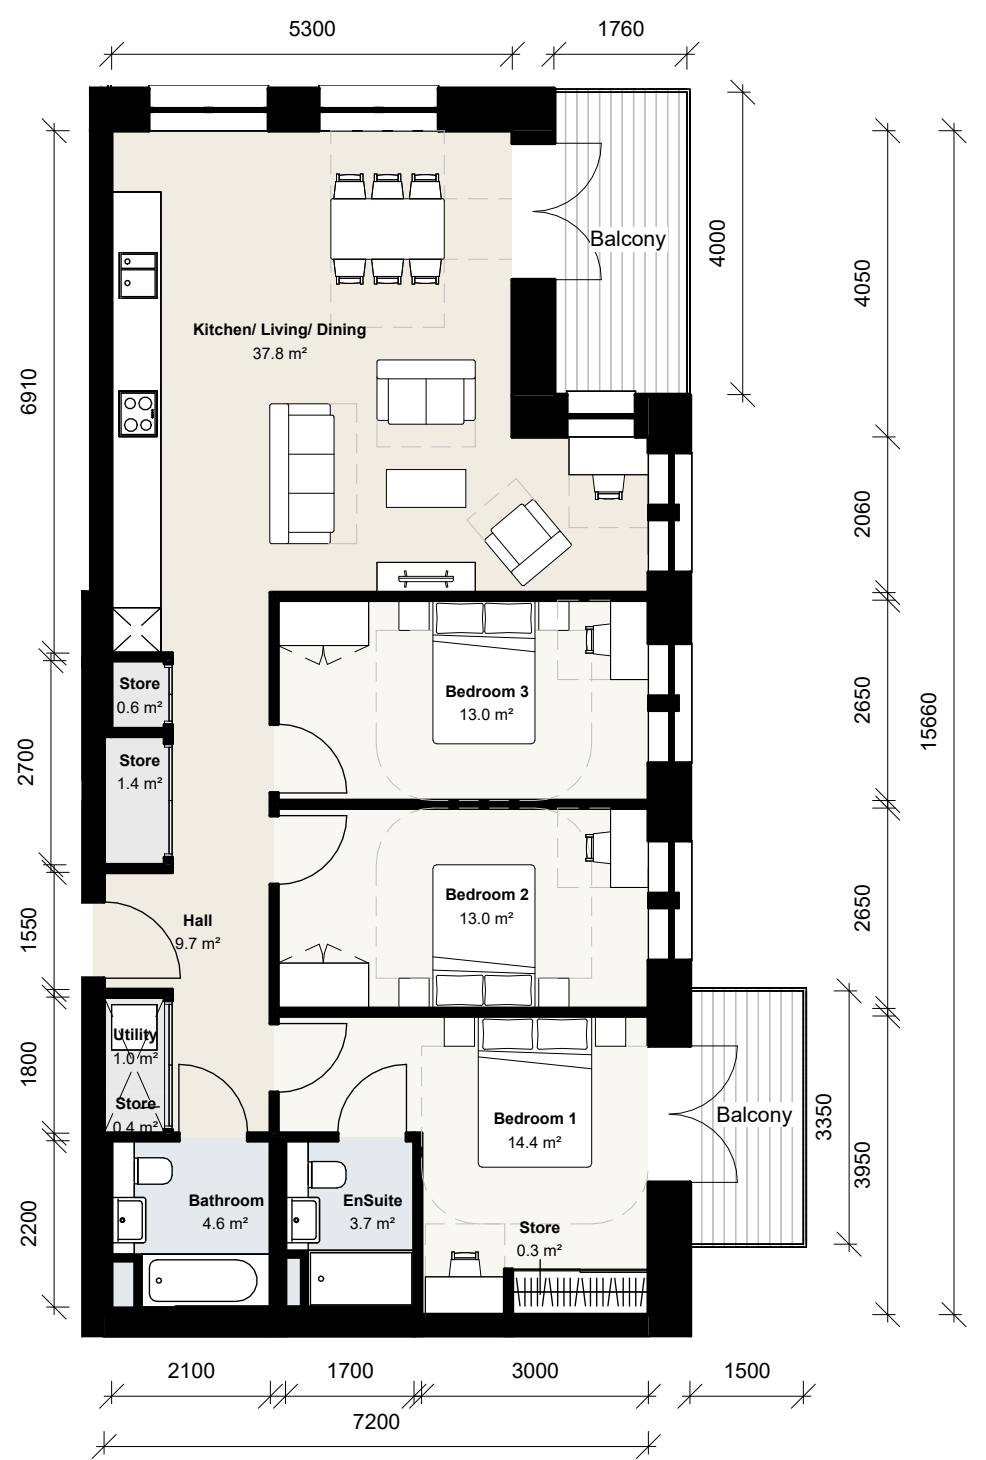

6 Building M 3B6P 03
1 : 100 Floor Plan

 

CLIENT:

Berkeley Homes

THIS DRAWING IS COPYRIGHT OF dRMM LIMITED.

THE ORIGINAL HARDCOPY OF THIS DRAWING HAS BEEN EXECUTED TO SCALE AND IS BASED ON AVAILABLE SURVEY INFORMATION.

REPRODUCTION AND ELECTRONIC DISSEMINATION MAY RESULT IN DISTORTION AND RESIZING OF DRAWING CONTENT.

dRMM LIMITED TAKES NO RESPONSIBILITY FOR MEASUREMENTS OR SCALING TAKEN FROM ANY OTHER DRAWING THAN THE ORIGINAL HARDCOPY ISSUED BY dRMM AND NO RELIANCE MAY BE PLACED ON SUCH DIMENSIONS. IF NO DIMENSION IS GIVEN, IT IS THE BUILDING SHOWN AS DOTTED OUTLINES REPRESENT EXISTING BUILDINGS HERE A CONSENT FOR A NEW BUILDING IS IN PLACE RESPONSIBILITY OF THE RECIPIENT TO ASCERTAIN THE DIMENSION SPECIFICALLY FROM THE ARCHITECT OR BY SITE MEASUREMENT. THE SIZING OF ALL STRUCTURAL & SERVICES ELEMENTS MUST ALWAYS BE CHECKED AGAINST THE RELEVANT ENGINEERING DRAWINGS.

ANY OMISSIONS OR DISCREPANCIES BETWEEN DRAWING INFORMATION SHOULD BE BROUGHT TO THE ATTENTION OF THE CONTRACT ADMINISTRATOR.

CDM REGISTER PLACED HAS ISSUES RELATING TO CONSTRUCTION (DESIGN AND MANAGEMENT) TO BE ADDRESSED DURING DESIGN DEVELOPMENT TO BE READ IN CONJUNCTION WITH DESIGN RISK REGISTER AND RESIDUAL RISK REGISTER.

ALL INTERNAL LAYOUTS ARE INDICATIVE ONLY.

NOTES:

P0	Planning	DR	M	JST	07.06.24
REV	DESCRIPTION	DR	CHK	QA	DATE



dRMM

de Rijks Marsh Morgan Architects

Magdalen House

136-148 Tooley Street

London, SE1 1TU

T +44 (0)20 7803 0777

E mail@drrmm.co.uk

W www.drrmm.co.uk

KEY

TITLE


UNIT LAYOUTS - BUILDING M

PROJECT

Aylesham Centre Peckham


PROJECT STATUS	SCALE	SIZE
Stage 2	1 : 100	A1

DRAWING NO	REVISION
ASCP-DRM-MM-ZZ-DGA-A-009301	P0

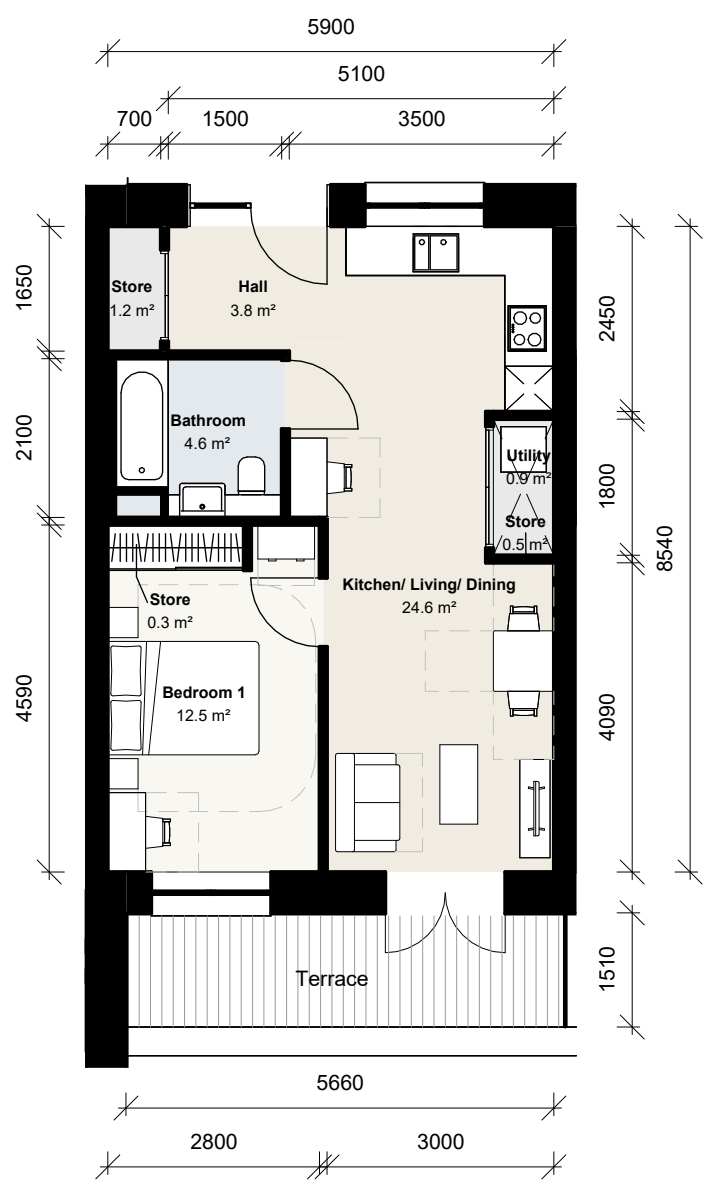


1 Building N 1B2P 01

1 : 100 Floor Plan

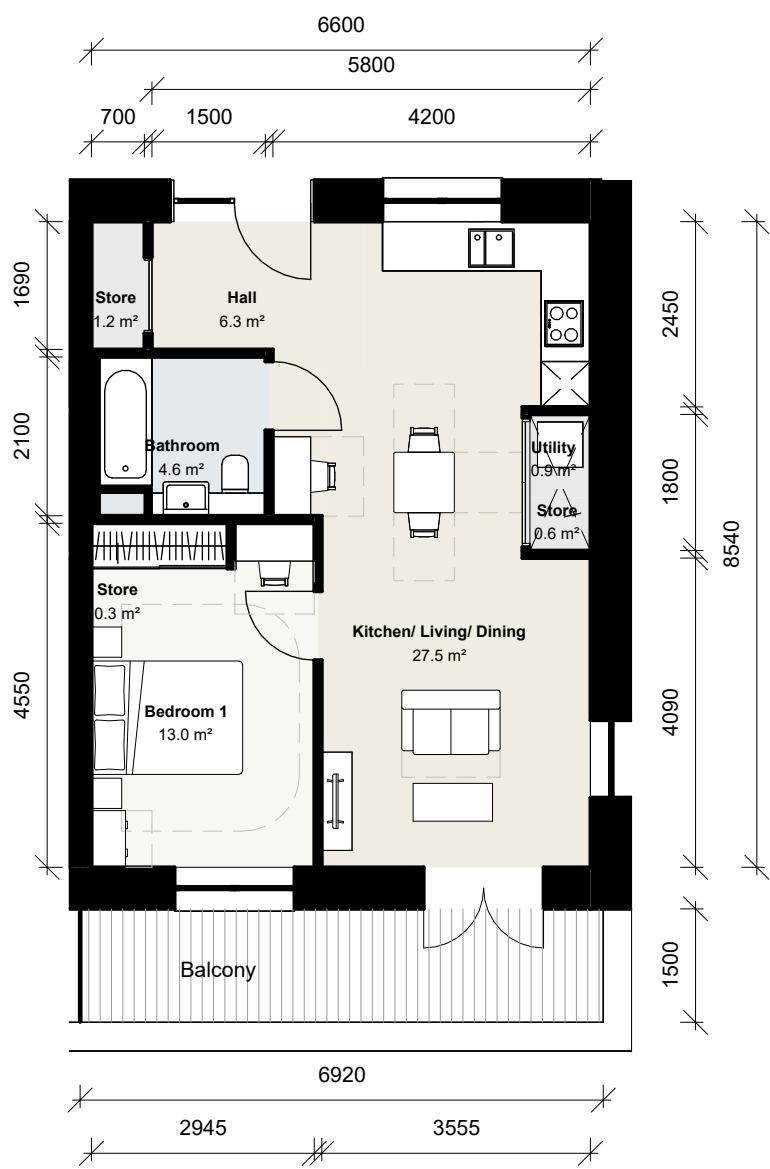


2 Building N 1B2P 02

1 : 100 Floor Plan

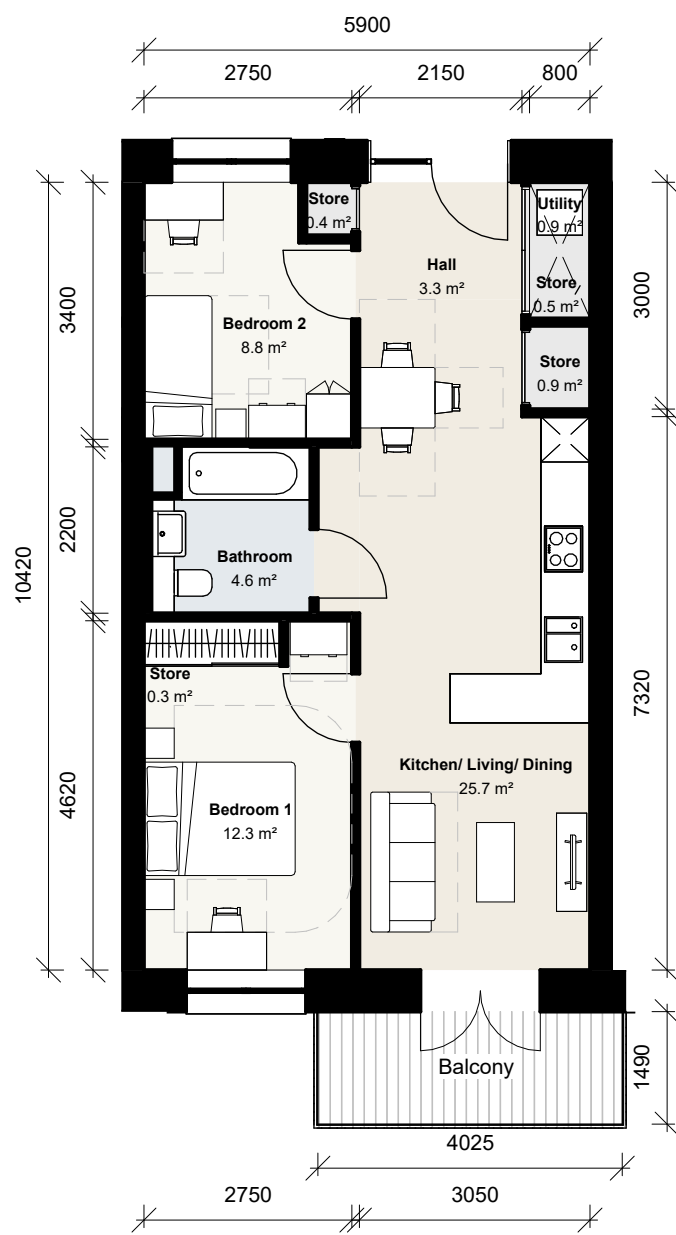

3 Building N 2B3P 01

1 : 100 Floor Plan

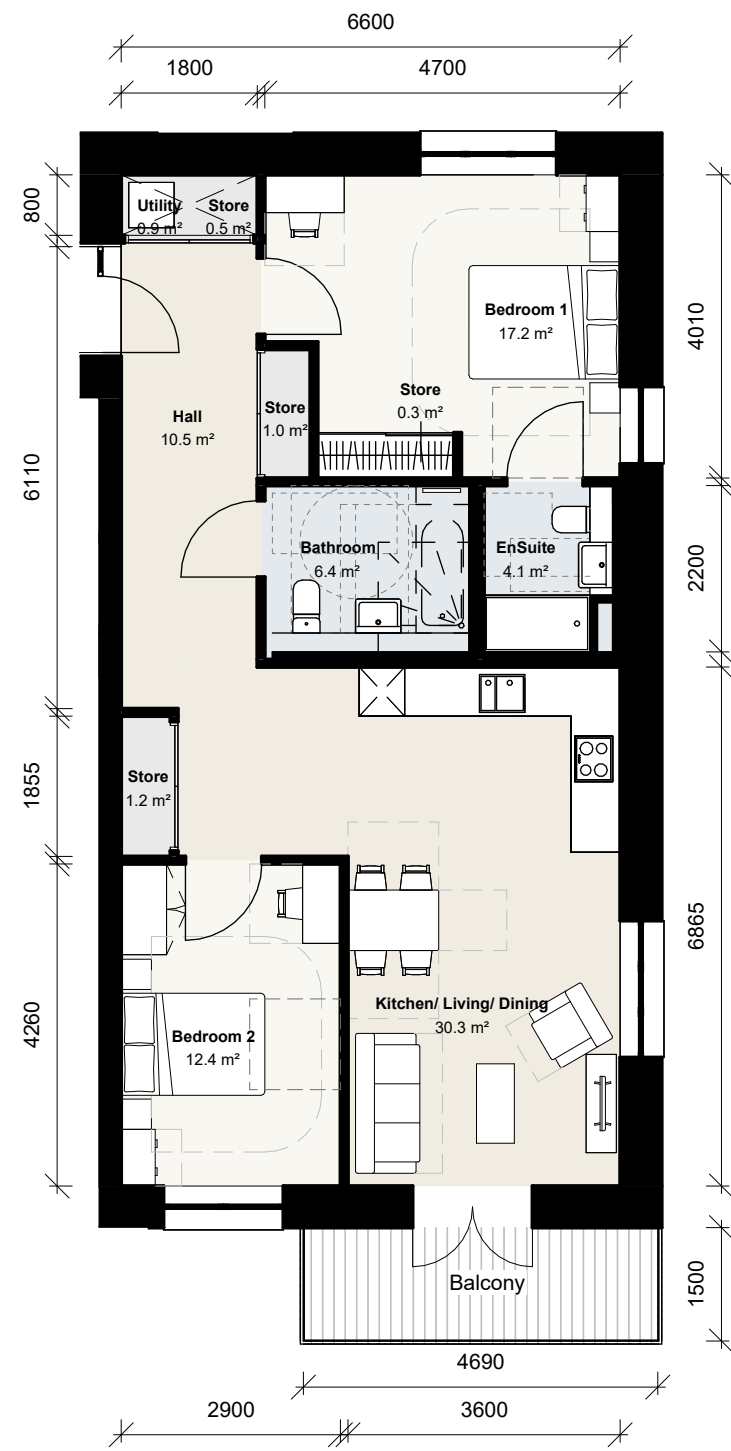

4 Building N 2B4P 01

1 : 100 Floor Plan



CLIENT:

Berkeley Homes

THIS DRAWING IS COPYRIGHT OF dRMM LIMITED.

THE ORIGINAL HARD COPY OF THIS DRAWING HAS BEEN EXECUTED TO SCALE AND IS BASED ON AVAILABLE SURVEY INFORMATION. REPRODUCTION AND ELECTRONIC DISSEMINATION MAY RESULT IN DISTORTION AND RESIZING OF DRAWING CONTENT.

dRMM LIMITED TAKES NO RESPONSIBILITY FOR MEASUREMENTS OR SCALING TAKEN FROM ANY OTHER DRAWING THAN THE ORIGINAL HARD COPY. ISSUED BY dRMM AND NO RELIANCE MAY BE PLACED ON SUCH DIMENSIONS. IF NO DIMENSION IS GIVEN, IT IS THE BUILDING SHOWN AS DOTTED OUTLINES REPRESENT EXISTING BUILDINGS HERE A CONSENT FOR A NEW BUILDING IS IN PLACE RESPONSIBILITY OF THE RECIPIENT TO ASCERTAIN THE DIMENSION SPECIFICALLY FROM THE ARCHITECT OR BY SITE MEASUREMENT. THE SIZING OF ALL STRUCTURAL & SERVICE ELEMENTS MUST ALWAYS BE CHECKED AGAINST THE RELEVANT ENGINEERS DRAWINGS.

ANY OMISSIONS OR DISCREPANCIES BETWEEN DRAWING INFORMATION SHOULD BE BROUGHT TO THE ATTENTION OF THE CONTRACT ADMINISTRATOR.

CON REGISTER FLAGGED HAS ISSUES RELATING TO CONSTRUCTION DESIGN AND MANAGEMENT) TO BE ADDRESSED DURING DESIGN DEVELOPMENT TO BE READ IN CONJUNCTION WITH DESIGN RISK REGISTER AND RESIDUAL RISK REGISTER.

ALL INTERNAL LAYOUTS ARE INDICATIVE ONLY.

NOTES:

P0	Planning	DR	JSt	07.06.24
		M		

REV	DESCRIPTION	DR	CHK	QA	DATE
-----	-------------	----	-----	----	------



dRMM
de Rijcke Marsh Morgan Architects
Magdalen House
136-148 Rooley Street
London, SE1 1TJ
T +44 (0)20 7803 8777
E mail@drmm.co.uk
W www.drmm.co.uk

KEY

TITLE
UNIT LAYOUTS - BUILDING N

PROJECT
Aylesham Centre Peckham

PROJECT STATUS	SCALE	SIZE
Stage 2	1 : 100	A1

DRAWING NO	REVISION
ASCP-DRM-MN-ZZ-DGA-A-009325	P0

CLIENT:


Berkeley Homes

THIS DRAWING IS COPYRIGHT OF dRMM LIMITED.
THE ORIGINAL HARDCOPY OF THIS DRAWING HAS BEEN EXECUTED TO SCALE AND IS BASED ON AVAILABLE SURVEY INFORMATION.
REPRODUCTION AND ELECTRONIC DISSEMINATION MAY RESULT IN DISTORTION AND RESIZING OF DRAWING CONTENT.
dRMM LIMITED TAKES NO RESPONSIBILITY FOR MEASUREMENTS OR SCALING TAKEN FROM ANY OTHER DRAWING THAN THE ORIGINAL HARDCOPY ISSUED BY dRMM AND NO RELIANCE MAY BE PLACED ON SUCH DIMENSIONS. IF NO DIMENSION IS GIVEN, IT IS THE BUILDING SHOWN AS DOTTED OUTLINES REPRESENT EXISTING BUILDINGS HERE A CONSENT FOR A NEW BUILDING IS IN PLACE RESPONSIBILITY OF THE RECIPIENT TO ASCERTAIN THE DIMENSION SPECIFICALLY FROM THE ARCHITECT OR BY SITE MEASUREMENT. THE SIZING OF ALL STRUCTURAL & SURVEILLANCEMENTS MUST ALWAYS BE CHECKED AGAINST THE RELEVANT ENGINEERS DRAWINGS.
ANY OMISSIONS OR DISCREPANCIES BETWEEN DRAWING INFORMATION SHOULD BE BROUGHT TO THE ATTENTION OF THE CONTRACT ADMINISTRATOR.
CDM REGISTER PLACED HAS ISSUES RELATING TO CONSTRUCTION (DESIGN AND MANAGEMENT) TO BE ADDRESSED DURING DESIGN DEVELOPMENT TO BE READ IN CONJUNCTION WITH DESIGN RISK REGISTER AND RESIDUAL RISK REGISTER.
ALL INTERNAL LAYOUTS ARE INDICATIVE ONLY

NOTES:

P0	Planning	DR M	JST	07.06.24
----	----------	---------	-----	----------

REV	DESCRIPTION	DR	CHK	QA	DATE
-----	-------------	----	-----	----	------

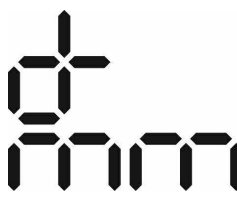

dRMM
de Rijcke Marsh Morgan Architects

Magdalen House
136-148 Tooley Street
London, SE1 1TU
T +44 (0)20 7803 0777
E mail@drrmm.co.uk
W www.drrmm.co.uk


KEY

TITLE
UNIT LAYOUTS - BUILDING N


PROJECT
Aylesham Centre Peckham

PROJECT STATUS	SCALE	SIZE
Stage 2	1 : 100	A1


DRAWING NO	REVISION
ASCP-DRM-MN-ZZ-DGA-A-009326	P0

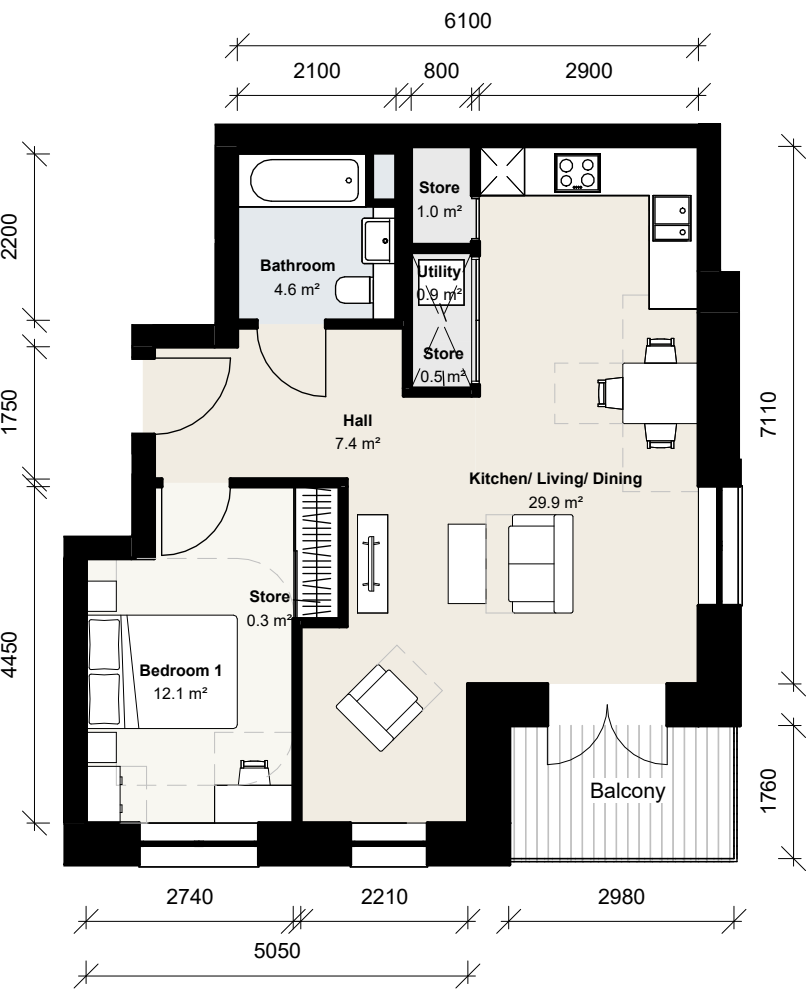


1 Building N 1B2P 03
1 : 100 Floor Plan

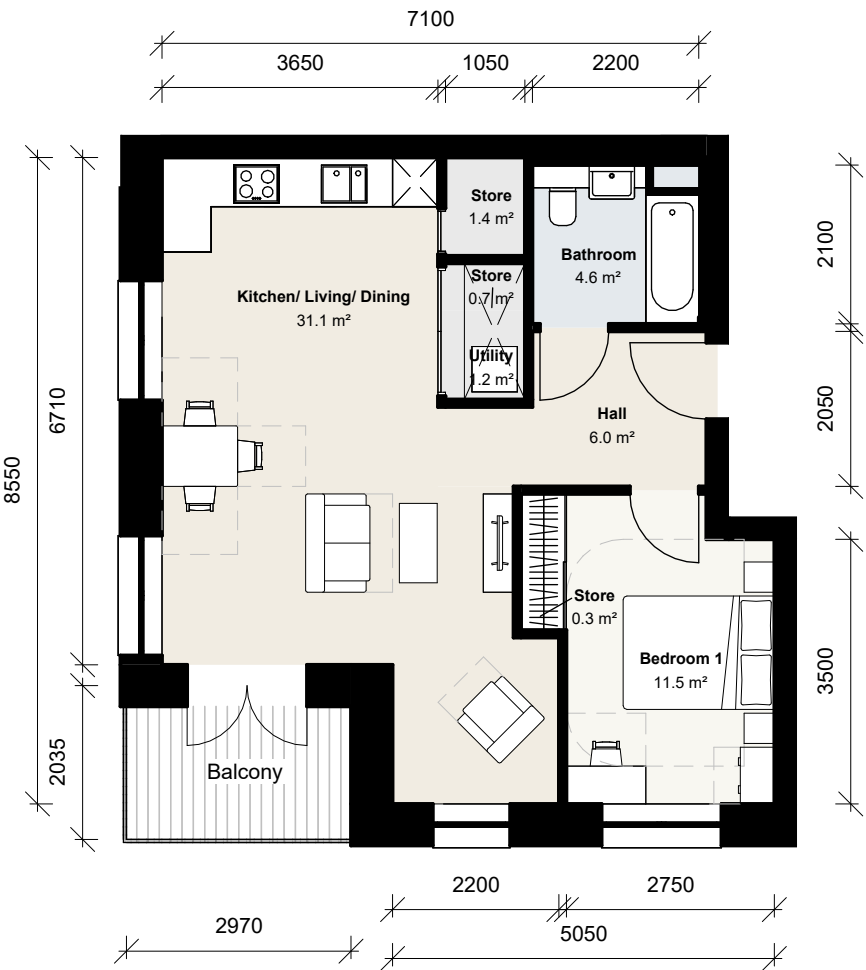

2 Building N 1B2P 04
1 : 100 Floor Plan

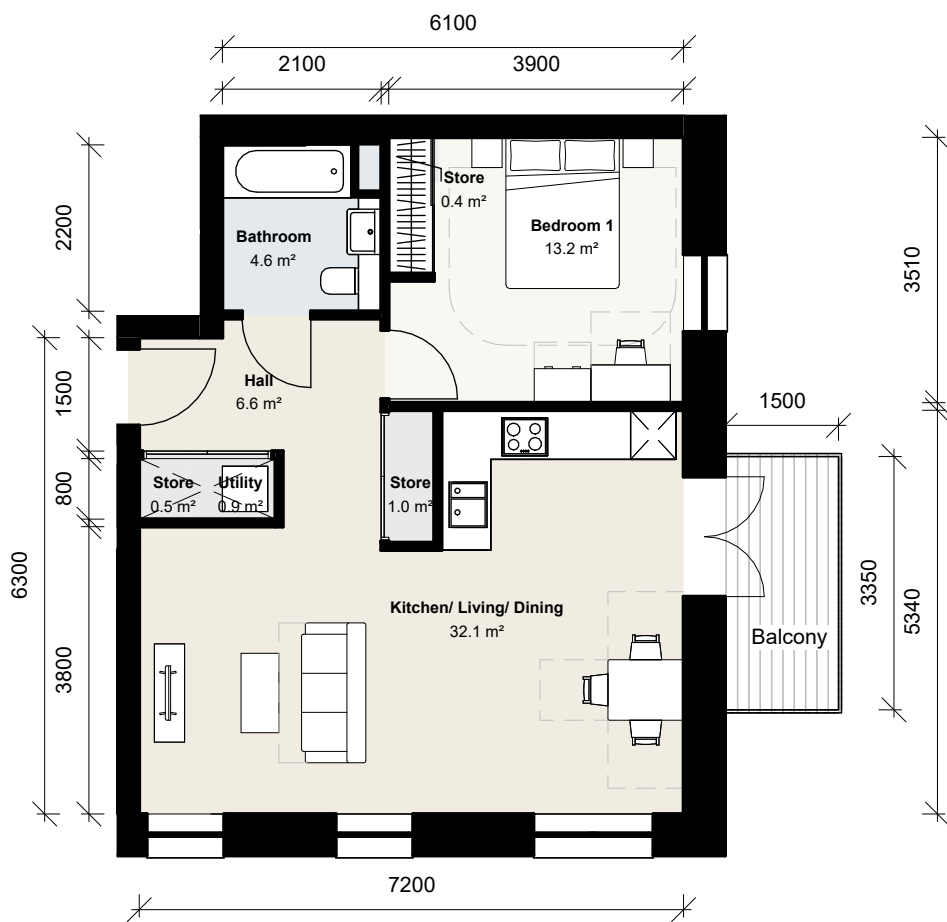


3 Building N 1B2P 05
1 : 100 Floor Plan

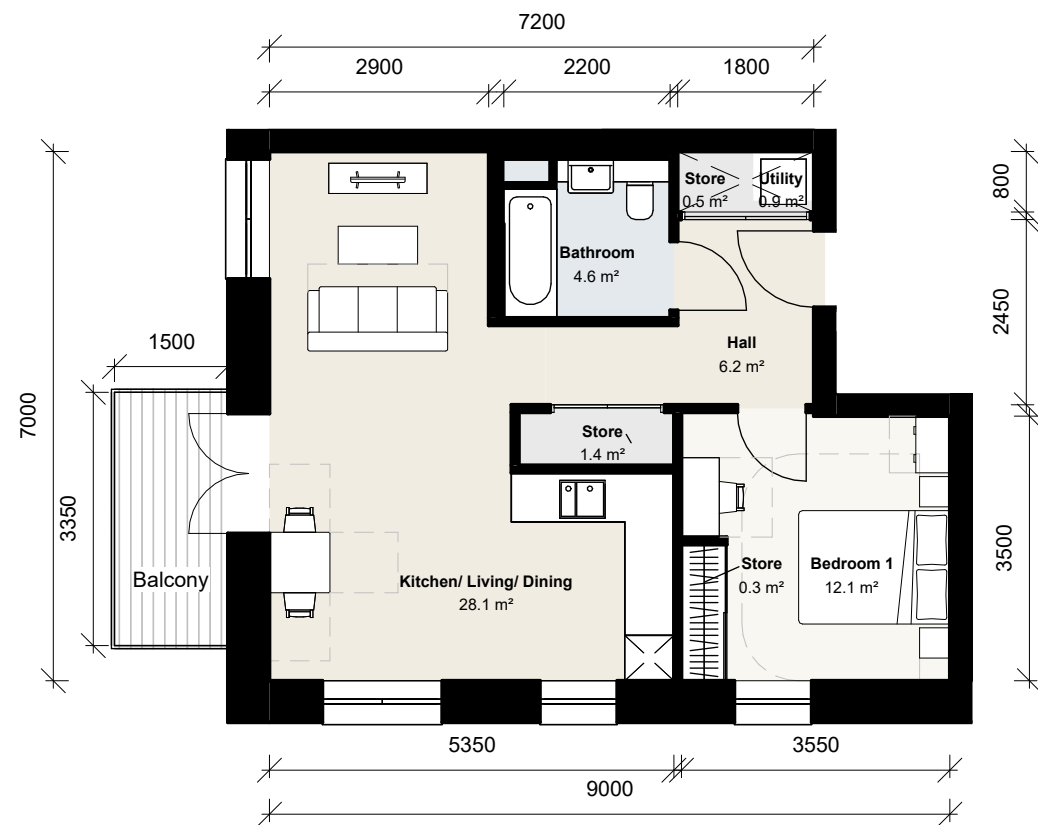


4 Building N 1B2P 06
1 : 100 Floor Plan




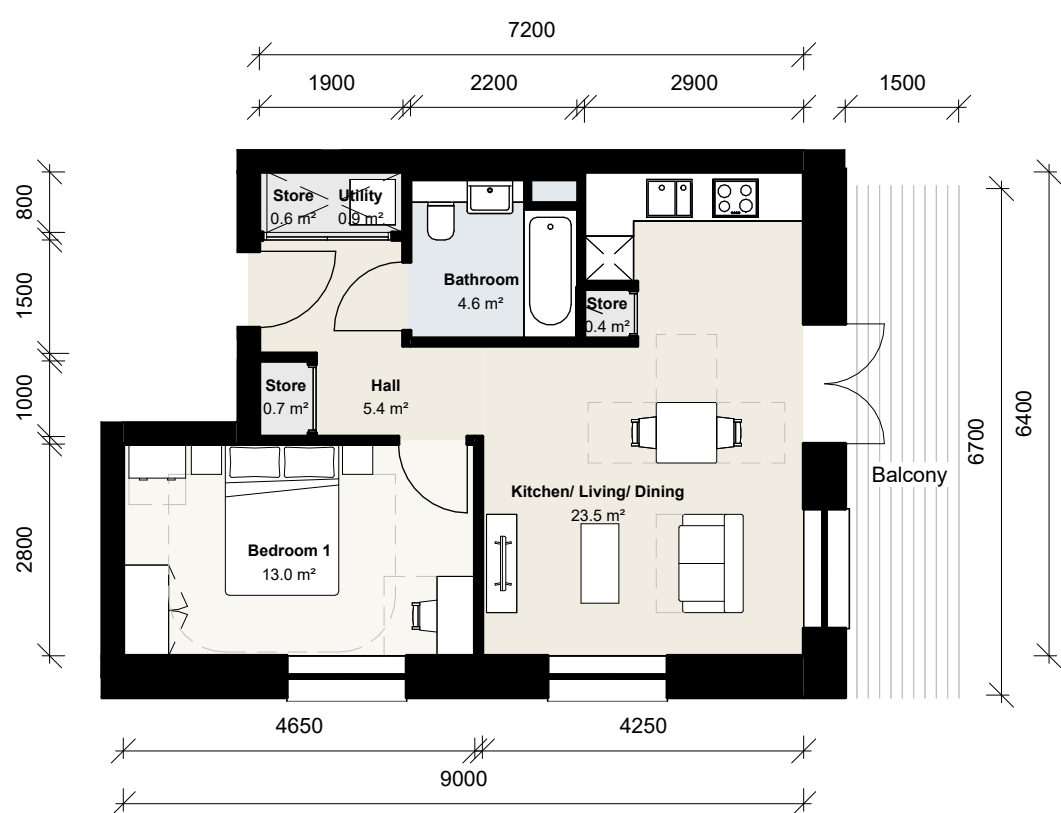

1 Building P 1B2P 01
1 : 100 Floor Plan

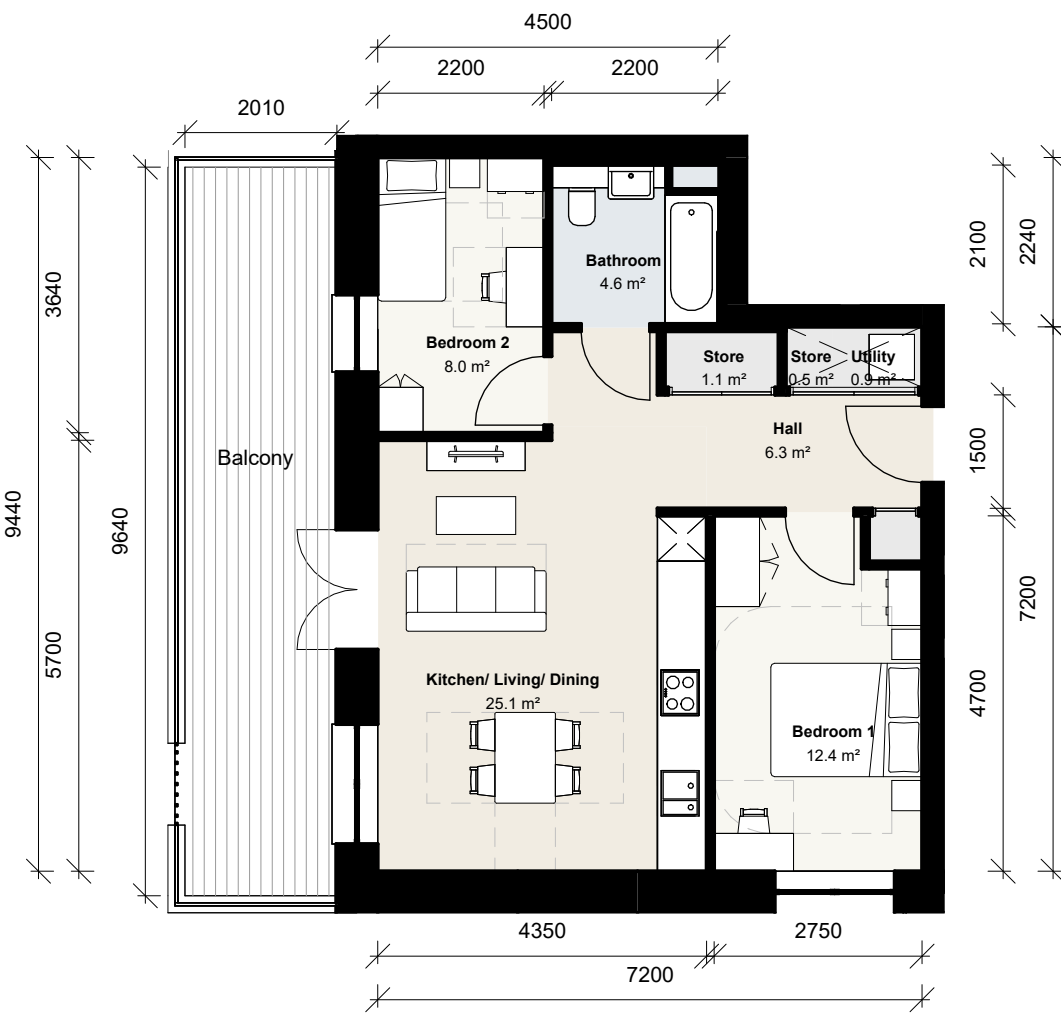

2 Building P 2B3P 01
1 : 100 Floor Plan

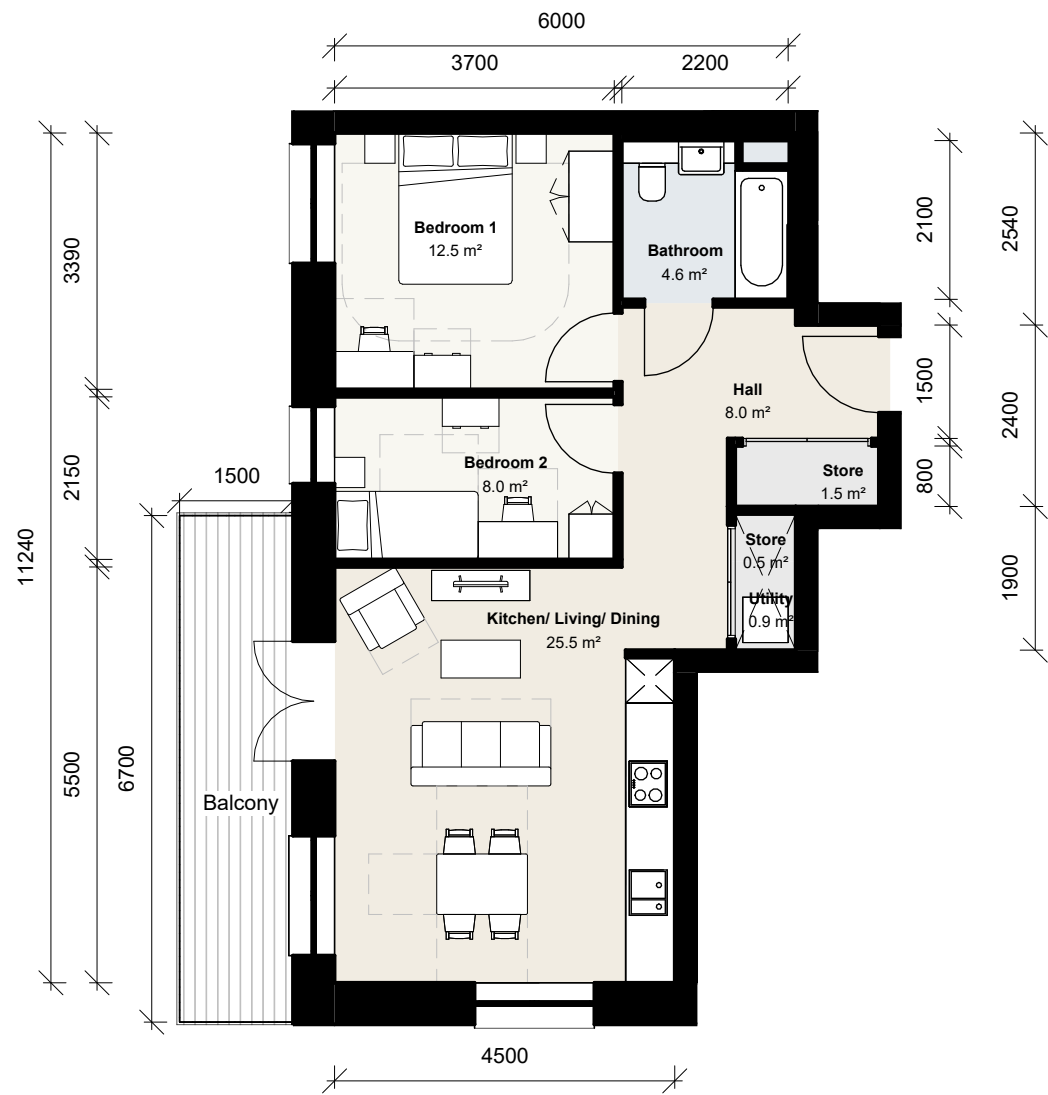

3 Building P 2B3P 02
1 : 100 Floor Plan



CLIENT:

Berkeley Homes

THIS DRAWING IS COPYRIGHT OF dRMM LIMITED.
THE ORIGINAL HARDCOPY OF THIS DRAWING HAS BEEN EXECUTED TO SCALE AND IS BASED ON AVAILABLE SURVEY INFORMATION.
REPRODUCTION AND ELECTRONIC DISSEMINATION MAY RESULT IN DISTORTION AND RESIZING OF DRAWING CONTENT.
dRMM LIMITED TAKES NO RESPONSIBILITY FOR MEASUREMENTS OR SCALING TAKEN FROM ANY OTHER DRAWING THAN THE ORIGINAL HARDCOPY ISSUED BY dRMM AND NO RELIANCE MAY BE PLACED ON SUCH DIMENSIONS. IF NO DIMENSION IS GIVEN, IT IS THE BUILDINGS SHOWN AS DOTTED OUTLINES REPRESENT EXISTING BUILDINGS HERE A CONSENT FOR A NEW BUILDING IS IN PLACE RESPONSIBILITY OF THE RECIPIENT TO ASCERTAIN THE DIMENSION SPECIFICALLY FROM THE ARCHITECT OR BY SITE MEASUREMENT. THE SIZING OF ALL STRUCTURAL & SERVICES ELEMENTS MUST ALWAYS BE CHECKED AGAINST THE RELEVANT ENGINEERS DRAWINGS.
ANY OMISSIONS OR DISCREPANCIES BETWEEN DRAWING INFORMATION SHOULD BE BROUGHT TO THE ATTENTION OF THE CONTRACT ADMINISTRATOR.
dRMM REGISTER PLACED HAS ISSUES RELATING TO CONSTRUCTION (DESIGN AND MANAGEMENT) TO BE ADDRESSED DURING DESIGN DEVELOPMENT TO BE READ IN CONJUNCTION WITH DESIGN RISK REGISTER AND RESIDUAL RISK REGISTER.
ALL INTERNAL LAYOUTS ARE INDICATIVE ONLY.

NOTES:

P0	Planning	DR	JST	07.06.24	
REV	DESCRIPTION	DR	CHK	QA	DATE

dRMM

de Rijcke Marsh Morgan Architects
Magdalen House
136-148 Tooley Street
London, SE1 1TU
T +44 (0)20 7803 0777
E mail@drrmm.co.uk
W www.drrmm.co.uk

KEY

TITLE
UNIT LAYOUTS - BUILDING P

PROJECT
Aylesham Centre Peckham

PROJECT STATUS	SCALE	SIZE
Stage 2	1 : 100	A1

DRAWING NO	REVISION
ASCP-DRM-MP-ZZ-DGA-A-009350	P0

CLIENT:


Berkeley Homes

THIS DRAWING IS COPYRIGHT OF dRMM LIMITED.
THE ORIGINAL HARDCOPY OF THIS DRAWING HAS BEEN EXECUTED TO SCALE AND IS BASED ON AVAILABLE SURVEY INFORMATION.
REPRODUCTION AND ELECTRONIC DISSEMINATION MAY RESULT IN DISTORTION AND RESIZING OF DRAWING CONTENT.
dRMM LIMITED TAKES NO RESPONSIBILITY FOR MEASUREMENTS OR SCALING TAKEN FROM ANY OTHER DRAWING THAN THE ORIGINAL HARDCOPY ISSUED BY dRMM AND NO RELIANCE MAY BE PLACED ON SUCH DIMENSIONS. IF NO DIMENSION IS GIVEN, IT IS THE BUILDING SHOWN AS DOTTED OUTLINES REPRESENT EXISTING BUILDINGS HERE A CONSENT FOR A NEW BUILDING IS IN PLACE RESPONSIBILITY OF THE RECIPIENT TO ASCERTAIN THE DIMENSION SPECIFICALLY FROM THE ARCHITECT OR BY SITE MEASUREMENT. THE SIZING OF ALL STRUCTURAL & SERVICES ELEMENTS MUST ALWAYS BE CHECKED AGAINST THE RELEVANT ENGINEERS DRAWINGS.
ANY OMISSIONS OR DISCREPANCIES BETWEEN DRAWING INFORMATION SHOULD BE BROUGHT TO THE ATTENTION OF THE CONTRACT ADMINISTRATOR.
CDM REGISTER PLACED HAS ISSUES RELATING TO CONSTRUCTION (DESIGN AND MANAGEMENT) TO BE ADDRESSED DURING DESIGN DEVELOPMENT TO BE READ IN CONJUNCTION WITH DESIGN RISK REGISTER AND RESIDUAL RISK REGISTER.
ALL INTERNAL LAYOUTS ARE INDICATIVE ONLY.

NOTES:



1 Building P 2B3P 03
1 : 100 Floor Plan

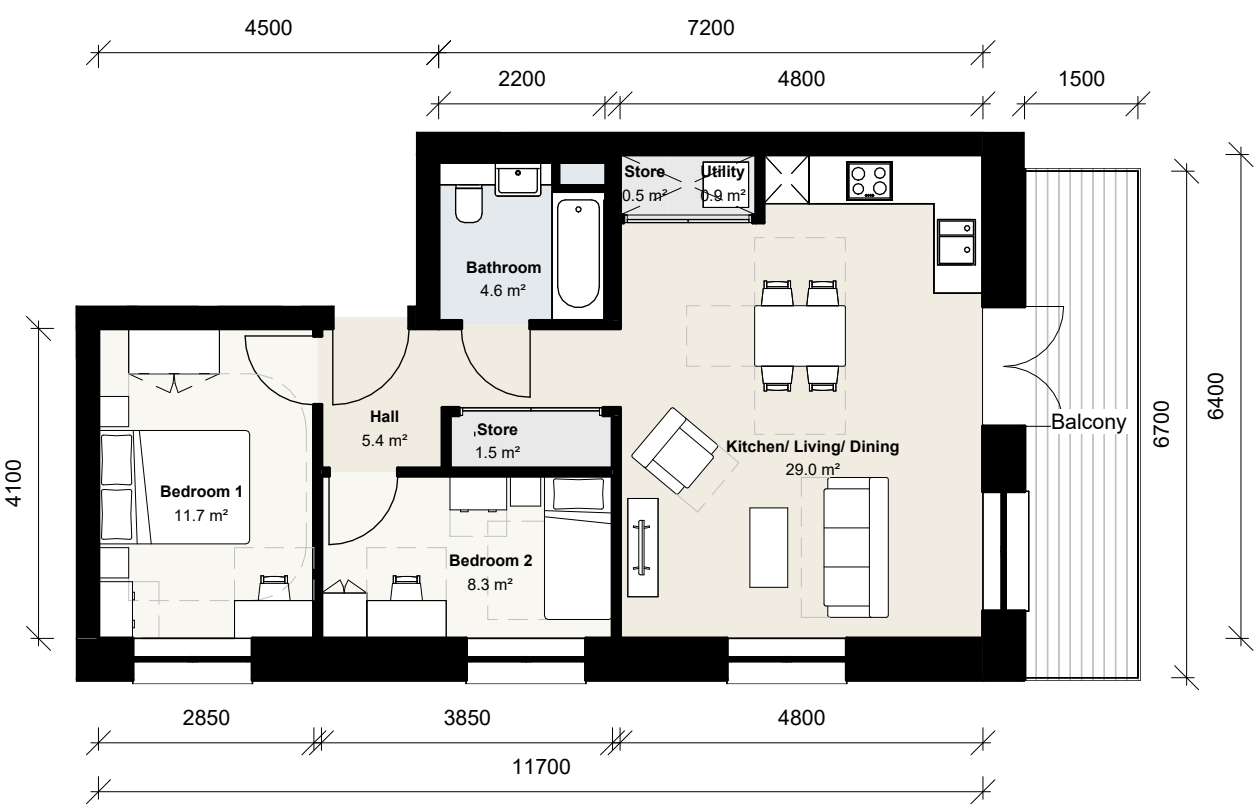

2 Building P 2B3P 04
1 : 100 Floor Plan



3 Building P 2B4P 01
1 : 100 Floor Plan



4 Building P 2B4P 02 M4(3)b
1 : 100 Floor Plan



P0	Planning	DR	JSt	07.06.24
		M		

REV	DESCRIPTION	DR	CHK	QA	DATE
-----	-------------	----	-----	----	------

dRMM
de Rijcke Marsh Morgan Architects
Magdalen House
136-148 Tooley Street
London, SE1 2TU
T +44 (0)20 7803 0777
E mail@drmm.co.uk
W www.drmm.co.uk


KEY

TITLE
UNIT LAYOUTS - BUILDING P


PROJECT
Aylesham Centre Peckham

PROJECT STATUS	SCALE	SIZE
Stage 2	1 : 100	A1

DRAWING NO	REVISION
ASCP-DRM-MP-ZZ-DGA-A-009351	P0

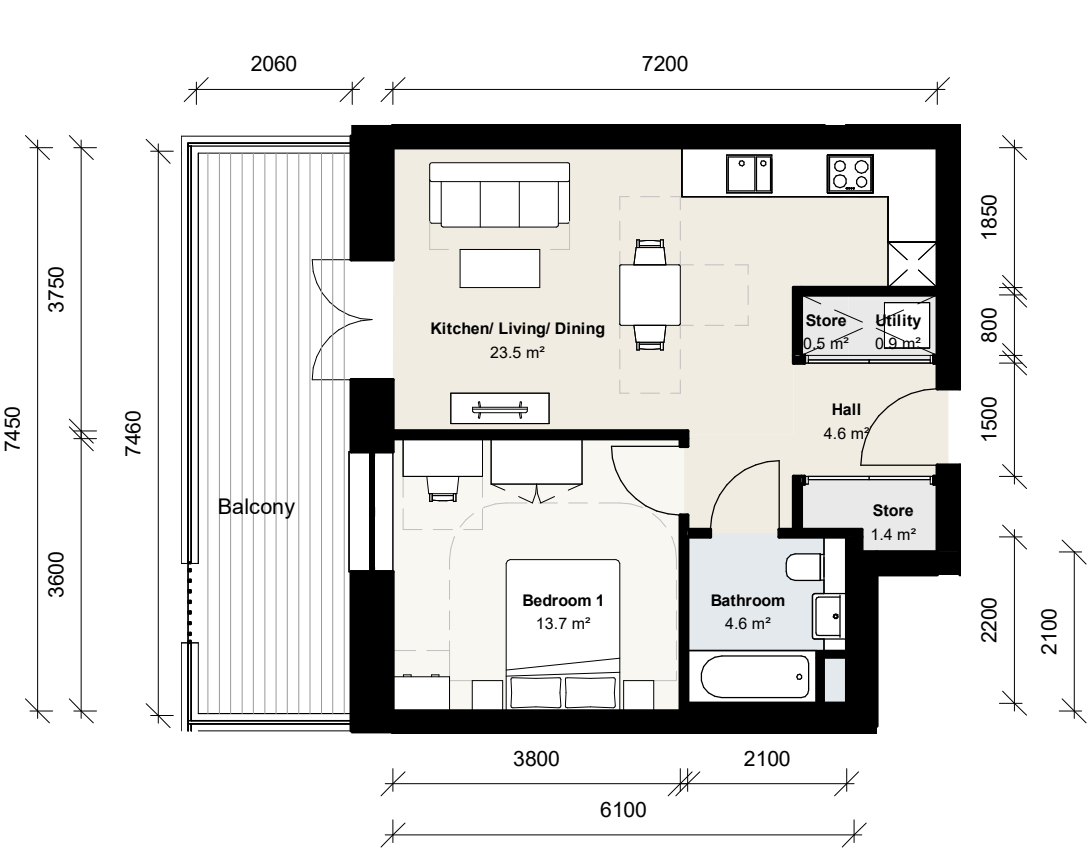


1 Building Q 1B2P 01
1 : 100 Floor Plan

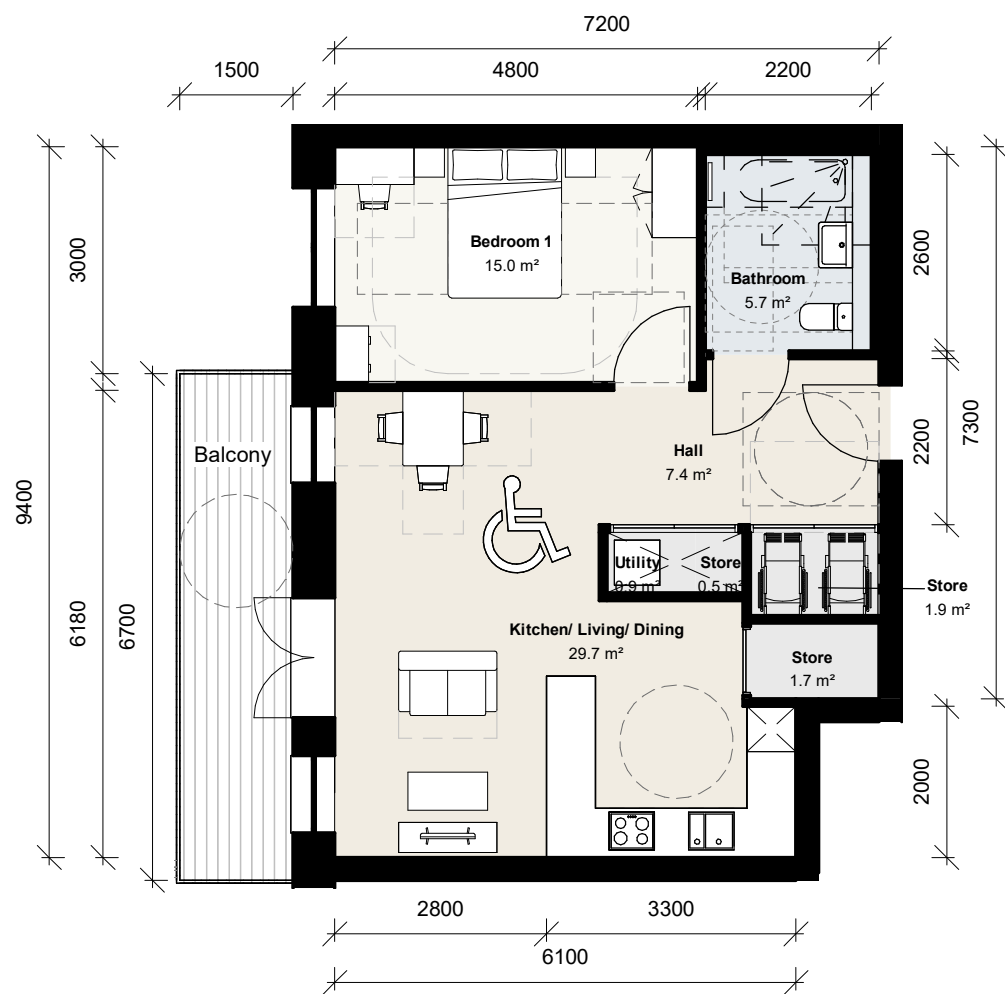


2 Building Q 1B2P 02 M4(3)b
1 : 100 Floor Plan



3 Building Q 2B3P 01
1 : 100 Floor Plan

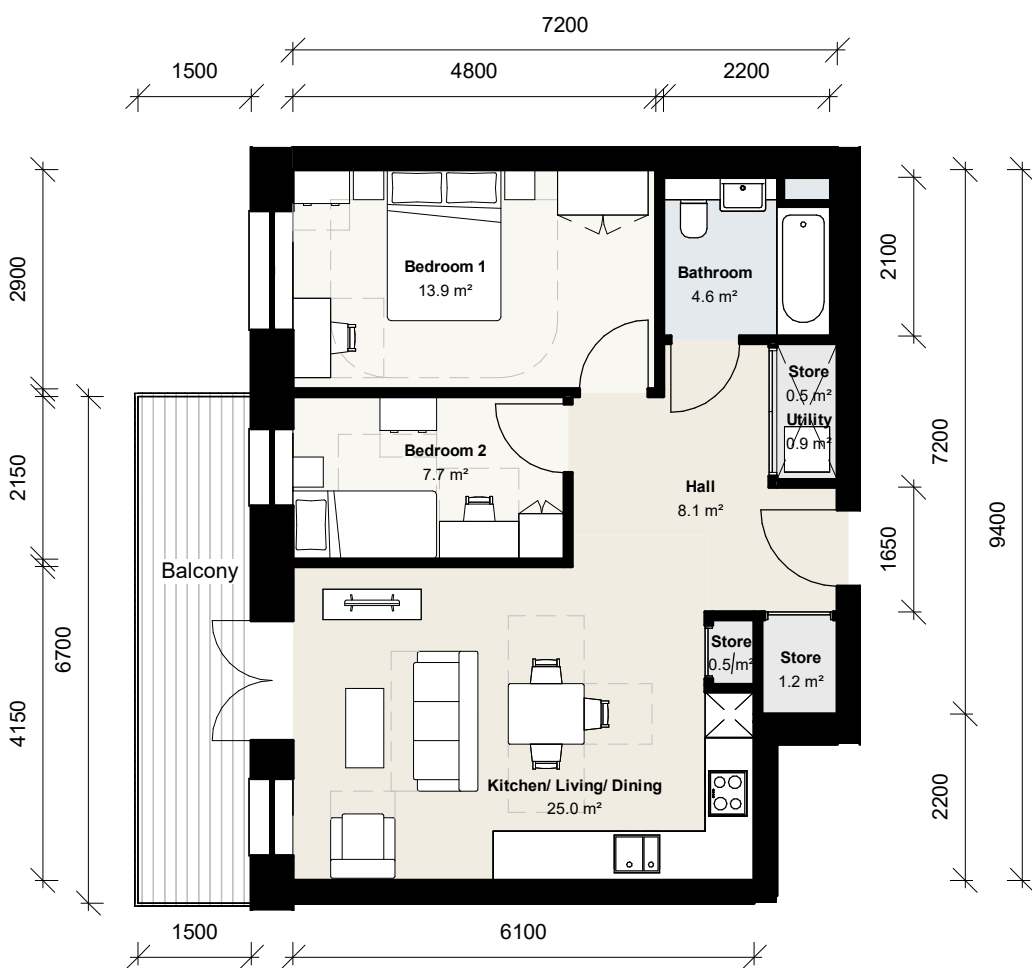

4 Building Q 2B3P 02
1 : 100 Floor Plan

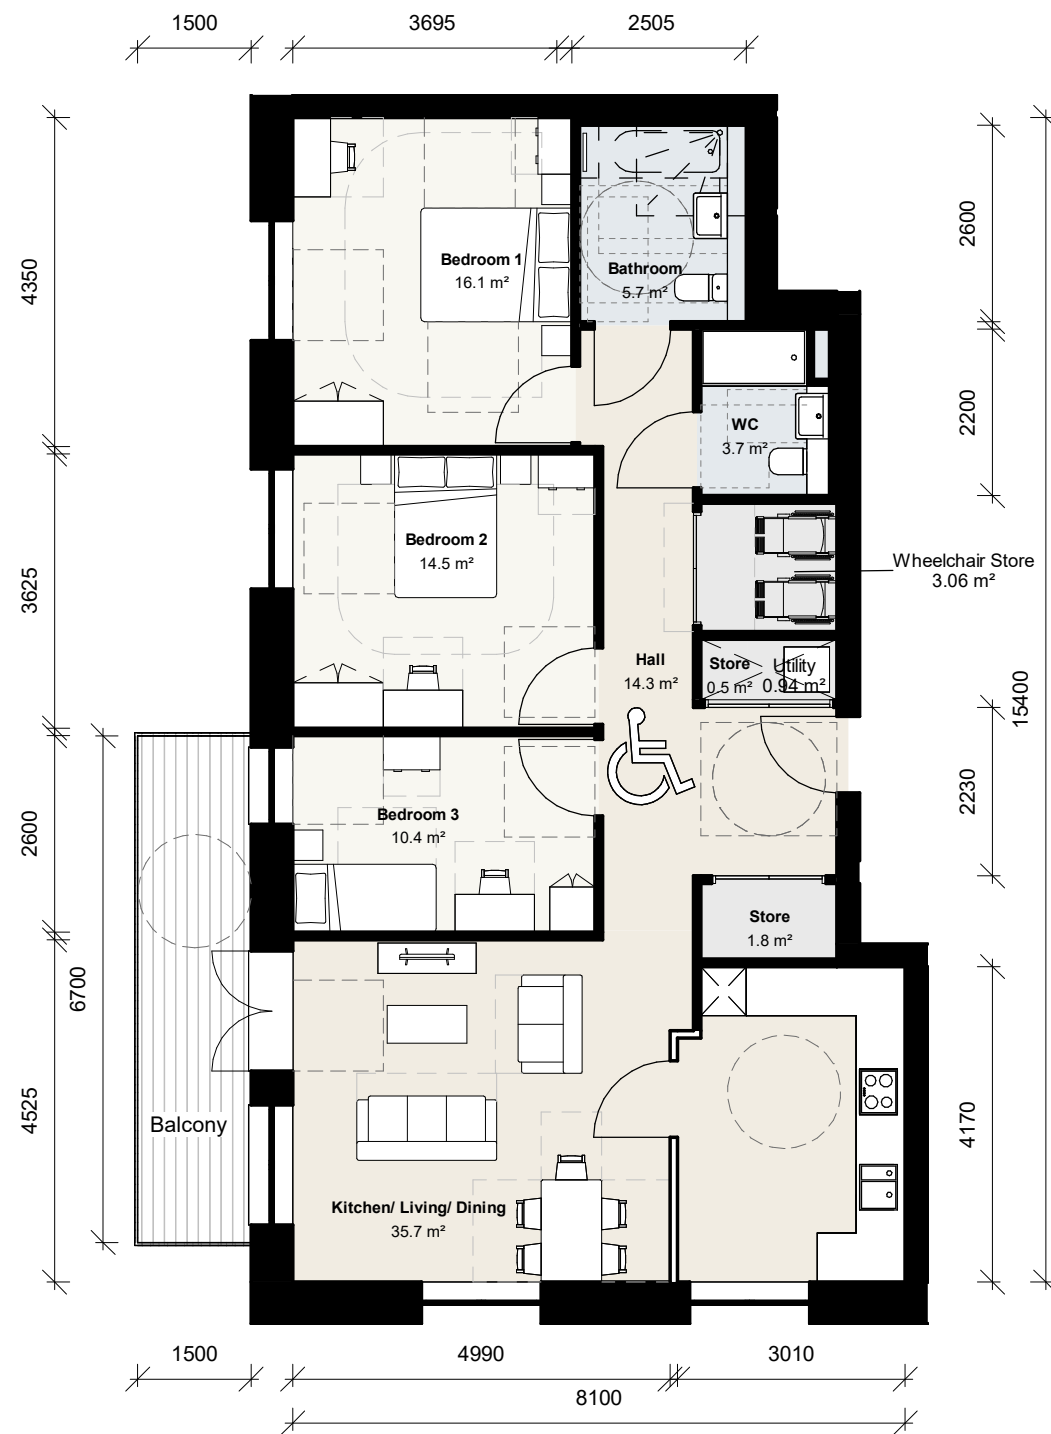

5 Building Q 3B5P 01 M4(3)b
1 : 100 Floor Plan



CLIENT:

Berkeley Homes

THIS DRAWING IS COPYRIGHT OF DRMM LIMITED.
THE ORIGINAL HARDCOPY OF THIS DRAWING HAS BEEN EXECUTED TO SCALE AND IS BASED ON AVAILABLE SURVEY INFORMATION.
REPRODUCTION AND ELECTRONIC DISSEMINATION MAY RESULT IN DISTORTION AND RESIZING OF DRAWING CONTENT.
DRMM LIMITED TAKES NO RESPONSIBILITY FOR MEASUREMENTS OR SCALING TAKEN FROM ANY OTHER DRAWING THAN THE ORIGINAL HARDCOPY ISSUED BY DRMM AND NO RELIANCE MAY BE PLACED ON SUCH DIMENSIONS. IF NO DIMENSION IS GIVEN, IT IS THE BUILDING SHOWN AS DOTTED OUTLINES REPRESENT EXISTING BUILDINGS HERE. A CONSENT FOR A NEW BUILDING IS IN PLACE RESPONSIBILITY OF THE RECIPIENT TO ASCERTAIN THE DIMENSION SPECIFICALLY FROM THE ARCHITECT OR BY SITE MEASUREMENT. THE SIZING OF ALL STRUCTURAL & SERVICEELEMENTS MUST ALWAYS BE CHECKED AGAINST THE RELEVANT ENGINEERS DRAWINGS.
ANY OMISSIONS OR DISCREPANCIES BETWEEN DRAWING INFORMATION SHOULD BE BROUGHT TO THE ATTENTION OF THE CONTRACT ADMINISTRATOR.
COM REGISTER FLAGGED HAS ISSUES RELATING TO CONSTRUCTION DESIGN AND MANAGEMENT TO BE ADDRESSED DURING DESIGN DEVELOPMENT TO BE READ IN CONJUNCTION WITH DESIGN RISK REGISTER AND RESIDUAL RISK REGISTER.
ALL INTERNAL LAYOUTS ARE INDICATIVE ONLY

NOTES:

PO	Planning	DR	JSI	07.06.24
----	----------	----	-----	----------

REV	DESCRIPTION	DR	CHK	QA	DATE
-----	-------------	----	-----	----	------




KEY

TITLE
UNIT LAYOUTS - BUILDING Q


PROJECT
Aylesham Centre Peckham

PROJECT STATUS	SCALE	SIZE
Stage 2	1 : 100	A1


DRAWING NO	REVISION
ASCP-DRM-MQ-ZZ-DGA-A-009375	P0

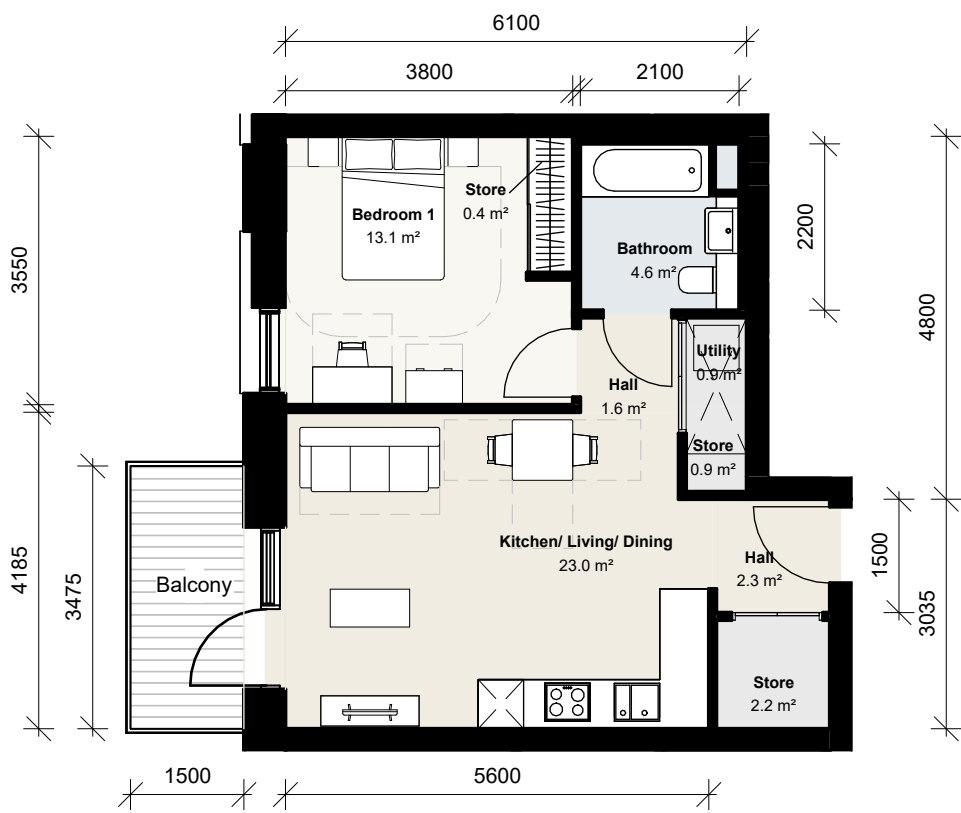

1 Building G 1B2P 01
1 : 100 Floor Plan

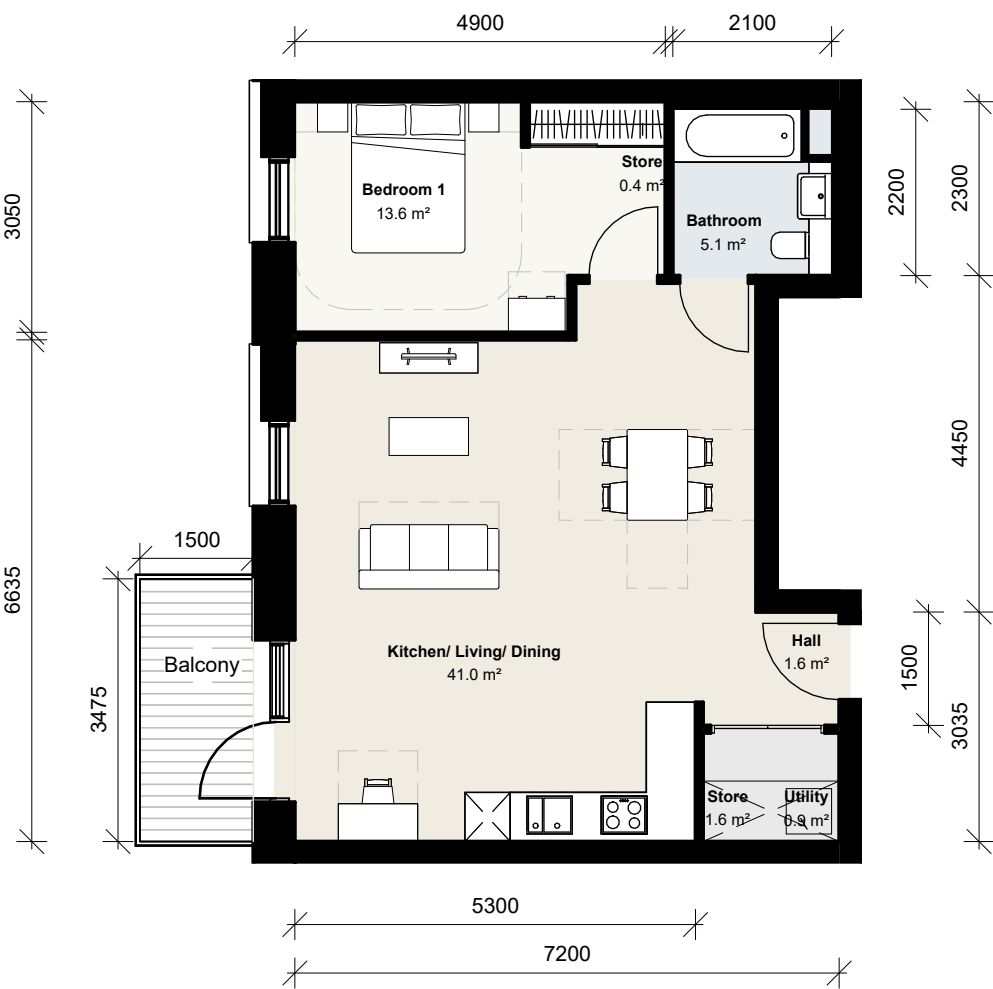

2 Building G 1B2P 02
1 : 100 Floor Plan

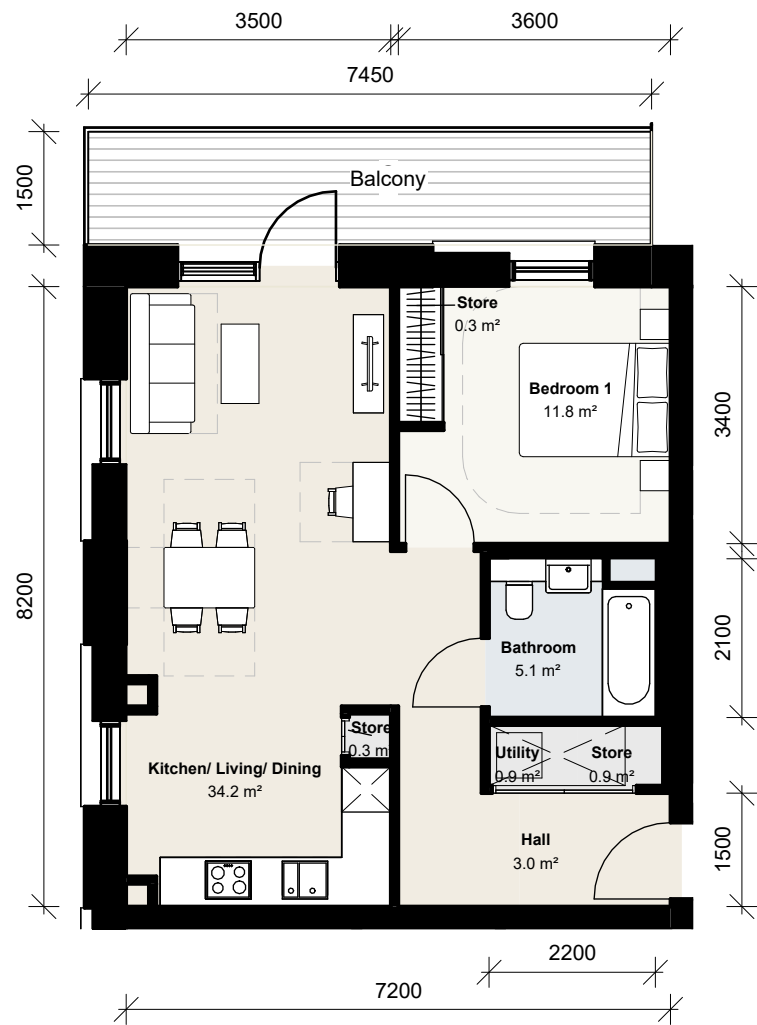

3 Building G 1B2P 03
1 : 100 Floor Plan

CLIENT:

Berkeley Homes

THIS DRAWING IS COPYRIGHT OF dRMM LIMITED.
THE ORIGINAL HARDCOPY OF THIS DRAWING HAS BEEN EXECUTED TO SCALE AND IS BASED ON AVAILABLE SURVEY INFORMATION.
REPRODUCTION AND ELECTRONIC DISSEMINATION MAY RESULT IN DISTORTION AND RESIZING OF DRAWING CONTENT.
dRMM LIMITED TAKES NO RESPONSIBILITY FOR MEASUREMENTS OR SCALING TAKEN FROM ANY OTHER DRAWING THAN THE ORIGINAL HARDCOPY ISSUED BY dRMM AND NO RELIANCE MAY BE PLACED ON SUCH DIMENSIONS. IF NO DIMENSION IS GIVEN, IT IS THE BUILDING SHOWN AS DOTTED OUTLINES REPRESENT EXISTING BUILDINGS HERE A CONSENT FOR A NEW BUILDING IS IN PLACE RESPONSIBILITY OF THE RECIPIENT TO ASCERTAIN THE DIMENSION SPECIFICALLY FROM THE ARCHITECT OR BY SITE MEASUREMENT. THE SIZING OF ALL STRUCTURAL & SERVICE ELEMENTS MUST ALWAYS BE CHECKED AGAINST THE RELEVANT ENGINEERS DRAWINGS.
ANY OMISSIONS OR DISCREPANCIES BETWEEN DRAWING INFORMATION SHOULD BE BROUGHT TO THE ATTENTION OF THE CONTRACT ADMINISTRATOR.
dRMM REGISTER FLAGGED HAS ISSUES RELATING TO CONSTRUCTION (DESIGN AND MANAGEMENT) TO BE ADDRESSED DURING DESIGN DEVELOPMENT TO BE READ IN CONJUNCTION WITH DESIGN RISK REGISTER AND RESIDUAL RISK REGISTER.
FURNITURE LOCATIONS ARE ILLUSTRATIVE.

NOTES:

NOT FOR CONSTRUCTION

P0	Planning	DR	JST	07.06.24
----	----------	----	-----	----------

REV	DESCRIPTION	DR	CHK	QA	DATE
-----	-------------	----	-----	----	------




KEY

TITLE
UNIT LAYOUTS - BUILDING G


PROJECT
Aylesham Centre Peckham

PROJECT STATUS	SCALE	SIZE
Stage 2	1 : 100	A1


DRAWING NO	REVISION
ASCP-DRM-PG-ZZ-DGA-A-009200	P0

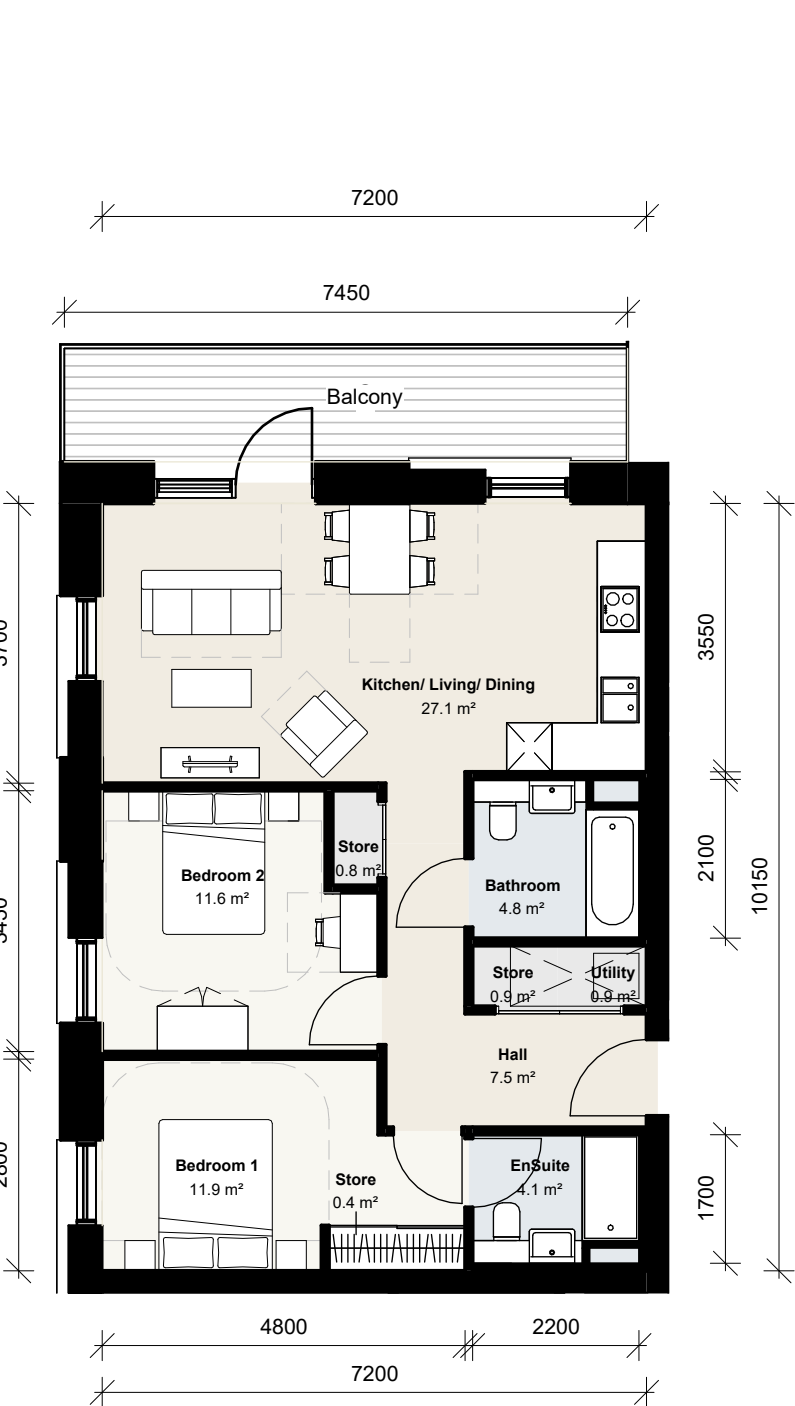


1 Building G 2B4P 01
1 : 100 Floor Plan

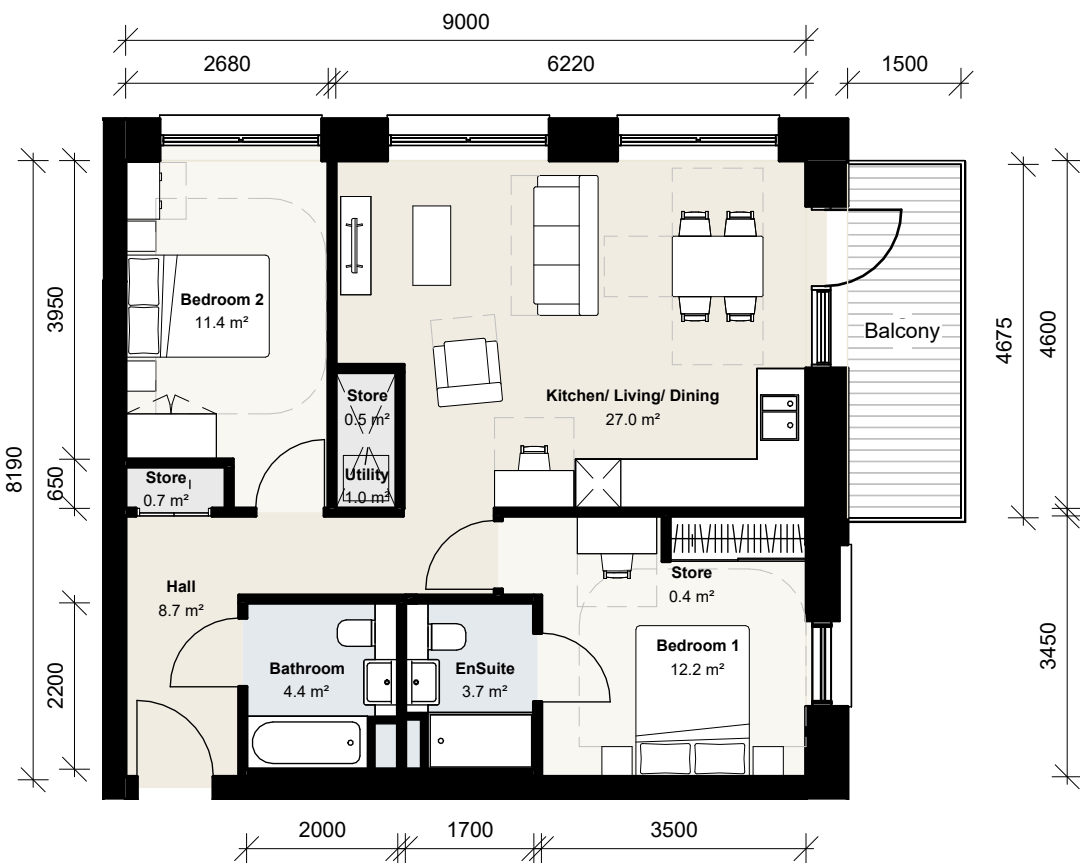

2 Building G 2B4P 02
1 : 100 Floor Plan

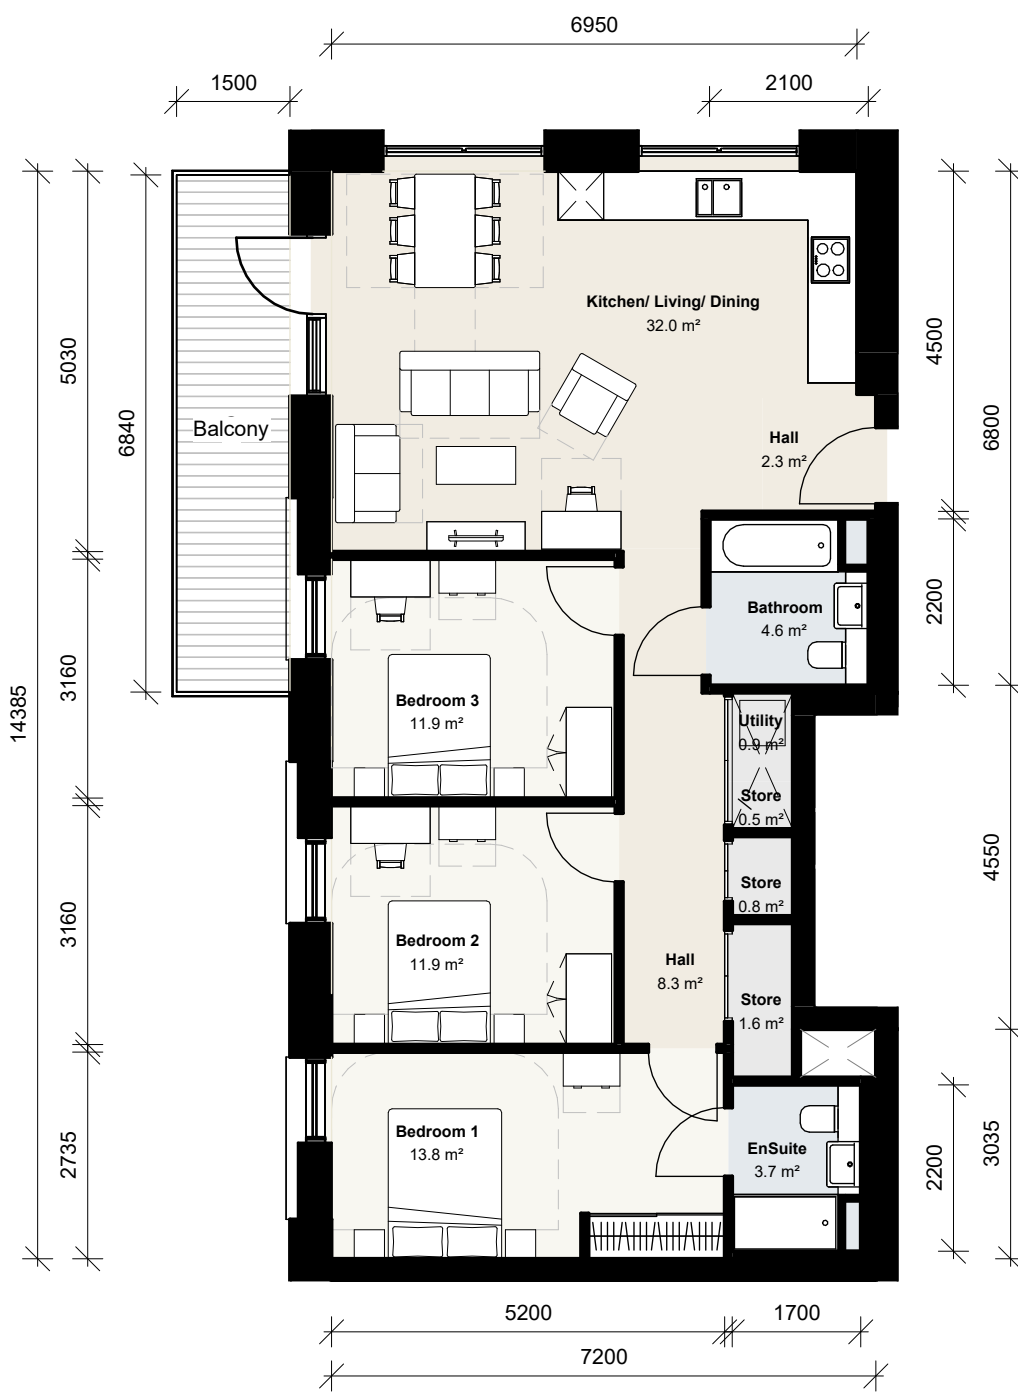

3 Building G 3B6P 01
1 : 100 Floor Plan

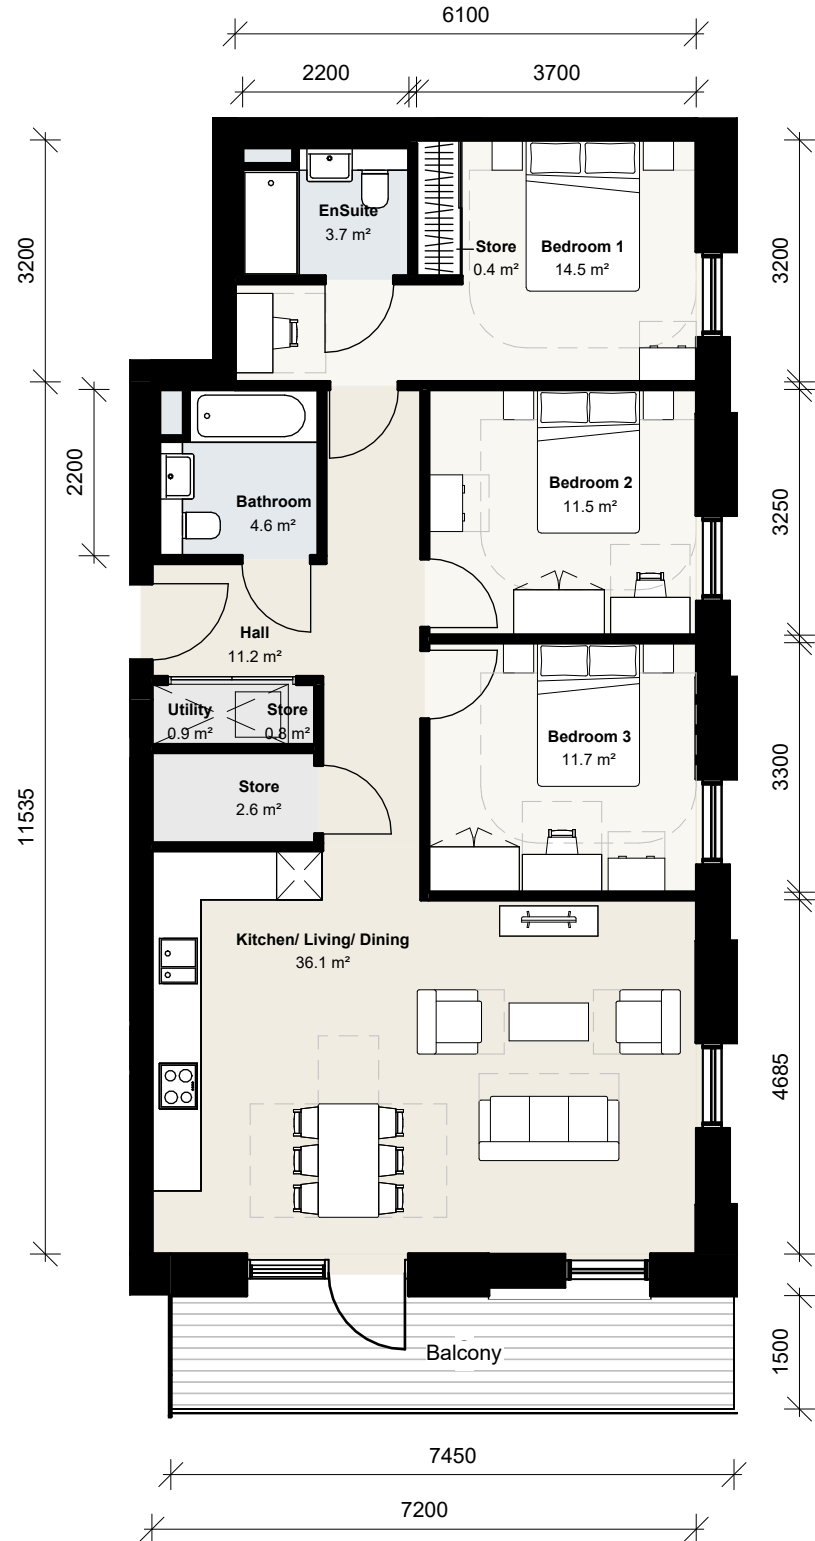

4 Building G 3B6P 02
1 : 100 Floor Plan

CLIENT:

Berkeley Homes

THIS DRAWING IS COPYRIGHT OF dRMM LIMITED.
THE ORIGINAL HARDCOPY OF THIS DRAWING HAS BEEN EXECUTED TO SCALE AND IS BASED ON AVAILABLE SURVEY INFORMATION.
REPRODUCTION AND ELECTRONIC DISSEMINATION MAY RESULT IN DISTORTION AND RESIZING OF DRAWING CONTENT.
dRMM LIMITED TAKES NO RESPONSIBILITY FOR MEASUREMENTS OR SCALING TAKEN FROM ANY OTHER DRAWING THAN THE ORIGINAL HARDCOPY ISSUED BY dRMM AND NO RELIANCE MAY BE PLACED ON SUCH DIMENSIONS. IF NO DIMENSION IS GIVEN, IT IS THE BUILDING SHOWN AS DOTTED OUTLINES REPRESENT EXISTING BUILDINGS HERE A CONSENT FOR A NEW BUILDING IS IN PLACE RESPONSIBILITY OF THE RECIPIENT TO ASCERTAIN THE DIMENSION SPECIFICALLY FROM THE ARCHITECT OR BY SITE MEASUREMENT. THE SIZING OF ALL STRUCTURAL & SERVICES ELEMENTS MUST ALWAYS BE CHECKED AGAINST THE RELEVANT ENGINEERS DRAWINGS.
ANY OMISSIONS OR DISCREPANCIES BETWEEN DRAWING INFORMATION SHOULD BE BROUGHT TO THE ATTENTION OF THE CONTRACT ADMINISTRATOR.
dRMM REGISTER FLAGGED HAS ISSUES RELATING TO CONSTRUCTION (DESIGN AND MANAGEMENT) TO BE ADDRESSED DURING DESIGN DEVELOPMENT TO BE READ IN CONJUNCTION WITH DESIGN RISK REGISTER AND RESIDUAL RISK REGISTER.
FURNITURE LOCATIONS ARE ILLUSTRATIVE.

NOTES:

NOT FOR CONSTRUCTION

P0	Planning	DR	JST	07.06.24
----	----------	----	-----	----------

REV	DESCRIPTION	DR	CHK	QA	DATE
-----	-------------	----	-----	----	------



dRMM Ltd
Magdalen House
136-148 Colindale Avenue
London SE1 7JU UK
+44 (0)20 7803 5177
mail@dmmstudio.com
www.dmmstudio.com


KEY

TITLE
UNIT LAYOUTS - BUILDING G


PROJECT
Aylesham Centre Peckham

PROJECT STATUS	SCALE	SIZE
Stage 2	1 : 100	A1


DRAWING NO	REVISION
ASCP-DRM-PG-ZZ-DGA-A-009201	P0

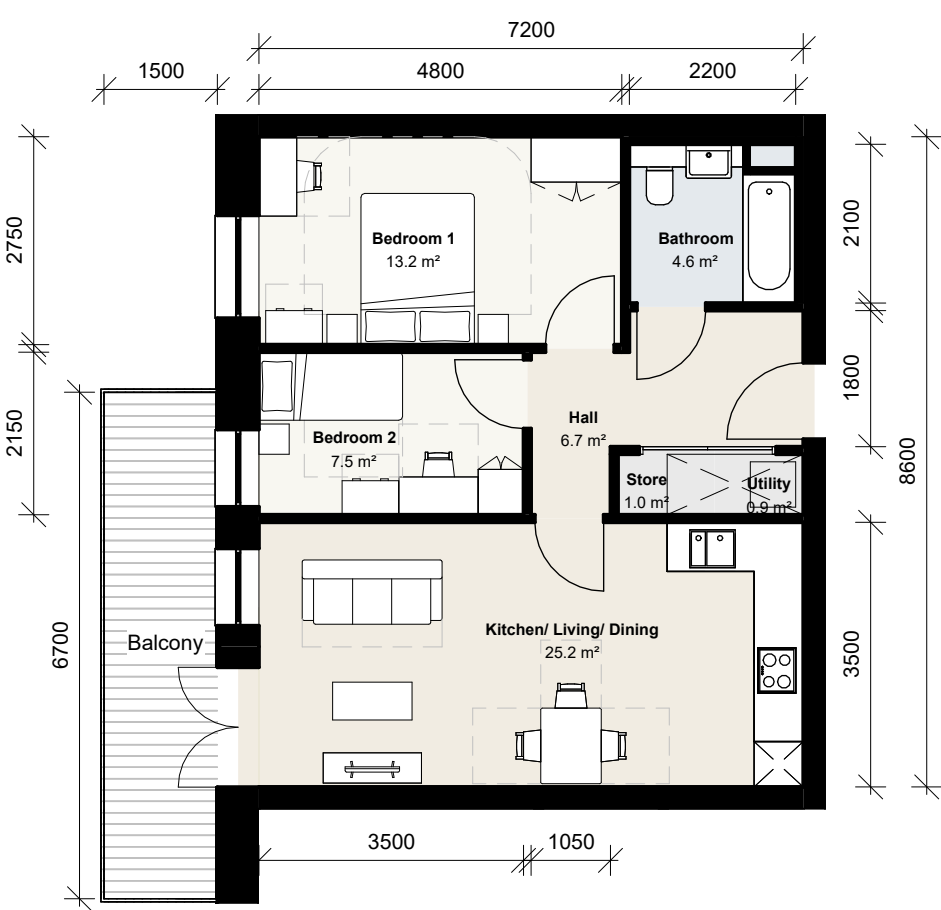


1 Building H 2B3P 01
SK-3500 1 : 100 Floor Plans

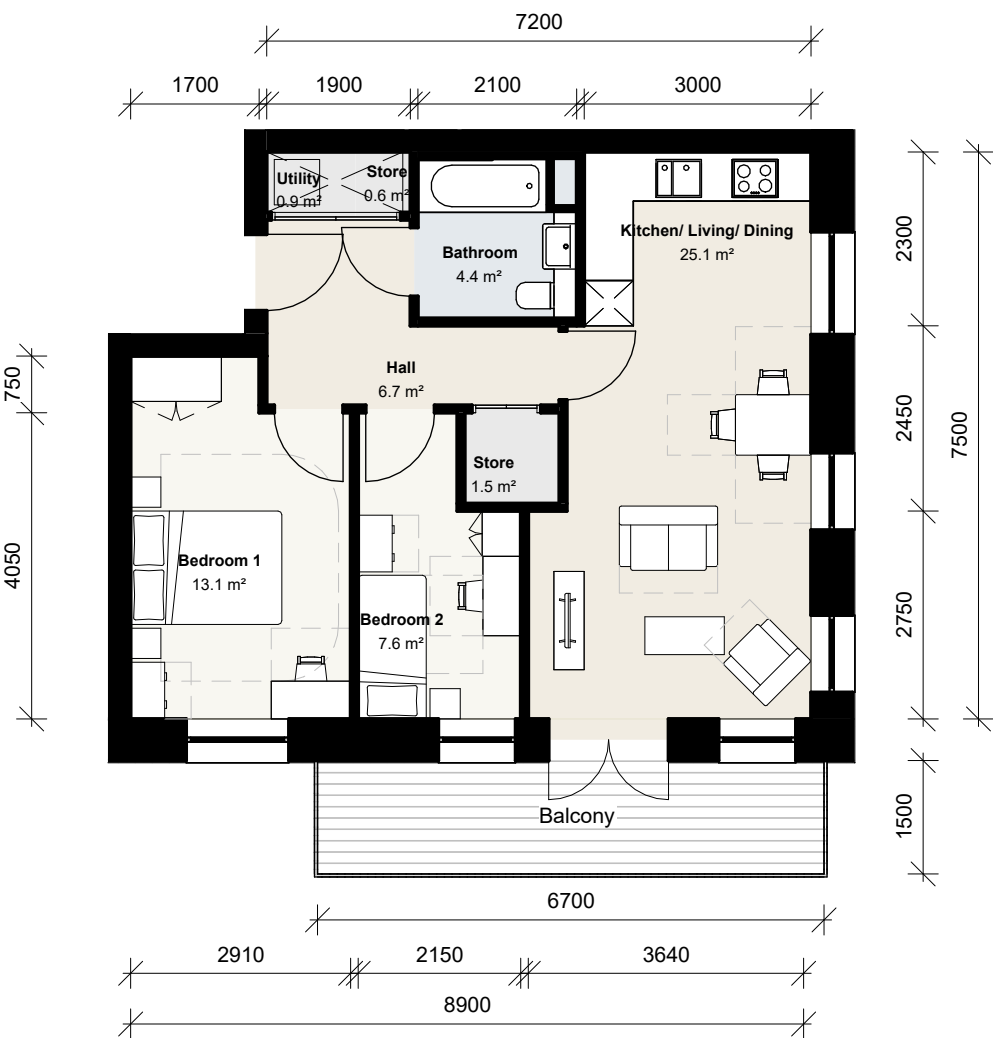


2 Building H 2B3P 02
SK-3500 1 : 100 Floor Plans

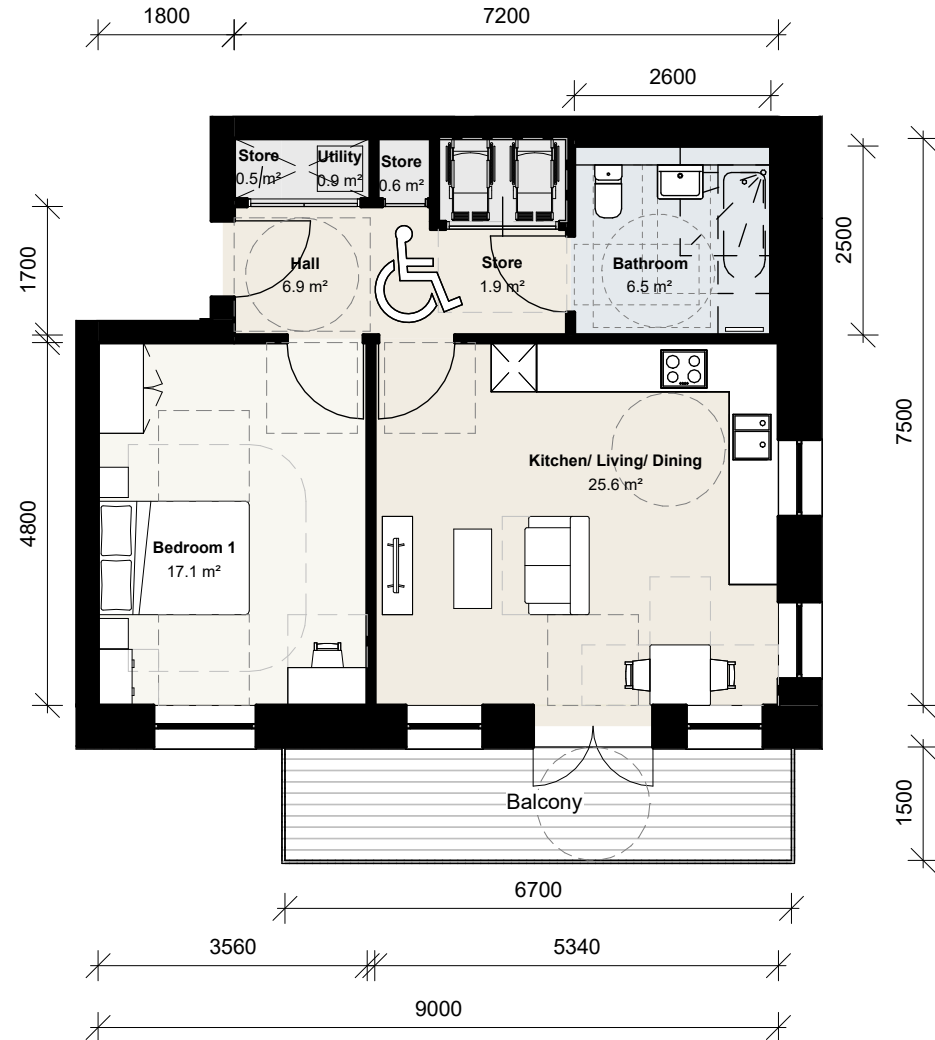


3 Building H 1B2P 01 M4(3)2b
SK-3500 1 : 100 Floor Plans

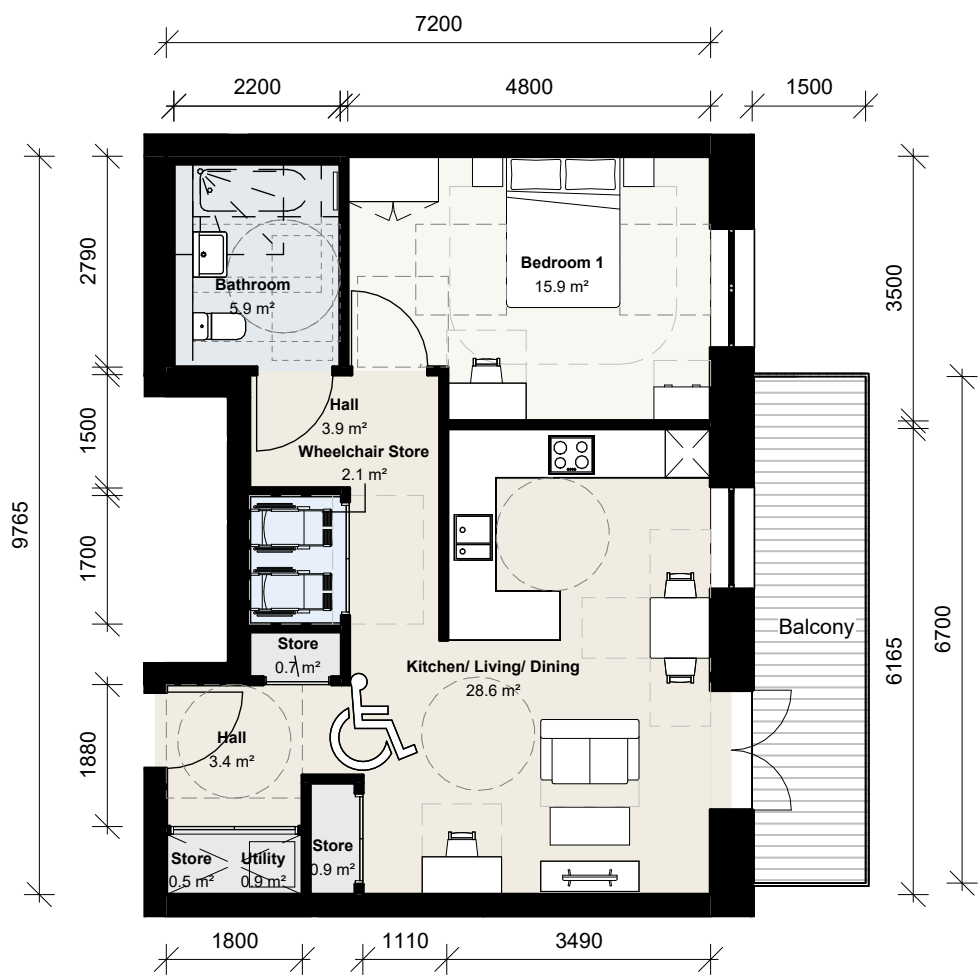

4 Building H 1B2P 02 M43(2)b
SK-3500 1 : 100 Floor Plans

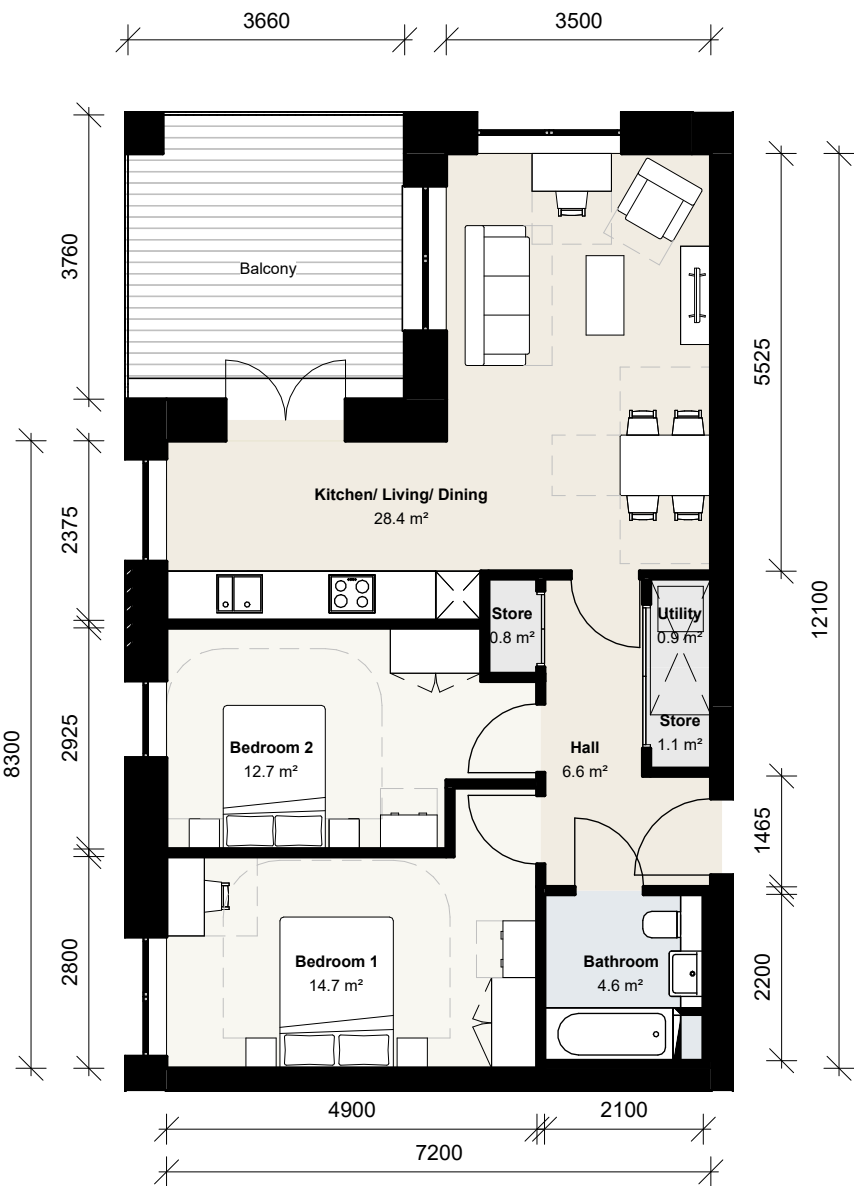

5 Building H 2B4P 01
SK-3500 1 : 100 Floor Plans

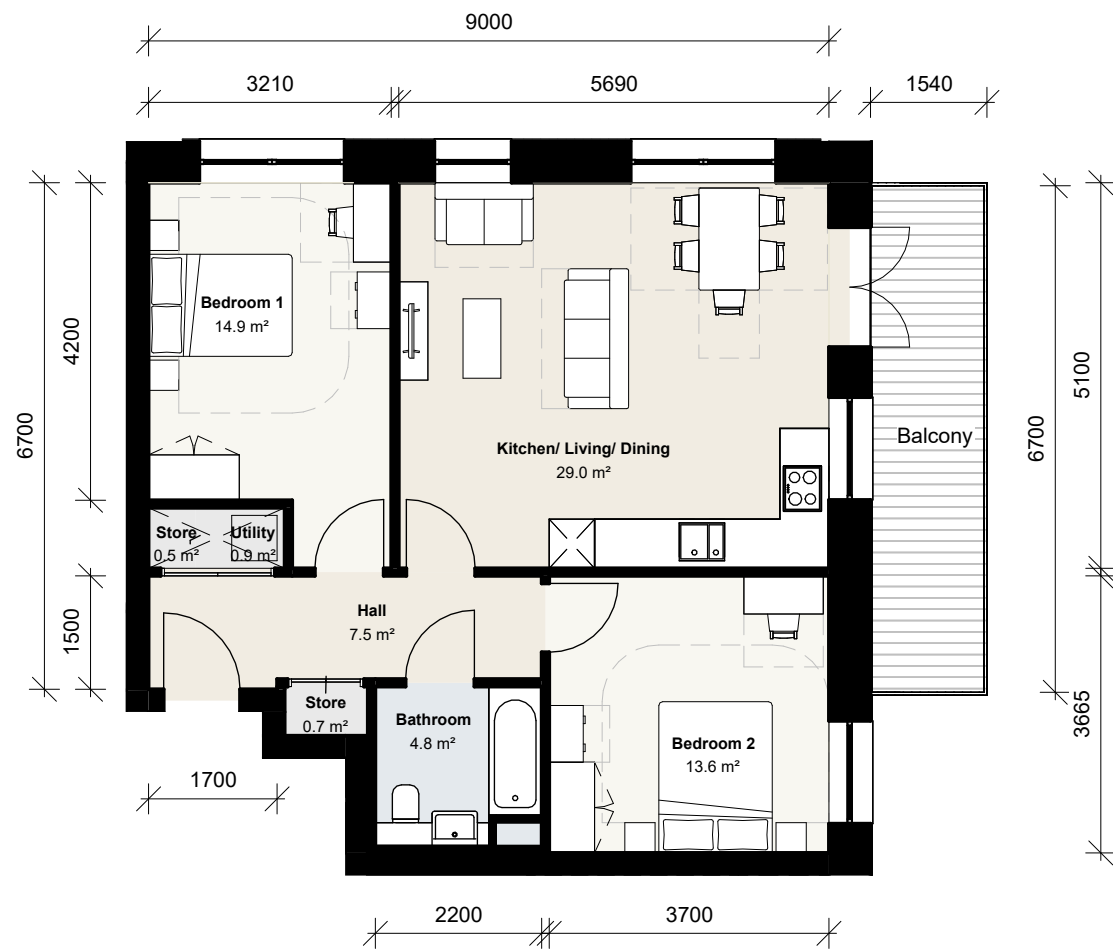

6 Building H 2B4P 02
SK-3500 1 : 100 Floor Plans



CLIENT:

Berkeley Homes

THIS DRAWING IS COPYRIGHT OF dRMM LIMITED.
THE ORIGINAL HARDCOPY OF THIS DRAWING HAS BEEN EXECUTED TO SCALE AND IS BASED ON AVAILABLE SURVEY INFORMATION.
REPRODUCTION AND ELECTRONIC DISSEMINATION MAY RESULT IN DISTORTION AND RESIZING OF DRAWING CONTENT.
dRMM LIMITED TAKES NO RESPONSIBILITY FOR MEASUREMENTS OR SCALING TAKEN FROM ANY OTHER DRAWING THAN THE ORIGINAL HARDCOPY ISSUED BY dRMM AND NO RELIANCE MAY BE PLACED ON SUCH DIMENSIONS IF NO DIMENSION IS GIVEN. IT IS THE BUILDING SHOWN AS DOTTED OUTLINES REPRESENT EXISTING BUILDINGS HERE A CONSENT FOR A NEW BUILDING IS IN PLACE RESPONSIBILITY OF THE RECIPIENT TO ASCERTAIN THE DIMENSION SPECIFICALLY FROM THE ARCHITECT OR BY SITE MEASUREMENT. THE SIZING OF ALL STRUCTURAL & SURVEILLANCEMENTS MUST ALWAYS BE CHECKED AGAINST THE RELEVANT ENGINEERS DRAWINGS.
ANY OMISSIONS OR DISCREPANCIES BETWEEN DRAWING INFORMATION SHOULD BE BROUGHT TO THE ATTENTION OF THE CONTRACT ADMINISTRATOR.
CDM REGISTER PLASSED HAS ISSUES RELATING TO CONSTRUCTION (DESIGN AND MANAGEMENT) TO BE ADDRESSED DURING DESIGN DEVELOPMENT TO BE READ IN CONJUNCTION WITH DESIGN RISK REGISTER AND RESIDUAL RISK REGISTER.
FURNITURE LOCATIONS ARE ILLUSTRATIVE.

NOTES:

NOT FOR CONSTRUCTION

P0	Planning	DR	M	JST	07.06.24
----	----------	----	---	-----	----------

REV	DESCRIPTION	DR	CHK	QA	DATE
-----	-------------	----	-----	----	------




KEY

TITLE
UNIT LAYOUTS - BUILDING H


PROJECT
Aylesham Centre Peckham

PROJECT STATUS	SCALE	SIZE
Stage 2	1 : 100	A1


DRAWING NO	REVISION
ASCP-DRM-PH-ZZ-DGA-A-009225	P0

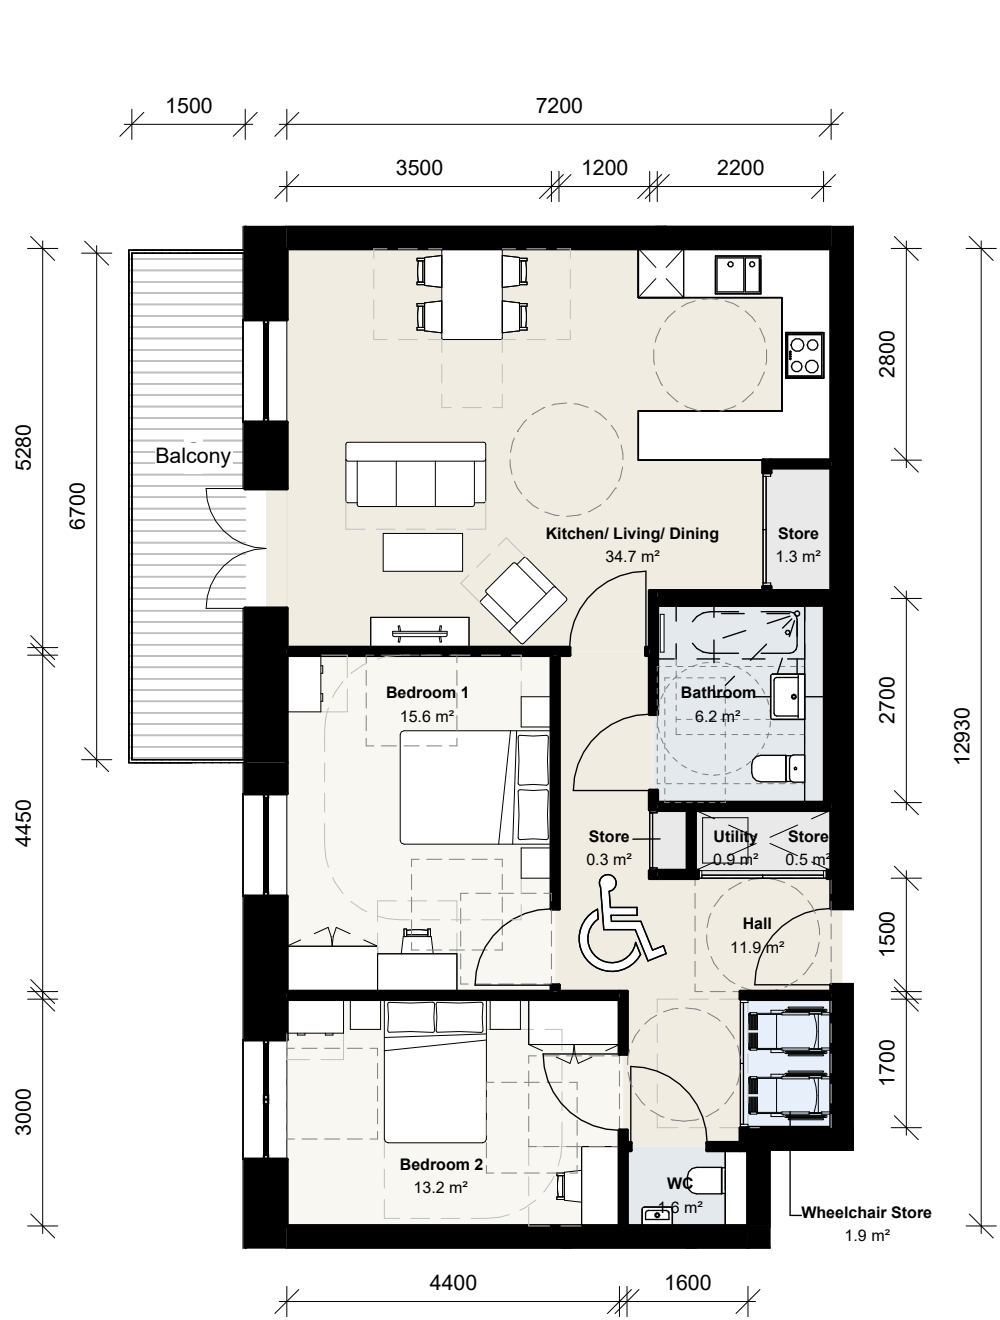


1 Building H 2B4P 03 M4(3)2b
SK-3500 1 : 100 Floor Plans

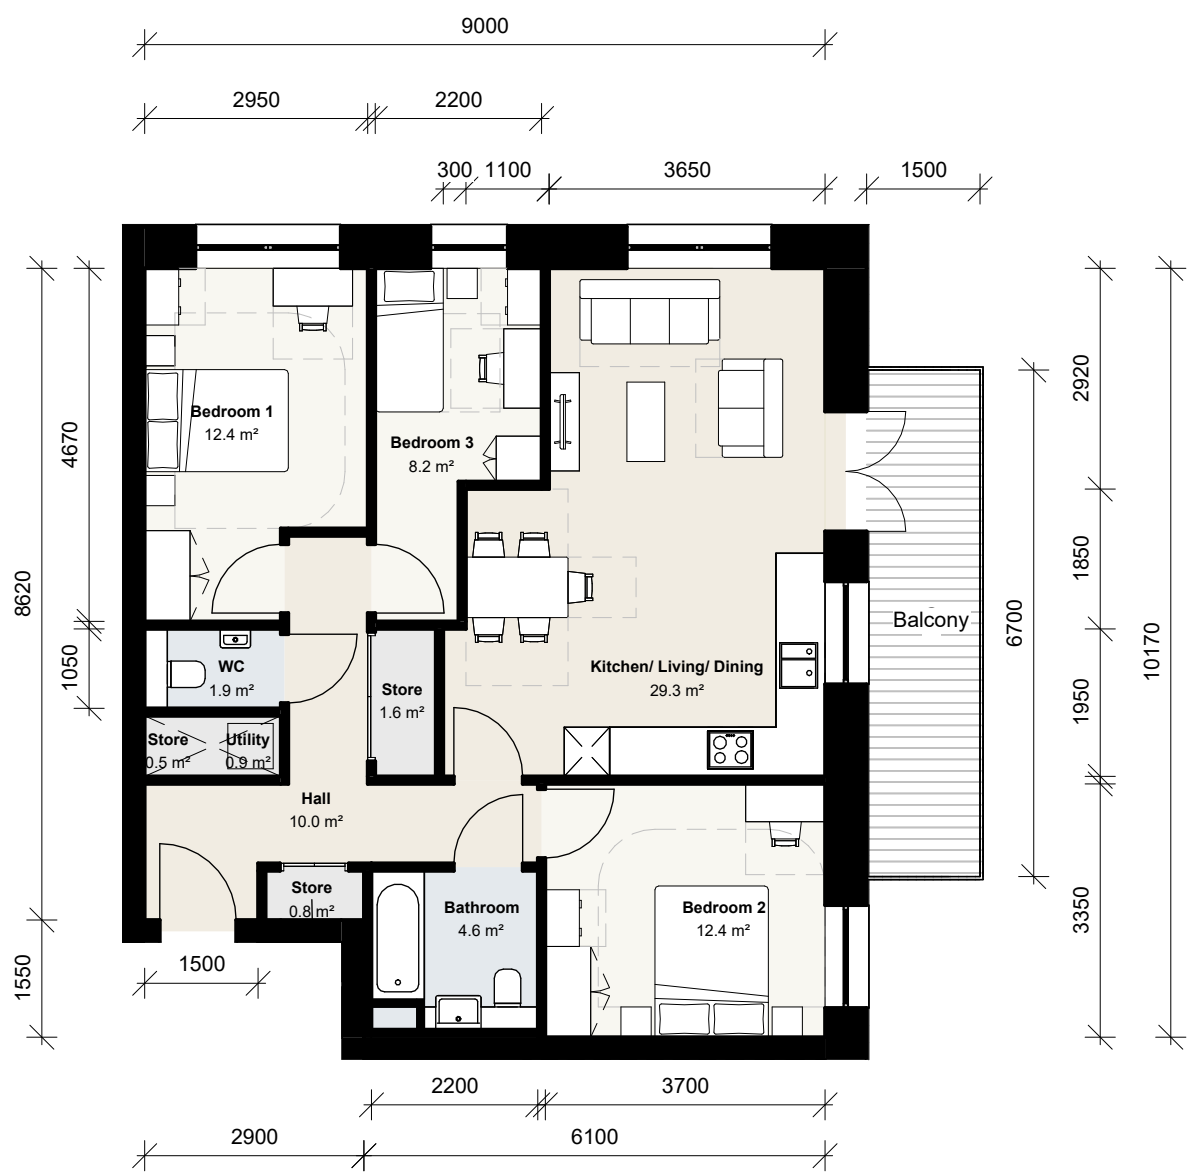


2 Building H 3B5P 01
SK-3500 1 : 100 Floor Plans

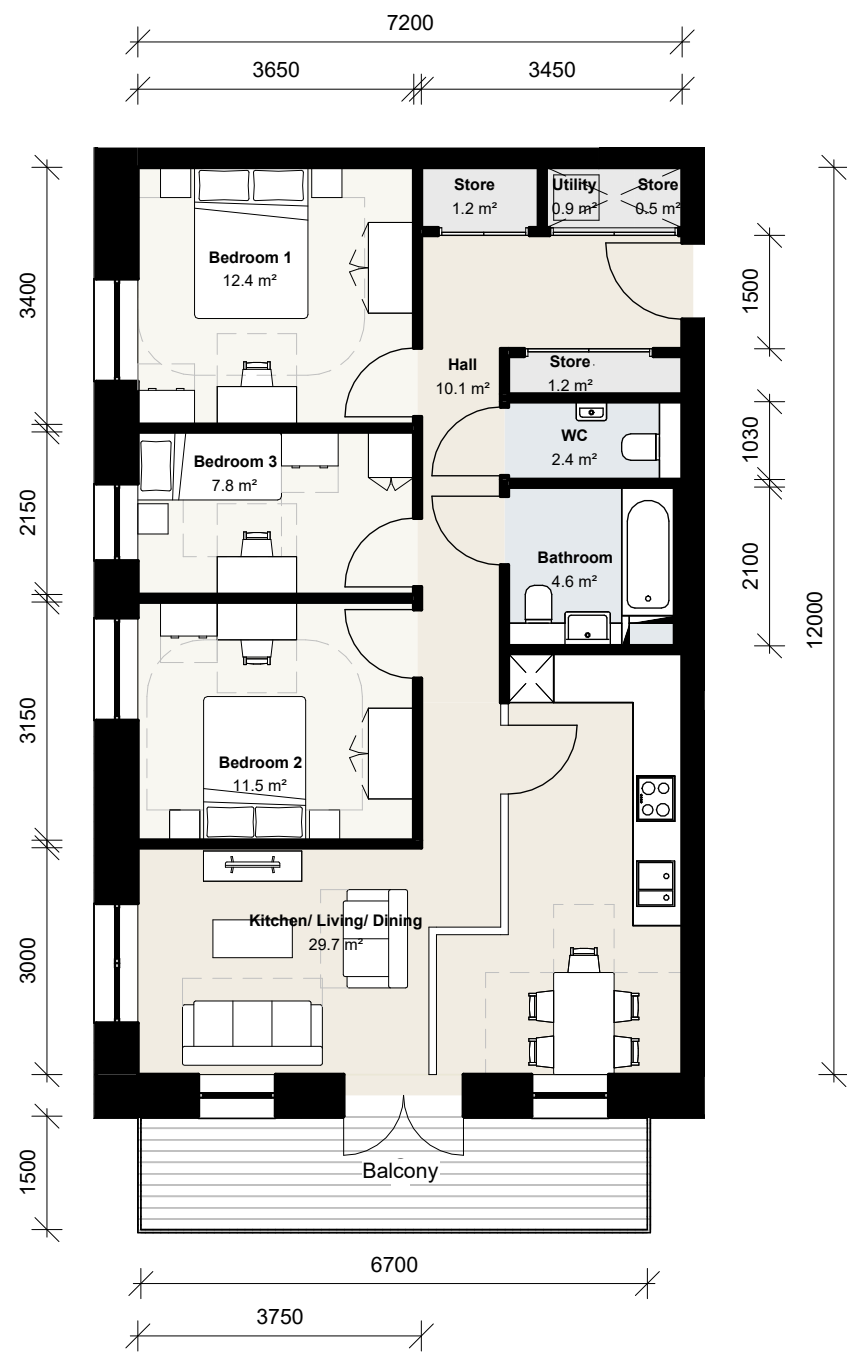

3 Building H 3B5P 02
SK-3500 1 : 100 Floor Plans

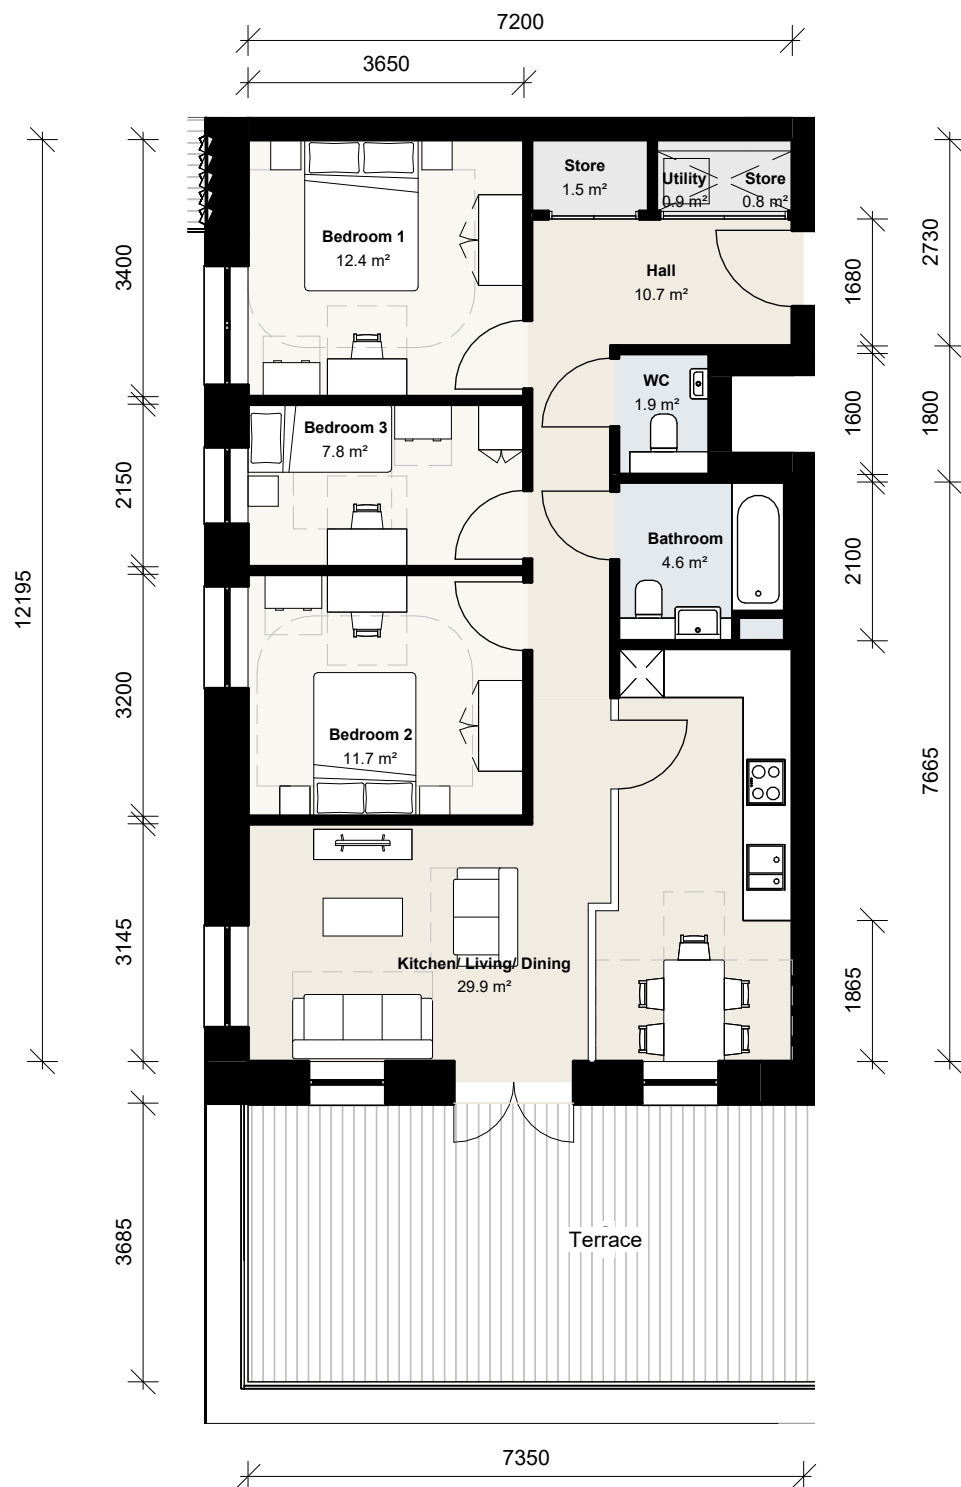

4 Building H 3B5P 03
SK-3500 1 : 100 Floor Plans

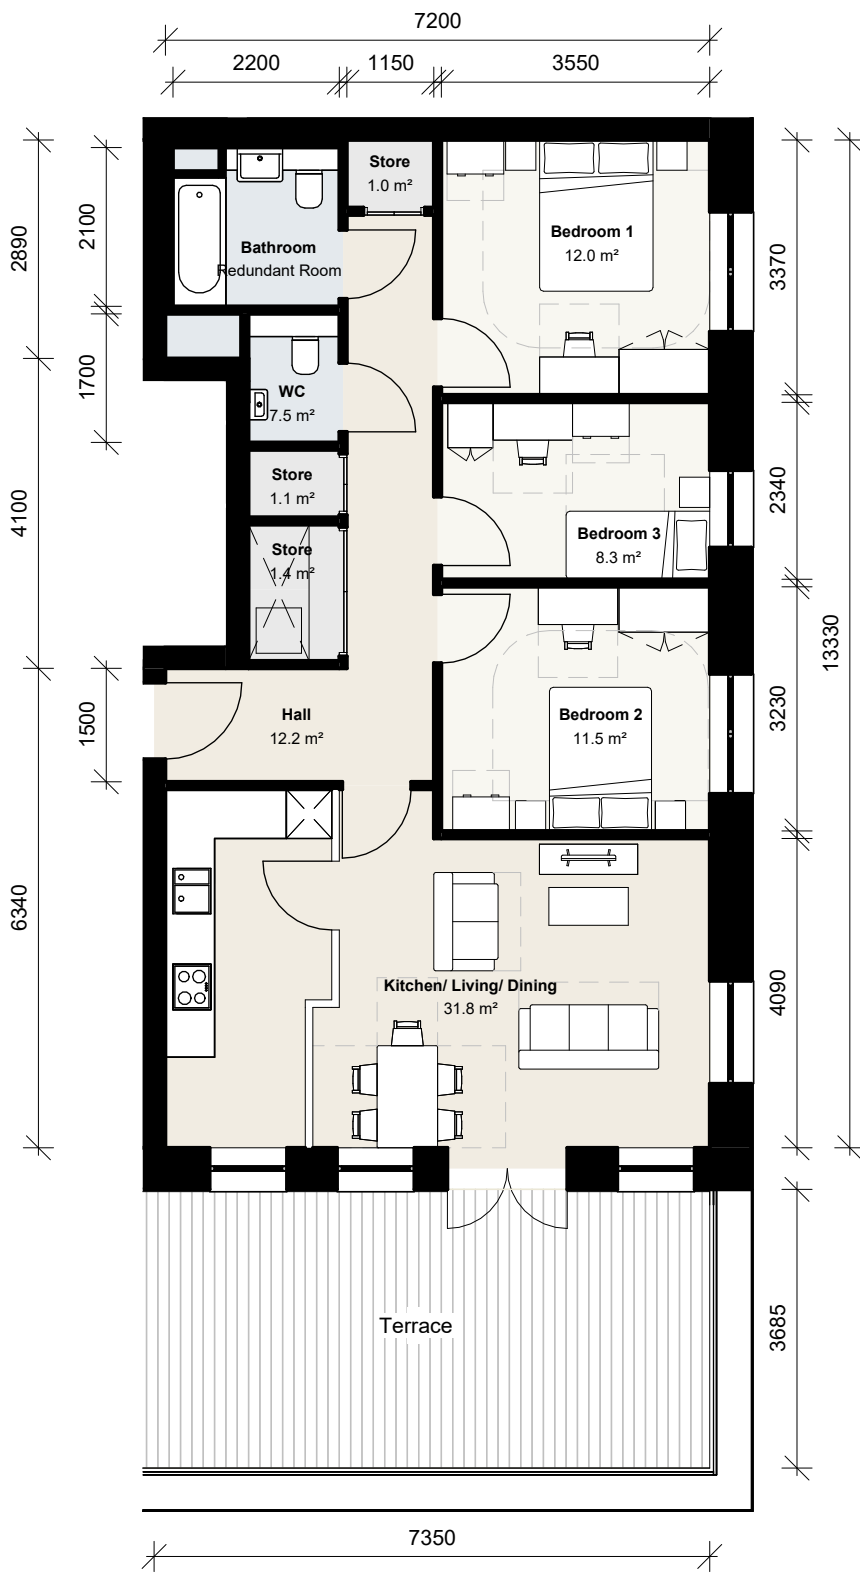

5 Building H 3B5P 04
SK-3500 1 : 100 Floor Plans



CLIENT:

Berkeley Homes

THIS DRAWING IS COPYRIGHT OF dRMM LIMITED.
THE ORIGINAL HARDCOPY OF THIS DRAWING HAS BEEN EXECUTED TO SCALE AND IS BASED ON AVAILABLE SURVEY INFORMATION.
REPRODUCTION AND ELECTRONIC DISSEMINATION MAY RESULT IN DISTORTION AND RESIZING OF DRAWING CONTENT.
dRMM LIMITED TAKES NO RESPONSIBILITY FOR MEASUREMENTS OR SCALING TAKEN FROM ANY OTHER DRAWING THAN THE ORIGINAL HARDCOPY ISSUED BY dRMM AND NO RELIANCE MAY BE PLACED ON SUCH DIMENSIONS IF NO DIMENSION IS GIVEN. IT IS THE BUILDING SHOWN AS DOTTED OUTLINES REPRESENT EXISTING BUILDINGS HERE A CONSENT FOR A NEW BUILDING IS IN PLACE RESPONSIBILITY OF THE RECIPIENT TO ASCERTAIN THE DIMENSION SPECIFICALLY FROM THE ARCHITECT OR BY SITE MEASUREMENT. THE SIZING OF ALL STRUCTURAL & SERVICES ELEMENTS MUST ALWAYS BE CHECKED AGAINST THE RELEVANT ENGINEERS DRAWINGS.
ANY OMISSIONS OR DISCREPANCIES BETWEEN DRAWING INFORMATION SHOULD BE BROUGHT TO THE ATTENTION OF THE CONTRACT ADMINISTRATOR.
dRMM REGISTERED HAS ISSUES RELATING TO CONSTRUCTION (DESIGN AND MANAGEMENT) TO BE ADDRESSED DURING DESIGN DEVELOPMENT TO BE READ IN CONJUNCTION WITH DESIGN RISK REGISTER AND RESIDUAL RISK REGISTER.
FURNITURE LOCATIONS ARE ILLUSTRATIVE.

NOTES:

NOT FOR CONSTRUCTION

P0	Planning	DR	JST	07.06.24
		M		

REV	DESCRIPTION	DR	CHK	QA	DATE
-----	-------------	----	-----	----	------



dRMM Ltd
Magdalen House
136-148 Colindale Avenue
London SE1 7JU UK
+44 (0)20 7803 9177
mail@dmmstudio.com
www.dmmstudio.com


KEY

TITLE
UNIT LAYOUTS - BUILDING H

PROJECT
Aylesham Centre Peckham


PROJECT STATUS	SCALE	SIZE
Stage 2	1 : 100	A1

DRAWING NO	REVISION
ASCP-DRM-PH-ZZ-DGA-A-009226	P0

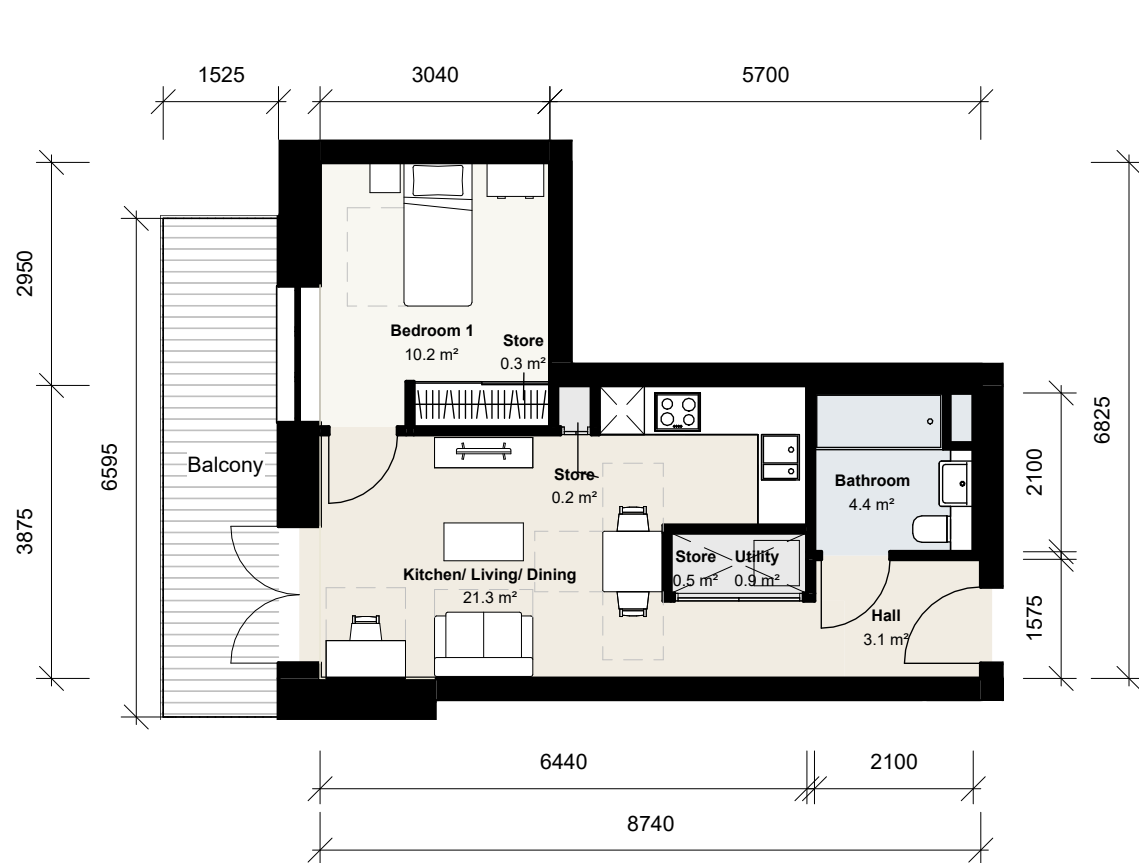


1 Building J 1B1P 01

1 : 100 Floor Plan

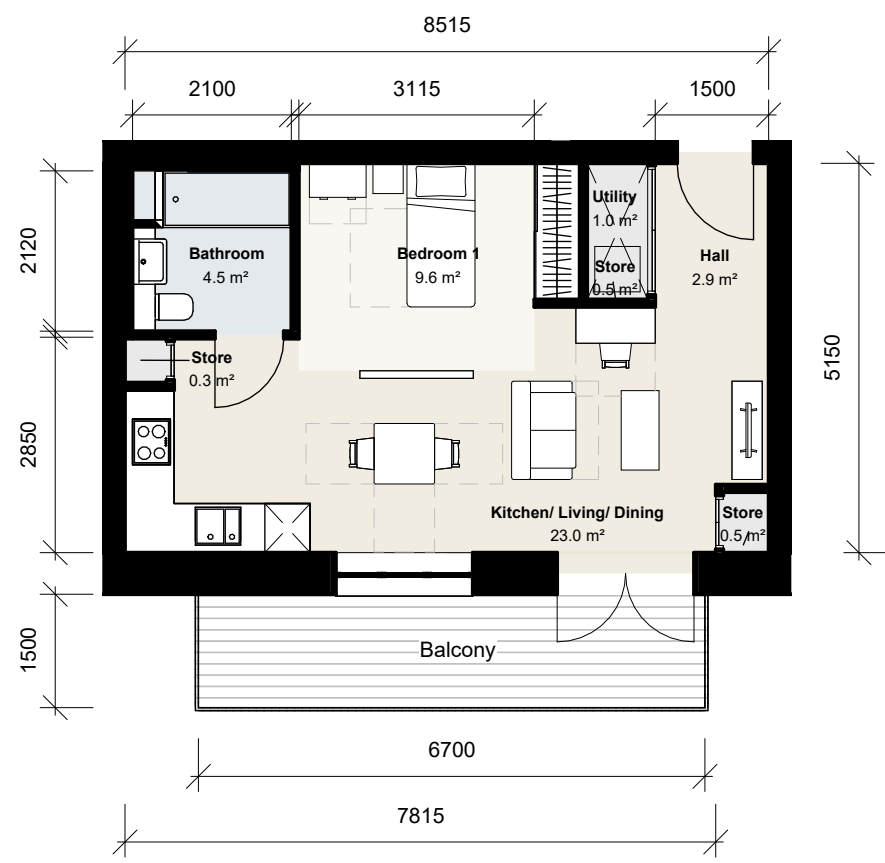


2 Building J 1B1P 02

1 : 100 Floor Plan

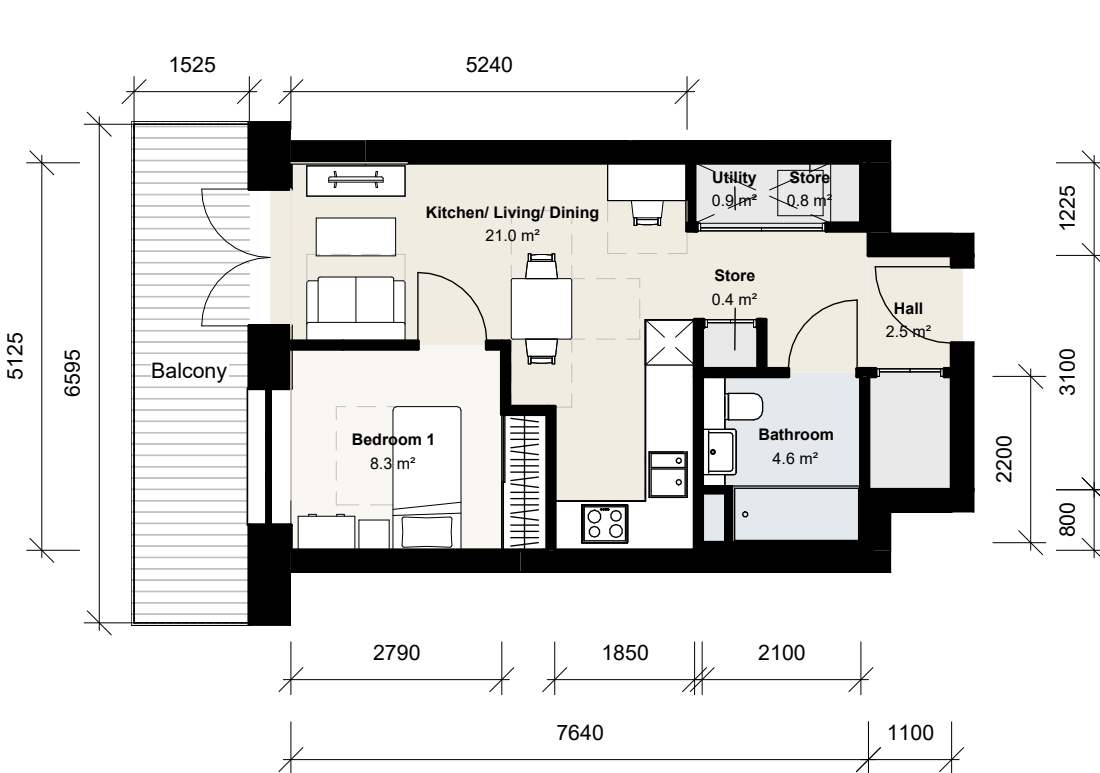


3 Building J 1B1P 03

1 : 100 Floor Plan

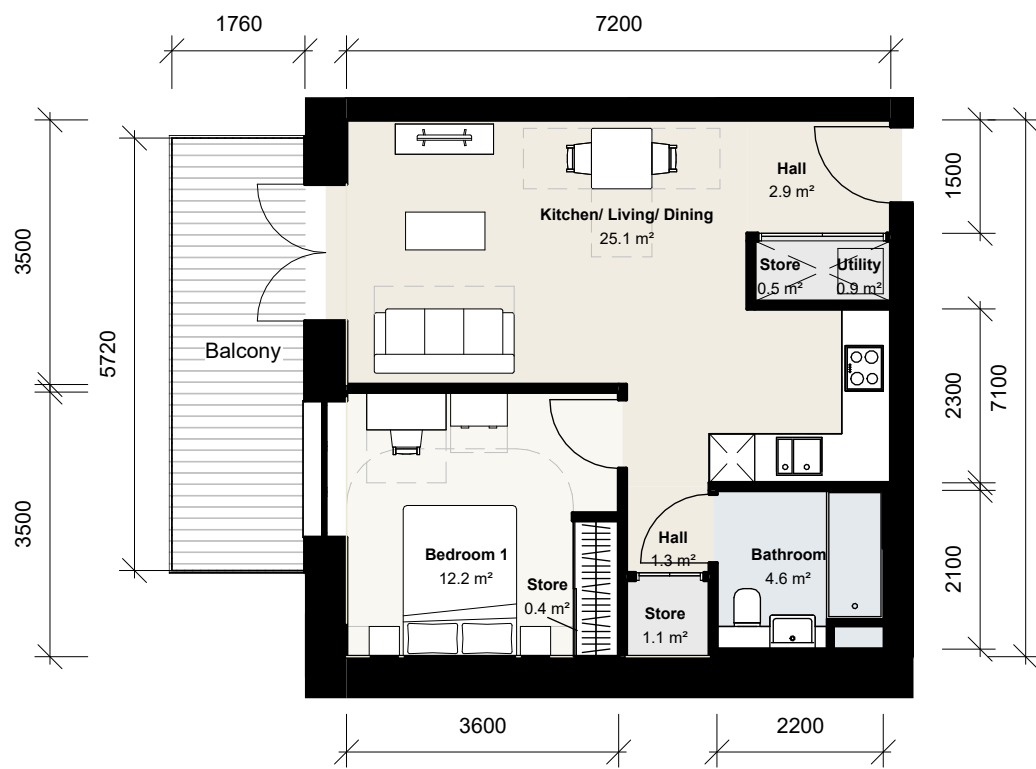


4 Building J 1B2P 01

1 : 100 Floor Plan

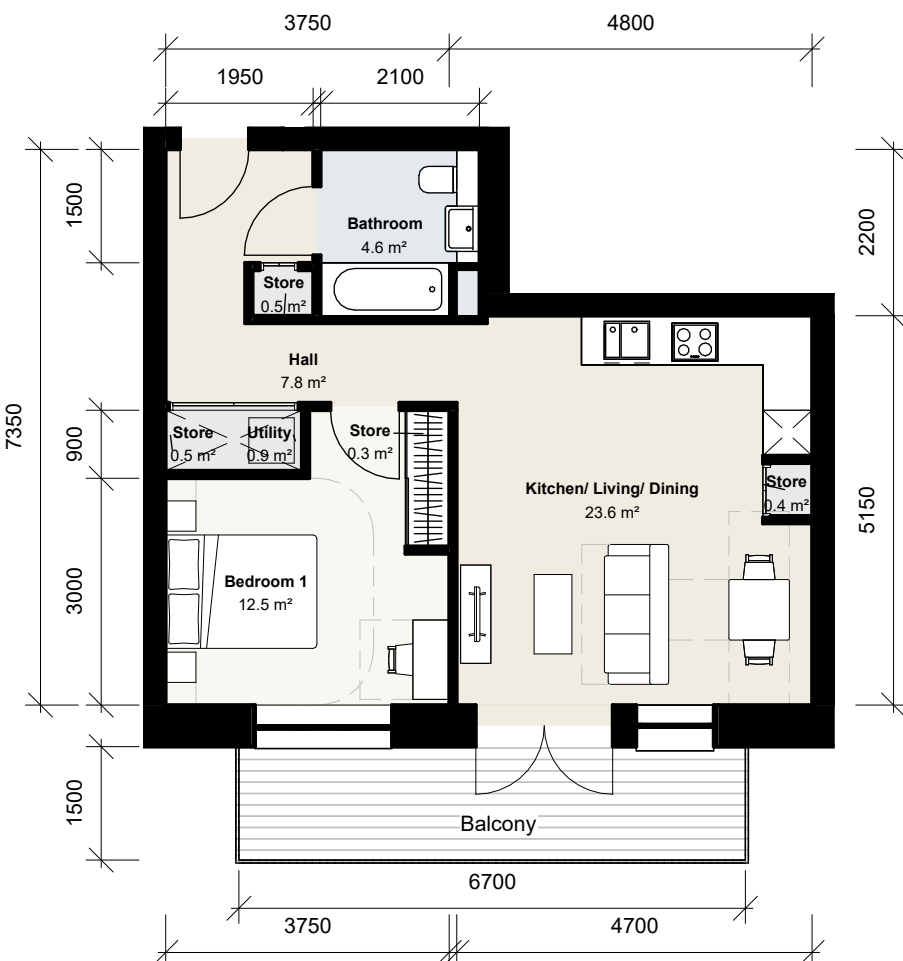

5 Building J 1B2P 02

1 : 100 Floor Plan

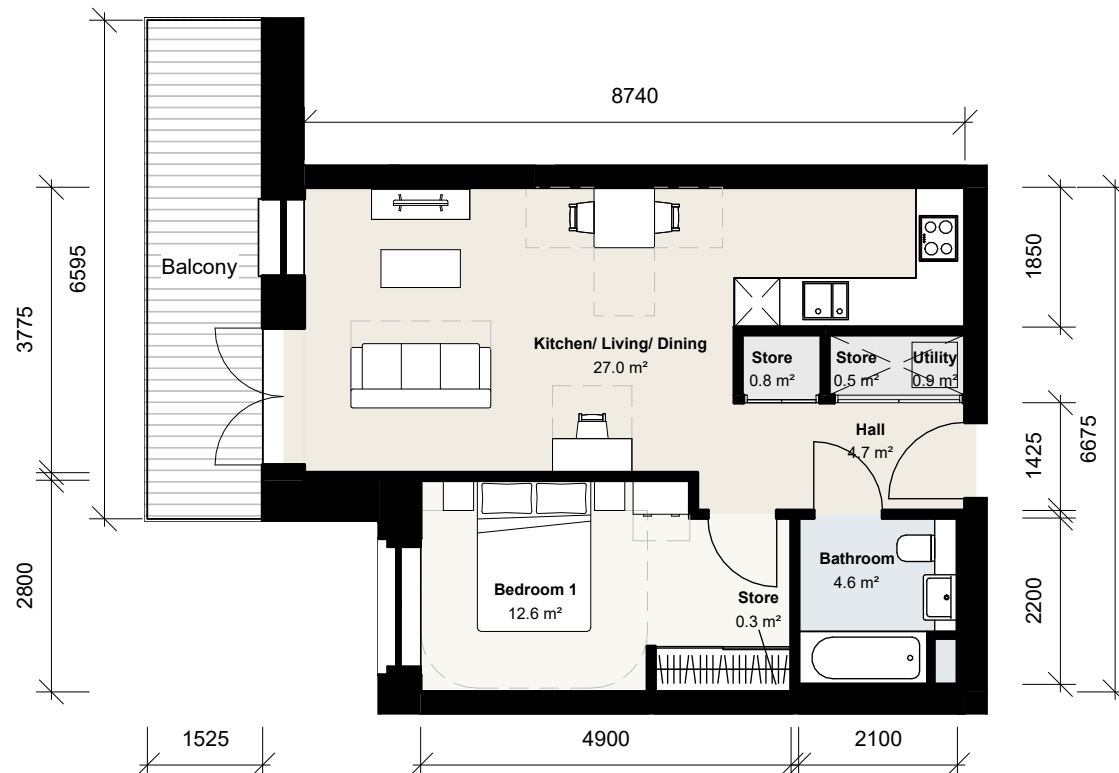

6 Building J 1B2P 03

1 : 100 Floor Plan



CLIENT:

Berkeley Homes

THIS DRAWING IS COPYRIGHT OF dRMM LIMITED.
THE ORIGINAL HARDCOPY OF THIS DRAWING HAS BEEN EXECUTED TO SCALE AND IS BASED ON AVAILABLE SURVEY INFORMATION.
REPRODUCTION AND ELECTRONIC DISSEMINATION MAY RESULT IN DISTORTION AND RESIZING OF DRAWING CONTENT.
dRMM LIMITED TAKES NO RESPONSIBILITY FOR MEASUREMENTS OR SCALING TAKEN FROM ANY OTHER DRAWING THAN THE ORIGINAL HARDCOPY ISSUED BY dRMM AND NO RELIANCE MAY BE PLACED ON SUCH DIMENSIONS. IF NO DIMENSION IS GIVEN, IT IS THE BUILDING SHOWN AS DOTTED OUTLINES REPRESENT EXISTING BUILDINGS HERE A CONSENT FOR A NEW BUILDING IS IN PLACE RESPONSIBILITY OF THE RECIPIENT TO ASCERTAIN THE DIMENSION SPECIFICALLY FROM THE ARCHITECT OR BY SITE MEASUREMENT. THE SIZING OF ALL STRUCTURAL & SURVEILLANCE MUST ALWAYS BE CHECKED AGAINST THE RELEVANT ENGINEERS DRAWINGS.
ANY OMISSIONS OR DISCREPANCIES BETWEEN DRAWING INFORMATION SHOULD BE BROUGHT TO THE ATTENTION OF THE CONTRACT ADMINISTRATOR.
CDM REGISTER PLASSED HAS ISSUES RELATING TO CONSTRUCTION (DESIGN AND MANAGEMENT) TO BE ADDRESSED DURING DESIGN DEVELOPMENT TO BE READ IN CONJUNCTION WITH DESIGN RISK REGISTER AND RESIDUAL RISK REGISTER.
FURNITURE LOCATIONS ARE ILLUSTRATIVE.

NOTES:

NOT FOR CONSTRUCTION

P0	Planning	DR	M	JST	07.06.24
----	----------	----	---	-----	----------

REV	DESCRIPTION	DR	CHK	QA	DATE
-----	-------------	----	-----	----	------



dRMM Ltd
Magdalen House
136-148 Colindale Avenue
London SE1 7JU UK
+44 (0)20 7803 5177
mail@dmmstudio.com
www.dmmstudio.com


KEY

TITLE
UNIT LAYOUTS - BUILDING J


PROJECT
Aylesham Centre Peckham

PROJECT STATUS	SCALE	SIZE
Stage 2	1 : 100	A1


DRAWING NO	REVISION
ASCP-DRM-PJ-ZZ-DGA-A-009250	P0

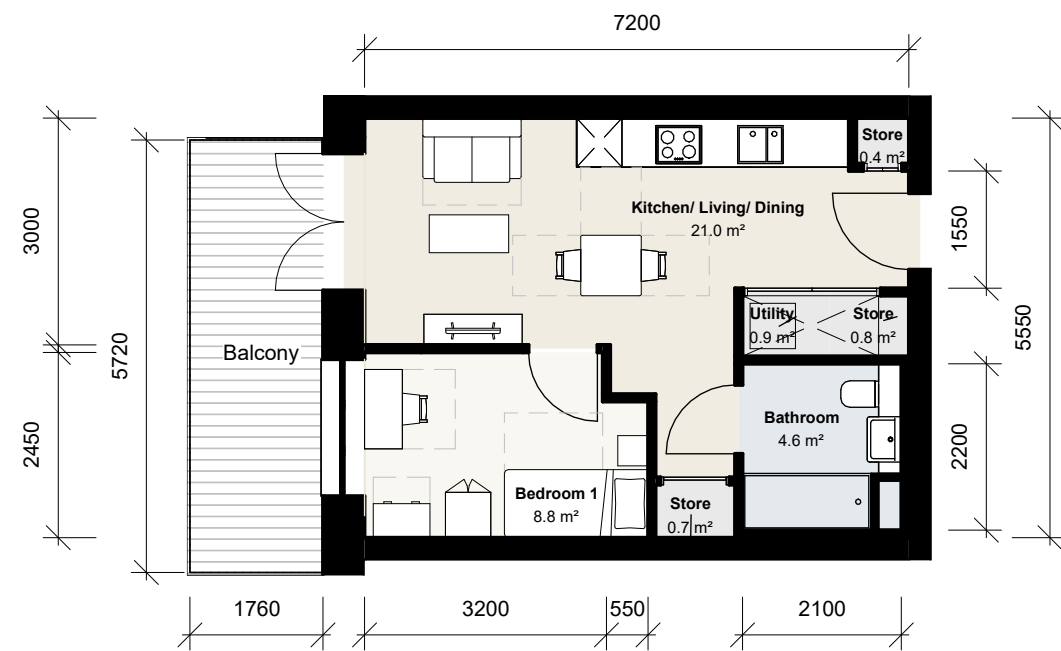


1 Building J 1B1P 04
1 : 100 Floor Plan

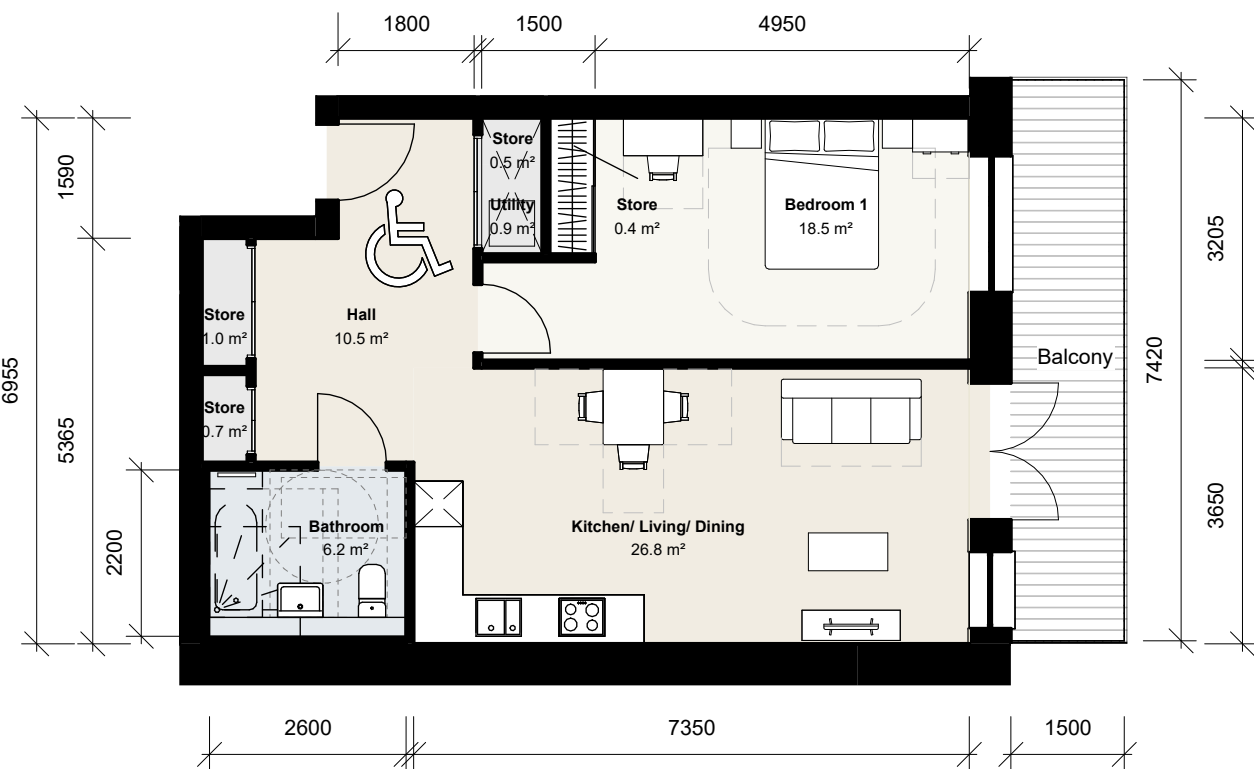


2 Building J 1B2P 04 M4(3)a
1 : 100 Floor Plan

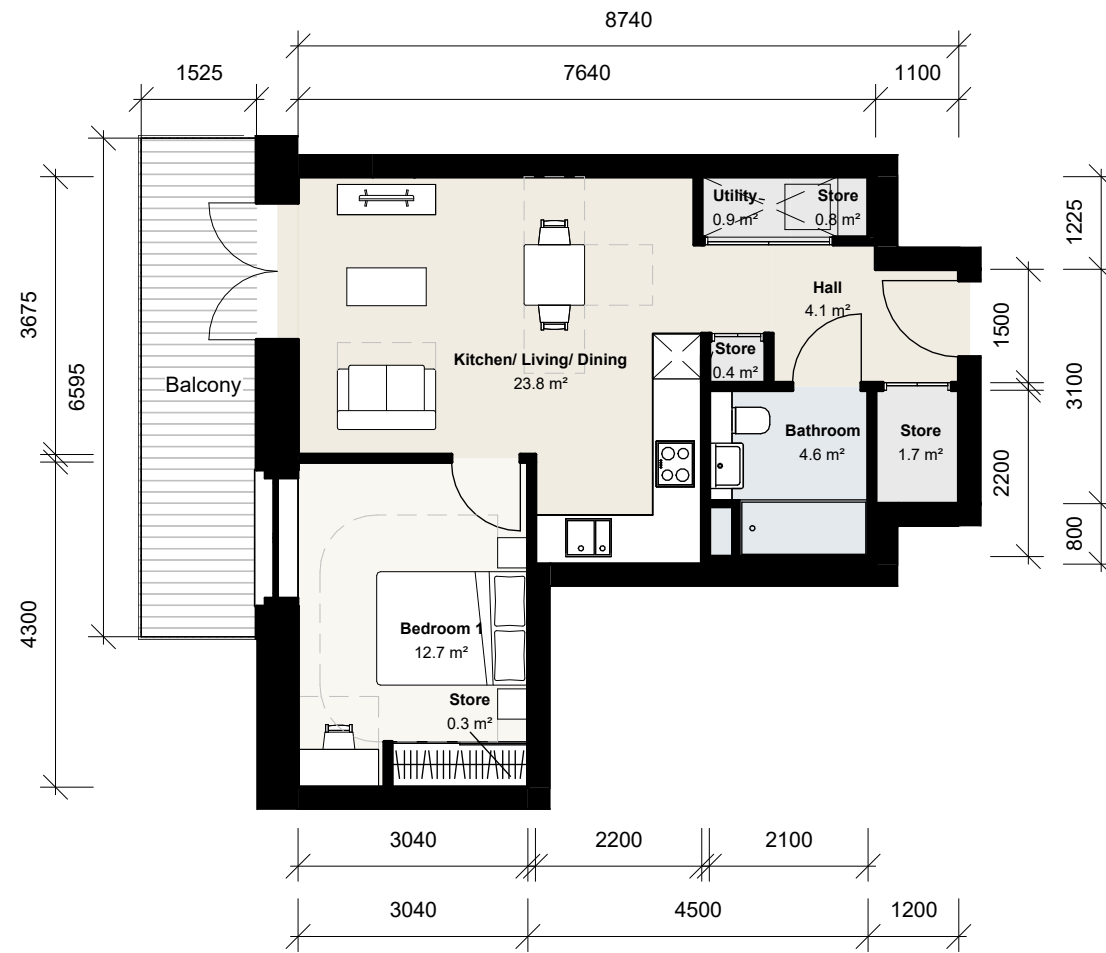


3 Building J 1B2P 05
1 : 100 Floor Plan

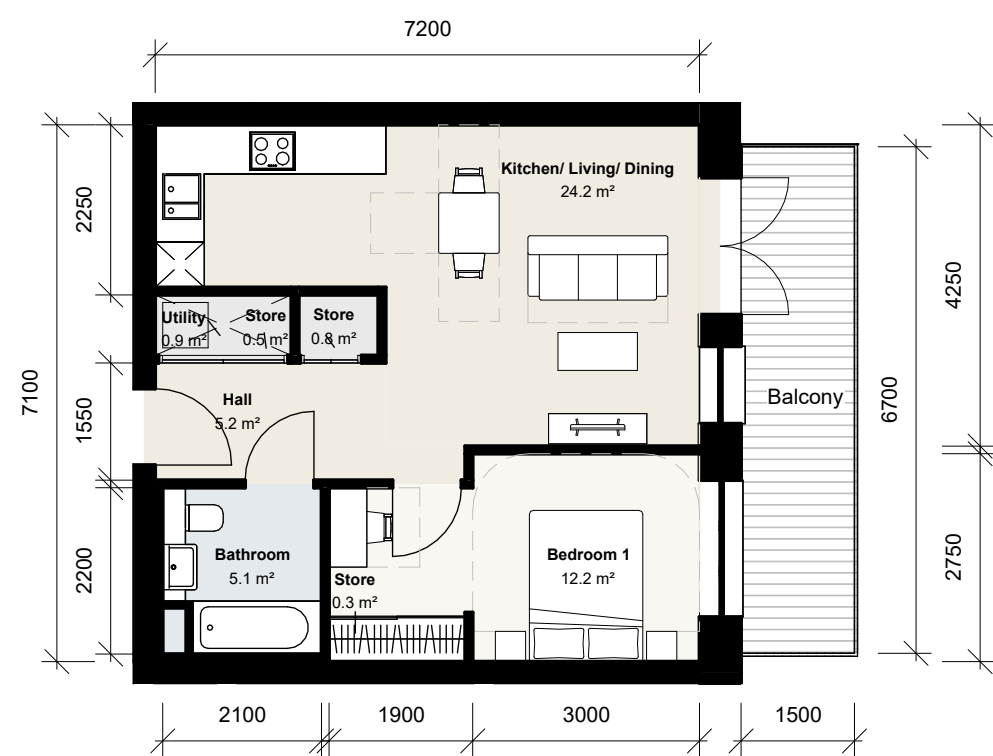


4 Building J 1B2P 06
1 : 100 Floor Plan

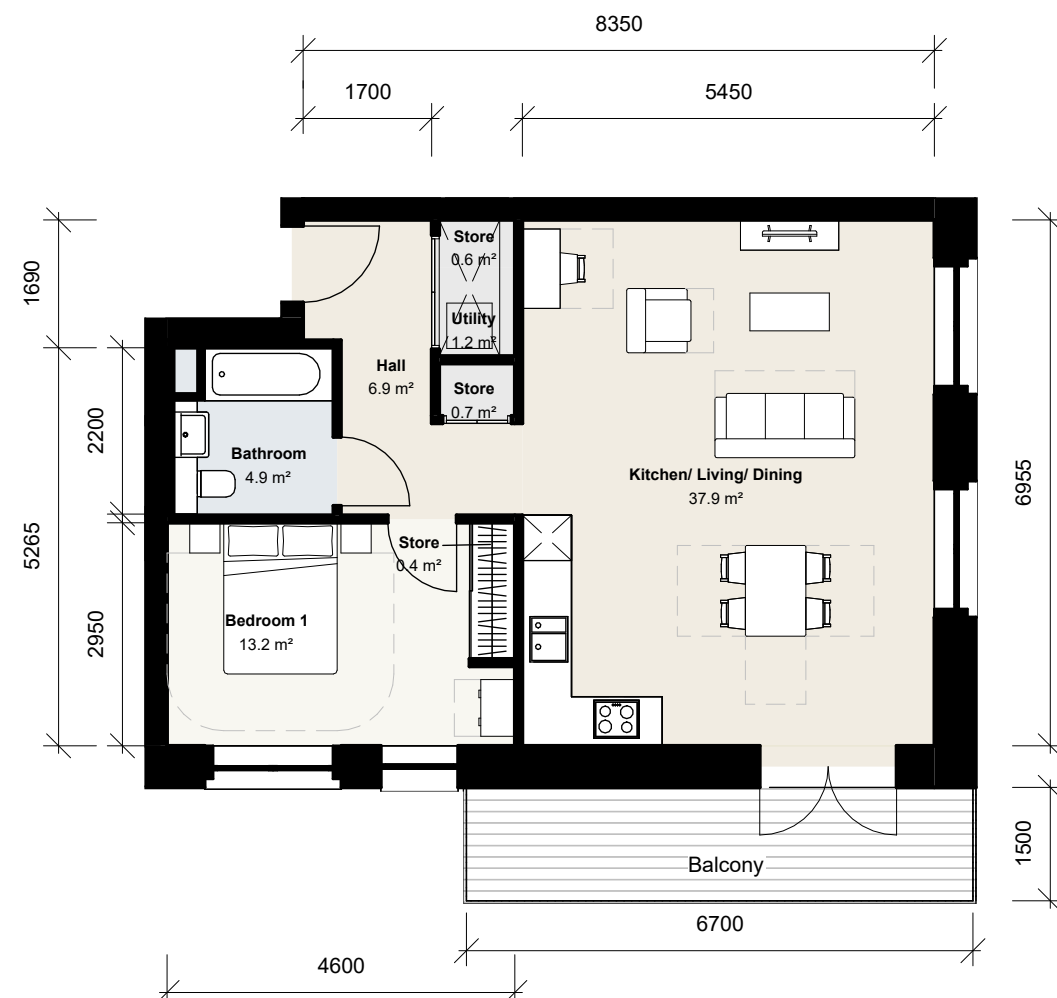

5 Building J 1B2P 07
1 : 100 Floor Plan

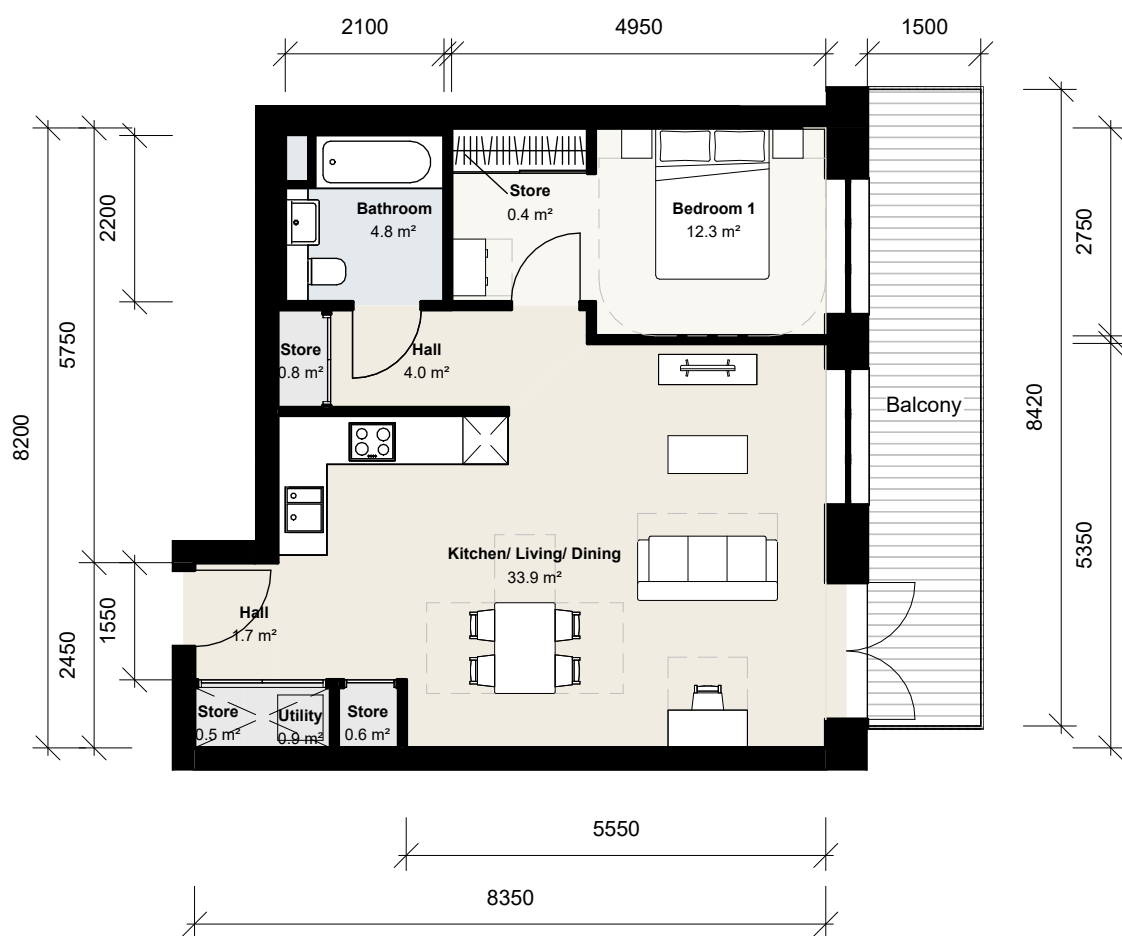

6 Building J 1B2P 08
1 : 100 Floor Plan

 

CLIENT:

Berkeley Homes

THIS DRAWING IS COPYRIGHT OF dRMM LIMITED.
THE ORIGINAL HARDCOPY OF THIS DRAWING HAS BEEN EXECUTED TO SCALE AND IS BASED ON AVAILABLE SURVEY INFORMATION.
REPRODUCTION AND ELECTRONIC DISSEMINATION MAY RESULT IN DISTORTION AND RESIZING OF DRAWING CONTENT.
dRMM LIMITED TAKES NO RESPONSIBILITY FOR MEASUREMENTS OR SCALING TAKEN FROM ANY OTHER DRAWING THAN THE ORIGINAL HARDCOPY ISSUED BY dRMM AND NO RELIANCE MAY BE PLACED ON SUCH DIMENSIONS IF NO DIMENSION IS GIVEN. IT IS THE BUILDING SHOWN AS DOTTED OUTLINES REPRESENT EXISTING BUILDINGS HERE A CONSENT FOR A NEW BUILDING IS IN PLACE RESPONSIBILITY OF THE RECIPIENT TO ASCERTAIN THE DIMENSION SPECIFICALLY FROM THE ARCHITECT OR BY SITE MEASUREMENT. THE SIZING OF ALL STRUCTURAL & SURVEILLANCE MUST ALWAYS BE CHECKED AGAINST THE RELEVANT ENGINEERS DRAWINGS.
ANY OMISSIONS OR DISCREPANCIES BETWEEN DRAWING INFORMATION SHOULD BE BROUGHT TO THE ATTENTION OF THE CONTRACT ADMINISTRATOR. dRMM REGISTER FLAGGED HAS ISSUES RELATING TO CONSTRUCTION (DESIGN AND MANAGEMENT) TO BE ADDRESSED DURING DESIGN DEVELOPMENT TO BE READ IN CONJUNCTION WITH DESIGN RISK REGISTER AND RESIDUAL RISK REGISTER.
FURNITURE LOCATIONS ARE ILLUSTRATIVE.

NOTES:

NOT FOR CONSTRUCTION

P0	Planning	DR	JST	07.06.24
M				

REV	DESCRIPTION	DR	CHK	QA	DATE
-----	-------------	----	-----	----	------




KEY

TITLE
UNIT LAYOUTS - BUILDING J


PROJECT
Aylesham Centre Peckham

PROJECT STATUS	SCALE	SIZE
Stage 2	1 : 100	A1

DRAWING NO	REVISION
ASCP-DRM-PJ-ZZ-DGA-A-009251	P0

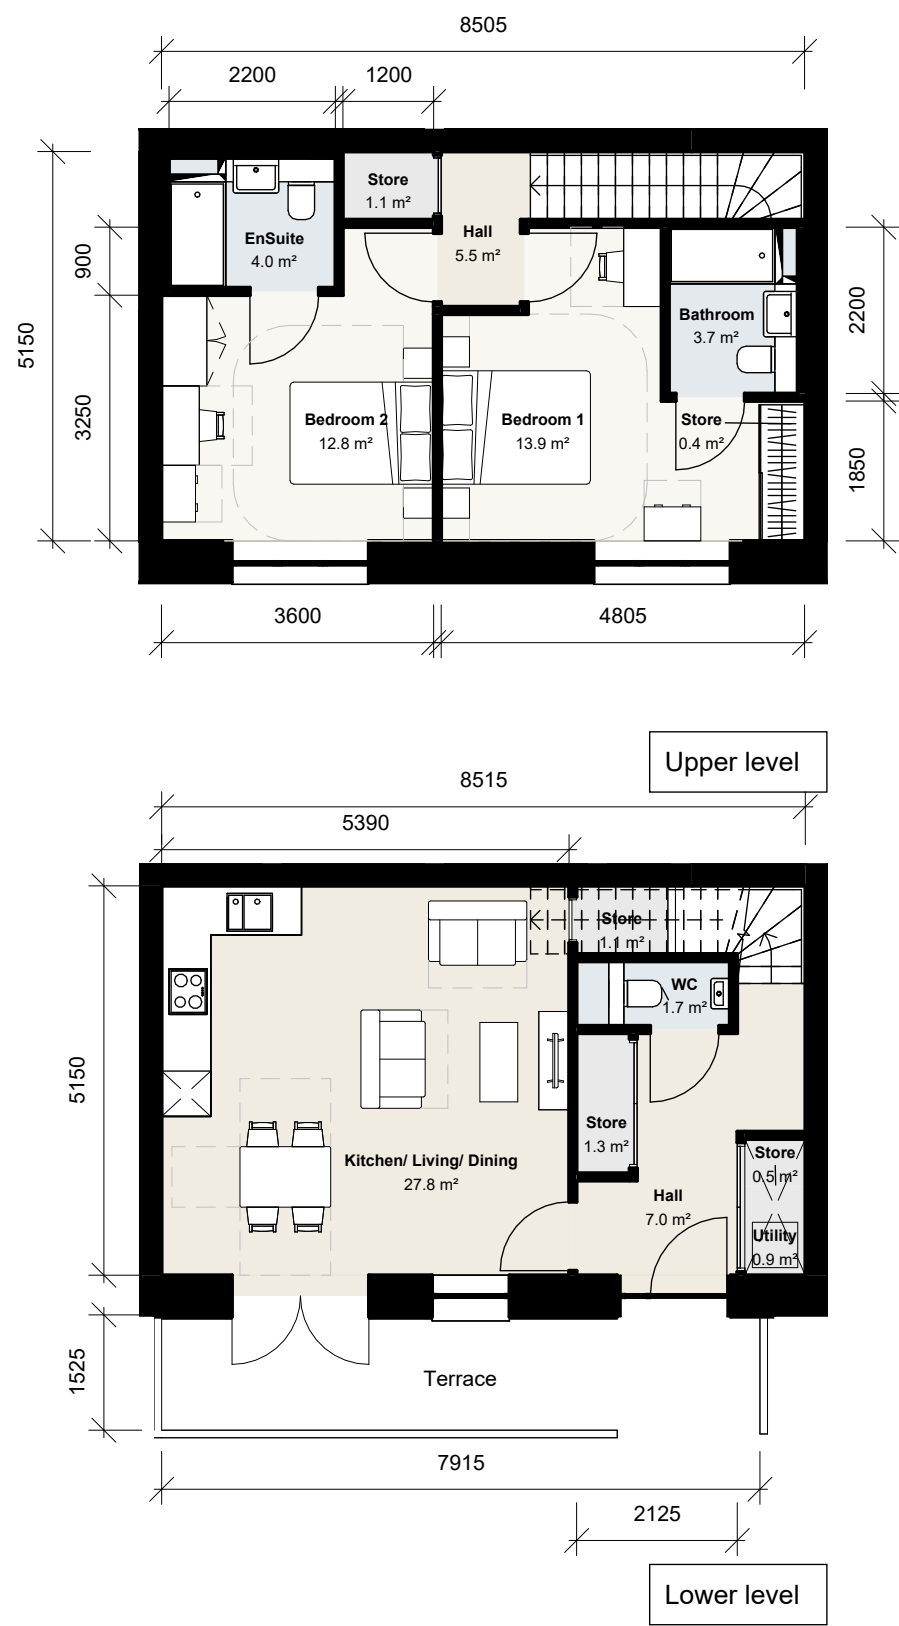

1 Building J 2B4P 01
1 : 100 Floor Plan

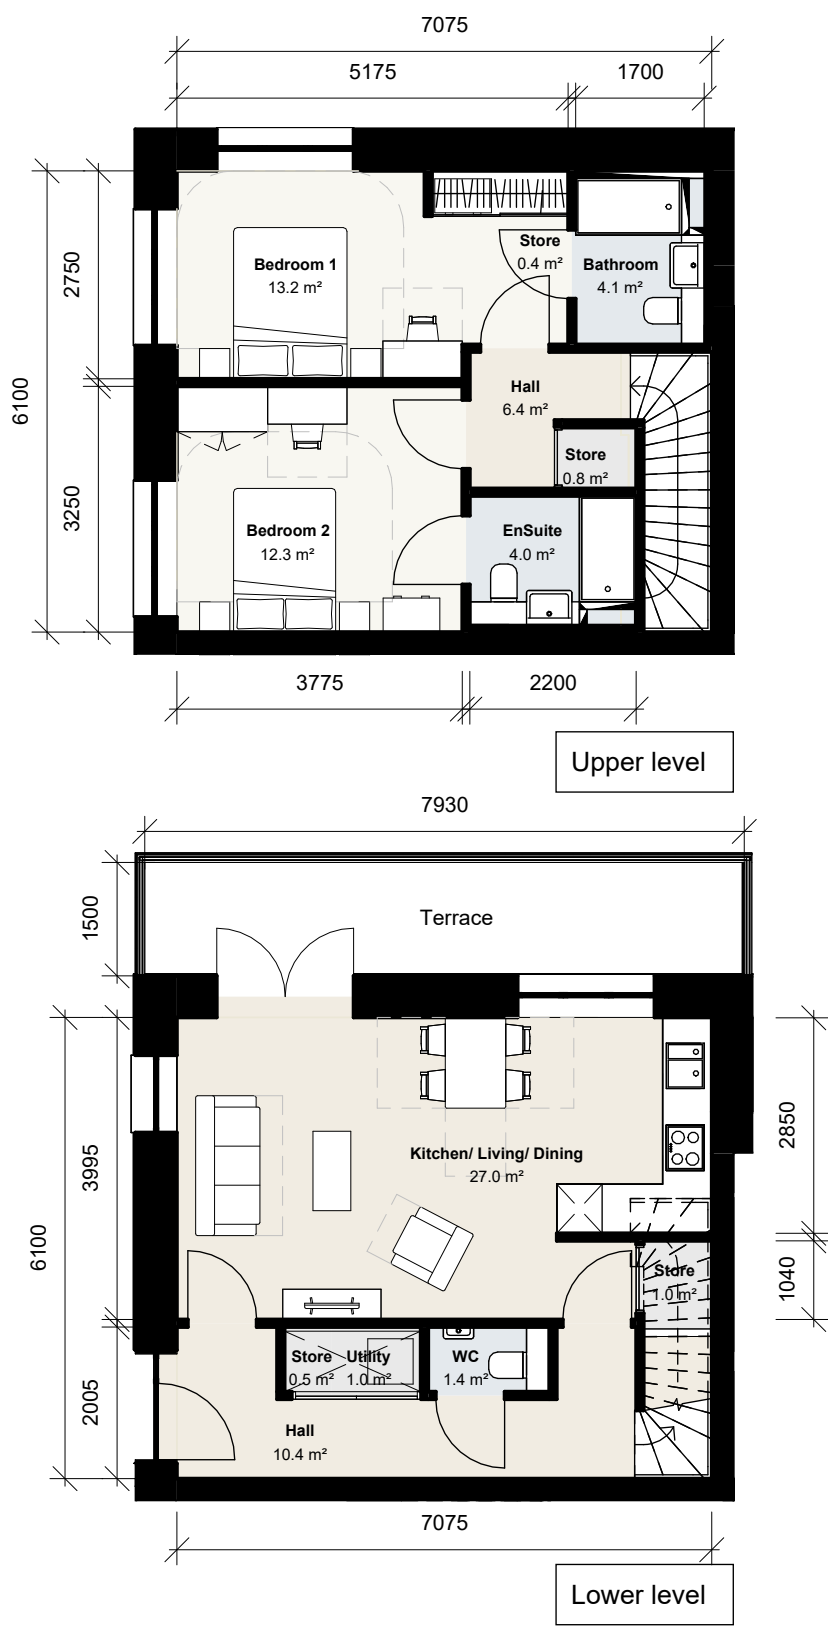


2 Building J 2B4P 02
1 : 100 Floor Plan



3 Building J 2B4P 03
1 : 100 Floor Plan



4 Building J 2B4P 04
1 : 100 Floor Plan

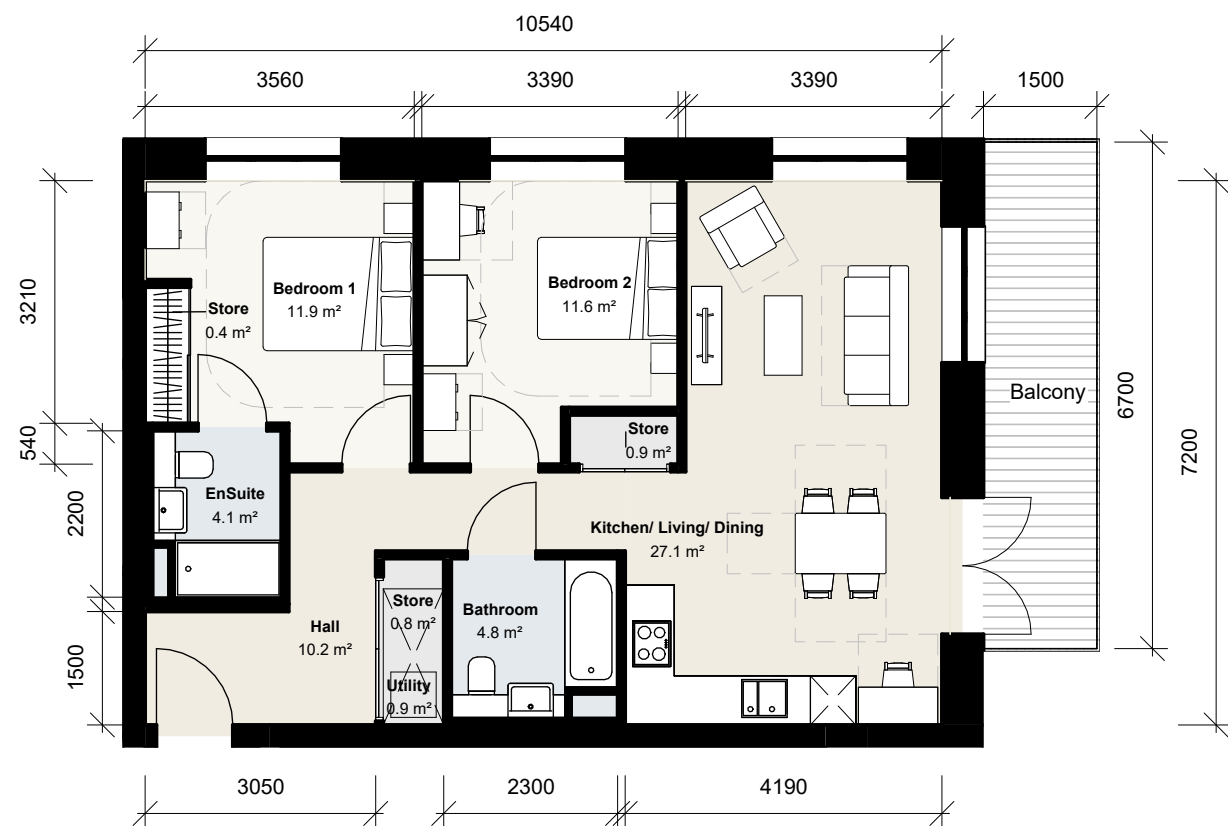

5 Building J 2B4P 05
1 : 100 Floor Plan



CLIENT:

Berkeley Homes

THIS DRAWING IS COPYRIGHT OF dRMM LIMITED.
THE ORIGINAL HARD COPY OF THIS DRAWING HAS BEEN EXECUTED TO SCALE AND IS BASED ON AVAILABLE SURVEY INFORMATION.
REPRODUCTION AND ELECTRONIC DISSEMINATION MAY RESULT IN DISTORTION AND RESIZING OF DRAWING CONTENT.
dRMM LIMITED TAKES NO RESPONSIBILITY FOR MEASUREMENTS OR SCALING TAKEN FROM ANY OTHER DRAWING THAN THE ORIGINAL HARD COPY ISSUED BY dRMM AND NO RELIANCE MAY BE PLACED ON SUCH DIMENSIONS IF NO DIMENSION IS GIVEN. IT IS THE BUILDING SHOWN AS DOTTED OUTLINES REPRESENT EXISTING BUILDINGS HERE A CONSENT FOR A NEW BUILDING IS IN PLACE RESPONSIBILITY OF THE RECIPIENT TO ASCERTAIN THE DIMENSION SPECIFICALLY FROM THE ARCHITECT OR BY SITE MEASUREMENT. THE SIZING OF ALL STRUCTURAL & SERVICES ELEMENTS MUST ALWAYS BE CHECKED AGAINST THE RELEVANT ENGINEERS DRAWINGS.
ANY OMISSIONS OR DISCREPANCIES BETWEEN DRAWING INFORMATION SHOULD BE BROUGHT TO THE ATTENTION OF THE CONTRACT ADMINISTRATOR. dRMM REGISTER PLANNED HAS ISSUES RELATING TO CONSTRUCTION (DESIGN AND MANAGEMENT) TO BE ADDRESSED DURING DESIGN DEVELOPMENT TO BE READ IN CONJUNCTION WITH DESIGN RISK REGISTER AND RESIDUAL RISK REGISTER.
FURNITURE LOCATIONS ARE ILLUSTRATIVE

NOTES:

NOT FOR CONSTRUCTION

P0	Planning	DR	JST	07.06.24
M				

REV	DESCRIPTION	DR	CHK	QA	DATE
-----	-------------	----	-----	----	------



dRMM Ltd
Magdalen House
136-148 Colindale Avenue
London SE5 7TU UK
+44 (0)20 7803 5177
mail@dmmstudio.com
www.dmmstudio.com


KEY

TITLE
UNIT LAYOUTS - BUILDING J


PROJECT
Aylesham Centre Peckham

PROJECT STATUS	SCALE	SIZE
Stage 2	1 : 100	A1


DRAWING NO	REVISION
ASCP-DRM-PJ-ZZ-DGA-A-009252	P0

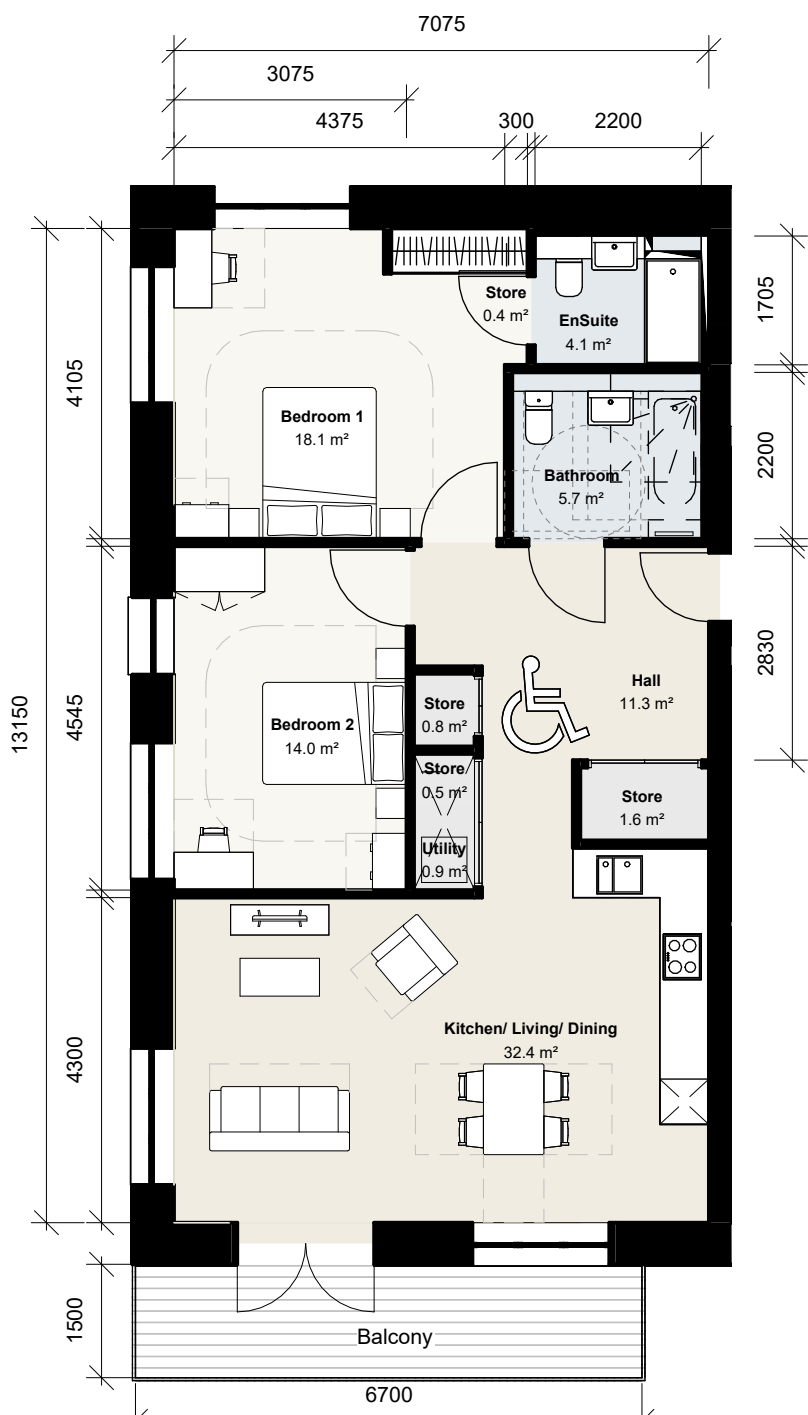


1 Building J 2B4P 05 M4(3)a
1 : 100 Floor Plan

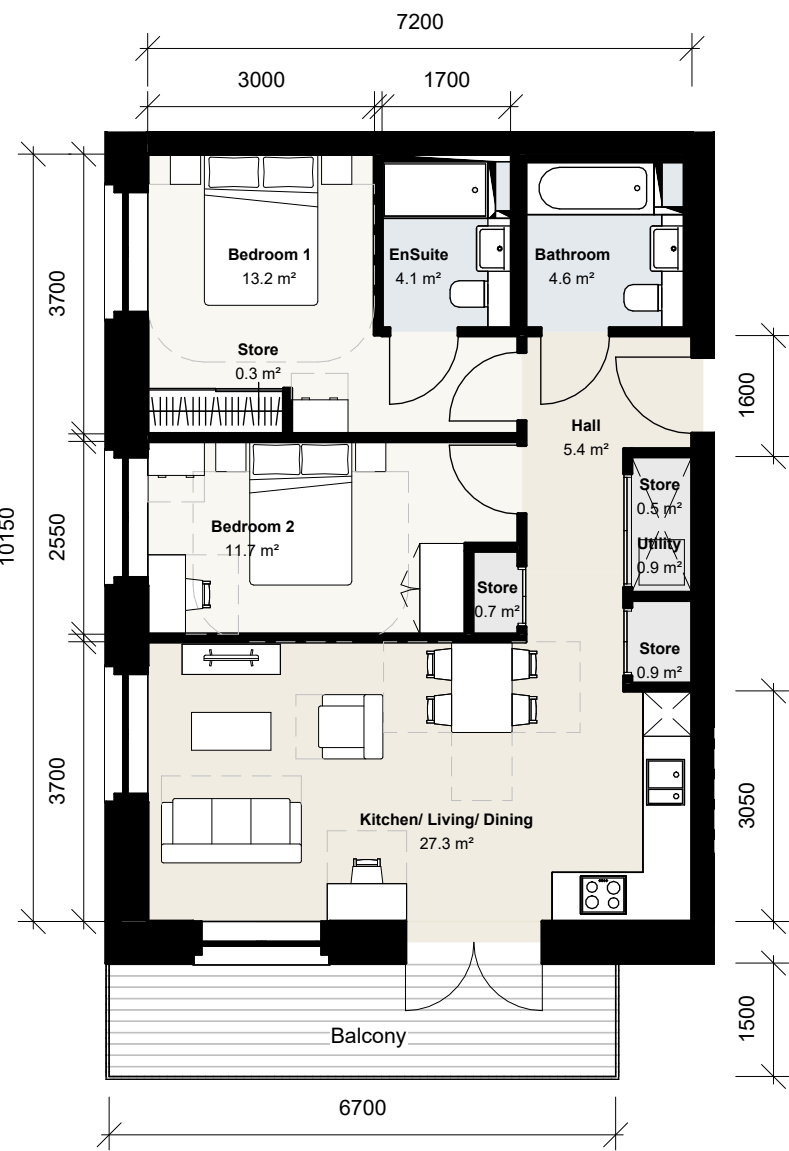


2 Building J 2B4P 06
1 : 100 Floor Plan

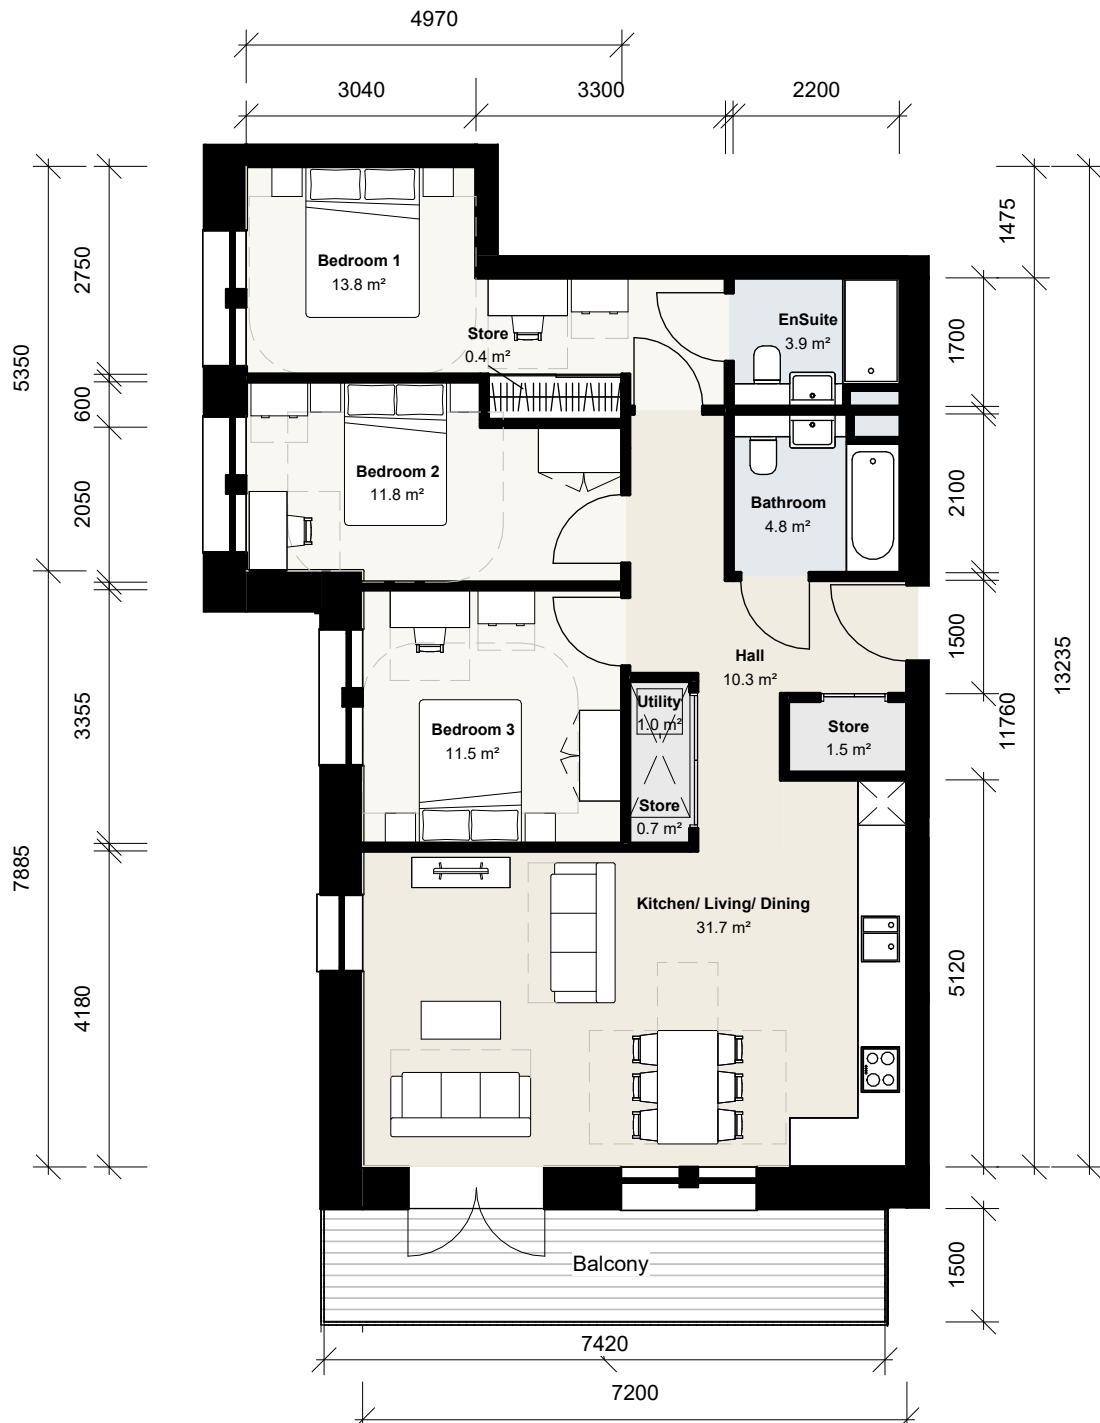


3 Building J 3B6P 01
1 : 100 Floor Plan

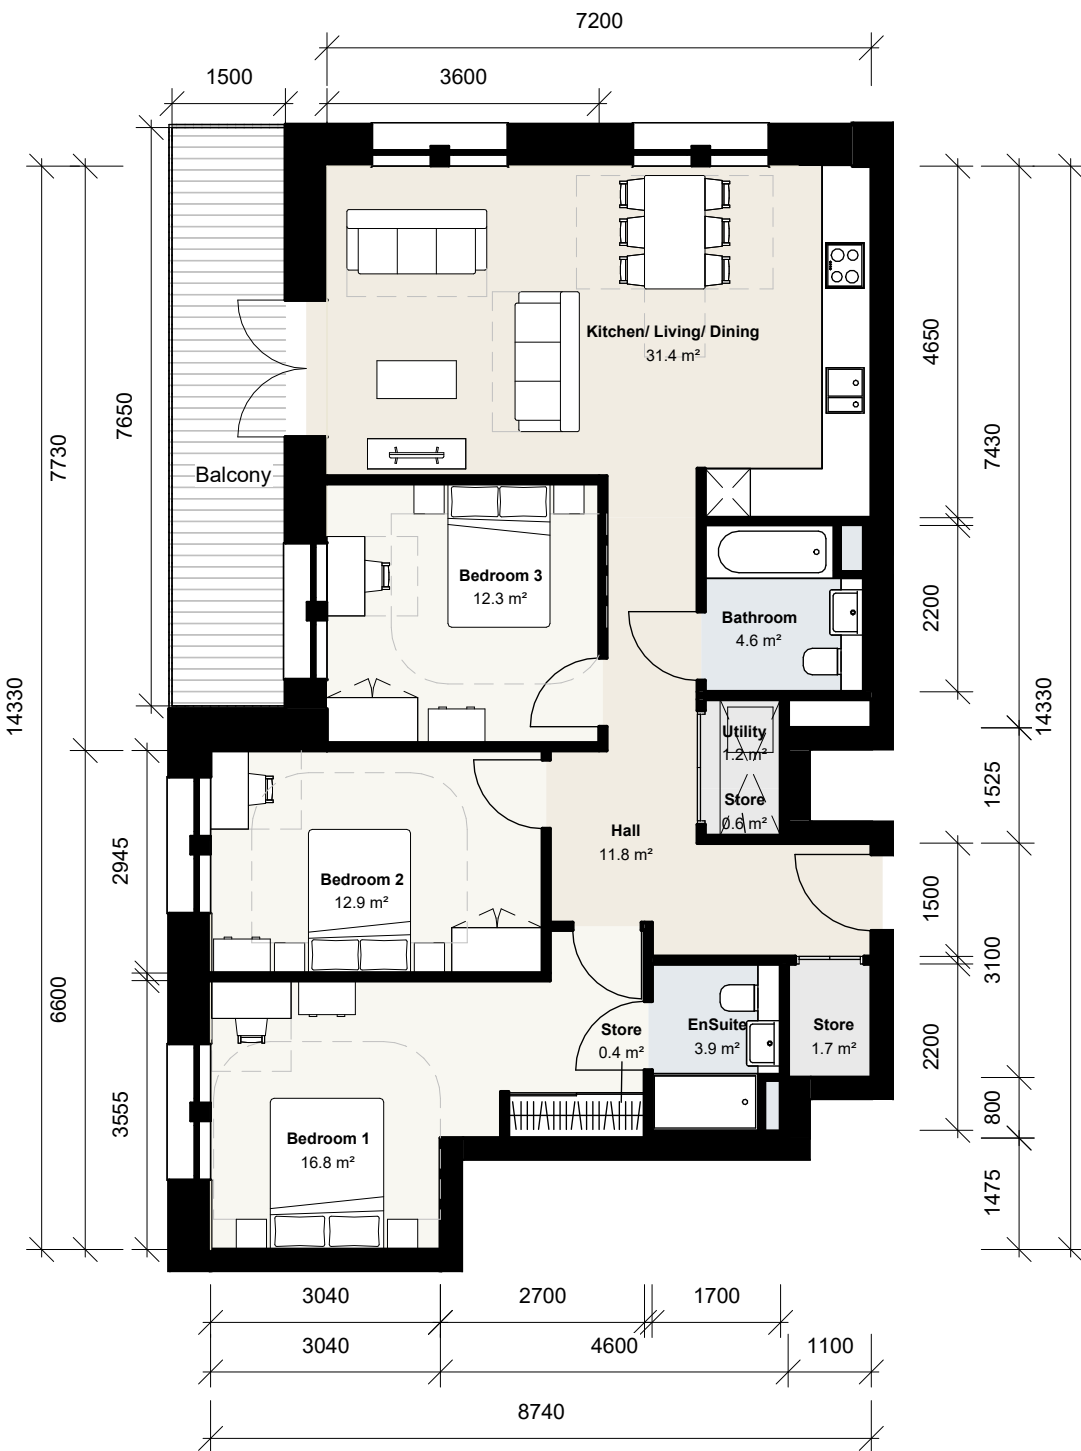

4 Building J 3B6P 02
1 : 100 Floor Plan

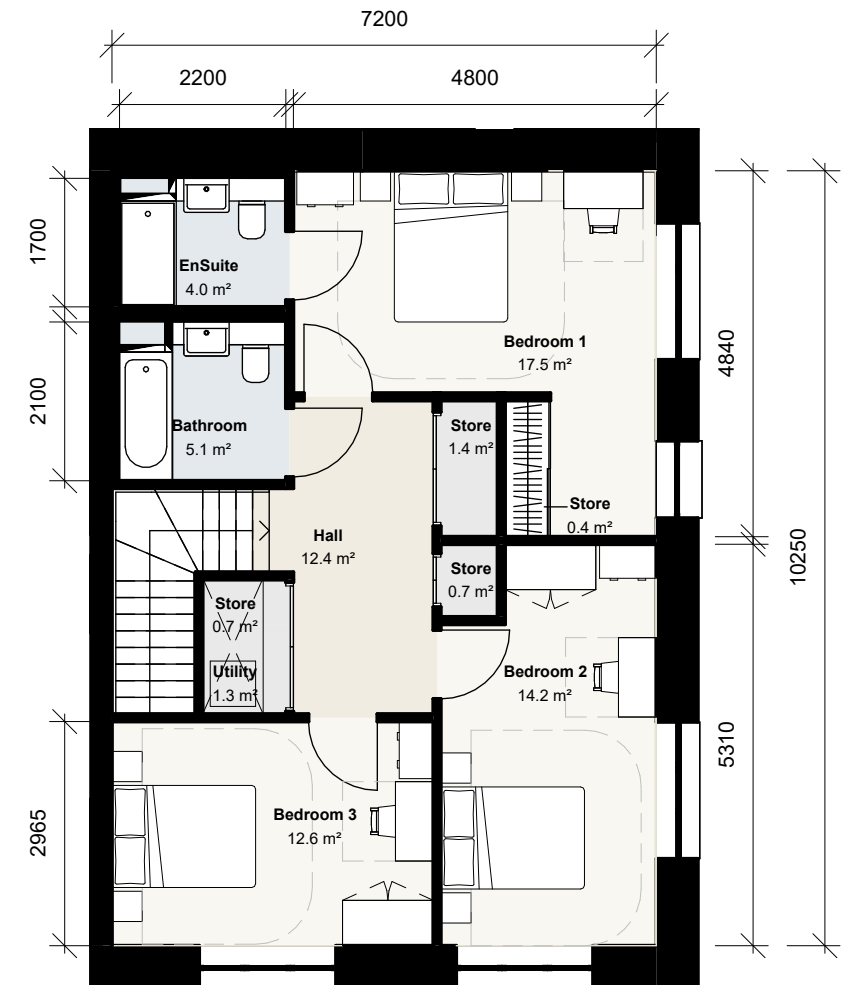

Upper level

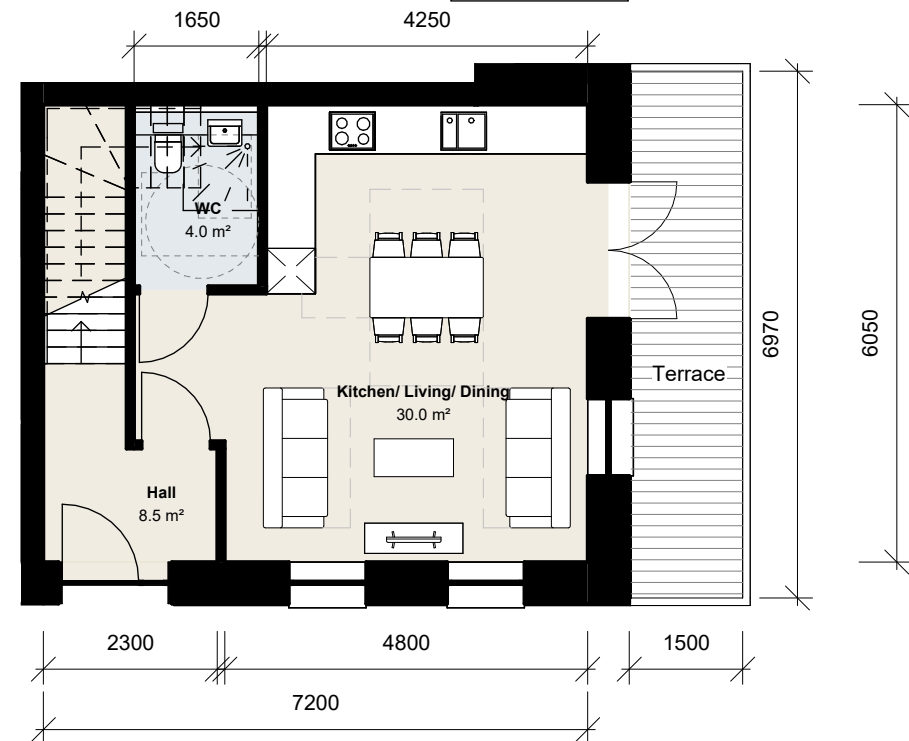

Lower level

5 Building J 3B6P 03
1 : 100 Floor Plan



CLIENT:

Berkeley Homes

THIS DRAWING IS COPYRIGHT OF dRMM LIMITED.
THE ORIGINAL HARDCOPY OF THIS DRAWING HAS BEEN EXECUTED TO SCALE AND IS BASED ON AVAILABLE SURVEY INFORMATION.
REPRODUCTION AND ELECTRONIC DISSEMINATION MAY RESULT IN DISTORTION AND RESIZING OF DRAWING CONTENT.
dRMM LIMITED TAKES NO RESPONSIBILITY FOR MEASUREMENTS OR SCALING TAKEN FROM ANY OTHER DRAWING THAN THE ORIGINAL HARDCOPY ISSUED BY dRMM AND NO RELIANCE MAY BE PLACED ON SUCH DIMENSIONS IF NO DIMENSION IS GIVEN. IT IS THE BUILDING SHOWN AS DOTTED OUTLINES REPRESENT EXISTING BUILDINGS HERE A CONSENT FOR A NEW BUILDING IS IN PLACE RESPONSIBILITY OF THE RECIPIENT TO ASCERTAIN THE DIMENSION SPECIFICALLY FROM THE ARCHITECT OR BY SITE MEASUREMENT. THE SIZING OF ALL STRUCTURAL & SERVICES ELEMENTS MUST ALWAYS BE CHECKED AGAINST THE RELEVANT ENGINEERS DRAWINGS.
ANY OMISSIONS OR DISCREPANCIES BETWEEN DRAWING INFORMATION SHOULD BE BROUGHT TO THE ATTENTION OF THE CONTRACT ADMINISTRATOR.
CDM REGISTER PLACED HAS ISSUES RELATING TO CONSTRUCTION (DESIGN AND MANAGEMENT) TO BE ADDRESSED DURING DESIGN DEVELOPMENT TO BE READ IN CONJUNCTION WITH DESIGN RISK REGISTER AND RESIDUAL RISK REGISTER.
FURNITURE LOCATIONS ARE ILLUSTRATIVE.

NOTES:

NOT FOR CONSTRUCTION

P0	Planning	DR	M	JST	07.06.24
----	----------	----	---	-----	----------

REV	DESCRIPTION	DR	CHK	QA	DATE
-----	-------------	----	-----	----	------



dRMM Ltd
Magdalen House
136-148 Colindale Avenue
London SE1 7JU UK
+44 (0)20 7803 0177
mail@dmmstudio.com
www.dmmstudio.com



KEY

TITLE
UNIT LAYOUTS - BUILDING J

PROJECT
Aylesham Centre Peckham

PROJECT STATUS	SCALE	SIZE
Stage 2	1 : 100	A1

DRAWING NO	REVISION
ASCP-DRM-PJ-ZZ-DGA-A-009253	P0

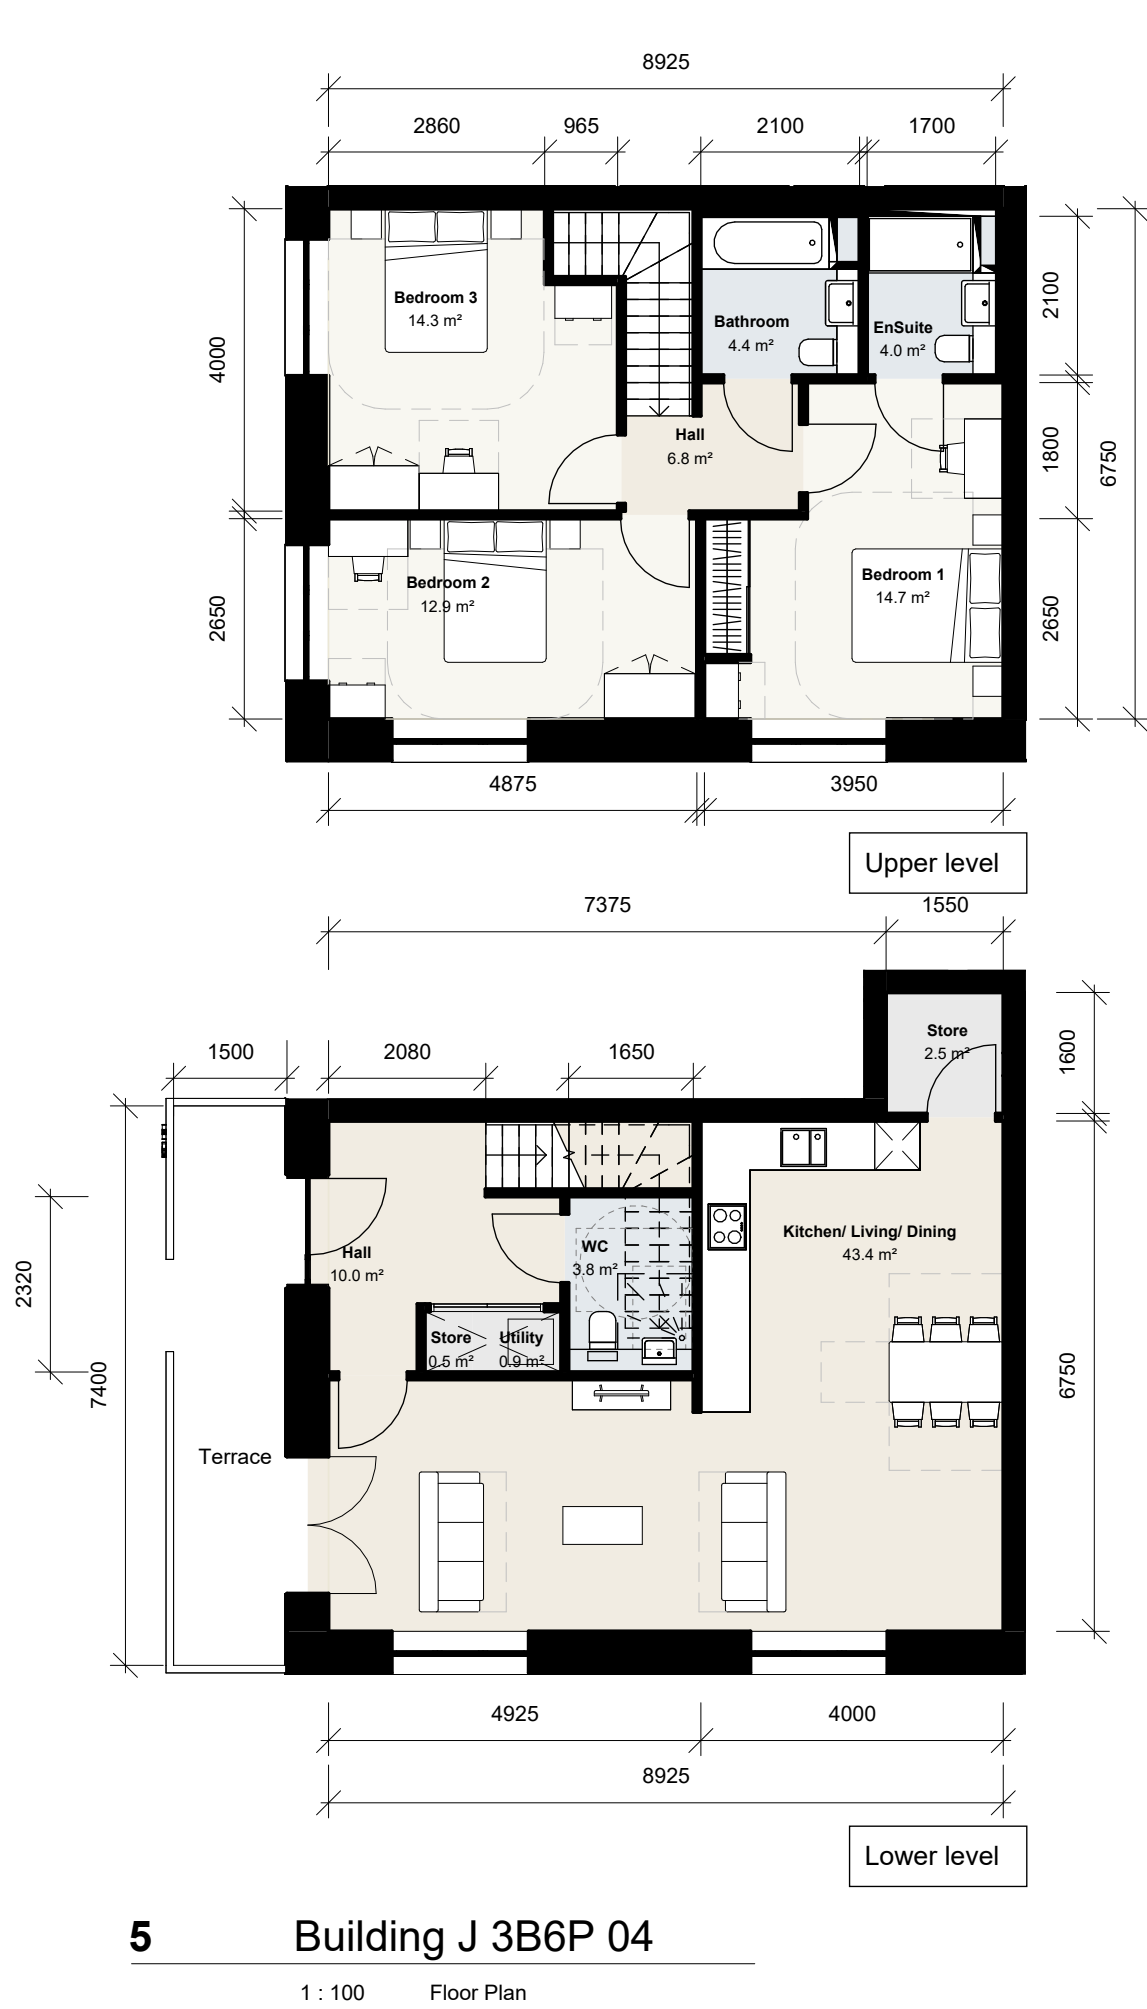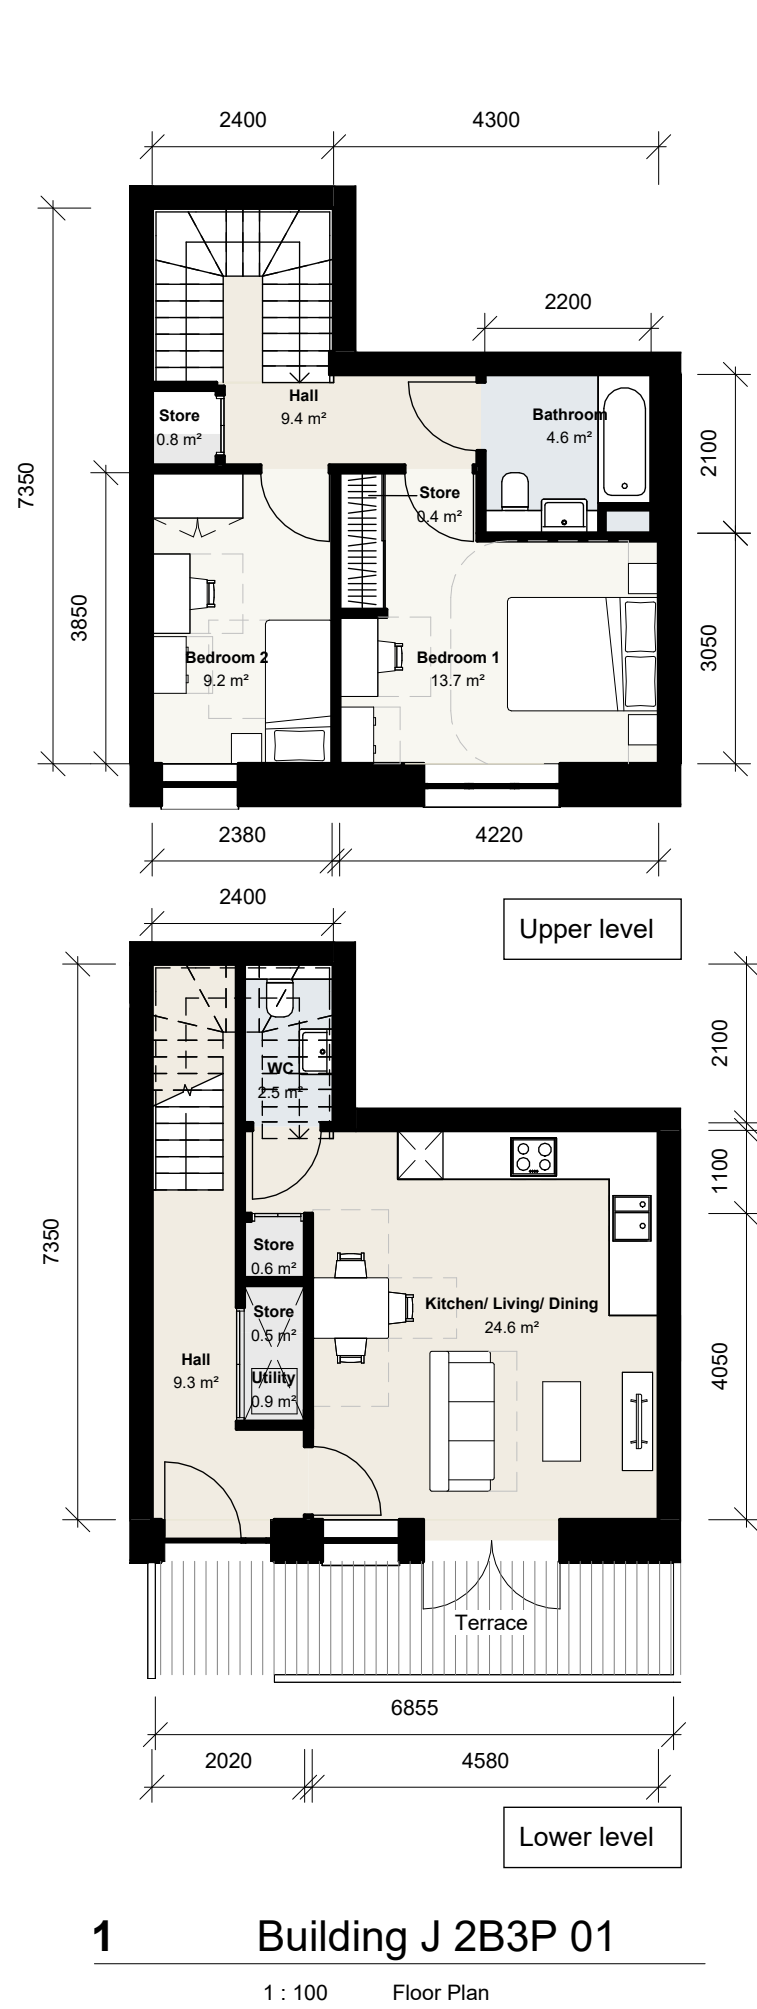

CLIENT:

Berkeley Homes

THIS DRAWING IS COPYRIGHT OF dRMM LIMITED.
THE ORIGINAL HARD COPY OF THIS DRAWING HAS BEEN EXECUTED TO SCALE AND IS BASED ON AVAILABLE SURVEY INFORMATION.
REPRODUCTION AND ELECTRONIC DISSEMINATION MAY RESULT IN DISTORTION AND RESIZING OF DRAWING CONTENT.
dRMM LIMITED TAKES NO RESPONSIBILITY FOR MEASUREMENTS OR SCALING TAKEN FROM ANY OTHER DRAWING THAN THE ORIGINAL HARD COPY ISSUED BY dRMM AND NO RELIANCE MAY BE PLACED ON SUCH DIMENSIONS IF NO DIMENSION IS GIVEN. IT IS THE BUILDING SHOWN AS DOTTED OUTLINES REPRESENT EXISTING BUILDINGS HERE A CONSENT FOR A NEW BUILDING IS IN PLACE RESPONSIBILITY OF THE RECIPIENT TO ASCERTAIN THE DIMENSION SPECIFICALLY FROM THE ARCHITECT OR BY SITE MEASUREMENT. THE SIZING OF ALL STRUCTURAL & SERVICES ELEMENTS MUST ALWAYS BE CHECKED AGAINST THE RELEVANT ENGINEERS DRAWINGS.
ANY OMISSIONS OR DISCREPANCIES BETWEEN DRAWING INFORMATION SHOULD BE BROUGHT TO THE ATTENTION OF THE CONTRACT ADMINISTRATOR.
CDM REGISTER PLACED HAS ISSUES RELATING TO CONSTRUCTION (DESIGN AND MANAGEMENT) TO BE ADDRESSED DURING DESIGN DEVELOPMENT TO BE READ IN CONJUNCTION WITH DESIGN RISK REGISTER AND RESIDUAL RISK REGISTER.
FURNITURE LOCATIONS ARE ILLUSTRATIVE.

NOTES:

NOT FOR CONSTRUCTION

P0	Planning	DR	JST	07.06.24
----	----------	----	-----	----------

REV	DESCRIPTION	DR	CHK	QA	DATE
-----	-------------	----	-----	----	------



dRMM Ltd
Magdalen House
136-148 Colindale Avenue
London N9 7JH
+44 (0)20 7803 0177
mail@dmmstudio.com
www.dmmstudio.com


KEY

TITLE
UNIT LAYOUTS - BUILDING J


PROJECT
Aylesham Centre Peckham

PROJECT STATUS	SCALE	SIZE
Stage 2	1 : 100	A1


DRAWING NO	REVISION
ASCP-DRM-PJ-ZZ-DGA-A-009254	P0

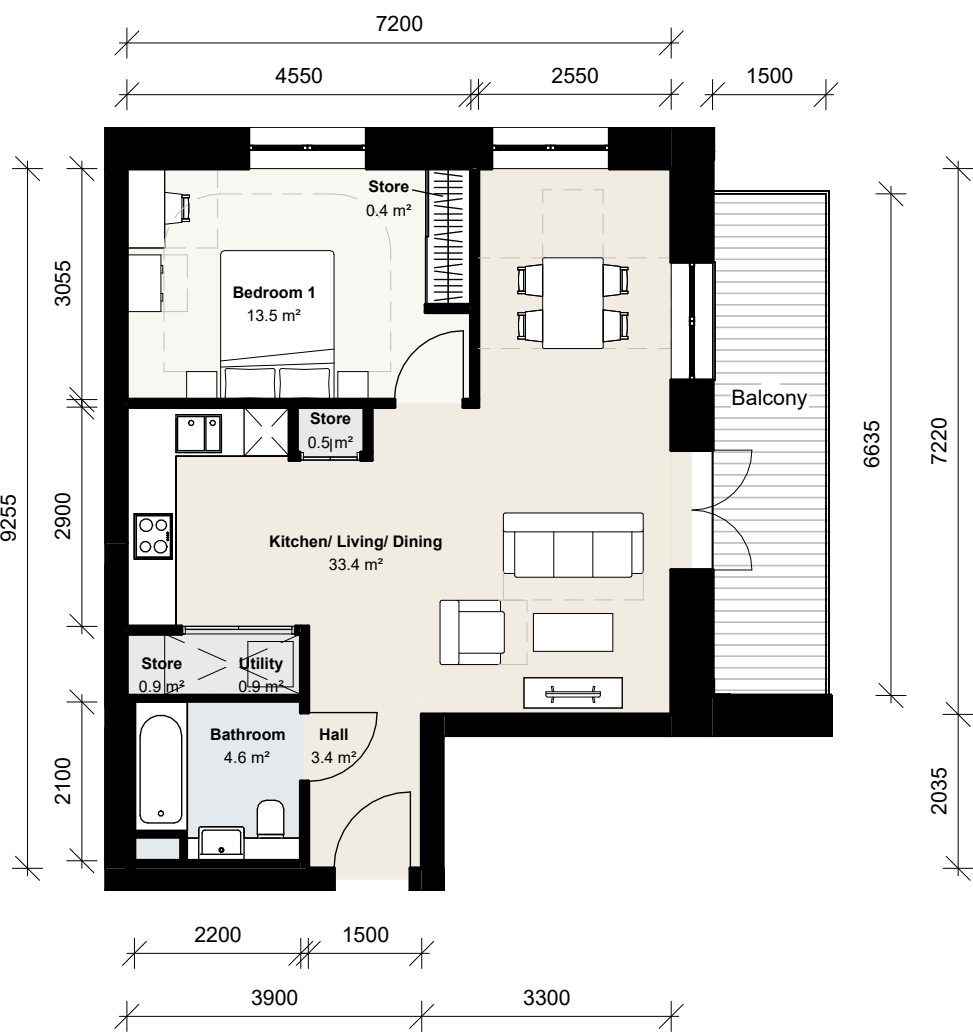


1 Building K 1B2P 01
1 : 100 Floor Plan

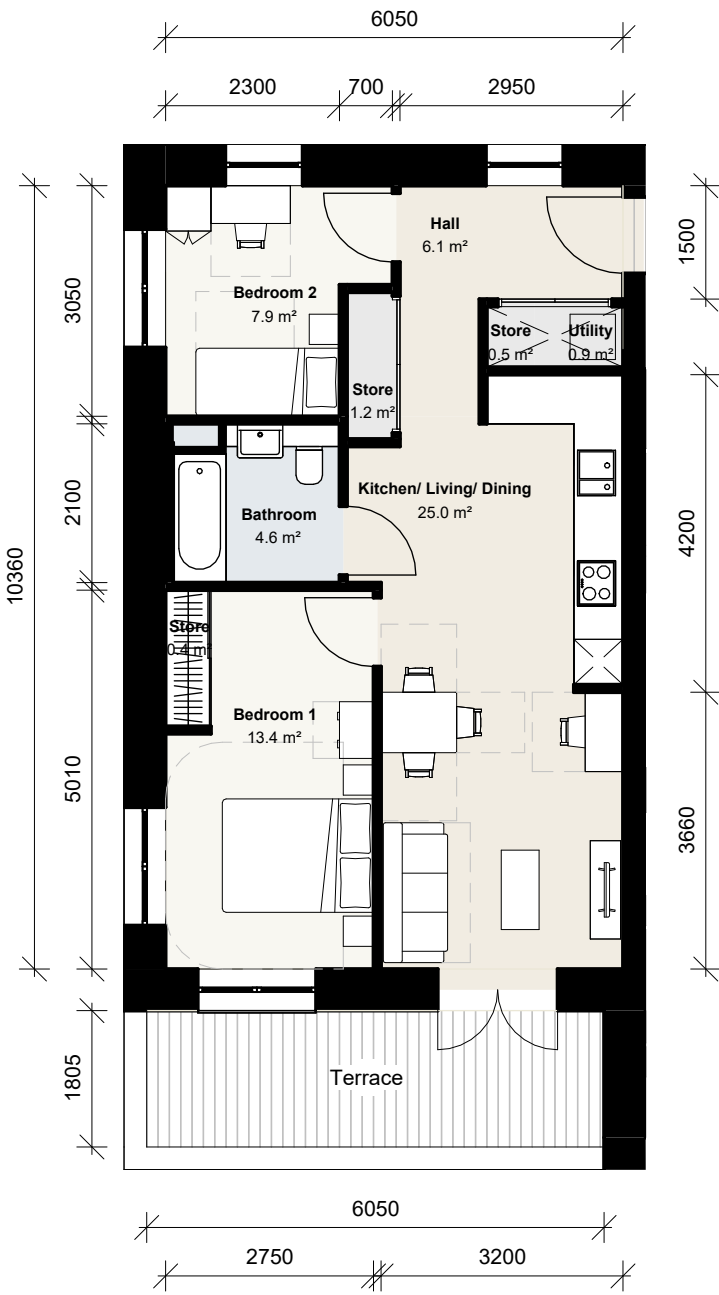


2 Building K 2B3P 01
1 : 100 Floor Plan

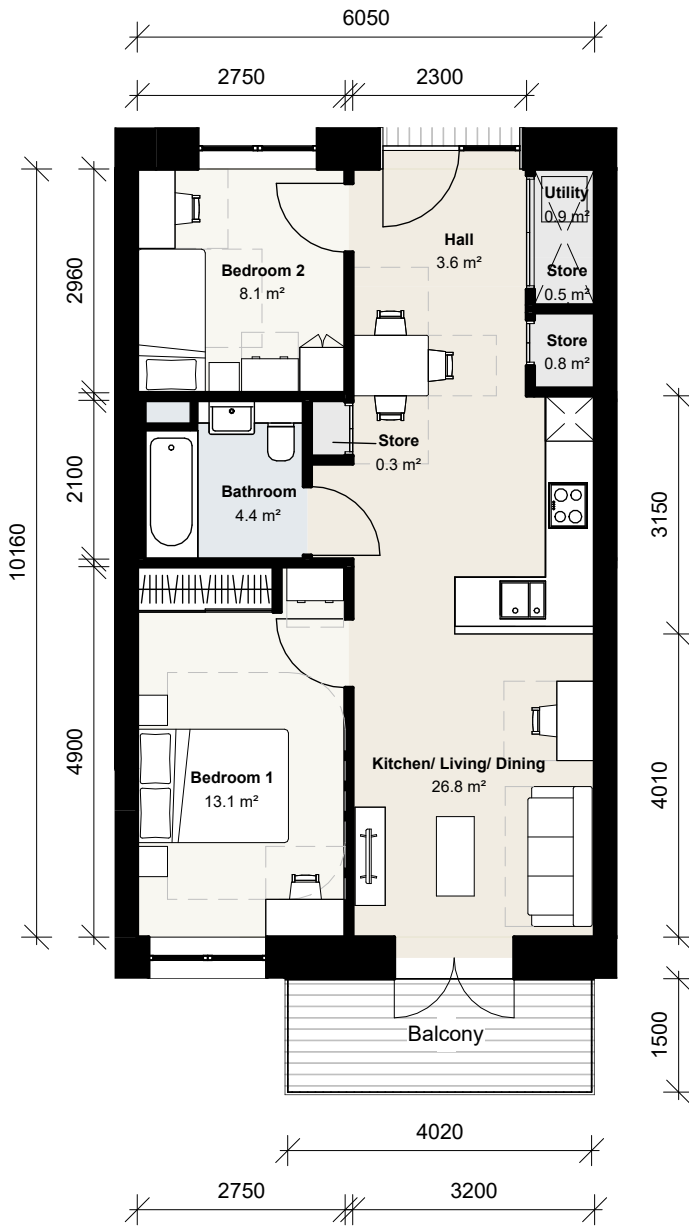

3 Building K 2B3P 02
1 : 100 Floor Plan

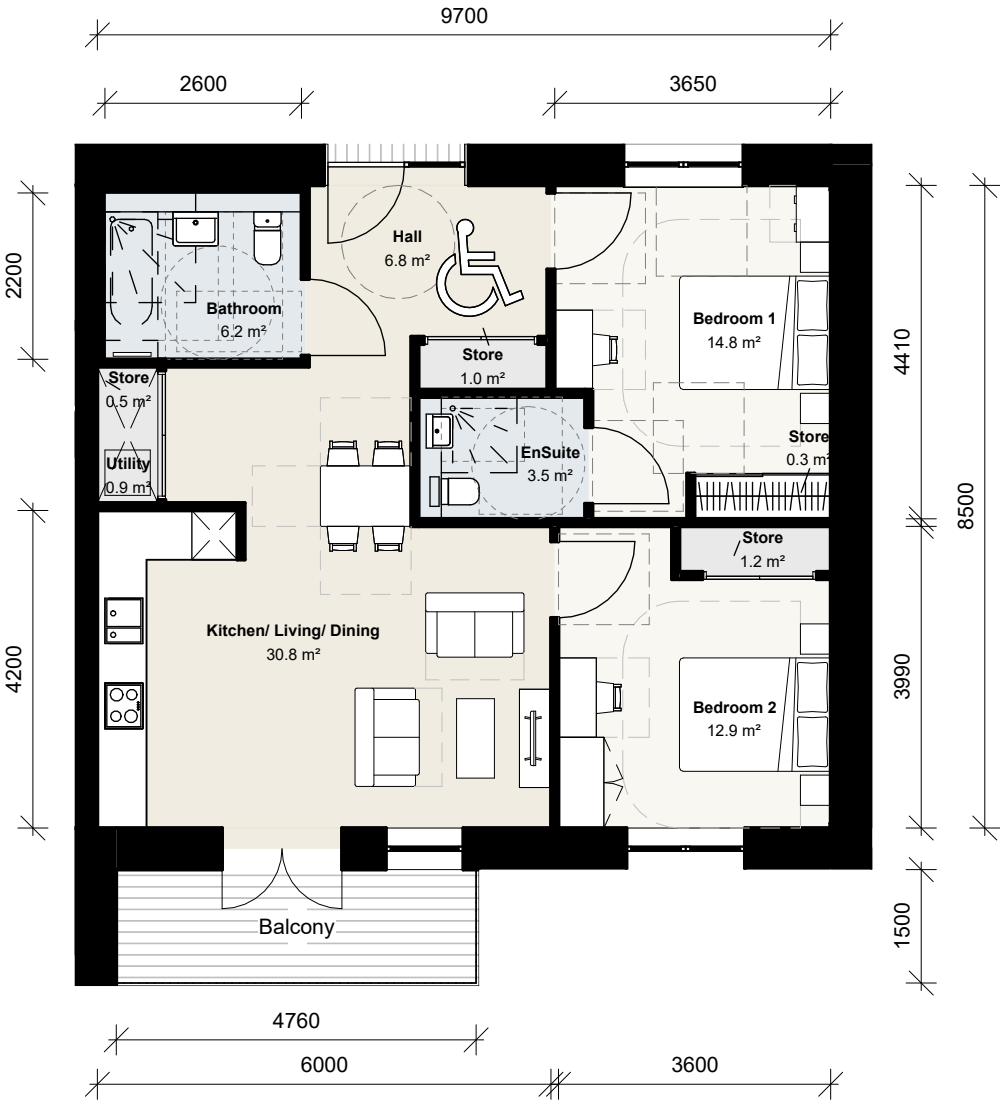

4 Building K 2B4P 01 M4(3)2a
1 : 100 Floor Plan

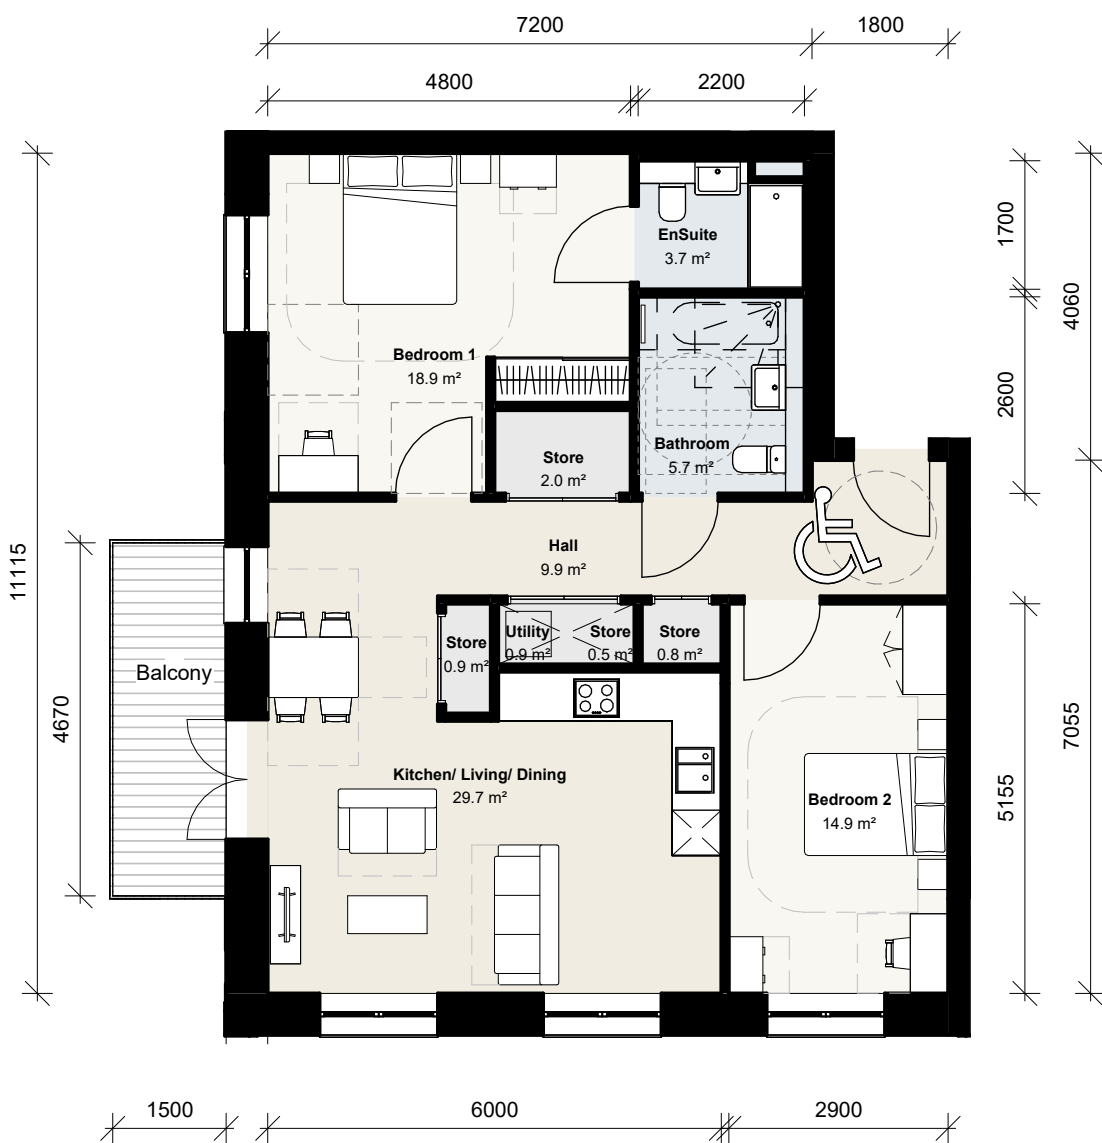

5 Building K 2B4P 02 M4(3)2a
1 : 100 Floor Plan



6 Building K 3B5P 02
1 : 100 Floor Plan



CLIENT:

Berkeley Homes

THIS DRAWING IS COPYRIGHT OF dRMM LIMITED.
THE ORIGINAL HARDCOPY OF THIS DRAWING HAS BEEN EXECUTED TO SCALE AND IS BASED ON AVAILABLE SURVEY INFORMATION.
REPRODUCTION AND ELECTRONIC DISSEMINATION MAY RESULT IN DISTORTION AND RESIZING OF DRAWING CONTENT.
dRMM LIMITED TAKES NO RESPONSIBILITY FOR MEASUREMENTS OR SCALING TAKEN FROM ANY OTHER DRAWING THAN THE ORIGINAL HARDCOPY ISSUED BY dRMM AND NO RELIANCE MAY BE PLACED ON SUCH DIMENSIONS IF NO DIMENSION IS GIVEN. IT IS THE BUILDING SHOWN AS DOTTED OUTLINES REPRESENT EXISTING BUILDINGS HERE A CONSENT FOR A NEW BUILDING IS IN PLACE RESPONSIBILITY OF THE RECIPIENT TO ASCERTAIN THE DIMENSION SPECIFICALLY FROM THE ARCHITECT OR BY SITE MEASUREMENT. THE SIZING OF ALL STRUCTURAL & SERVICES ELEMENTS MUST ALWAYS BE CHECKED AGAINST THE RELEVANT ENGINEERS DRAWINGS.
ANY OMISSIONS OR DISCREPANCIES BETWEEN DRAWING INFORMATION SHOULD BE BROUGHT TO THE ATTENTION OF THE CONTRACT ADMINISTRATOR.
CDM REGISTER PLASSED HAS ISSUES RELATING TO CONSTRUCTION (DESIGN AND MANAGEMENT) TO BE ADDRESSED DURING DESIGN DEVELOPMENT TO BE READ IN CONJUNCTION WITH DESIGN RISK REGISTER AND RESIDUAL RISK REGISTER.
FURNITURE LOCATIONS ARE ILLUSTRATIVE.

NOTES:

NOT FOR CONSTRUCTION

P0	Planning	DR	M	JST	07.06.24
----	----------	----	---	-----	----------

REV	DESCRIPTION	DR	CHK	QA	DATE
-----	-------------	----	-----	----	------




KEY

TITLE
UNIT LAYOUTS - BUILDING K


PROJECT
Aylesham Centre Peckham

PROJECT STATUS	SCALE	SIZE
Stage 2	1 : 100	A1

DRAWING NO	REVISION
ASCP-DRM-PK-ZZ-DGA-A-009210	P0

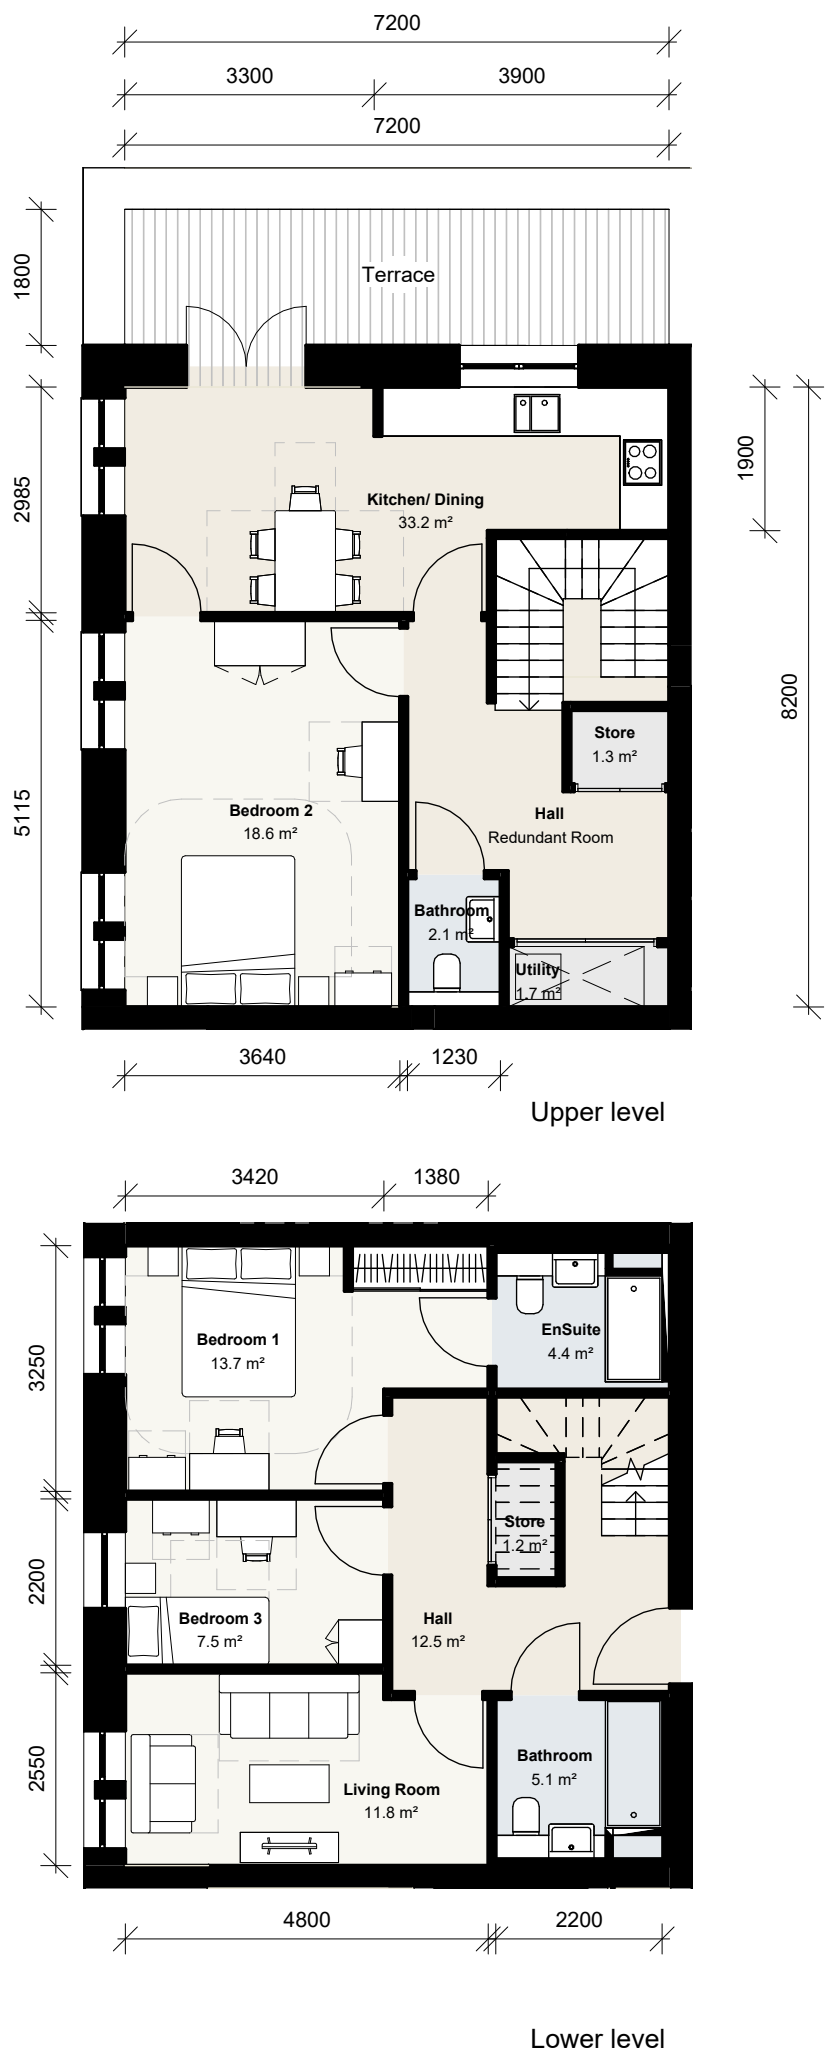

1 Building K 3B5P 01
1 : 100 Floor Plan

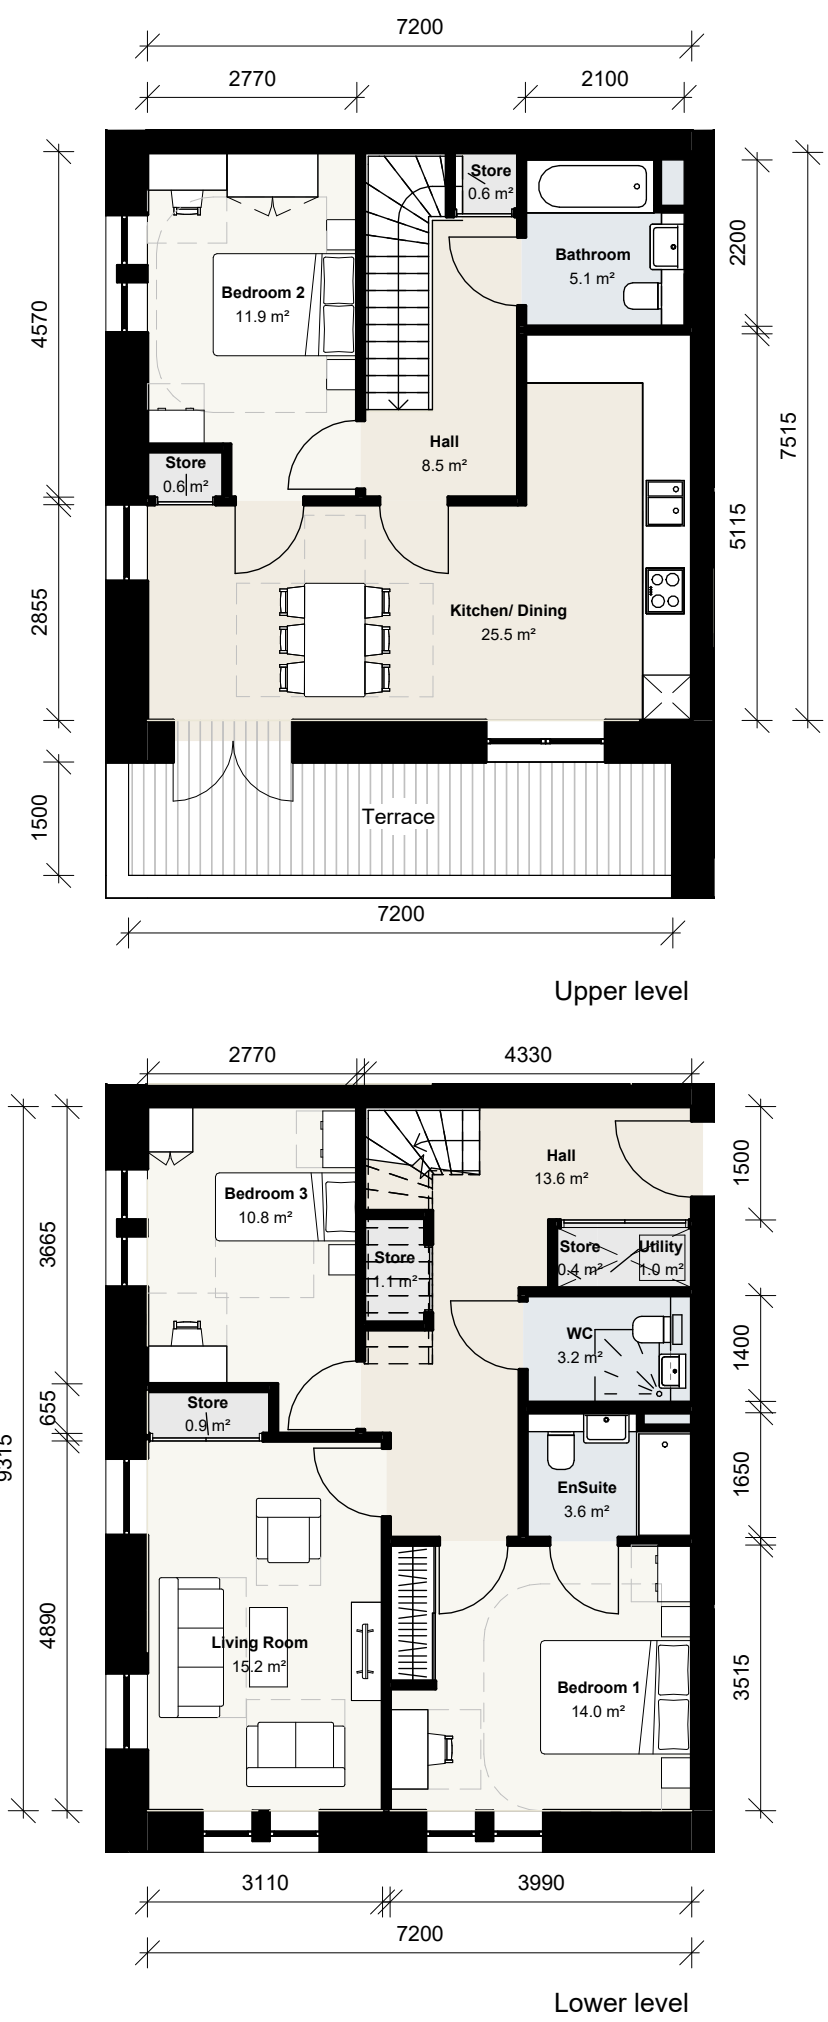

2 Building K 3B6P 01
1 : 100 Floor Plan



3 Building K 3B6P 02
1 : 100 Floor Plan

CLIENT:

Berkeley Homes

THIS DRAWING IS COPYRIGHT OF dRMM LIMITED.
THE ORIGINAL HARDCOPY OF THIS DRAWING HAS BEEN EXECUTED TO SCALE AND IS BASED ON AVAILABLE SURVEY INFORMATION.
REPRODUCTION AND ELECTRONIC DISSEMINATION MAY RESULT IN DISTORTION AND RESIZING OF DRAWING CONTENT.
dRMM LIMITED TAKES NO RESPONSIBILITY FOR MEASUREMENTS OR SCALING TAKEN FROM ANY OTHER DRAWING THAN THE ORIGINAL HARDCOPY ISSUED BY dRMM AND NO RELIANCE MAY BE PLACED ON SUCH DIMENSIONS. IF NO DIMENSION IS GIVEN, IT IS THE BUILDING SHOWN AS DOTTED OUTLINES REPRESENT EXISTING BUILDINGS HERE A CONSENT FOR A NEW BUILDING IS IN PLACE RESPONSIBILITY OF THE RECIPIENT TO ASCERTAIN THE DIMENSION SPECIFICALLY FROM THE ARCHITECT OR BY SITE MEASUREMENT. THE SIZING OF ALL STRUCTURAL & SERVICES ELEMENTS MUST ALWAYS BE CHECKED AGAINST THE RELEVANT ENGINEERS DRAWINGS.
ANY OMISSIONS OR DISCREPANCIES BETWEEN DRAWING INFORMATION SHOULD BE BROUGHT TO THE ATTENTION OF THE CONTRACT ADMINISTRATOR.
CDM REGISTER PLACED HAS ISSUES RELATING TO CONSTRUCTION (DESIGN AND MANAGEMENT) TO BE ADDRESSED DURING DESIGN DEVELOPMENT TO BE READ IN CONJUNCTION WITH DESIGN RISK REGISTER AND RESIDUAL RISK REGISTER.
FURNITURE LOCATIONS ARE ILLUSTRATIVE.

NOTES:

NOT FOR CONSTRUCTION

P0	Planning	DR	JST	07.06.24
----	----------	----	-----	----------

REV	DESCRIPTION	DR	CHK	QA	DATE
-----	-------------	----	-----	----	------



dRMM Ltd
Magdalen House
136-148 Colley Street
London SE1 7TU UK
+44 (0)20 7803 5177
mail@dmmstudio.com
www.dmmstudio.com


KEY

TITLE
UNIT LAYOUTS - BUILDING K


PROJECT
Aylesham Centre Peckham

PROJECT STATUS	SCALE	SIZE
Stage 2	1 : 100	A1

DRAWING NO	REVISION
ASCP-DRM-PK-ZZ-DGA-A-009211	P0

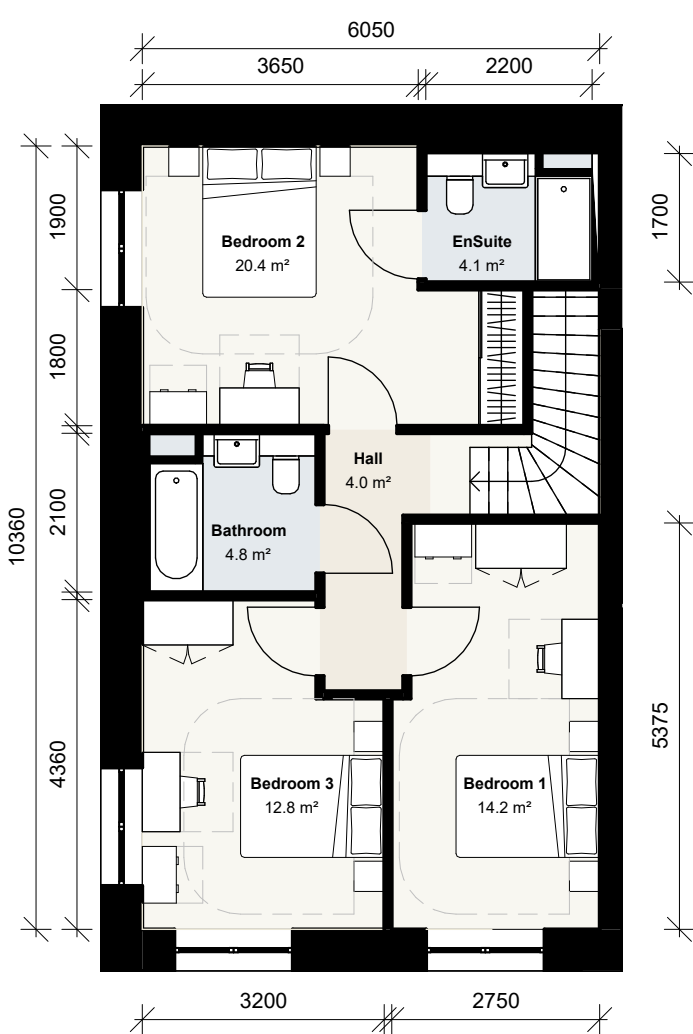


Upper level

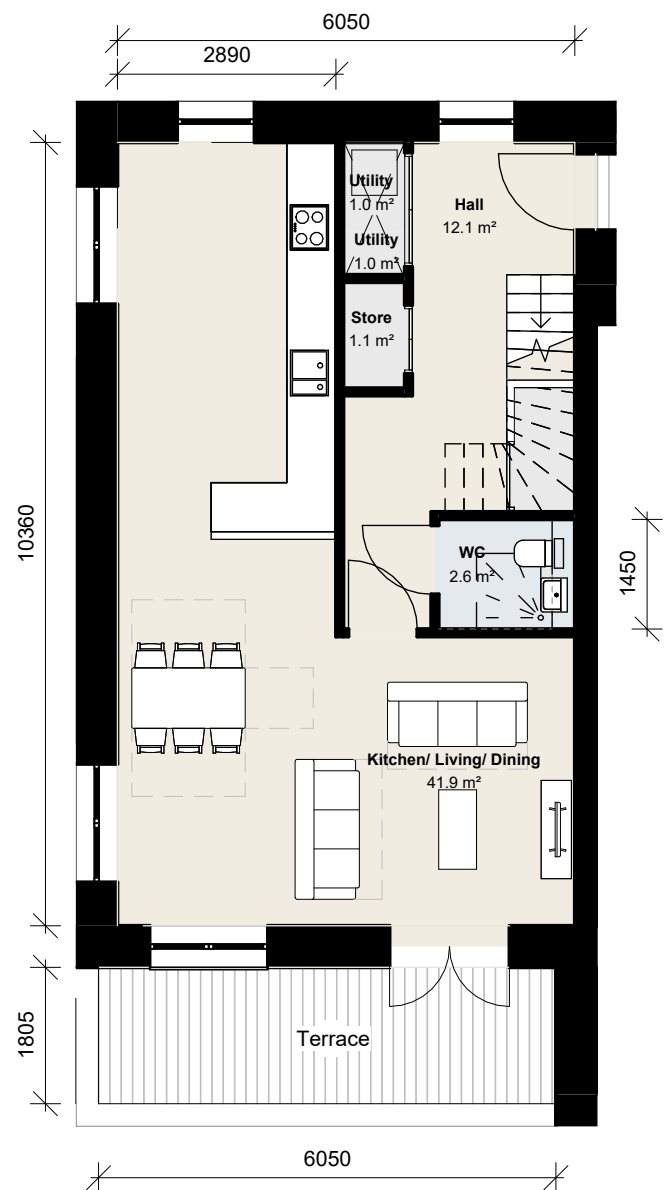


Lower level

1 Building K 3B6P 03
1 : 100 Floor Plan

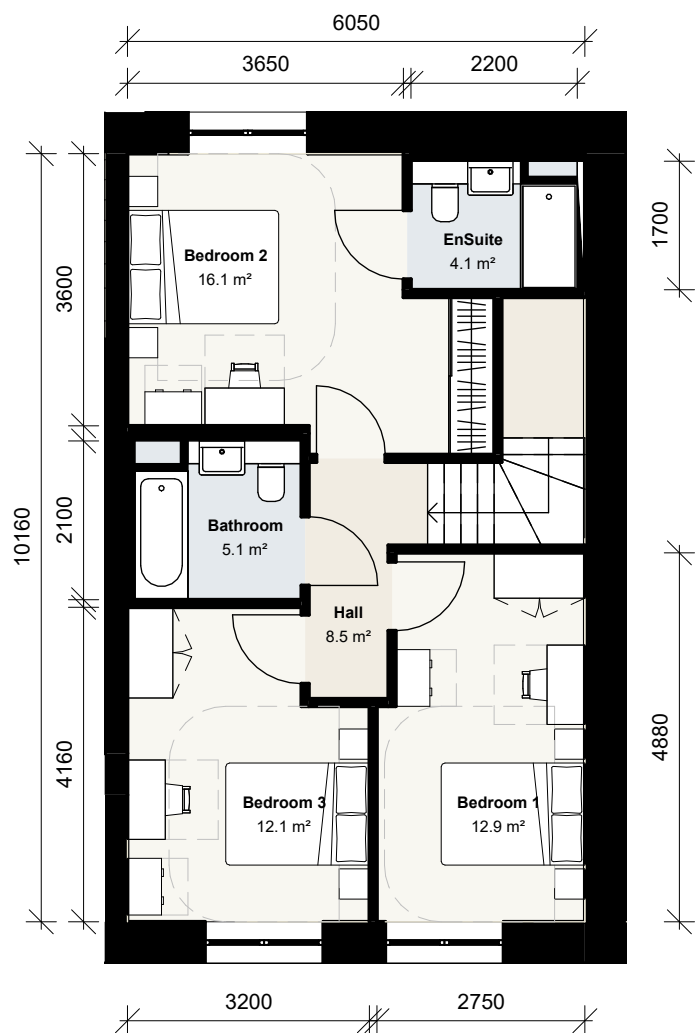


Upper level

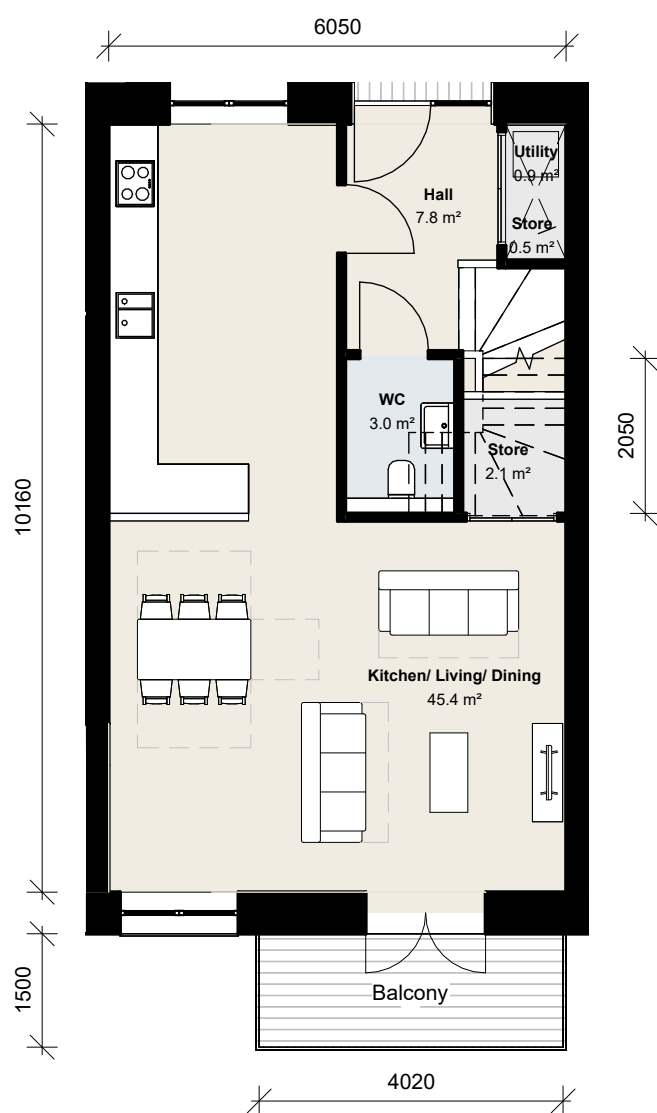


Lower level

2 Building K 3B6P 04
1 : 100 Floor Plan

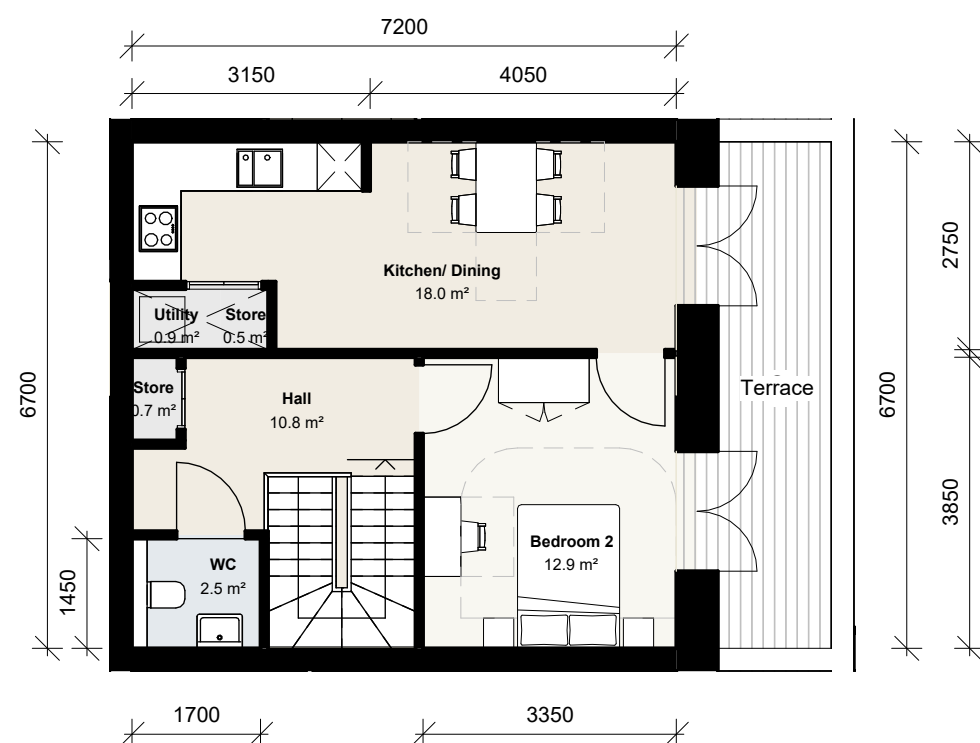

Upper level

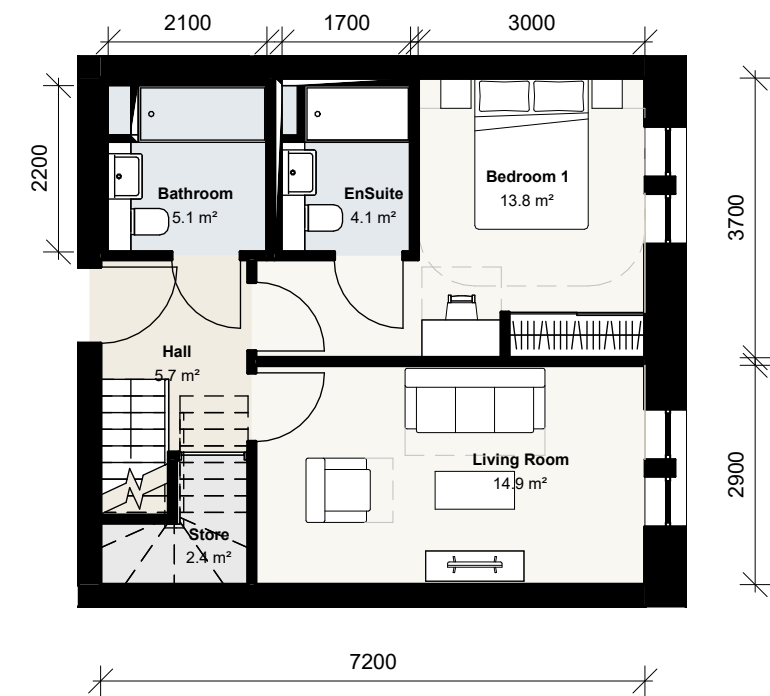

Lower level

3 Building K 2B4P 01
1 : 100 Floor Plan



CLIENT:

Berkeley Homes

THIS DRAWING IS COPYRIGHT OF dRMM LIMITED.
THE ORIGINAL HARDCOPY OF THIS DRAWING HAS BEEN EXECUTED TO SCALE AND IS BASED ON AVAILABLE SURVEY INFORMATION.
REPRODUCTION AND ELECTRONIC DISSEMINATION MAY RESULT IN DISTORTION AND RESIZING OF DRAWING CONTENT.
dRMM LIMITED TAKES NO RESPONSIBILITY FOR MEASUREMENTS OR SCALING TAKEN FROM ANY OTHER DRAWING THAN THE ORIGINAL HARDCOPY ISSUED BY dRMM AND NO RELIANCE MAY BE PLACED ON SUCH DIMENSIONS. IF NO DIMENSION IS GIVEN, IT IS THE BUILDING SHOWN AS DOTTED OUTLINES REPRESENT EXISTING BUILDINGS HERE A CONSENT FOR A NEW BUILDING IS IN PLACE RESPONSIBILITY OF THE RECIPIENT TO ASCERTAIN THE DIMENSION SPECIFICALLY FROM THE ARCHITECT OR BY SITE MEASUREMENT. THE SIZING OF ALL STRUCTURAL & SERVICES ELEMENTS MUST ALWAYS BE CHECKED AGAINST THE RELEVANT ENGINEERS DRAWINGS.
ANY OMISSIONS OR DISCREPANCIES BETWEEN DRAWING INFORMATION SHOULD BE BROUGHT TO THE ATTENTION OF THE CONTRACT ADMINISTRATOR.
CDM REGISTER PLACED HAS ISSUES RELATING TO CONSTRUCTION (DESIGN AND MANAGEMENT) TO BE ADDRESSED DURING DESIGN DEVELOPMENT TO BE READ IN CONJUNCTION WITH DESIGN RISK REGISTER AND RESIDUAL RISK REGISTER.
FURNITURE LOCATIONS ARE ILLUSTRATIVE.

NOTES:

NOT FOR CONSTRUCTION

P0	Planning	DR	JST	07.06.24
----	----------	----	-----	----------

REV	DESCRIPTION	DR	CHK	QA	DATE
-----	-------------	----	-----	----	------



dRMM Ltd
Magdalen House
136-148 Colindale Avenue
London SE5 7TU UK
+44 (0)20 7803 0177
mail@dmmstudio.com
www.dmmstudio.com


KEY

TITLE
UNIT LAYOUTS - BUILDING K


PROJECT
Aylesham Centre Peckham

PROJECT STATUS	SCALE	SIZE
Stage 2	1 : 100	A1


DRAWING NO	REVISION
ASCP-DRM-PK-ZZ-DGA-A-009212	P0

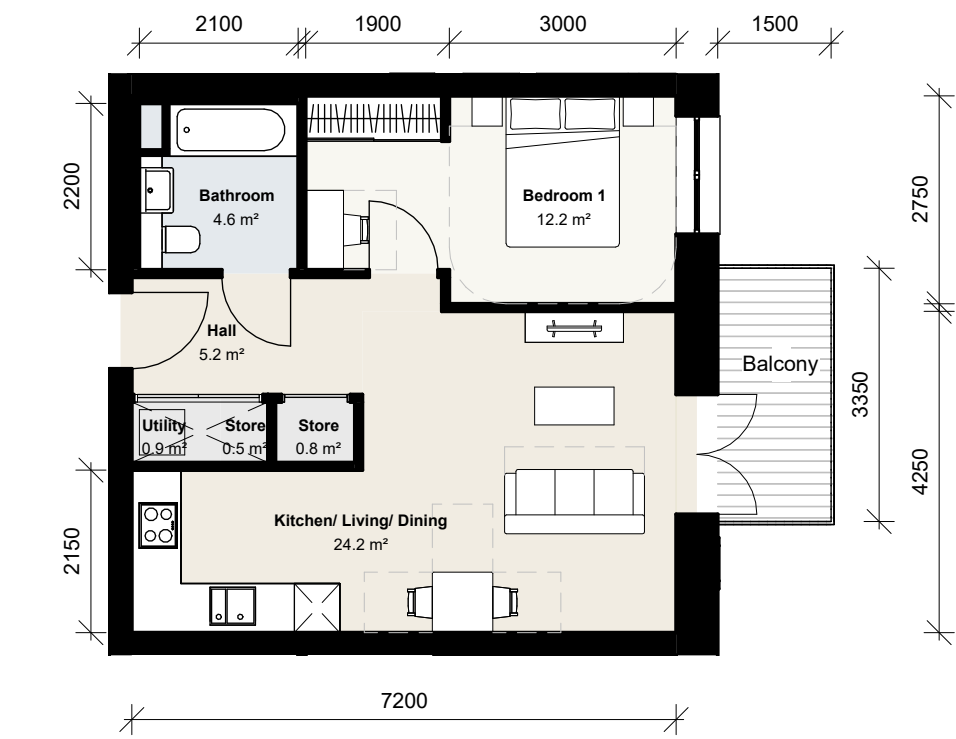


1 Typical 1B2P 01
1 : 100 Floor Plan

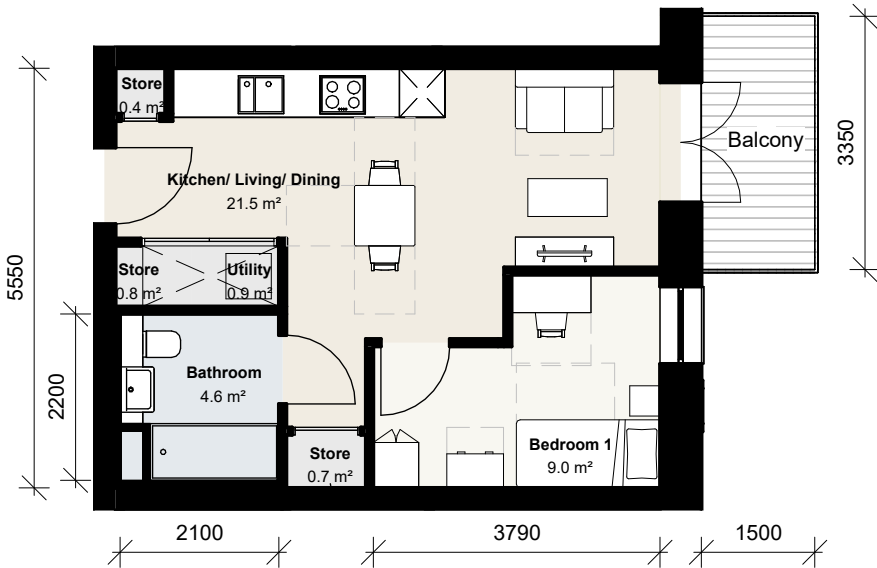

2 TYPICAL 1B1P 01
1 : 100 Floor Plan

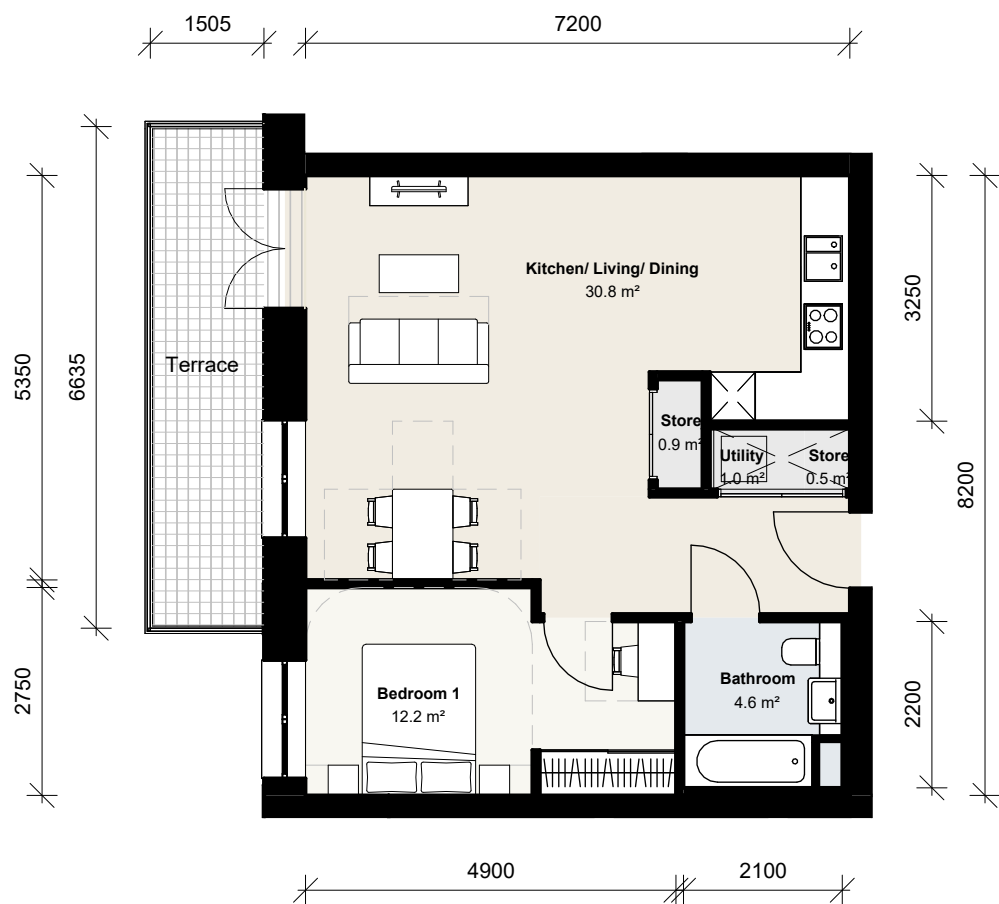

3 TYPICAL 1B2P 02
1 : 100 Floor Plan

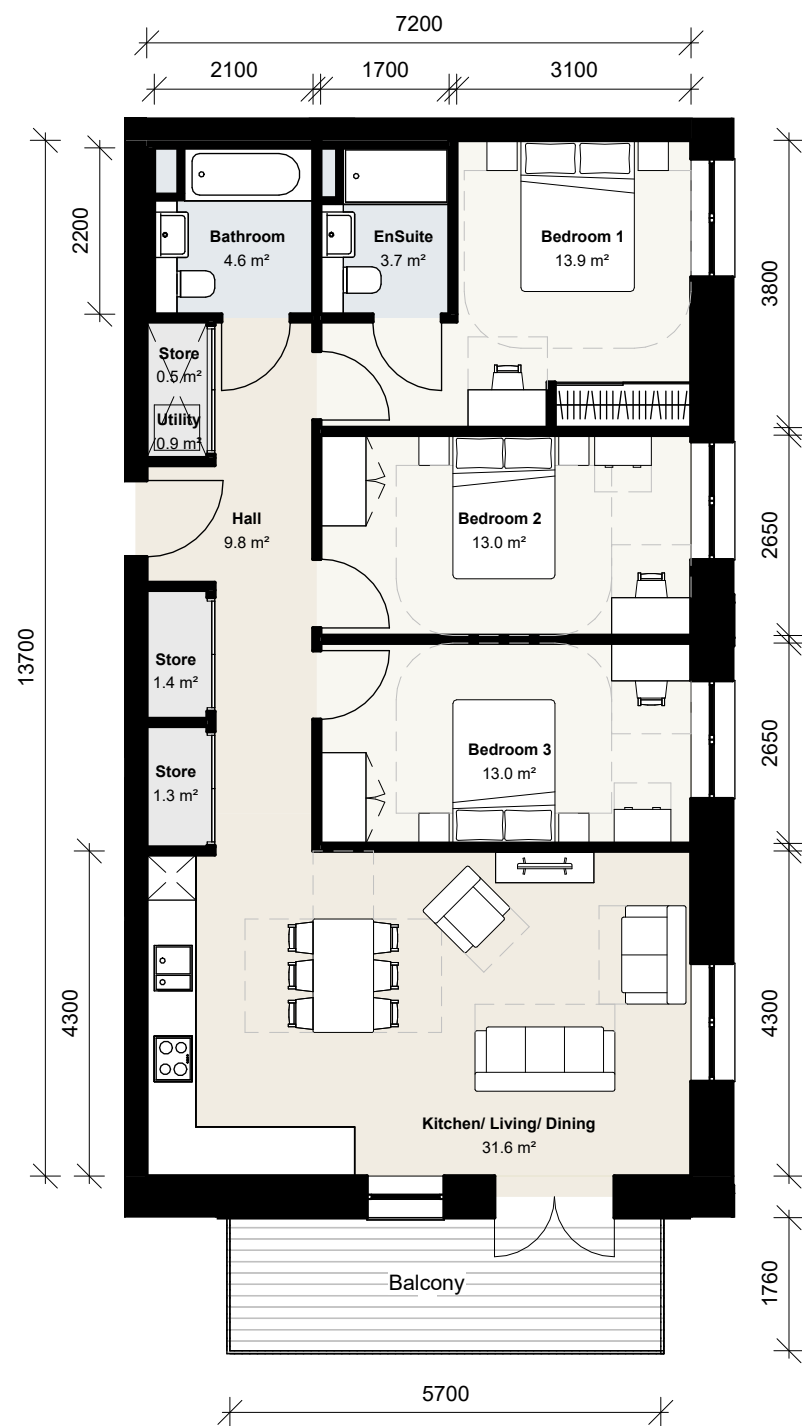

4 TYPICAL 3B6P 01
1 : 100 Floor Plan



5 TYPICAL 2B4P 01
1 : 100 Floor Plan



CLIENT:

Berkeley Homes

THIS DRAWING IS COPYRIGHT OF dRMM LIMITED.
THE ORIGINAL HARDCOPY OF THIS DRAWING HAS BEEN EXECUTED TO SCALE AND IS BASED ON AVAILABLE SURVEY INFORMATION.
REPRODUCTION AND ELECTRONIC DISSEMINATION MAY RESULT IN DISTORTION AND RESIZING OF DRAWING CONTENT.
dRMM LIMITED TAKES NO RESPONSIBILITY FOR MEASUREMENTS OR SCALING TAKEN FROM ANY OTHER DRAWING THAN THE ORIGINAL HARDCOPY ISSUED BY dRMM AND NO RELIANCE MAY BE PLACED ON SUCH DIMENSIONS IF NO DIMENSION IS GIVEN. IT IS THE BUILDING SHOWN AS DOTTED OUTLINES REPRESENT EXISTING BUILDINGS HERE A CONSENT FOR A NEW BUILDING IS IN PLACE RESPONSIBILITY OF THE RECIPIENT TO ASCERTAIN THE DIMENSION SPECIFICALLY FROM THE ARCHITECT OR BY SITE MEASUREMENT. THE SIZING OF ALL STRUCTURAL & SURVEILLANCEMENTS MUST ALWAYS BE CHECKED AGAINST THE RELEVANT ENGINEERS DRAWINGS.
ANY OMISSIONS OR DISCREPANCIES BETWEEN DRAWING INFORMATION SHOULD BE BROUGHT TO THE ATTENTION OF THE CONTRACT ADMINISTRATOR. dRMM REGISTER PLANNED HAS ISSUES RELATING TO CONSTRUCTION (DESIGN AND MANAGEMENT) TO BE ADDRESSED DURING DESIGN DEVELOPMENT TO BE READ IN CONJUNCTION WITH DESIGN RISK REGISTER AND RESIDUAL RISK REGISTER.
FURNITURE LOCATIONS ARE ILLUSTRATIVE.

NOTES:

NOT FOR CONSTRUCTION

P0	Planning	DR	M	JST	07.06.24
----	----------	----	---	-----	----------

REV	DESCRIPTION	DR	CHK	QA	DATE
-----	-------------	----	-----	----	------




KEY

TITLE
UNIT LAYOUTS - TYPICAL

PROJECT
Aylesham Centre Peckham

PROJECT STATUS	SCALE	SIZE
Stage 2	1 : 100	A1

DRAWING NO	REVISION
ASCP-DRM-XX-ZZ-DGA-A-009400	P0

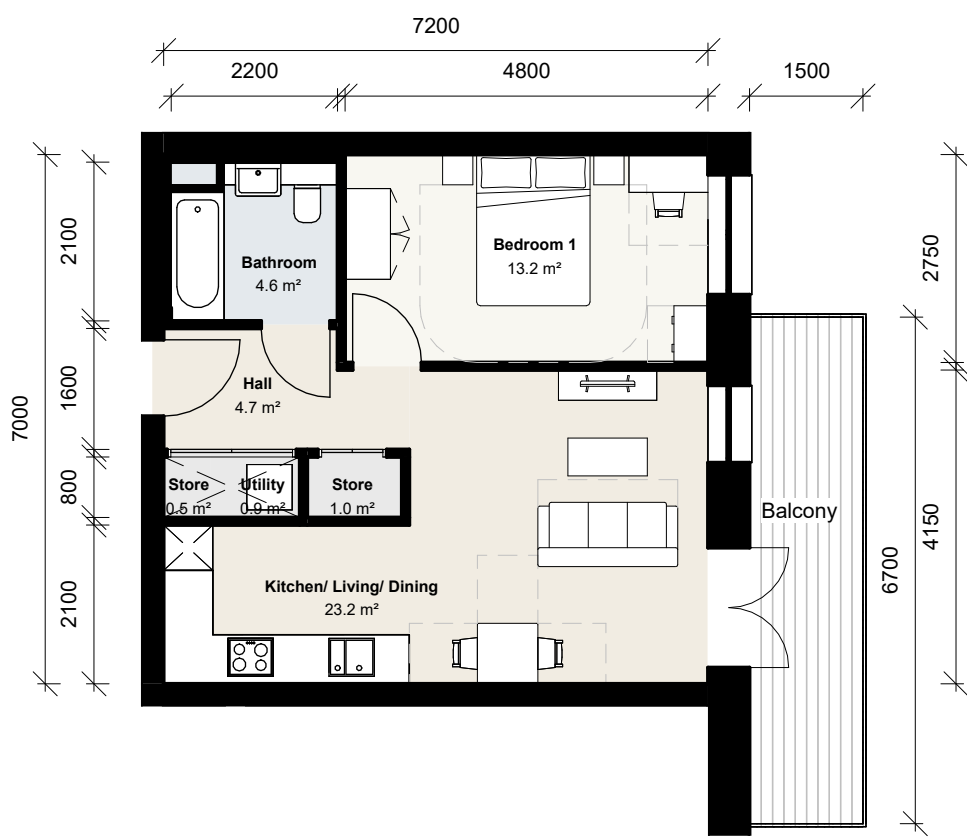


1 Typical 1B2P 01 (Buildings P & Q)

1 : 100 Floor Plan



4 Typical 3B5P 01 (Buildings P & Q)

1 : 100 Floor Plan

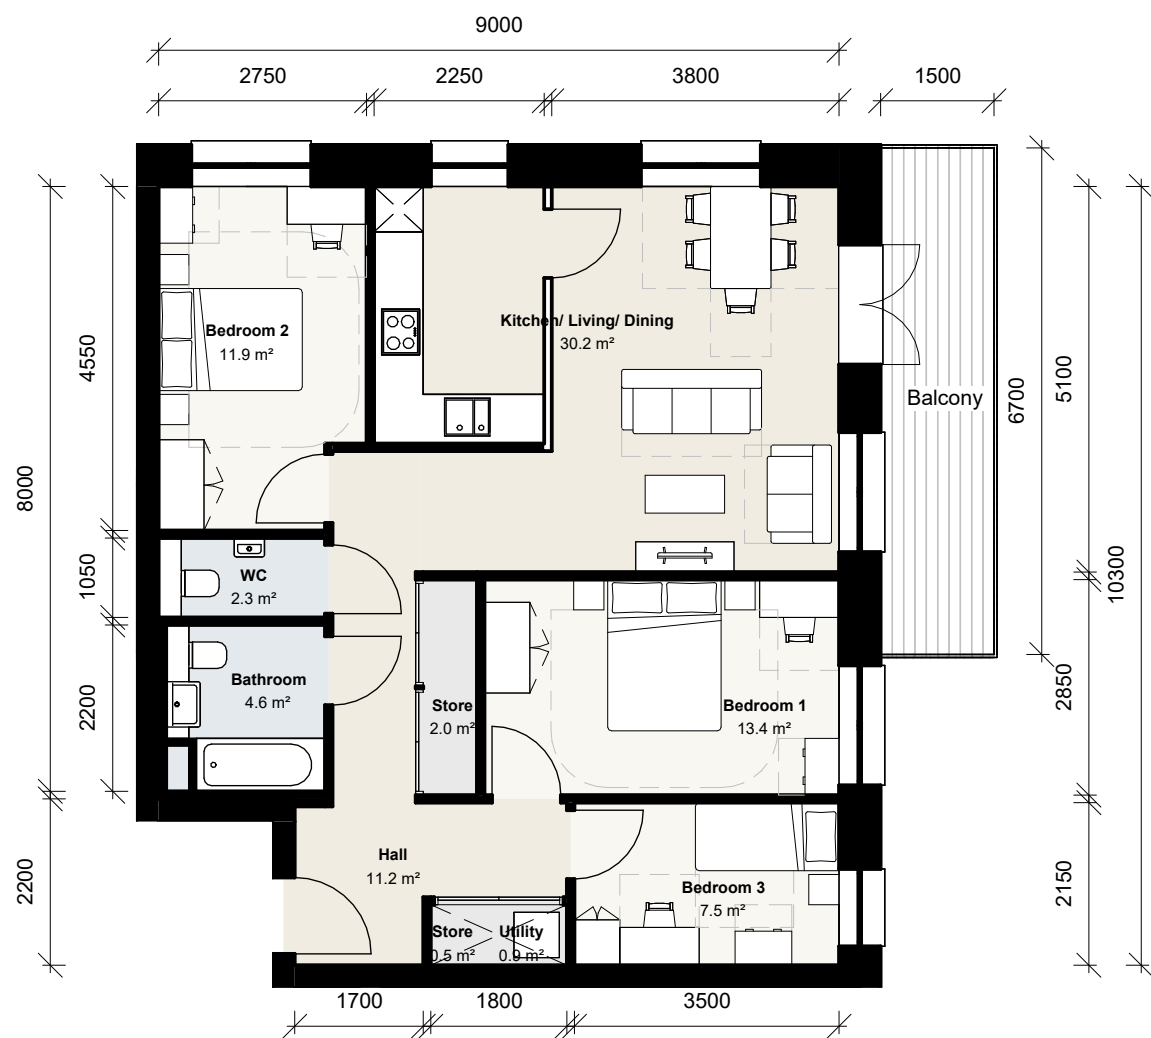

3 Typical 3B5P 02 (Buildings P & Q)

1 : 100 Floor Plan



CLIENT:


Berkeley Homes

THIS DRAWING IS COPYRIGHT OF dRMM LIMITED.
THE ORIGINAL HARDCOPY OF THIS DRAWING HAS BEEN EXECUTED TO SCALE AND IS BASED ON AVAILABLE SURVEY INFORMATION.
REPRODUCTION AND ELECTRONIC DISSEMINATION MAY RESULT IN DISTORTION AND RESIZING OF DRAWING CONTENT.
dRMM LIMITED TAKES NO RESPONSIBILITY FOR MEASUREMENTS OR SCALING TAKEN FROM ANY OTHER DRAWING THAN THE ORIGINAL HARDCOPY ISSUED BY dRMM AND NO RELIANCE MAY BE PLACED ON SUCH DIMENSIONS. IF NO DIMENSION IS GIVEN, IT IS THE BUILDING SHOWN AS DOTTED OUTLINES REPRESENT EXISTING BUILDINGS HERE A CONSENT FOR A NEW BUILDING IS IN PLACE RESPONSIBILITY OF THE RECIPIENT TO ASCERTAIN THE DIMENSION SPECIFICALLY FROM THE ARCHITECT OR BY SITE MEASUREMENT. THE SIZING OF ALL STRUCTURAL & SERVICE ELEMENTS MUST ALWAYS BE CHECKED AGAINST THE RELEVANT ENGINEERS DRAWINGS.
ANY OMISSIONS OR DISCREPANCIES BETWEEN DRAWING INFORMATION SHOULD BE BROUGHT TO THE ATTENTION OF THE CONTRACT ADMINISTRATOR.
CDM REGISTER PLACED HAS ISSUES RELATING TO CONSTRUCTION (DESIGN AND MANAGEMENT) TO BE ADDRESSED DURING DESIGN DEVELOPMENT TO BE READ IN CONJUNCTION WITH DESIGN RISK REGISTER AND RESIDUAL RISK REGISTER.
ALL INTERNAL LAYOUTS ARE INDICATIVE ONLY.

NOTES:

P0	Planning	DR	JST	07.06.24
----	----------	----	-----	----------

REV	DESCRIPTION	DR	CHK	QA	DATE
-----	-------------	----	-----	----	------

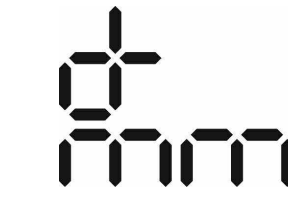

dRMM
de Rijcke Marsh Morgan Architects
Magdalen House
136-148 Tooley Street
London, SE1 1TU
T +44 (0)20 7803 0777
E mail@drrmm.co.uk
W www.drrmm.co.uk



KEY

TITLE
UNIT LAYOUTS - TYPICAL

PROJECT
Aylesham Centre Peckham

PROJECT STATUS	SCALE	SIZE
Stage 2	1 : 100	A1

DRAWING NO	REVISION
ASCP-DRM-XX-ZZ-DGA-A-009401	P0

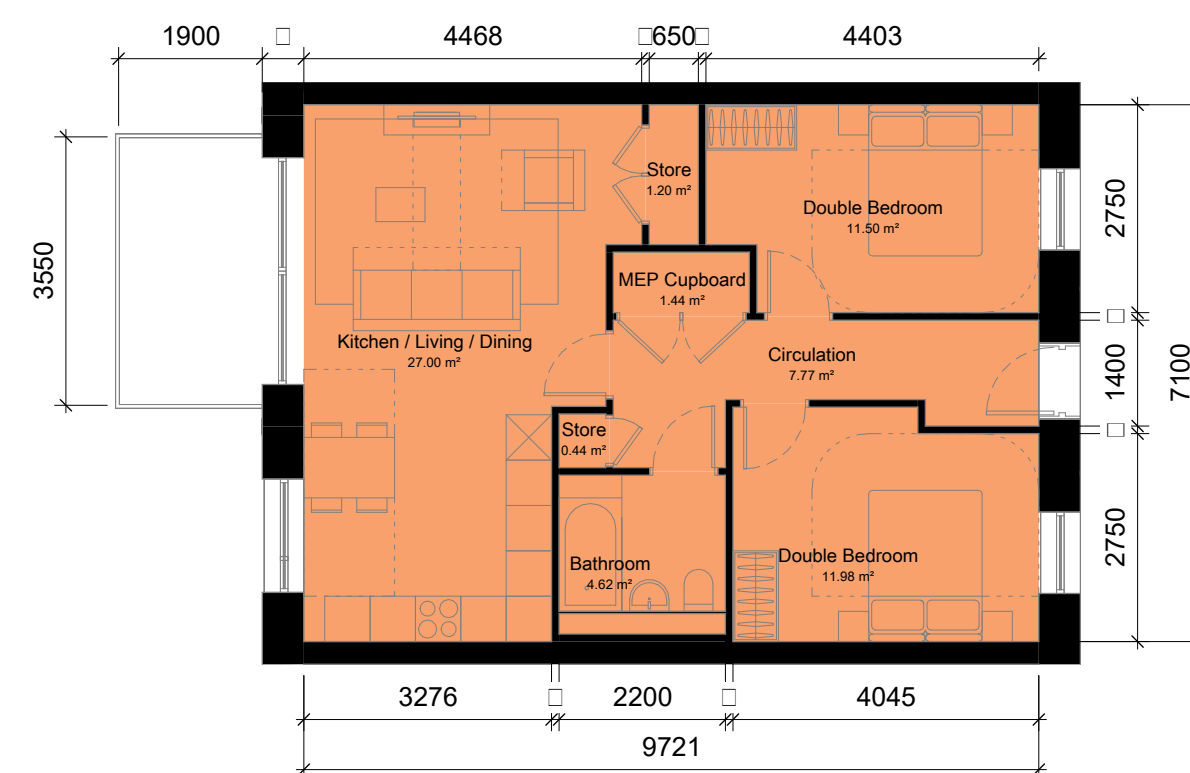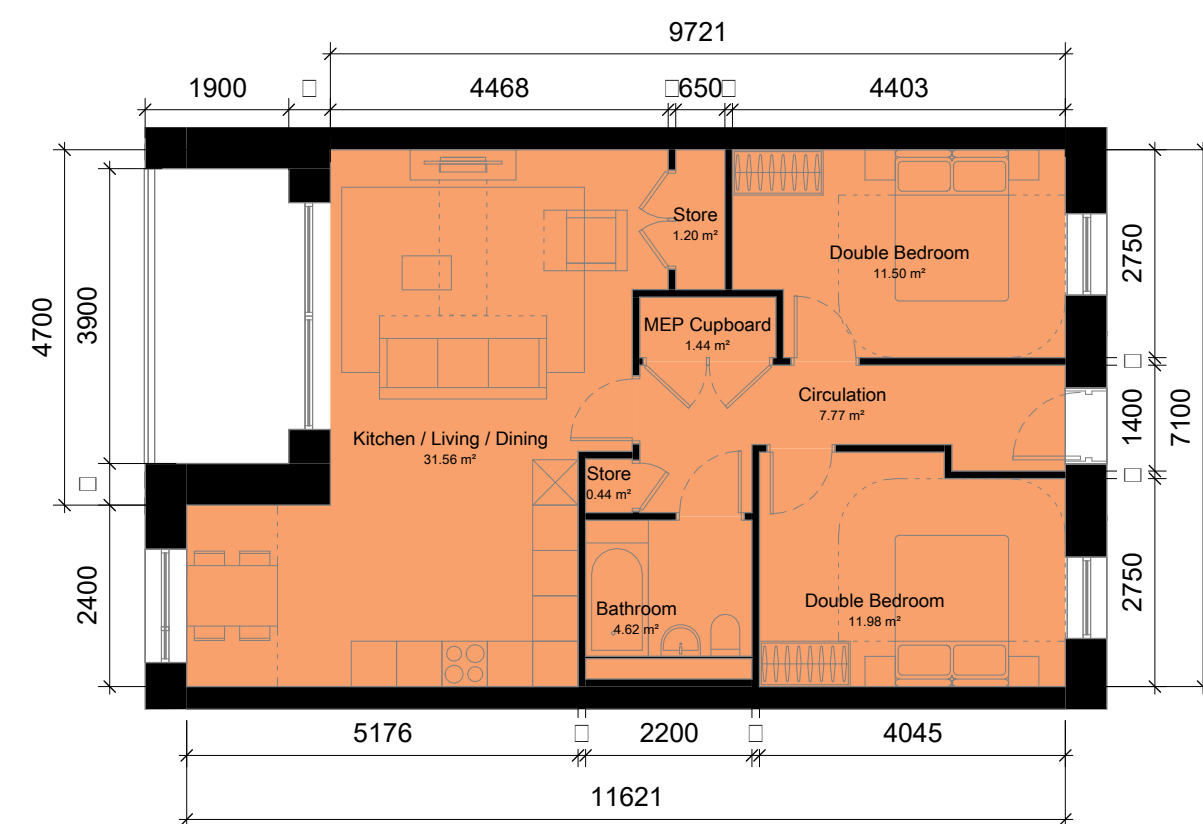

GENERAL NOTES.

All dimensions to be checked on site prior to commencement of any works, and/or preparation of any shop drawings.

Sizes of and dimensions to any structural elements are indicative only. See structural engineers drawings for actual sizes / dimensions.

Sizes of and dimensions to any service elements are indicative only. See service engineers drawings for actual sizes and dimensions.

This drawing to be read in conjunction with all other Architect's drawings, specifications and other Consultants' information.

All proprietary systems on this drawing are to be installed strictly in accordance with the Manufacturers/Suppliers recommended details.

Any discrepancies between information shown on this drawing and any other contract information or manufacturers/suppliers recommendations is to be brought to the attention of the Architect.

DO NOT SCALE FROM THIS DRAWING.

ALL DIMENSIONS TO BE CONFIRMED ON SITE!

REVISIONS

[illegible]

REVISION

APPROVED BY	Approved
DESIGNED BY	Designed
CHECKED BY	Checked
DRAWN BY	

Feix and Merlin Architects
UNIT C2 - BLCK, The Bussey Building
133 Copeland Road
www.feixandmerlin.com

CLIENT	Berkley Home
PROJECT	Aylesham Centre Peckham
STAGE	STAGE 1
DRAWING NAME	Typical 1-4F Unit Layout 2B4P 1-10
SCALE	1 : 100 @ A1
DATE	12/02/20

ASCP-FMA-AB-ZZ-DGA-A-009200-P0