

The Cambridge South East Transport Order


Transport And Works Act 1992

Transport And Works (Applications And Objections Procedure) (England And Wales) Rules 2006

Proposed Site Plans – Volume 3

Document Reference	CSET-12-DP4C
Revision Number	00
Applicant	Cambridgeshire County Council
Date	January 2025

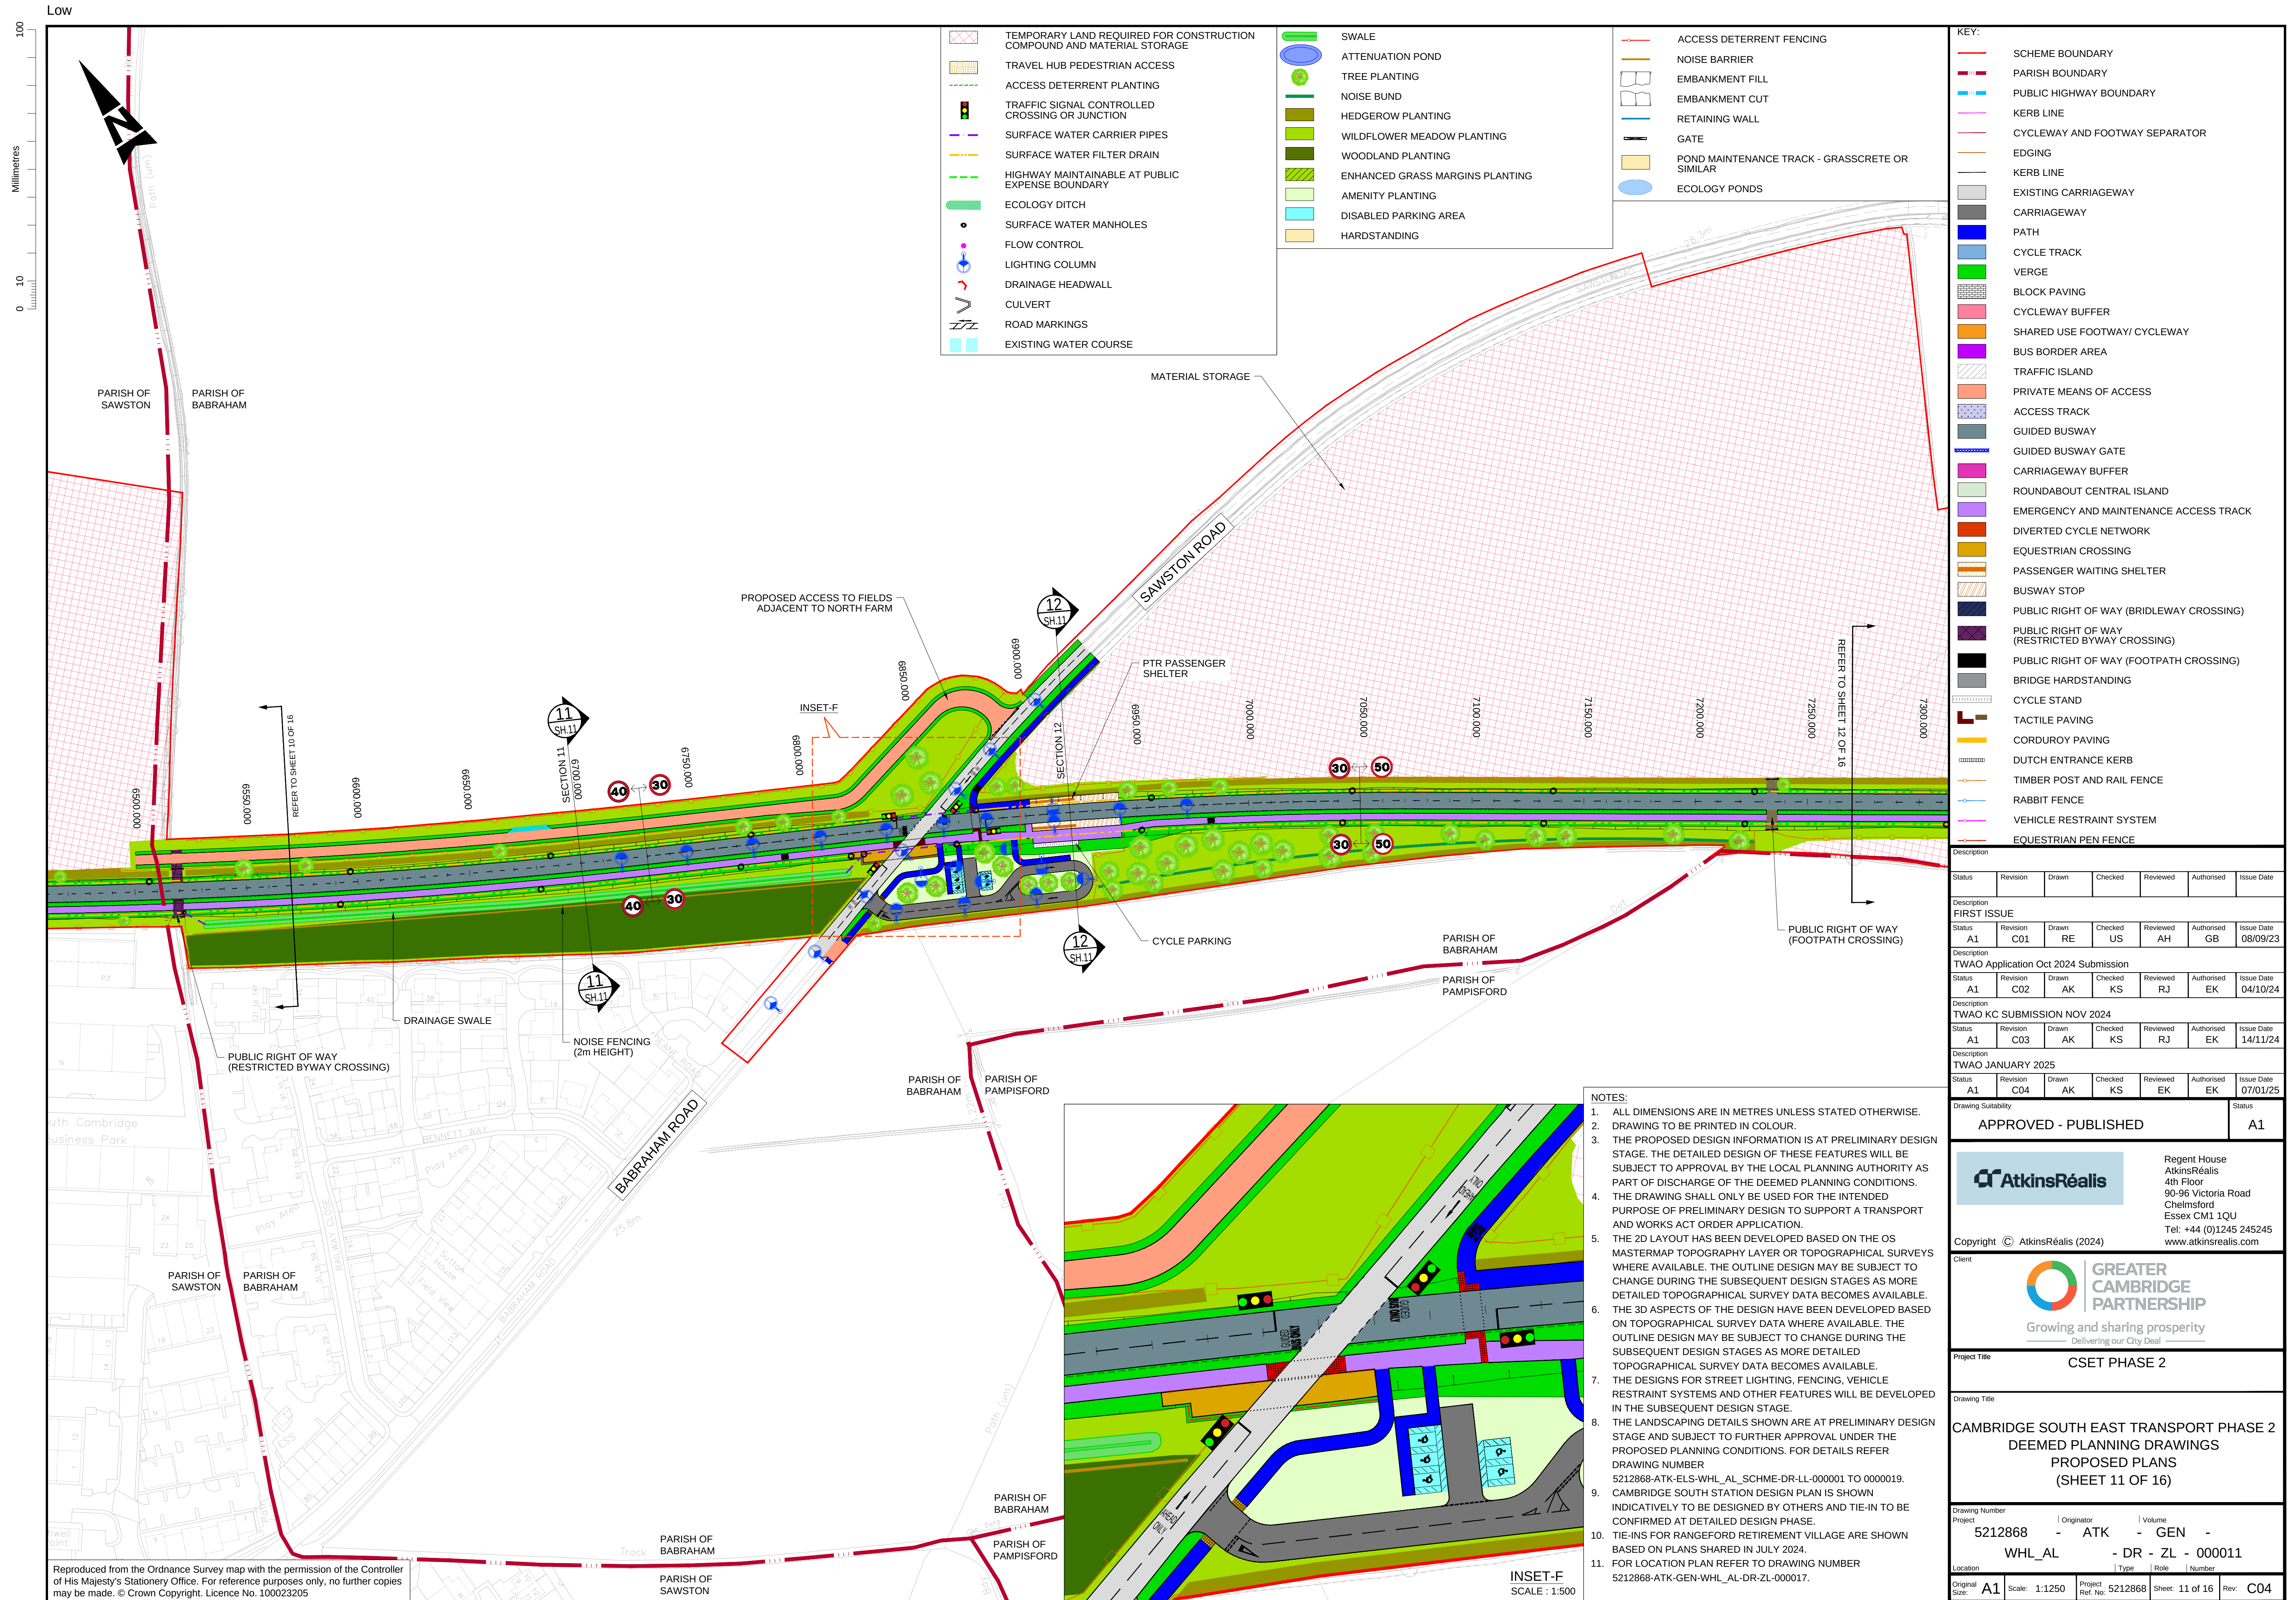

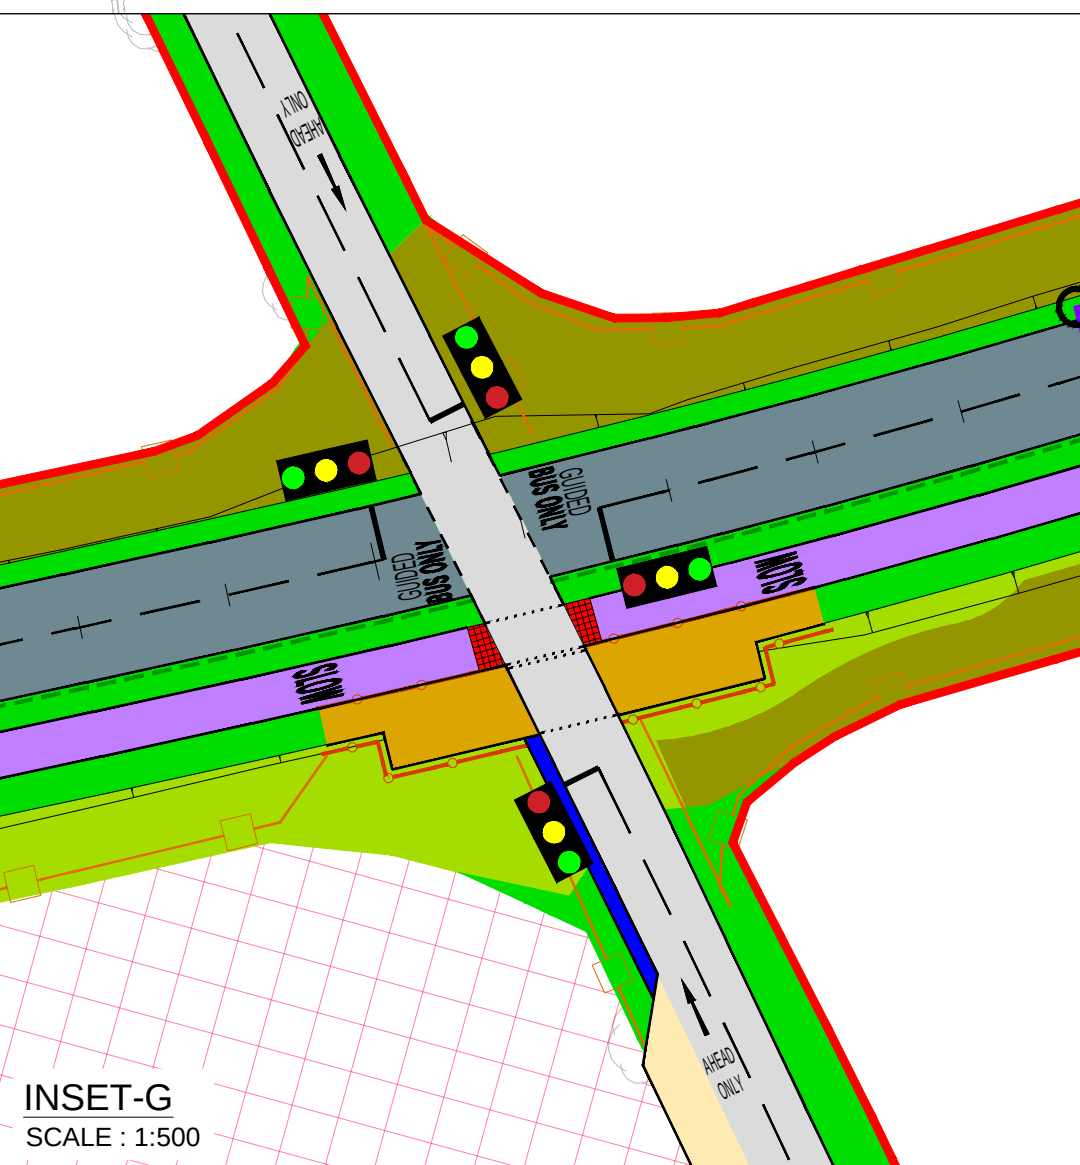

- Reproduced from the Ordnance Survey map with the permission of the Controller of His Majesty's Stationery Office. For reference purposes only, no further copies may be made. © Crown Copyright. Licence No. 100023205

	ACCESS DETERRENT FENCING
	NOISE BARRIER
	EMBANKMENT FILL
	EMBANKMENT CUT
	RETAINING WALL
	GATE
	POND MAINTENANCE TRACK - GRASSCRETE OR SIMILAR
	ECOLOGY PONDS
	SWALE
	ATTENUATION POND
	TREE PLANTING
	NOISE BUND
	HEDGEROW PLANTING
	WILDFLOWER MEADOW PLANTING
	WOODLAND PLANTING
	ENHANCED GRASS MARGINS PLANTING
	AMENITY PLANTING
	DISABLED PARKING AREA
	HARDSTANDING
	TEMPORARY LAND REQUIRED FOR CONSTRUCTION COMPOUND AND MATERIAL STORAGE
	TRAVEL HUB PEDESTRIAN ACCESS
	ACCESS DETERRENT PLANTING
	TRAFFIC SIGNAL CONTROLLED CROSSING OR JUNCTION
	SURFACE WATER CARRIER PIPES
	SURFACE WATER FILTER DRAIN

	SCHEME BOUNDARY
	PARISH BOUNDARY
	PUBLIC HIGHWAY BOUNDARY
	KERB LINE
	CYCLEWAY AND FOOTWAY SEPARATOR
	EDGING
	KERB LINE
	EXISTING CARRIAGEWAY
	CARRIAGEWAY
	PATH
	CYCLE TRACK
	VERGE
	BLOCK PAVING
	CYCLEWAY BUFFER
	SHARED USE FOOTWAY/ CYCLEWAY
	BUS BORDER AREA
	TRAFFIC ISLAND
	PRIVATE MEANS OF ACCESS
	ACCESS TRACK
	GUIDED BUSWAY
	GUIDED BUSWAY GATE
	CARRIAGEWAY BUFFER
	ROUNDBOUT CENTRAL ISLAND
	EMERGENCY AND MAINTENANCE ACCESS TRACK
	DIVERTED CYCLE NETWORK
	EQUESTRIAN CROSSING
	PASSENGER WAITING SHELTER
	BUSWAY STOP
	PUBLIC RIGHT OF WAY (BRIDLEWAY CROSSING)
	PUBLIC RIGHT OF WAY (RESTRICTED BYWAY CROSSING)
	PUBLIC RIGHT OF WAY (FOOTPATH CROSSING)
	BRIDGE HARDSTANDING
	CYCLE STAND
	TACTILE PAVING
	CORDUROY PAVING
	DUTCH ENTRANCE KERB
	TIMBER POST AND RAIL FENCE
	RABBIT FENCE
	VEHICLE RESTRAINT SYSTEM
	EQUESTRIAN PEN FENCE

Description							
Status	Revision	Drawn	Checked	Reviewed	Authorised	Issue Date	
Description							
FIRST ISSUE							
Status	Revision	Drawn	Checked	Reviewed	Authorised	Issue Date	
A1	C01	RA	US	AH	GB	08/09/23	
Description							
TWA0 Application Oct 2024 Submission							
Status	Revision	Drawn	Checked	Reviewed	Authorised	Issue Date	
A1	C02	AK	KS	RJ	EK	04/10/24	
Description							
TWA0 KC SUBMISSION NOV 2024							
Status	Revision	Drawn	Checked	Reviewed	Authorised	Issue Date	
A1	C03	AK	KS	RJ	EK	14/11/24	
Description							
TWA0 JANUARY 2025							
Status	Revision	Drawn	Checked	Reviewed	Authorised	Issue Date	
A1	C04	AK	KS	EK	EK	07/01/25	
Drawing Subtitle						Status	
APPROVED - PUBLISHED						A1	

 **AtkinsRéalis**

Regent House
AtkinsRéalis
4th Floor
90-96 Victoria Road
Chelmsford
Essex CM1 1QU
Tel: +44 (0)1245 245245
www.atkinsrealis.com

Copyright © AtkinsRéalis (2024)

Client


**GREATER
CAMBRIDGE
PARTNERSHIP**

Growing and sharing prosperity


Delivering our City Deal

Project Title	CSET PHASE 2
Drawing Title	CAMBRIDGE SOUTH EAST TRANSPORT PHASE 2 DEEMED PLANNING DRAWINGS PROPOSED PLANS (SHEET 12 OF 16)

Drawing Number		Project		Originator		Volume	
5212868		- ATK		- GEN		-	
WHL_AL		- DR		- ZL		- 000012	
Location		Type		Role		Number	
Original Size:	A1	Scale:	1:1250	Project Ref. No:	5212868	Sheet:	12 of 16
						Rev.	C04



KEY:						
	SCHEME BOUNDARY					
	PARISH BOUNDARY					
	PUBLIC HIGHWAY BOUNDARY					
	KERB LINE					
	CYCLEWAY AND FOOTWAY SEPARATOR					
	EDGING					
	KERB LINE					
	EXISTING CARRIAGEWAY					
	CARRIAGEWAY					
	PATH					
	CYCLE TRACK					
	VERGE					
	BLOCK PAVING					
	CYCLEWAY BUFFER					
	SHARED USE FOOTWAY/ CYCLEWAY					
	BUS BORDER AREA					
	TRAFFIC ISLAND					
	PRIVATE MEANS OF ACCESS					
	ACCESS TRACK					
	GUIDED BUSWAY					
	GUIDED BUSWAY GATE					
	CARRIAGEWAY BUFFER					
	ROUNDBOUT CENTRAL ISLAND					
	EMERGENCY AND MAINTENANCE ACCESS TRACK					
	DIVERTED CYCLE NETWORK					
	EQUESTRIAN CROSSING					
	PASSENGER WAITING SHELTER					
	BUSWAY STOP					
	PUBLIC RIGHT OF WAY (BRIDLEWAY CROSSING)					
	PUBLIC RIGHT OF WAY (RESTRICTED BYWAY CROSSING)					
	PUBLIC RIGHT OF WAY (FOOTPATH CROSSING)					
	BRIDGE HARDSTANDING					
	CYCLE STAND					
	TACTILE PAVING					
	CORDUROY PAVING					
	DUTCH ENTRANCE KERB					
	TIMBER POST AND RAIL FENCE					
	RABBIT FENCE					
	VEHICLE RESTRAINT SYSTEM					
	EQUESTRIAN PEN FENCE					
Description						
Status	Revision	Drawn	Checked	Reviewed	Authorised	Issue Date
Description						
FIRST ISSUE						
Status	Revision	Drawn	Checked	Reviewed	Authorised	Issue Date
A1	C01	RE	US	AH	GB	08/09/23
Description						
TWA0 Application Oct 2024 Submission						
Status	Revision	Drawn	Checked	Reviewed	Authorised	Issue Date
A1	C02	AK	KS	RJ	EK	04/11/24
Description						
TWA0 KC SUBMISSION NOV 2024						
Status	Revision	Drawn	Checked	Reviewed	Authorised	Issue Date
A1	C03	AK	KS	RJ	EK	14/11/24
Description						
TWA0 JANUARY 2025						
Status	Revision	Drawn	Checked	Reviewed	Authorised	Issue Date
A1	C04	AK	KS	EK	EK	07/01/25
Drawing Suitability						Status
APPROVED - PUBLISHED						A1
<div><div></div><div><div>Regent House</div><div>AtkinsRéalis</div><div>4th Floor</div><div>90-96 Victoria Road</div><div>Chelmsford</div><div>Essex CM1 1QU</div><div>Tel: +44 (0)1245 245245</div><div>www.atkinsrealis.com</div></div></div> <div>Copyright © AtkinsRéalis (2024)</div>						
<div><div></div><div><div>Growing and sharing prosperity</div><div>Delivering our City Deal</div></div></div>						
Project Title						
CSET PHASE 2						
Drawing Title						
CAMBRIDGE SOUTH EAST TRANSPORT PHASE 2 DEEMED PLANNING DRAWINGS PROPOSED PLANS (SHEET 13 OF 16)						
Drawing Number						
Project						
5212868 - ATK - GEN -						
WHL_AL - DR - ZL - 000013						
Location						
Type						
Role						
Number						
Original Size: A1						
Scale: 1:1250						
Project Ref. No: 5212868						
Sheet: 13 of 16						
Rev: C04						

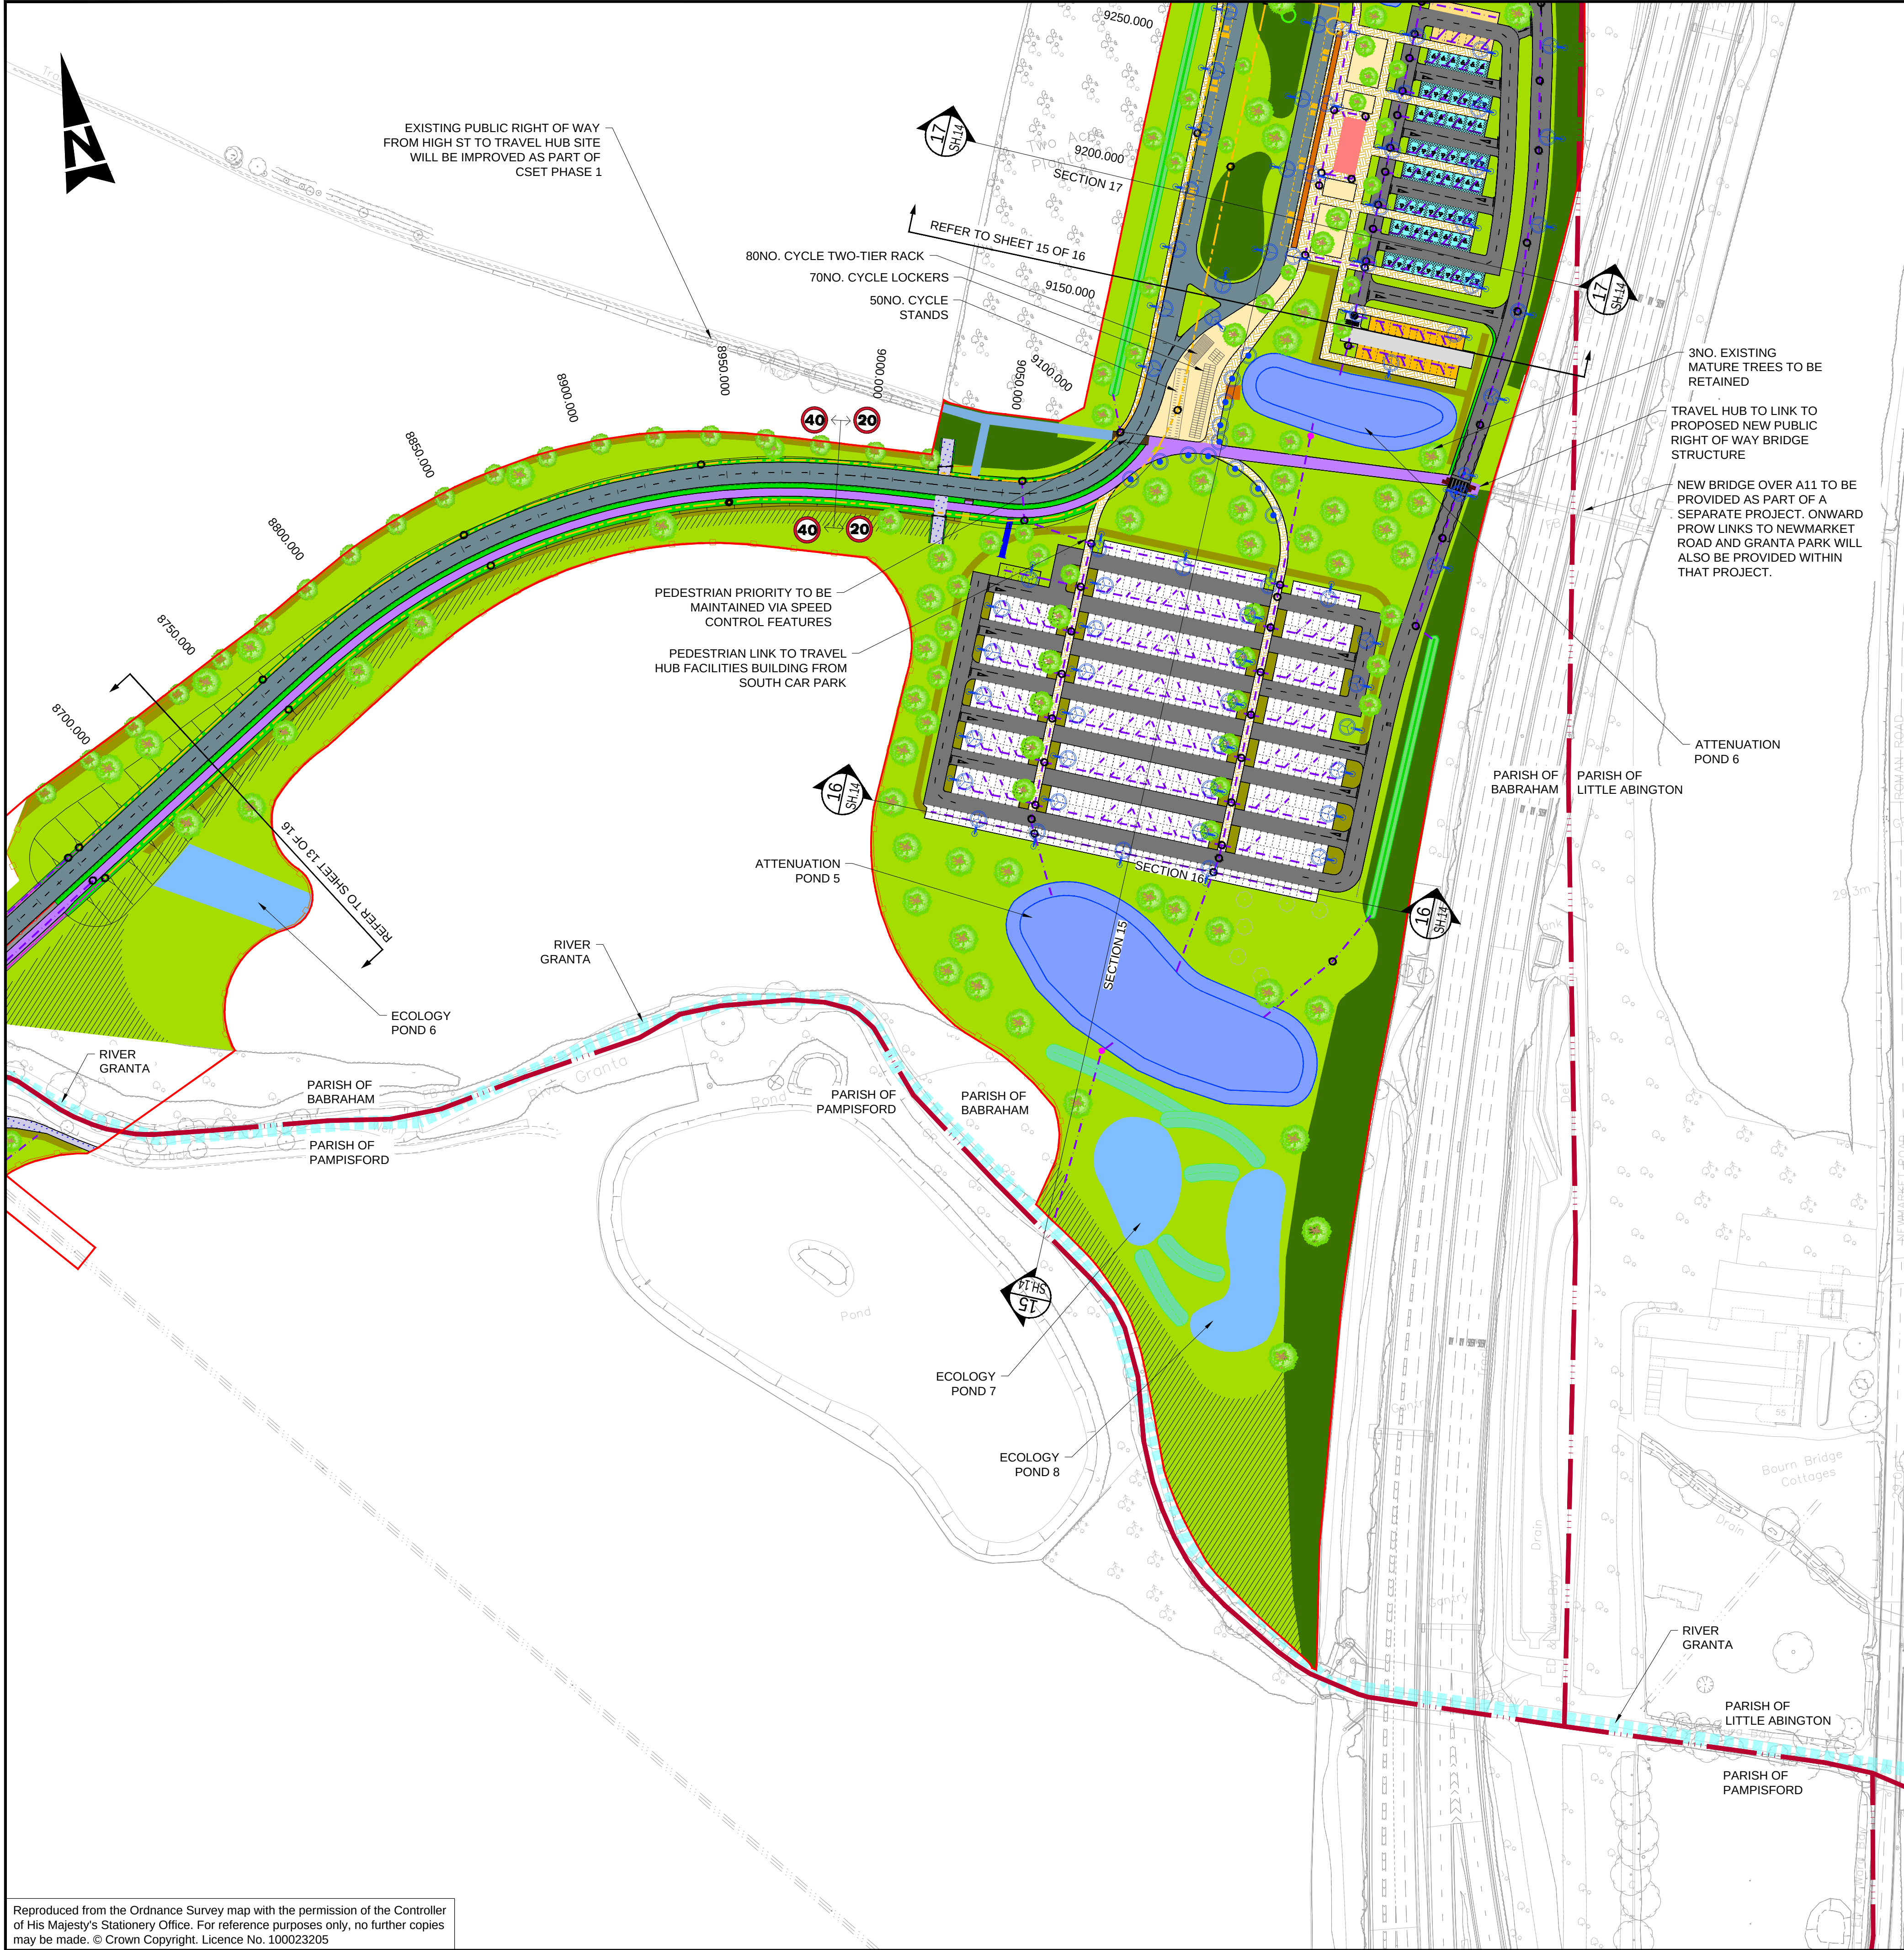

- KEY:
- ACCESS DETERRENT FENCING
 - NOISE BARRIER
 - EMBANKMENT FILL
 - EMBANKMENT CUT
 - RETAINING WALL
 - GATE
 - POND MAINTENANCE TRACK - GRASSCRETE OR SIMILAR
 - ECOLOGY PONDS
 - SWALE
 - ATTENUATION POND
 - TREE PLANTING
 - NOISE BUND
 - HEDGEROW PLANTING
 - WILDFLOWER MEADOW PLANTING
 - WOODLAND PLANTING
 - ENHANCED GRASS MARGINS PLANTING
 - AMENITY PLANTING
 - DISABLED PARKING AREA
 - HARDSTANDING
 - TEMPORARY LAND REQUIRED FOR CONSTRUCTION COMPOUND AND MATERIAL STORAGE
 - TRAVEL HUB PEDESTRIAN ACCESS
 - ACCESS DETERRENT PLANTING
 - TRAFFIC SIGNAL CONTROLLED CROSSING OR JUNCTION
 - SURFACE WATER CARRIER PIPES
 - SURFACE WATER FILTER DRAIN
 - HIGHWAY MAINTAINABLE AT PUBLIC EXPENSE BOUNDARY
 - ECOLOGY DITCH
 - SURFACE WATER MANHOLES
 - FLOW CONTROL
 - LIGHTING COLUMN
 - DRAINAGE HEADWALL
 - CULVERT
 - ROAD MARKINGS
 - EXISTING WATER COURSE

- KEY:
- SCHEME BOUNDARY
 - PARISH BOUNDARY
 - PUBLIC HIGHWAY BOUNDARY
 - KERB LINE
 - CYCLEWAY AND FOOTWAY SEPARATOR
 - EDGING
 - KERB LINE
 - EXISTING CARRIAGEWAY
 - CARRIAGEWAY
 - PATH
 - CYCLE TRACK
 - VERGE
 - BLOCK PAVING
 - CYCLEWAY BUFFER
 - SHARED USE FOOTWAY/ CYCLEWAY
 - BUS BORDER AREA
 - TRAFFIC ISLAND
 - PRIVATE MEANS OF ACCESS
 - ACCESS TRACK
 - GUIDED BUSWAY
 - GUIDED BUSWAY GATE
 - CARRIAGEWAY BUFFER
 - ROUNDBOUT CENTRAL ISLAND
 - EMERGENCY AND MAINTENANCE ACCESS TRACK
 - DIVERTED CYCLE NETWORK
 - EQUESTRIAN CROSSING
 - PASSENGER WAITING SHELTER
 - BUSWAY STOP
 - PUBLIC RIGHT OF WAY (BRIDLEWAY CROSSING)
 - PUBLIC RIGHT OF WAY (RESTRICTED BYWAY CROSSING)
 - PUBLIC RIGHT OF WAY (FOOTPATH CROSSING)
 - BRIDGE HARDSTANDING
 - CYCLE STAND
 - TACTILE PAVING
 - CORDUROY PAVING
 - DUTCH ENTRANCE KERB
 - TIMBER POST AND RAIL FENCE
 - RABBIT FENCE
 - VEHICLE RESTRAINT SYSTEM
 - EQUESTRIAN PEN FENCE

NOTES:

- ALL DIMENSIONS ARE IN METRES UNLESS STATED OTHERWISE.
- DRAWING TO BE PRINTED IN COLOUR.
- THE PROPOSED DESIGN INFORMATION IS AT PRELIMINARY DESIGN STAGE. THE DETAILED DESIGN OF THESE FEATURES WILL BE SUBJECT TO APPROVAL BY THE LOCAL PLANNING AUTHORITY AS PART OF DISCHARGE OF THE DEEMED PLANNING CONDITIONS.
- THE DRAWING SHALL ONLY BE USED FOR THE INTENDED PURPOSE OF PRELIMINARY DESIGN TO SUPPORT A TRANSPORT AND WORKS ACT ORDER APPLICATION.
- THE 2D LAYOUT HAS BEEN DEVELOPED BASED ON THE OS MASTERMAP TOPOGRAPHY LAYER OR TOPOGRAPHICAL SURVEYS WHERE AVAILABLE. THE OUTLINE DESIGN MAY BE SUBJECT TO CHANGE DURING THE SUBSEQUENT DESIGN STAGES AS MORE DETAILED TOPOGRAPHICAL SURVEY DATA BECOMES AVAILABLE.
- THE 3D ASPECTS OF THE DESIGN HAVE BEEN DEVELOPED BASED ON TOPOGRAPHICAL SURVEY DATA WHERE AVAILABLE. THE OUTLINE DESIGN MAY BE SUBJECT TO CHANGE DURING THE SUBSEQUENT DESIGN STAGES AS MORE DETAILED TOPOGRAPHICAL SURVEY DATA BECOMES AVAILABLE.
- THE DESIGNS FOR STREET LIGHTING, FENCING, VEHICLE RESTRAINT SYSTEMS AND OTHER FEATURES WILL BE DEVELOPED IN THE SUBSEQUENT DESIGN STAGE.
- THE LANDSCAPING DETAILS SHOWN ARE AT PRELIMINARY DESIGN STAGE AND SUBJECT TO FURTHER APPROVAL UNDER THE PROPOSED PLANNING CONDITIONS. FOR DETAILS REFER DRAWING NUMBER 5212868-ATK-ELS-WHL_AL_SCHME-DR-LL-0000019.
- CAMBRIDGE SOUTH STATION DESIGN PLAN IS SHOWN INDICATIVELY TO BE DESIGNED BY OTHERS AND TIE-IN TO BE CONFIRMED AT DETAILED DESIGN PHASE.
- TIE-INS FOR RANGEFORD RETIREMENT VILLAGE ARE SHOWN BASED ON PLANS SHARED IN JULY 2024.
- FOR LOCATION PLAN REFER TO DRAWING NUMBER 5212868-ATK-GEN-WHL_AL-DR-ZL-000017.

Description						
Status	Revision	Drawn	Checked	Reviewed	Authorised	Issue Date
FIRST ISSUE						
A1	CO1	RE	US	AH	GB	08/09/23
Description						
TWA0 Application Oct 2024 Submission						
A1	CO2	AK	KS	RJ	EK	04/10/24
Description						
TWA0 KC SUBMISSION NOV 2024						
A1	CO3	AK	KS	RJ	EK	14/11/24
Description						
TWA0 JANUARY 2025						
A1	CO4	AK	KS	EK	EK	07/01/25

Drawing Suitability: APPROVED - PUBLISHED Status: A1

AtkinsRéalis

Regent House
AtkinsRéalis
4th Floor
90-96 Victoria Road
Chelmsford
Essex CM1 1QU
Tel: +44 (0)1245 245245
www.atkinsrealis.com

Client: GREATER CAMBRIDGE PARTNERSHIP
Growing and sharing prosperity
Delivering our City Deal

Project Title: CSET PHASE 2

Drawing Title: CAMBRIDGE SOUTH EAST TRANSPORT PHASE 2
DEEMED PLANNING DRAWINGS
PROPOSED PLANS
(SHEET 14 OF 16)

Drawing Number: 5212868
Project: WHL_AL
Originator: ATK
Volume: GEN
Type: DR
Role: ZL
Number: 000014

Original Size: A1 Scale: 1:1250 Project Ref. No: 5212868 Sheet: 14 of 16 Rev: C04



7. THE DESIGNS FOR STREET LIGHTING, FENCING, VEHICLE RESTRAINT SYSTEMS AND OTHER FEATURES WILL BE DEVELOPED IN THE SUBSEQUENT DESIGN STAGE.
8. THE LANDSCAPING DETAILS SHOWN ARE AT PRELIMINARY DESIGN STAGE AND SUBJECT TO FURTHER APPROVAL UNDER THE PROPOSED PLANNING CONDITIONS. FOR DETAILS REFER DRAWING NUMBER 5212868-ATK-ELS-WHL_AL_SCHME-DR-LL-000001 TO 0000019.
9. CAMBRIDGE SOUTH STATION DESIGN PLAN IS SHOWN INDICATIVELY TO BE DESIGNED BY OTHERS AND TIE-IN TO BE CONFIRMED AT DETAILED DESIGN PHASE.
10. TIE-INS FOR RANGEFORD RETIREMENT VILLAGE ARE SHOWN BASED ON PLANS SHARED IN JULY 2024.
11. FOR LOCATION PLAN REFER TO DRAWING NUMBER 5212868-ATK-GEN-WHL_AL-DR-ZL-000017.

- SURFACE WATER CARRIER PIPES
- SURFACE WATER FILTER DRAIN
- HIGHWAY MAINTAINABLE AT PUBLIC EXPENSE BOUNDARY
- ECOLOGY DITCH
- SURFACE WATER MANHOLES
- FLOW CONTROL
- LIGHTING COLUMN
- DRAINAGE HEADWALL
- CULVERT
- ROAD MARKINGS
- EXISTING WATER COURSE

- NOTES:
1. ALL DIMENSIONS ARE IN METRES UNLESS STATED OTHERWISE.
2. DRAWING TO BE PRINTED IN COLOUR.
3. THE PROPOSED DESIGN INFORMATION IS AT PRELIMINARY DESIGN STAGE. THE DETAILED DESIGN OF THESE FEATURES WILL BE SUBJECT TO APPROVAL BY THE LOCAL PLANNING AUTHORITY AS PART OF DISCHARGE OF THE DEEMED PLANNING CONDITIONS.
4. THE DRAWING SHALL ONLY BE USED FOR THE INTENDED PURPOSE OF PRELIMINARY DESIGN TO SUPPORT A TRANSPORT AND WORKS ACT ORDER APPLICATION.
5. THE 2D LAYOUT HAS BEEN DEVELOPED BASED ON THE OS MASTERMAP TOPOGRAPHY LAYER OR TOPOGRAPHICAL SURVEYS WHERE AVAILABLE. THE OUTLINE DESIGN MAY BE SUBJECT TO CHANGE DURING THE SUBSEQUENT DESIGN STAGES AS MORE DETAILED TOPOGRAPHICAL SURVEY DATA BECOMES AVAILABLE.
6. THE 3D ASPECTS OF THE DESIGN HAVE BEEN DEVELOPED BASED ON TOPOGRAPHICAL SURVEY DATA WHERE AVAILABLE. THE OUTLINE DESIGN MAY BE SUBJECT TO CHANGE DURING THE SUBSEQUENT DESIGN STAGES AS MORE DETAILED TOPOGRAPHICAL SURVEY DATA BECOMES AVAILABLE.

- ACCESS DETERRENT FENCING
- NOISE BARRIER
- EMBANKMENT FILL
- EMBANKMENT CUT
- RETAINING WALL
- GATE
- POND MAINTENANCE TRACK - GRASSCRETE OR SIMILAR
- ECOLOGY PONDS
- SWALE
- ATTENUATION POND
- TREE PLANTING
- NOISE BUND
- HEDGE/ROW PLANTING
- WILDFLOWER MEADOW PLANTING
- WOODLAND PLANTING
- ENHANCED GRASS MARGINS PLANTING
- AMENITY PLANTING
- DISABLED PARKING AREA
- HARDSTANDING
- TEMPORARY LAND REQUIRED FOR CONSTRUCTION COMPOUND AND MATERIAL STORAGE
- TRAVEL HUB PEDESTRIAN ACCESS
- ACCESS DETERRENT PLANTING
- TRAFFIC SIGNAL CONTROLLED CROSSING OR JUNCTION

- KEY:
- SCHEME BOUNDARY
- PARISH BOUNDARY
- PUBLIC HIGHWAY BOUNDARY
- KERB LINE
- CYCLEWAY AND FOOTWAY SEPARATOR
- EDGING
- KERB LINE
- EXISTING CARRIAGEWAY
- CARRIAGEWAY
- PATH
- CYCLE TRACK
- VERGE
- BLOCK PAVING
- CYCLEWAY BUFFER
- SHARED USE FOOTWAY/ CYCLEWAY
- BUS BORDER AREA
- TRAFFIC ISLAND
- PRIVATE MEANS OF ACCESS
- ACCESS TRACK
- GUIDED BUSWAY
- GUIDED BUSWAY GATE
- CARRIAGEWAY BUFFER
- ROUNDBOAT CENTRAL ISLAND
- EMERGENCY AND MAINTENANCE ACCESS TRACK
- DIVERTED CYCLE NETWORK
- EQUESTRIAN CROSSING
- PASSENGER WAITING SHELTER
- BUSWAY STOP
- PUBLIC RIGHT OF WAY (BRIDLEWAY CROSSING)
- PUBLIC RIGHT OF WAY (RESTRICTED BYWAY CROSSING)
- PUBLIC RIGHT OF WAY (FOOTPATH CROSSING)
- BRIDGE HARDSTANDING
- CYCLE STAND
- TACTILE PAVING
- CORDUROY PAVING
- DUTCH ENTRANCE KERB
- TIMBER POST AND RAIL FENCE
- RABBIT FENCE
- VEHICLE RESTRAINT SYSTEM
- EQUESTRIAN PEN FENCE

Description							
Status	Revision	Drawn	Checked	Reviewed	Authorised	Issue Date	
Description							
FIRST ISSUE							
Status	Revision	Drawn	Checked	Reviewed	Authorised	Issue Date	
A1	P02	RE	US	AH	GB	08/09/23	
Description							
TWAQ Application Oct 2024 Submission							
Status	Revision	Drawn	Checked	Reviewed	Authorised	Issue Date	
A1	P03	AK	KS	RJ	EK	04/10/24	
Description							
TWAQ KC SUBMISSION NOV 2024							
Status	Revision	Drawn	Checked	Reviewed	Authorised	Issue Date	
A1	P04	AK	KS	RJ	EK	14/11/24	
Description							
TWAQ JANUARY 2025							
Status	Revision	Drawn	Checked	Reviewed	Authorised	Issue Date	
A1	P05	AK	KS	EK	EK	07/01/25	
Drawing Suitability						Status	
APPROVED - PUBLISHED						A1	

Regent House
AtkinsRéalis
4th Floor
90-96 Victoria Road
Chelmsford
Essex CM1 1QU
Tel: +44 (0)1245 245245
www.atkinsrealis.com

GROWING AND SHARING PROSPERITY
Delivering our City Deal


Project Title

CSET PHASE 2

Drawing Title

CAMBRIDGE SOUTH EAST TRANSPORT PHASE 2
DEEMED PLANNING DRAWINGS
PROPOSED PLANS
(SHEET 15 OF 16)

Drawing Number		Project		Originator		Volume	
5212868		WHL_AL		- ATK -		- GEN -	
Location		Type		Role		Number	
Original Size: A1		Scale: 1:1250		Project Ref. No: 5212868		Sheet: 15 of 16	
						Rev: P05	

 

- | | |
|---|---|
|  | SURFACE WATER CARRIER PIPES |
|  | SURFACE WATER FILTER DRAIN |
|  | HIGHWAY MAINTAINABLE AT PUBLIC EXPENSE BOUNDARY |
|  | ECOLOGY DITCH |
|  | SURFACE WATER MANHOLES |
|  | FLOW CONTROL |
|  | LIGHTING COLUMN |
|  | DRAINAGE HEADWALL |
|  | CULVERT |
|  | ROAD MARKINGS |
|  | EXISTING WATER COURSE |

- KEY:
- | | |
|--|---|
| | SCHEME BOUNDARY |
| | PARISH BOUNDARY |
| | PUBLIC HIGHWAY BOUNDARY |
| | KERB LINE |
| | CYCLEWAY AND FOOTWAY SEPARATOR |
| | EDGING |
| | KERB LINE |
| | EXISTING CARRIAGEWAY |
| | CARRIAGEWAY |
| | PATH |
| | CYCLE TRACK |
| | VERGE |
| | BLOCK PAVING |
| | CYCLEWAY BUFFER |
| | SHARED USE FOOTWAY/ CYCLEWAY |
| | BUS BORDER AREA |
| | TRAFFIC ISLAND |
| | PRIVATE MEANS OF ACCESS |
| | ACCESS TRACK |
| | GUIDED BUSWAY |
| | GUIDED BUSWAY GATE |
| | CARRIAGEWAY BUFFER |
| | ROUNDBOUNT CENTRAL ISLAND |
| | EMERGENCY AND MAINTENANCE ACCESS TRACK |
| | DIVERTED CYCLE NETWORK |
| | EQUESTRIAN CROSSING |
| | PASSENGER WAITING SHELTER |
| | BUSWAY STOP |
| | PUBLIC RIGHT OF WAY (BRIDLEWAY CROSSING) |
| | PUBLIC RIGHT OF WAY (RESTRICTED BYWAY CROSSING) |
| | PUBLIC RIGHT OF WAY (FOOTPATH CROSSING) |
| | BRIDGE HARDSTANDING |
| | CYCLE STAND |
| | TACTILE PAVING |
| | CORDUROY PAVING |
| | DUTCH ENTRANCE KERB |
| | TIMBER POST AND RAIL FENCE |
| | RABBIT FENCE |
| | VEHICLE RESTRAINT SYSTEM |
| | EQUESTRIAN PEN FENCE |

Description							
Status	Revision	Drawn	Checked	Reviewed	Authorised	Issue Date	
Description FIRST ISSUE							
Status	A1	Revision C01	Drawn RE	Checked US	Reviewed AH	Authorised GB	Issue Date 08/03/23
Description TWAO Application Oct 2024 Submission							
Status	A1	Revision C02	Drawn AK	Checked KS	Reviewed RJ	Authorised EK	Issue Date 04/10/24
Description TWAO KC SUBMISSION NOV 2024							
Status	A1	Revision C03	Drawn AK	Checked KS	Reviewed RJ	Authorised EK	Issue Date 14/11/24
Description TWAO JANUARY 2025							
Status	A1	Revision C04	Drawn AK	Checked KS	Reviewed EK	Authorised EK	Issue Date 07/01/25
Drawing Subtitle							Status
APPROVED - PUBLISHED							A1

		Regent House AtkinsRéalis 4th Floor 90-96 Victoria Road Chelmsford Essex CM1 1QU Tel: +44 (0)1245 245245 www.atkinsrealis.com	
Copyright © AtkinsRéalis (2024)			
Client 		GREATER CAMBRIDGE PARTNERSHIP Growing and sharing prosperity ——— Delivering our City Deal ———	
Project Title		CSET PHASE 2	
Drawing Title CAMBRIDGE SOUTH EAST TRANSPORT PHASE 2 DEEMED PLANNING DRAWINGS PROPOSED PLANS (SHEET 16 OF 16)			
Drawing Number Project Originator Volume 5212868 - ATK - GEN - WHL_AL - DR - ZL - 000016			
Location		Type Role Number	
Original Size: A1	Scale: 1:1250	Project Ref. No: 5212868	Sheet: 16 of 16
			Rev: C04