



1 SITEWIDE ELEVATION - NORTH
1 : 500 Elevation

0 10 20 50m

CLIENT:

BERKELEY HOMES (CAPITAL) PLC.

THIS DRAWING IS COPYRIGHT OF JRM LIMITED.
THE ORIGINAL HARD COPY OF THIS DRAWING HAS BEEN EXECUTED TO SCALE AND IS BASED ON AVAILABLE SURVEY INFORMATION.
REPRODUCTION AND ELECTRONIC DISSEMINATION MAY RESULT IN DISTORTION AND RESIZING OF DRAWING CONTENT.
JRM LIMITED TAKES NO RESPONSIBILITY FOR MEASUREMENTS OR SCALING TAKEN FROM ANY OTHER DRAWING THAN THE ORIGINAL HARD COPY ISSUED BY JRM AND NO RELIANCE MAY BE PLACED ON SUCH DIMENSIONS. IF NO DIMENSION IS GIVEN, IT IS THE BUILDING SHOWN AS DOTTED OUTLINES REPRESENT EXISTING BUILDINGS HERE A CONSENT FOR A NEW BUILDING IS IN PLACE RESPONSIBILITY OF THE RECIPIENT TO ASCERTAIN THE DIMENSION SPECIFICALLY FROM THE ARCHITECT OR BY SITE MEASUREMENT. THE SIZING OF ALL STRUCTURAL & SERVICE ELEMENTS MUST ALWAYS BE CHECKED AGAINST THE RELEVANT ENGINEER DRAWINGS.
ANY OMISSIONS OR DISCREPANCIES BETWEEN DRAWING INFORMATION SHOULD BE BROUGHT TO THE ATTENTION OF THE CONTRACT ADMINISTRATOR.
CDM REGISTER: FLAGGED HAS ISSUES RELATING TO CONSTRUCTION (DESIGN AND MANAGEMENT) TO BE ADDRESSED DURING DESIGN DEVELOPMENT.
TO BE READ IN CONJUNCTION WITH DESIGN RISK REGISTER AND RESIDUAL RISK REGISTER.
FURNITURE LOCATIONS ARE ILLUSTRATIVE

NOTES:

KEY

X BUILDING REFERENCE

APPLICATION/SITE BOUNDARY LINE
(RECEIVED 25/01/24)

REFER 004400 SERIES DRAWINGS FOR
DETAILED BUILDING BY BUILDING
ELEVATIONS AND MATERIALITY


NOT FOR CONSTRUCTION

P0 | For Planning | DRM | RM | JSt | 06.24

REV | DESCRIPTION | DR | CHK | QA | DATE



KEY

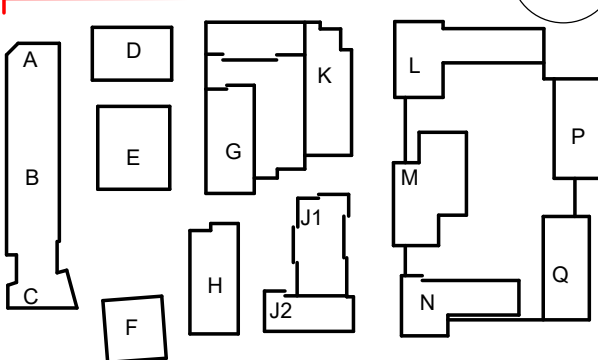


TITLE
ELEVATIONS - SITEWIDE - 01

PROJECT
AYLESHAM CENTRE PECKHAM

PROJECT STATUS SCALE SIZE
PLANNING 1 : 500 A1

DRAWING NO REVISION
ASCP-DRM-ZZ-ZZ-DGA-A- 004000 P0

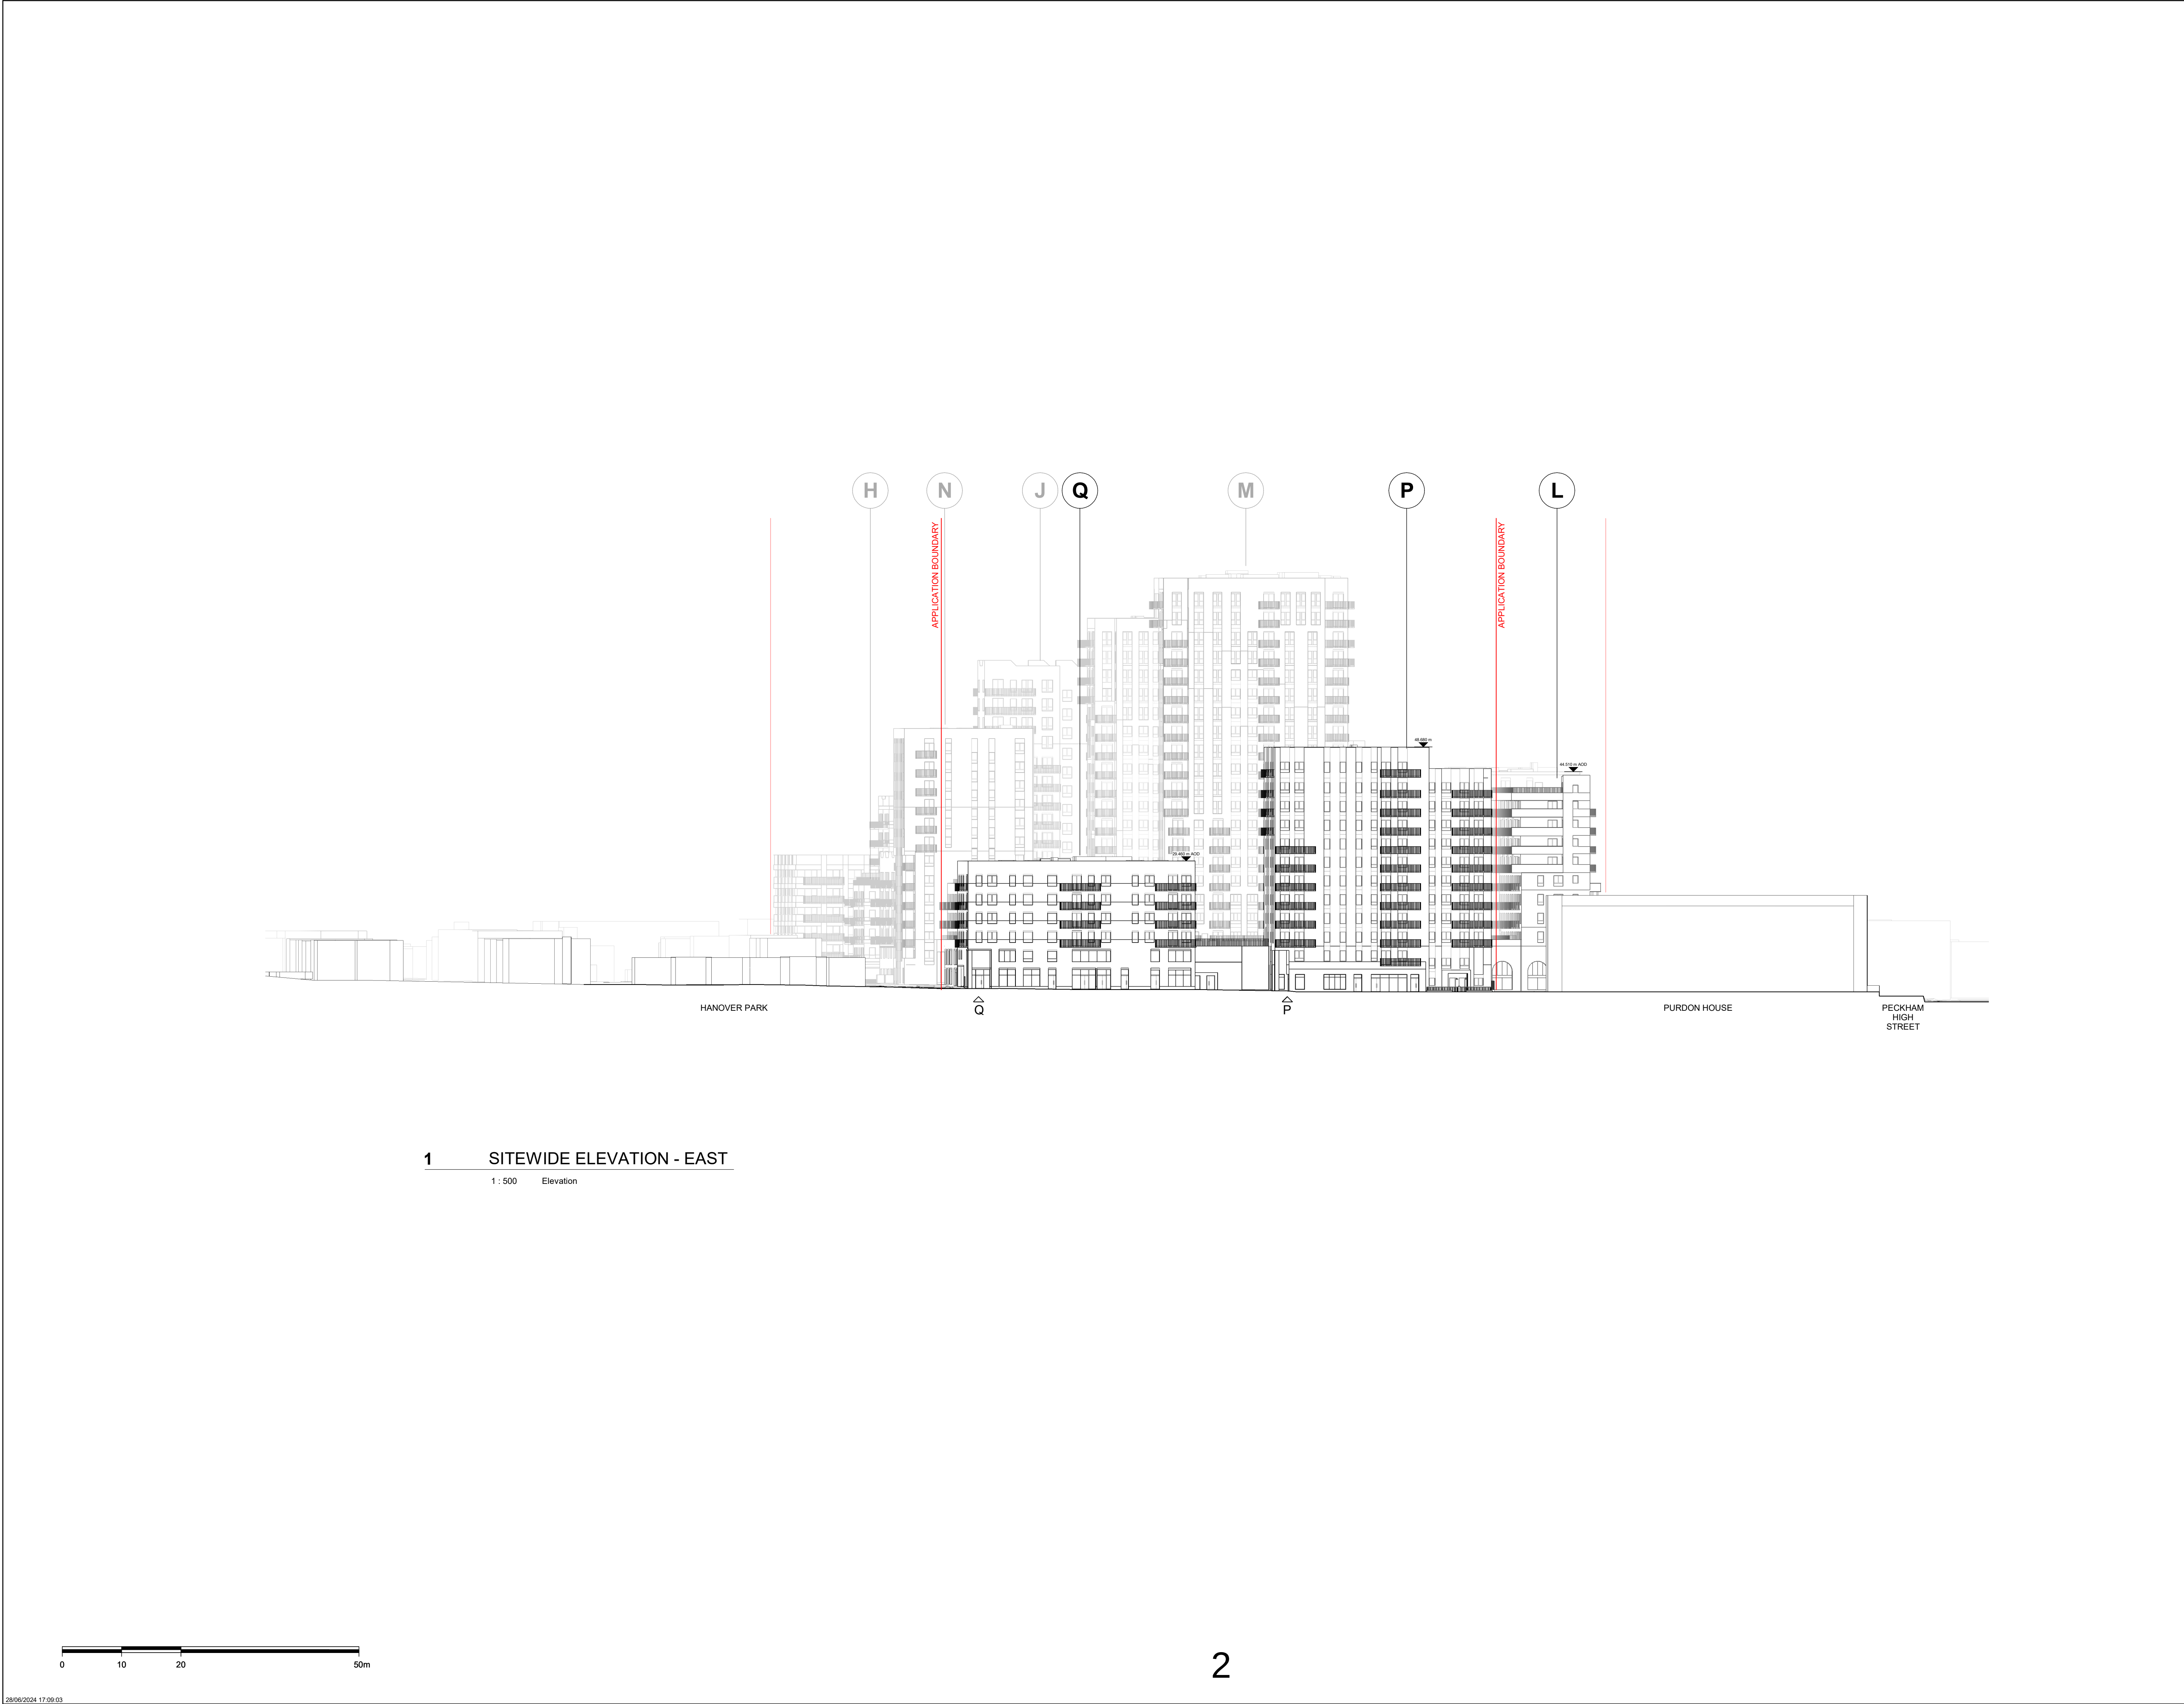

1 SITEWIDE ELEVATION - EAST
1 : 500 Elevation

CLIENT:
BERKELEY HOMES (CAPITAL) PLC.

THIS DRAWING IS COPYRIGHT OF JRM LIMITED.

THE ORIGINAL HARDCOPY OF THIS DRAWING HAS BEEN EXECUTED TO SCALE AND IS BASED ON AVAILABLE SURVEY INFORMATION.

REPRODUCTION AND ELECTRONIC DISSEMINATION MAY RESULT IN DISTORTION AND RESIZING OF DRAWING CONTENT.

JRM LIMITED TAKES NO RESPONSIBILITY FOR MEASUREMENTS OR SCALING TAKEN FROM ANY OTHER DRAWING THAN THE ORIGINAL HARDCOPY ISSUED BY JRM AND NO RELIANCE MAY BE PLACED ON SUCH DIMENSIONS. IF NO DIMENSION IS GIVEN, IT IS THE BUILDING SHOWN AS DOTTED OUTLINES REPRESENT EXISTING BUILDINGS HERE A CONSENT FOR A NEW BUILDING IS IN PLACE RESPONSIBILITY OF THE RECIPIENT TO ASCERTAIN THE DIMENSION SPECIFICALLY FROM THE ARCHITECT OR BY SITE MEASUREMENT. THE SIZING OF ALL STRUCTURAL & SERVICE ELEMENTS MUST ALWAYS BE CHECKED AGAINST THE RELEVANT ENGINEERING DRAWINGS.

ANY OMISSIONS OR DISCREPANCIES BETWEEN DRAWING INFORMATION SHOULD BE BROUGHT TO THE ATTENTION OF THE CONTRACT ADMINISTRATOR.

CDM REGISTER: FLAGGED HAS ISSUES RELATING TO CONSTRUCTION (DESIGN AND MANAGEMENT) TO BE ADDRESSED DURING DESIGN DEVELOPMENT TO BE READ IN CONJUNCTION WITH DESIGN RISK REGISTER AND RESIDUAL RISK REGISTER.

FURNITURE LOCATIONS ARE ILLUSTRATIVE

NOTES:
KEY
X BUILDING REFERENCE
APPLICATION/SITE BOUNDARY LINE (RECEIVED 25/01/24)
REFER 004400 SERIES DRAWINGS FOR DETAILED BUILDING BY BUILDING ELEVATIONS AND MATERIALITY

NOT FOR CONSTRUCTION

P0	For Planning	DRM	RM	JSt	06.24
REV	DESCRIPTION	DR	CHK	QA	DATE

JRM Ltd
Magdalen House
136-148 Colindale Avenue
London N9 7JH
+44 (0)20 7803 9177
mail@jrmstudio.com
www.jrmstudio.com

KEY
A B C D E F G H J1 J2 K L M N P Q
TITLE
ELEVATIONS - SITEWIDE - 02
PROJECT
AYLESHAM CENTRE PECKHAM
PROJECT STATUS
PLANNING
SCALE
1 : 500
SIZE
A1
DRAWING NO
ASCP-DRM-ZZ-ZZ-DGA-A- 004001
REVISION
P0



1 SITEWIDE ELEVATION - SOUTH
1 : 500 Elevation



CLIENT:

BERKELEY HOMES (CAPITAL) PLC.

THIS DRAWING IS COPYRIGHT OF JRM LIMITED.
THE ORIGINAL HARDCOPY OF THIS DRAWING HAS BEEN EXECUTED TO SCALE AND IS BASED ON AVAILABLE SURVEY INFORMATION.
REPRODUCTION AND ELECTRONIC DISSEMINATION MAY RESULT IN DISTORTION AND RESIZING OF DRAWING CONTENT.
JRM LIMITED TAKES NO RESPONSIBILITY FOR MEASUREMENTS OR SCALING TAKEN FROM ANY OTHER DRAWING THAN THE ORIGINAL HARDCOPY ISSUED BY JRM AND NO RELIANCE MAY BE PLACED ON SUCH DIMENSIONS. IF NO DIMENSION IS GIVEN, IT IS THE BUILDING SHOWN AS DOTTED OUTLINES REPRESENT EXISTING BUILDINGS HERE A CONSENT FOR A NEW BUILDING IS IN PLACE RESPONSIBILITY OF THE RECIPIENT TO ASCERTAIN THE DIMENSION SPECIFICALLY FROM THE ARCHITECT OR BY SITE MEASUREMENT. THE SIZING OF ALL STRUCTURAL & SERVICE ELEMENTS MUST ALWAYS BE CHECKED AGAINST THE RELEVANT ENGINEERED DRAWINGS.
ANY OMISSIONS OR DISCREPANCIES BETWEEN DRAWING INFORMATION SHOULD BE BROUGHT TO THE ATTENTION OF THE CONTRACT ADMINISTRATOR.
CDM REGISTER: FLAGGED HAS ISSUES RELATING TO CONSTRUCTION (DESIGN AND MANAGEMENT) TO BE ADDRESSED DURING DESIGN DEVELOPMENT.
TO BE READ IN CONJUNCTION WITH DESIGN RISK REGISTER AND RESIDUAL RISK REGISTER.
FURNITURE LOCATIONS ARE ILLUSTRATIVE

NOTES:

KEY

X BUILDING REFERENCE

APPLICATION/SITE BOUNDARY LINE
(RECEIVED 25/01/24)

REFER 004400 SERIES DRAWINGS FOR
DETAILED BUILDING BY BUILDING
ELEVATIONS AND MATERIALITY

NOT FOR CONSTRUCTION


P0 | For Planning | DRM | RM | JSt | 06.24

REV | DESCRIPTION | DR | CHK | QA | DATE



JRM Ltd
Magdalen House
136-148 Colindale Avenue
London SE1 7JL UK
+44 (0)20 7803 0177
mail@jrmstudio.com
www.jrmstudio.com

KEY

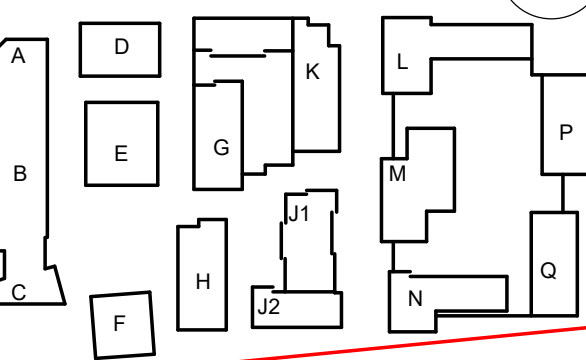

TITLE
ELEVATIONS - SITEWIDE - 03

PROJECT
AYLESHAM CENTRE PECKHAM

PROJECT STATUS
PLANNING

SCALE
1 : 500


SIZE
A1

DRAWING NO
ASCP-DRM-ZZ-ZZ-DGA-A- 004002

REVISION
P0



1 BUILDINGS L,M,N SITEWIDE ELEVATION - WEST
1 : 500 Elevation

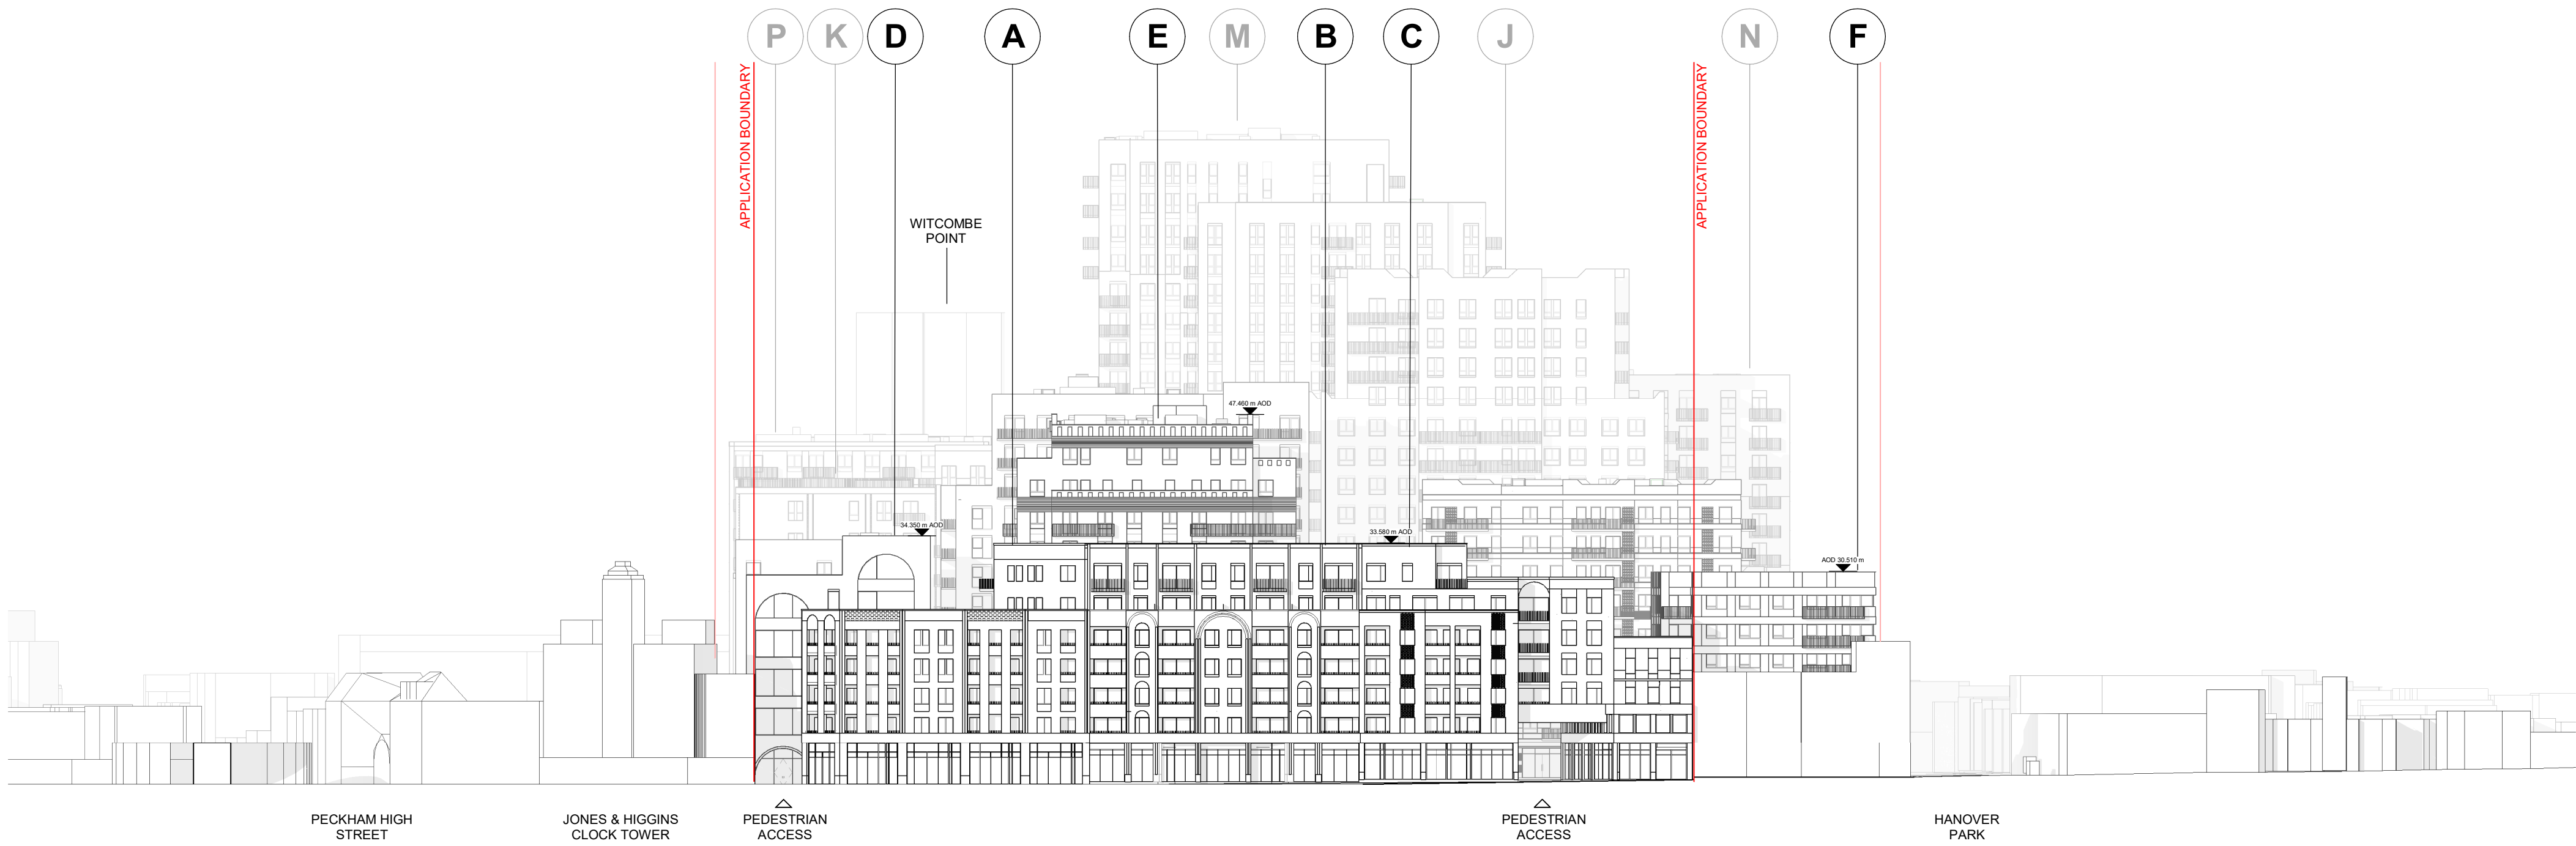

2 SITEWIDE ELEVATION - WEST
1 : 500 Elevation



CLIENT:
BERKELEY HOMES (CAPITAL) PLC.

THIS DRAWING IS COPYRIGHT OF JRM LIMITED.
THE ORIGINAL HARD COPY OF THIS DRAWING HAS BEEN EXECUTED TO SCALE AND IS BASED ON AVAILABLE SURVEY INFORMATION.
REPRODUCTION AND ELECTRONIC DISSEMINATION MAY RESULT IN DISTORTION AND RESIZING OF DRAWING CONTENT.
JRM LIMITED TAKES NO RESPONSIBILITY FOR MEASUREMENTS OR SCALING TAKEN FROM ANY OTHER DRAWING THAN THE ORIGINAL HARD COPY ISSUED BY JRM AND NO RELIANCE MAY BE PLACED ON SUCH DIMENSIONS. IF NO DIMENSION IS GIVEN, IT IS THE BUILDING SHOWN AS DOTTED OUTLINES REPRESENT EXISTING BUILDINGS HERE A CONSENT FOR A NEW BUILDING IS IN PLACE RESPONSIBILITY OF THE RECIPIENT TO ASCERTAIN THE DIMENSION SPECIFICALLY FROM THE ARCHITECT OR BY SITE MEASUREMENT. THE SIZING OF ALL STRUCTURAL & SERVICE ELEMENTS MUST ALWAYS BE CHECKED AGAINST THE RELEVANT ENGINEER DRAWINGS.
ANY OMISSIONS OR DISCREPANCIES BETWEEN DRAWING INFORMATION SHOULD BE BROUGHT TO THE ATTENTION OF THE CONTRACT ADMINISTRATOR.
CDM REGISTER: FLAGGED HAS ISSUES RELATING TO CONSTRUCTION (DESIGN AND MANAGEMENT) TO BE ADDRESSED DURING DESIGN DEVELOPMENT TO BE READ IN CONJUNCTION WITH DESIGN RISK REGISTER AND RESIDUAL RISK REGISTER.
FURNITURE LOCATIONS ARE ILLUSTRATIVE

NOTES:

KEY

X BUILDING REFERENCE

APPLICATION/SITE BOUNDARY LINE
(RECEIVED 25/01/24)

REFER 004400 SERIES DRAWINGS FOR
DETAILED BUILDING BY BUILDING
ELEVATIONS AND MATERIALITY


NOT FOR CONSTRUCTION

P0 | For Planning | DRM | RM | JSt | 06.24

REV | DESCRIPTION | DR | CHK | QA | DATE



JRM Ltd
Magdalen House
136-148 Collyer Street
London SE1 7TU UK
+44 (0)20 7803 9177
mail@jrmstudio.com
www.jrmstudio.com

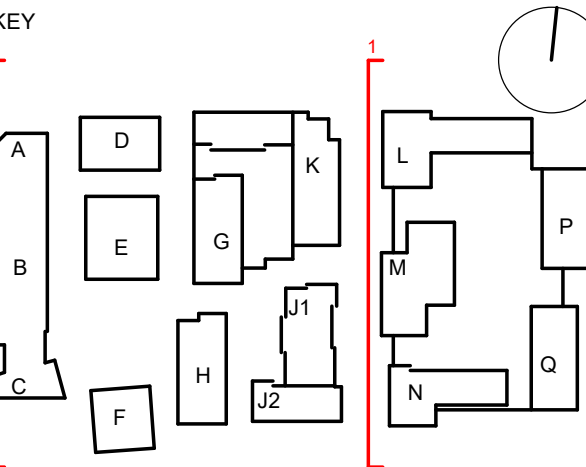

TITLE
ELEVATIONS - SITEWIDE - 04

PROJECT
AYLESHAM CENTRE PECKHAM

PROJECT STATUS
PLANNING

SCALE
1 : 500

SIZE
A1


DRAWING NO
ASCP-DRM-ZZ-ZZ-DGA-A- 004003

REVISION
P0




1 BUILDINGS K,G,H SITEWIDE ELEVATION - WEST

1 : 500 Elevation

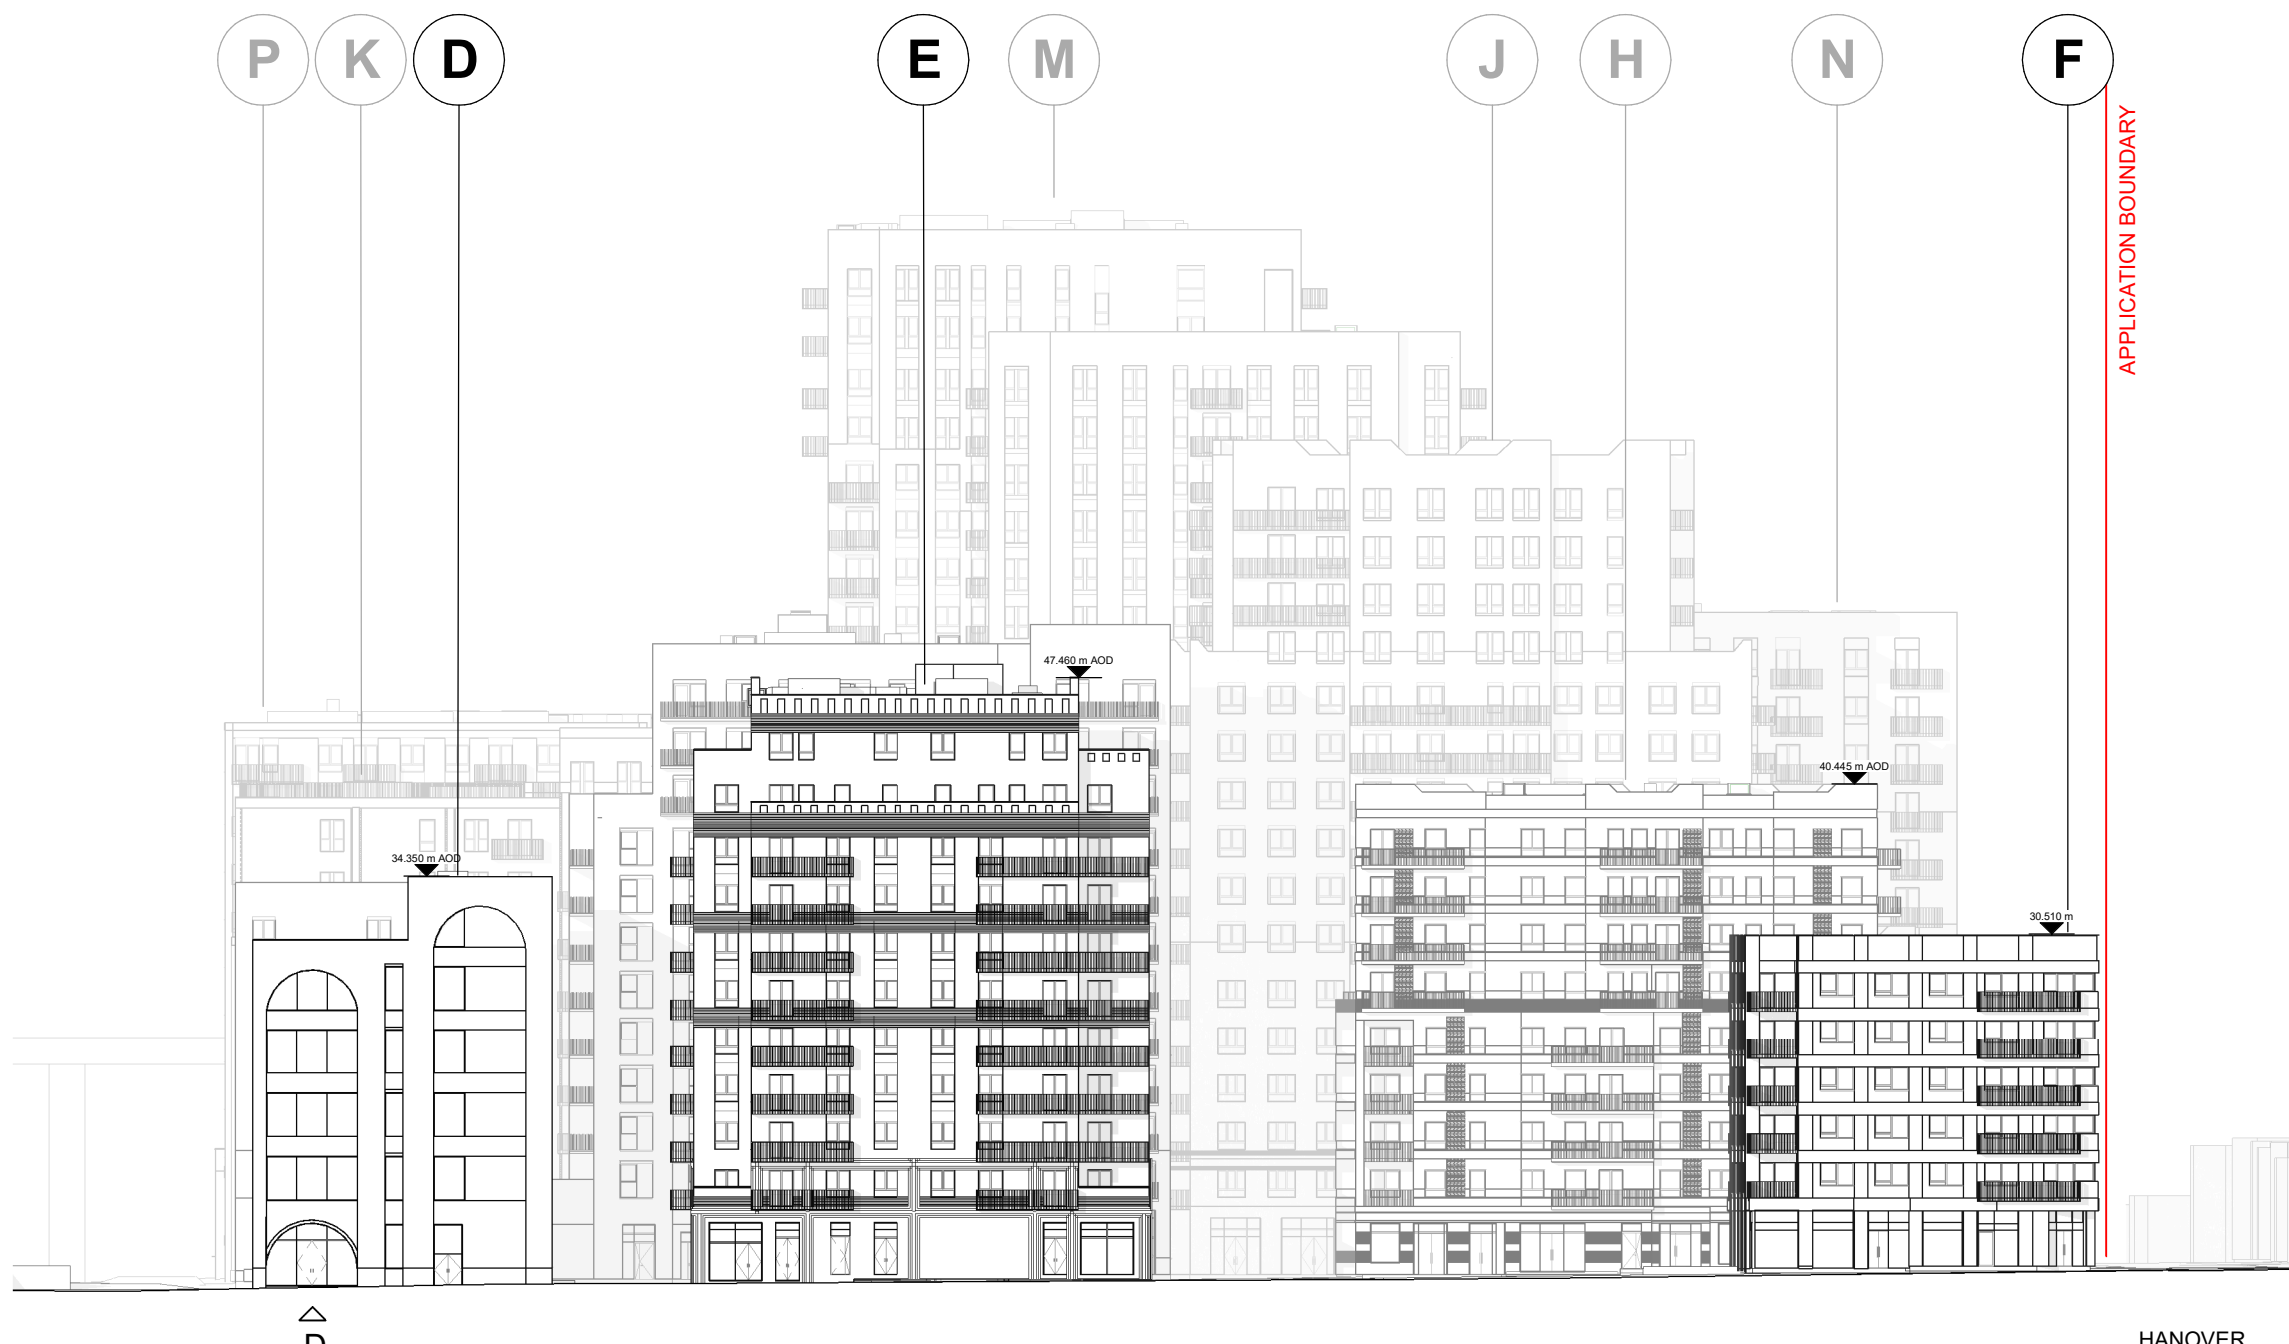

2 BUILDINGS D,E,F SITEWIDE ELEVATION - WEST

1 : 500 Elevation

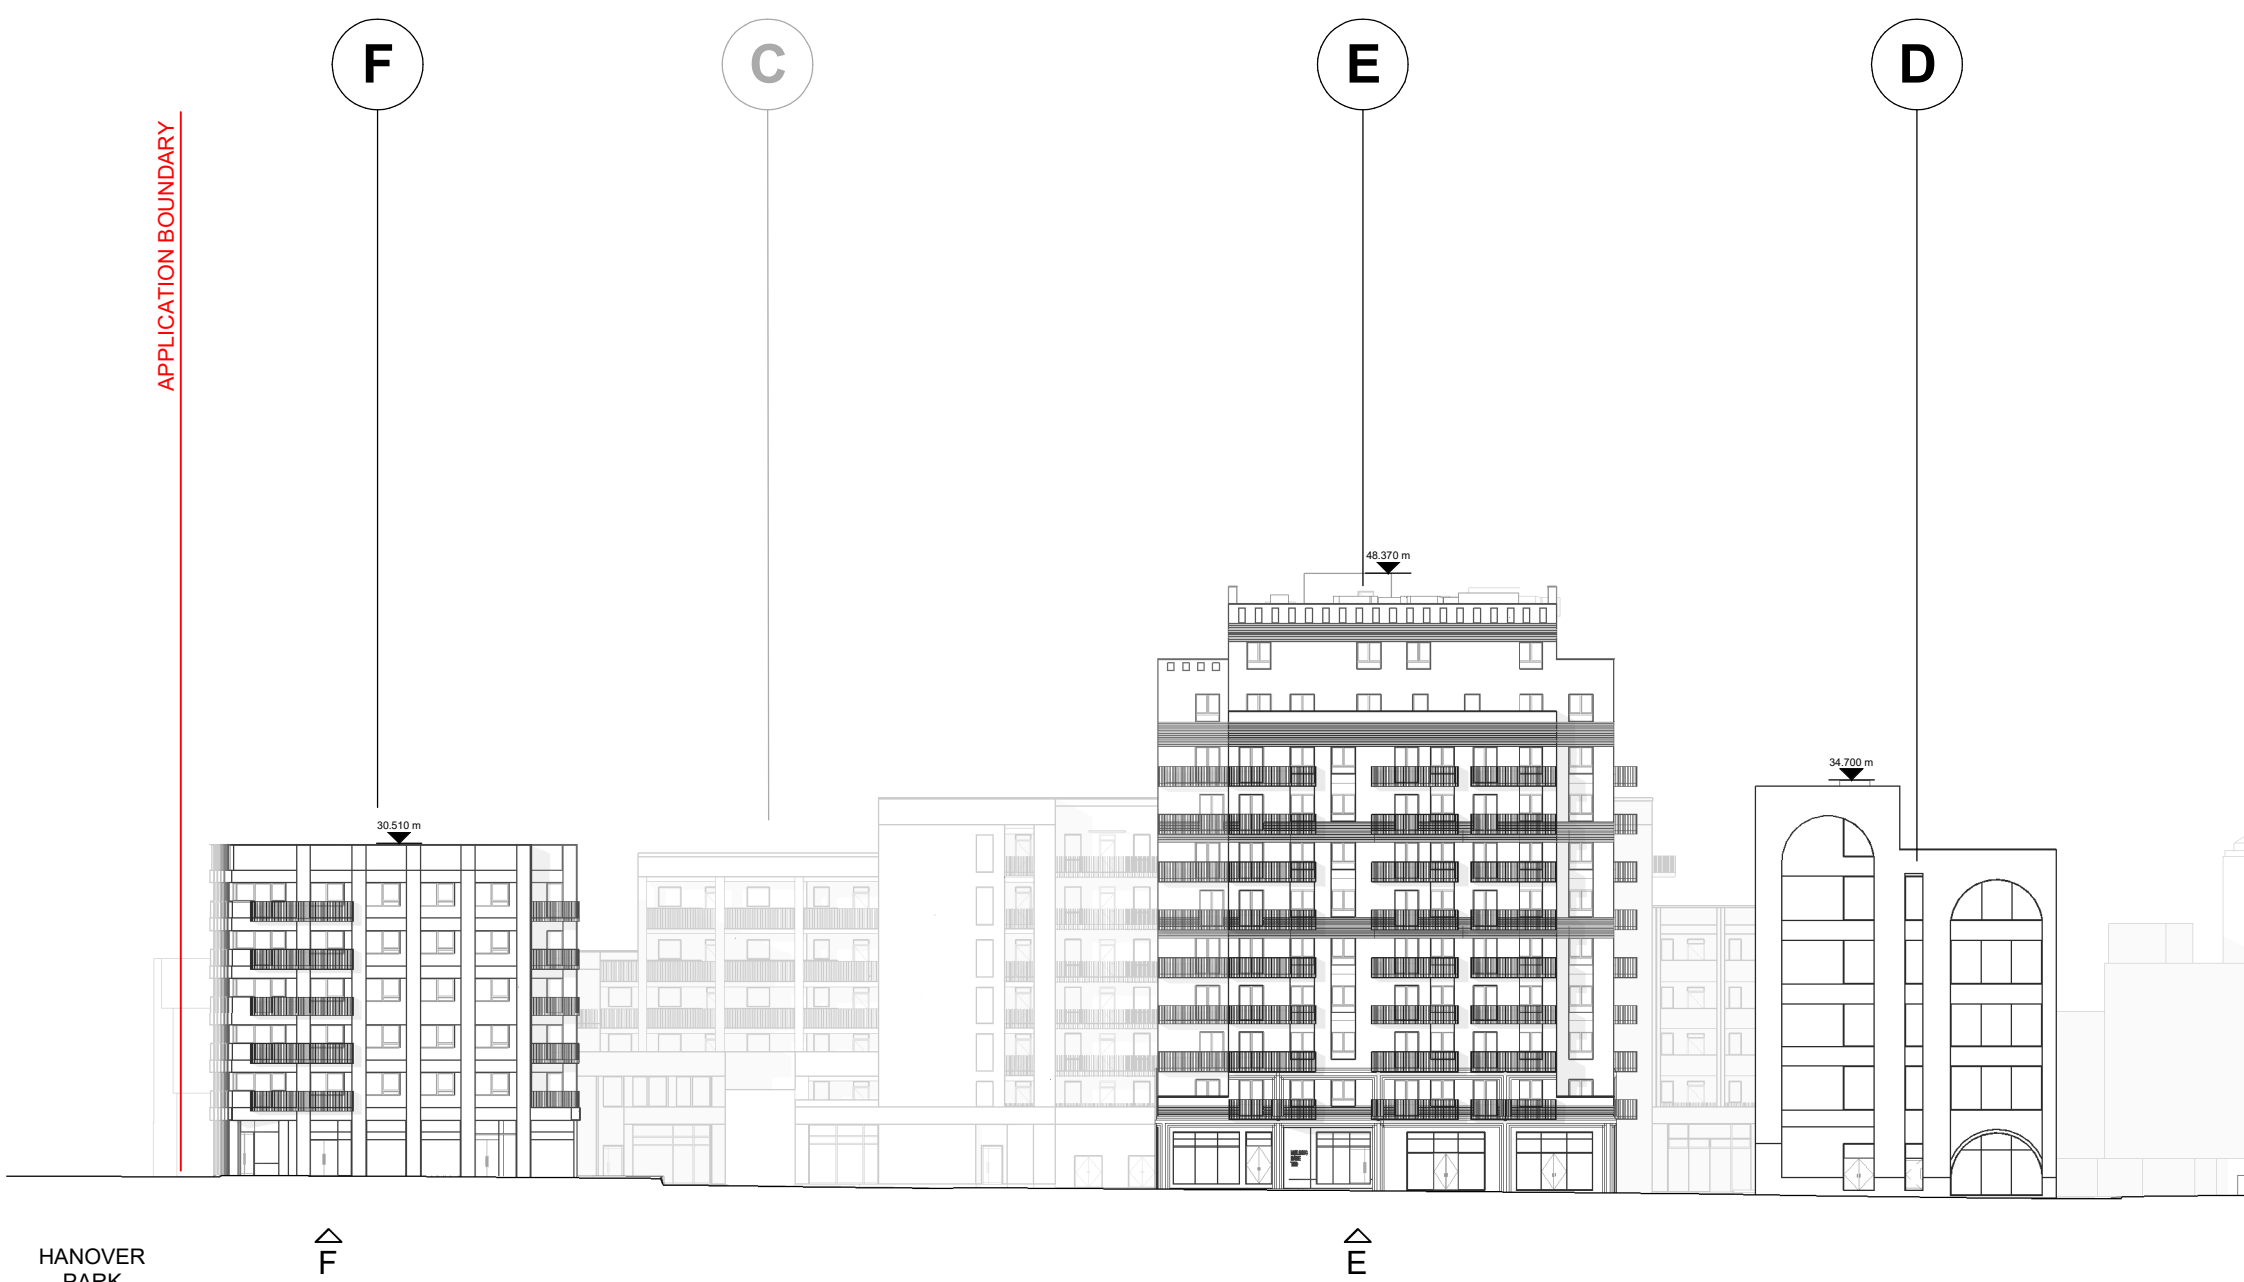


3 BUILDINGS D,E,F SITEWIDE ELEVATION - EAST

1 : 500 Elevation



4 BUILDINGS J,K SITEWIDE ELEVATION - EAST

1 : 500 Elevation

 

CLIENT:

BERKELEY HOMES (CAPITAL) PLC.

THIS DRAWING IS COPYRIGHT OF JRAM LIMITED.
THE ORIGINAL HARDCOPY OF THIS DRAWING HAS BEEN EXECUTED TO SCALE AND IS BASED ON AVAILABLE SURVEY INFORMATION.
REPRODUCTION AND ELECTRONIC DISSEMINATION MAY RESULT IN DISTORTION AND RESIZING OF DRAWING CONTENT.
JRAM LIMITED TAKES NO RESPONSIBILITY FOR MEASUREMENTS OR SCALING TAKEN FROM ANY OTHER DRAWING THAN THE ORIGINAL HARDCOPY ISSUED BY JRAM AND NO RELIANCE MAY BE PLACED ON SUCH DIMENSIONS. IF NO DIMENSION IS GIVEN, IT IS THE BUILDINGS SHOWN AS DOTTED OUTLINES REPRESENT EXISTING BUILDINGS HERE A CONSENT FOR A NEW BUILDING IS IN PLACE RESPONSIBILITY OF THE RECIPIENT TO ASCERTAIN THE DIMENSION SPECIFICALLY FROM THE ARCHITECT OR BY SITE MEASUREMENT. THE SIZING OF ALL STRUCTURAL & SERVICE ELEMENTS MUST ALWAYS BE CHECKED AGAINST THE RELEVANT ENGINEERING DRAWINGS.
ANY OMISSIONS OR DISCREPANCIES BETWEEN DRAWING INFORMATION SHOULD BE BROUGHT TO THE ATTENTION OF THE CONTRACT ADMINISTRATOR.
CDM REGISTER: FLAGGED HAS ISSUES RELATING TO CONSTRUCTION (DESIGN AND MANAGEMENT) TO BE ADDRESSED DURING DESIGN DEVELOPMENT.
TO BE READ IN CONJUNCTION WITH DESIGN RISK REGISTER AND RESIDUAL RISK REGISTER.
FURNITURE LOCATIONS ARE ILLUSTRATIVE

NOTES:

KEY



BUILDING REFERENCE


APPLICATION/SITE BOUNDARY LINE
(RECEIVED 25/01/24)

REFER 004400 SERIES DRAWINGS FOR
DETAILED BUILDING BY BUILDING
ELEVATIONS AND MATERIALITY


NOT FOR CONSTRUCTION

P0 | For Planning | DRM | RM | JSt | 06.24

REV | DESCRIPTION | DR | CHK | QA | DATE

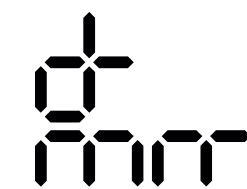

KEY

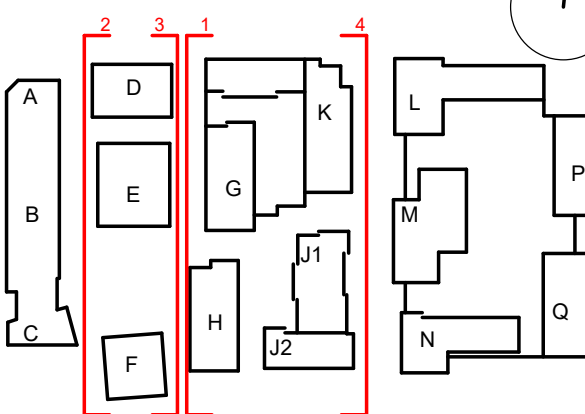

TITLE
ELEVATIONS - SITEWIDE - 05

PROJECT
AYLESHAM CENTRE PECKHAM

PROJECT STATUS
PLANNING

SCALE
1 : 500

SIZE
A1

DRAWING NO
ASCP-DRM-ZZ-DGA-A- 004005

REVISION
P0

BERKELEY HOMES (CAPITAL) PLC.

NOTES:

BUILDING D
MATERIAL KEY

D-01: WHITE BRICK WITH DARK MORTAR
D-02: WHITE BRICK WITH LIGHT MORTAR
D-03: METAL FRAMED WINDOWS - DARK GREY
D-04: METAL FRAMED CURTAIN WALL - DARK GREY
D-05: BURGUNDY GLAZED BRICK
D-06: WEATHER PROOF OPENING INTO EXTERNAL
STAIRCASE - DARK GREY
D-07: METAL DOOR - BURGUNDY
D-08: METAL LOUVRE - BURGUNDY
D-09: GLAZED DOOR

1. CONTEXT INFORMATION IS ILLUSTRATIVE ONLY. SPOT HEIGHTS (AOD) ARE INDICATIVE AND SUBJECT TO LANDSCAPE AND SERVING-ENGINEERING DEVELOPMENT.
 2. ARCHITECTURAL DESIGN SUBJECT TO ONGOING DESIGN DEVELOPMENT THROUGH SUBSEQUENT RIBA WORK STAGES.
 3. LANDSCAPE INFORMATION IS ILLUSTRATIVE ONLY. FOR MORE INFORMATION REFER TO STRUCTURE ENGINEER PACKAGE.
 4. SERVING/TRANSPORT INFORMATION IS ILLUSTRATIVE ONLY. FOR MORE INFORMATION REFER TO TRANSPORT STATEMENT.
 5. LANDSCAPE INFORMATION IS ILLUSTRATIVE ONLY. FOR MORE INFORMATION REFER TO LANDSCAPE PACKAGE.
- NOTES: SHOWN ARE IN MZ, ELEVATION IN M, AND DIMS IN MM.

NOT FOR CONSTRUCTION


P0	For Planning	DRM	RM	JSt	06.24
----	--------------	-----	----	-----	-------

REV	DESCRIPTION	DR	CHK	QA	DATE
-----	-------------	----	-----	----	------



dRMM Ltd.
Magdalen House
136-148 Tooley Street
London SE1 2TU UK
+44 (0)20 7803 0777
mail@drmmstudio.co
www.drmmstudio.co

KEY

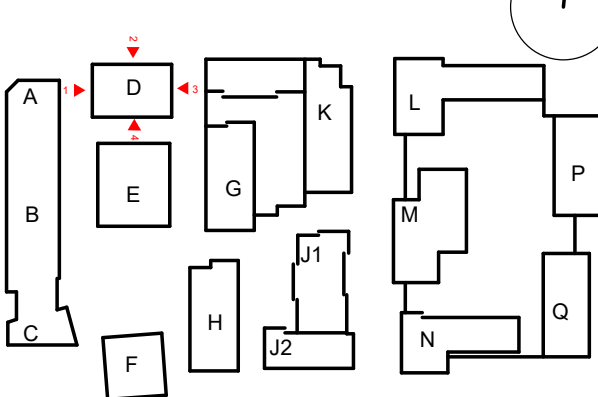

TITLE
ELEVATIONS - BUILDING D - 01

PROJECT
AYLESHAM CENTRE PECKHAM

PROJECT STATUS	SCALE	SIZE
PLANNING	1 : 200	A1

DRAWING NO	REVISIO
ASCP-DRM-AD-ZZ-DGA-A- 004410	P0





ASCP-DRM-AE-ZZ-DGA-A- 004420 P0



DRAWING NO	REVISION
ASCP-DRM-AF-ZZ-DGA-A- 004430	P0



1 BUILDINGS A, B & C - WEST ELEVATION

1 : 200 Elevation



2 BUILDING A - NORTH ELEVATION

1 : 200 Elevation

- CONTEXT INFORMATION IS ILLUSTRATIVE ONLY.
- SPOT HEIGHTS (AOD) ARE INDICATIVE AND SUBJECT TO LANDSCAPE AND SERVICES DESIGN DEVELOPMENT.
- ARCHITECTURAL DESIGN SUBJECT TO ONGOING DESIGN DEVELOPMENT THROUGH SUBSEQUENT RIBA WORK STAGES.
- STRUCTURE INFORMATION IS ILLUSTRATIVE ONLY. FOR MORE INFORMATION REFER TO STRUCTURE ENGINEER PACKAGE.
- SERVICING/TRANSPORT INFORMATION IS ILLUSTRATIVE ONLY. FOR MORE INFORMATION REFER TO TRANSPORT STATEMENT.
- LANDSCAPE INFORMATION IS ILLUSTRATIVE ONLY. FOR MORE INFORMATION REFER TO LANDSCAPE PACKAGE.
- WHERE SHOWN, AREAS ARE IN M2. ELEVATION IN M, AND DIMS IN MM.


BUILDING C MATERIAL KEY:

- C-01: LIGHT PINK BRICK
- C-01a: LIGHT PINK BRICK - ARTICULATED
- C-02: TAUPE BRICK
- C-02a: TAUPE BRICK - ARTICULATED
- C-03: LIGHT PINK BRICK 02
- C-03a: LIGHT PINK BRICK 02 - ARTICULATED
- C-04a: ORANGE BRICK - ARTICULATED
- C-05: BEIGE BRICK 01
- C-05a: BEIGE BRICK 01 - ARTICULATED
- C-06: YELLOW BRICK
- C-06a: YELLOW BRICK - ARTICULATED
- C-07a: DARK GREEN GLAZED BRICK - ARTICULATED
- C-08a: LIGHT GREEN GLAZED BRICK - ARTICULATED
- C-09a: ORANGE POLYESTER POWDER COATED (PPC) METAL FRAMED WINDOWS
- C-09b: PLUM PPC METAL FRAMED WINDOWS
- C-09c: GREEN PPC METAL FRAMED WINDOWS
- C-10: GLAZED, PINK AND GREEN POLYESTER POWDER COATED METAL FRAMED CURTAIN WALL SYSTEM
- C-11a: LIGHT PINK - POLYESTER POWDER COATED (PPC) METAL BALCONY AND BALUSTRADE SYSTEM
- C-11b: MEDIUM PINK - PPC METAL BALCONY AND BALUSTRADE SYSTEM
- C-11c: DARK PINK - PPC METAL BALCONY AND BALUSTRADE SYSTEM
- C-11d: LIGHT ORANGE - PPC METAL BALCONY AND BALUSTRADE SYSTEM
- C-11e: MEDIUM ORANGE - PPC METAL BALCONY AND BALUSTRADE SYSTEM
- C-11f: DARK ORANGE - PPC METAL BALCONY AND BALUSTRADE SYSTEM
- C-12: ORANGE PPC METAL CLADDING SYSTEM




3 BUILDINGS A, B & C - EAST ELEVATION

1 : 200 Elevation

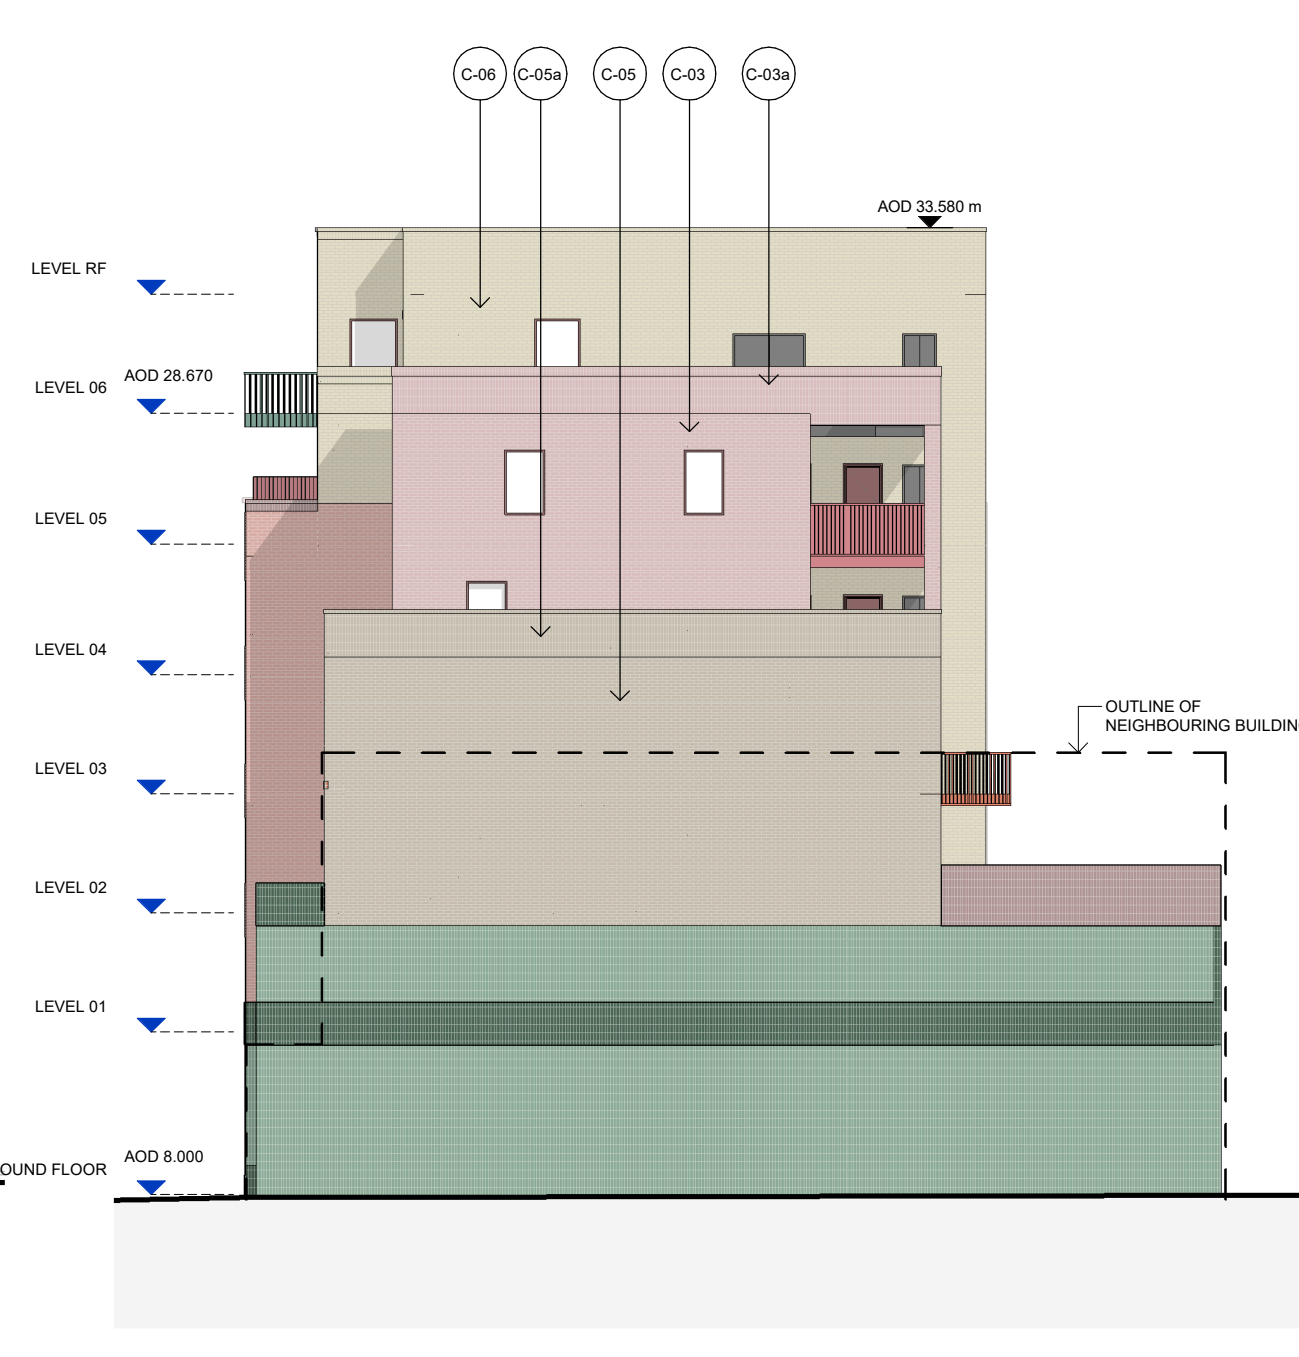

4 BUILDING C - SOUTH ELEVATION

1 : 200 Elevation

 

CLIENT:

BERKELEY HOMES (CAPITAL) PLC.

THIS DRAWING IS COPYRIGHT OF JRAM LIMITED.

THE ORIGINAL HARD COPY OF THIS DRAWING HAS BEEN EXECUTED TO SCALE AND IS BASED ON AVAILABLE SURVEY INFORMATION.

REPRODUCTION AND ELECTRONIC DISSEMINATION MAY RESULT IN DISTORTION AND RESIZING OF DRAWING CONTENT.

JRAM LIMITED TAKES NO RESPONSIBILITY FOR MEASUREMENTS OR SCALING TAKEN FROM ANY OTHER DRAWING THAN THE ORIGINAL. HARD COPY ISSUED BY JRAM AND NO RELIANCE MAY BE PLACED ON SUCH DIMENSIONS. IF NO DIMENSION IS GIVEN, IT IS THE BUILDING SHOWN AS DOTTED OUTLINES REPRESENT EXISTING BUILDINGS. HERE A CONSENT FOR A NEW BUILDING IS IN PLACE. RESPONSIBILITY OF THE RECIPIENT TO ASCERTAIN THE DIMENSION SPECIFICALLY FROM THE ARCHITECT OR BY SITE MEASUREMENT. THE SIGN OF ALL STRUCTURAL & SERVICES ELEMENTS MUST ALWAYS BE CHECKED AGAINST THE RELEVANT ENGINEERING DRAWINGS.

ANY OMISSIONS OR DISCREPANCIES BETWEEN DRAWING INFORMATION SHOULD BE BROUGHT TO THE ATTENTION OF THE CONTRACT ADMINISTRATOR. CDM REGISTER: FLAGGED HAS ISSUES RELATING TO CONSTRUCTION DESIGN AND MANAGEMENT TO BE ADDRESSED DURING DESIGN DEVELOPMENT. TO BE READ IN CONJUNCTION WITH DESIGN RISK REGISTER AND RESIDUAL RISK REGISTER.

FURNITURE LOCATIONS ARE ILLUSTRATIVE

NOTES:

BUILDING A MATERIAL KEY:

- A-01: PINK BRICK
- A-01a: PINK BRICK - ARTICULATED
- A-02: DARK PINK BRICK 01
- A-02a: DARK PINK BRICK 01 - ARTICULATED
- A-03: YELLOW BRICK
- A-03a: YELLOW BRICK - ARTICULATED
- A-04: LIGHT PINK BRICK
- A-04a: LIGHT PINK BRICK 01 - ARTICULATED
- A-05: LIGHT PINK BRICK 02
- A-05a: LIGHT PINK BRICK 02 - ARTICULATED
- A-06: DARK PINK BRICK 02
- A-06a: DARK PINK BRICK 02 - ARTICULATED
- A-07a: LIGHT GREEN GLAZED BRICK - ARTICULATED
- A-08a: DARK GREEN GLAZED BRICK - ARTICULATED
- A-09a: GREEN - POLYESTER POWDER COATED METAL (PPC) - FRAMED WINDOWS
- A-10a: GLAZED, PINK AND GREEN POLYESTER POWDER COATED METAL FRAMED CURTAIN WALL SYSTEM
- A-12a: DARK TEAL - POLYESTER POWDER COATED METAL BALCONY AND BALUSTRADE SYSTEM
- A-12b: MEDIUM TEAL - POLYESTER POWDER COATED METAL BALCONY AND BALUSTRADE SYSTEM
- A-12c: LIGHT TEAL - POLYESTER POWDER COATED METAL BALCONY AND BALUSTRADE SYSTEM
- A-12d: DARK PINK - POLYESTER POWDER COATED METAL BALCONY AND BALUSTRADE SYSTEM
- A-12e: MEDIUM PINK - POLYESTER POWDER COATED METAL BALCONY AND BALUSTRADE SYSTEM
- A-12f: LIGHT PINK - POLYESTER POWDER COATED METAL BALCONY AND BALUSTRADE SYSTEM
- A-12g: GREEN - POLYESTER POWDER COATED METAL BALCONY AND BALUSTRADE SYSTEM


BUILDING B MATERIAL KEY:

- B-01: BEIGE BRICK WITH DARK GREY MORTAR
- B-02: BEIGE BRICK WITH LIGHT GREY MORTAR
- B-02a: BEIGE BRICK WITH LIGHT GREY MORTAR - ARTICULATED
- B-03: DARK PINK BRICK
- B-04: LIGHT PINK BRICK
- B-05a: ORANGE BRICK - ARTICULATED
- B-06a: DARK GREEN GLAZED BRICK - ARTICULATED
- B-07a: LIGHT GREEN GLAZED BRICK - ARTICULATED
- B-08a: YELLOW BRICK - ARTICULATED
- B-09a: PINK - POWDER COATED METAL FRAMED WINDOWS
- B-09b: GREEN - POWDER COATED METAL FRAMED WINDOWS
- B-09c: LIGHT ORANGE - POWDER COATED METAL FRAMED WINDOWS
- B-10: GLAZED, PINK AND GREEN POLYESTER POWDER COATED METAL - FRAMED CURTAIN WALL SYSTEM
- B-11a: LIGHT PINK - POLYESTER POWDER COATED (PPC) METAL BALCONY - AND BALUSTRADE SYSTEM
- B-11b: MEDIUM PINK - PPC METAL BALCONY AND BALUSTRADE SYSTEM
- B-11c: DARK PINK - PPC METAL BALCONY AND BALUSTRADE SYSTEM
- B-11d: LIGHT TEAL - PPC METAL BALCONY AND BALUSTRADE SYSTEM
- B-11e: MEDIUM TEAL - PPC METAL BALCONY AND BALUSTRADE SYSTEM
- B-11f: DARK TEAL - PPC METAL BALCONY AND BALUSTRADE SYSTEM
- B-11g: LIGHT ORANGE - PPC METAL BALCONY AND BALUSTRADE SYSTEM
- B-11h: MEDIUM ORANGE - PPC METAL BALCONY AND BALUSTRADE SYSTEM
- B-11i: DARK ORANGE - PPC METAL BALCONY AND BALUSTRADE SYSTEM

NOT FOR CONSTRUCTION

P0 | For Planning | DRM | RM | JST | 06.24

REV | DESCRIPTION | DR | CHK | QA | DATE

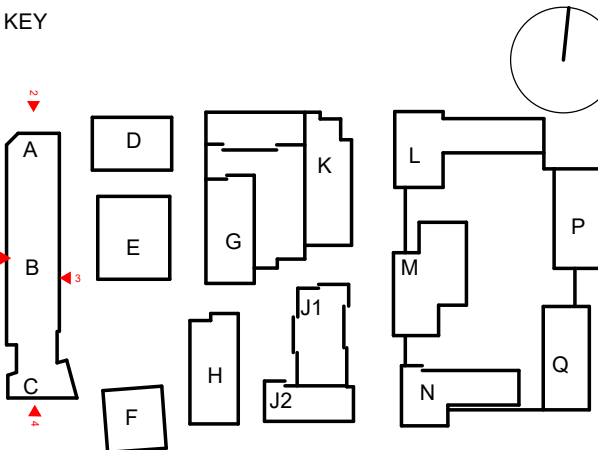

TITLE
ELEVATIONS - BUILDING ABC - 01

PROJECT
AYLESHAM CENTRE PECKHAM

PROJECT STATUS
PLANNING

SCALE
1 : 200

SIZE
A1

DRAWING NO
ASCP-DRM-AX-ZZ-DGA-A- 004400

REVISION
P0



1 BUILDING J - WEST ELEVATION
1 : 200 Elevation



2 BUILDING J - NORTH ELEVATION
1 : 200 Elevation

CLIENT:
BERKELEY HOMES (CAPITAL) PLC.

THIS DRAWING IS COPYRIGHT OF JRM LIMITED.
THE ORIGINAL HARD COPY OF THIS DRAWING HAS BEEN EXECUTED TO SCALE AND IS BASED ON AVAILABLE SURVEY INFORMATION.
REPRODUCTION AND ELECTRONIC DISSEMINATION MAY RESULT IN DISTORTION AND RESIZING OF DRAWING CONTENT.
JRM LIMITED TAKES NO RESPONSIBILITY FOR MEASUREMENTS OR SCALING TAKEN FROM ANY OTHER DRAWING THAN THE ORIGINAL HARD COPY ISSUED BY JRM AND NO RELIANCE MAY BE PLACED ON SUCH DIMENSIONS. IF NO DIMENSION IS GIVEN, IT IS THE BUILDING SHOWN AS DOTTED OUTLINES REPRESENT EXISTING BUILDINGS HERE A CONSENT FOR A NEW BUILDING IS IN PLACE RESPONSIBILITY OF THE RECIPIENT TO ASCERTAIN THE DIMENSION SPECIFICALLY FROM THE ARCHITECT OR BY SITE MEASUREMENT. THE SOUND OF ALL STRUCTURAL & SERVICE ELEMENTS MUST ALWAYS BE CHECKED AGAINST THE RELEVANT ENGINEER DRAWINGS.
ANY OMISSIONS OR DISCREPANCIES BETWEEN DRAWING INFORMATION SHOULD BE BROUGHT TO THE ATTENTION OF THE CONTRACT ADMINISTRATOR.
CDM REGISTER: FLAGGED HAS ISSUES RELATING TO CONSTRUCTION (DESIGN AND MANAGEMENT) TO BE ADDRESSED DURING DESIGN DEVELOPMENT TO BE READ IN CONJUNCTION WITH DESIGN RISK REGISTER AND RESIDUAL RISK REGISTER.
FURNITURE LOCATIONS ARE ILLUSTRATIVE

NOTES:

BUILDING J

MATERIAL KEY:


- J-01: LIGHT RED BRICK
- J-02: MID RED BRICK
- J-02a: MID RED BRICK - ARTICULATED
- J-03: RED BRICK
- J-04: GLAZED RED BRICK
- J-04a: GLAZED RED BRICK - ARTICULATED
- J-05: METAL FRAMED CURTAIN WALL SYSTEM - PINK
- J-05a: METAL FRAMED WINDOW SYSTEM - PINK
- J-06: METAL FRAMED WINDOW SYSTEM - DUSKY PINK
- J-06c: METAL FRAMED WINDOW SYSTEM - RED
- J-07: METAL BALCONY AND BALUSTRADE - PINK
- J-07a: METAL BALCONY AND BALUSTRADE - DUSKY PINK
- J-07c: METAL BALCONY AND BALUSTRADE - RED
- J-08: METAL LOUVRE PANEL - PINK

- CONTEXT INFORMATION IS ILLUSTRATIVE ONLY.
- SPOT HEIGHTS (AOD) ARE INDICATIVE AND SUBJECT TO LANDSCAPE AND SERVICES DESIGN DEVELOPMENT.
- ARCHITECTURAL DESIGN SUBJECT TO ONGOING DESIGN DEVELOPMENT THROUGH SUBSEQUENT RIBA WORK STAGES.
- STRUCTURE INFORMATION IS ILLUSTRATIVE ONLY. FOR MORE INFORMATION REFER TO STRUCTURE ENGINEER PACKAGE.
- SERVICING/TRANSPORT INFORMATION IS ILLUSTRATIVE ONLY. FOR MORE INFORMATION REFER TO TRANSPORT STATEMENT.
- LANDSCAPE INFORMATION IS ILLUSTRATIVE ONLY. FOR MORE INFORMATION REFER TO LANDSCAPE PACKAGE.
- WHERE SHOWN, AREAS ARE IN M2, ELEVATION IN M, AND DIMS IN MM.

NOT FOR CONSTRUCTION

P0 | For Planning | DRM | RM | JST | 06.24

REV | DESCRIPTION | DR | CHK | QA | DATE

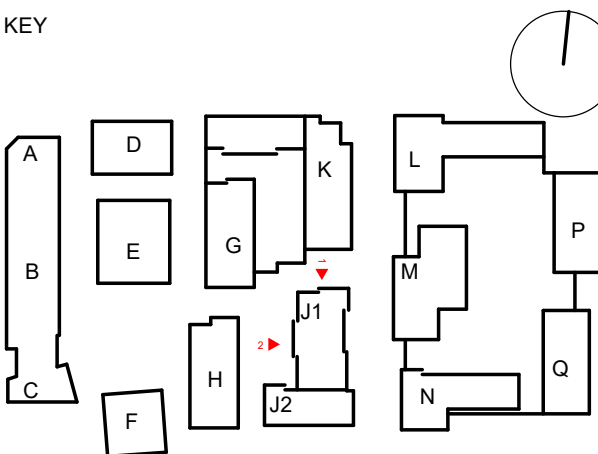

TITLE
ELEVATIONS - BUILDING J - 01

PROJECT
AYLESHAM CENTRE PECKHAM

PROJECT STATUS
PLANNING

SCALE
1 : 200

SIZE
A1

DRAWING NO
ASCP-DRM-PJ-ZZ-DGA-A- 004440

REVISION
P0



CLIENT:
BERKELEY HOMES (CAPITAL) PLC.


THIS DRAWING IS COPYRIGHT OF JRM LIMITED.
THE ORIGINAL HARD COPY OF THIS DRAWING HAS BEEN EXECUTED TO SCALE AND IS BASED ON AVAILABLE SURVEY INFORMATION.
REPRODUCTION AND ELECTRONIC DISSEMINATION MAY RESULT IN DISTORTION AND RESIZING OF DRAWING CONTENT.
JRM LIMITED TAKES NO RESPONSIBILITY FOR MEASUREMENTS OR SCALING TAKEN FROM ANY OTHER DRAWING THAN THE ORIGINAL HARD COPY ISSUED BY JRM AND NO RELIANCE MAY BE PLACED ON SUCH DIMENSIONS. IF NO DIMENSION IS GIVEN, IT IS THE BUILDING SHOWN AS DOTTED OUTLINES REPRESENT EXISTING BUILDINGS HERE A CONSENT FOR A NEW BUILDING IS IN PLACE RESPONSIBILITY OF THE RECIPIENT TO ASCERTAIN THE DIMENSION SPECIFICALLY FROM THE ARCHITECT OR BY SITE MEASUREMENT. THE SOUND OF ALL STRUCTURAL & SERVICE ELEMENTS MUST ALWAYS BE CHECKED AGAINST THE RELEVANT ENGINEER DRAWINGS.
ANY OMISSIONS OR DISCREPANCIES BETWEEN DRAWING INFORMATION SHOULD BE BROUGHT TO THE ATTENTION OF THE CONTRACT ADMINISTRATOR.
CDM REGISTER: FLAGGED HAS ISSUES RELATING TO CONSTRUCTION (DESIGN AND MANAGEMENT) TO BE ADDRESSED DURING DESIGN DEVELOPMENT TO BE READ IN CONJUNCTION WITH DESIGN RISK REGISTER AND RESIDUAL RISK REGISTER.
FURNITURE LOCATIONS ARE ILLUSTRATIVE

- NOTES:
- BUILDING J**
MATERIAL KEY:
- J-01: LIGHT RED BRICK
 - J-02: MID RED BRICK
 - J-02a: MID RED BRICK - ARTICULATED
 - J-03: RED BRICK
 - J-04: GLAZED RED BRICK
 - J-04a: GLAZED RED BRICK - ARTICULATED
 - J-05: METAL FRAMED CURTAIN WALL SYSTEM - PINK
 - J-06a: METAL FRAMED WINDOW SYSTEM - PINK
 - J-06b: METAL FRAMED WINDOW SYSTEM - DUSKY PINK
 - J-06c: METAL FRAMED WINDOW SYSTEM - RED
 - J-07a: METAL BALCONY AND BALUSTRADE - PINK
 - J-07b: METAL BALCONY AND BALUSTRADE - DUSKY PINK
 - J-07c: METAL BALCONY AND BALUSTRADE - RED
 - J-08: METAL LOUVRE PANEL - PINK


- CONTEXT INFORMATION IS ILLUSTRATIVE ONLY.
- SPOT HEIGHTS (AOD) ARE INDICATIVE AND SUBJECT TO LANDSCAPE AND SERVICES DESIGN DEVELOPMENT.
- ARCHITECTURAL DESIGN SUBJECT TO ONGOING DESIGN DEVELOPMENT THROUGH SUBSEQUENT RIBA WORK STAGES.
- STRUCTURE INFORMATION IS ILLUSTRATIVE ONLY. FOR MORE INFORMATION REFER TO STRUCTURE ENGINEER PACKAGE.
- SERVICING/TRANSPORT INFORMATION IS ILLUSTRATIVE ONLY. FOR MORE INFORMATION REFER TO TRANSPORT STATEMENT.
- LANDSCAPE INFORMATION IS ILLUSTRATIVE ONLY. WHERE SHOWN, AREAS ARE IN M2, ELEVATION IN M, AND DIMS IN MM.
-


NOT FOR CONSTRUCTION

PO	For Planning	DRM	RM	JST	06.24
REV	DESCRIPTION	DR	CHK	QA	DATE
 <div>01664 1114 Magdalen House 136-140 Collyer Street London SE1 7TU UK +44 (0)20 7883 9177 mail@jrmstudio.com www.jrmstudio.com</div>					

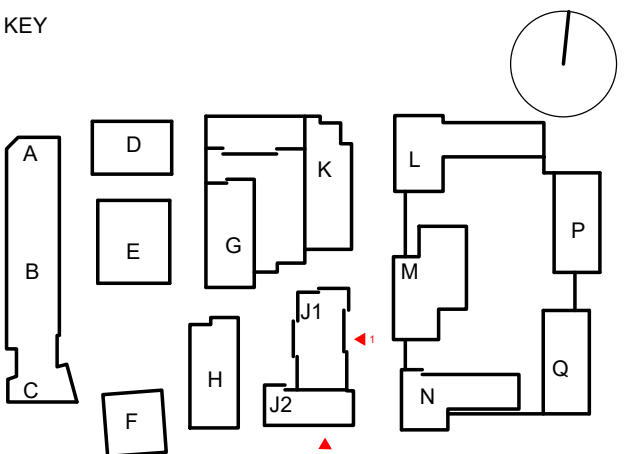

TITLE ELEVATIONS - BUILDING J - 02		
PROJECT AYLESHAM CENTRE PECKHAM		
PROJECT STATUS PLANNING	SCALE 1 : 200	SIZE A1
DRAWING NO ASCP-DRM-PJ-ZZ-DGA-A- 004441	REVISION P0	

 

 

DRAWING NO	REVISIO
ASCP-DRM-PH-ZZ-DGA-A- 004442	P0



1 BUILDINGS G & K - EAST ELEVATION

1 : 200 Elevation



2 BUILDINGS G & K - NORTH ELEVATION

1 : 200 Elevation



3 BUILDINGS G & K - WEST ELEVATION

1 : 200 Elevation



4 BUILDINGS G & K - SOUTH ELEVATION

1 : 200 Elevation

CLIENT:

BERKELEY HOMES (CAPITAL) PLC.

THIS DRAWING IS COPYRIGHT © JRM LIMITED.
THE ORIGINAL HARD COPY OF THIS DRAWING HAS BEEN EXECUTED TO SCALE AND IS BASED ON AVAILABLE SURVEY INFORMATION.
REPRODUCTION AND ELECTRONIC DISSEMINATION MAY RESULT IN DISTORTION AND RESIZING OF DRAWING CONTENT.
JRM LIMITED TAKES NO RESPONSIBILITY FOR MEASUREMENTS OR SCALING TAKEN FROM ANY OTHER DRAWING THAN THE ORIGINAL HARD COPY ISSUED BY JRM AND NO RELIANCE MAY BE PLACED ON SUCH DIMENSIONS. IF NO DIMENSION IS GIVEN, IT IS THE BUILDING SHOWN AS DOTTED OUTLINES REPRESENT EXISTING BUILDINGS HERE A CONSENT FOR A NEW BUILDING IS IN PLACE RESPONSIBILITY OF THE RECIPIENT TO ASCERTAIN THE DIMENSION SPECIFICALLY FROM THE ARCHITECT OR BY SITE MEASUREMENT. THE SIGN OF ALL STRUCTURAL & SERVICES ELEMENTS MUST ALWAYS BE CHECKED AGAINST THE RELEVANT ENGINEERING DRAWINGS.
ANY OMISSIONS OR DISCREPANCIES BETWEEN DRAWING INFORMATION SHOULD BE BROUGHT TO THE ATTENTION OF THE CONTRACT ADMINISTRATOR.
CDM REGISTER: FLAGGED HAS ISSUES RELATING TO CONSTRUCTION (DESIGN AND MANAGEMENT) TO BE ADDRESSED DURING DESIGN DEVELOPMENT TO BE READ IN CONJUNCTION WITH DESIGN RISK REGISTER AND RESIDUAL RISK REGISTER.
FURNITURE LOCATIONS ARE ILLUSTRATIVE.

NOTES:

BUILDING G

MATERIAL KEY:

G-01: WHITE MULTI BRICK
G-01a: TERRACOTTA RED BRICK - ARTICULATED
G-02a: LIGHT TERRACOTTA RED BRICK - ARTICULATED
G-03a: METAL FRAMED WINDOWS - LIGHT GREEN
G-04: METAL FRAMED CURTAIN WALL SYSTEM - LIGHT GREEN
G-05: METAL LOUVER PANEL - LIGHT GREEN
G-06: METAL BALCONY AND BALUSTRADE SYSTEM - LIGHT GREEN
G-07: METAL LOUVER PANEL - LIGHT GREEN

BUILDING K

MATERIAL KEY:


K-01: ORANGE BRICK
K-01a: ORANGE BRICK - ARTICULATED
K-02: LIGHT ORANGE BRICK
K-02a: LIGHT ORANGE BRICK - ARTICULATED
K-03: WHITE BRICK
K-04: GREEN GLAZED BRICK
K-04a: GREEN GLAZED BRICK - ARTICULATED
K-05: RIBLOC TYPE 01 - LIGHT
K-06: RIBLOC TYPE 02 - DARK
K-07a: METAL FRAMED WINDOWS - ORANGE
K-07b: METAL FRAMED WINDOWS - GREEN
K-08a: METAL FRAMED CURTAIN WALL SYSTEM - ORANGE
K-08b: METAL FRAMED CURTAIN WALL SYSTEM - DARK GREY
K-09: METAL FRAMED CRITICAL WINDOW WALL SYSTEM
K-10: STEEL WALKWAY STRUCTURAL FRAME - ORANGE
K-11a: METAL BALUSTRADE - ORANGE
K-11b: METAL BALUSTRADE - GREEN
K-12a: METAL BALCONY AND BALUSTRADE SYSTEM - ORANGE
K-12b: METAL BALCONY AND BALUSTRADE SYSTEM - GREEN
K-13a: METAL LOUVER PANEL - ORANGE
K-13b: METAL LOUVER PANEL - GREEN
K-13c: METAL LOUVER PANEL - WHITE
K-14: ORANGE GLAZED BRICK

- CONTEXT INFORMATION IS ILLUSTRATIVE ONLY.
- SPOT HEIGHTS (AOD) ARE INDICATIVE AND SUBJECT TO LANDSCAPE AND SERVING DESIGN DEVELOPMENT.
- ARCHITECTURAL DESIGN SUBJECT TO ONGOING DESIGN DEVELOPMENT THROUGH SUBSEQUENT RIBA WORK STAGES.
- STRUCTURE INFORMATION IS ILLUSTRATIVE ONLY. FOR MORE INFORMATION REFER TO STRUCTURE ENGINEER PACKAGE.
- SERVING/TRANSPORT INFORMATION IS ILLUSTRATIVE ONLY. FOR MORE INFORMATION REFER TO TRANSPORT STATEMENT.
- LANDSCAPE INFORMATION IS ILLUSTRATIVE ONLY. FOR MORE INFORMATION REFER TO LANDSCAPE PACKAGE.
- WHERE SHOWN, AREAS ARE IN M2, ELEVATION IN M, AND DIMS IN MM.

NOT FOR CONSTRUCTION

P0 | For Planning | DRM | RM | JSI | 06.24

REV | DESCRIPTION | DR | CHK | QA | DATE

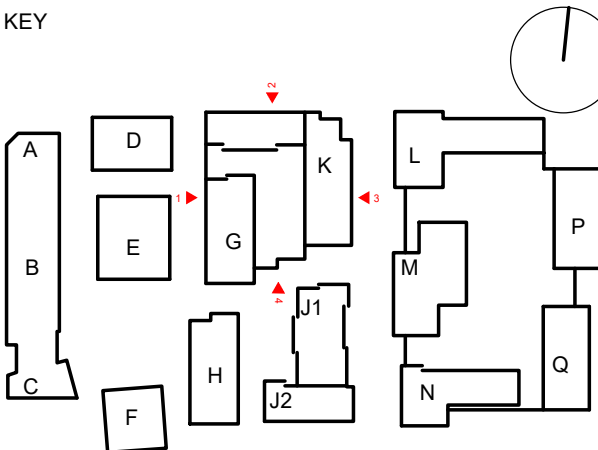

TITLE
ELEVATIONS - BUILDING GK - 01

PROJECT
AYLESHAM CENTRE PECKHAM


PROJECT STATUS
PLANNING

SCALE
1 : 200


SIZE
A1

DRAWING NO
ASCP-DRM-PX-ZZ-DGA-A- 004450

REVISION
P0

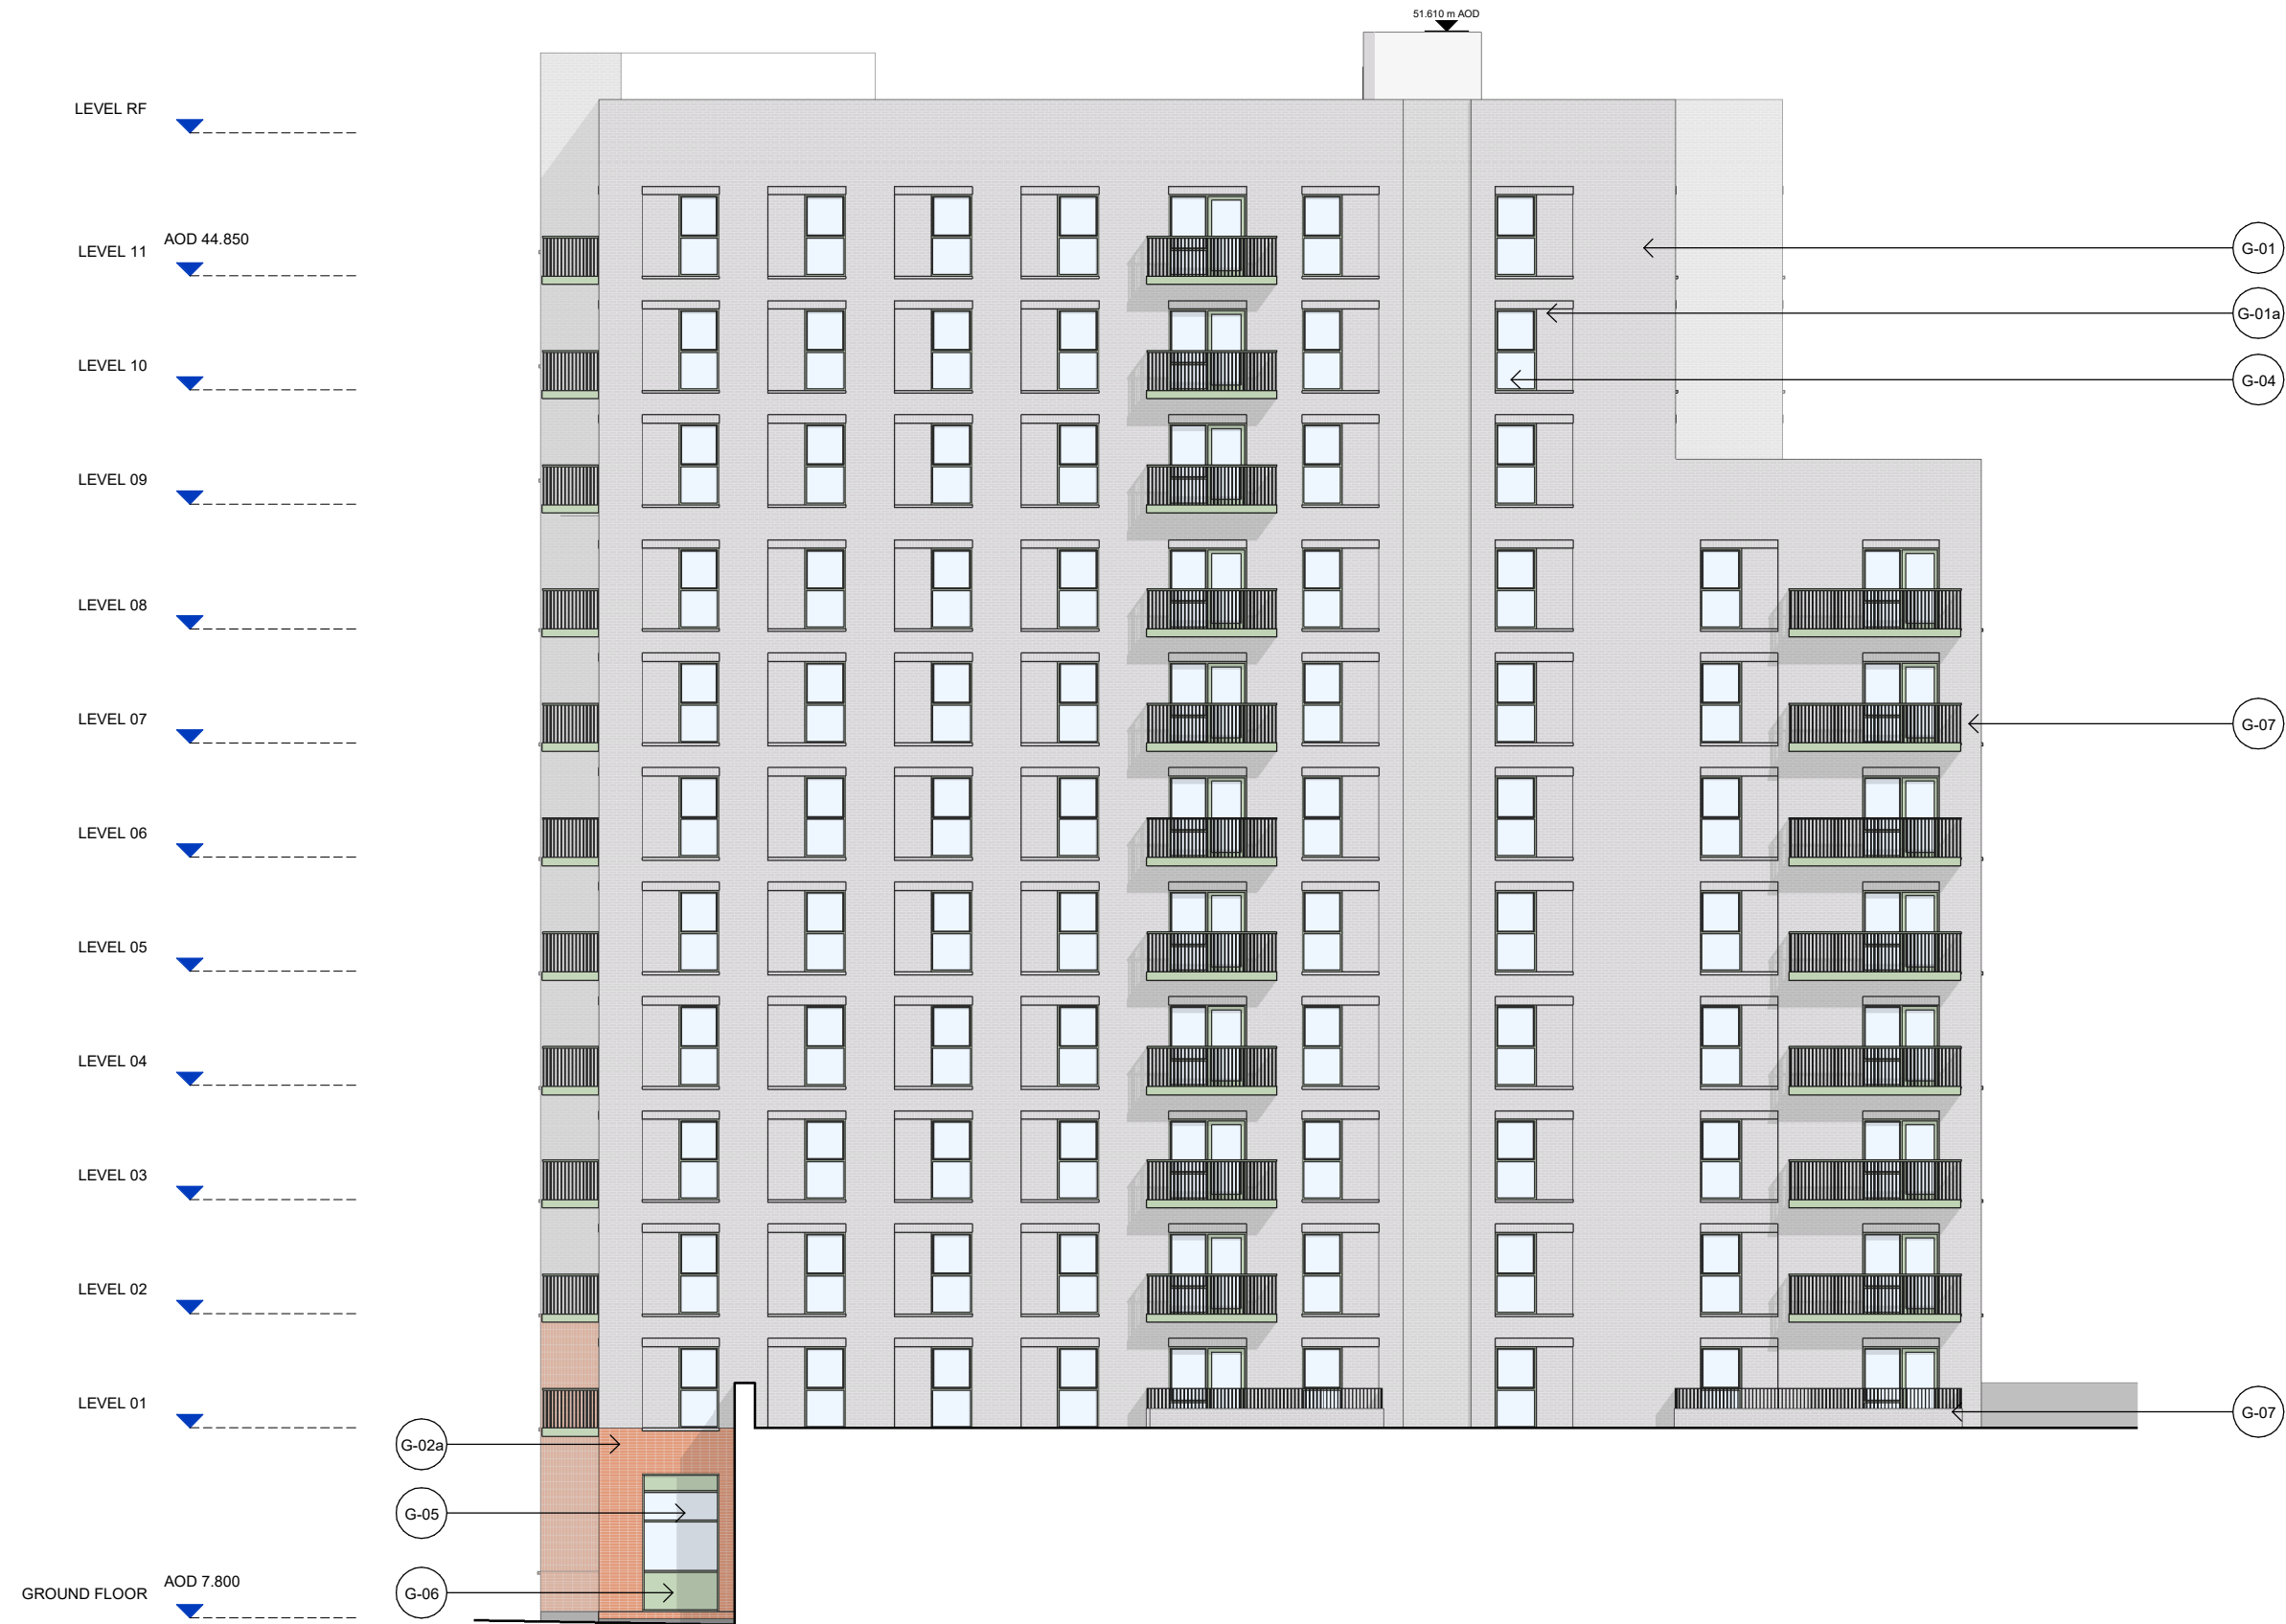

1 BUILDING G - EAST ELEVATION
1 : 200 Elevation

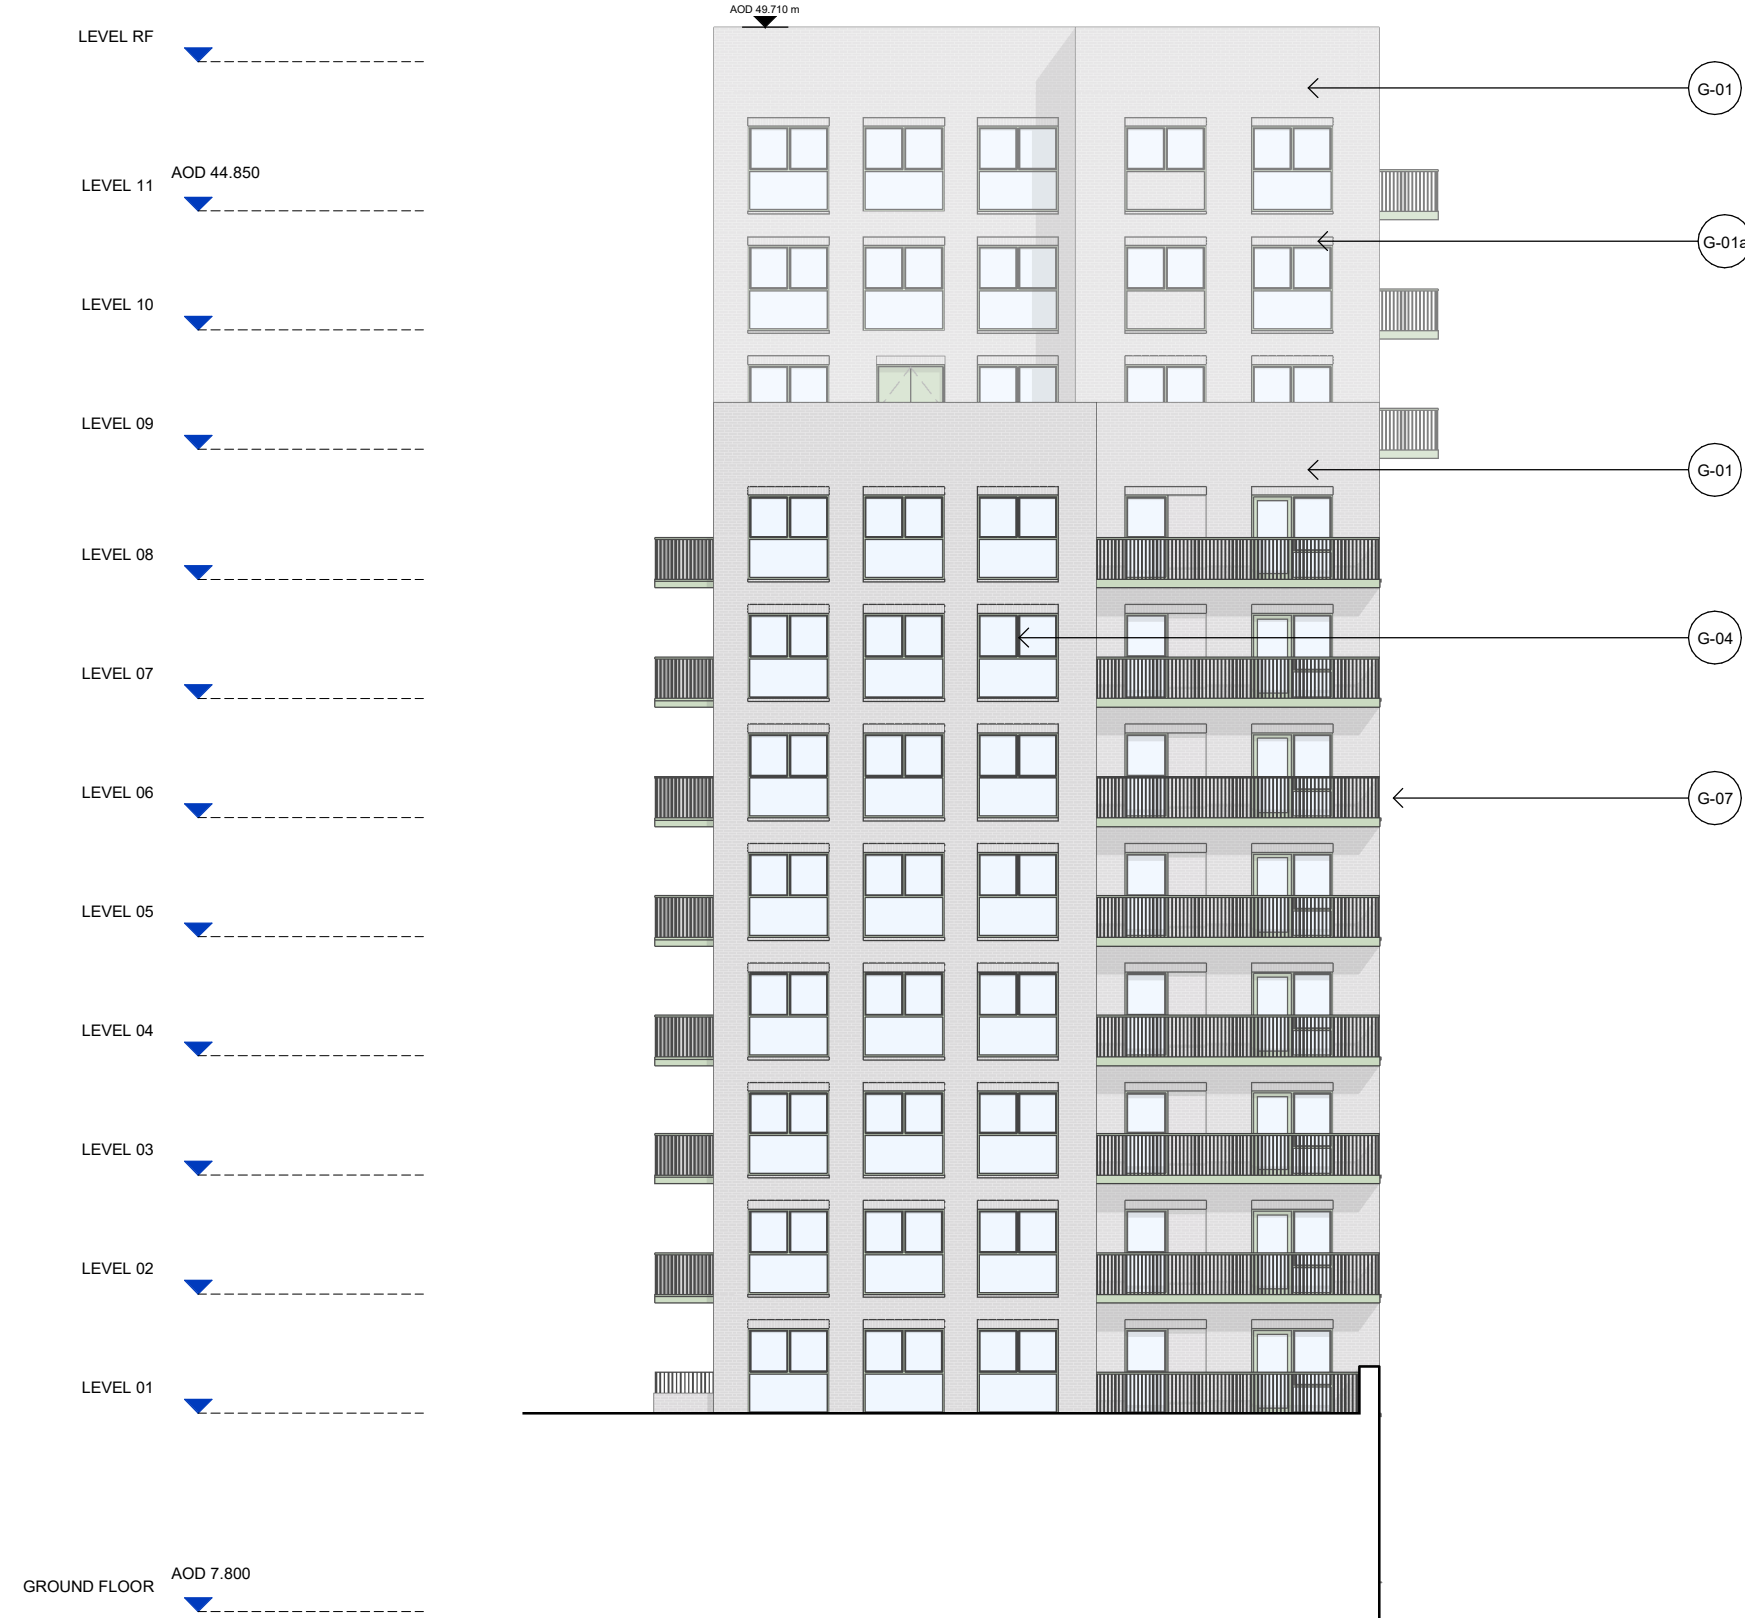

2 BUILDING G - NORTH ELEVATION
1 : 200 Elevation

CLIENT:
BERKELEY HOMES (CAPITAL) PLC.

THIS DRAWING IS COPYRIGHT OF JRM LIMITED.
THE ORIGINAL HARD COPY OF THIS DRAWING HAS BEEN EXECUTED TO SCALE AND IS BASED ON AVAILABLE SURVEY INFORMATION.
REPRODUCTION AND ELECTRONIC DISSEMINATION MAY RESULT IN DISTORTION AND RESIZING OF DRAWING CONTENT.
JRM LIMITED TAKES NO RESPONSIBILITY FOR MEASUREMENTS OR SCALING TAKEN FROM ANY OTHER DRAWING THAN THE ORIGINAL HARD COPY ISSUED BY JRM AND NO RELIANCE MAY BE PLACED ON SUCH DIMENSIONS. IF NO DIMENSION IS GIVEN, IT IS THE BUILDING SHOWN AS DOTTED OUTLINES REPRESENT EXISTING BUILDINGS HERE A CONSENT FOR A NEW BUILDING IS IN PLACE RESPONSIBILITY OF THE RECIPIENT TO ASCERTAIN THE DIMENSION SPECIFICALLY FROM THE ARCHITECT OR BY SITE MEASUREMENT. THE SOUND OF ALL STRUCTURAL & SERVICE ELEMENTS MUST ALWAYS BE CHECKED AGAINST THE RELEVANT ENGINEER DRAWINGS.
ANY OMISSIONS OR DISCREPANCIES BETWEEN DRAWING INFORMATION SHOULD BE BROUGHT TO THE ATTENTION OF THE CONTRACT ADMINISTRATOR.
CDM REGISTER: FLAGGED HAS ISSUES RELATING TO CONSTRUCTION (DESIGN AND MANAGEMENT) TO BE ADDRESSED DURING DESIGN DEVELOPMENT.
TO BE READ IN CONJUNCTION WITH DESIGN RISK REGISTER AND RESIDUAL RISK REGISTER.
FURNITURE LOCATIONS ARE ILLUSTRATIVE

NOTES:

BUILDING G
MATERIAL KEY:

- G-01: WHITE MULTI BRICK
- G-01a: WHITE MULTI BRICK - ARTICULATED
- G-02a: TERRACOTTA RED BRICK - ARTICULATED
- G-03a: LIGHT TERRACOTTA RED BRICK - ARTICULATED
- G-04: METAL FRAMED WINDOWS - LIGHT GREEN
- G-05: METAL FRAMED CURTAIN WALL SYSTEM - LIGHT GREEN
- G-06: METAL LOUVER PANEL - LIGHT GREEN
- G-07: METAL BALCONY AND BALUSTRADE SYSTEM - LIGHT GREEN

- CONTEXT INFORMATION IS ILLUSTRATIVE ONLY.
- SPOT HEIGHTS (AOD) ARE INDICATIVE AND SUBJECT TO LANDSCAPE AND SERVING DESIGN DEVELOPMENT.
- ARCHITECTURAL DESIGN SUBJECT TO ONGOING DESIGN DEVELOPMENT THROUGH SUBSEQUENT RIBA WORK STAGES.
- STRUCTURE INFORMATION IS ILLUSTRATIVE ONLY. FOR MORE INFORMATION REFER TO STRUCTURE ENGINEER PACKAGE.
- SERVING/TRANSPORT INFORMATION IS ILLUSTRATIVE ONLY. FOR MORE INFORMATION REFER TO TRANSPORT STATEMENT.
- LANDSCAPE INFORMATION IS ILLUSTRATIVE ONLY. FOR MORE INFORMATION REFER TO LANDSCAPE PACKAGE.
- WHERE SHOWN, AREAS ARE IN M2, ELEVATION IN M, AND DIMS IN MM.


NOT FOR CONSTRUCTION

P0	For Planning	DRM	RM	JSt	06.24
----	--------------	-----	----	-----	-------

REV	DESCRIPTION	DR	CHK	QA	DATE
-----	-------------	----	-----	----	------



KEY

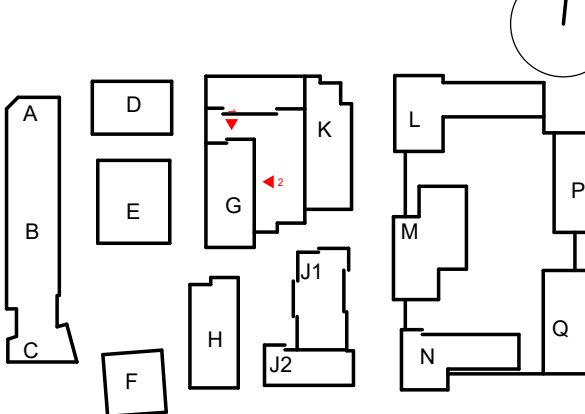

TITLE
ELEVATIONS - BUILDING G - 01

PROJECT
AYLESHAM CENTRE PECKHAM

PROJECT STATUS	SCALE	SIZE
PLANNING	1 : 200	A1

DRAWING NO	REVISION
ASCP-DRM-PG-ZZ-DGA-A- 004454	P0

BERKELEY HOMES (CAPITAL) PLC.

THE ORIGINAL HARDCOPY OF THIS DRAWING HAS BEEN EXECUTED TO SCALE AND IS BASED ON AVAILABLE SURVEY INFORMATION.

REPRODUCTION AND ELECTRONIC DISSEMINATION MAY RESULT IN DISTORTION AND RESIZING OF DRAWING CONTENT.

ANY OMISSIONS OR DISCREPANCIES BETWEEN DRAWING INFORMATION
SHOULD BE BROUGHT TO THE ATTENTION OF THE CONTRACT ADMINISTRATOR.

CDM REGISTER: FLAGGED H&S ISSUES RELATING TO CONSTRUCTION (DESIGN AND
MANAGEMENT) TO BE ADDRESSED DURING DESIGN DEVELOPMENT.
TO BE READ IN CONJUNCTION WITH DESIGN RISK REGISTER AND RESIDUAL RISK
REGISTER.

BUILDING K
MATERIAL KEY:

K-01: ORANGE BRICK
K-01a: ORANGE BRICK - ARTICULATED
K-02: LIGHT ORANGE BRICK
K-02a: LIGHT ORANGE BRICK - ARTICULATED
K-03: WHITE BRICK
K-04: GREEN GLAZED BRICK
K-04a: GREEN GLAZED BRICK - ARTICULATED
K-05: RIBLOQ TYPE 01 - LIGHT
K-06: RIBLOQ TYPE 02 - DARK
K-07a: METAL FRAMED WINDOWS - ORANGE
K-07b: METAL FRAMED WINDOWS - GREEN
K-08a: METAL FRAMED CURTAIN WALL SYSTEM - ORANGE
K-08b: METAL FRAMED CURTAIN WALL SYSTEM - DARK GREY
K-09: METAL FRAMED CRITICAL WINDOW WALL SYSTEM
K-10: METAL WALL PANELS - CRITICAL FRAME - ORANGE
K-11: METAL BALUSTRADE - ORANGE
K-12a: METAL BALUSTRADE - GREEN
K-12b: METAL BALCONY AND BALUSTRADE SYSTEM - ORANGE
K-12c: METAL BALCONY AND BALUSTRADE SYSTEM - GREEN
K-13a: METAL LOUVER PANEL - GREEN
K-13b: METAL LOUVER PANEL - WHITE
K-14: ORANGE GLAZED BRICK

1. CONTEXT INFORMATION IS ILLUSTRATIVE ONLY.
2. SPOT HEIGHTS (AOD) ARE INDICATIVE AND SUBJECT TO LANDSCAPE AND SERVICING DESIGN DEVELOPMENT.
3. ARCHITECTURAL INFORMATION IS SUBJECT TO ARCHITECT DESIGN DEVELOPMENT THROUGH SUBSEQUENT RIBA WORK STAGES.
4. STRUCTURE INFORMATION IS ILLUSTRATIVE ONLY. FOR MORE INFORMATION REFER TO STRUCTURE ENGINEER PACKAGE.
5. SERVICING/TRANSPORT INFORMATION IS ILLUSTRATIVE ONLY. FOR MORE INFORMATION REFER TO TRANSPORT STATEMENT.
6. LANDSCAPE INFORMATION IS ILLUSTRATIVE ONLY. FOR MORE INFORMATION REFER TO LANDSCAPE PACKAGE.
7. UNEXPOSED, UNPAVED AREAS ARE IN M2, ELEVATION M, DIMS IN MM.

NOT FOR CONSTRUCTION

P0	For Planning	DRM	RM	JSt	06.24
----	--------------	-----	----	-----	-------

REV	DESCRIPTION	DR	CHK	QA	DATE
-----	-------------	----	-----	----	------




dRMM Ltd.
Magdalen House
136-148 Tooley Street
London SE1 2TU UK
+44 (0)20 7803 0777
mail@drrmmstudio.com
www.drrmmstudio.com

TITLE
ELEVATIONS - BUILDING K - 01


PROJECT
AYLESHAM CENTRE PECKHAM

PROJECT STATUS	SCALE	SIZE
PLANNING	1 : 200	A1


DRAWING NO	REVISION
ASCP-DRM-PK-ZZ-DGA-A- 004455	P0

 

1 : 200 Elevation

 


1 : 200 Elevation

 



1 BUILDING L - WEST ELEVATION

1 : 200 Elevation

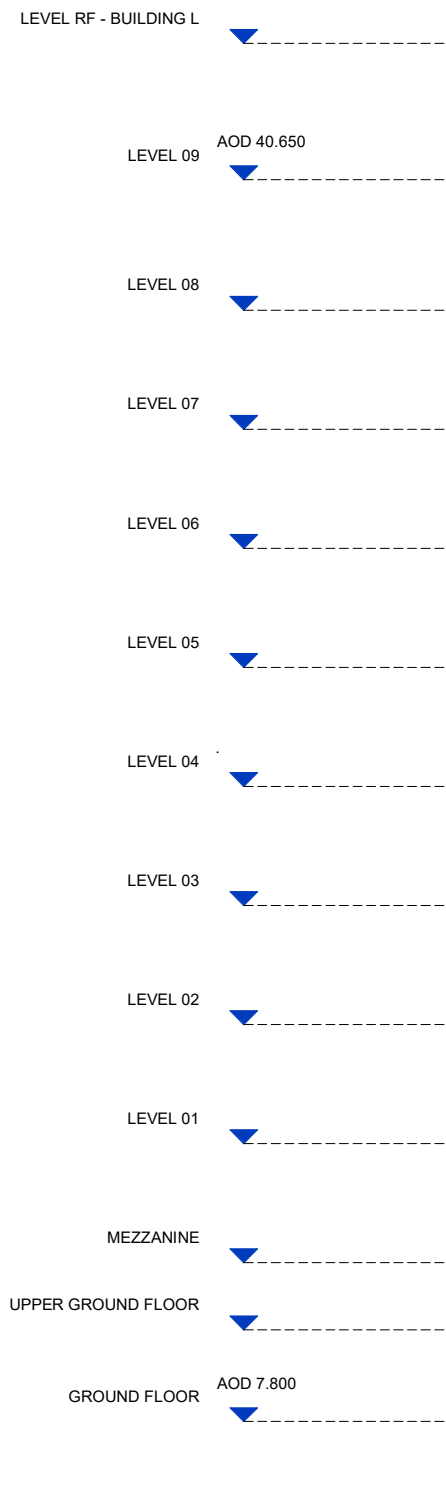

2 BUILDING L - NORTH ELEVATION

1 : 200 Elevation




3 BUILDING L - EAST ELEVATION

1 : 200 Elevation



4 BUILDING L - SOUTH ELEVATION

1 : 200 Elevation

 

CLIENT:

BERKELEY HOMES (CAPITAL) PLC.

THIS DRAWING IS COPYRIGHT OF JRM LIMITED.
THE ORIGINAL HARD COPY OF THIS DRAWING HAS BEEN EXECUTED TO SCALE AND IS BASED ON AVAILABLE SURVEY INFORMATION.
REPRODUCTION AND ELECTRONIC DISSEMINATION MAY RESULT IN DISTORTION AND RESIZING OF DRAWING CONTENT.
JRM LIMITED TAKES NO RESPONSIBILITY FOR MEASUREMENTS OR SCALING TAKEN FROM ANY OTHER DRAWING THAN THE ORIGINAL HARD COPY ISSUED BY JRM AND NO RELIANCE MAY BE PLACED ON SUCH DIMENSIONS. IF NO DIMENSION IS GIVEN, IT IS THE BUILDING'S DIMENSION SPECIFICALLY FROM THE ARCHITECT OR BY SITE MEASUREMENT. THE SIGN OF ALL STRUCTURAL & SERVICE ELEMENTS MUST ALWAYS BE CHECKED AGAINST THE RELEVANT ENGINEERING DRAWINGS.
ANY OMISSIONS OR DISCREPANCIES BETWEEN DRAWING INFORMATION SHOULD BE BROUGHT TO THE ATTENTION OF THE CONTRACT ADMINISTRATOR.
CDM REGISTER: FLAGGED HAS ISSUES RELATING TO CONSTRUCTION DESIGN AND MANAGEMENT) TO BE READ IN CONJUNCTION WITH DESIGN RISK REGISTER AND RESIDUAL RISK REGISTER.
FURNITURE LOCATIONS ARE ILLUSTRATIVE

NOTES:

BUILDING L

MATERIAL KEY:


- L-01: ORANGE BRICK
- L-02: LIGHT ORANGE BRICK
- L-03a: LIGHT ORANGE GLAZED BRICK - ARTICULATED
- L-04: METAL FRAMED WINDOWS - LIGHT ORANGE
- L-05: METAL FRAMED CURTAIN WALL SYSTEM - ORANGE
- L-06: METAL MESH PANEL - ORANGE
- L-07: METAL LOUIRE PANEL - ORANGE
- L-08: STEEL DECK ACCESS WALKWAY FRAME - ORANGE
- L-09: METAL BALUSTRADE - ORANGE
- L-10a: METAL BALCONY AND BALUSTRADE SYSTEM - LIGHT ORANGE
- L-10b: METAL BALCONY AND BALUSTRADE SYSTEM - ORANGE
- L-11a: DARK ORANGE GLAZED BRICK - ARTICULATED

- CONTEXT INFORMATION IS ILLUSTRATIVE ONLY.
- SPOT HEIGHTS (AOD) ARE INDICATIVE AND SUBJECT TO LANDSCAPE AND SERVICES DESIGN DEVELOPMENT.
- ARCHITECTURAL DESIGN SUBJECT TO ONGOING DESIGN DEVELOPMENT THROUGH SUBSEQUENT RIBA WORK STAGES.
- STRUCTURE INFORMATION IS ILLUSTRATIVE ONLY. FOR MORE INFORMATION REFER TO STRUCTURE ENGINEER PACKAGE.
- SERVICING/TRANSPORT INFORMATION IS ILLUSTRATIVE ONLY. FOR MORE INFORMATION REFER TO TRANSPORT STATEMENT.
- LANDSCAPE INFORMATION IS ILLUSTRATIVE ONLY. FOR MORE INFORMATION REFER TO LANDSCAPE PACKAGE.
- WHERE SHOWN, AREAS ARE IN M2, ELEVATION IN M, AND DIMS IN MM.


NOT FOR CONSTRUCTION

P0 | For Planning | DRM | RM | JSt | 06.24

REV | DESCRIPTION | DR | CHK | QA | DATE

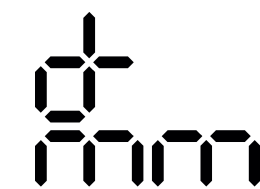

JRM Ltd
Magdalen House
136-148 Colindale Avenue
London SE1 7JL UK
+44 (0)20 7803 0177
mail@jrmstudio.com
www.jrmstudio.com

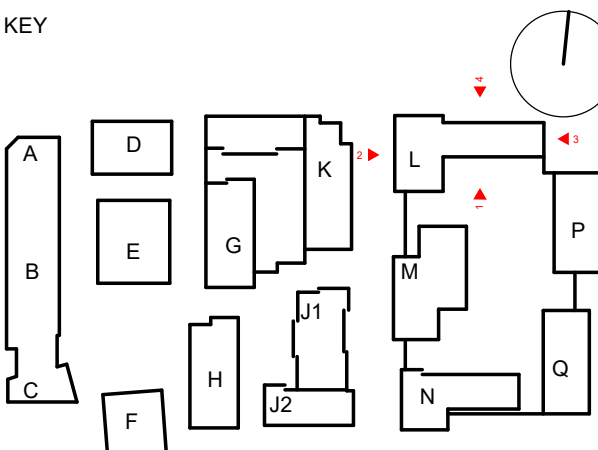

TITLE
ELEVATIONS - BUILDING L - 01

PROJECT
AYLESHAM CENTRE PECKHAM


PROJECT STATUS
PLANNING

SCALE
1 : 200

SIZE
A1

DRAWING NO
ASCP-DRM-ML-ZZ-DGA-A- 004460

REVISION
P0

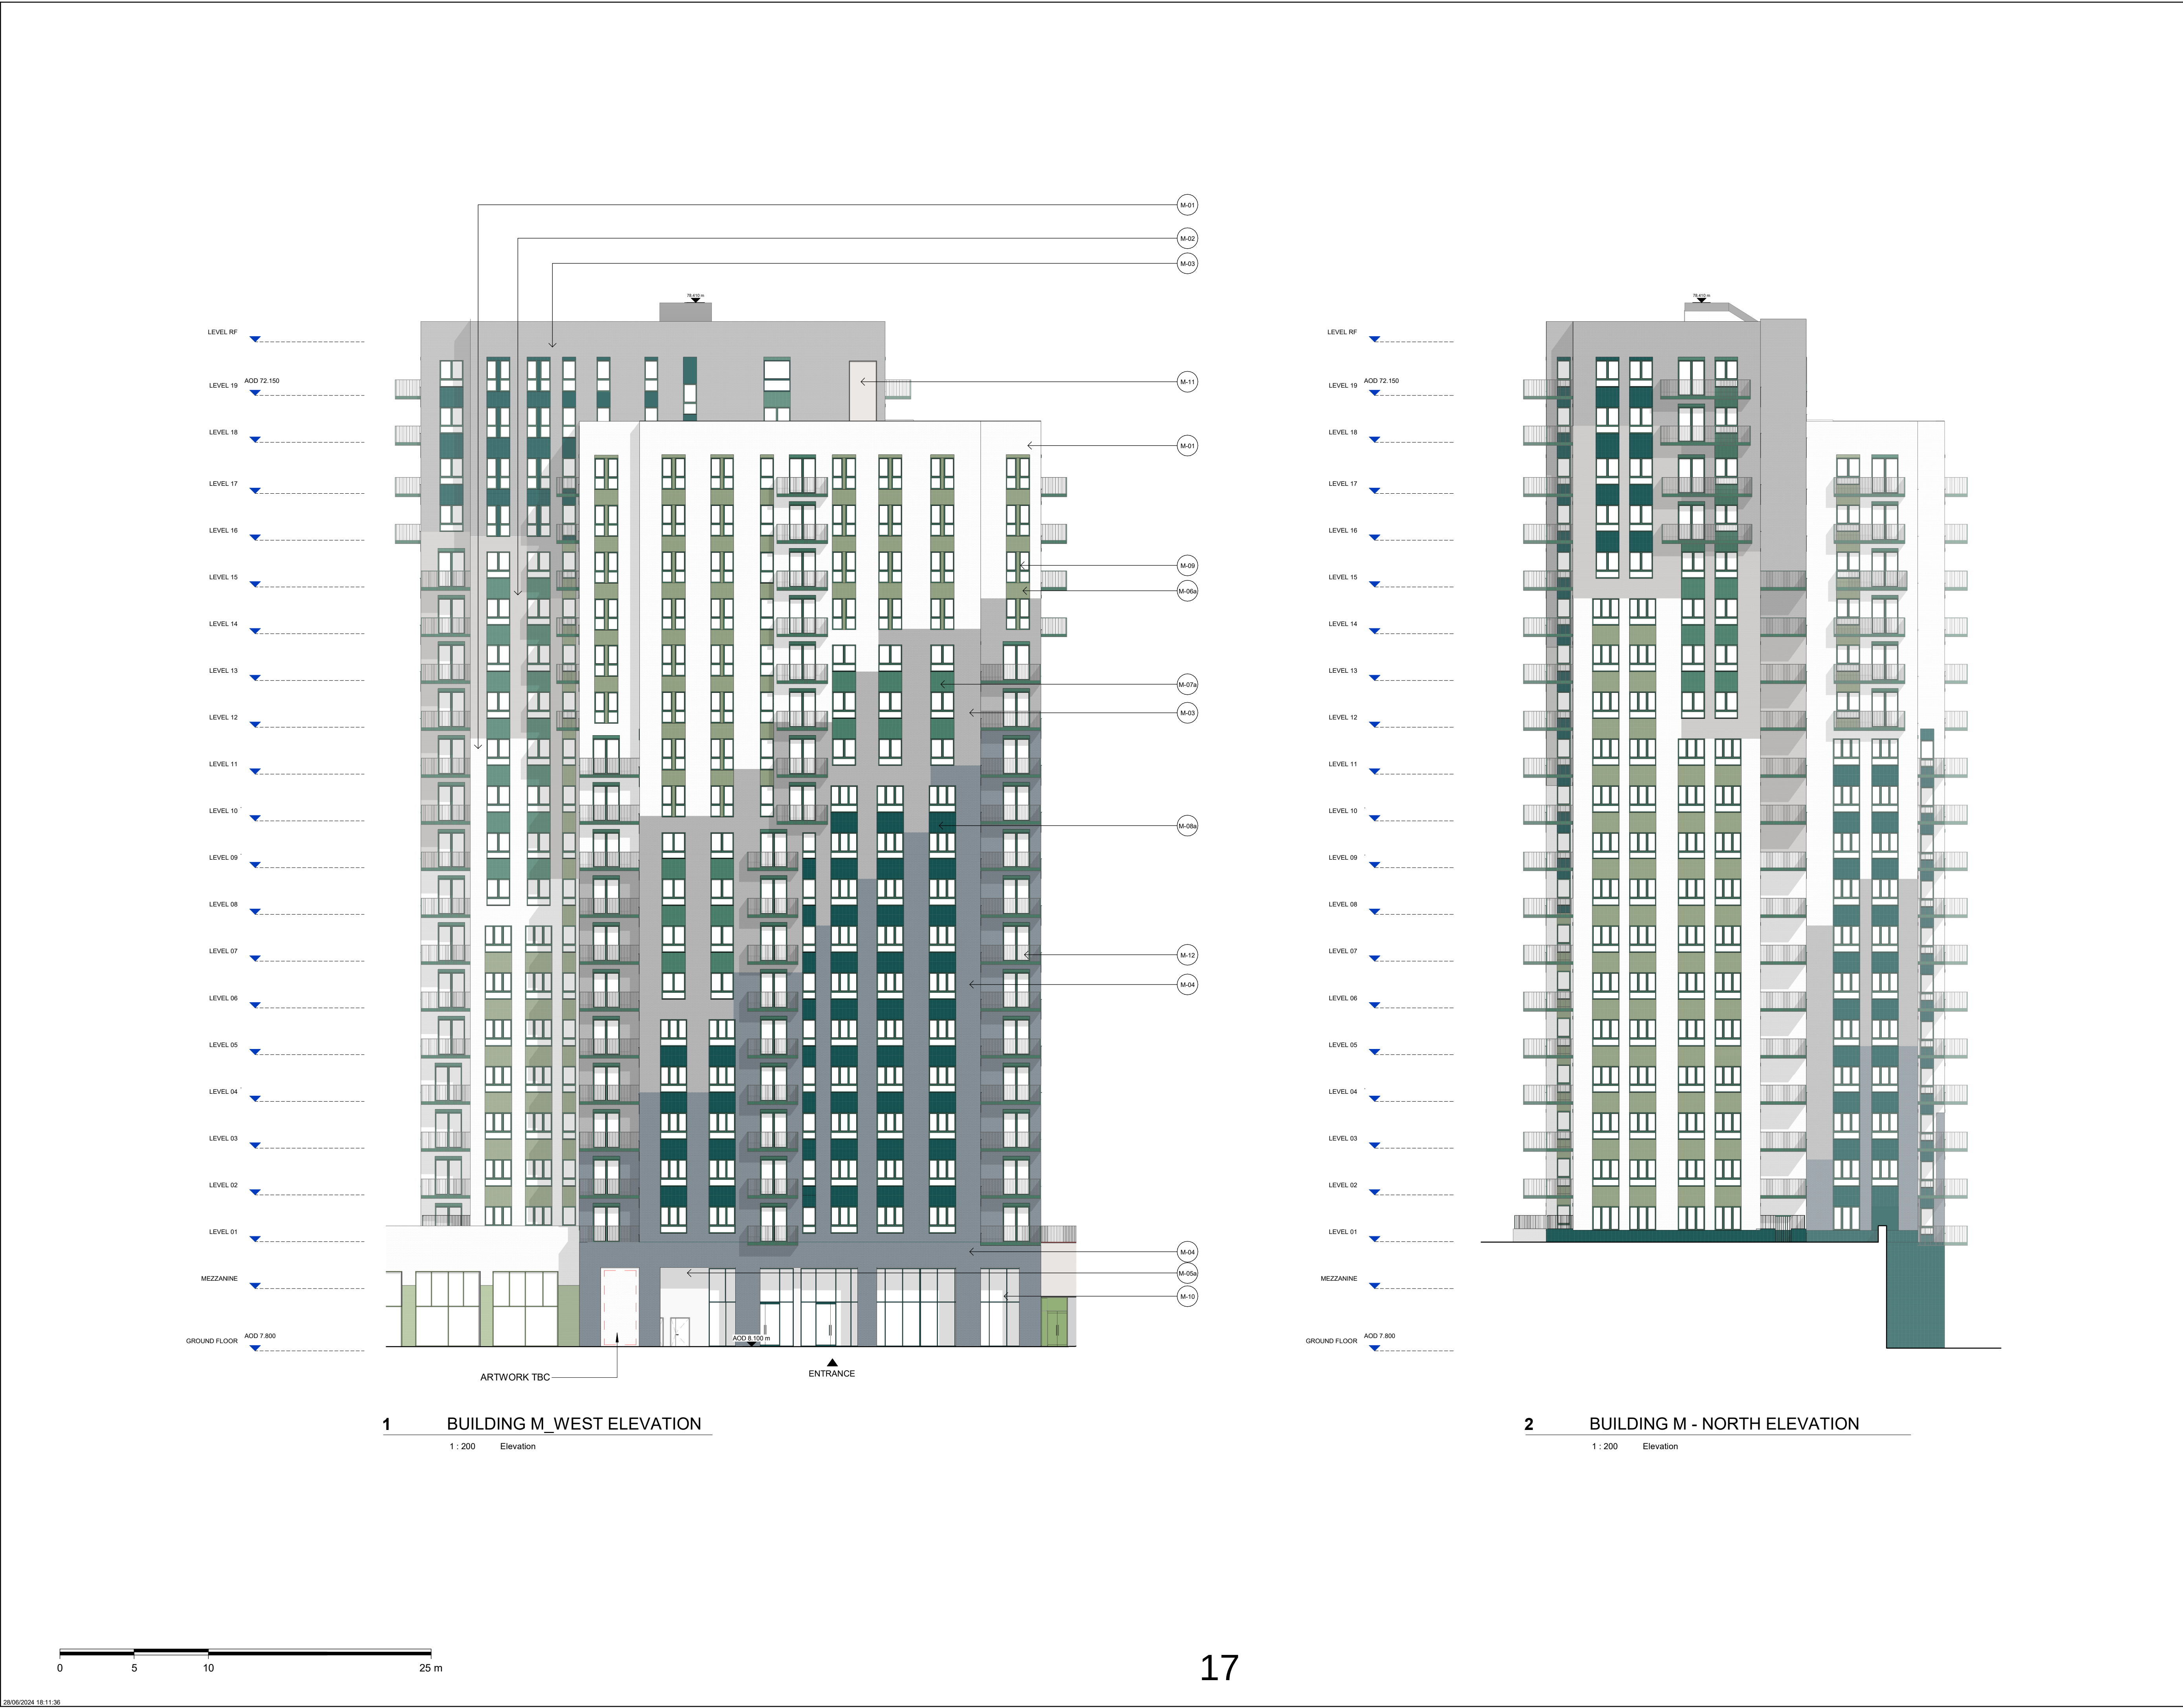

CLIENT:

BERKELEY HOMES (CAPITAL) PLC.

THIS DRAWING IS COPYRIGHT OF JRM LIMITED.

THE ORIGINAL HARD COPY OF THIS DRAWING HAS BEEN EXECUTED TO SCALE AND IS BASED ON AVAILABLE SURVEY INFORMATION.

REPRODUCTION AND ELECTRONIC DISSEMINATION MAY RESULT IN DISTORTION AND RESIZING OF DRAWING CONTENT.

JRM LIMITED TAKES NO RESPONSIBILITY FOR MEASUREMENTS OR SCALING TAKEN FROM ANY OTHER DRAWING THAN THE ORIGINAL HARD COPY ISSUED BY JRM AND NO RELIANCE MAY BE PLACED ON SUCH DIMENSIONS. IF NO DIMENSION IS GIVEN, IT IS THE BUILDING SHOWN AS DOTTED OUTLINES REPRESENT EXISTING BUILDINGS HERE A CONSENT FOR A NEW BUILDING IS IN PLACE RESPONSIBILITY OF THE RECIPIENT TO ASCERTAIN THE DIMENSION SPECIFICALLY FROM THE ARCHITECT OR BY SITE MEASUREMENT. THE SOUND OF ALL STRUCTURAL & SERVICE ELEMENTS MUST ALWAYS BE CHECKED AGAINST THE RELEVANT ENGINEER DRAWINGS.

ANY OMISSIONS OR DISCREPANCIES BETWEEN DRAWING INFORMATION SHOULD BE BROUGHT TO THE ATTENTION OF THE CONTRACT ADMINISTRATOR.

CDM REGISTER: FLAGGED HAS ISSUES RELATING TO CONSTRUCTION (DESIGN AND MANAGEMENT) TO BE ADDRESSED DURING DESIGN DEVELOPMENT TO BE READ IN CONJUNCTION WITH DESIGN RISK REGISTER AND RESIDUAL RISK REGISTER.

FURNITURE LOCATIONS ARE ILLUSTRATIVE

NOTES:

BUILDING M

MATERIAL KEY:

M-01: WHITE BRICK

M-02: BUFF BRICK

M-03: GREY BRICK

M-04: DARK GREY BRICK

M-05a: GLAZED WHITE BRICK - ARTICULATED

M-06a: GLAZED LIGHT GREEN/BLUE BRICK - ARTICULATED

M-07a: GLAZED GREEN/BLUE BRICK - ARTICULATED

M-08a: GLAZED DARK GREEN/BLUE BRICK - ARTICULATED

M-09: METAL FRAMED WINDOW SYSTEM - GREEN/BLUE

M-10: METAL FRAMED CURTAIN WALL SYSTEM

M-11: METAL LOUVER PANEL - WHITE

M-12: METAL BALCONY AND BALUSTRADE SYSTEM - GREEN/BLUE

1. CONTEXT INFORMATION IS ILLUSTRATIVE ONLY.

2. SPOT HEIGHTS (AOD) ARE INDICATIVE AND SUBJECT TO LANDSCAPE AND SERVING DESIGN DEVELOPMENT.

3. ARCHITECTURAL DESIGN SUBJECT TO ONGOING DESIGN DEVELOPMENT THROUGH SUBSEQUENT RIBA WORK STAGES.

4. STRUCTURE INFORMATION IS ILLUSTRATIVE ONLY. FOR MORE INFORMATION REFER TO STRUCTURE ENGINEER PACKAGE.

5. SERVING/TRANSPORT INFORMATION IS ILLUSTRATIVE ONLY. FOR MORE INFORMATION REFER TO TRANSPORT STATEMENT.

6. LANDSCAPE INFORMATION IS ILLUSTRATIVE ONLY. FOR MORE INFORMATION REFER TO LANDSCAPE PACKAGE.

7. WHERE SHOWN, AREAS ARE IN M2, ELEVATION IN M, AND DIMS IN MM.

NOT FOR CONSTRUCTION

P0 | For Planning | DRM | RM | JST | 06.24

REV

DESCRIPTION

DR

CHK

QA

DATE

JRM Ltd

Magdalen House

136-148 Colindale Avenue

London SE5 7TU UK

+44 (0)20 7803 9177

mail@jrmstudio.com

www.jrmstudio.com

KEY

TITLE

ELEVATIONS - BUILDING M - 01

PROJECT

AYLESHAM CENTRE PECKHAM

PROJECT STATUS

SCALE

SIZE

PLANNING

1 : 200

A1

DRAWING NO

REVISION

ASCP-DRM-MM-ZZ-DGA-A- 004470

P0



01 BUILDING M - EAST ELEVATION
1 : 200 Elevation



2 BUILDING M - SOUTH ELEVATION
1 : 200 Elevation



CLIENT:

BERKELEY HOMES (CAPITAL) PLC.

THIS DRAWING IS COPYRIGHT OF JRM LIMITED.
THE ORIGINAL HARD COPY OF THIS DRAWING HAS BEEN EXECUTED TO SCALE AND IS BASED ON AVAILABLE SURVEY INFORMATION.
REPRODUCTION AND ELECTRONIC DISSEMINATION MAY RESULT IN DISTORTION AND RESIZING OF DRAWING CONTENT.
JRM LIMITED TAKES NO RESPONSIBILITY FOR MEASUREMENTS OR SCALING TAKEN FROM ANY OTHER DRAWING THAN THE ORIGINAL HARD COPY ISSUED BY JRM AND NO RELIANCE MAY BE PLACED ON SUCH DIMENSIONS. IF NO DIMENSION IS GIVEN, IT IS THE BUILDING SHOWN AS DOTTED OUTLINES REPRESENT EXISTING BUILDINGS HERE A CONSENT FOR A NEW BUILDING IS IN PLACE RESPONSIBILITY OF THE RECIPIENT TO ASCERTAIN THE DIMENSION SPECIFICALLY FROM THE ARCHITECT OR BY SITE MEASUREMENT. THE SOUND OF ALL STRUCTURAL & SERVICE ELEMENTS MUST ALWAYS BE CHECKED AGAINST THE RELEVANT ENGINEER DRAWINGS.
ANY OMISSIONS OR DISCREPANCIES BETWEEN DRAWING INFORMATION SHOULD BE BROUGHT TO THE ATTENTION OF THE CONTRACT ADMINISTRATOR.
CDM REGISTER: FLAGGED HAS ISSUES RELATING TO CONSTRUCTION (DESIGN AND MANAGEMENT) TO BE ADDRESSED DURING DESIGN DEVELOPMENT TO BE READ IN CONJUNCTION WITH DESIGN RISK REGISTER AND RESIDUAL RISK REGISTER.
FURNITURE LOCATIONS ARE ILLUSTRATIVE

NOTES:


BUILDING M
MATERIAL KEY:
M-01: WHITE BRICK
M-02: BUFF BRICK
M-03: GREY BRICK
M-04: DARK GREY BRICK
M-05a: GLAZED WHITE BRICK - ARTICULATED
M-05b: GLAZED LIGHT GREENBLUE BRICK - ARTICULATED
M-07a: GLAZED GREENBLUE BRICK - ARTICULATED
M-08a: GLAZED DARK GREENBLUE BRICK - ARTICULATED
M-09: METAL FRAMED WINDOW SYSTEM - GREENBLUE
M-10: METAL FRAMED CURTAIN WALL SYSTEM
M-11: METAL LOUVRE PANEL - WHITE
M-12: METAL BALCONY AND BALUSTRADE SYSTEM - GREENBLUE

- CONTEXT INFORMATION IS ILLUSTRATIVE ONLY.
- SPOT HEIGHTS (AOD) ARE INDICATIVE AND SUBJECT TO LANDSCAPE AND SERVING DESIGN DEVELOPMENT.
- ARCHITECTURAL DESIGN SUBJECT TO ONGOING DESIGN DEVELOPMENT THROUGH SUBSEQUENT RIBA WORK STAGES.
- STRUCTURE INFORMATION IS ILLUSTRATIVE ONLY, FOR MORE INFORMATION REFER TO STRUCTURE ENGINEER PACKAGE.
- SERVICING/TRANSPORT INFORMATION IS ILLUSTRATIVE ONLY, FOR MORE INFORMATION REFER TO TRANSPORT STATEMENT.
- LANDSCAPE INFORMATION IS ILLUSTRATIVE ONLY, FOR MORE INFORMATION REFER TO LANDSCAPE PACKAGE.
- WHERE SHOWN, AREAS ARE IN M2, ELEVATION IN M, AND DIMS IN MM.


NOT FOR CONSTRUCTION

P0 | For Planning | DRM | RM | JST | 06.24

REV | DESCRIPTION | DR | CHK | QA | DATE

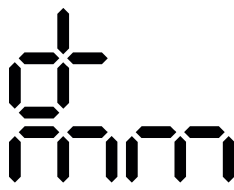

JRM Ltd
Mayfield House
136-148 Collyer Street
London SE1 7TU UK
+44 (0)20 7803 0177
mail@jrmstudio.com
www.jrmstudio.com

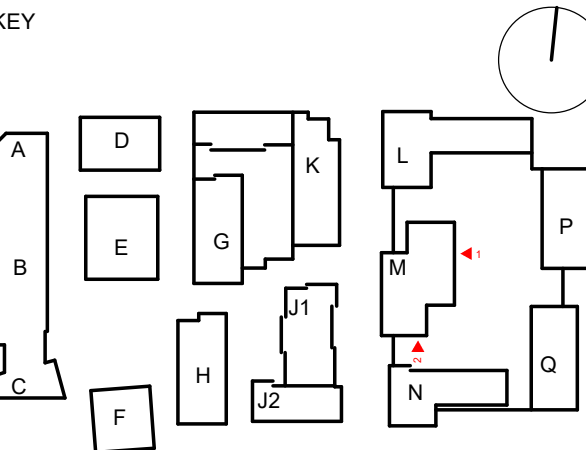

TITLE
ELEVATIONS - BUILDING M - 02

PROJECT
AYLESHAM CENTRE PECKHAM

PROJECT STATUS
PLANNING

SCALE
1 : 200

SIZE
A1

DRAWING NO
ASCP-DRM-MM-ZZ-DGA-A- 004471

REVISION
P0



1 BUILDING N - WEST ELEVATION

1 : 200 Elevation



2 BUILDING N - NORTH ELEVATION

1 : 200 Elevation



3 BUILDING N - EAST ELEVATION

1 : 200 Elevation



4 BUILDING N - SOUTH ELEVATION

1 : 200 Elevation



CLIENT:

BERKELEY HOMES (CAPITAL) PLC.

THIS DRAWING IS COPYRIGHT OF JRM LIMITED.
THE ORIGINAL HARD COPY OF THIS DRAWING HAS BEEN EXECUTED TO SCALE AND IS BASED ON AVAILABLE SURVEY INFORMATION.
REPRODUCTION AND ELECTRONIC DISSEMINATION MAY RESULT IN DISTORTION AND RESIZING OF DRAWING CONTENT.
JRM LIMITED TAKES NO RESPONSIBILITY FOR MEASUREMENTS OR SCALING TAKEN FROM ANY OTHER DRAWING THAN THE ORIGINAL HARD COPY ISSUED BY JRM AND NO RELIANCE MAY BE PLACED ON SUCH DIMENSIONS. IF NO DIMENSION IS GIVEN, IT IS THE BUILDING SHOWN AS DOTTED LINES REPRESENT EXISTING BUILDINGS HERE A CONSENT FOR A NEW BUILDING IS IN PLACE RESPONSIBILITY OF THE RECIPIENT TO ASCERTAIN THE DIMENSION SPECIFICALLY FROM THE ARCHITECT OR BY SITE MEASUREMENT. THE SIGN OF ALL STRUCTURAL & SERVICE ELEMENTS MUST ALWAYS BE CHECKED AGAINST THE RELEVANT ENGINEERING DRAWINGS.
ANY OMISSIONS OR DISCREPANCIES BETWEEN DRAWING INFORMATION SHOULD BE BROUGHT TO THE ATTENTION OF THE CONTRACT ADMINISTRATOR.
CDM REGISTER: FLAGGED HAS ISSUES RELATING TO CONSTRUCTION (DESIGN AND MANAGEMENT) TO BE ADDRESSED DURING DESIGN DEVELOPMENT TO BE READ IN CONJUNCTION WITH DESIGN RISK REGISTER AND RESIDUAL RISK REGISTER.
FURNITURE LOCATIONS ARE ILLUSTRATIVE

NOTES:

BUILDING N
MATERIAL KEY:


- N-01: GREEN BRICK
- N-02: DARK RED/BROWN BRICK
- N-03: PALE BEIGE BRICK
- N-04: RED/BROWN BRICK
- N-05: GREY GREEN BRICK
- N-06: GOLD BRICK
- N-07: ORANGE BRICK
- N-08: GREEN GLAZED BRICK
- N-09: WHITE GLAZED BRICK
- N-10a: METAL BALCONY AND BALUSTRADE - BROWN
- N-10b: METAL BALCONY AND BALUSTRADE - GREEN
- N-10c: METAL BALCONY AND BALUSTRADE - GREEN
- N-11: METAL BALUSTRADE - GREEN
- N-12: SOLID METAL PANEL BALUSTRADE - GREEN
- N-13a: METAL FRAMED WINDOWS - BROWN
- N-13b: METAL FRAMED WINDOWS - GREEN
- N-14: METAL FRAMED CURTAIN WALL SYSTEM - BROWN
- N-15a: METAL LOUVRE PANEL - BROWN
- N-15b: METAL LOUVRE PANEL - GREEN
- N-16: METAL BLADED ROLLER SHUTTER DOOR - GREEN
- N-17: STRUCTURAL COLUMN - GREEN

- CONTEXT INFORMATION IS ILLUSTRATIVE ONLY.
- SPOT HEIGHTS (AOD) ARE INDICATIVE AND SUBJECT TO LANDSCAPE AND SERVING DESIGN DEVELOPMENT.
- ARCHITECTURAL DESIGN SUBJECT TO ONGOING DESIGN DEVELOPMENT THROUGH SUBSEQUENT RIBA WORK STAGES.
- STRUCTURE INFORMATION IS ILLUSTRATIVE ONLY. FOR MORE INFORMATION REFER TO STRUCTURE ENGINEER PACKAGE.
- SERVICING/TRANSPORT INFORMATION IS ILLUSTRATIVE ONLY. FOR MORE INFORMATION REFER TO TRANSPORT STATEMENT.
- LANDSCAPE INFORMATION IS ILLUSTRATIVE ONLY. FOR MORE INFORMATION REFER TO LANDSCAPE PACKAGE.
- WHERE SHOWN, AREAS ARE IN M2, ELEVATION IN M, AND DIMS IN MM.

NOT FOR CONSTRUCTION

P0 | For Planning | DRM | RM | JSt | 06.24

REV | DESCRIPTION | DR | CHK | QA | DATE

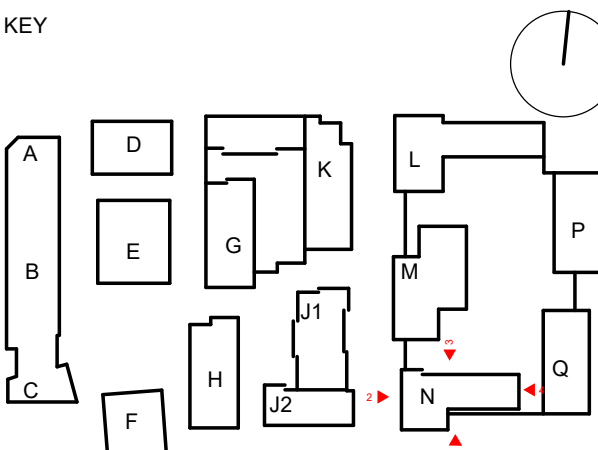

TITLE
ELEVATIONS - BUILDING N - 01

PROJECT
AYLESHAM CENTRE PECKHAM

PROJECT STATUS
PLANNING

SCALE
1 : 200

SIZE
A1


DRAWING NO
ASCP-DRM-MN-ZZ-DGA-A- 004480

REVISION
P0




1 BUILDING P - WEST ELEVATION

1 : 200 Elevation

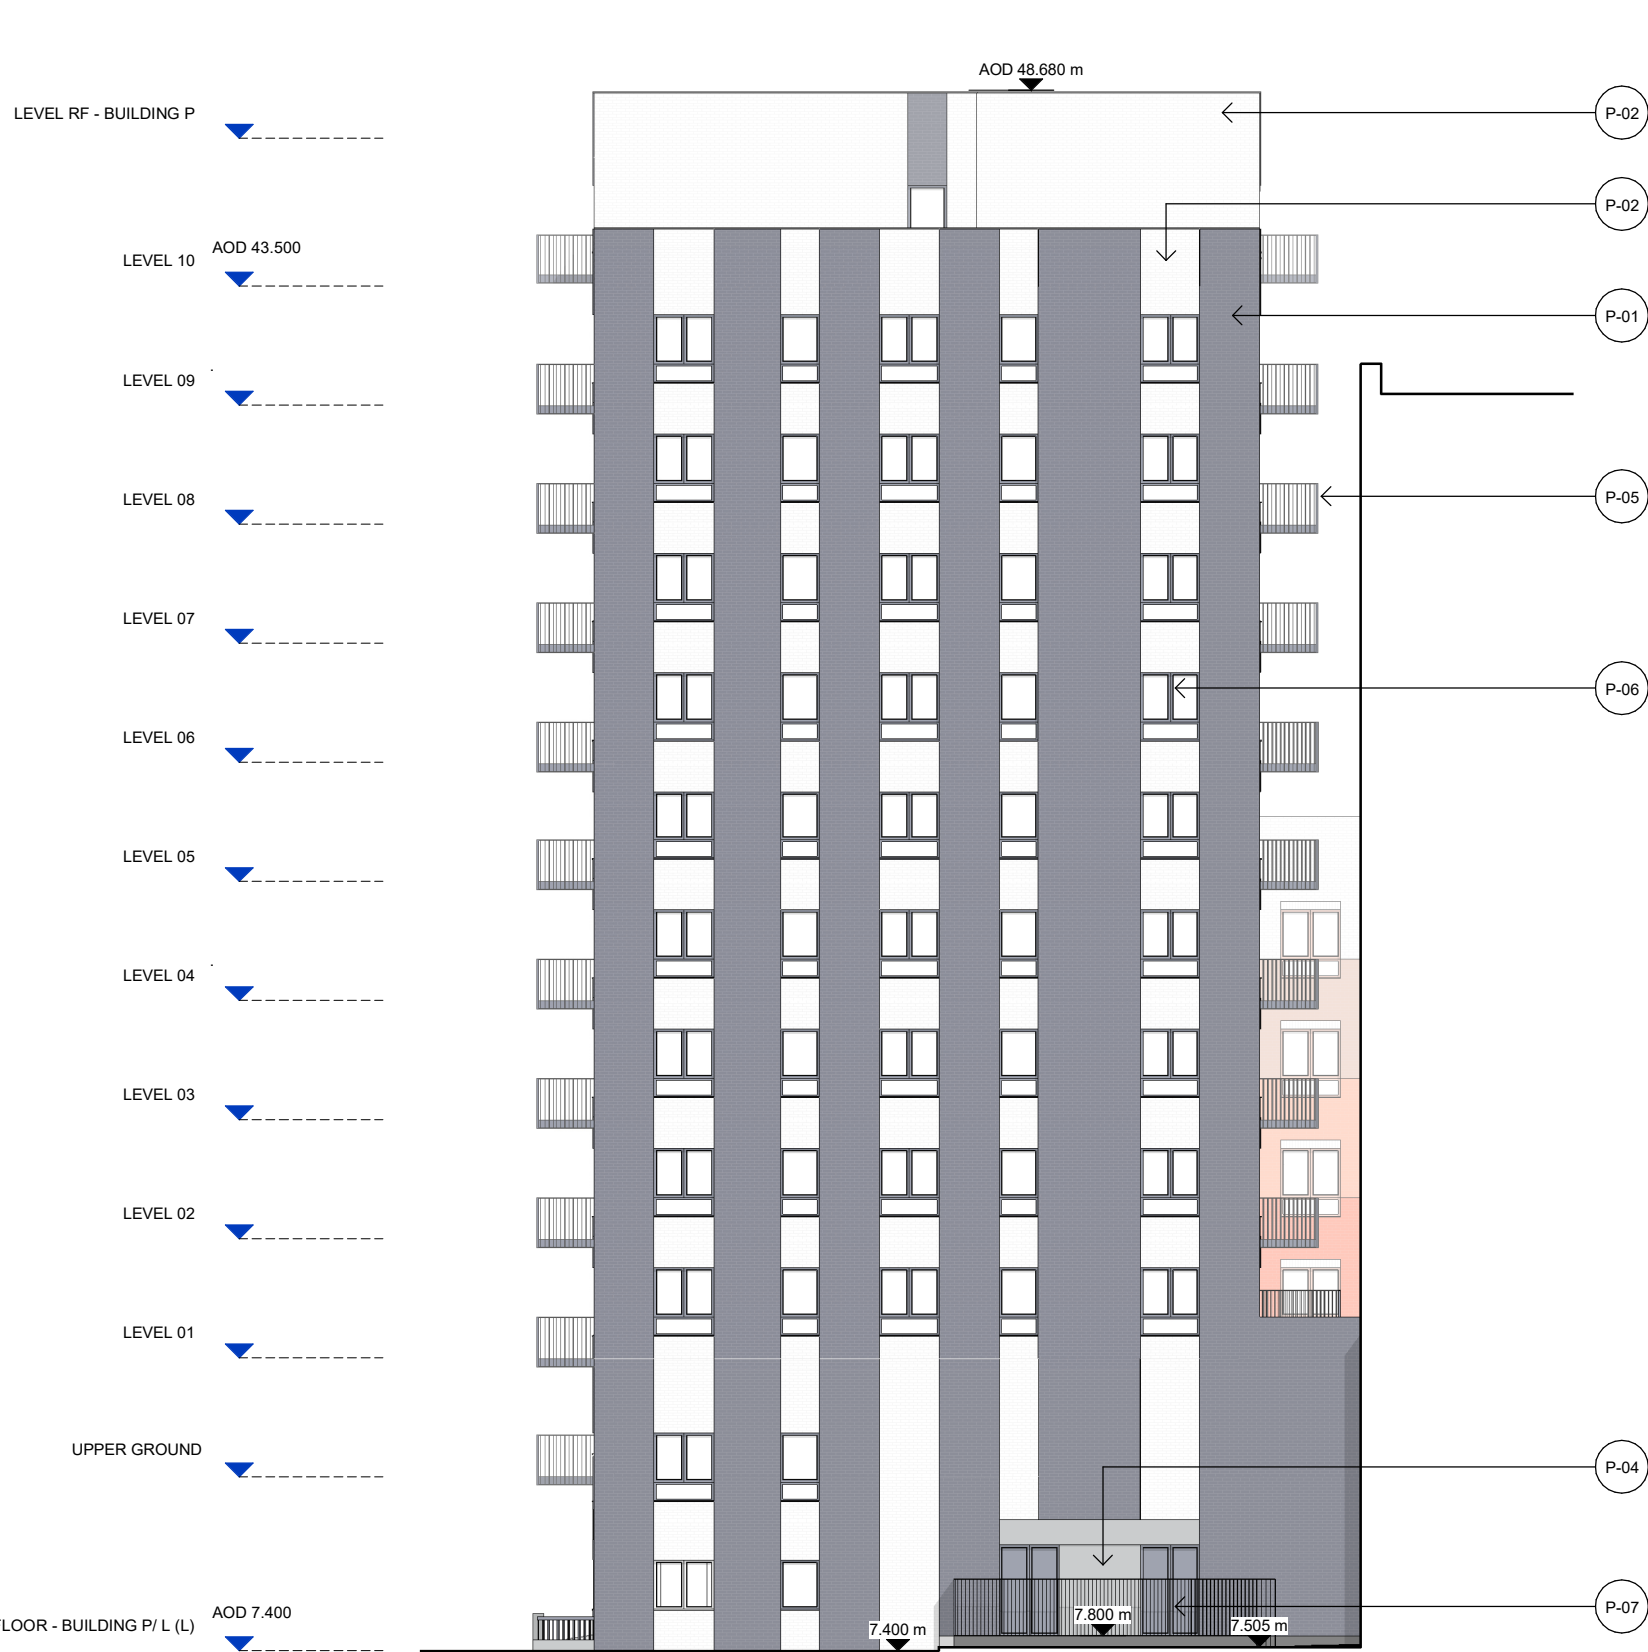

2 BUILDING P - NORTH ELEVATION

1 : 200 Elevation

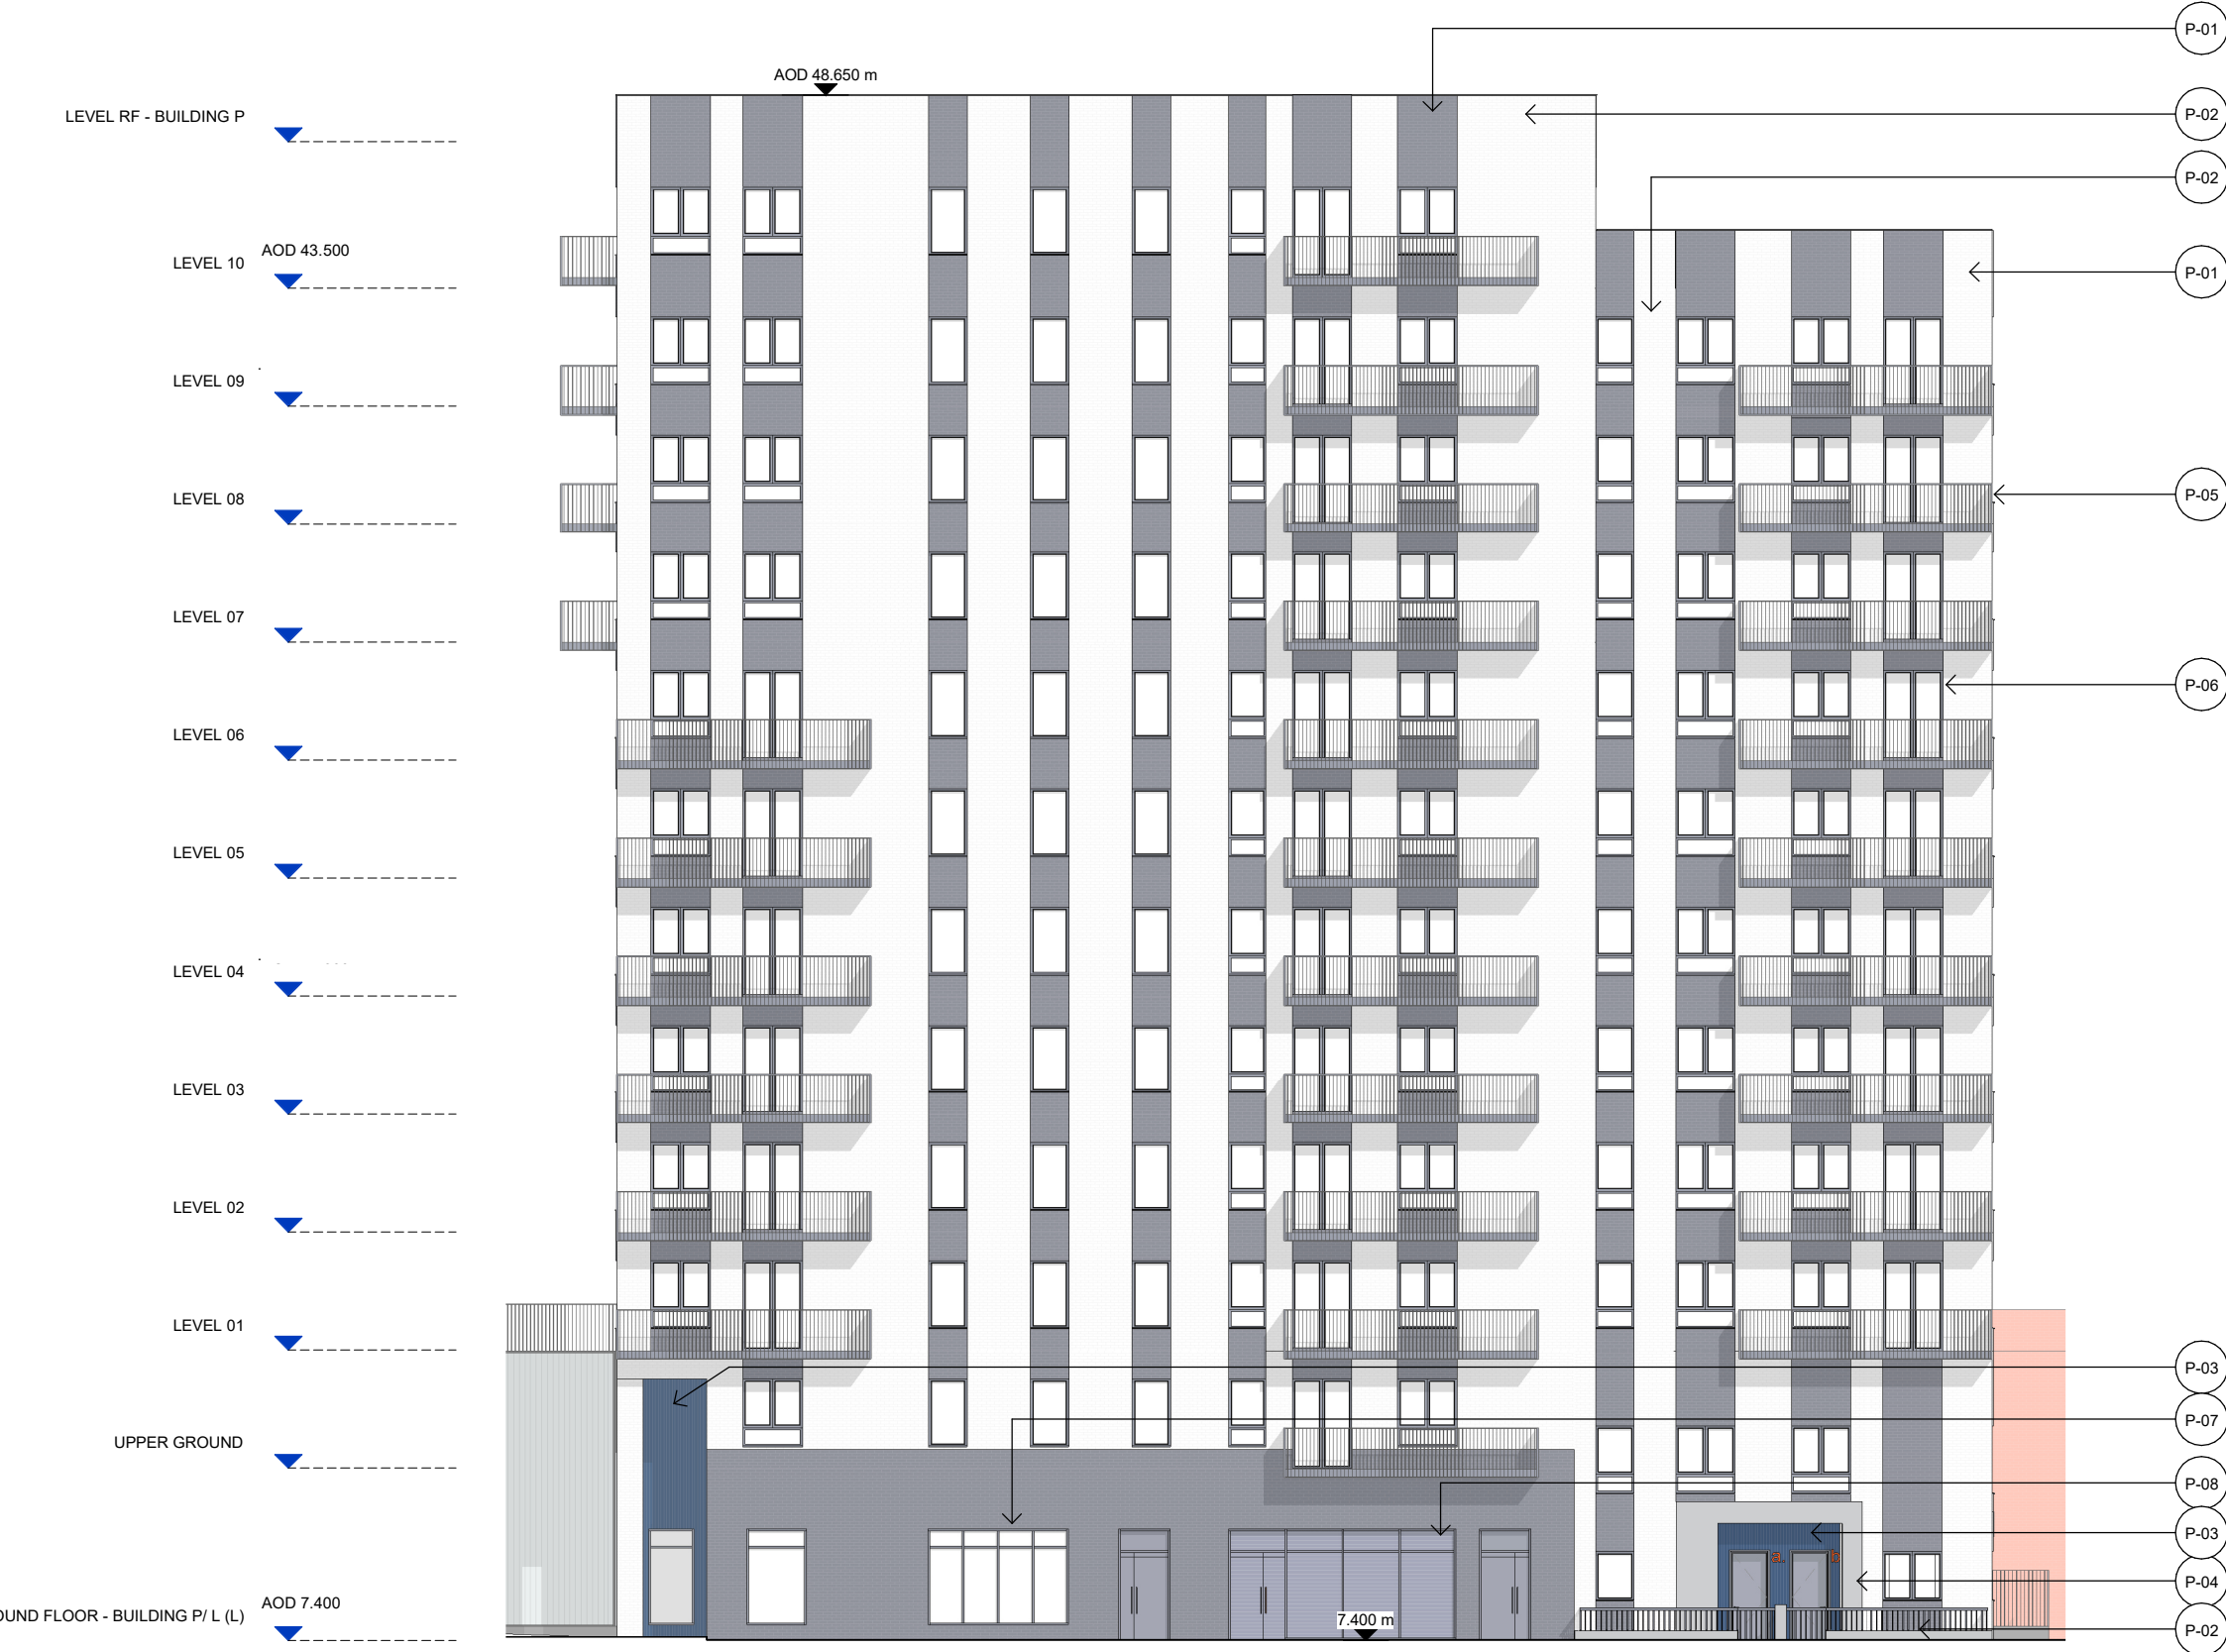


3 BUILDING P - EAST ELEVATION

1 : 200 Elevation



4 BUILDING P - SOUTH ELEVATION

1 : 200 Elevation

 

CLIENT:

BERKELEY HOMES (CAPITAL) PLC.

THIS DRAWING IS COPYRIGHT OF JRM LIMITED.
THE ORIGINAL HARD COPY OF THIS DRAWING HAS BEEN EXECUTED TO SCALE AND IS BASED ON AVAILABLE SURVEY INFORMATION.
REPRODUCTION AND ELECTRONIC DISSEMINATION MAY RESULT IN DISTORTION AND RESIZING OF DRAWING CONTENT.
JRM LIMITED TAKES NO RESPONSIBILITY FOR MEASUREMENTS OR SCALING TAKEN FROM ANY OTHER DRAWING THAN THE ORIGINAL HARD COPY ISSUED BY JRM AND NO RELIANCE MAY BE PLACED ON SUCH DIMENSIONS. IF NO DIMENSION IS GIVEN, IT IS THE BUILDING SHOWN AS DOTTED LINES REPRESENT EXISTING BUILDINGS HERE A CONSENT FOR A NEW BUILDING IS IN PLACE RESPONSIBILITY OF THE RECIPIENT TO ASCERTAIN THE DIMENSION SPECIFICALLY FROM THE ARCHITECT OR BY SITE MEASUREMENT. THE SOUND OF ALL STRUCTURAL & SERVICE ELEMENTS MUST ALWAYS BE CHECKED AGAINST THE RELEVANT ENGINEERING DRAWINGS.
ANY OMISSIONS OR DISCREPANCIES BETWEEN DRAWING INFORMATION SHOULD BE BROUGHT TO THE ATTENTION OF THE CONTRACT ADMINISTRATOR.
CON REGISTER: FLAGGED HAS ISSUES RELATING TO CONSTRUCTION (DESIGN AND MANAGEMENT) TO BE ADDRESSED DURING DESIGN DEVELOPMENT TO BE READ IN CONJUNCTION WITH DESIGN RISK REGISTER AND RESIDUAL RISK REGISTER.
FURNITURE LOCATIONS ARE ILLUSTRATIVE

NOTES:

BUILDING P
MATERIAL KEY:


- P-01: BLUE/GREY BRICK
- P-02: WHITE BRICK
- P-03: BLUE GLAZED BRICK
- P-04: RIB BLOCK
- P-05: METAL BALCONY AND BALUSTRADE - DARK BLUE
- P-06: METAL FRAMED WINDOWS - DARK BLUE
- P-07: METAL FRAMED CURTAIN WALL SYSTEM - DARK BLUE
- P-08: METAL LOUVRE PANEL - DARK BLUE

- CONTEXT INFORMATION IS ILLUSTRATIVE ONLY.
- SPOT HEIGHTS (AOD) ARE INDICATIVE AND SUBJECT TO LANDSCAPE AND SERVICES DESIGN DEVELOPMENT.
- ARCHITECTURAL DESIGN SUBJECT TO ONGOING DESIGN DEVELOPMENT THROUGH SUBSEQUENT RIBA WORK STAGES.
- STRUCTURE INFORMATION IS ILLUSTRATIVE ONLY. FOR MORE INFORMATION REFER TO STRUCTURE ENGINEER PACKAGE.
- SERVICING/TRANSPORT INFORMATION IS ILLUSTRATIVE ONLY. FOR MORE INFORMATION REFER TO TRANSPORT STATEMENT.
- LANDSCAPE INFORMATION IS ILLUSTRATIVE ONLY. FOR MORE INFORMATION REFER TO LANDSCAPE PACKAGE.
- WHERE SHOWN, AREAS ARE IN M2, ELEVATION IN M, AND DIMS IN MM.

NOT FOR CONSTRUCTION

P0 | For Planning | DRM | RM | JSt | 06.24

REV | DESCRIPTION | DR | CHK | QA | DATE

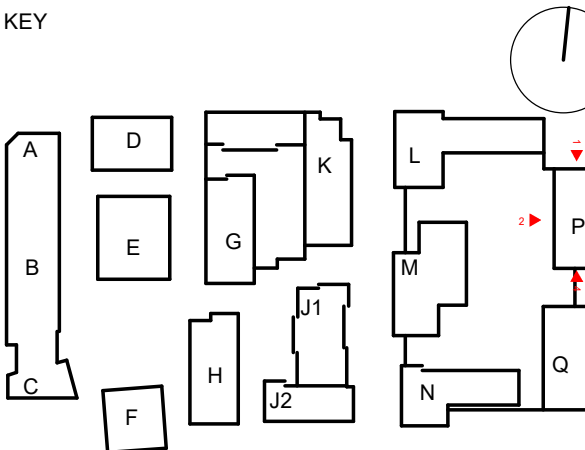

TITLE
ELEVATIONS - BUILDING P - 01

PROJECT
AYLESHAM CENTRE PECKHAM





PROJECT STATUS
PLANNING

SCALE
1 : 200

SIZE
A1

DRAWING NO
ASCP-DRM-MP-ZZ-DGA-A- 004490

REVISION
P0

    


DRAWING NO. SCP-DRM-MQ-ZZ-DGA-A- 004500



1 MORRISONS - WEST ELEVATION

1 : 200 Elevation

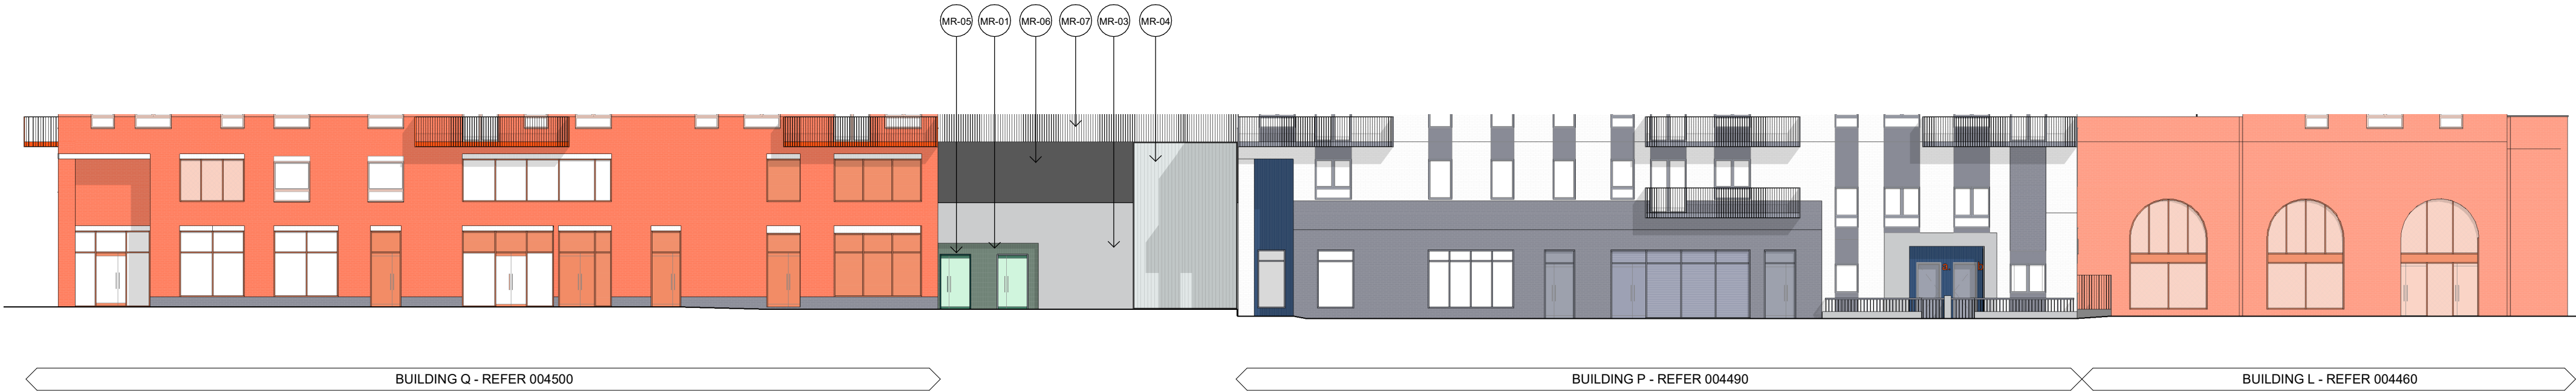


2 MORRISONS - EAST ELEVATION

1 : 200 Elevation



3 MORRISONS - SOUTH ELEVATION

1 : 200 Elevation

 

CLIENT:

BERKELEY HOMES (CAPITAL) PLC.

THIS DRAWING IS COPYRIGHT OF JRM LIMITED.

THE ORIGINAL HARDCOPY OF THIS DRAWING HAS BEEN EXECUTED TO SCALE AND IS BASED ON AVAILABLE SURVEY INFORMATION.

REPRODUCTION AND ELECTRONIC DISSEMINATION MAY RESULT IN DISTORTION AND RESIZING OF DRAWING CONTENT.

JRM LIMITED TAKES NO RESPONSIBILITY FOR MEASUREMENTS OR SCALING TAKEN FROM ANY OTHER DRAWING THAN THE ORIGINAL HARDCOPY ISSUED BY JRM AND NO RELIANCE MAY BE PLACED ON SUCH DIMENSIONS. IF NO DIMENSION IS GIVEN, IT IS THE BUILDING SHOWN AS DOTTED OUTLINES REPRESENT EXISTING BUILDINGS HERE A CONSENT FOR A NEW BUILDING IS IN PLACE RESPONSIBILITY OF THE RECIPIENT TO ASCERTAIN THE DIMENSIONS SPECIFICALLY FROM THE ARCHITECT OR BY SITE MEASUREMENT. THE SIZING OF ALL STRUCTURAL & SERVICEELEMENTS MUST ALWAYS BE CHECKED AGAINST THE RELEVANT ENGINEERING DRAWINGS.

ANY OMISSIONS OR DISCREPANCIES BETWEEN DRAWING INFORMATION SHOULD BE BROUGHT TO THE ATTENTION OF THE CONTRACT ADMINISTRATOR.

CDM REGISTER: FLAGGED HAS ISSUES RELATING TO CONSTRUCTION DESIGN AND MANAGEMENT TO BE ADDRESSED DURING DESIGN DEVELOPMENT TO BE READ IN CONJUNCTION WITH DESIGN RISK REGISTER AND RESIDUAL RISK REGISTER.

FURNITURE LOCATIONS ARE ILLUSTRATIVE

NOTES:

MORRISONS

MATERIAL KEY:

MR-01: DARK GREEN GLAZED BRICK

MR-02: GREEN BRICK

MR-03: RIB BLOCK

MR-04: CHANNEL GLASS

MR-05: METAL FRAMED CURTAIN WALL SYSTEM - GREY

MR-06: METAL LOUVRE PANEL - GREEN

MR-07: POLYESTER POWDER COATED METAL BALCONY AND BALUSTRADE

1. CONTEXT INFORMATION IS ILLUSTRATIVE ONLY.

2. SPOT HEIGHTS (AOD) ARE INDICATIVE AND SUBJECT TO LANDSCAPE AND SERVING DESIGN DEVELOPMENT.

3. ARCHITECTURAL DESIGN SUBJECT TO ONGOING DESIGN DEVELOPMENT THROUGH SUBSEQUENT RIBA WORK STAGES.

4. STRUCTURE INFORMATION IS ILLUSTRATIVE ONLY, FOR MORE INFORMATION REFER TO STRUCTURE ENGINEER PACKAGE.

5. SERVING/TRANSPORT INFORMATION IS ILLUSTRATIVE ONLY, FOR MORE INFORMATION REFER TO TRANSPORT STATEMENT.

6. LANDSCAPE INFORMATION IS ILLUSTRATIVE ONLY, FOR MORE INFORMATION REFER TO LANDSCAPE PACKAGE.

7. WHERE SHOWN, AREAS ARE IN M2, ELEVATION IN M, AND DIMS IN MM.

NOT FOR CONSTRUCTION

P0	For Planning	DRM	RM	JSt	06.24
REV	DESCRIPTION	DR	CHK	QA	DATE

JRM Ltd

Magdalen House

136-148 Colindale Avenue

London SE5 7TU UK

+44 (0)20 7803 9177

mail@jrmstudio.com

www.jrmstudio.com

KEY

TITLE

ELEVATIONS - MORRISONS - 01

PROJECT

AYLESHAM CENTRE PECKHAM

PROJECT STATUS	SCALE	SIZE
PLANNING	1 : 200	A1

DRAWING NO	REVISION
ASCP-DRM-MR-ZZ-DGA-A- 004510	P0