

---

# The Cambridge South East Transport Order

---


## Transport And Works Act 1992

### Transport And Works (Applications And Objections Procedure) (England And Wales) Rules 2006

---

#### Proposed Site Plans – Volume 2

|                    |                               |
|--------------------|-------------------------------|
| Document Reference | CSET-12-DP4B                  |
| Revision Number    | 00                            |
| Applicant          | Cambridgeshire County Council |
| Date               | January 2025                  |

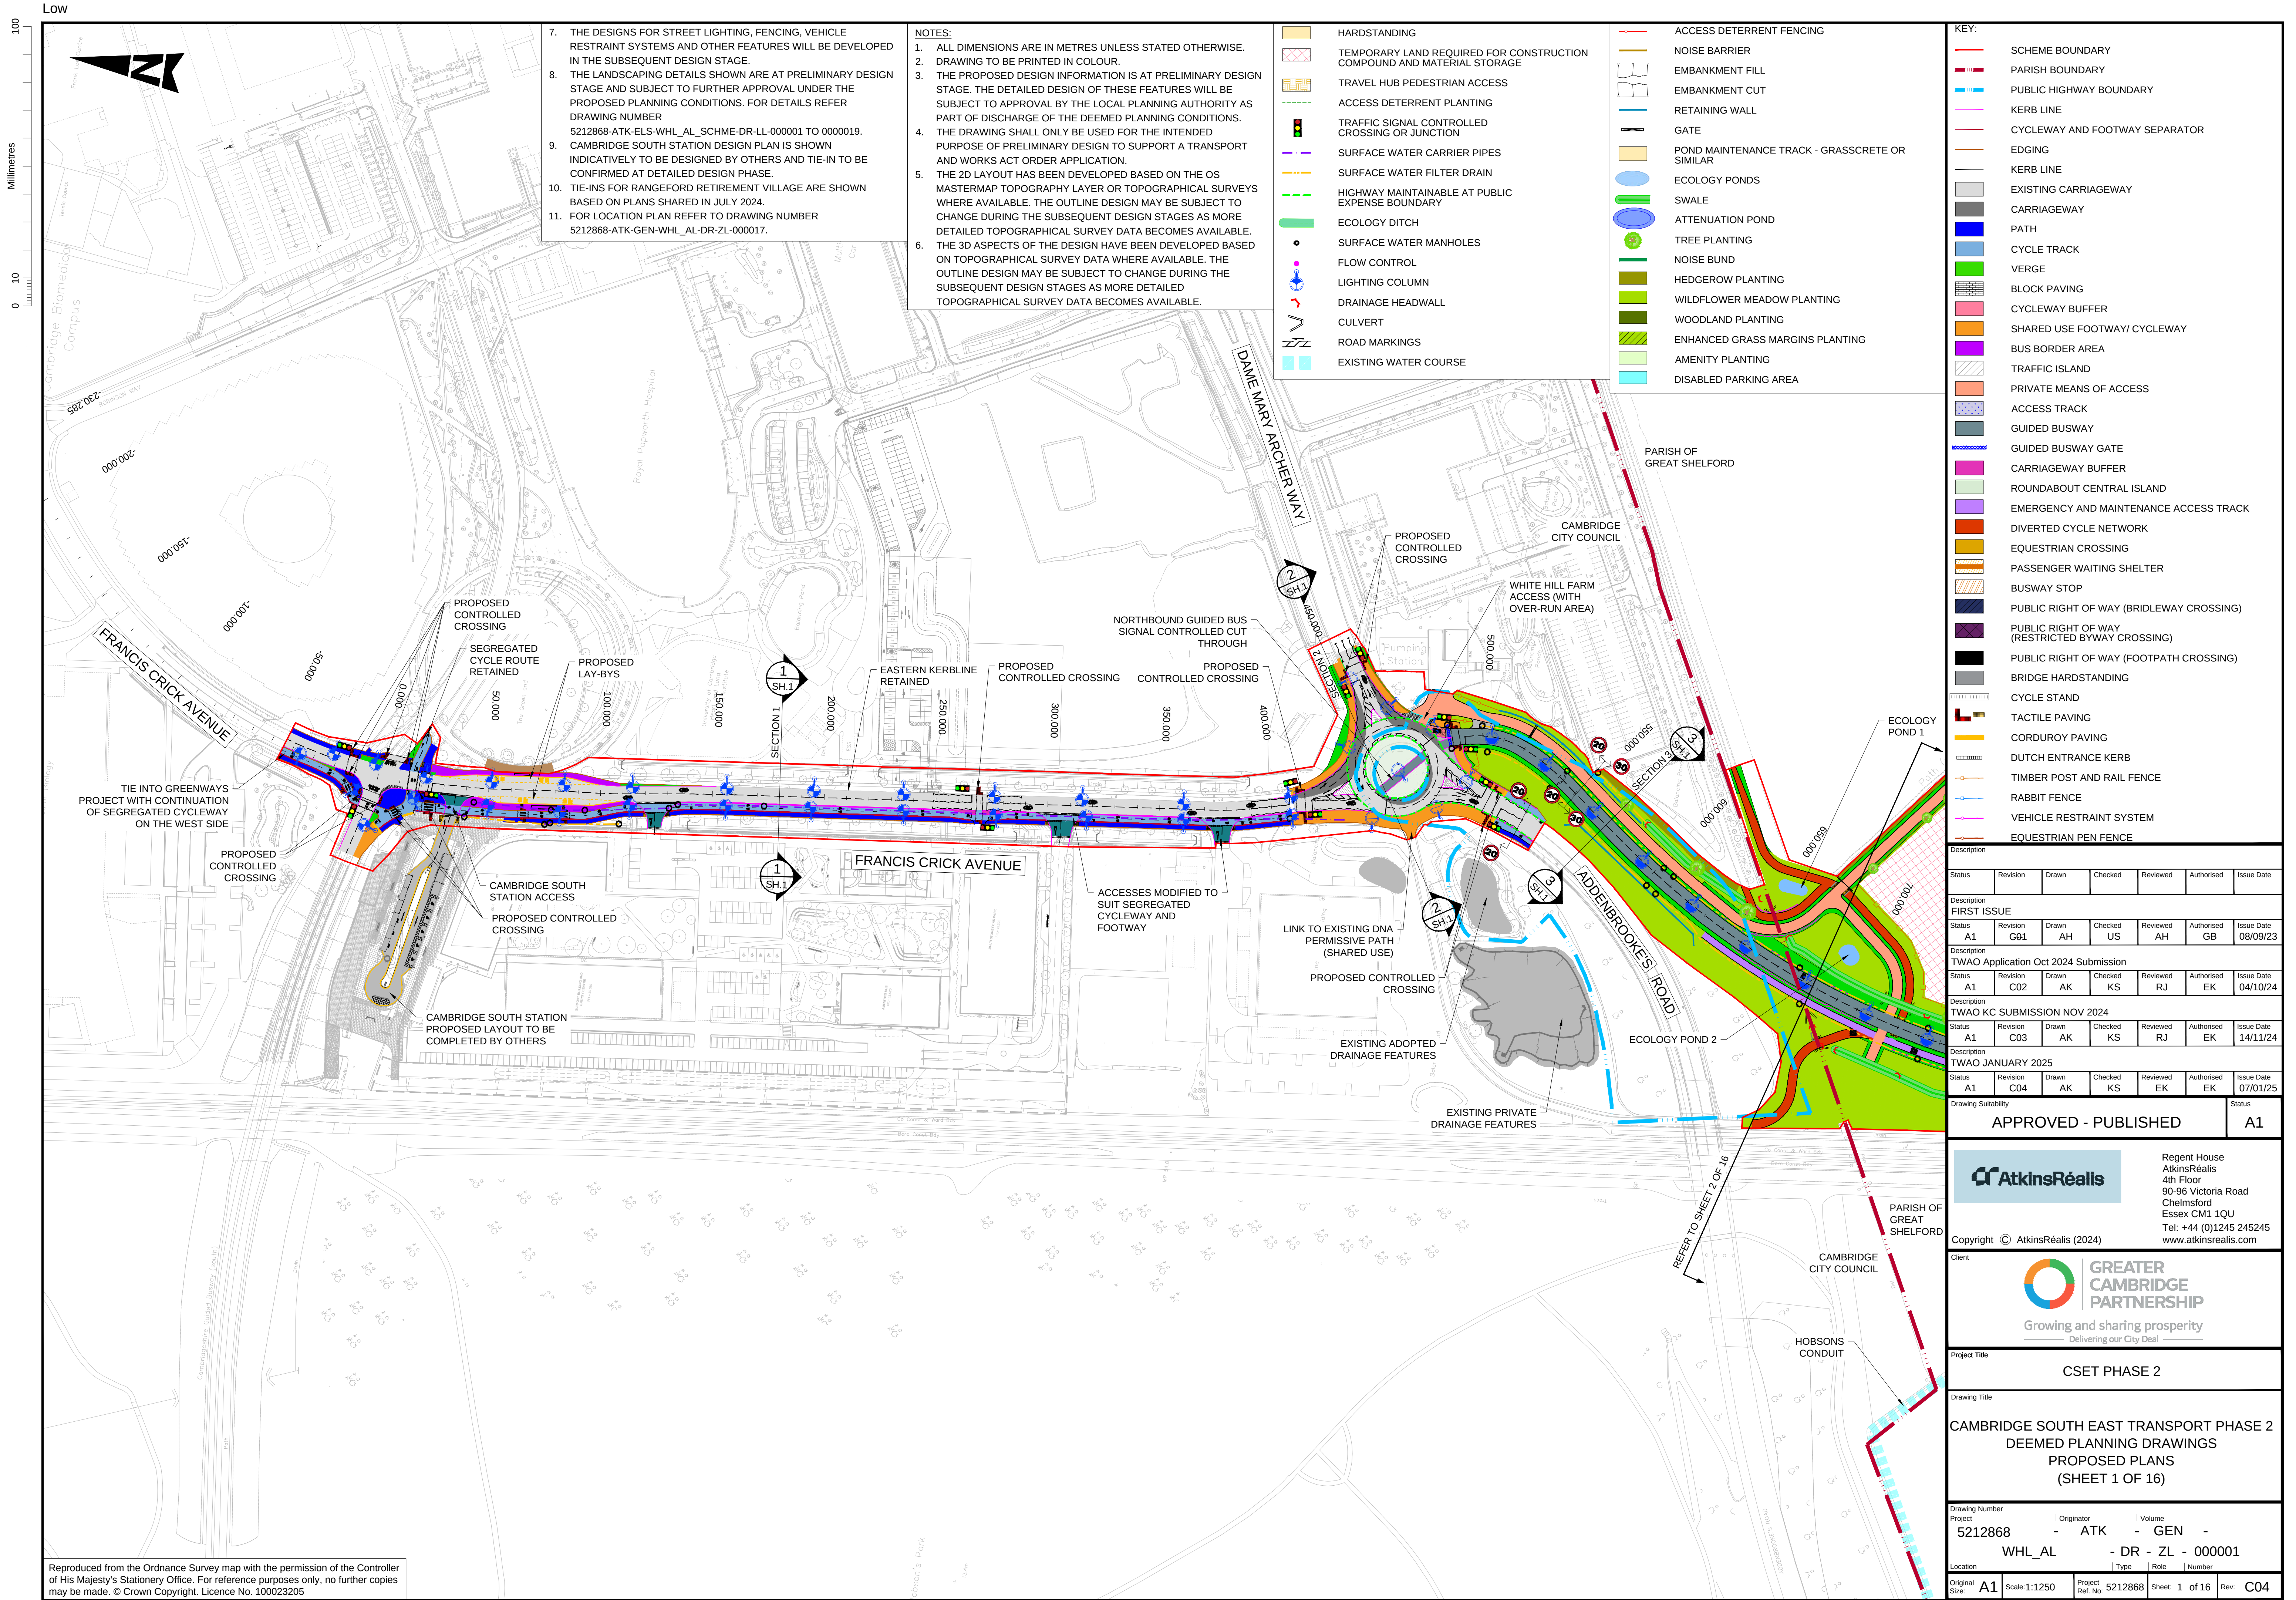

| Description                          |          |       |         |          |            |            |  |
|--------------------------------------|----------|-------|---------|----------|------------|------------|--|
| Status                               | Revision | Drawn | Checked | Reviewed | Authorised | Issue Date |  |
| Description                          |          |       |         |          |            |            |  |
| FIRST ISSUE                          |          |       |         |          |            |            |  |
| Status                               | Revision | Drawn | Checked | Reviewed | Authorised | Issue Date |  |
| A1                                   | G01      | AH    | US      | AH       | GB         | 08/09/23   |  |
| Description                          |          |       |         |          |            |            |  |
| TWA0 Application Oct 2024 Submission |          |       |         |          |            |            |  |
| Status                               | Revision | Drawn | Checked | Reviewed | Authorised | Issue Date |  |
| A1                                   | C02      | AK    | KS      | RJ       | EK         | 04/10/24   |  |
| Description                          |          |       |         |          |            |            |  |
| TWA0 KC SUBMISSION NOV 2024          |          |       |         |          |            |            |  |
| Status                               | Revision | Drawn | Checked | Reviewed | Authorised | Issue Date |  |
| A1                                   | C03      | AK    | KS      | RJ       | EK         | 14/11/24   |  |
| Description                          |          |       |         |          |            |            |  |
| TWA0 JANUARY 2025                    |          |       |         |          |            |            |  |
| Status                               | Revision | Drawn | Checked | Reviewed | Authorised | Issue Date |  |
| A1                                   | C04      | AK    | KS      | EK       | EK         | 07/01/25   |  |
| Drawing Suitability                  |          |       |         |          |            | Status     |  |

APPROVED - PUBLISHED

A1

Regent House  
AtkinsRéalis  
4th Floor  
90-96 Victoria Road  
Chelmsford  
Essex CM1 1QU  
Tel: +44 (0)1245 245245  
www.atkinsrealis.com

Copyright © AtkinsRéalis (2024)

Client

GROWING AND SHARING PROSPERITY  
Delivering our City Deal

Project Title

CSET PHASE 2

Drawing Title

CAMBRIDGE SOUTH EAST TRANSPORT PHASE 2  
DEEMED PLANNING DRAWINGS  
PROPOSED PLANS  
(SHEET 1 OF 16)

Drawing Number

5212868

Project

WHL\_AL

Originator

ATK

Volume

GEN

Location

DR - ZL - 000001

Original Size

A1

Scale

1:1250

Project Ref. No.


5212868

Sheet

1 of 16

Rev.

C04

 


KEY:

|  |                                                 |
|--|-------------------------------------------------|
|  | SCHEME BOUNDARY                                 |
|  | PARISH BOUNDARY                                 |
|  | PUBLIC HIGHWAY BOUNDARY                         |
|  | KERB LINE                                       |
|  | CYCLEWAY AND FOOTWAY SEPARATOR                  |
|  | EDGING                                          |
|  | KERB LINE                                       |
|  | EXISTING CARRIAGEWAY                            |
|  | CARRIAGEWAY                                     |
|  | PATH                                            |
|  | CYCLE TRACK                                     |
|  | VERGE                                           |
|  | BLOCK PAVING                                    |
|  | CYCLEWAY BUFFER                                 |
|  | SHARED USE FOOTWAY/ CYCLEWAY                    |
|  | BUS BORDER AREA                                 |
|  | TRAFFIC ISLAND                                  |
|  | PRIVATE MEANS OF ACCESS                         |
|  | ACCESS TRACK                                    |
|  | GUIDED BUSWAY                                   |
|  | GUIDED BUSWAY GATE                              |
|  | CARRIAGEWAY BUFFER                              |
|  | ROUNDBABOUT CENTRAL ISLAND                      |
|  | EMERGENCY AND MAINTENANCE ACCESS TRACK          |
|  | DIVERTED CYCLE NETWORK                          |
|  | EQUESTRIAN CROSSING                             |
|  | PASSENGER WAITING SHELTER                       |
|  | BUSWAY STOP                                     |
|  | PUBLIC RIGHT OF WAY (BRIDLEWAY CROSSING)        |
|  | PUBLIC RIGHT OF WAY (RESTRICTED BYWAY CROSSING) |
|  | PUBLIC RIGHT OF WAY (FOOTPATH CROSSING)         |
|  | BRIDGE HARDSTANDING                             |
|  | CYCLE STAND                                     |
|  | TACTILE PAVING                                  |
|  | CORDUROY PAVING                                 |
|  | DUTCH ENTRANCE KERB                             |
|  | TIMBER POST AND RAIL FENCE                      |
|  | RABBIT FENCE                                    |
|  | VEHICLE RESTRAINT SYSTEM                        |
|  | EQUESTRIAN PEN FENCE                            |

|                                                     |                 |             |               |                |                  |                        |  |
|-----------------------------------------------------|-----------------|-------------|---------------|----------------|------------------|------------------------|--|
| Description                                         |                 |             |               |                |                  |                        |  |
| Status                                              | Revision        | Drawn       | Checked       | Reviewed       | Authorised       | Issue Date             |  |
| Description<br>FIRST ISSUE                          |                 |             |               |                |                  |                        |  |
| Status                                              | Revision<br>C01 | Drawn<br>RE | Checked<br>US | Reviewed<br>AH | Authorised<br>GB | Issue Date<br>08/09/23 |  |
| Description<br>TWA0 Application Oct 2024 Submission |                 |             |               |                |                  |                        |  |
| Status                                              | Revision<br>C02 | Drawn<br>AK | Checked<br>KS | Reviewed<br>RJ | Authorised<br>EK | Issue Date<br>04/10/24 |  |
| Description<br>TWA0 KC SUBMISSION NOV 2024          |                 |             |               |                |                  |                        |  |
| Status                                              | Revision<br>C03 | Drawn<br>AK | Checked<br>KS | Reviewed<br>RJ | Authorised<br>EK | Issue Date<br>14/11/24 |  |
| Description<br>TWA0 JANUARY 2025                    |                 |             |               |                |                  |                        |  |
| Status                                              | Revision<br>C04 | Drawn<br>AK | Checked<br>KS | Reviewed<br>EK | Authorised<br>EK | Issue Date<br>07/01/25 |  |
| Drawing Submittal                                   |                 |             |               |                |                  | Status                 |  |
| APPROVED - PUBLISHED                                |                 |             |               |                |                  | A1                     |  |

1. ALL DIMENSIONS ARE IN METRES UNLESS STATED OTHERWISE.
2. DRAWING TO BE PRINTED IN COLOUR.
3. THE PROPOSED DESIGN INFORMATION IS AT PRELIMINARY DESIGN STAGE. THE DETAILED DESIGN OF THESE FEATURES WILL BE SUBJECT TO APPROVAL BY THE LOCAL PLANNING AUTHORITY AS PART OF DISCHARGE OF THE DEEMED PLANNING CONDITIONS.
4. THE DRAWING SHALL ONLY BE USED FOR THE INTENDED PURPOSE OF PRELIMINARY DESIGN TO SUPPORT A TRANSPORT AND WORKS ACT ORDER APPLICATION.
5. THE 2D LAYOUT HAS BEEN DEVELOPED BASED ON THE OS MASTERMAP TOPOGRAPHY LAYER OR TOPOGRAPHICAL SURVEYS WHERE AVAILABLE. THE OUTLINE DESIGN MAY BE SUBJECT TO CHANGE DURING THE SUBSEQUENT DESIGN STAGES AS MORE DETAILED TOPOGRAPHICAL SURVEY DATA BECOMES AVAILABLE.
6. THE 3D ASPECTS OF THE DESIGN HAVE BEEN DEVELOPED BASED ON TOPOGRAPHICAL SURVEY DATA WHERE AVAILABLE. THE OUTLINE DESIGN MAY BE SUBJECT TO CHANGE DURING THE SUBSEQUENT DESIGN STAGES AS MORE DETAILED TOPOGRAPHICAL SURVEY DATA BECOMES AVAILABLE.
7. THE DESIGNS FOR STREET LIGHTING, FENCING, VEHICLE RESTRAINT SYSTEMS AND OTHER FEATURES WILL BE DEVELOPED IN THE SUBSEQUENT DESIGN STAGE.
8. THE LANDSCAPING DETAILS SHOWN ARE AT PRELIMINARY DESIGN STAGE AND SUBJECT TO FURTHER APPROVAL UNDER THE PROPOSED PLANNING CONDITIONS. FOR DETAILS REFER DRAWING NUMBER  
5212868-ATK-ELS-WHL\_AL\_SCHME-DR-LL-000001 TO 0000019.
9. CAMBRIDGE SOUTH STATION DESIGN PLAN IS SHOWN INDICATIVELY TO BE DESIGNED BY OTHERS AND TIE-IN TO BE CONFIRMED AT DETAILED DESIGN PHASE.
10. TIE-INS FOR RANGEFORD RETIREMENT VILLAGE ARE SHOWN BASED ON PLANS SHARED IN JULY 2024.
11. FOR LOCATION PLAN REFER TO DRAWING NUMBER  
5212868-ATK-GEN-WHL\_AL-DR-ZL-000017.

|   |  |   |  |
|---|--|---|--|
|                    |  | Regent House<br>AtkinsRéalis<br>4th Floor<br>90-96 Victoria Road<br>Chelmsford<br>Essex CM1 1QU<br>Tel: +44 (0)1245 245245<br><a href="http://www.atkinsrealis.com">www.atkinsrealis.com</a>                                                                                                   |  |
| Copyright © AtkinsRéalis (2024)                                                                         |  |   |  |
| Client                                                                                                  |  |  <div>                 GREATER<br/>                 CAMBRIDGE<br/>                 PARTNERSHIP             </div> <p>Growing and sharing prosperity<br/>                 — Delivering our City Deal —</p> |  |
| Project Title                                                                                           |  | CSET PHASE 2   |  |
| Drawing Title                                                                                           |  |   |  |
| CAMBRIDGE SOUTH EAST TRANSPORT PHASE 2<br>DEEMED PLANNING DRAWINGS<br>PROPOSED PLANS<br>(SHEET 2 OF 16) |  |   |  |
| Drawing Number<br>Project                                                                               |  | Originator<br>  Volume   |  |
| 5212868                                                                                                 |  | - ATK - GEN -   |  |
| WHL_AL                                                                                                  |  | - DR - ZL - 000002   |  |
| Location                                                                                                |  | Type   Role   Number   |  |
| Original Size: A1                                                                                       |  | Scale: 1:1250   |  |
| Project Ref. No: 5212868                                                                                |  | Sheet: 2 of 16   |  |
| Rev: C04                                                                                                |  |   |  |

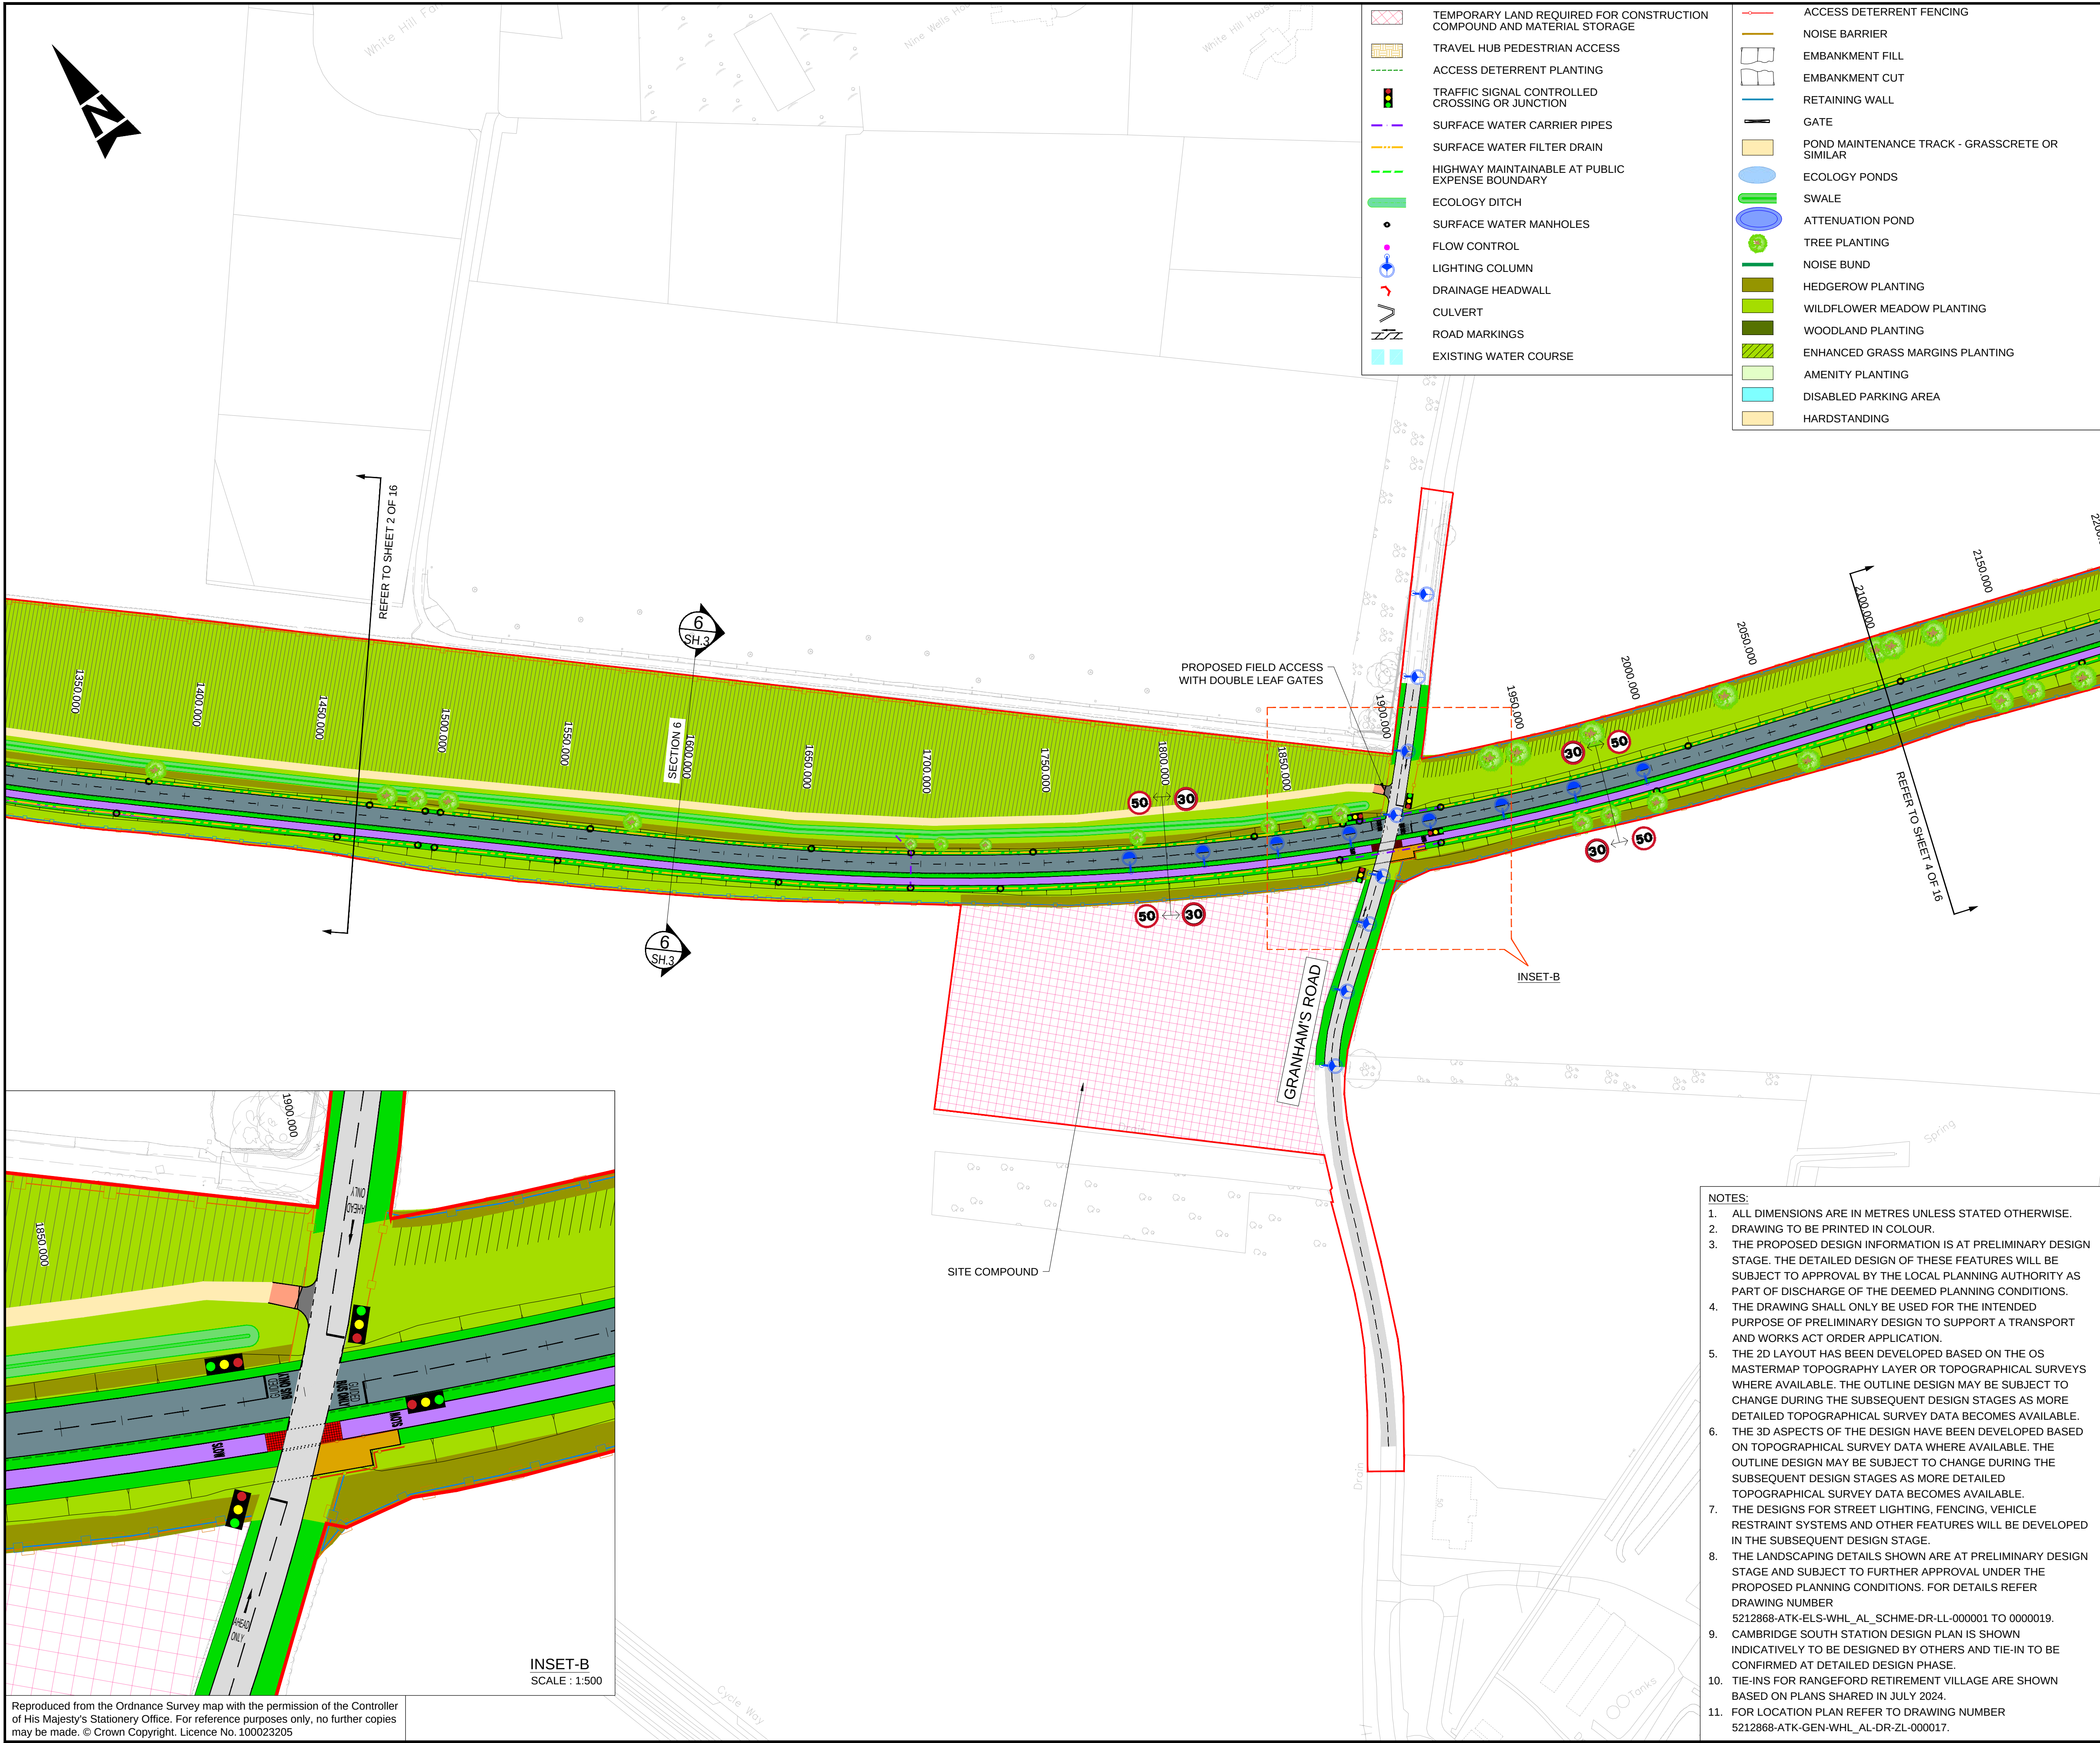

- NOTES:
- ALL DIMENSIONS ARE IN METRES UNLESS STATED OTHERWISE.
  - DRAWING TO BE PRINTED IN COLOUR.
  - THE PROPOSED DESIGN INFORMATION IS AT PRELIMINARY DESIGN STAGE. THE DETAILED DESIGN OF THESE FEATURES WILL BE SUBJECT TO APPROVAL BY THE LOCAL PLANNING AUTHORITY AS PART OF DISCHARGE OF THE DEEMED PLANNING CONDITIONS.
  - THE DRAWING SHALL ONLY BE USED FOR THE INTENDED PURPOSE OF PRELIMINARY DESIGN TO SUPPORT A TRANSPORT AND WORKS ACT ORDER APPLICATION.
  - THE 2D LAYOUT HAS BEEN DEVELOPED BASED ON THE OS MASTERMAP TOPOGRAPHY LAYER OR TOPOGRAPHICAL SURVEYS WHERE AVAILABLE. THE OUTLINE DESIGN MAY BE SUBJECT TO CHANGE DURING THE SUBSEQUENT DESIGN STAGES AS MORE DETAILED TOPOGRAPHICAL SURVEY DATA BECOMES AVAILABLE.
  - THE 3D ASPECTS OF THE DESIGN HAVE BEEN DEVELOPED BASED ON TOPOGRAPHICAL SURVEY DATA WHERE AVAILABLE. THE OUTLINE DESIGN MAY BE SUBJECT TO CHANGE DURING THE SUBSEQUENT DESIGN STAGES AS MORE DETAILED TOPOGRAPHICAL SURVEY DATA BECOMES AVAILABLE.
  - THE DESIGNS FOR STREET LIGHTING, FENCING, VEHICLE RESTRAINT SYSTEMS AND OTHER FEATURES WILL BE DEVELOPED IN THE SUBSEQUENT DESIGN STAGE.
  - THE LANDSCAPING DETAILS SHOWN ARE AT PRELIMINARY DESIGN STAGE AND SUBJECT TO FURTHER APPROVAL UNDER THE PROPOSED PLANNING CONDITIONS. FOR DETAILS REFER DRAWING NUMBER 5212868-ATK-ELS-WHL\_AL-SCHME-DR-LL-000001 TO 0000019.
  - CAMBRIDGE SOUTH STATION DESIGN PLAN IS SHOWN INDICATIVELY TO BE DESIGNED BY OTHERS AND TIE-IN TO BE CONFIRMED AT DETAILED DESIGN PHASE.
  - TIE-INS FOR RANGEFORD RETIREMENT VILLAGE ARE SHOWN BASED ON PLANS SHARED IN JULY 2024.
  - FOR LOCATION PLAN REFER TO DRAWING NUMBER 5212868-ATK-GEN-WHL\_AL-DR-ZL-000017.

- TEMPORARY LAND REQUIRED FOR CONSTRUCTION COMPOUND AND MATERIAL STORAGE
- TRAVEL HUB PEDESTRIAN ACCESS
- ACCESS DETERRENT PLANTING
- TRAFFIC SIGNAL CONTROLLED CROSSING OR JUNCTION
- SURFACE WATER CARRIER PIPES
- SURFACE WATER FILTER DRAIN
- HIGHWAY MAINTAINABLE AT PUBLIC EXPENSE BOUNDARY
- ECOLOGY DITCH
- SURFACE WATER MANHOLES
- FLOW CONTROL
- LIGHTING COLUMN
- DRAINAGE HEADWALL
- CULVERT
- ROAD MARKINGS
- EXISTING WATER COURSE
- ACCESS DETERRENT FENCING
- NOISE BARRIER
- EMBANKMENT FILL
- EMBANKMENT CUT
- RETAINING WALL
- GATE
- POND MAINTENANCE TRACK - GRASSCRETE OR SIMILAR
- ECOLOGY PONDS
- SWALE
- ATTENUATION POND
- TREE PLANTING
- NOISE BUND
- HEDGEROW PLANTING
- WILDFLOWER MEADOW PLANTING
- WOODLAND PLANTING
- ENHANCED GRASS MARGINS PLANTING
- AMENITY PLANTING
- DISABLED PARKING AREA
- HARDSTANDING

- KEY:
- SCHEME BOUNDARY
  - PARISH BOUNDARY
  - PUBLIC HIGHWAY BOUNDARY
  - KERB LINE
  - CYCLEWAY AND FOOTWAY SEPARATOR
  - EDGING
  - KERB LINE
  - EXISTING CARRIAGEWAY
  - CARRIAGEWAY
  - PATH
  - CYCLE TRACK
  - VERGE
  - BLOCK PAVING
  - CYCLEWAY BUFFER
  - SHARED USE FOOTWAY/ CYCLEWAY
  - BUS BORDER AREA
  - TRAFFIC ISLAND
  - PRIVATE MEANS OF ACCESS
  - ACCESS TRACK
  - GUIDED BUSWAY
  - GUIDED BUSWAY GATE
  - CARRIAGEWAY BUFFER
  - ROUNDABOUT CENTRAL ISLAND
  - EMERGENCY AND MAINTENANCE ACCESS TRACK
  - DIVERTED CYCLE NETWORK
  - EQUESTRIAN CROSSING
  - PASSENGER WAITING SHELTER
  - BUSWAY STOP
  - PUBLIC RIGHT OF WAY (BRIDLEWAY CROSSING)
  - PUBLIC RIGHT OF WAY (RESTRICTED BYWAY CROSSING)
  - PUBLIC RIGHT OF WAY (FOOTPATH CROSSING)
  - BRIDGE HARDSTANDING
  - CYCLE STAND
  - TACTILE PAVING
  - CORDUROY PAVING
  - DUTCH ENTRANCE KERB
  - TIMBER POST AND RAIL FENCE
  - RABBIT FENCE
  - VEHICLE RESTRAINT SYSTEM
  - EQUESTRIAN PEN FENCE

| Description                          |          |       |         |          |            |            |
|--------------------------------------|----------|-------|---------|----------|------------|------------|
| Status                               | Revision | Drawn | Checked | Reviewed | Authorised | Issue Date |
| FIRST ISSUE                          |          |       |         |          |            |            |
| A1                                   | CO1      | RE    | US      | AH       | GB         | 08/09/23   |
| Description                          |          |       |         |          |            |            |
| TWAQ Application Oct 2024 Submission |          |       |         |          |            |            |
| A1                                   | CO2      | AK    | KS      | RJ       | EK         | 04/10/24   |
| Description                          |          |       |         |          |            |            |
| TWAQ KC SUBMISSION NOV 2024          |          |       |         |          |            |            |
| A1                                   | CO3      | AK    | KS      | RJ       | EK         | 14/11/24   |
| Description                          |          |       |         |          |            |            |
| TWAQ JANUARY 2025                    |          |       |         |          |            |            |
| A1                                   | CO4      | AK    | KS      | EK       | EK         | 07/01/25   |
| Drawing Suitability                  |          |       |         |          |            | Status     |
| APPROVED - PUBLISHED                 |          |       |         |          |            | A1         |

Regent House  
AtkinsRéalis  
4th Floor  
90-96 Victoria Road  
Chelmsford  
Essex CM1 1QU  
Tel: +44 (0)1245 245245  
www.atkinsrealis.com

Copyright © AtkinsRéalis (2024)

Client

GROWING AND SHARING PROSPERITY  
Delivering our City Deal


Project Title

CSET PHASE 2

Drawing Title

CAMBRIDGE SOUTH EAST TRANSPORT PHASE 2  
DEEMED PLANNING DRAWINGS  
PROPOSED PLANS  
(SHEET 3 OF 16)

|                |               |                          |                |
|----------------|---------------|--------------------------|----------------|
| Drawing Number | Project       | Originator               | Volume         |
| 5212868        | -             | ATK                      | - GEN -        |
| WHL_AL         | -             | DR - ZL -                | 000003         |
| Location       | Type          | Role                     | Number         |
| A1             | Scale: 1:1250 | Project Ref. No: 5212868 | Sheet: 3 of 16 |
| Original Size: | Rev: C04      |                          |                |

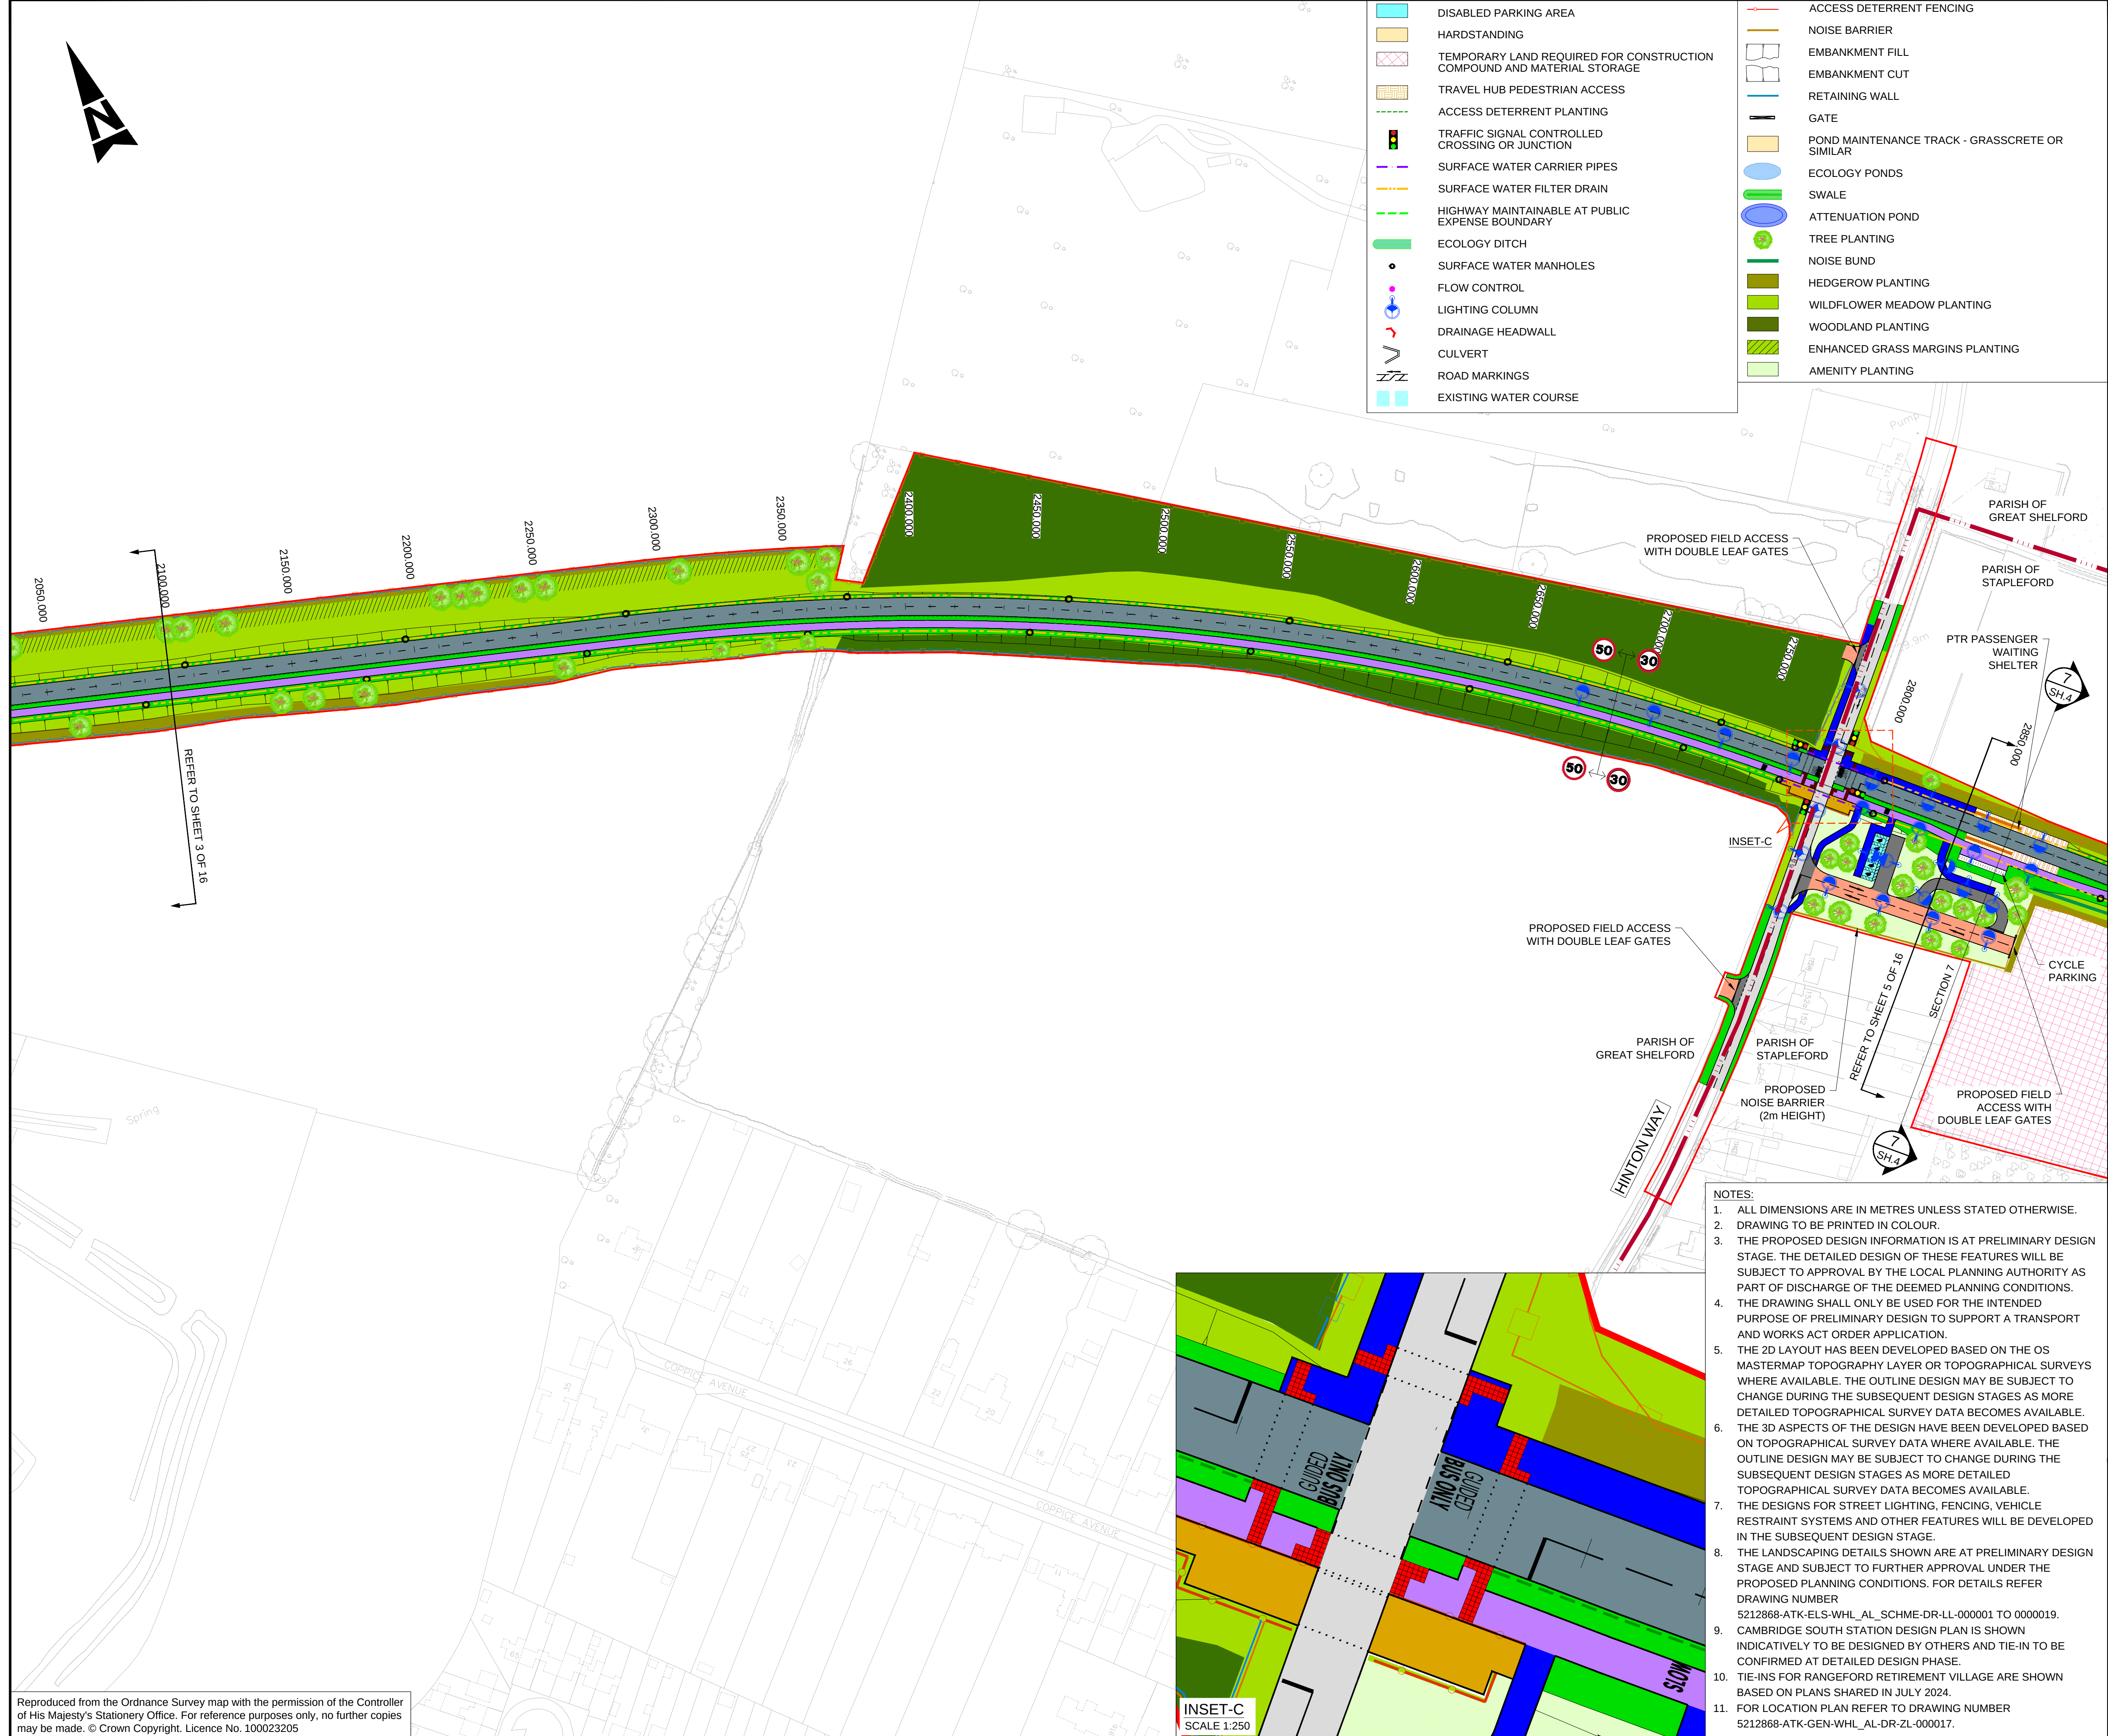

- DISABLED PARKING AREA

HARDSTANDING

TEMPORARY LAND REQUIRED FOR CONSTRUCTION COMPOUND AND MATERIAL STORAGE

TRAVEL HUB PEDESTRIAN ACCESS

ACCESS DETERRENT PLANTING

TRAFFIC SIGNAL CONTROLLED CROSSING OR JUNCTION

SURFACE WATER CARRIER PIPES

SURFACE WATER FILTER DRAIN

HIGHWAY MAINTAINABLE AT PUBLIC EXPENSE BOUNDARY

ECOLOGY DITCH

SURFACE WATER MANHOLES

FLOW CONTROL

LIGHTING COLUMN

DRAINAGE HEADWALL

CULVERT

ROAD MARKINGS

EXISTING WATER COURSE
- ACCESS DETERRENT FENCING

NOISE BARRIER

EMBANKMENT FILL

EMBANKMENT CUT

RETAINING WALL

GATE

POND MAINTENANCE TRACK - GRASSCRETE OR SIMILAR

ECOLOGY PONDS

SWALE

ATTENUATION POND

TREE PLANTING

NOISE BUND

HEDGEROW PLANTING

WILDFLOWER MEADOW PLANTING

WOODLAND PLANTING

ENHANCED GRASS MARGINS PLANTING

AMENITY PLANTING

- KEY:
- SCHEME BOUNDARY
- PARISH BOUNDARY
- PUBLIC HIGHWAY BOUNDARY
- KERB LINE
- CYCLEWAY AND FOOTWAY SEPARATOR
- EDGING
- KERB LINE
- EXISTING CARRIAGEWAY
- CARRIAGEWAY
- PATH
- CYCLE TRACK
- VERGE
- BLOCK PAVING
- CYCLEWAY BUFFER
- SHARED USE FOOTWAY/ CYCLEWAY
- BUS BORDER AREA
- TRAFFIC ISLAND
- PRIVATE MEANS OF ACCESS
- ACCESS TRACK
- GUIDED BUSWAY
- GUIDED BUSWAY GATE
- CARRIAGEWAY BUFFER
- ROUNDBOUT CENTRAL ISLAND
- EMERGENCY AND MAINTENANCE ACCESS TRACK
- DIVERTED CYCLE NETWORK
- EQUESTRIAN CROSSING
- PASSENGER WAITING SHELTER
- BUSWAY STOP
- PUBLIC RIGHT OF WAY (BRIDLEWAY CROSSING)
- PUBLIC RIGHT OF WAY (RESTRICTED BYWAY CROSSING)
- PUBLIC RIGHT OF WAY (FOOTPATH CROSSING)
- BRIDGE HARDSTANDING
- CYCLE STAND
- TACTILE PAVING
- CORDUROY PAVING
- DUTCH ENTRANCE KERB
- TIMBER POST AND RAIL FENCE
- RABBIT FENCE
- VEHICLE RESTRAINT SYSTEM
- EQUESTRIAN PEN FENCE

| Description                          |          |       |         |          |            |            |
|--------------------------------------|----------|-------|---------|----------|------------|------------|
| Status                               | Revision | Drawn | Checked | Reviewed | Authorised | Issue Date |
| FIRST ISSUE                          |          |       |         |          |            |            |
| A1                                   | Revision | Drawn | Checked | Reviewed | Authorised | Issue Date |
| A1                                   | CO1      | RE    | US      | AH       | GB         | 08/09/23   |
| Description                          |          |       |         |          |            |            |
| TWAO Application Oct 2024 Submission |          |       |         |          |            |            |
| A1                                   | Revision | Drawn | Checked | Reviewed | Authorised | Issue Date |
| A1                                   | CO2      | AK    | KS      | RJ       | EK         | 04/10/24   |
| Description                          |          |       |         |          |            |            |
| TWAO KC SUBMISSION NOV 2024          |          |       |         |          |            |            |
| A1                                   | Revision | Drawn | Checked | Reviewed | Authorised | Issue Date |
| A1                                   | CO3      | AK    | KS      | RJ       | EK         | 14/11/24   |
| Description                          |          |       |         |          |            |            |
| TWAO JANUARY 2025                    |          |       |         |          |            |            |
| A1                                   | Revision | Drawn | Checked | Reviewed | Authorised | Issue Date |
| A1                                   | CO4      | AK    | KS      | EK       | EK         | 07/01/25   |

| Drawing Suitability  | Status |
|----------------------|--------|
| APPROVED - PUBLISHED | A1     |

AtkinsRéalis

Regent House  
AtkinsRéalis  
4th Floor  
90-96 Victoria Road  
Chelmsford  
Essex CM1 1QU  
Tel: +44 (0)1245 245245  
www.atkinsrealis.com

Copyright © AtkinsRéalis (2024)

GROWING AND SHARING PROSPERITY  
Delivering our City Deal

GREATER CAMBRIDGE PARTNERSHIP

Client

Project Title

CSET PHASE 2

Drawing Title

CAMBRIDGE SOUTH EAST TRANSPORT PHASE 2  
DEEMED PLANNING DRAWINGS  
PROPOSED PLANS  
(SHEET 4 OF 16)

Drawing Number

Project

5212868

Originator

ATK

Volume

GEN

WHL\_AL

DR - ZL - 000004

Location

Original Size

A1

Scale

1:1250

Project Ref. No.

5212868


Sheet

4 of 16


Rev.

C04

- NOTES:
- ALL DIMENSIONS ARE IN METRES UNLESS STATED OTHERWISE.
  - DRAWING TO BE PRINTED IN COLOUR.
  - THE PROPOSED DESIGN INFORMATION IS AT PRELIMINARY DESIGN STAGE. THE DETAILED DESIGN OF THESE FEATURES WILL BE SUBJECT TO APPROVAL BY THE LOCAL PLANNING AUTHORITY AS PART OF DISCHARGE OF THE DEEMED PLANNING CONDITIONS.
  - THE DRAWING SHALL ONLY BE USED FOR THE INTENDED PURPOSE OF PRELIMINARY DESIGN TO SUPPORT A TRANSPORT AND WORKS ACT ORDER APPLICATION.
  - THE 2D LAYOUT HAS BEEN DEVELOPED BASED ON THE OS MASTERMAP TOPOGRAPHY LAYER OR TOPOGRAPHICAL SURVEYS WHERE AVAILABLE. THE OUTLINE DESIGN MAY BE SUBJECT TO CHANGE DURING THE SUBSEQUENT DESIGN STAGES AS MORE DETAILED TOPOGRAPHICAL SURVEY DATA BECOMES AVAILABLE.
  - THE 3D ASPECTS OF THE DESIGN HAVE BEEN DEVELOPED BASED ON TOPOGRAPHICAL SURVEY DATA WHERE AVAILABLE. THE OUTLINE DESIGN MAY BE SUBJECT TO CHANGE DURING THE SUBSEQUENT DESIGN STAGES AS MORE DETAILED TOPOGRAPHICAL SURVEY DATA BECOMES AVAILABLE.
  - THE DESIGNS FOR STREET LIGHTING, FENCING, VEHICLE RESTRAINT SYSTEMS AND OTHER FEATURES WILL BE DEVELOPED IN THE SUBSEQUENT DESIGN STAGE.
  - THE LANDSCAPING DETAILS SHOWN ARE AT PRELIMINARY DESIGN STAGE AND SUBJECT TO FURTHER APPROVAL UNDER THE PROPOSED PLANNING CONDITIONS. FOR DETAILS REFER DRAWING NUMBER 5212868-ATK-ELS-WHL\_AL-SCHME-DR-LL-000001 TO 0000019.
  - CAMBRIDGE SOUTH STATION DESIGN PLAN IS SHOWN INDICATIVELY TO BE DESIGNED BY OTHERS AND TIE-IN TO BE CONFIRMED AT DETAILED DESIGN PHASE.
  - TIE-INS FOR RANGEFORD RETIREMENT VILLAGE ARE SHOWN BASED ON PLANS SHARED IN JULY 2024.
  - FOR LOCATION PLAN REFER TO DRAWING NUMBER 5212868-ATK-GEN-WHL\_AL-DR-ZL-000017.

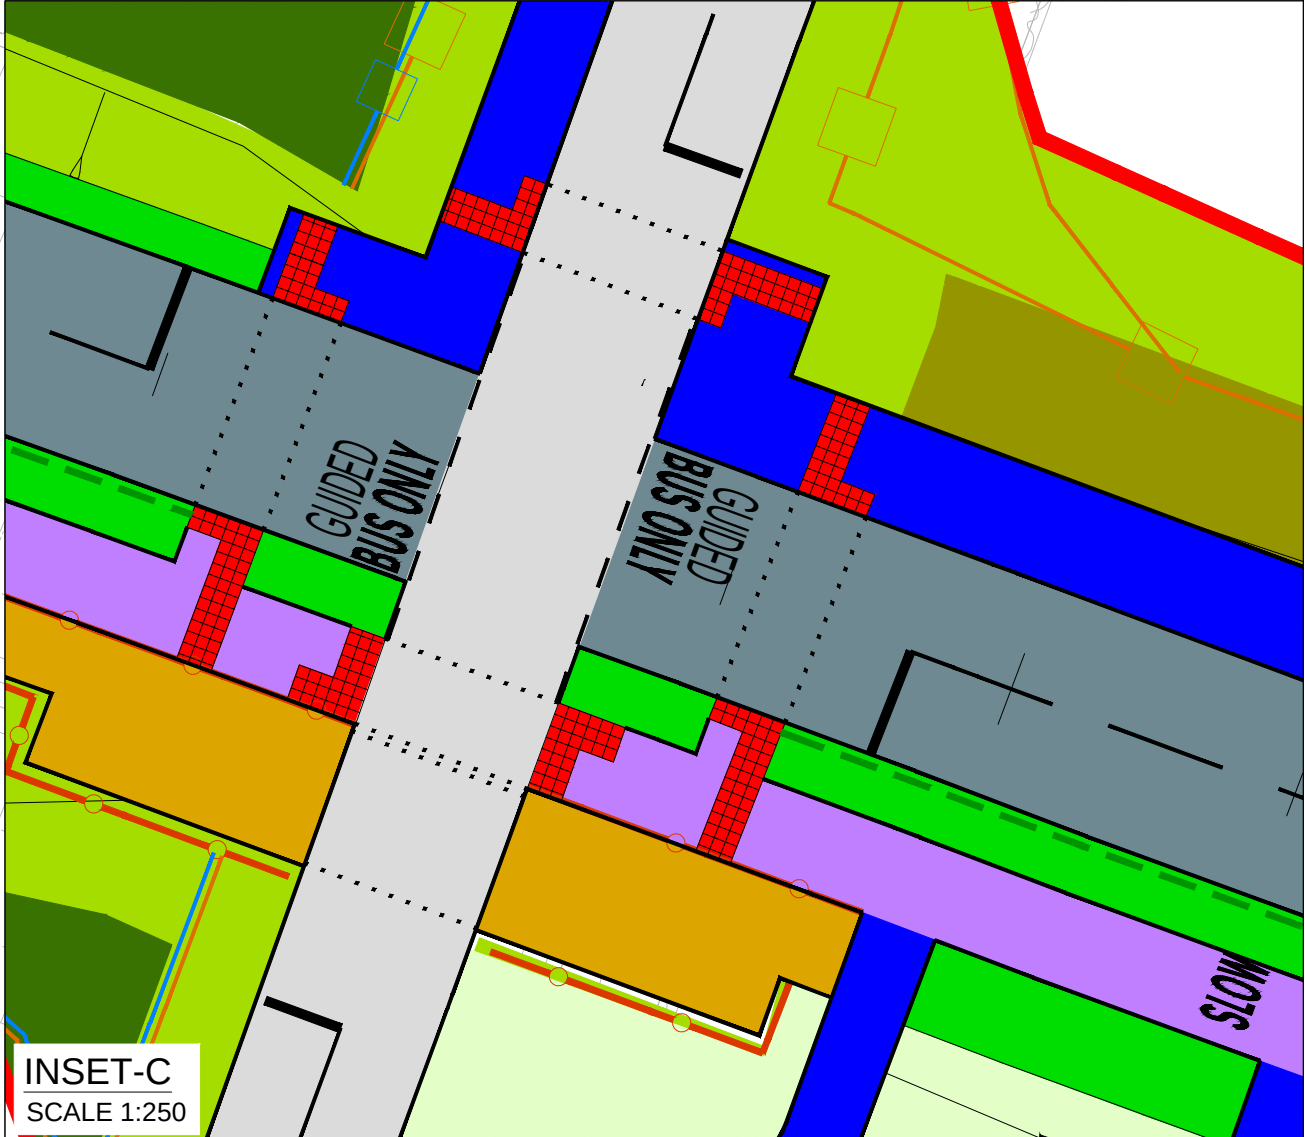



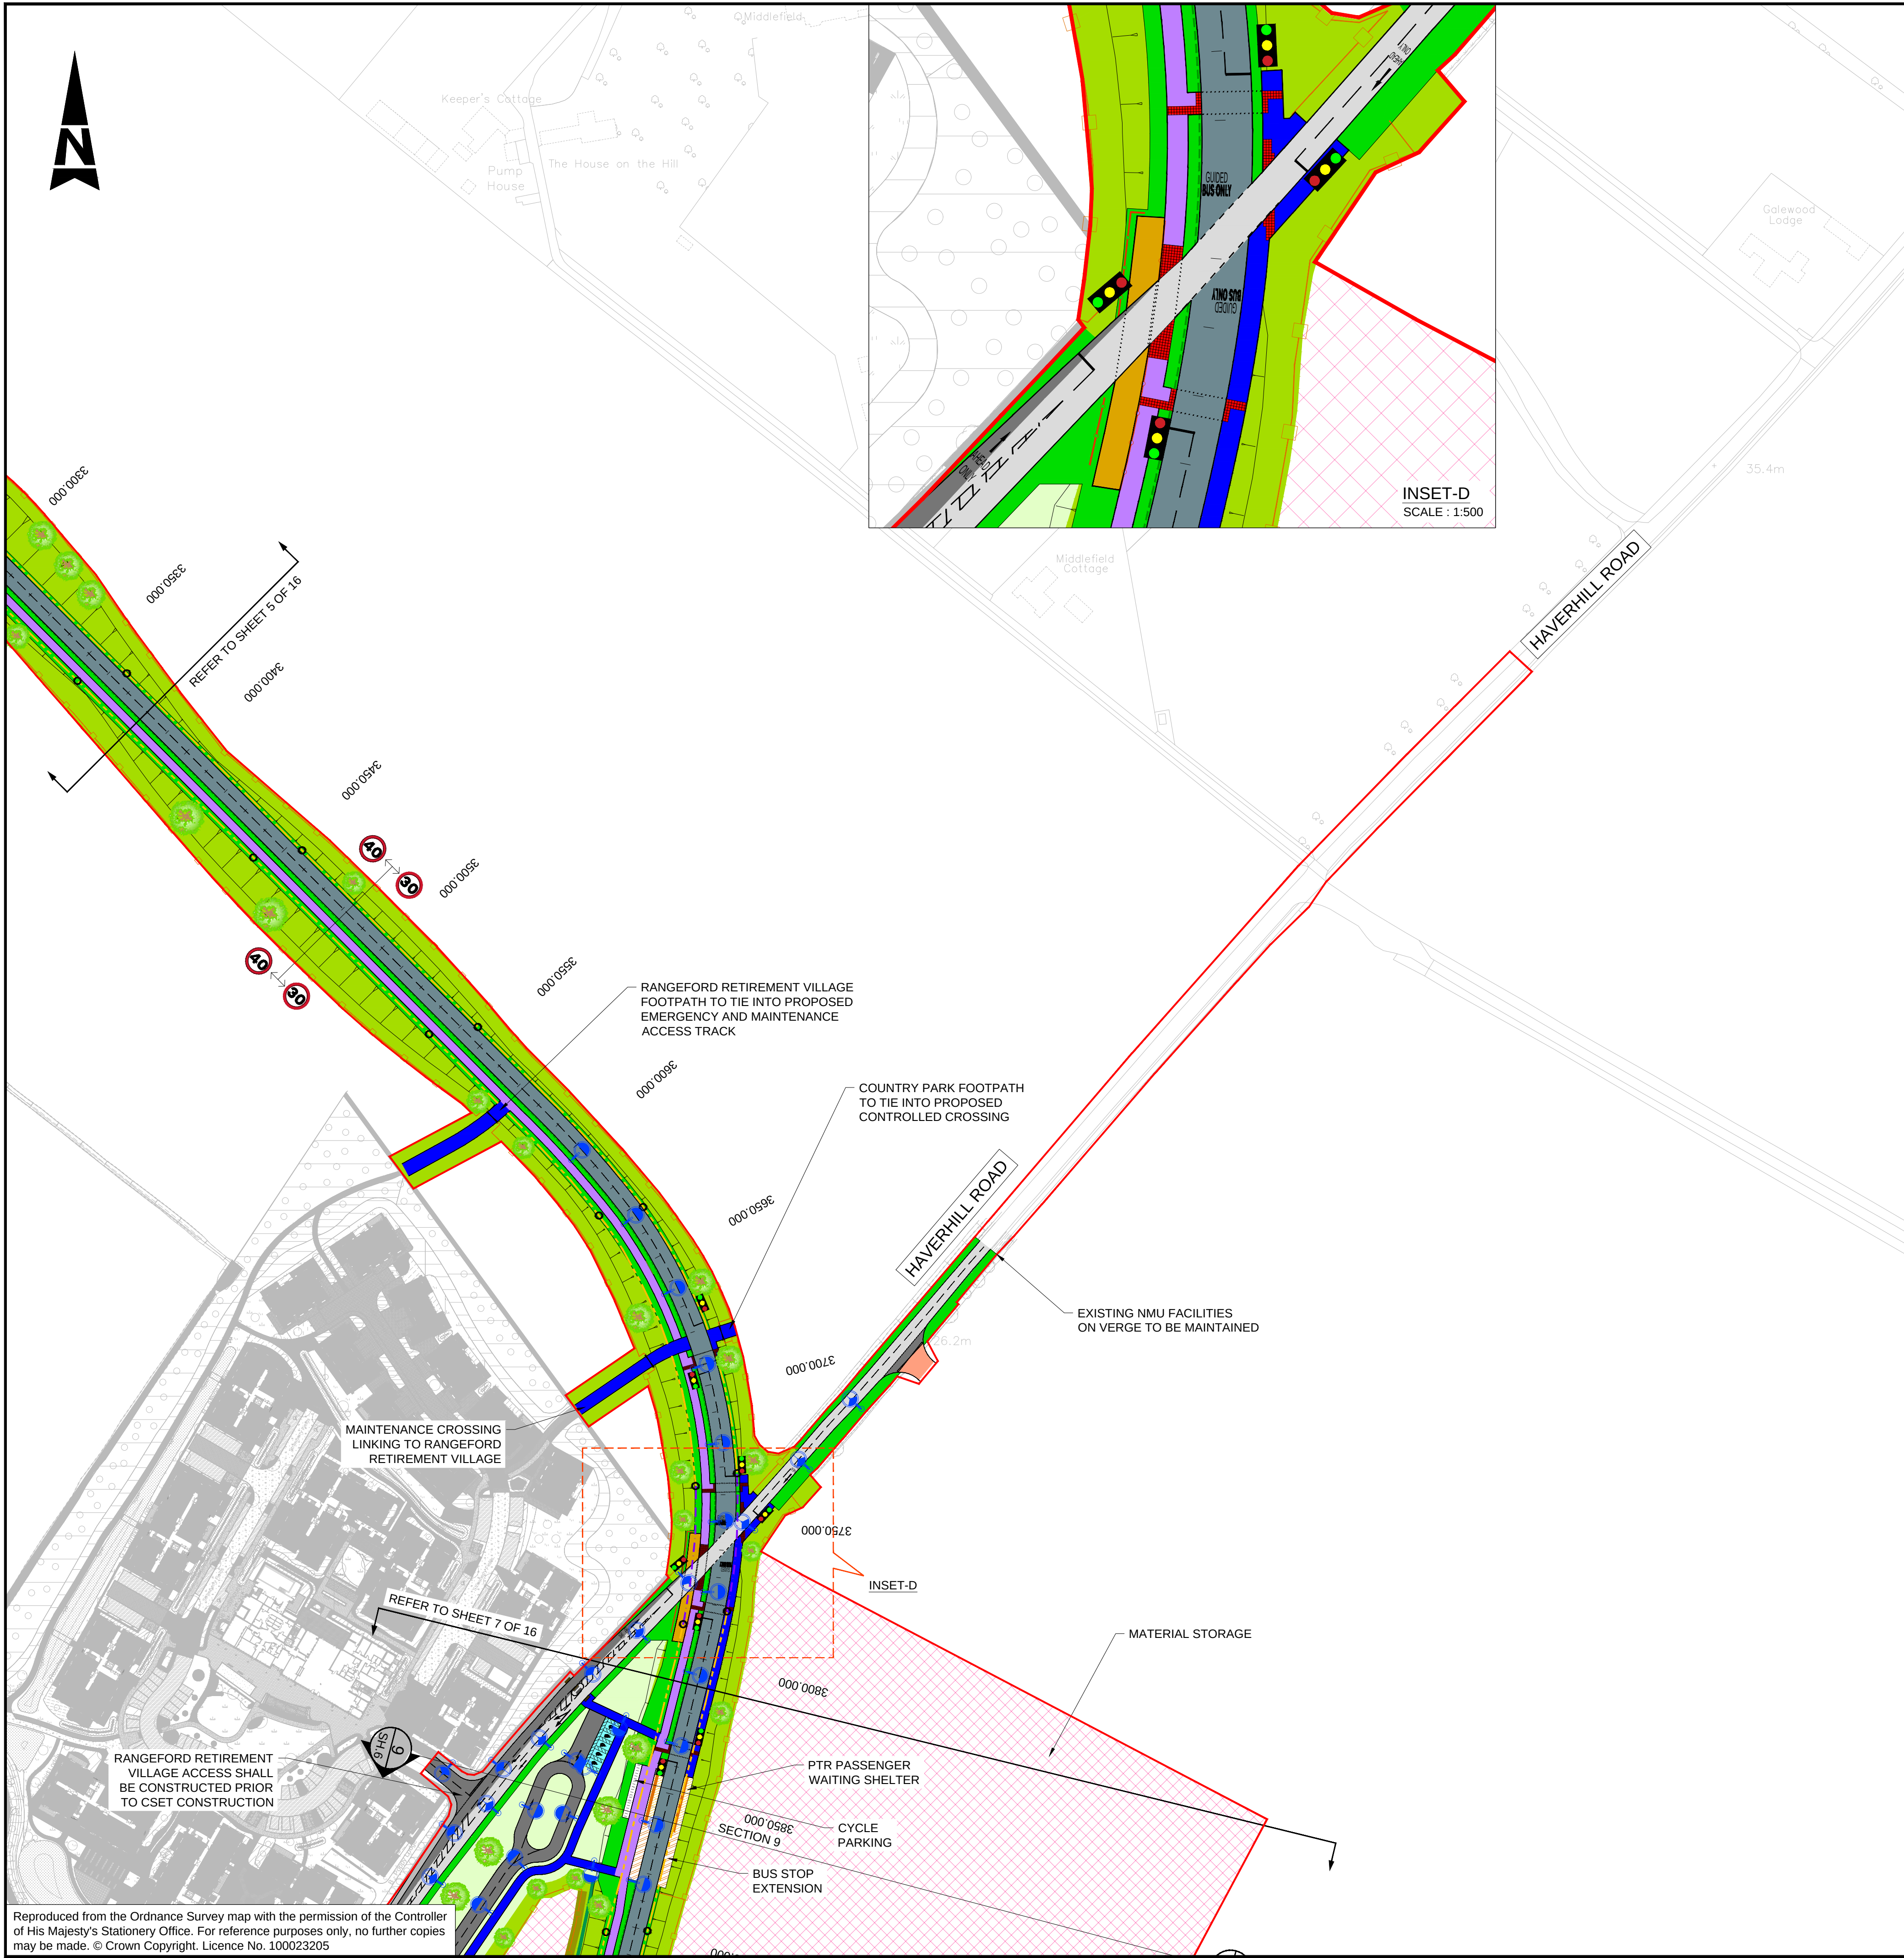

- ACCESS DETERRENT FENCING
- NOISE BARRIER
- EMBANKMENT FILL
- EMBANKMENT CUT
- RETAINING WALL
- GATE
- POND MAINTENANCE TRACK - GRASSCRETE OR SIMILAR
- ECOLOGY PONDS
- SWALE
- ATTENUATION POND
- TREE PLANTING
- NOISE BUND
- HEDGEROW PLANTING
- WILDFLOWER MEADOW PLANTING
- WOODLAND PLANTING
- ENHANCED GRASS MARGINS PLANTING
- AMENITY PLANTING
- DISABLED PARKING AREA
- HARDSTANDING
- TEMPORARY LAND REQUIRED FOR CONSTRUCTION COMPOUND AND MATERIAL STORAGE
- TRAVEL HUB PEDESTRIAN ACCESS
- ACCESS DETERRENT PLANTING
- TRAFFIC SIGNAL CONTROLLED CROSSING OR JUNCTION
- SURFACE WATER CARRIER PIPES
- SURFACE WATER FILTER DRAIN
- HIGHWAY MAINTAINABLE AT PUBLIC EXPENSE BOUNDARY
- ECOLOGY DITCH
- SURFACE WATER MANHOLES
- FLOW CONTROL
- LIGHTING COLUMN
- DRAINAGE HEADWALL
- CULVERT
- ROAD MARKINGS
- EXISTING WATER COURSE

- KEY:
- SCHEME BOUNDARY
  - PARISH BOUNDARY
  - PUBLIC HIGHWAY BOUNDARY
  - KERB LINE
  - CYCLEWAY AND FOOTWAY SEPARATOR
  - EDGING
  - KERB LINE
  - EXISTING CARRIAGEWAY
  - CARRIAGEWAY
  - PATH
  - CYCLE TRACK
  - VERGE
  - BLOCK PAVING
  - CYCLEWAY BUFFER
  - SHARED USE FOOTWAY/ CYCLEWAY
  - BUS BORDER AREA
  - TRAFFIC ISLAND
  - PRIVATE MEANS OF ACCESS
  - ACCESS TRACK
  - GUIDED BUSWAY
  - GUIDED BUSWAY GATE
  - CARRIAGEWAY BUFFER
  - ROUNDBOUT CENTRAL ISLAND
  - EMERGENCY AND MAINTENANCE ACCESS TRACK
  - DIVERTED CYCLE NETWORK
  - EQUESTRIAN CROSSING
  - PASSENGER WAITING SHELTER
  - BUSWAY STOP
  - PUBLIC RIGHT OF WAY (BRIDLEWAY CROSSING)
  - PUBLIC RIGHT OF WAY (RESTRICTED BYWAY CROSSING)
  - PUBLIC RIGHT OF WAY (FOOTPATH CROSSING)
  - BRIDGE HARDSTANDING
  - CYCLE STAND
  - TACTILE PAVING
  - CORDUROY PAVING
  - DUTCH ENTRANCE KERB
  - TIMBER POST AND RAIL FENCE
  - RABBIT FENCE
  - VEHICLE RESTRAINT SYSTEM
  - EQUESTRIAN PEN FENCE

- NOTES:
- ALL DIMENSIONS ARE IN METRES UNLESS STATED OTHERWISE.
  - DRAWING TO BE PRINTED IN COLOUR.
  - THE PROPOSED DESIGN INFORMATION IS AT PRELIMINARY DESIGN STAGE. THE DETAILED DESIGN OF THESE FEATURES WILL BE SUBJECT TO APPROVAL BY THE LOCAL PLANNING AUTHORITY AS PART OF DISCHARGE OF THE DEEMED PLANNING CONDITIONS.
  - THE DRAWING SHALL ONLY BE USED FOR THE INTENDED PURPOSE OF PRELIMINARY DESIGN TO SUPPORT A TRANSPORT AND WORKS ACT ORDER APPLICATION.
  - THE 2D LAYOUT HAS BEEN DEVELOPED BASED ON THE OS MASTERMAP TOPOGRAPHY LAYER OR TOPOGRAPHICAL SURVEYS WHERE AVAILABLE. THE OUTLINE DESIGN MAY BE SUBJECT TO CHANGE DURING THE SUBSEQUENT DESIGN STAGES AS MORE DETAILED TOPOGRAPHICAL SURVEY DATA BECOMES AVAILABLE.
  - THE 3D ASPECTS OF THE DESIGN HAVE BEEN DEVELOPED BASED ON TOPOGRAPHICAL SURVEY DATA WHERE AVAILABLE. THE OUTLINE DESIGN MAY BE SUBJECT TO CHANGE DURING THE SUBSEQUENT DESIGN STAGES AS MORE DETAILED TOPOGRAPHICAL SURVEY DATA BECOMES AVAILABLE.
  - THE DESIGNS FOR STREET LIGHTING, FENCING, VEHICLE RESTRAINT SYSTEMS AND OTHER FEATURES WILL BE DEVELOPED IN THE SUBSEQUENT DESIGN STAGE.
  - THE LANDSCAPING DETAILS SHOWN ARE AT PRELIMINARY DESIGN STAGE AND SUBJECT TO FURTHER APPROVAL UNDER THE PROPOSED PLANNING CONDITIONS. FOR DETAILS REFER DRAWING NUMBER 5212868-ATK-ELS-WHL\_AL\_SCHME-DR-LL-000001 TO 0000019.
  - CAMBRIDGE SOUTH STATION DESIGN PLAN IS SHOWN INDICATIVELY TO BE DESIGNED BY OTHERS AND TIE-IN TO BE CONFIRMED AT DETAILED DESIGN PHASE.
  - TIE-INS FOR RANGEFORD RETIREMENT VILLAGE ARE SHOWN BASED ON PLANS SHARED IN JULY 2024.
  - FOR LOCATION PLAN REFER TO DRAWING NUMBER 5212868-ATK-GEN-WHL\_AL-DR-ZL-000017.

| Description                          |          |       |         |          |            |            |
|--------------------------------------|----------|-------|---------|----------|------------|------------|
| Status                               | Revision | Drawn | Checked | Reviewed | Authorised | Issue Date |
| FIRST ISSUE                          |          |       |         |          |            |            |
| A1                                   | CO1      | RE    | US      | AH       | GB         | 08/09/23   |
| Description                          |          |       |         |          |            |            |
| TWA0 Application Oct 2024 Submission |          |       |         |          |            |            |
| A1                                   | CO2      | AK    | KS      | RJ       | EK         | 04/10/24   |
| Description                          |          |       |         |          |            |            |
| TWA0 KC SUBMISSION NOV 2024          |          |       |         |          |            |            |
| A1                                   | CO3      | AK    | KS      | RJ       | EK         | 14/11/24   |
| Description                          |          |       |         |          |            |            |
| TWA0 JANUARY 2025                    |          |       |         |          |            |            |
| A1                                   | CO4      | AK    | KS      | EK       | EK         | 07/01/25   |
| Drawing Suitability                  |          |       |         |          |            | Status     |
| APPROVED - PUBLISHED                 |          |       |         |          |            | A1         |



Regent House  
AtkinsRéalis  
4th Floor  
90-96 Victoria Road  
Chelmsford  
Essex CM1 1QU  
Tel: +44 (0)1245 245245  
www.atkinsrealis.com

Copyright © AtkinsRéalis (2024)



Growing and sharing prosperity  
Delivering our City Deal


Client

Project Title  
CSET PHASE 2


Drawing Title  
CAMBRIDGE SOUTH EAST TRANSPORT PHASE 2  
DEEMED PLANNING DRAWINGS  
PROPOSED PLANS  
(SHEET 6 OF 16)

|                           |               |                          |                |          |
|---------------------------|---------------|--------------------------|----------------|----------|
| Drawing Number<br>Project | Originator    | Volume                   |                |          |
| 5212868                   | - ATK         | - GEN                    |                |          |
| WHL_AL                    | - DR          | - ZL - 000006            |                |          |
| Location                  | Type          | Role                     | Number         |          |
| A1                        | Scale: 1:1250 | Project Ref. No: 5212868 | Sheet: 6 of 16 | Rev: C04 |



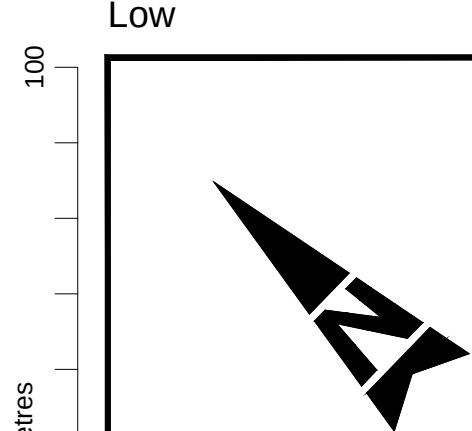

100  
0 10  
Millimetres

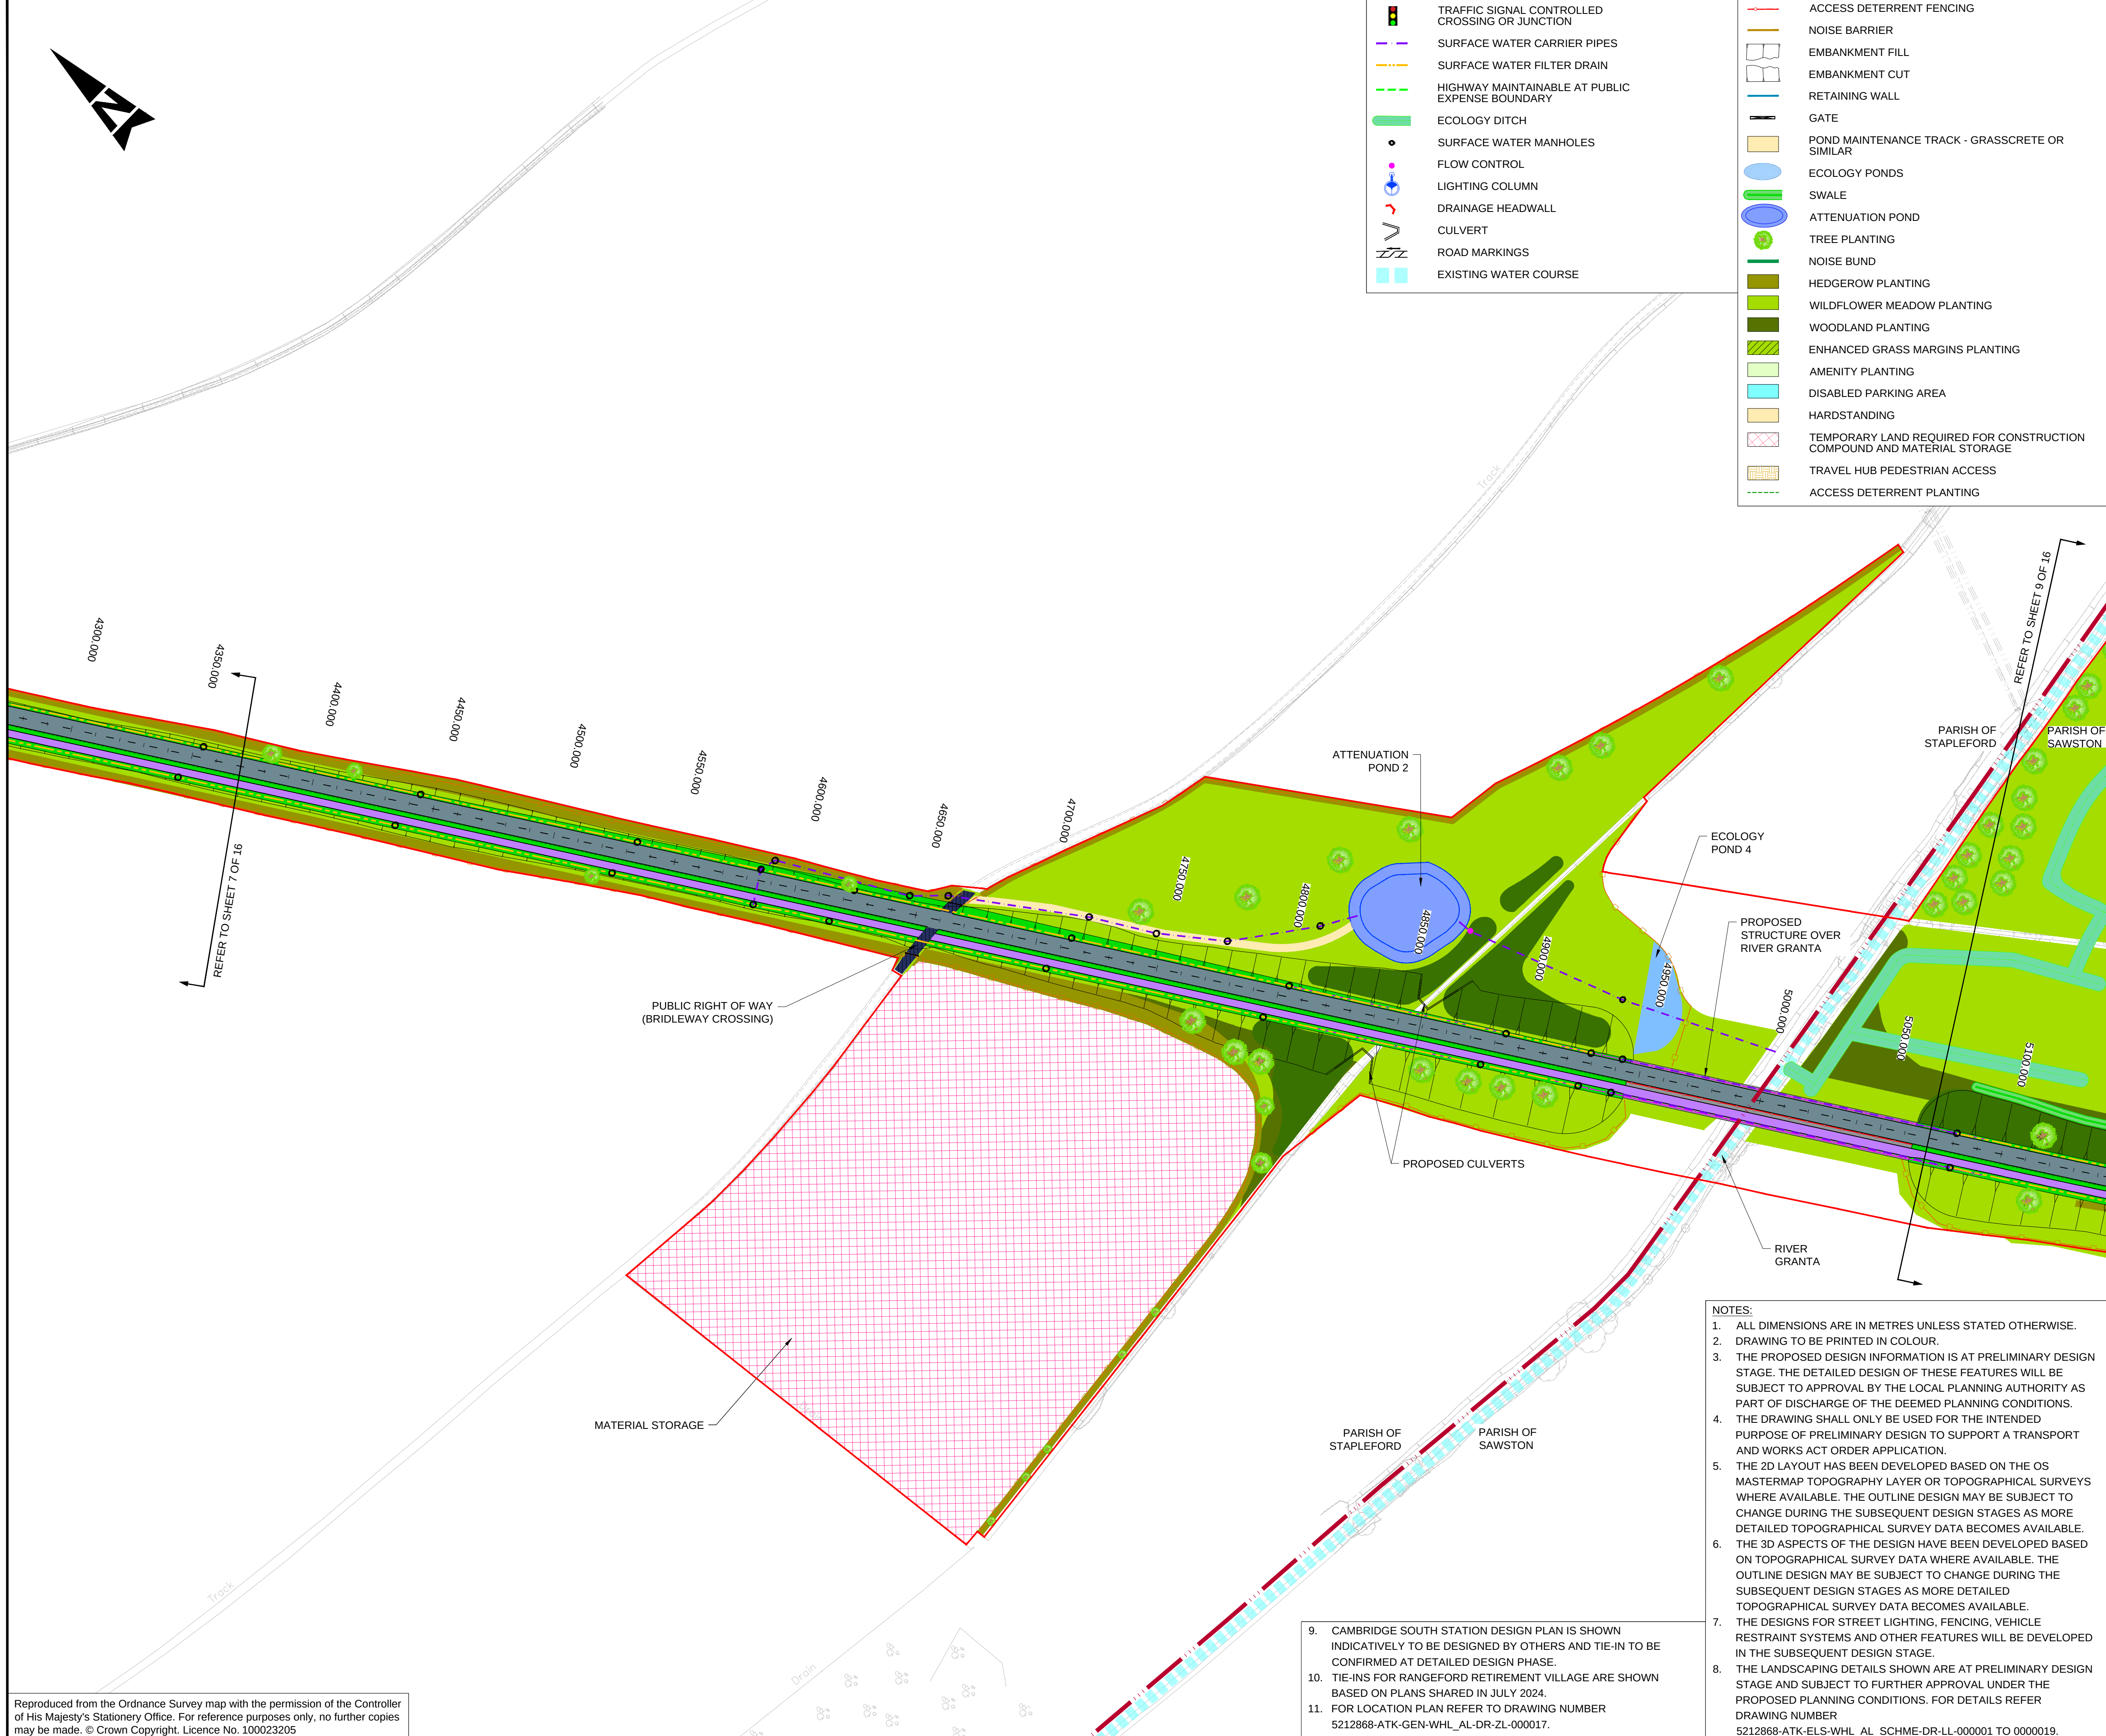

- TRAFFIC SIGNAL CONTROLLED CROSSING OR JUNCTION
- SURFACE WATER CARRIER PIPES
- SURFACE WATER FILTER DRAIN
- HIGHWAY MAINTAINABLE AT PUBLIC EXPENSE BOUNDARY
- ECOLOGY DITCH
- SURFACE WATER MANHOLES
- FLOW CONTROL
- LIGHTING COLUMN
- DRAINAGE HEADWALL
- CULVERT
- ROAD MARKINGS
- EXISTING WATER COURSE
- ACCESS DETERRENT FENCING
- NOISE BARRIER
- EMBANKMENT FILL
- EMBANKMENT CUT
- RETAINING WALL
- GATE
- POND MAINTENANCE TRACK - GRASSCRETE OR SIMILAR
- ECOLOGY PONDS
- SWALE
- ATTENUATION POND
- TREE PLANTING
- NOISE BUND
- HEDGEROW PLANTING
- WILDFLOWER MEADOW PLANTING
- WOODLAND PLANTING
- ENHANCED GRASS MARGINS PLANTING
- AMENITY PLANTING
- DISABLED PARKING AREA
- HARDSTANDING
- TEMPORARY LAND REQUIRED FOR CONSTRUCTION COMPOUND AND MATERIAL STORAGE
- TRAVEL HUB PEDESTRIAN ACCESS
- ACCESS DETERRENT PLANTING

SCHEME BOUNDARYPARISH BOUNDARYPUBLIC HIGHWAY BOUNDARYKERB LINECYCLEWAY AND FOOTWAY SEPARATOREDGINGKERB LINEEXISTING CARRIAGEWAYCARRIAGEWAYPATHCYCLE TRACKVERGEBLOCK PAVINGCYCLEWAY BUFFERSHARED USE FOOTWAY/ CYCLEWAYBUS BORDER AREATRAFFIC ISLANDPRIVATE MEANS OF ACCESSACCESS TRACKGUIDED BUSWAYGUIDED BUSWAY GATECARRIAGEWAY BUFFERROUNDABOUT CENTRAL ISLANDEMERGENCY AND MAINTENANCE ACCESS TRACKDIVERTED CYCLE NETWORKEQUESTRIAN CROSSINGPASSENGER WAITING SHELTERBUSWAY STOPPUBLIC RIGHT OF WAY (BRIDLEWAY CROSSING)PUBLIC RIGHT OF WAY (RESTRICTED BYWAY CROSSING)PUBLIC RIGHT OF WAY (FOOTPATH CROSSING)BRIDGE HARDSTANDINGCYCLE STANDTACTILE PAVINGCORDUROY PAVINGDUTCH ENTRANCE KERBTIMBER POST AND RAIL FENCERABBIT FENCEVEHICLE RESTRAINT SYSTEMEQUESTRIAN PEN FENCE

- NOTES:
- ALL DIMENSIONS ARE IN METRES UNLESS STATED OTHERWISE.
  - DRAWING TO BE PRINTED IN COLOUR.
  - THE PROPOSED DESIGN INFORMATION IS AT PRELIMINARY DESIGN STAGE. THE DETAILED DESIGN OF THESE FEATURES WILL BE SUBJECT TO APPROVAL BY THE LOCAL PLANNING AUTHORITY AS PART OF DISCHARGE OF THE DEEMED PLANNING CONDITIONS.
  - THE DRAWING SHALL ONLY BE USED FOR THE INTENDED PURPOSE OF PRELIMINARY DESIGN TO SUPPORT A TRANSPORT AND WORKS ACT ORDER APPLICATION.
  - THE 2D LAYOUT HAS BEEN DEVELOPED BASED ON THE OS MASTERMAP TOPOGRAPHY LAYER OR TOPOGRAPHICAL SURVEYS WHERE AVAILABLE. THE OUTLINE DESIGN MAY BE SUBJECT TO CHANGE DURING THE SUBSEQUENT DESIGN STAGES AS MORE DETAILED TOPOGRAPHICAL SURVEY DATA BECOMES AVAILABLE.
  - THE 3D ASPECTS OF THE DESIGN HAVE BEEN DEVELOPED BASED ON TOPOGRAPHICAL SURVEY DATA WHERE AVAILABLE. THE OUTLINE DESIGN MAY BE SUBJECT TO CHANGE DURING THE SUBSEQUENT DESIGN STAGES AS MORE DETAILED TOPOGRAPHICAL SURVEY DATA BECOMES AVAILABLE.
  - THE DESIGNS FOR STREET LIGHTING, FENCING, VEHICLE RESTRAINT SYSTEMS AND OTHER FEATURES WILL BE DEVELOPED IN THE SUBSEQUENT DESIGN STAGE.
  - THE LANDSCAPING DETAILS SHOWN ARE AT PRELIMINARY DESIGN STAGE AND SUBJECT TO FURTHER APPROVAL UNDER THE PROPOSED PLANNING CONDITIONS. FOR DETAILS REFER DRAWING NUMBER 5212868-ATK-ELS-WHL\_AL\_SCHEME-DR-LL-000001 TO 0000019.

Reproduced from the Ordnance Survey map with the permission of the Controller of His Majesty's Stationery Office. For reference purposes only, no further copies may be made. © Crown Copyright. Licence No. 100023205

This Drawing is saved on ProjectWise. Plotted: 08/01/2025 13:12:02 By: KUMA9842

KEY:

SCHEME BOUNDARY

PARISH BOUNDARY

PUBLIC HIGHWAY BOUNDARY

KERB LINE

CYCLEWAY AND FOOTWAY SEPARATOR

EDGING

KERB LINE

EXISTING CARRIAGEWAY

CARRIAGEWAY

PATH

CYCLE TRACK

VERGE

BLOCK PAVING

CYCLEWAY BUFFER

SHARED USE FOOTWAY/ CYCLEWAY

BUS BORDER AREA

TRAFFIC ISLAND

PRIVATE MEANS OF ACCESS

ACCESS TRACK

GUIDED BUSWAY

GUIDED BUSWAY GATE

CARRIAGEWAY BUFFER

ROUNDABOUT CENTRAL ISLAND

EMERGENCY AND MAINTENANCE ACCESS TRACK

DIVERTED CYCLE NETWORK

EQUESTRIAN CROSSING

PASSENGER WAITING SHELTER

BUSWAY STOP

PUBLIC RIGHT OF WAY (BRIDLEWAY CROSSING)

PUBLIC RIGHT OF WAY (RESTRICTED BYWAY CROSSING)

PUBLIC RIGHT OF WAY (FOOTPATH CROSSING)

BRIDGE HARDSTANDING

CYCLE STAND

TACTILE PAVING

CORDUROY PAVING

DUTCH ENTRANCE KERB

TIMBER POST AND RAIL FENCE

RABBIT FENCE

VEHICLE RESTRAINT SYSTEM

EQUESTRIAN PEN FENCE

Description

Status

Revision

Drawn

Checked

Reviewed

Authorised

Issue Date

Description

FIRST ISSUE

Status

A1

Revision

CO1

Drawn

RE

Checked

US

Reviewed

AH

Authorised

GB

Issue Date

08/09/23

Description

TWAO Application Oct 2024 Submission

Status

A1

Revision

CO2

Drawn

AK

Checked

KS

Reviewed

RJ

Authorised

EK

Issue Date

04/10/24

Description

TWAO KC SUBMISSION NOV 2024

Status

A1

Revision

CO3

Drawn

AK

Checked

KS

Reviewed

RJ

Authorised

EK

Issue Date

14/11/24

Description

TWAO JANUARY 2025

Status

A1

Revision

CO4

Drawn

AK

Checked

KS

Reviewed

EK

Authorised

EK

Issue Date

07/01/25

Drawing Suitability

APPROVED - PUBLISHED

Status

A1

Regent House  
AtkinsRéalis  
4th Floor  
90-96 Victoria Road  
Chelmsford  
Essex CM1 1QU  
Tel: +44 (0)1245 245245  
www.atkinsrealis.com

Copyright

© AtkinsRéalis (2024)

Client

GROWING AND SHARING PROSPERITY  
Delivering our City Deal

Project Title

CSET PHASE 2

Drawing Title

CAMBRIDGE SOUTH EAST TRANSPORT PHASE 2  
DEEMED PLANNING DRAWINGS  
PROPOSED PLANS  
(SHEET 8 OF 16)

Drawing Number

Project

5212868

Originator

ATK

Volume

GEN

Location

WHL\_AL

DR

ZL

000008

Original Size

A1

Scale

1:1250

Project Ref. No.

5212868

Sheet

8 of 16

Rev.


C04



3. ALL DIMENSIONS ARE IN METRES UNLESS STATED OTHERWISE.
2. DRAWING TO BE PRINTED IN COLOUR.
3. THE PROPOSED DESIGN INFORMATION IS AT PRELIMINARY DESIGN STAGE. THE DETAILED DESIGN OF THESE FEATURES WILL BE SUBJECT TO APPROVAL BY THE LOCAL PLANNING AUTHORITY AS PART OF DISCHARGE OF THE DEEMED PLANNING CONDITIONS.
4. THE DRAWING SHALL ONLY BE USED FOR THE INTENDED PURPOSE OF PRELIMINARY DESIGN TO SUPPORT A TRANSPORT AND WORKS ACT ORDER APPLICATION.
5. THE 2D LAYOUT HAS BEEN DEVELOPED BASED ON THE OS MASTERMAP TOPOGRAPHY LAYER OR TOPOGRAPHICAL SURVEYS WHERE AVAILABLE. THE OUTLINE DESIGN MAY BE SUBJECT TO CHANGE DURING THE SUBSEQUENT DESIGN STAGES AS MORE DETAILED TOPOGRAPHICAL SURVEY DATA BECOMES AVAILABLE.
6. THE 3D ASPECTS OF THE DESIGN HAVE BEEN DEVELOPED BASED ON TOPOGRAPHICAL SURVEY DATA WHERE AVAILABLE. THE OUTLINE DESIGN MAY BE SUBJECT TO CHANGE DURING THE SUBSEQUENT DESIGN STAGES AS MORE DETAILED TOPOGRAPHICAL SURVEY DATA BECOMES AVAILABLE.
7. THE DESIGNS FOR STREET LIGHTING, FENCING, VEHICLE RESTRAINT SYSTEMS AND OTHER FEATURES WILL BE DEVELOPED IN THE SUBSEQUENT DESIGN STAGE.
8. THE LANDSCAPING DETAILS SHOWN ARE AT PRELIMINARY DESIGN STAGE AND SUBJECT TO FURTHER APPROVAL UNDER THE PROPOSED PLANNING CONDITIONS. FOR DETAILS REFER DRAWING NUMBER  
5212868-ATK-ELS-WHL\_AL\_SCHME-DR-L1-000001 TO 0000019.
9. CAMBRIDGE SOUTH STATION DESIGN PLAN IS SHOWN INDICATIVELY TO BE DESIGNED BY OTHERS AND TIE-IN TO BE CONFIRMED AT DETAILED DESIGN PHASE.
10. TIE-INS FOR RANGEFORD RETIREMENT VILLAGE ARE SHOWN BASED ON PLANS SHARED IN JULY 2024.
11. FOR LOCATION PLAN REFER TO DRAWING NUMBER  
5212868-ATK-GEN-WHL\_AL-DR-ZL-000001.

- | KEY: |                                                 |
|------|-------------------------------------------------|
|      | SCHEME BOUNDARY                                 |
|      | PARISH BOUNDARY                                 |
|      | PUBLIC HIGHWAY BOUNDARY                         |
|      | KERB LINE                                       |
|      | CYCLEWAY AND FOOTWAY SEPARATOR                  |
|      | EDGING                                          |
|      | KERB LINE                                       |
|      | EXISTING CARRIAGEWAY                            |
|      | CARRIAGEWAY                                     |
|      | PATH                                            |
|      | CYCLE TRACK                                     |
|      | VERGE                                           |
|      | BLOCK PAVING                                    |
|      | CYCLEWAY BUFFER                                 |
|      | SHARED USE FOOTWAY/ CYCLEWAY                    |
|      | BUS BORDER AREA                                 |
|      | TRAFFIC ISLAND                                  |
|      | PRIVATE MEANS OF ACCESS                         |
|      | ACCESS TRACK                                    |
|      | GUIDED BUSWAY                                   |
|      | GUIDED BUSWAY GATE                              |
|      | CARRIAGEWAY BUFFER                              |
|      | ROUNDBOULT CENTRAL ISLAND                       |
|      | EMERGENCY AND MAINTENANCE ACCESS TRACK          |
|      | DIVERTED CYCLE NETWORK                          |
|      | EQUESTRIAN CROSSING                             |
|      | PASSENGER WAITING SHELTER                       |
|      | BUSWAY STOP                                     |
|      | PUBLIC RIGHT OF WAY (BRIDLEWAY CROSSING)        |
|      | PUBLIC RIGHT OF WAY (RESTRICTED BYWAY CROSSING) |
|      | PUBLIC RIGHT OF WAY (FOOTPATH CROSSING)         |
|      | BRIDGE HARDSTANDING                             |
|      | CYCLE STAND                                     |
|      | TACTILE PAVING                                  |
|      | CORDUROY PAVING                                 |
|      | DUTCH ENTRANCE KERB                             |
|      | TIMBER POST AND RAIL FENCE                      |
|      | RABBIT FENCE                                    |
|      | VEHICLE RESTRAINT SYSTEM                        |
|      | EQUESTRIAN PEN FENCE                            |

|                   |    |        |        |                     |         |        |         |      |     |
|-------------------|----|--------|--------|---------------------|---------|--------|---------|------|-----|
| Original<br>Size: | A1 | Scale: | 1:1250 | Project<br>Ref. No: | 5212868 | Sheet: | 9 of 16 | Rev: | C04 |
|-------------------|----|--------|--------|---------------------|---------|--------|---------|------|-----|

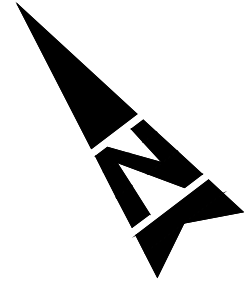

CULVERT  
ROAD MARKINGS  
EXISTING WATER COURSE

HARDSTANDING  
TEMPORARY LAND REQUIRED FOR CONSTRUCTION  
COMPOUND AND MATERIAL STORAGE  
TRAVEL HUB PEDESTRIAN ACCESS  
ACCESS DETERRENT PLANTING  
TRAFFIC SIGNAL CONTROLLED  
CROSSING OR JUNCTION  
SURFACE WATER CARRIER PIPES  
SURFACE WATER FILTER DRAIN  
HIGHWAY MAINTAINABLE AT PUBLIC  
EXPENSE BOUNDARY  
ECOLOGY DITCH  
SURFACE WATER MANHOLES  
FLOW CONTROL  
LIGHTING COLUMN  
DRAINAGE HEADWALL

ACCESS DETERRENT FENCING  
NOISE BARRIER  
EMBANKMENT FILL  
EMBANKMENT CUT  
RETAINING WALL  
GATE  
POND MAINTENANCE TRACK - GRASSCRETE OR  
SIMILAR  
ECOLOGY PONDS  
SWALE  
ATTENUATION POND  
TREE PLANTING  
NOISE BUND  
HEDGEROW PLANTING  
WILDFLOWER MEADOW PLANTING  
WOODLAND PLANTING  
ENHANCED GRASS MARGINS PLANTING  
AMENITY PLANTING  
DISABLED PARKING AREA

KEY:  
SCHEME BOUNDARY  
PARISH BOUNDARY  
PUBLIC HIGHWAY BOUNDARY  
KERB LINE  
CYCLEWAY AND FOOTWAY SEPARATOR  
EDGING  
KERB LINE  
EXISTING CARRIAGEWAY  
CARRIAGEWAY  
PATH  
CYCLE TRACK  
VERGE  
BLOCK PAVING  
CYCLEWAY BUFFER  
SHARED USE FOOTWAY/ CYCLEWAY  
BUS BORDER AREA  
TRAFFIC ISLAND  
PRIVATE MEANS OF ACCESS  
ACCESS TRACK  
GUIDED BUSWAY  
GUIDED BUSWAY GATE  
CARRIAGEWAY BUFFER  
ROUNDAABOUT CENTRAL ISLAND  
EMERGENCY AND MAINTENANCE ACCESS TRACK  
DIVERTED CYCLE NETWORK  
EQUESTRIAN CROSSING  
PASSENGER WAITING SHELTER  
BUSWAY STOP  
PUBLIC RIGHT OF WAY (BRIDLEWAY CROSSING)  
PUBLIC RIGHT OF WAY (RESTRICTED BYWAY CROSSING)  
PUBLIC RIGHT OF WAY (FOOTPATH CROSSING)  
BRIDGE HARDSTANDING  
CYCLE STAND  
TACTILE PAVING  
CORDUROY PAVING  
DUTCH ENTRANCE KERB  
TIMBER POST AND RAIL FENCE  
RABBIT FENCE  
VEHICLE RESTRAINT SYSTEM  
EQUESTRIAN PEN FENCE

| Description                                         |          |       |         |          |            |            |  |
|-----------------------------------------------------|----------|-------|---------|----------|------------|------------|--|
| Status                                              | Revision | Drawn | Checked | Reviewed | Authorised | Issue Date |  |
| Description<br>FIRST ISSUE                          |          |       |         |          |            |            |  |
| Status                                              | Revision | Drawn | Checked | Reviewed | Authorised | Issue Date |  |
| A1                                                  | CO1      | RE    | US      | AH       | GB         | 08/09/23   |  |
| Description<br>TWA0 Application Oct 2024 Submission |          |       |         |          |            |            |  |
| Status                                              | Revision | Drawn | Checked | Reviewed | Authorised | Issue Date |  |
| A1                                                  | CO2      | AK    | KS      | RJ       | EK         | 04/10/24   |  |
| Description<br>TWA0 KC SUBMISSION NOV 2024          |          |       |         |          |            |            |  |
| Status                                              | Revision | Drawn | Checked | Reviewed | Authorised | Issue Date |  |
| A1                                                  | CO3      | AK    | KS      | RJ       | EK         | 14/11/24   |  |
| Description<br>TWA0 JANUARY 2025                    |          |       |         |          |            |            |  |
| Status                                              | Revision | Drawn | Checked | Reviewed | Authorised | Issue Date |  |
| A1                                                  | CO4      | AK    | KS      | EK       | EK         | 07/01/25   |  |

|                      |        |
|----------------------|--------|
| Drawing Suitability  | Status |
| APPROVED - PUBLISHED | A1     |

Regent House  
AtkinsRéalis  
4th Floor  
90-96 Victoria Road  
Chelmsford  
Essex CM1 1QU  
Tel: +44 (0)1245 245245  
www.atkinsrealis.com

Client

GROWING AND SHARING PROSPERITY  
Delivering our City Deal

Project Title  
CSET PHASE 2

Drawing Title  
CAMBRIDGE SOUTH EAST TRANSPORT PHASE 2  
DEEMED PLANNING DRAWINGS  
PROPOSED PLANS  
(SHEET 10 OF 16)

| Drawing Number       |  | Project            |  | Originator                  |  | Volume          |  |
|----------------------|--|--------------------|--|-----------------------------|--|-----------------|--|
| 5212868              |  | - ATK              |  | - GEN                       |  | -               |  |
| WHL_AL               |  | - DR - ZL - 000010 |  |                             |  |                 |  |
| Location             |  | Type               |  | Role                        |  | Number          |  |
| Original<br>Size: A1 |  | Scale: 1:1250      |  | Project<br>Ref. No: 5212868 |  | Sheet: 10 of 16 |  |
|                      |  |                    |  | Rev: C04                    |  |                 |  |

- NOTES:
- ALL DIMENSIONS ARE IN METRES UNLESS STATED OTHERWISE.
  - DRAWING TO BE PRINTED IN COLOUR.
  - THE PROPOSED DESIGN INFORMATION IS AT PRELIMINARY DESIGN STAGE. THE DETAILED DESIGN OF THESE FEATURES WILL BE SUBJECT TO APPROVAL BY THE LOCAL PLANNING AUTHORITY AS PART OF DISCHARGE OF THE DEEMED PLANNING CONDITIONS.
  - THE DRAWING SHALL ONLY BE USED FOR THE INTENDED PURPOSE OF PRELIMINARY DESIGN TO SUPPORT A TRANSPORT AND WORKS ACT ORDER APPLICATION.
  - THE 2D LAYOUT HAS BEEN DEVELOPED BASED ON THE OS MASTERMAP TOPOGRAPHY LAYER OR TOPOGRAPHICAL SURVEYS WHERE AVAILABLE. THE OUTLINE DESIGN MAY BE SUBJECT TO CHANGE DURING THE SUBSEQUENT DESIGN STAGES AS MORE DETAILED TOPOGRAPHICAL SURVEY DATA BECOMES AVAILABLE.
  - THE 3D ASPECTS OF THE DESIGN HAVE BEEN DEVELOPED BASED ON TOPOGRAPHICAL SURVEY DATA WHERE AVAILABLE. THE OUTLINE DESIGN MAY BE SUBJECT TO CHANGE DURING THE SUBSEQUENT DESIGN STAGES AS MORE DETAILED TOPOGRAPHICAL SURVEY DATA BECOMES AVAILABLE.
  - THE DESIGNS FOR STREET LIGHTING, FENCING, VEHICLE RESTRAINT SYSTEMS AND OTHER FEATURES WILL BE DEVELOPED IN THE SUBSEQUENT DESIGN STAGE.
  - THE LANDSCAPING DETAILS SHOWN ARE AT PRELIMINARY DESIGN STAGE AND SUBJECT TO FURTHER APPROVAL UNDER THE PROPOSED PLANNING CONDITIONS. FOR DETAILS REFER DRAWING NUMBER 5212868-ATK-ELS-WHL\_AL-SCHME-DR-LL-0000019.
  - CAMBRIDGE SOUTH STATION DESIGN PLAN IS SHOWN INDICATIVELY TO BE DESIGNED BY OTHERS AND TIE-IN TO BE CONFIRMED AT DETAILED DESIGN PHASE.
  - TIE-INS FOR RANGEFORD RETIREMENT VILLAGE ARE SHOWN BASED ON PLANS SHARED IN JULY 2024.
  - FOR LOCATION PLAN REFER TO DRAWING NUMBER 5212868-ATK-GEN-WHL\_AL-DR-ZL-000017.