





1 GROUND FLOOR - BUILDING ABC

1 : 200 Floor Plan

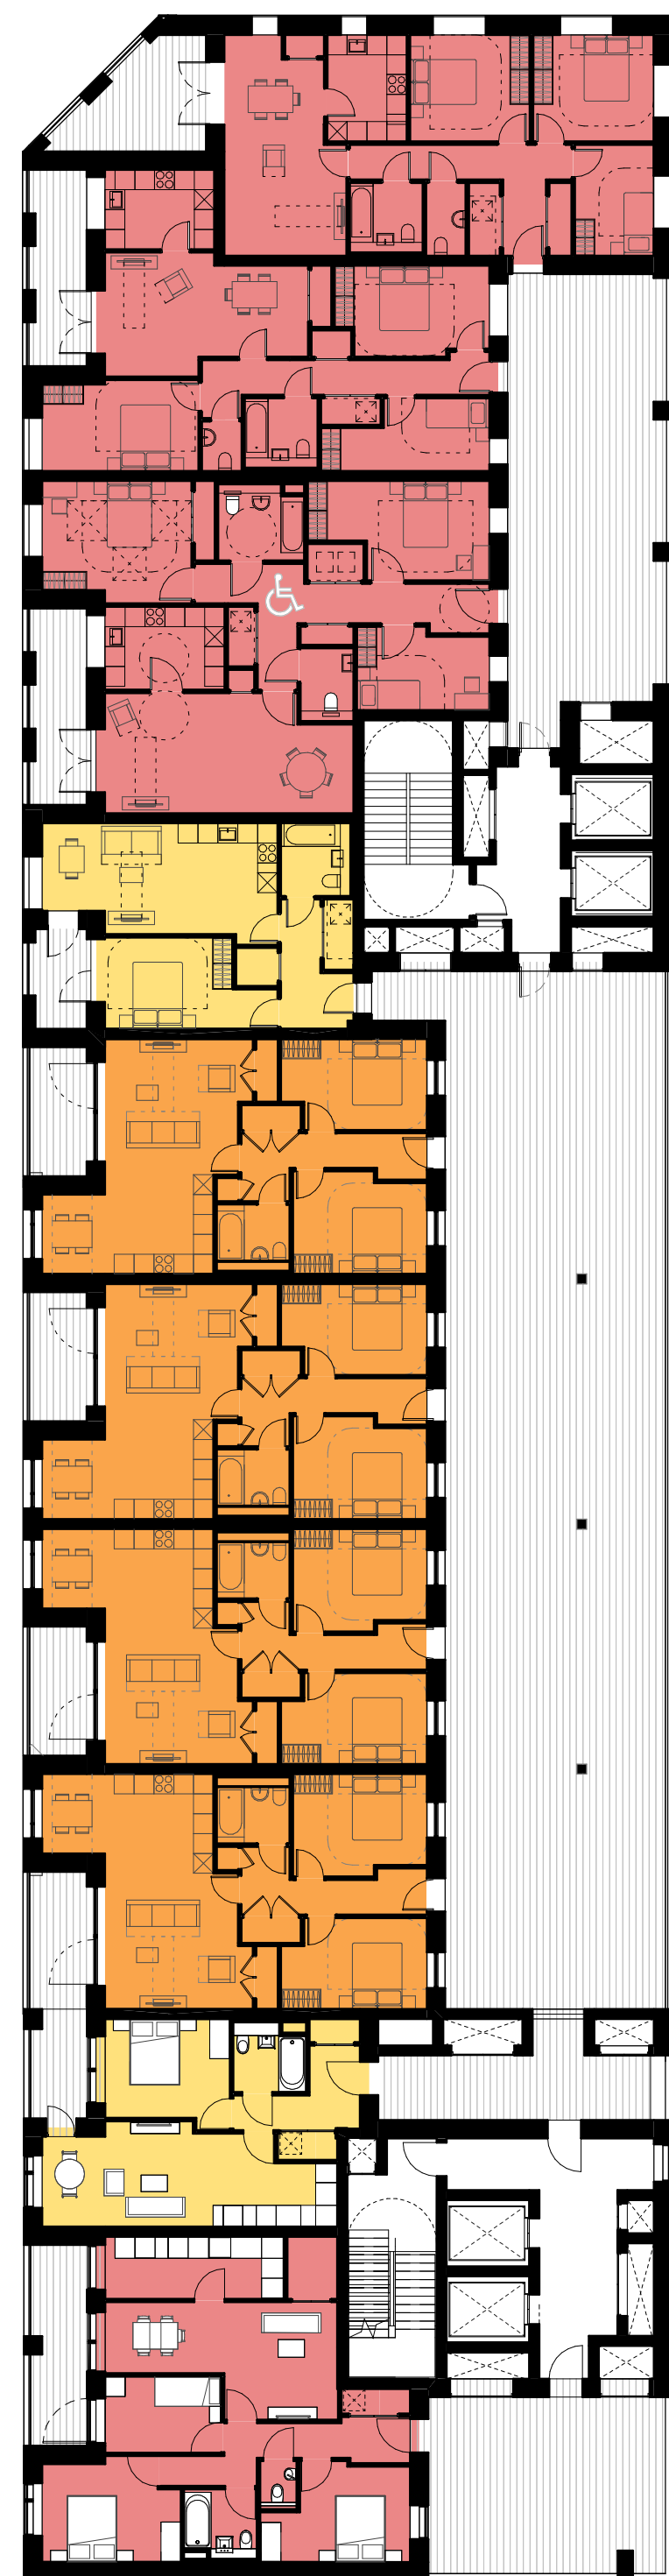

2 LEVEL 01 - BUILDING ABC

1 : 200 Floor Plan

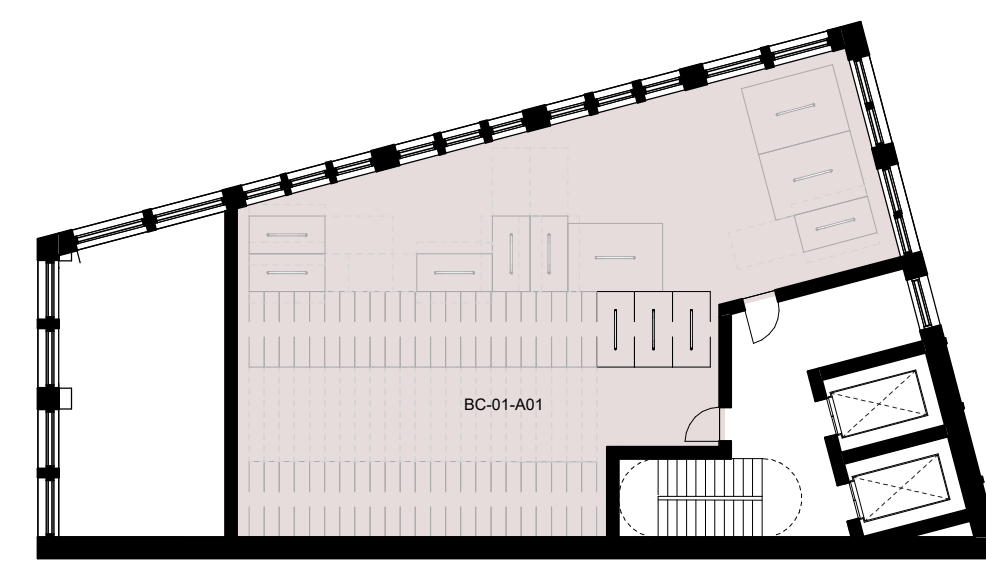

CLIENT:

BERKELEY HOMES (CAPITAL) PLC.

THIS DRAWING IS COPYRIGHT OF JRM LIMITED.

THE ORIGINAL HARD COPY OF THIS DRAWING HAS BEEN EXECUTED TO SCALE AND IS BASED ON AVAILABLE SURVEY INFORMATION.

REPRODUCTION AND ELECTRONIC DISSEMINATION MAY RESULT IN DISTORTION AND RESIZING OF DRAWING CONTENT.

JRM LIMITED TAKES NO RESPONSIBILITY FOR MEASUREMENTS OR SCALING TAKEN FROM ANY OTHER DRAWING THAN THE ORIGINAL HARD COPY ISSUED BY JRM AND NO RELIANCE MAY BE PLACED ON SUCH DIMENSIONS. IF NO DIMENSION IS GIVEN, IT IS THE BUILDING SHOWN AS DOTTED OUTLINES REPRESENT EXISTING BUILDINGS HERE A CONSENT FOR A NEW BUILDING IS IN PLACE RESPONSIBILITY OF THE RECIPIENT TO ASCERTAIN THE DIMENSION SPECIFICALLY FROM THE ARCHITECT OR BY SITE MEASUREMENT. THE SIGN OF ALL STRUCTURAL & SERVICE ELEMENTS MUST ALWAYS BE CHECKED AGAINST THE RELEVANT ENGINEERING DRAWINGS.

ANY OMISSIONS OR DISCREPANCIES BETWEEN DRAWING INFORMATION SHOULD BE BROUGHT TO THE ATTENTION OF THE CONTRACT ADMINISTRATOR.

CDM REGISTER: FLAGGED HAS ISSUES RELATING TO CONSTRUCTION (DESIGN AND MANAGEMENT) TO BE ADDRESSED DURING DESIGN DEVELOPMENT.

TO BE READ IN CONJUNCTION WITH DESIGN RISK REGISTER AND RESIDUAL RISK REGISTER.

FURNITURE LOCATIONS ARE ILLUSTRATIVE

NOTES:

KEY

X

Block Reference

—

Planning Application Site Boundary

1B1P

1B2P

2B3P

2B4P

3B5P

3B6P

2B3P Duplex

2B4P Duplex

3B5P Duplex

3B6P Duplex

Ancillary/Plant/Back of House

Flexible Retail/Leisure/Commercial

Workspace

Residential Cycle Store

Supermarket Lobby

Supermarket Service Yard

Roof Garden (Residential Amenity)

Podium (Residential Amenity)

Green Roof

Indicative MEP/PPV

900mm offset

1. Context information is illustrative only.

2. Spot heights (ACD) are indicative and subject to Landscape and Servicing design development.

3. Architectural design subject to ongoing design development through subsequent RIBA work stages.

4. Structure information is illustrative only, for more information refer to Structure Engineer package.

5. Servicing/Transport information is illustrative only, for more information refer to Transport Statement.

6. Landscape information is illustrative only, for more information refer to Landscape package.

7. Each building is served by at least one core, other than A, B and C which together share two access cores.

8. For residential layout details, refer to 1:100 Drawings in Appendix to the Design and Access Statement.

9. Where shown, areas are in m2, elevation in m, and dims in mm

NOT FOR CONSTRUCTION

P0

For Planning

DRM

RM

JSt

06.24

REV

DESCRIPTION

DR

CHK

QA

DATE

JRM

JRM LTD

Magdalen House

136-148 Colindale Avenue

London N9 7JL

+44 (0)20 7803 0177

mail@jrmstudio.com

www.jrmstudio.com

KEY

A

B

C

D

E

F

G

H

I

J1

J2

K

L

M

N

O

P

Q

TITLE

GA PLAN - BUILDING ABC - GROUND FLOOR-L01

PROJECT

AYLESHAM CENTRE PECKHAM

PROJECT STATUS

SCALE

SIZE

PLANNING

1 : 200

A1

DRAWING NO

REVISION

ASCP-DRM-AX-ZZ-DGA-A- 002100

P0


1





1 GROUND FLOOR - BUILDING ABC

1 : 200 Floor Plan

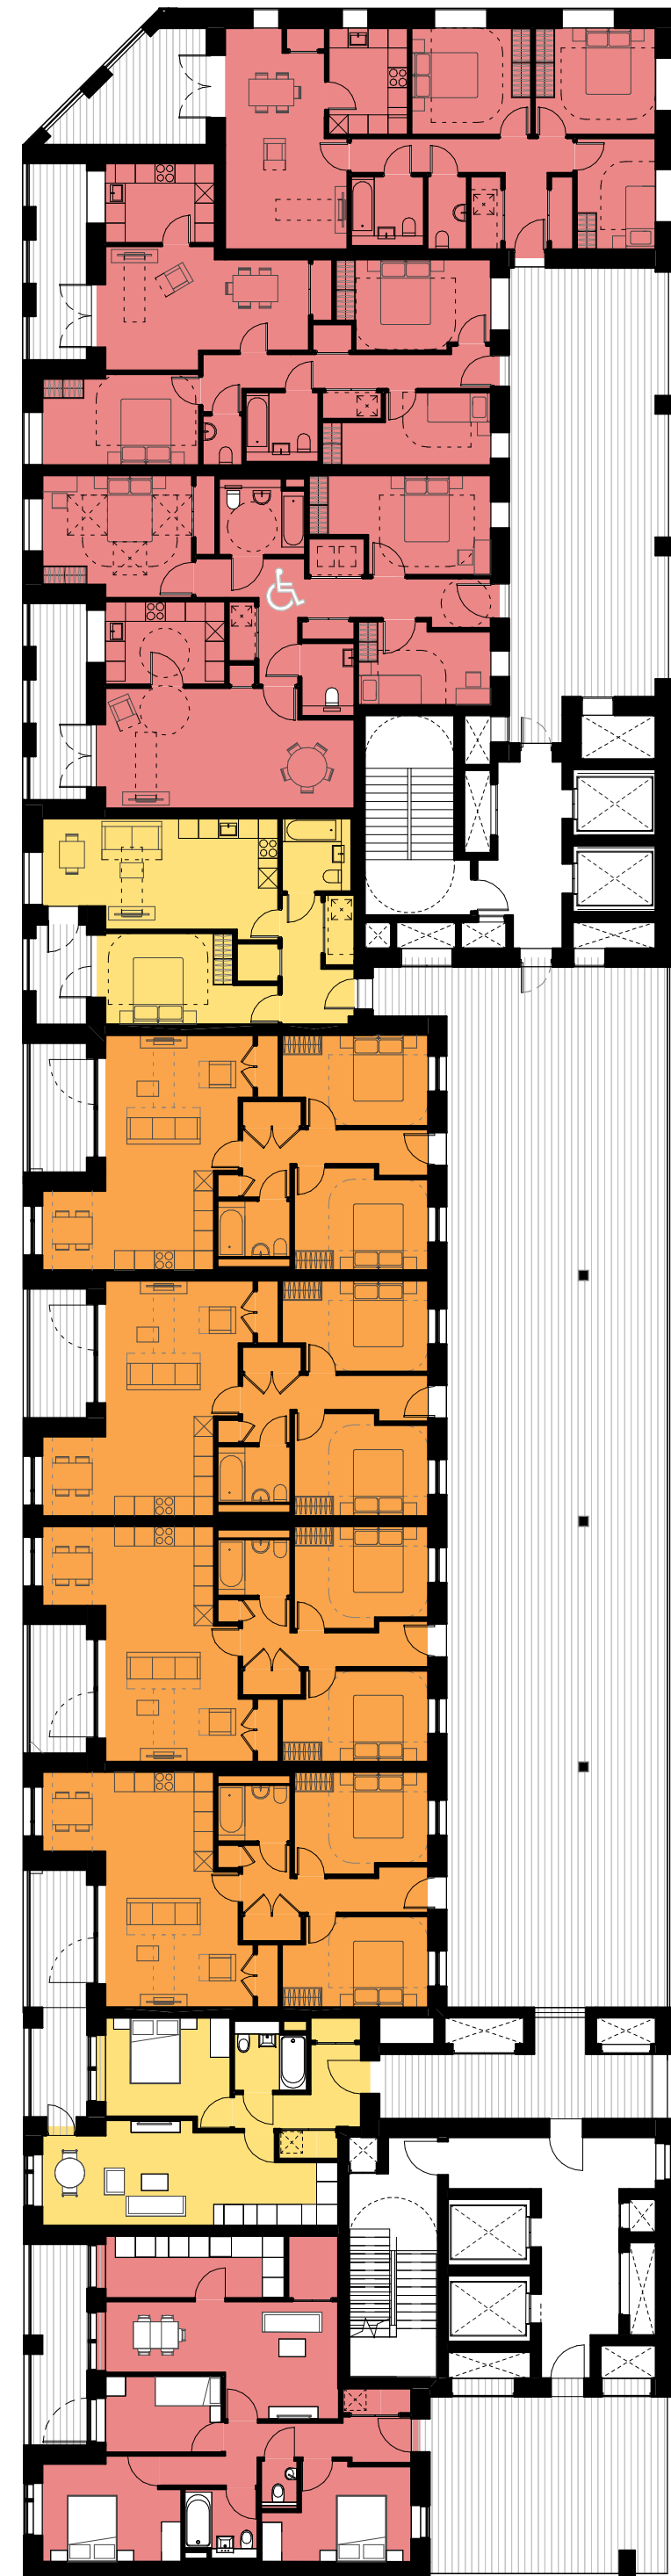

2 LEVEL 01 - BUILDING ABC

1 : 200 Floor Plan

CLIENT:

BERKELEY HOMES (CAPITAL) PLC.

THIS DRAWING IS COPYRIGHT OF JRM LIMITED.

THE ORIGINAL HARD COPY OF THIS DRAWING HAS BEEN EXECUTED TO SCALE AND IS BASED ON AVAILABLE SURVEY INFORMATION.

REPRODUCTION AND ELECTRONIC DISSEMINATION MAY RESULT IN DISTORTION AND RESIZING OF DRAWING CONTENT.

JRM LIMITED TAKES NO RESPONSIBILITY FOR MEASUREMENTS OR SCALING TAKEN FROM ANY OTHER DRAWING THAN THE ORIGINAL HARD COPY ISSUED BY JRM AND NO RELIANCE MAY BE PLACED ON SUCH DIMENSIONS. IF NO DIMENSION IS GIVEN, IT IS THE BUILDING SHOWN AS DOTTED OUTLINES REPRESENT EXISTING BUILDINGS HERE A CONSENT FOR A NEW BUILDING IS IN PLACE RESPONSIBILITY OF THE RECIPIENT TO ASCERTAIN THE DIMENSION SPECIFICALLY FROM THE ARCHITECT OR BY SITE MEASUREMENT. THE SIGN OF ALL STRUCTURAL & SERVICE ELEMENTS MUST ALWAYS BE CHECKED AGAINST THE RELEVANT ENGINEERING DRAWINGS.

ANY OMISSIONS OR DISCREPANCIES BETWEEN DRAWING INFORMATION SHOULD BE BROUGHT TO THE ATTENTION OF THE CONTRACT ADMINISTRATOR.

CDM REGISTER: FLAGGED HAS ISSUES RELATING TO CONSTRUCTION (DESIGN AND MANAGEMENT) TO BE ADDRESSED DURING DESIGN DEVELOPMENT.

TO BE READ IN CONJUNCTION WITH DESIGN RISK REGISTER AND RESIDUAL RISK REGISTER.

FURNITURE LOCATIONS ARE ILLUSTRATIVE

NOTES:

KEY

X

Block Reference

—

Planning Application Site Boundary

1B1P

1B2P

2B3P

2B4P

3B5P

3B6P

2B3P Duplex

2B4P Duplex

3B5P Duplex

3B6P Duplex

Ancillary/Plant/Back of House

Flexible Retail/Leisure/Commercial

Workspace

Residential Cycle Store

Supermarket Lobby

Supermarket Service Yard

Roof Garden (Residential Amenity)

Podium (Residential Amenity)

Green Roof

Indicative MEP/PPV

900mm offset

1. Context information is illustrative only.

2. Spot heights (ACD) are indicative and subject to Landscape and Servicing design development.

3. Architectural design subject to ongoing design development through subsequent RIBA work stages.

4. Structure information is illustrative only, for more information refer to Structure Engineer package.

5. Servicing/Transport information is illustrative only, for more information refer to Transport Statement.

6. Landscape information is illustrative only, for more information refer to Landscape package.

7. Each building is served by at least one core, other than A, B and C which together share two access cores.

8. For residential layout details, refer to 1:100 Drawings in Appendix to the Design and Access Statement.

9. Where shown, areas are in m<sup>2</sup>, elevation in m, and dims in mm

NOT FOR CONSTRUCTION

P0

For Planning

DRM

RM

JSt

06.24

REV

DESCRIPTION

DR

CHK

QA

DATE

JRM

JRM LTD

Mayfield House

136-148 Collyer Street

London SE1 7TU UK

+44 (0)20 7803 0177

mail@jrmstudio.com

www.jrmstudio.com

KEY

A

B

C

D

E

F

G

H

I

J1

J2

K

L

M

N

P

Q

TITLE

GA PLAN - BUILDING ABC - GROUND FLOOR-L01

PROJECT

AYLESHAM CENTRE PECKHAM

PROJECT STATUS

SCALE

SIZE

PLANNING

1 : 200

A1

DRAWING NO

REVISION

ASCP-DRM-AX-ZZ-DGA-A- 002100

P0

2

28/06/2024 14:58:29






1 LEVEL 02 - BUILDING ABC

1 : 200 Floor Plan



28/06/2024 15:00:19

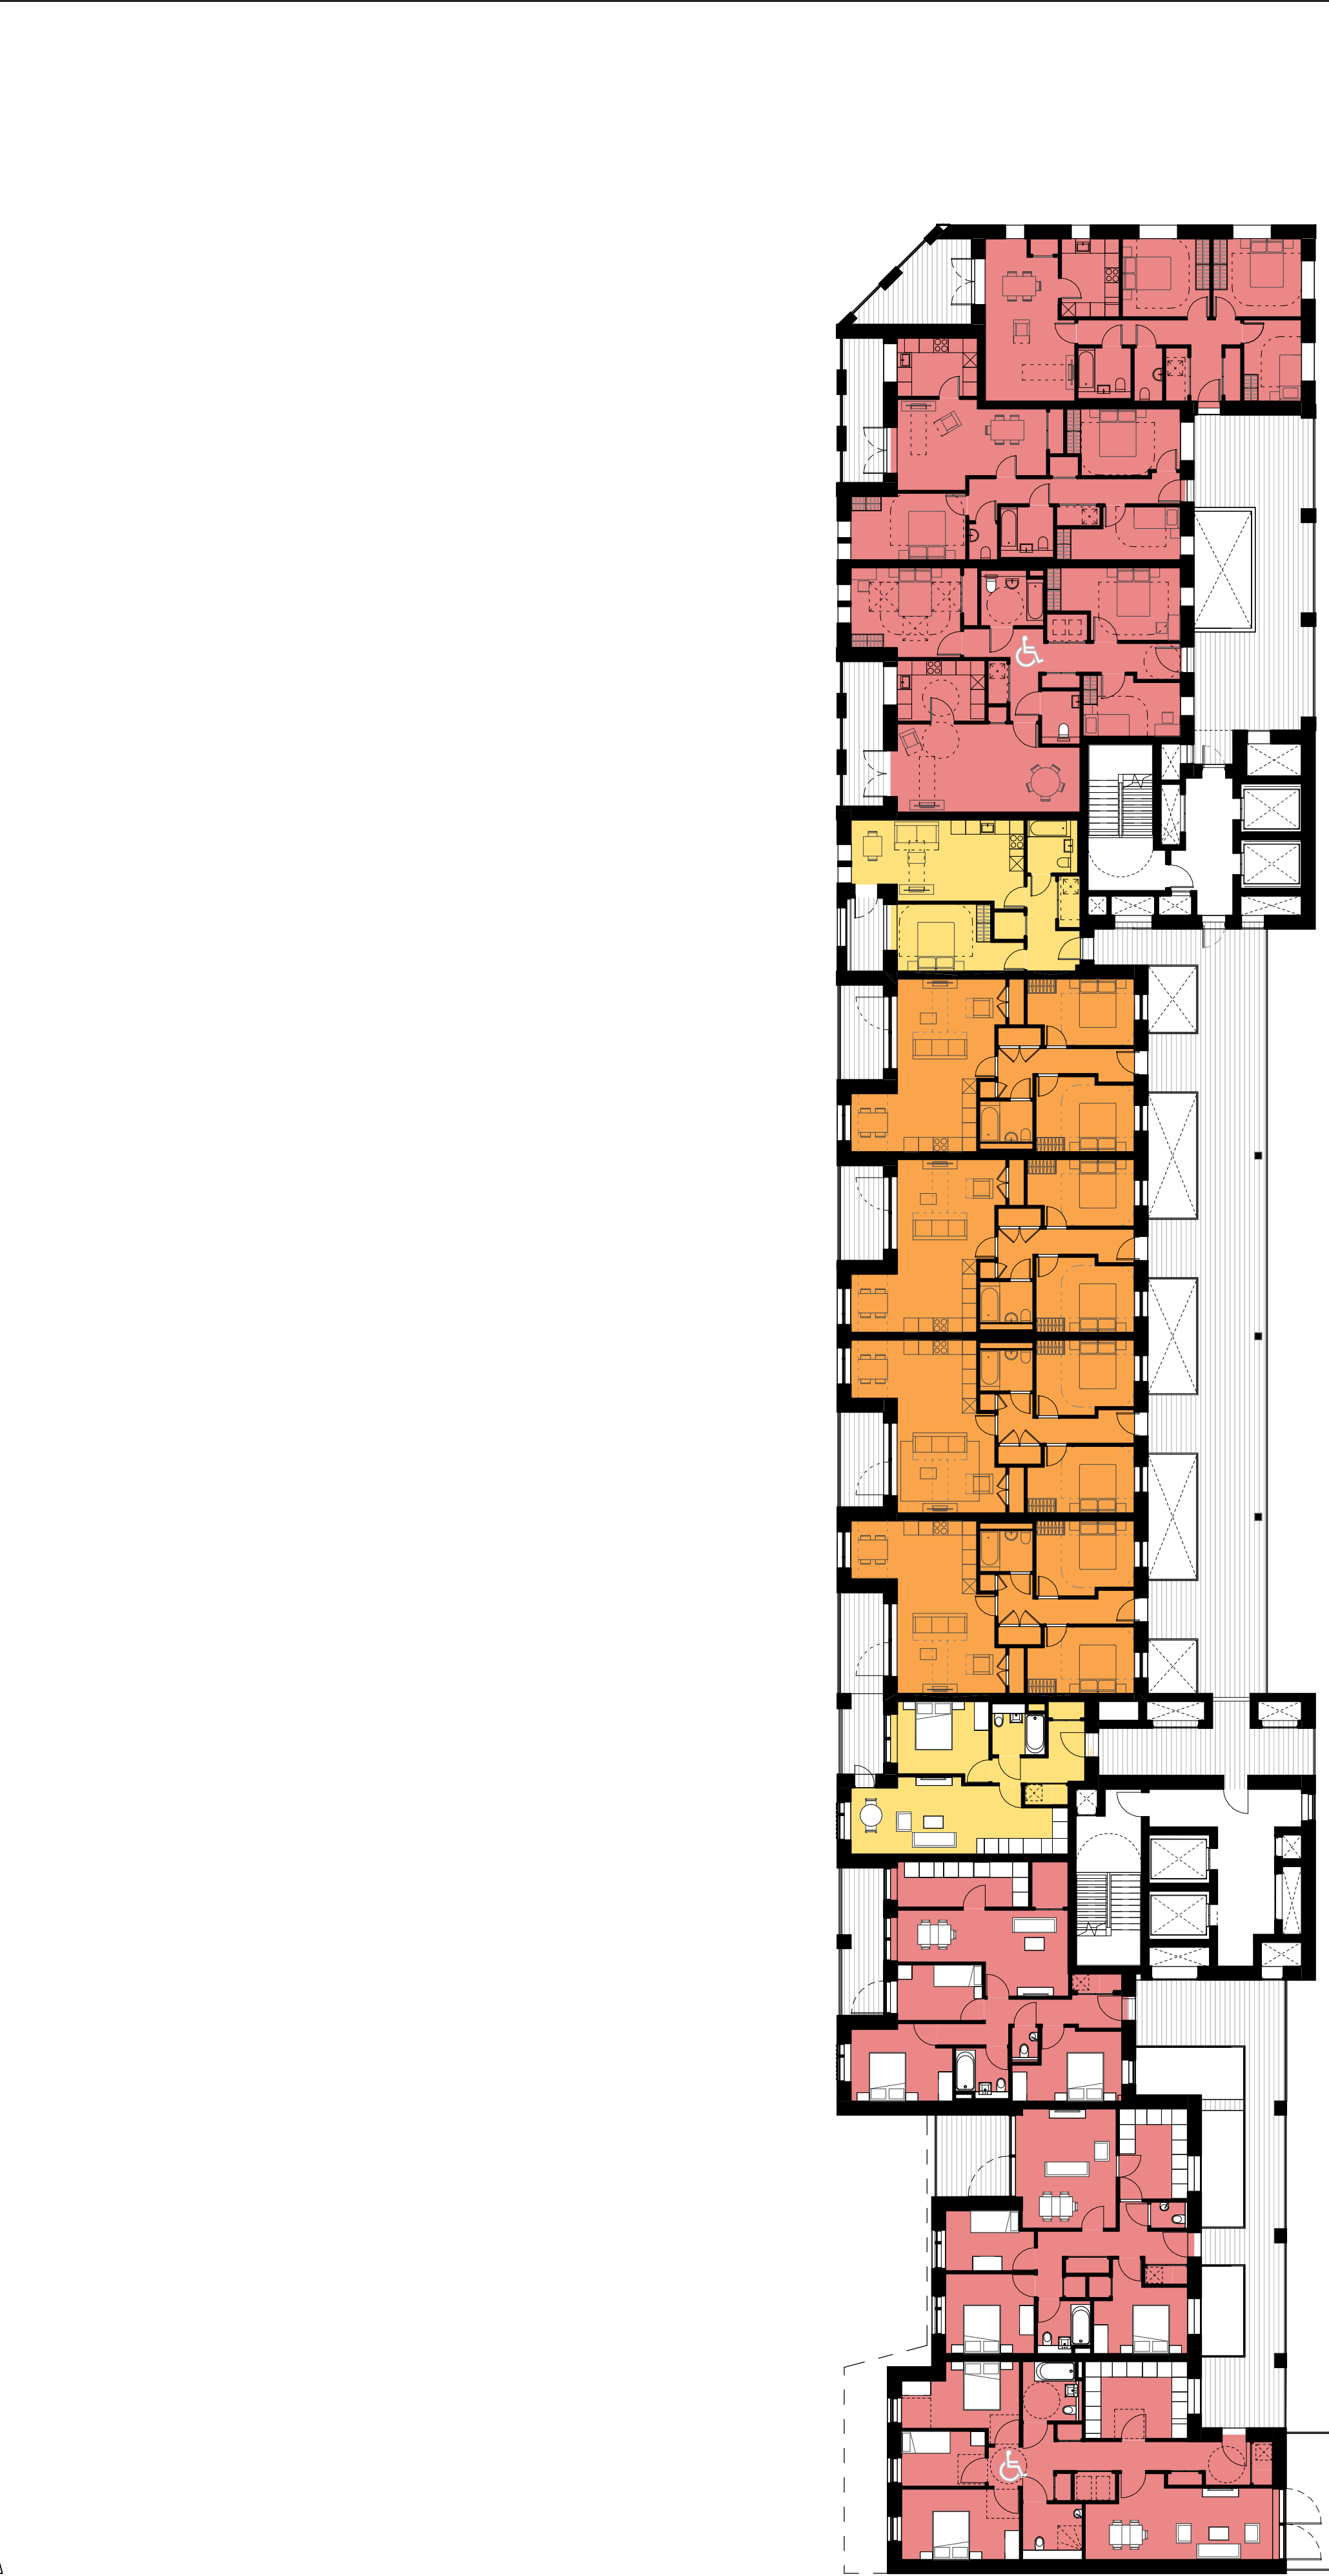

2 LEVEL 03 - BUILDING ABC

1 : 200 Floor Plan



3

CLIENT:

BERKELEY HOMES (CAPITAL) PLC.

THIS DRAWING IS COPYRIGHT OF JRM LIMITED.  
THE ORIGINAL HARD COPY OF THIS DRAWING HAS BEEN EXECUTED TO SCALE AND IS BASED ON AVAILABLE SURVEY INFORMATION.  
REPRODUCTION AND ELECTRONIC DISSEMINATION MAY RESULT IN DISTORTION AND RESIZING OF DRAWING CONTENT.  
JRM LIMITED TAKES NO RESPONSIBILITY FOR MEASUREMENTS OR SCALING TAKEN FROM ANY OTHER DRAWING THAN THE ORIGINAL HARD COPY ISSUED BY JRM AND NO RELIANCE MAY BE PLACED ON SUCH DIMENSIONS. IF NO DIMENSION IS GIVEN, IT IS THE BUILDING SHOWN AS DOTTED OUTLINES REPRESENT EXISTING BUILDINGS HERE A CONSENT FOR A NEW BUILDING IS IN PLACE RESPONSIBILITY OF THE RECIPIENT TO ASCERTAIN THE DIMENSION SPECIFICALLY FROM THE ARCHITECT OR BY SITE MEASUREMENT. THE SOUND OF ALL STRUCTURAL & SERVICE ELEMENTS MUST ALWAYS BE CHECKED AGAINST THE RELEVANT ENGINEER DRAWINGS.  
ANY OMISSIONS OR DISCREPANCIES BETWEEN DRAWING INFORMATION SHOULD BE BROUGHT TO THE ATTENTION OF THE CONTRACT ADMINISTRATOR.  
CDM REGISTER: FLAGGED HAS ISSUES RELATING TO CONSTRUCTION (DESIGN AND MANAGEMENT) TO BE ADDRESSED DURING DESIGN DEVELOPMENT TO BE READ IN CONJUNCTION WITH DESIGN RISK REGISTER AND RESIDUAL RISK REGISTER.  
FURNITURE LOCATIONS ARE ILLUSTRATIVE

NOTES:

KEY



Block Reference



Planning Application Site Boundary



1B1P



1B2P



2B3P



2B4P



3B5P



3B6P



2B3P Duplex



2B4P Duplex



3B5P Duplex



3B6P Duplex



Ancillary/Plant/Back of House



Flexible Retail/Leisure/Commercial



Workspace



Residential Cycle Store



Supermarket Lobby



Supermarket Service Yard



Roof Garden (Residential Amenity)



Podium (Residential Amenity)



Green Roof



Indicative MEP/PPV



900mm offset



Wheelchair Accessible Home


NOTES

- Context information is illustrative only.
- Spot heights (AOD) are indicative and subject to Landscape and Servicing design development.
- Architectural design subject to ongoing design development through subsequent RIBA work stages.
- Structure information is illustrative only, for more information refer to Structure Engineer package.
- Servicing/Transport information is illustrative only, for more information refer to Transport Statement.
- Landscape information is illustrative only, for more information refer to Landscape package.
- Each building is served by at least one core, other than A, B and C which together share two access cores.
- For residential layout details, refer to 1:100 Drawings in Appendix to the Design and Access Statement.
- Where shown, areas are in m<sup>2</sup>, elevation in m, and dims in mm

NOT FOR CONSTRUCTION


P0 | For Planning | DRM | RM | JSt | 06.24

REV | DESCRIPTION | DR | CHK | QA | DATE

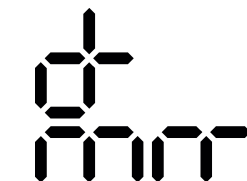

JRM Ltd  
Magdalen House  
136-148 Colindale Avenue  
London SE1 7JL UK  
+44 (0)20 7803 9177  
mail@jrmstudio.com  
www.jrmstudio.com

KEY

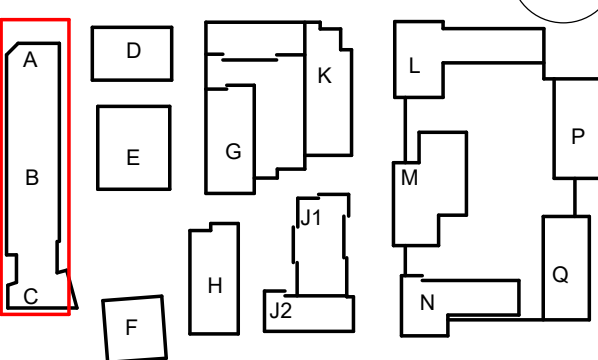

TITLE

GA PLAN - BUILDING ABC - L02-L03

PROJECT

AYLESHAM CENTRE PECKHAM

PROJECT STATUS

PLANNING

SCALE

1 : 200

SIZE

A1

DRAWING NO

ASCP-DRM-AX-ZZ-DGA-A- 002101

REVISION



P0





1 LEVEL 04 - BUILDING ABC

1 : 200      Floor Plan

 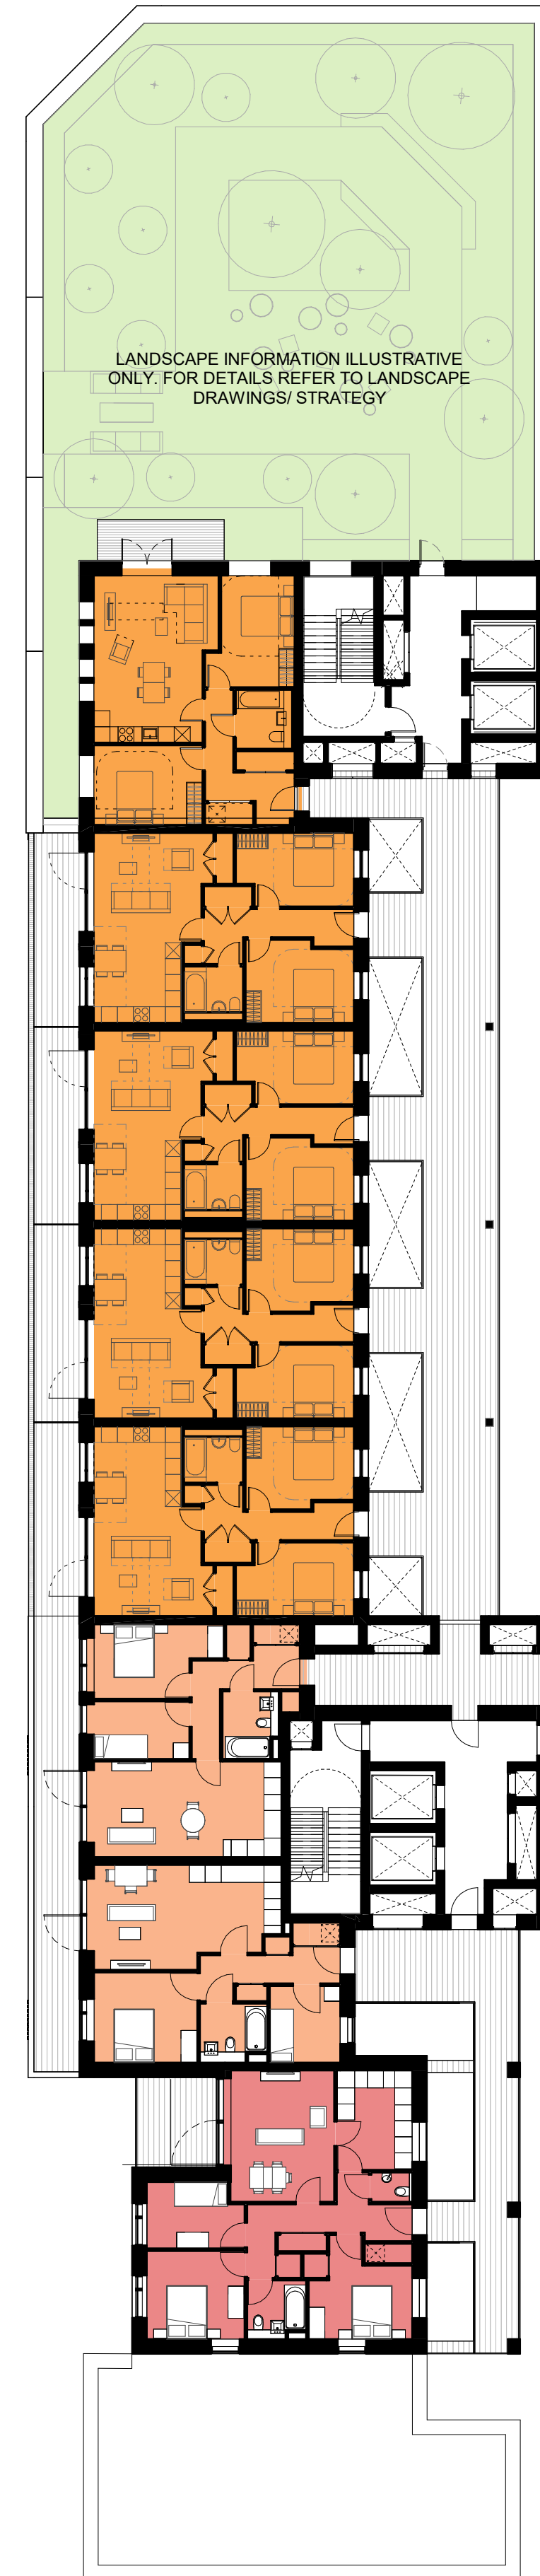

## 2 LEVEL 05 - BUILDING ABC

1 : 200      Floor Plan

CLIENT:

BERKELEY HOMES (CAPITAL) PLC.

THIS DRAWING IS COPYRIGHT OF dRMM LIMITED.

THE ORIGINAL HARDCOPY OF THIS DRAWING HAS BEEN EXECUTED TO SCALE AND IS BASED ON AVAILABLE SURVEY INFORMATION.

REPRODUCTION AND ELECTRONIC DISSEMINATION MAY RESULT IN DISTORTION AND RESIZING OF DRAWING CONTENT.

DRMM LIMITED TAKES NO RESPONSIBILITY FOR MEASUREMENTS OR SCALING TAKEN FROM ANY OTHER DRAWING THAN THE ORIGINAL HARD COPY ISSUED BY DRMM AND NO RELIANCE MAY BE PLACED ON SUCH DIMENSIONS. IF NO DIMENSION IS GIVEN, IT IS THE BUILDINGS SHOWN AS DOTTED OUTLINES REPRESENT EXISTING BUILDINGS HERE A CONSENT FOR A NEW BUILDING IS IN PLACE RESPONSIBILITY OF THE RECIPIENT TO ASCERTAIN THE DIMENSION SPECIFICALLY FROM THE ARCHITECT OR BY SITE MEASUREMENT. THE SIZING OF ALL STRUCTURAL & SERVICE ELEMENTS MUST ALWAYS BE CHECKED AGAINST THE RELEVANT ENGINEERS DRAWINGS.

ANY OMISSIONS OR DISCREPANCIES BETWEEN DRAWING INFORMATION  
SHOULD BE BROUGHT TO THE ATTENTION OF THE CONTRACT ADMINISTRATOR.

CDM REGISTER: FLAGGED H&S ISSUES RELATING TO CONSTRUCTION (DESIGN AND  
MANAGEMENT) TO BE ADDRESSED DURING DESIGN DEVELOPMENT.  
TO BE READ IN CONJUNCTION WITH DESIGN RISK REGISTER AND RESIDUAL RISK  
REGISTER.

NOTES:

## KEY



Block Reference



Planning Application Site Boundary

|                                                                                     |                            |                                                                                     |                                   |
|-------------------------------------------------------------------------------------|----------------------------|-------------------------------------------------------------------------------------|-----------------------------------|
|  | 1B1P                       |  | Ancillary/Plant/Back of House     |
|  | 1B2P                       |  | Flexible Retail/Lesure/Commercial |
|  | 2B3P                       |  | Workspace                         |
|  | 2B4P                       |  | Residential Cycle Store           |
|  | 3B5P                       |  | Supermarket Lobby                 |
|  | 3B6P                       |  | Supermarket Service Yard          |
|  | 2B3P Duplex                |                                                                                     |                                   |
|  | 2B4P Duplex                |  | Roof Garden (Residential Amenity) |
|  | 3B5P Duplex                |  | Podium (Residential Amenity)      |
|  | 3B6P Duplex                |  | Green Roof                        |
|  |                            |  | Indicative MEP/IV                 |
|  | Wheelchair Accessible Home |  | 900mm offset                      |


## NOTES

1. Content information is illustrative only.
2. Spot heights (AOQ) are indicative and subject to Landscape and Servicing design development.
3. Architectural design subject to ongoing design development through subsequent RIBA work stages.
4. Structure information is illustrative only, for more information refer to Structure Engineer package.
5. Servicing/Transport information is illustrative only, for more information refer to Transport Statement.
6. Landscape information is illustrative only, for more information refer to Landscape Package.
7. Each building is served by at least one core, other than A & B in Appendix which share two access cores.
8. All external layout details refer to 1:100 Drawings in Appendix to the Design and Access Statement.
9. Where shown, areas are in m<sup>2</sup>, elevation in m, and dims in mm

NOT FOR CONSTRUCTION


|    |              |     |    |     |       |
|----|--------------|-----|----|-----|-------|
| P0 | For Planning | DRM | RM | JSt | 06.24 |
|----|--------------|-----|----|-----|-------|

| REV | DESCRIPTION | DR | CHK | QA | DATE |
|-----|-------------|----|-----|----|------|
|-----|-------------|----|-----|----|------|

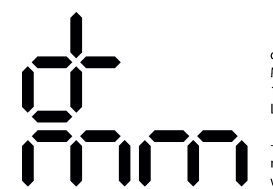

DRMM Ltd.  
Magdalen House  
136-148 Tooley Street  
London SE1 2TU UK  
+44 (0)20 7803 0777  
mail@drmmstudio.com  
www.drmmstudio.com

### KEY

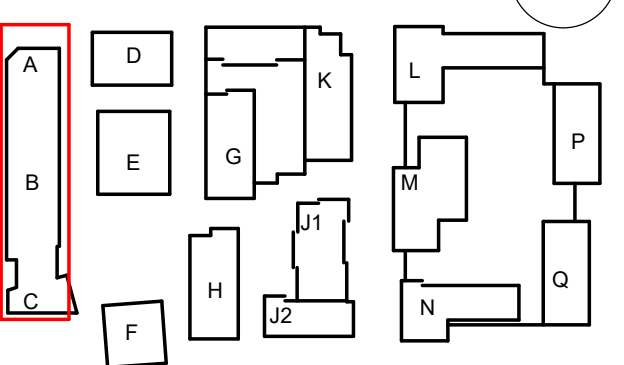

**TITLE**

GA PLAN - BUILDING ABC - L04-L05

PROJECT  
AYLESHAM CENTRE PECKHAM

|                |         |      |
|----------------|---------|------|
| PROJECT STATUS | SCALE   | SIZE |
| PLANNING       | 1 : 200 | A1   |


|                              |          |
|------------------------------|----------|
| DRAWING NO                   | REVISION |
| ASCP-DRM-AX-ZZ-DGA-A- 002102 | P0       |





1 LEVEL 06 - BUILDING ABC

1 : 200 Floor Plan

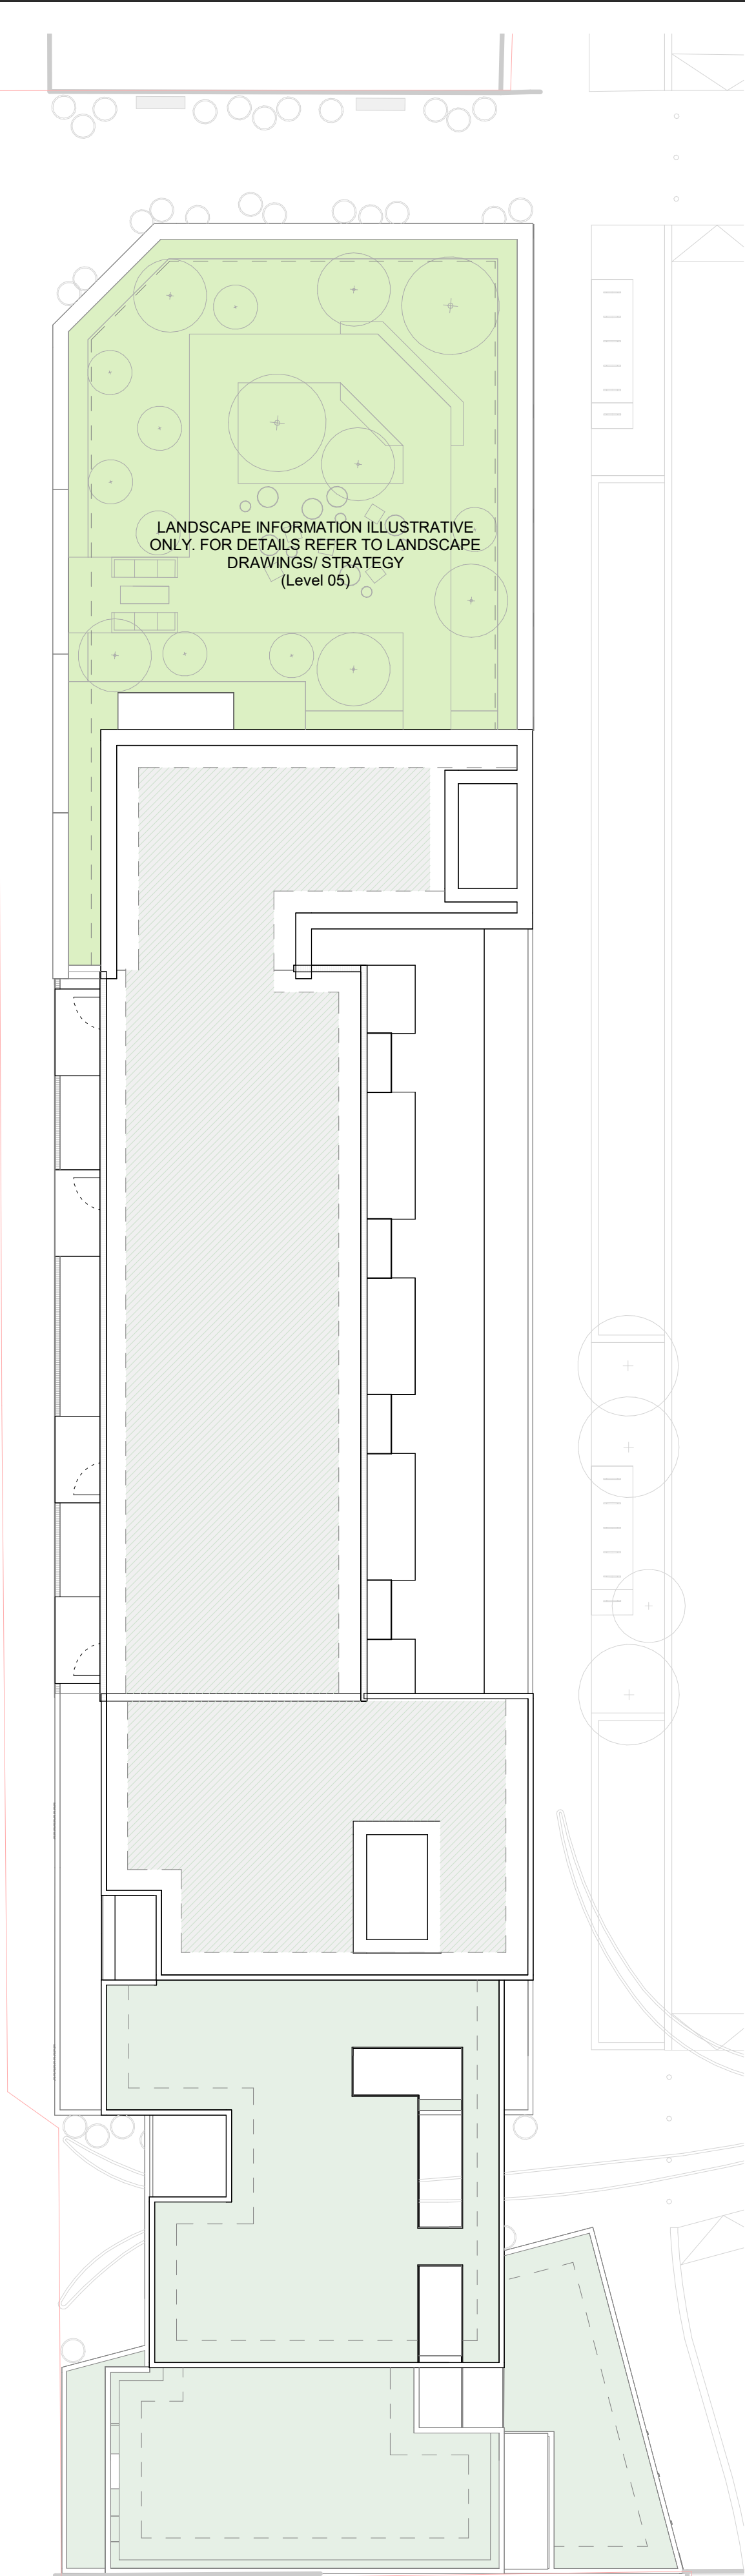

2 ROOF - BUILDING ABC

1 : 200 Floor Plan

CLIENT:

BERKELEY HOMES (CAPITAL) PLC.

THIS DRAWING IS COPYRIGHT OF dRMM LIMITED.

THE ORIGINAL HARDCOPY OF THIS DRAWING HAS BEEN EXECUTED TO SCALE AND IS BASED ON AVAILABLE SURVEY INFORMATION.

REPRODUCTION AND ELECTRONIC DISSEMINATION MAY RESULT IN DISTORTION AND RESIZING OF DRAWING CONTENT.

dRMM LIMITED TAKES NO RESPONSIBILITY FOR MEASUREMENTS OR SCALING TAKEN FROM ANY OTHER DRAWING THAN THE ORIGINAL HARDCOPY ISSUED BY dRMM AND NO RELIANCE MAY BE PLACED ON SUCH DIMENSIONS. IF NO DIMENSION IS GIVEN, IT IS THE BUILDING SHOWN AS DOTTED OUTLINES REPRESENT EXISTING BUILDINGS HERE A CONSENT FOR A NEW BUILDING IS IN PLACE RESPONSIBILITY OF THE RECIPIENT TO ASCERTAIN THE DIMENSION SPECIFICALLY FROM THE ARCHITECT OR BY SITE MEASUREMENT. THE SIGNING OF ALL STRUCTURAL & SERVICE ELEMENTS MUST ALWAYS BE CHECKED AGAINST THE RELEVANT ENGINEER DRAWINGS.

ANY OMISSIONS OR DISCREPANCIES BETWEEN DRAWING INFORMATION SHOULD BE BROUGHT TO THE ATTENTION OF THE CONTRACT ADMINISTRATOR.

CDM REGISTER: FLAGGED HAS ISSUES RELATING TO CONSTRUCTION (DESIGN AND MANAGEMENT) TO BE ADDRESSED DURING DESIGN DEVELOPMENT.

TO BE READ IN CONJUNCTION WITH DESIGN RISK REGISTER AND RESIDUAL RISK REGISTER.

FURNITURE LOCATIONS ARE ILLUSTRATIVE

NOTES:

KEY

X

Block Reference

—

Planning Application Site Boundary

1B1P

1B2P

2B3P

2B4P

3B5P

3B6P

2B3P Duplex

2B4P Duplex

3B5P Duplex

3B6P Duplex

Wheelchair Accessible Home

Ancillary/Plant/Back of House

Flexible Retail/Leisure/Commercial

Workspace

Residential Cycle Store

Supermarket Lobby

Supermarket Service Yard

Roof Garden (Residential Amenity)

Podium (Residential Amenity)

Green Roof

Indicative MEP/PPV

900mm offset

NOTES

1. Context information is illustrative only.

2. Spot heights (AOD) are indicative and subject to Landscape and Servicing design development.

3. Architectural design subject to ongoing design development through subsequent RIBA work stages.

4. Structure information is illustrative only, for more information refer to Structure Engineer package.

5. Servicing/Transport information is illustrative only, for more information refer to Transport Statement.

6. Landscape information is illustrative only, for more information refer to Landscape package.

7. Each building is served by at least one core, other than A, B and C which together share two access cores.

8. For residential layout details, refer to 1:100 Drawings in Appendix to the Design and Access Statement.

9. Where shown, areas are in m2, elevation in m, and dims in mm

NOT FOR CONSTRUCTION

P0

For Planning

DRM

RM

JSt

06.24

REV

DESCRIPTION

DR

CHK

QA

DATE

dRMM Ltd

Magdalen House

136-148 Colindale Avenue

London N5 2TU UK

+44 (0)20 7803 0177

mail@dmmstudio.com

www.dmmstudio.com

KEY

A

D

E

F

G

H

J1

J2

K

L

M

N

P

Q

TITLE

GA PLAN - BUILDING ABC - L06-ROOF

PROJECT

AYLESHAM CENTRE PECKHAM

PROJECT STATUS

SCALE

SIZE

PLANNING

1 : 200

A1


DRAWING NO

REVISION

ASCP-DRM-AX-ZZ-DGA-A- 002103

P0




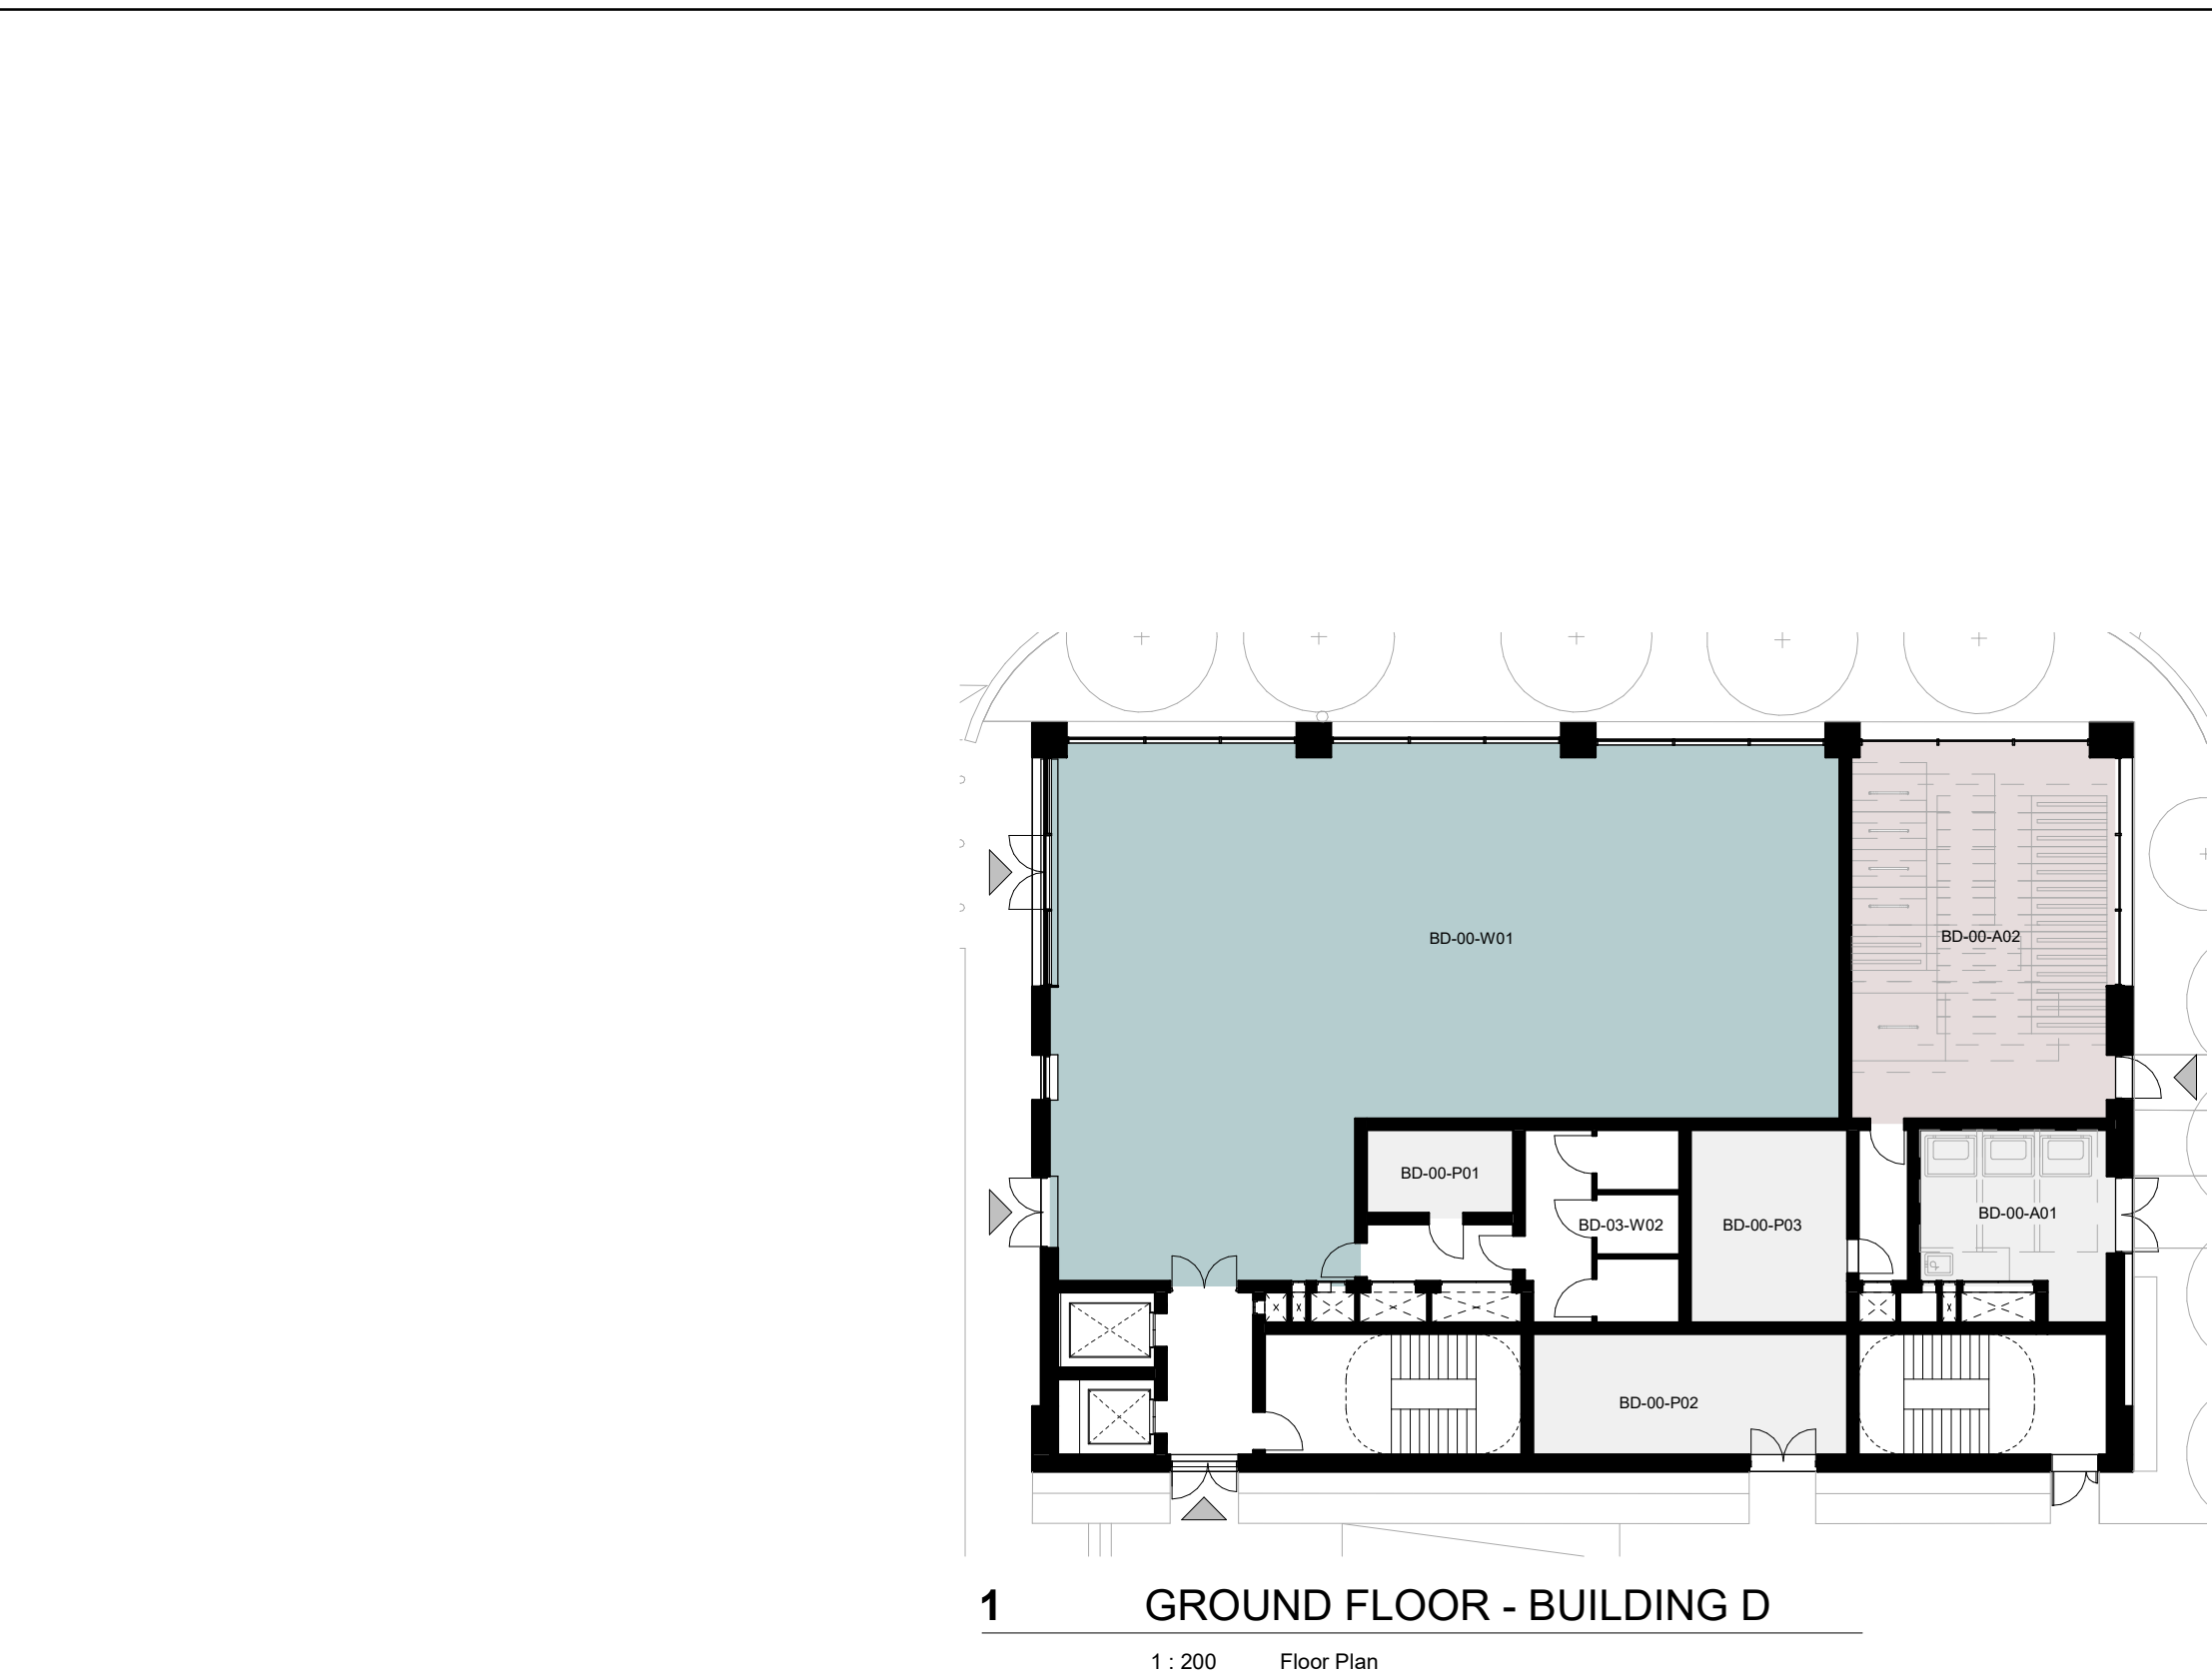


1 GROUND FLOOR - BUILDING D  
1 : 200 Floor Plan



2 LEVEL 01 - BUILDING D  
1 : 200 Floor Plan

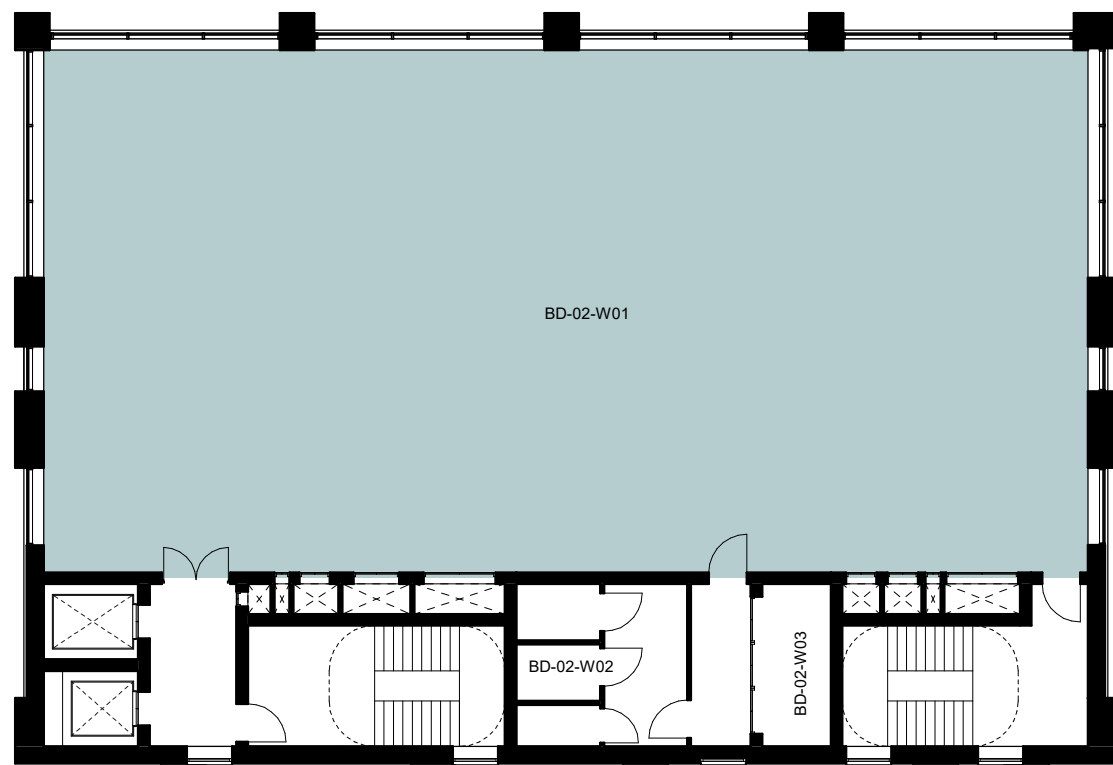

3 LEVEL 02 - BUILDING D  
1 : 200 Floor Plan

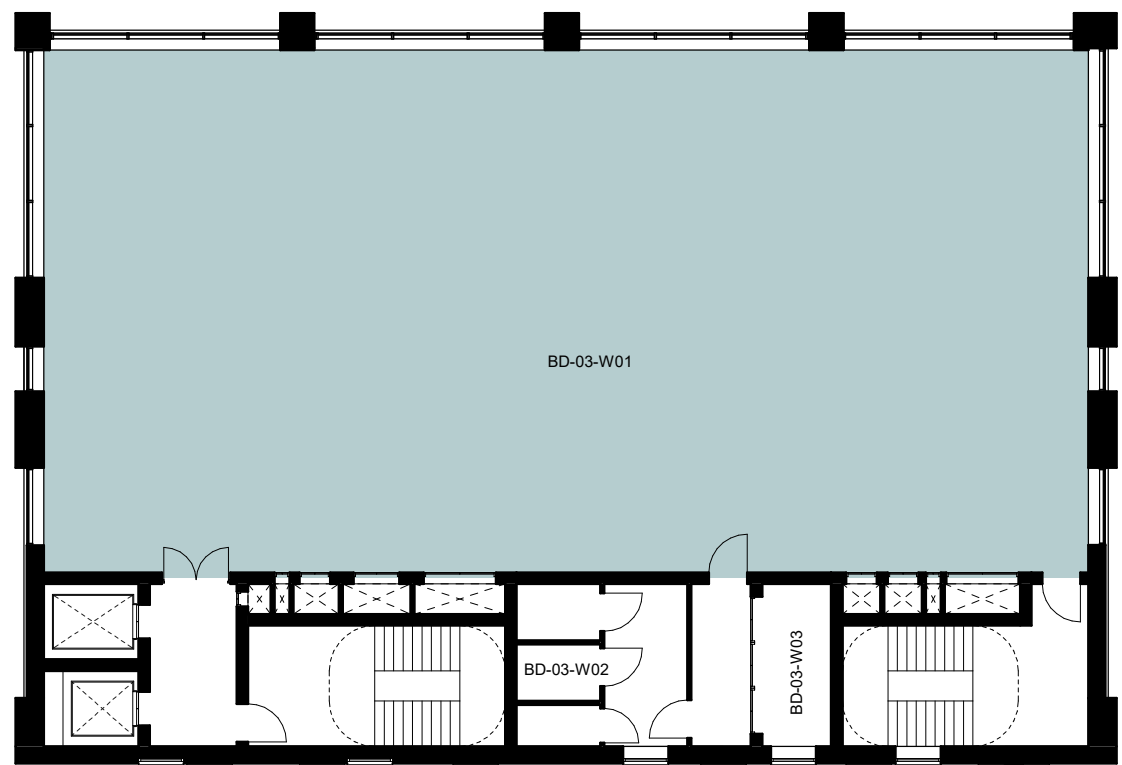

4 LEVEL 03 - BUILDING D  
1 : 200 Floor Plan



CLIENT:

BERKELEY HOMES (CAPITAL) PLC.

THIS DRAWING IS COPYRIGHT OF JRM LIMITED.

THE ORIGINAL HARD COPY OF THIS DRAWING HAS BEEN EXECUTED TO SCALE AND IS BASED ON AVAILABLE SURVEY INFORMATION.

REPRODUCTION AND ELECTRONIC DISSEMINATION MAY RESULT IN DISTORTION AND RESIZING OF DRAWING CONTENT.

JRM LIMITED TAKES NO RESPONSIBILITY FOR MEASUREMENTS OR SCALING TAKEN FROM ANY OTHER DRAWING THAN THE ORIGINAL HARD COPY ISSUED BY JRM AND NO RELIANCE MAY BE PLACED ON SUCH DIMENSIONS. IF NO DIMENSION IS GIVEN, IT IS THE BUILDING SHOWN AS DOTTED OUTLINES REPRESENT EXISTING BUILDINGS HERE A CONSENT FOR A NEW BUILDING IS IN PLACE RESPONSIBILITY OF THE RECIPIENT TO ASCERTAIN THE DIMENSION SPECIFICALLY FROM THE ARCHITECT OR BY SITE MEASUREMENT. THE SIGN OF ALL STRUCTURAL & SERVICE ELEMENTS MUST ALWAYS BE CHECKED AGAINST THE RELEVANT ENGINEER DRAWINGS.

ANY OMISSIONS OR DISCREPANCIES BETWEEN DRAWING INFORMATION SHOULD BE BROUGHT TO THE ATTENTION OF THE CONTRACT ADMINISTRATOR.

CDM REGISTER: FLAGGED HAS ISSUES RELATING TO CONSTRUCTION (DESIGN AND MANAGEMENT) TO BE ADDRESSED DURING DESIGN DEVELOPMENT.

TO BE READ IN CONJUNCTION WITH DESIGN RISK REGISTER AND RESIDUAL RISK REGISTER.

FURNITURE LOCATIONS ARE ILLUSTRATIVE.

NOTES:

KEY

X

Block Reference

—

Planning Application Site Boundary

1B1P

1B2P

2B3P

2B4P

3B5P

3B6P

2B3P Duplex

2B4P Duplex

3B5P Duplex

3B6P Duplex

Ancillary/Plant/Back of House

Flexible Retail/Leisure/Commercial

Workspace

Residential Cycle Store

Supermarket Lobby

Supermarket Service Yard

Roof Garden (Residential Amenity)

Podium (Residential Amenity)

Green Roof

Indicative MEP/PPV

900mm offset

Wheelchair Accessible Home

NOTES

1. Context information is illustrative only.

2. Spot heights (AOD) are indicative and subject to Landscape and Servicing design development.

3. Architectural design subject to ongoing design development through subsequent RIBA work stages.

4. Structure information is illustrative only, for more information refer to Structure Engineer package.

5. Servicing/Transport information is illustrative only, for more information refer to Transport Statement.

6. Landscape information is illustrative only, for more information refer to Landscape package.

7. Each building is served by at least one core, other than A, B and C which together share two access cores.

8. For residential layout details, refer to 1:100 Drawings in Appendix to the Design and Access Statement.

9. Where shown, areas are in m2, elevation in m, and dims in mm.

NOT FOR CONSTRUCTION

P0

For Planning

DRM

RM

JSt

06.24

REV

DESCRIPTION

DR

CHK

QA

DATE

JRM

DRM LTD

Mayfield House

136-148 Collyer Street

London SE1 7TU UK

+44 (0)20 7803 0177

mail@drmmstudio.com

www.drmmstudio.com

KEY

A

B

C

D

E

F

G

H

I

J1

J2

K

L

M

N

O

P

Q

1

TITLE

GA PLAN - BUILDING D - GROUND FLOOR-L03

PROJECT

AYLESHAM CENTRE PECKHAM

PROJECT STATUS

SCALE

SIZE

PLANNING

1 : 200

A1


DRAWING NO

REVISION

ASCP-DRM-AD-ZZ-DGA-A- 002125


P0



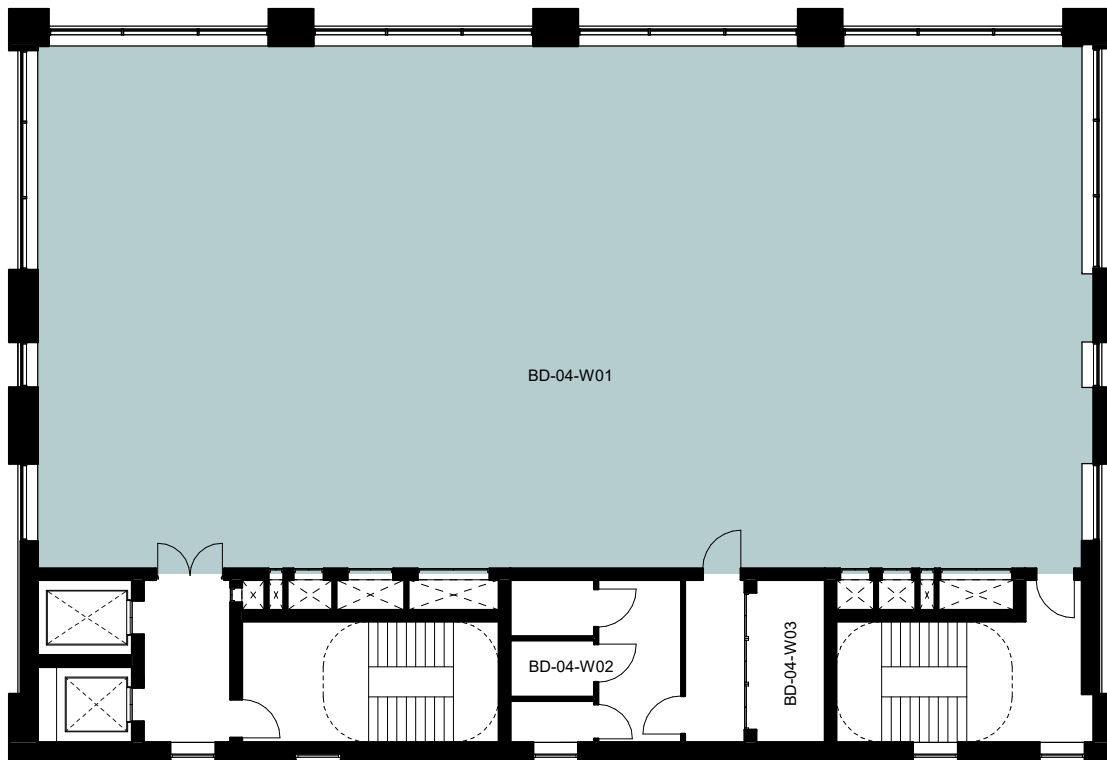


1 LEVEL 04 - BUILDING D

1 : 200 Floor Plan

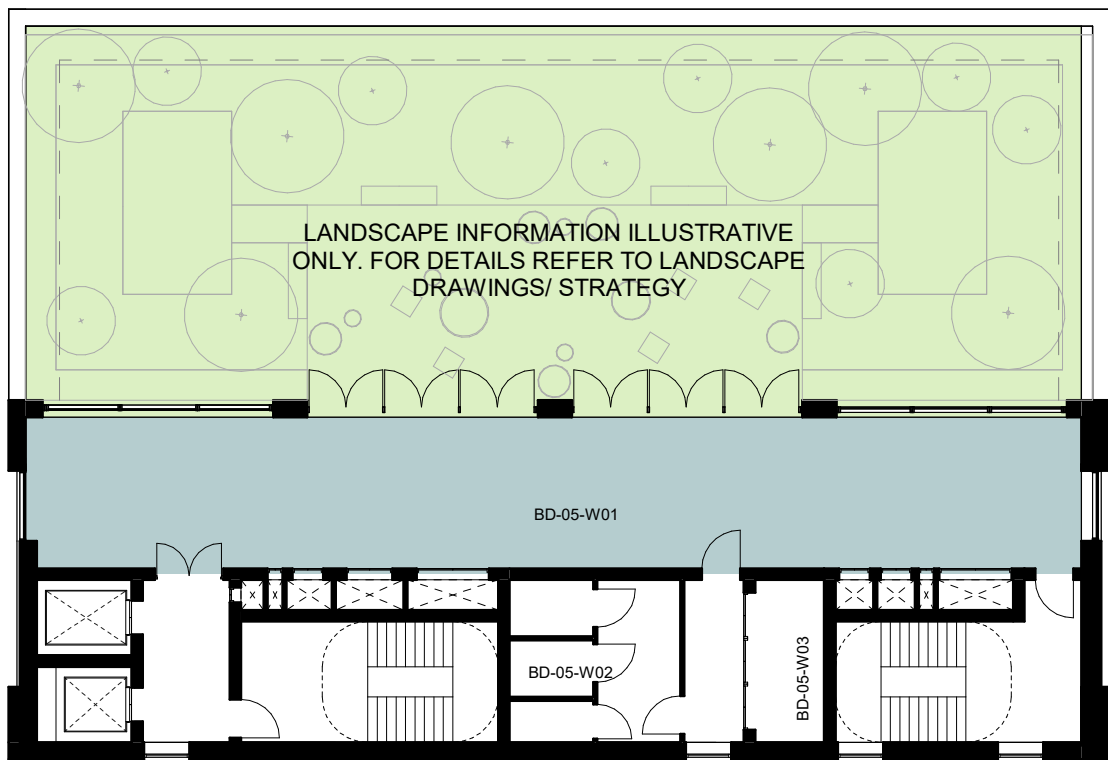

2 LEVEL 05 - BUILDING D

1 : 200 Floor Plan

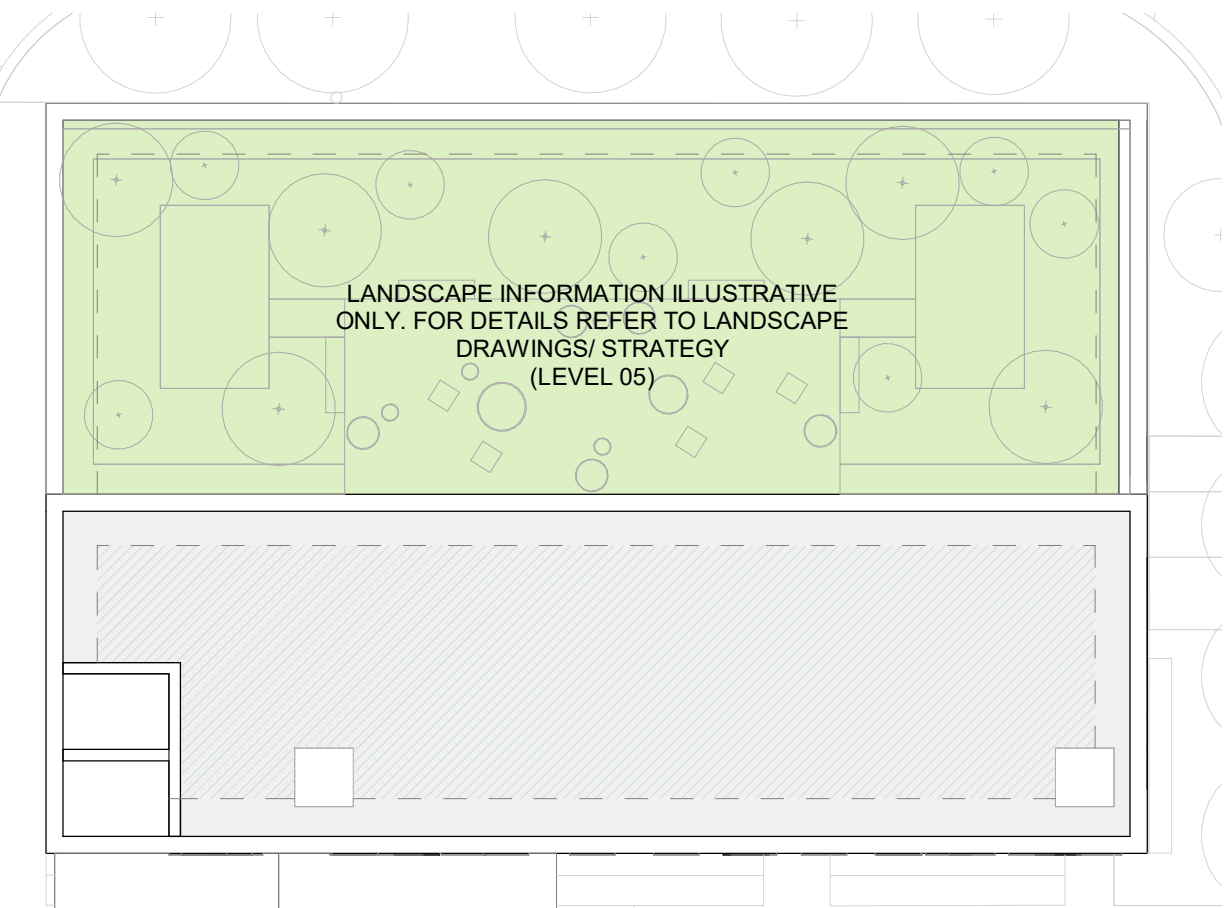

3 ROOF - BUILDING D

1 : 200 Floor Plan



CLIENT:

BERKELEY HOMES (CAPITAL) PLC.

THIS DRAWING IS COPYRIGHT OF JRM LIMITED.  
THE ORIGINAL HARD COPY OF THIS DRAWING HAS BEEN EXECUTED TO SCALE AND IS BASED ON AVAILABLE SURVEY INFORMATION.  
REPRODUCTION AND ELECTRONIC DISSEMINATION MAY RESULT IN DISTORTION AND RESIZING OF DRAWING CONTENT.  
JRM LIMITED TAKES NO RESPONSIBILITY FOR MEASUREMENTS OR SCALING TAKEN FROM ANY OTHER DRAWING THAN THE ORIGINAL HARD COPY ISSUED BY JRM AND NO RELIANCE MAY BE PLACED ON SUCH DIMENSIONS. IF NO DIMENSION IS GIVEN, IT IS THE BUILDING SHOWN AS DOTTED OUTLINES REPRESENT EXISTING BUILDINGS HERE A CONSENT FOR A NEW BUILDING IS IN PLACE RESPONSIBILITY OF THE RECIPIENT TO ASCERTAIN THE DIMENSION SPECIFICALLY FROM THE ARCHITECT OR BY SITE MEASUREMENT. THE SIZING OF ALL STRUCTURAL & SERVICE ELEMENTS MUST ALWAYS BE CHECKED AGAINST THE RELEVANT ENGINEERED DRAWINGS.  
ANY OMISSIONS OR DISCREPANCIES BETWEEN DRAWING INFORMATION SHOULD BE BROUGHT TO THE ATTENTION OF THE CONTRACT ADMINISTRATOR.  
CDM REGISTER: FLAGGED HAS ISSUES RELATING TO CONSTRUCTION (DESIGN AND MANAGEMENT) TO BE ADDRESSED DURING DESIGN DEVELOPMENT.  
TO BE READ IN CONJUNCTION WITH DESIGN RISK REGISTER AND RESIDUAL RISK REGISTER.  
FURNITURE LOCATIONS ARE ILLUSTRATIVE

NOTES:

KEY



Block Reference



Planning Application Site Boundary



1B1P



1B2P



2B3P



2B4P



3B5P



3B6P



2B3P Duplex



2B4P Duplex



3B5P Duplex



3B6P Duplex



Ancillary/Plant/Back of House



Flexible Retail/Leisure/Commercial



Workspace



Residential Cycle Store



Supermarket Lobby



Supermarket Service Yard



Roof Garden (Residential Amenity)



Podium (Residential Amenity)



Green Roof



Indicative MEP/PPV



900mm offset


NOTES

- Context information is illustrative only.
- Spot heights (AOD) are indicative and subject to Landscape and Servicing design development.
- Architectural design subject to ongoing design development through subsequent RIBA work stages.
- Structure information is illustrative only, for more information refer to Structure Engineer package.
- Servicing/Transport information is illustrative only, for more information refer to Transport Statement.
- Landscape information is illustrative only, for more information refer to Landscape package.
- Each building is served by at least one core, other than A, B and C which together share two access cores.
- For residential layout details, refer to 1:100 Drawings in Appendix to the Design and Access Statement.
- Where shown, areas are in m<sup>2</sup>, elevation in m, and dims in mm

NOT FOR CONSTRUCTION


P0 | For Planning | DRM | RM | JSt | 06.24

REV | DESCRIPTION | DR | CHK | QA | DATE

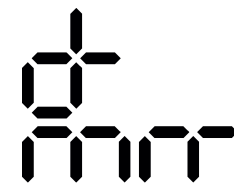

JRM Ltd  
Mayfield House  
136-148 Colindale Avenue  
London SE1 7TU UK  
+44 (0)20 7803 0177  
mail@jrmstudio.com  
www.jrmstudio.com

KEY

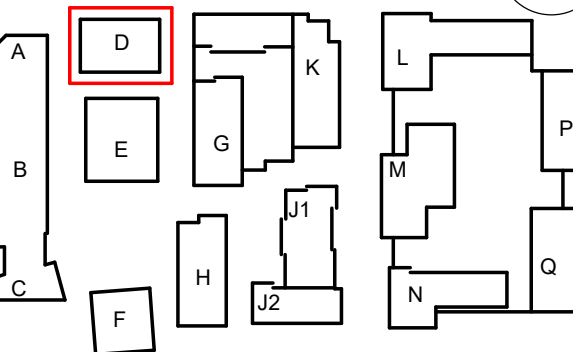

TITLE

GA PLAN - BUILDING D - L04-ROOF

PROJECT

AYLESHAM CENTRE PECKHAM

PROJECT STATUS SCALE SIZE

PLANNING 1 : 200 A1

DRAWING NO REVISION

ASCP-DRM-AD-ZZ-DGA-A- 002126 P0






1 GROUND FLOOR - BUILDING E

1 : 200 Floor Plan




2 LEVEL 01 - BUILDING E

1 : 200 Floor Plan

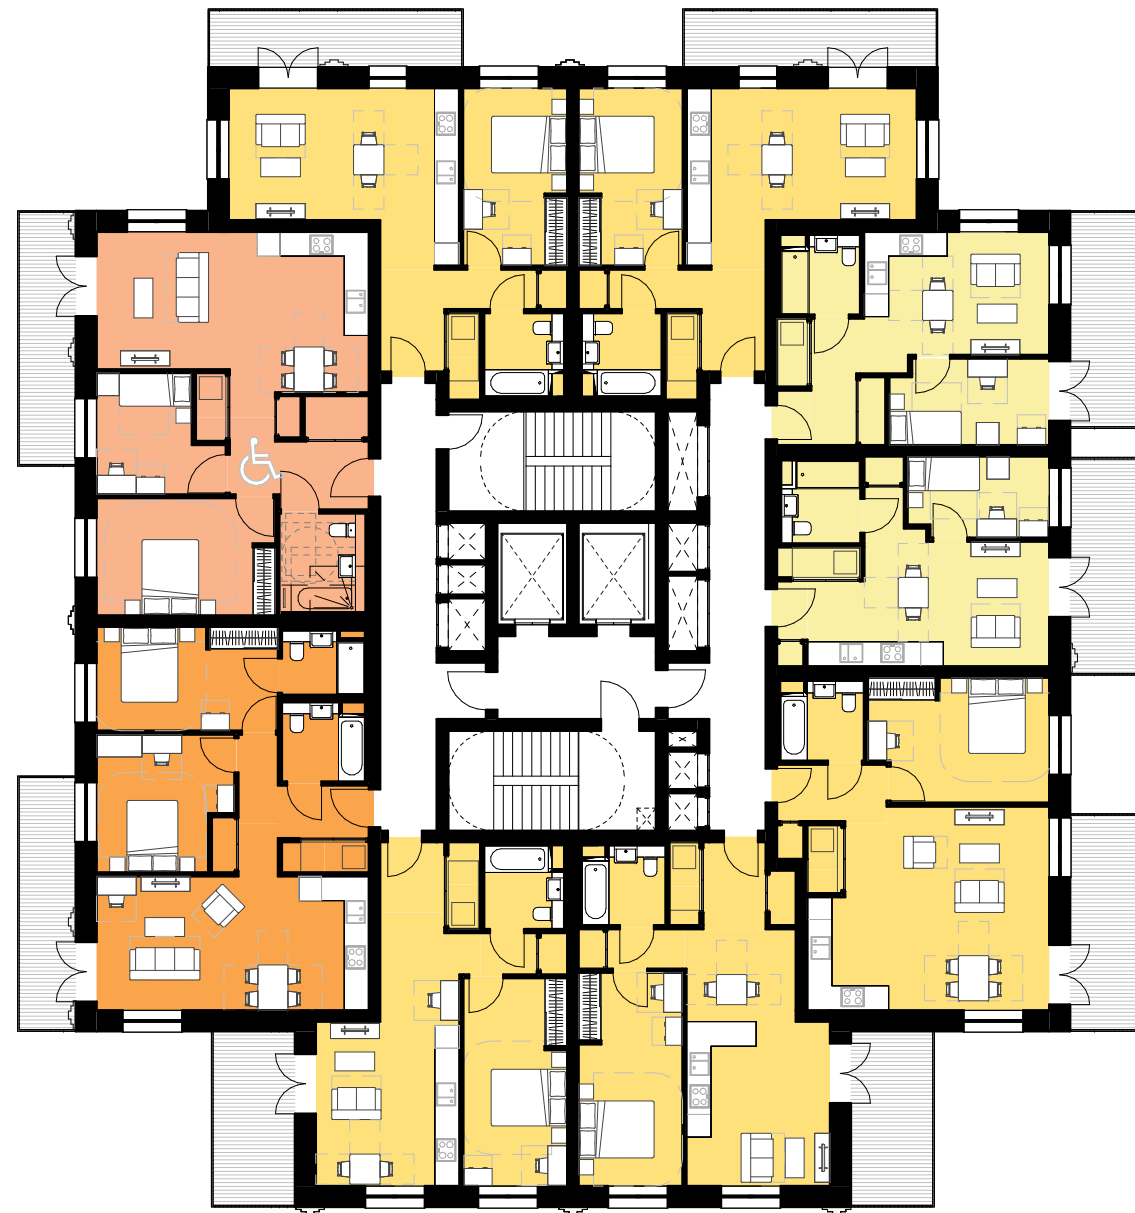


3 LEVEL 02 - BUILDING E

1 : 200 Floor Plan

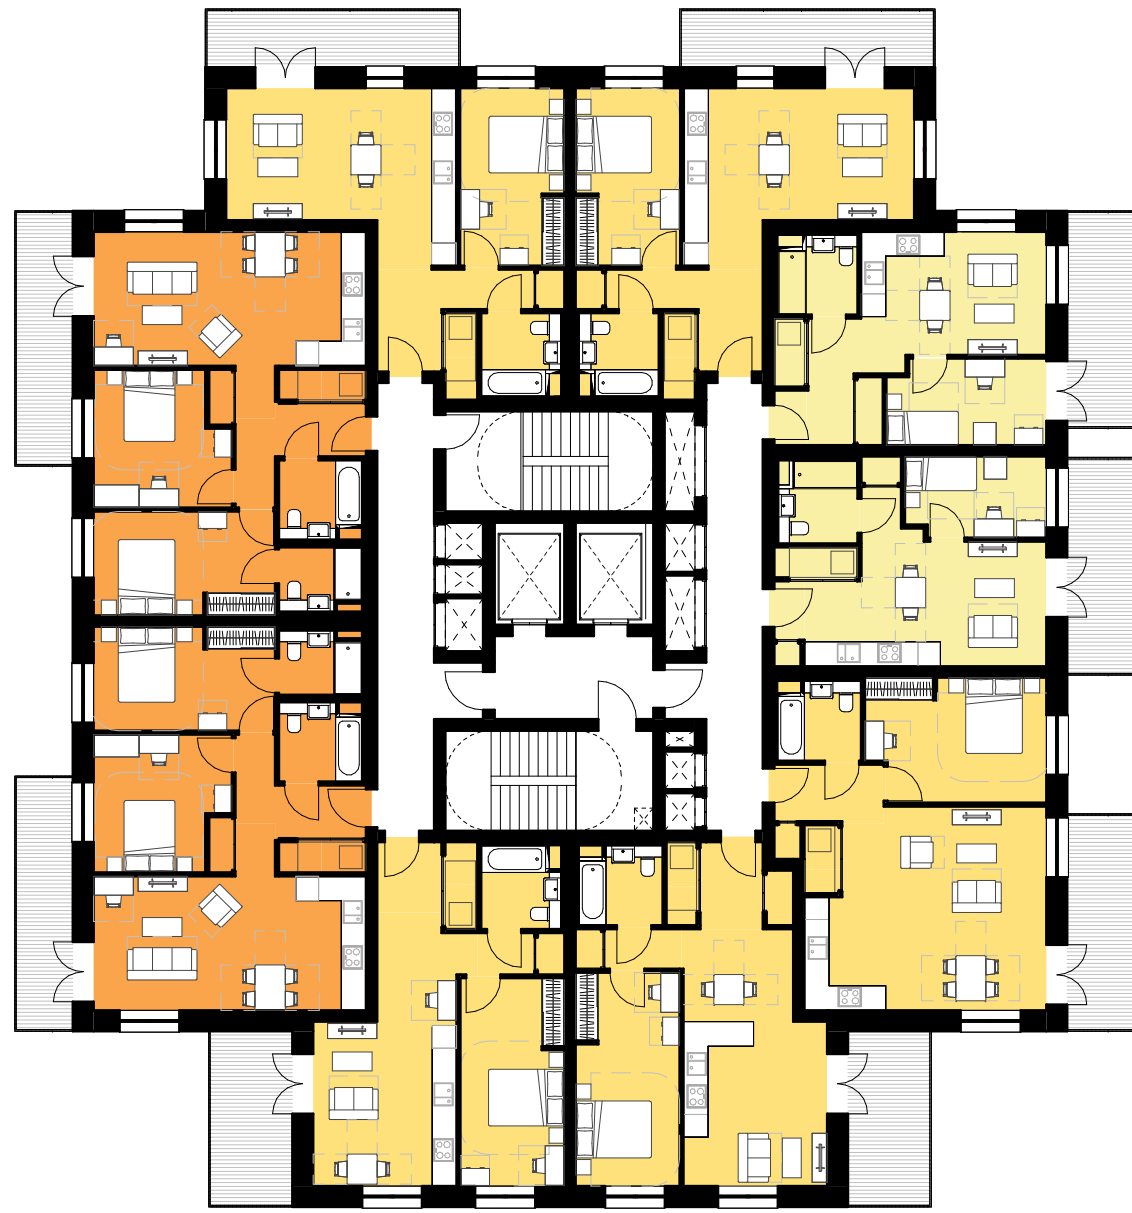

4 LEVEL 03-08 - BUILDING E

1 : 200 Floor Plan

 

CLIENT:

BERKELEY HOMES (CAPITAL) PLC.

THIS DRAWING IS COPYRIGHT OF JRM LIMITED.  
THE ORIGINAL HARD COPY OF THIS DRAWING HAS BEEN EXECUTED TO SCALE AND IS BASED ON AVAILABLE SURVEY INFORMATION.  
REPRODUCTION AND ELECTRONIC DISSEMINATION MAY RESULT IN DISTORTION AND RESIZING OF DRAWING CONTENT.  
JRM LIMITED TAKES NO RESPONSIBILITY FOR MEASUREMENTS OR SCALING TAKEN FROM ANY OTHER DRAWING THAN THE ORIGINAL HARD COPY ISSUED BY JRM AND NO RELIANCE MAY BE PLACED ON SUCH DIMENSIONS. IF NO DIMENSION IS GIVEN, IT IS THE BUILDING SHOWN AS DOTTED OUTLINES REPRESENT EXISTING BUILDINGS HERE A CONSENT FOR A NEW BUILDING IS IN PLACE RESPONSIBILITY OF THE RECIPIENT TO ASCERTAIN THE DIMENSION SPECIFICALLY FROM THE ARCHITECT OR BY SITE MEASUREMENT. THE SIZING OF ALL STRUCTURAL & SERVICE ELEMENTS MUST ALWAYS BE CHECKED AGAINST THE RELEVANT ENGINEERING DRAWINGS.  
ANY OMISSIONS OR DISCREPANCIES BETWEEN DRAWING INFORMATION SHOULD BE BROUGHT TO THE ATTENTION OF THE CONTRACT ADMINISTRATOR.  
CDM REGISTER: FLAGGED HAS ISSUES RELATING TO CONSTRUCTION (DESIGN AND MANAGEMENT) TO BE ADDRESSED DURING DESIGN DEVELOPMENT TO BE READ IN CONJUNCTION WITH DESIGN RISK REGISTER AND RESIDUAL RISK REGISTER.  
FURNITURE LOCATIONS ARE ILLUSTRATIVE

NOTES:

KEY



Block Reference



Planning Application Site Boundary



1B1P



1B2P



2B3P



2B4P



3B5P



3B6P



2B3P Duplex



2B4P Duplex



3B5P Duplex



3B6P Duplex



Ancillary/Plant/Back of House



Flexible Retail/Leisure/Commercial



Workspace



Residential Cycle Store



Supermarket Lobby



Supermarket Service Yard



Roof Garden (Residential Amenity)



Podium (Residential Amenity)



Green Roof



Indicative MEP/PPV



900mm offset


NOTES

- Context information is illustrative only.
- Spot heights (AOD) are indicative and subject to Landscape and Servicing design development.
- Architectural design subject to ongoing design development through subsequent RIBA work stages.
- Structure information is illustrative only, for more information refer to Structure Engineer package.
- Servicing/Transport information is illustrative only, for more information refer to Transport Statement.
- Landscape information is illustrative only, for more information refer to Landscape package.
- Each building is served by at least one core, other than A, B and C which together share two access cores.
- For residential layout details, refer to 1:100 Drawings in Appendix to the Design and Access Statement.
- Where shown, areas are in m<sup>2</sup>, elevation in m, and dims in mm

NOT FOR CONSTRUCTION


P0 | For Planning | DRM | RM | JSt | 06.24

REV | DESCRIPTION | DR | CHK | QA | DATE

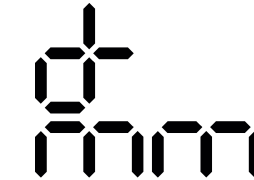

JRM LTD  
Mayfield House  
136-140 Collyer Street  
London SE1 7TU UK  
+44 (0)20 7803 0177  
mail@jrmstudio.com  
www.jrmstudio.com

KEY

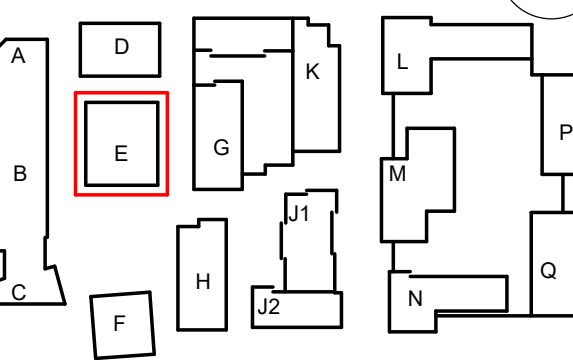

TITLE  
GA PLAN - BUILDING E - GROUND FLOOR-L08

PROJECT  
AYLESHAM CENTRE PECKHAM

PROJECT STATUS  
PLANNING


SCALE  
1 : 200

SIZE  
A1


DRAWING NO  
ASCP-DRM-AE-ZZ-DGA-A- 002150

REVISION  
P0




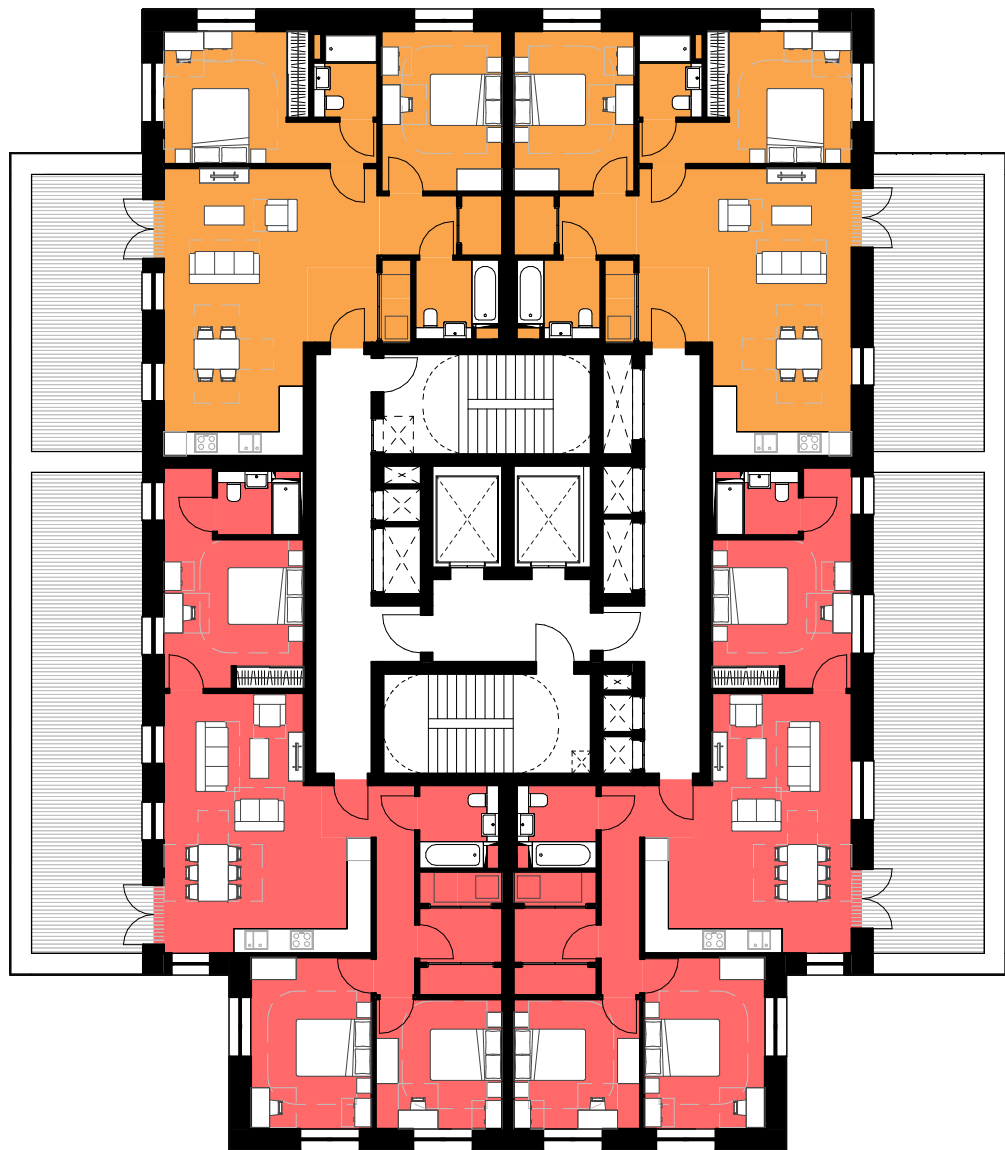

1 LEVEL 09 - BUILDING E  
1 : 200 Floor Plan

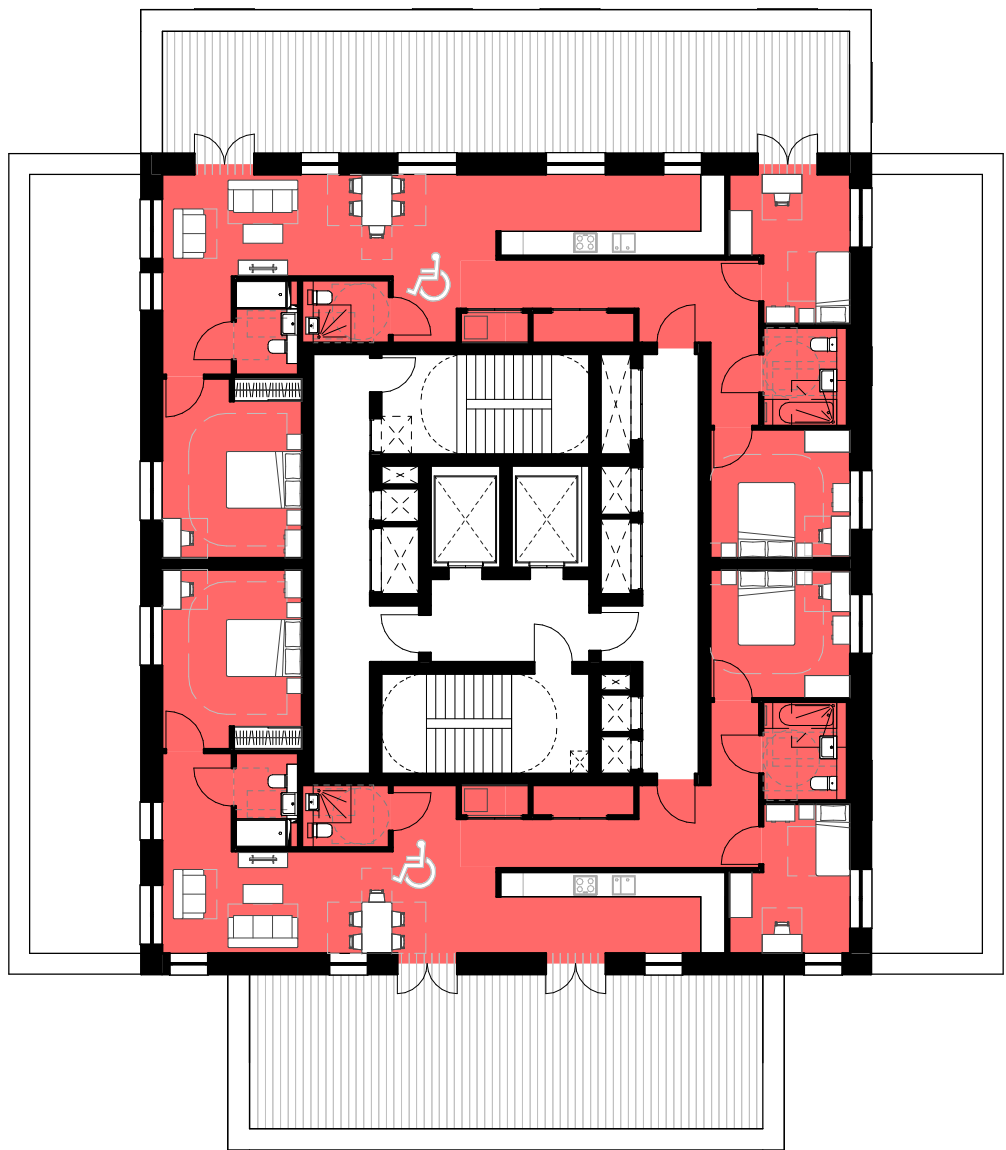

2 LEVEL 10 - BUILDING E  
1 : 200 Floor Plan

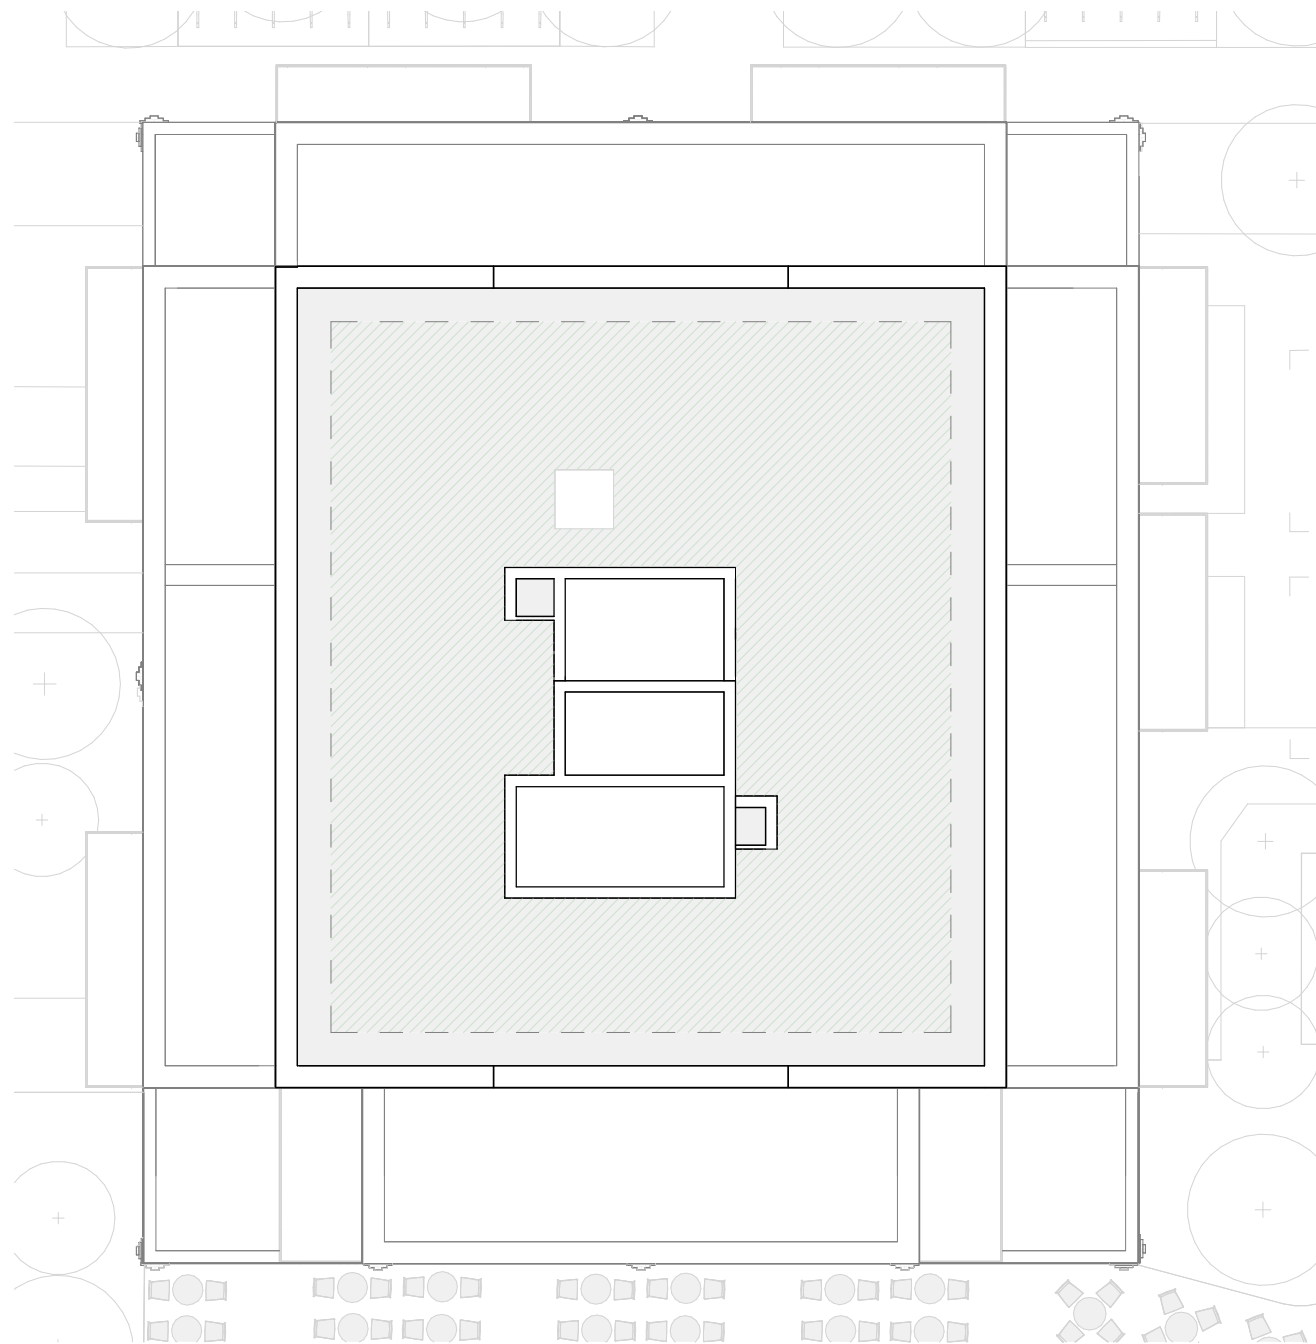

3 ROOF - BUILDING E  
1 : 200 Floor Plan



CLIENT:

BERKELEY HOMES (CAPITAL) PLC.

THIS DRAWING IS COPYRIGHT OF JRM LIMITED.  
THE ORIGINAL HARD COPY OF THIS DRAWING HAS BEEN EXECUTED TO SCALE AND IS BASED ON AVAILABLE SURVEY INFORMATION.  
REPRODUCTION AND ELECTRONIC DISSEMINATION MAY RESULT IN DISTORTION AND RESIZING OF DRAWING CONTENT.  
JRM LIMITED TAKES NO RESPONSIBILITY FOR MEASUREMENTS OR SCALING TAKEN FROM ANY OTHER DRAWING THAN THE ORIGINAL HARD COPY ISSUED BY JRM AND NO RELIANCE MAY BE PLACED ON SUCH DIMENSIONS. IF NO DIMENSION IS GIVEN, IT IS THE BUILDING SHOWN AS DOTTED OUTLINES REPRESENT EXISTING BUILDINGS HERE A CONSENT FOR A NEW BUILDING IS IN PLACE RESPONSIBILITY OF THE RECIPIENT TO ASCERTAIN THE DIMENSION SPECIFICALLY FROM THE ARCHITECT OR BY SITE MEASUREMENT. THE SIGN OF ALL STRUCTURAL & SERVICE ELEMENTS MUST ALWAYS BE CHECKED AGAINST THE RELEVANT ENGINEER DRAWINGS.  
ANY OMISSIONS OR DISCREPANCIES BETWEEN DRAWING INFORMATION SHOULD BE BROUGHT TO THE ATTENTION OF THE CONTRACT ADMINISTRATOR.  
CDM REGISTER: FLAGGED HIS ISSUES RELATING TO CONSTRUCTION (DESIGN AND MANAGEMENT) TO BE ADDRESSED DURING DESIGN DEVELOPMENT.  
TO BE READ IN CONJUNCTION WITH DESIGN RISK REGISTER AND RESIDUAL RISK REGISTER.  
FURNITURE LOCATIONS ARE ILLUSTRATIVE.

NOTES:

KEY



Block Reference



Planning Application Site Boundary



1B1P



1B2P



2B3P



2B4P



3B5P



3B6P



2B3P Duplex



2B4P Duplex



3B5P Duplex



3B6P Duplex

Ancillary/Plant/Back of House

Flexible Retail/Leisure/Commercial

Workspace

Residential Cycle Store

Supermarket Lobby

Supermarket Service Yard

Roof Garden (Residential Amenity)

Podium (Residential Amenity)

Green Roof

Indicative MEP/PPV



Wheelchair Accessible Home

900mm offset

NOTES

- Context information is illustrative only.
- Spot heights (AOD) are indicative and subject to Landscape and Servicing design development.
- Architectural design subject to ongoing design development through subsequent RIBA work stages.
- Structure information is illustrative only, for more information refer to Structure Engineer package.
- Servicing/Transport information is illustrative only, for more information refer to Transport Statement.
- Landscape information is illustrative only, for more information refer to Landscape package.
- Each building is served by at least one core, other than A, B and C which together share two access cores.
- For residential layout details, refer to 1:100 Drawings in Appendix to the Design and Access Statement.
- Where shown, areas are in m<sup>2</sup>, elevation in m, and dims in mm.

NOT FOR CONSTRUCTION


P0 | For Planning | DRM | RM | JSt | 06.24

REV | DESCRIPTION | DR | CHK | QA | DATE



JRM Ltd  
Magdalen House  
136-148 Colindale Avenue  
London N9 7JL UK  
+44 (0)20 7803 0177  
mail@jrmstudio.com  
www.jrmstudio.com

KEY

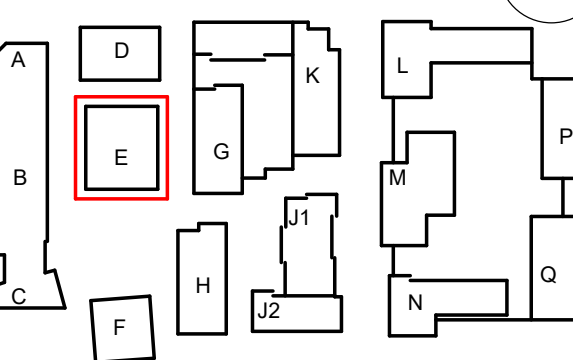

TITLE

GA PLAN - BUILDING E - L09-ROOF

PROJECT

AYLESHAM CENTRE PECKHAM

PROJECT STATUS SCALE SIZE

PLANNING 1 : 200 A1

DRAWING NO REVISION

ASCP-DRM-AE-ZZ-DGA-A- 002151 P0



BERKELEY HOMES (CAPITAL) PLC.

NOTES:

**X** Block Reference

— Planning Application Site Boundary

- ## NOTES

- NOT FOR CONSTRUCTION

|    |              |     |    |     |       |
|----|--------------|-----|----|-----|-------|
| P0 | For Planning | DRM | RM | JSt | 06.24 |
|----|--------------|-----|----|-----|-------|

| REV | DESCRIPTION | DR | CHK | QA | DATE |
|-----|-------------|----|-----|----|------|
|-----|-------------|----|-----|----|------|



A diagram of a floor plan with rooms labeled A through Q. The rooms are arranged in a complex layout. Room F is highlighted with a red border.

TITLE  
GA PLAN - BUILDING F - ALL LEVELS


PROJECT  
AYLESHAM CENTRE PECKHAM

|                |         |      |
|----------------|---------|------|
| PROJECT STATUS | SCALE   | SIZE |
| PLANNING       | 1 : 200 | A1   |

|                              |          |
|------------------------------|----------|
| DRAWING NO                   | REVISION |
| ASCP-DRM-AF-ZZ-DGA-A- 002175 | P0       |




1 : 200      Floor Plan

 


1 : 200      Floor Plan




1 : 200      Floor Plan

 




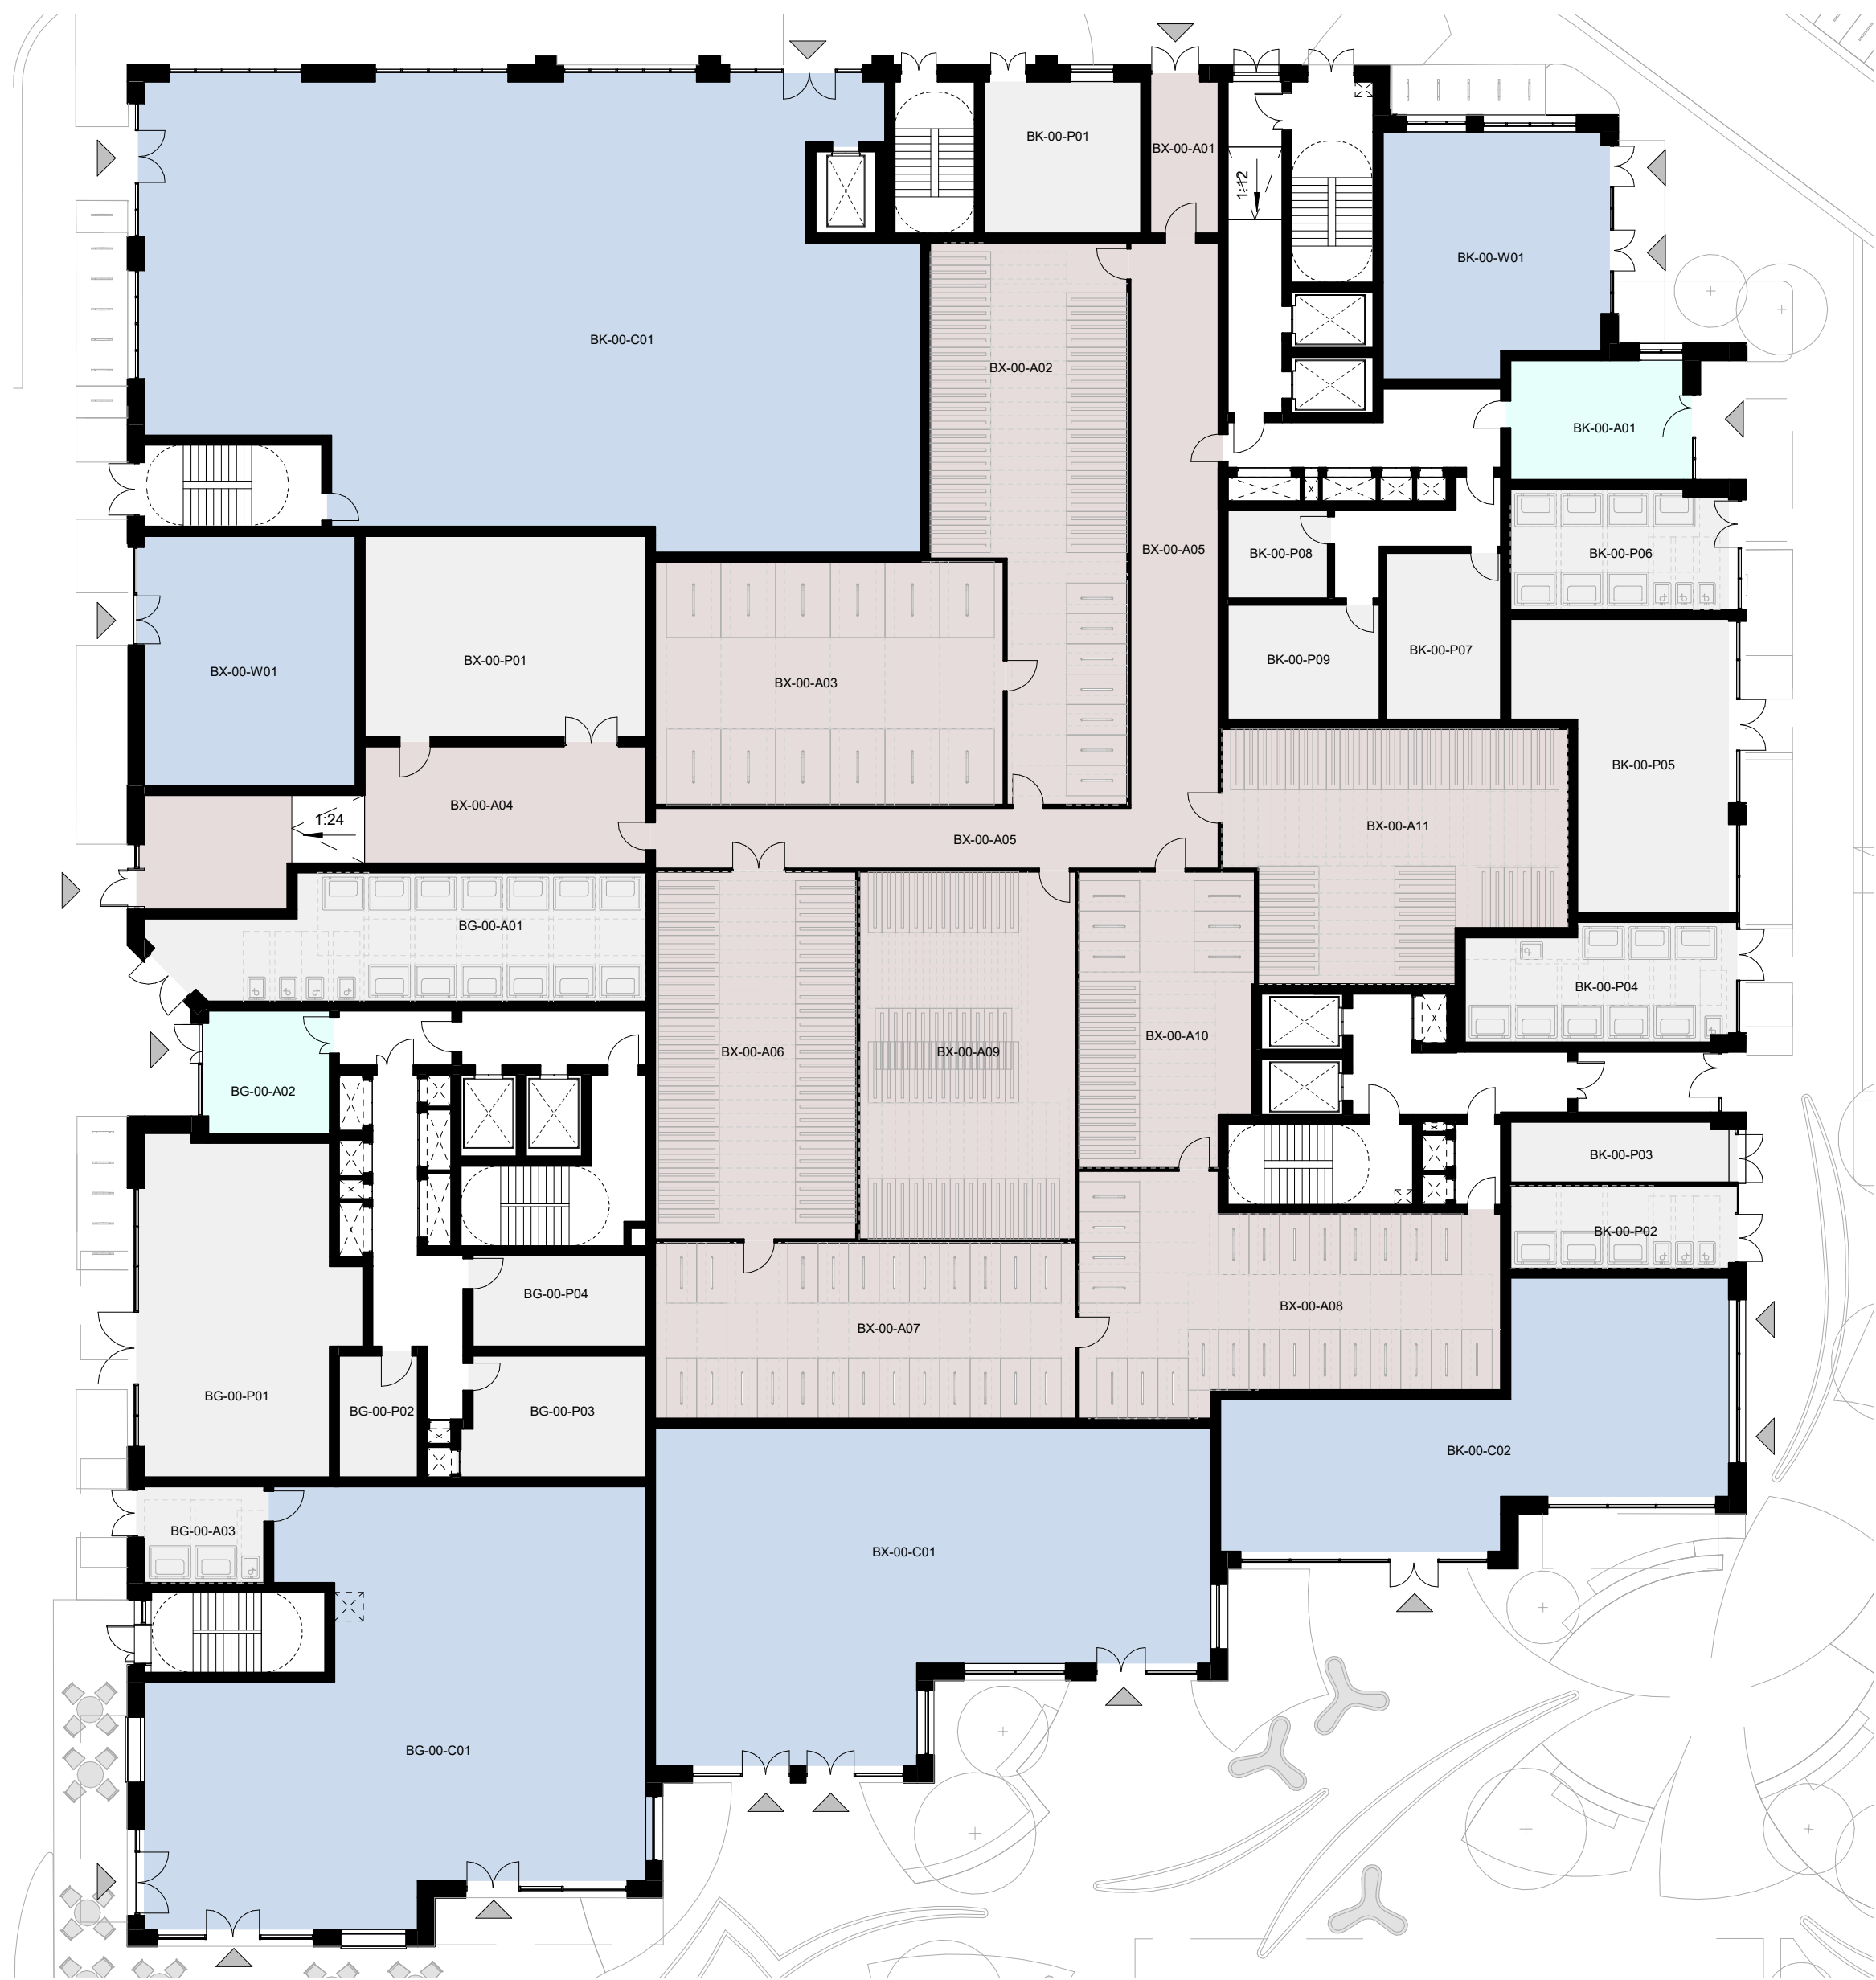

1 GROUND FLOOR - BUILDING GK  
1 : 200 Floor Plan

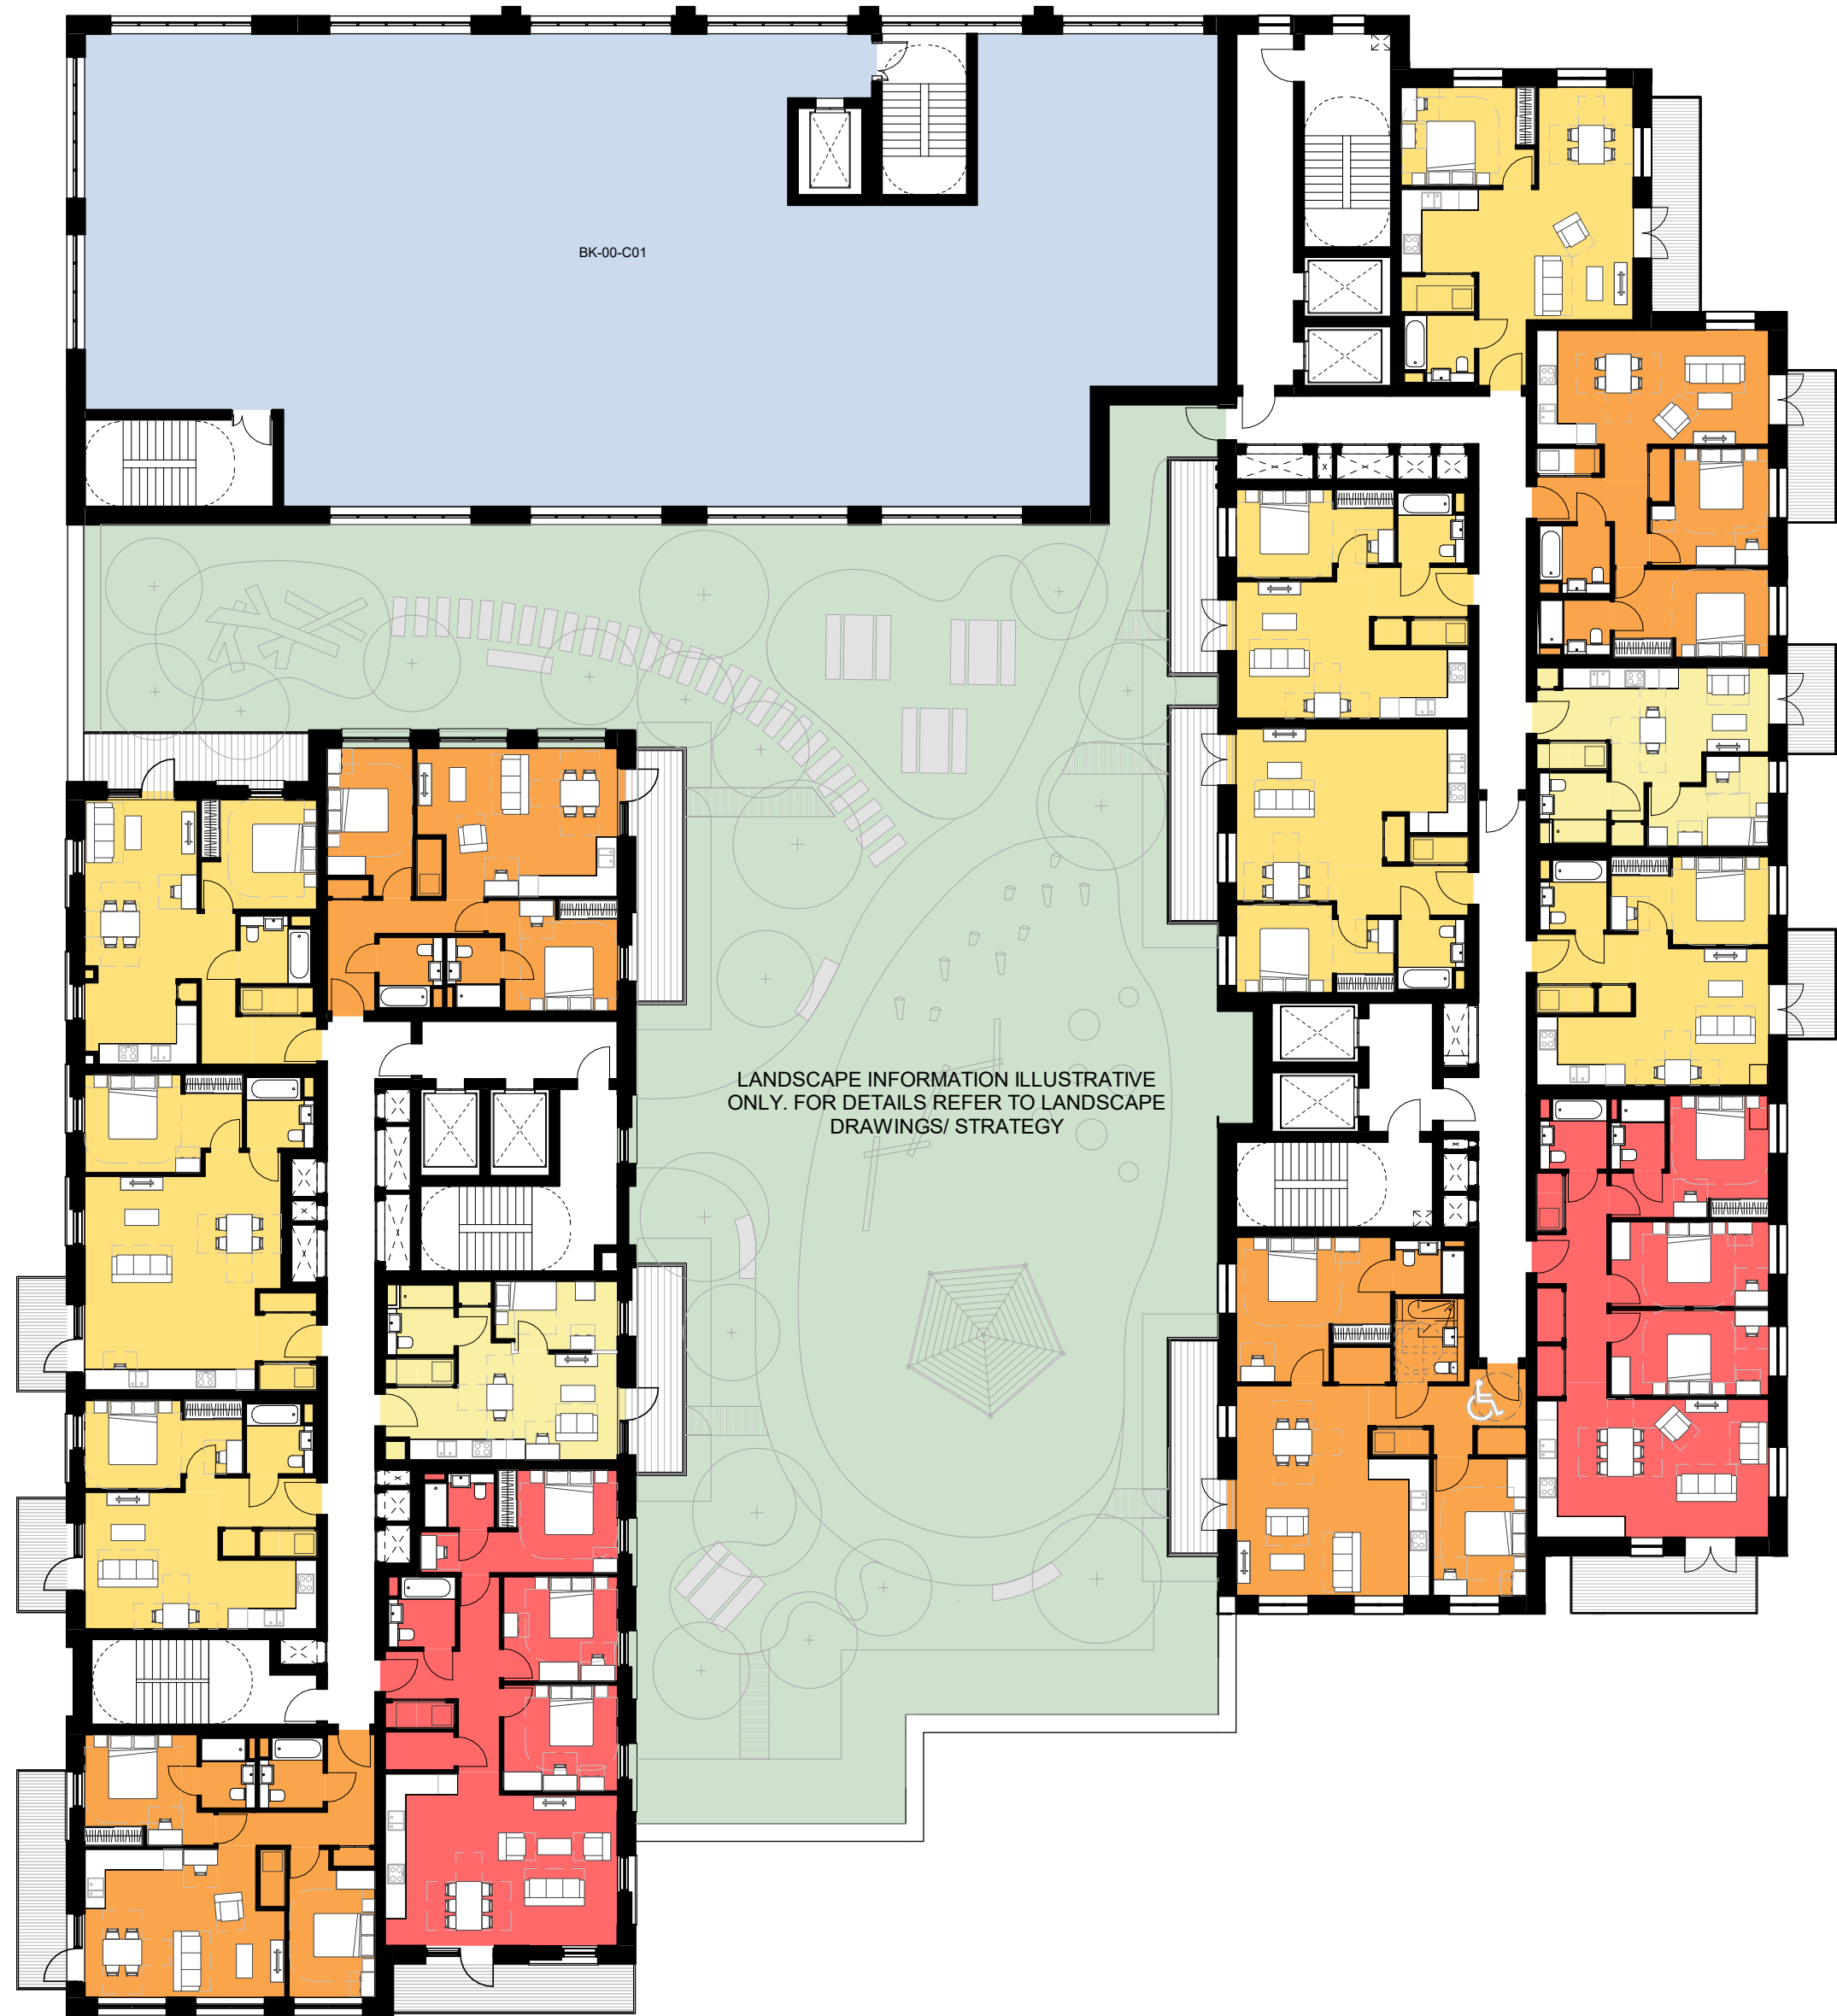

2 LEVEL 01 - BUILDING GK  
1 : 200 Floor Plan

 

CLIENT:  
BERKELEY HOMES (CAPITAL) PLC.

THIS DRAWING IS COPYRIGHT OF JRM LIMITED.  
THE ORIGINAL HARD COPY OF THIS DRAWING HAS BEEN EXECUTED TO SCALE AND IS BASED ON AVAILABLE SURVEY INFORMATION.  
REPRODUCTION AND ELECTRONIC DISSEMINATION MAY RESULT IN DISTORTION AND RESIZING OF DRAWING CONTENT.

JRM LIMITED TAKES NO RESPONSIBILITY FOR MEASUREMENTS OR SCALING TAKEN FROM ANY OTHER DRAWING THAN THE ORIGINAL HARD COPY ISSUED BY JRM AND NO RELIANCE MAY BE PLACED ON SUCH DIMENSIONS. IF NO DIMENSION IS GIVEN, IT IS THE BUILDING SHOWN AS DOTTED OUTLINES REPRESENT EXISTING BUILDINGS HERE A CONSENT FOR A NEW BUILDING IS IN PLACE RESPONSIBILITY OF THE RECIPIENT TO ASCERTAIN THE DIMENSION SPECIFICALLY FROM THE ARCHITECT OR BY SITE MEASUREMENT. THE SIGN OF ALL STRUCTURAL & SERVICE ELEMENTS MUST ALWAYS BE CHECKED AGAINST THE RELEVANT ENGINEERING DRAWINGS.

ANY OMISSIONS OR DISCREPANCIES BETWEEN DRAWING INFORMATION SHOULD BE BROUGHT TO THE ATTENTION OF THE CONTRACT ADMINISTRATOR.

CDM REGISTER: FLAGGED HAS ISSUES RELATING TO CONSTRUCTION (DESIGN AND MANAGEMENT) TO BE ADDRESSED DURING DESIGN DEVELOPMENT TO BE READ IN CONJUNCTION WITH DESIGN RISK REGISTER AND RESIDUAL RISK REGISTER.

FURNITURE LOCATIONS ARE ILLUSTRATIVE

NOTES:

KEY

- Block Reference
- Planning Application Site Boundary
- 181P Ancillary/Plant/Back of House
- 182P Flexible Retail/Leisure/Commercial
- 283P Workspace
- 284P Residential Cycle Store
- 385P Supermarket Lobby
- 386P Supermarket Service Yard
- 283P Duplex
- 284P Duplex
- 385P Duplex
- 386P Duplex
- Roof Garden (Residential Amenity)
- Podium (Residential Amenity)
- Green Roof
- Indicative MEP/PV
- 900mm offset
- Wheelchair Accessible Home

NOTES

1. Context information is illustrative only.
2. Spot heights (AOD) are indicative and subject to Landscape and Servicing design development.
3. Architectural design subject to ongoing design development through subsequent RIBA work stages.
4. Structure information is illustrative only, for more information refer to Structure Engineer package.
5. Servicing/Transport information is illustrative only, for more information refer to Transport Statement.
6. Landscape information is illustrative only, for more information refer to Landscape package.
7. Each building is served by at least one core, other than A, B and C which together share two access cores.
8. For residential layout details, refer to 1:100 Drawings in Appendix to the Design and Access Statement.
9. Where shown, areas are in m<sup>2</sup>, elevation in m, and dims in mm


NOT FOR CONSTRUCTION

P0 | For Planning | DRM | RM | JSt | 06.24

REV | DESCRIPTION | DR | CHK | QA | DATE



KEY

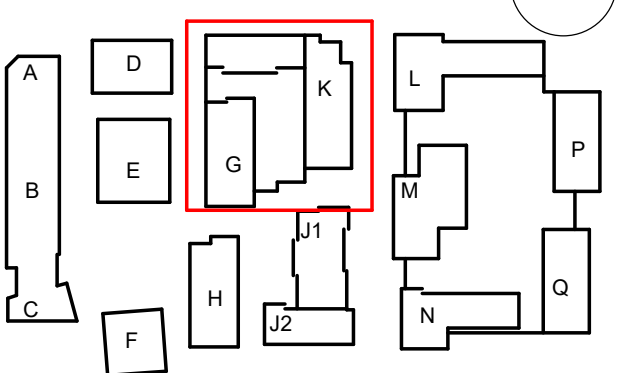

TITLE  
GA PLAN - BUILDING GK - GROUND FLOOR-L01

PROJECT  
AYLESHAM CENTRE PECKHAM

PROJECT STATUS  
PLANNING

SCALE  
1 : 200

SIZE  
A1

DRAWING NO  
ASCP-DRM-PX-ZZ-DGA-A- 002200

REVISION  
P0





1 LEVEL 02 - BUILDING GK  
1 : 200 Floor Plan

2 LEVEL 03-04 - BUILDING GK  
1 : 200 Floor Plan

CLIENT:

BERKELEY HOMES (CAPITAL) PLC.

THIS DRAWING IS COPYRIGHT OF JRM LIMITED.

THE ORIGINAL HARD COPY OF THIS DRAWING HAS BEEN EXECUTED TO SCALE AND IS BASED ON AVAILABLE SURVEY INFORMATION.

REPRODUCTION AND ELECTRONIC DISSEMINATION MAY RESULT IN DISTORTION AND RESIZING OF DRAWING CONTENT.

JRM LIMITED TAKES NO RESPONSIBILITY FOR MEASUREMENTS OR SCALING TAKEN FROM ANY OTHER DRAWING THAN THE ORIGINAL HARD COPY ISSUED BY JRM AND NO RELIANCE MAY BE PLACED ON SUCH DIMENSIONS. IF NO DIMENSION IS GIVEN, IT IS THE BUILDING SHOWN AS DOTTED OUTLINES REPRESENT EXISTING BUILDINGS HERE A CONSENT FOR A NEW BUILDING IS IN PLACE RESPONSIBILITY OF THE RECIPIENT TO ASCERTAIN THE DIMENSION SPECIFICALLY FROM THE ARCHITECT OR BY SITE MEASUREMENT. THE SIZING OF ALL STRUCTURAL & SERVICE ELEMENTS MUST ALWAYS BE CHECKED AGAINST THE RELEVANT ENGINEERING DRAWINGS.

ANY OMISSIONS OR DISCREPANCIES BETWEEN DRAWING INFORMATION SHOULD BE BROUGHT TO THE ATTENTION OF THE CONTRACT ADMINISTRATOR.

CDM REGISTER: FLAGGED HAS ISSUES RELATING TO CONSTRUCTION (DESIGN AND MANAGEMENT) TO BE ADDRESSED DURING DESIGN DEVELOPMENT.

TO BE READ IN CONJUNCTION WITH DESIGN RISK REGISTER AND RESIDUAL RISK REGISTER.

FURNITURE LOCATIONS ARE ILLUSTRATIVE

NOTES:

KEY

X

Block Reference

—

Planning Application Site Boundary

181P

182P

283P

284P

385P

386P

283P Duplex

284P Duplex

385P Duplex

386P Duplex

Wheelchair Accessible Home

Ancillary/Plant/Back of House

Flexible Retail/Leisure/Commercial

Workspace

Residential Cycle Store

Supermarket Lobby

Supermarket Service Yard

Roof Garden (Residential Amenity)

Podium (Residential Amenity)

Green Roof

Indicative MEP/PPV

900mm offset

NOTES

1. Context information is illustrative only.

2. Spot heights (AOD) are indicative and subject to Landscape and Servicing design development.

3. Architectural design subject to ongoing design development through subsequent RIBA work stages.

4. Structure information is illustrative only, for more information refer to Structure Engineer package.

5. Servicing/Transport information is illustrative only, for more information refer to Transport Statement.

6. Landscape information is illustrative only, for more information refer to Landscape package.

7. Each building is served by at least one core, other than A, B and C which together share two access cores.

8. For residential layout details, refer to 1:100 Drawings in Appendix to the Design and Access Statement.

9. Where shown, areas are in m2, elevation in m, and dims in mm

NOT FOR CONSTRUCTION

P0 | For Planning | DRM | RM | JSt | 06.24

REV | DESCRIPTION | DR | CHK | QA | DATE

DRM

DRM Ltd

Magdalen House

136-148 Colindale Avenue

London SE5 7TU UK

+44 (0)20 7803 0177

mail@drmmstudio.com

www.drmmstudio.com

KEY

A

B

C

D

E

F

G

H

I

J1

J2

K

L

M

N

O

P

Q

TITLE

GA PLAN - BUILDING GK - L02-L04

PROJECT

AYLESHAM CENTRE PECKHAM

PROJECT STATUS

PLANNING

SCALE

1 : 200

SIZE

A1

DRAWING NO

ASCP-DRM-PX-ZZ-DGA-A- 002201

REVISION

P0

28/06/2024 15:19:28

12





1 LEVEL 05 - BUILDING GK  
1 : 200 Floor Plan

2 LEVEL 06 - BUILDING GK  
1 : 200 Floor Plan

CLIENT:

BERKELEY HOMES (CAPITAL) PLC.

THIS DRAWING IS COPYRIGHT OF JRM LIMITED.

THE ORIGINAL HARD COPY OF THIS DRAWING HAS BEEN EXECUTED TO SCALE AND IS BASED ON AVAILABLE SURVEY INFORMATION.

REPRODUCTION AND ELECTRONIC DISSEMINATION MAY RESULT IN DISTORTION AND RESIZING OF DRAWING CONTENT.

JRM LIMITED TAKES NO RESPONSIBILITY FOR MEASUREMENTS OR SCALING TAKEN FROM ANY OTHER DRAWING THAN THE ORIGINAL HARD COPY ISSUED BY JRM AND NO RELIANCE MAY BE PLACED ON SUCH DIMENSIONS. IF NO DIMENSION IS GIVEN, IT IS THE BUILDING SHOWN AS DOTTED OUTLINES REPRESENT EXISTING BUILDINGS HERE A CONSENT FOR A NEW BUILDING IS IN PLACE RESPONSIBILITY OF THE RECIPIENT TO ASCERTAIN THE DIMENSION SPECIFICALLY FROM THE ARCHITECT OR BY SITE MEASUREMENT. THE SIZING OF ALL STRUCTURAL & SERVICE ELEMENTS MUST ALWAYS BE CHECKED AGAINST THE RELEVANT ENGINEERING DRAWINGS.

ANY OMISSIONS OR DISCREPANCIES BETWEEN DRAWING INFORMATION SHOULD BE BROUGHT TO THE ATTENTION OF THE CONTRACT ADMINISTRATOR.

CDM REGISTER: FLAGGED HAS ISSUES RELATING TO CONSTRUCTION (DESIGN AND MANAGEMENT) TO BE ADDRESSED DURING DESIGN DEVELOPMENT.

TO BE READ IN CONJUNCTION WITH DESIGN RISK REGISTER AND RESIDUAL RISK REGISTER.

FURNITURE LOCATIONS ARE ILLUSTRATIVE

NOTES:

KEY

X

Block Reference

—

Planning Application Site Boundary

181P

182P

283P

284P

385P

386P

283P Duplex

284P Duplex

385P Duplex

386P Duplex

Ancillary/Plant/Back of House

Flexible Retail/Leisure/Commercial

Workspace

Residential Cycle Store

Supermarket Lobby

Supermarket Service Yard

Roof Garden (Residential Amenity)

Podium (Residential Amenity)

Green Roof

Indicative MEP/PPV

900mm offset

Wheelchair Accessible Home

1.

Context information is illustrative only.

2.

Spot heights (AOD) are indicative and subject to Landscape and Servicing design development.

3.

Architectural design subject to ongoing design development through subsequent RIBA work stages.

4.

Structure information is illustrative only, for more information refer to Structure Engineer package.

5.

Servicing/Transport information is illustrative only, for more information refer to Transport Statement.

6.

Landscape information is illustrative only, for more information refer to Landscape package.

7.

Each building is served by at least one core, other than A, B and C which together share two access cores.

8.

For residential layout details, refer to 1:100 Drawings in Appendix to the Design and Access Statement.

9.

Where shown, areas are in m<sup>2</sup>, elevation in m, and dims in mm

NOT FOR CONSTRUCTION

P0

For Planning

DRM

RM

JSt

06.24

REV

DESCRIPTION

DR

CHK

QA

DATE

JRM

JRM Ltd

Mayfield House

136-148 Colindale Avenue

London SE1 7TU UK

+44 (0)20 7803 0177

mail@jrmstudio.com

www.jrmstudio.com

KEY

A

B

C

D

E

F

G

H

I

J1

J2

K

L

M

N

O

P

Q

TITLE

GA PLAN - BUILDING GK - L05-L06

PROJECT

AYLESHAM CENTRE PECKHAM

PROJECT STATUS

PLANNING

SCALE

1 : 200

SIZE

A1

DRAWING NO

ASCP-DRM-PX-ZZ-DGA-A- 002202

REVISION

P0

28/06/2024 15:21:16





1 LEVEL 07 - BUILDING GK

1 : 200 Floor Plan

2 LEVEL 08 - BUILDING GK

1 : 200 Floor Plan

CLIENT:

BERKELEY HOMES (CAPITAL) PLC.

THIS DRAWING IS COPYRIGHT OF JRM LIMITED.

THE ORIGINAL HARD COPY OF THIS DRAWING HAS BEEN EXECUTED TO SCALE AND IS BASED ON AVAILABLE SURVEY INFORMATION.

REPRODUCTION AND ELECTRONIC DISSEMINATION MAY RESULT IN DISTORTION AND RESIZING OF DRAWING CONTENT.

JRM LIMITED TAKES NO RESPONSIBILITY FOR MEASUREMENTS OR SCALING TAKEN FROM ANY OTHER DRAWING THAN THE ORIGINAL HARD COPY ISSUED BY JRM AND NO RELIANCE MAY BE PLACED ON SUCH DIMENSIONS. IF NO DIMENSION IS GIVEN, IT IS THE BUILDING SHOWN AS DOTTED OUTLINES REPRESENT EXISTING BUILDINGS HERE A CONSENT FOR A NEW BUILDING IS IN PLACE RESPONSIBILITY OF THE RECIPIENT TO ASCERTAIN THE DIMENSION SPECIFICALLY FROM THE ARCHITECT OR BY SITE MEASUREMENT. THE SIZING OF ALL STRUCTURAL & SERVICE ELEMENTS MUST ALWAYS BE CHECKED AGAINST THE RELEVANT ENGINEERING DRAWINGS.

ANY OMISSIONS OR DISCREPANCIES BETWEEN DRAWING INFORMATION SHOULD BE BROUGHT TO THE ATTENTION OF THE CONTRACT ADMINISTRATOR.

CDM REGISTER: FLAGGED HAS ISSUES RELATING TO CONSTRUCTION (DESIGN AND MANAGEMENT) TO BE ADDRESSED DURING DESIGN DEVELOPMENT.

TO BE READ IN CONJUNCTION WITH DESIGN RISK REGISTER AND RESIDUAL RISK REGISTER.

FURNITURE LOCATIONS ARE ILLUSTRATIVE.

NOTES:

KEY

X

Block Reference

—

Planning Application Site Boundary

181P

182P

283P

284P

385P

386P

283P Duplex

284P Duplex

385P Duplex

386P Duplex

Ancillary/Plant/Back of House

Flexible Retail/Leisure/Commercial

Workspace

Residential Cycle Store

Supermarket Lobby

Supermarket Service Yard

Roof Garden (Residential Amenity)

Podium (Residential Amenity)

Green Roof

Indicative MEP/PPV

900mm offset

Wheelchair Accessible Home

NOTES

1. Context information is illustrative only.

2. Spot heights (AOD) are indicative and subject to Landscape and Servicing design development.

3. Architectural design subject to ongoing design development through subsequent RIBA work stages.

4. Structure information is illustrative only, for more information refer to Structure Engineer package.

5. Servicing/Transport information is illustrative only, for more information refer to Transport Statement.

6. Landscape information is illustrative only, for more information refer to Landscape package.

7. Each building is served by at least one core, other than A, B and C which together share two access cores.

8. For residential layout details, refer to 1:100 Drawings in Appendix to the Design and Access Statement.

9. Where shown, areas are in m<sup>2</sup>, elevation in m, and dims in mm.

NOT FOR CONSTRUCTION

P0 | For Planning | DRM | RM | JSt | 06.24

REV | DESCRIPTION | DR | CHK | QA | DATE

JRM

JRM Ltd

Magdalen House

136-148 Colindale Avenue

London N5 2TU UK

+44 (0)20 7803 9177

magdalen@jrmstudio.com

www.jrmstudio.com

KEY

A

B

C

D

E

F

G

H

I

J1

J2

K

L

M

N

P

Q

TITLE

GA PLAN - BUILDING GK - L07-L08

PROJECT

AYLESHAM CENTRE PECKHAM

PROJECT STATUS

PLANNING

SCALE

1 : 200

SIZE

A1

DRAWING NO


ASCP-DRM-PX-ZZ-DGA-A- 002203

REVISION

P0


14



 

DRAWING NO. ASCP-DRM-PX-ZZ-DGA-A- 002204



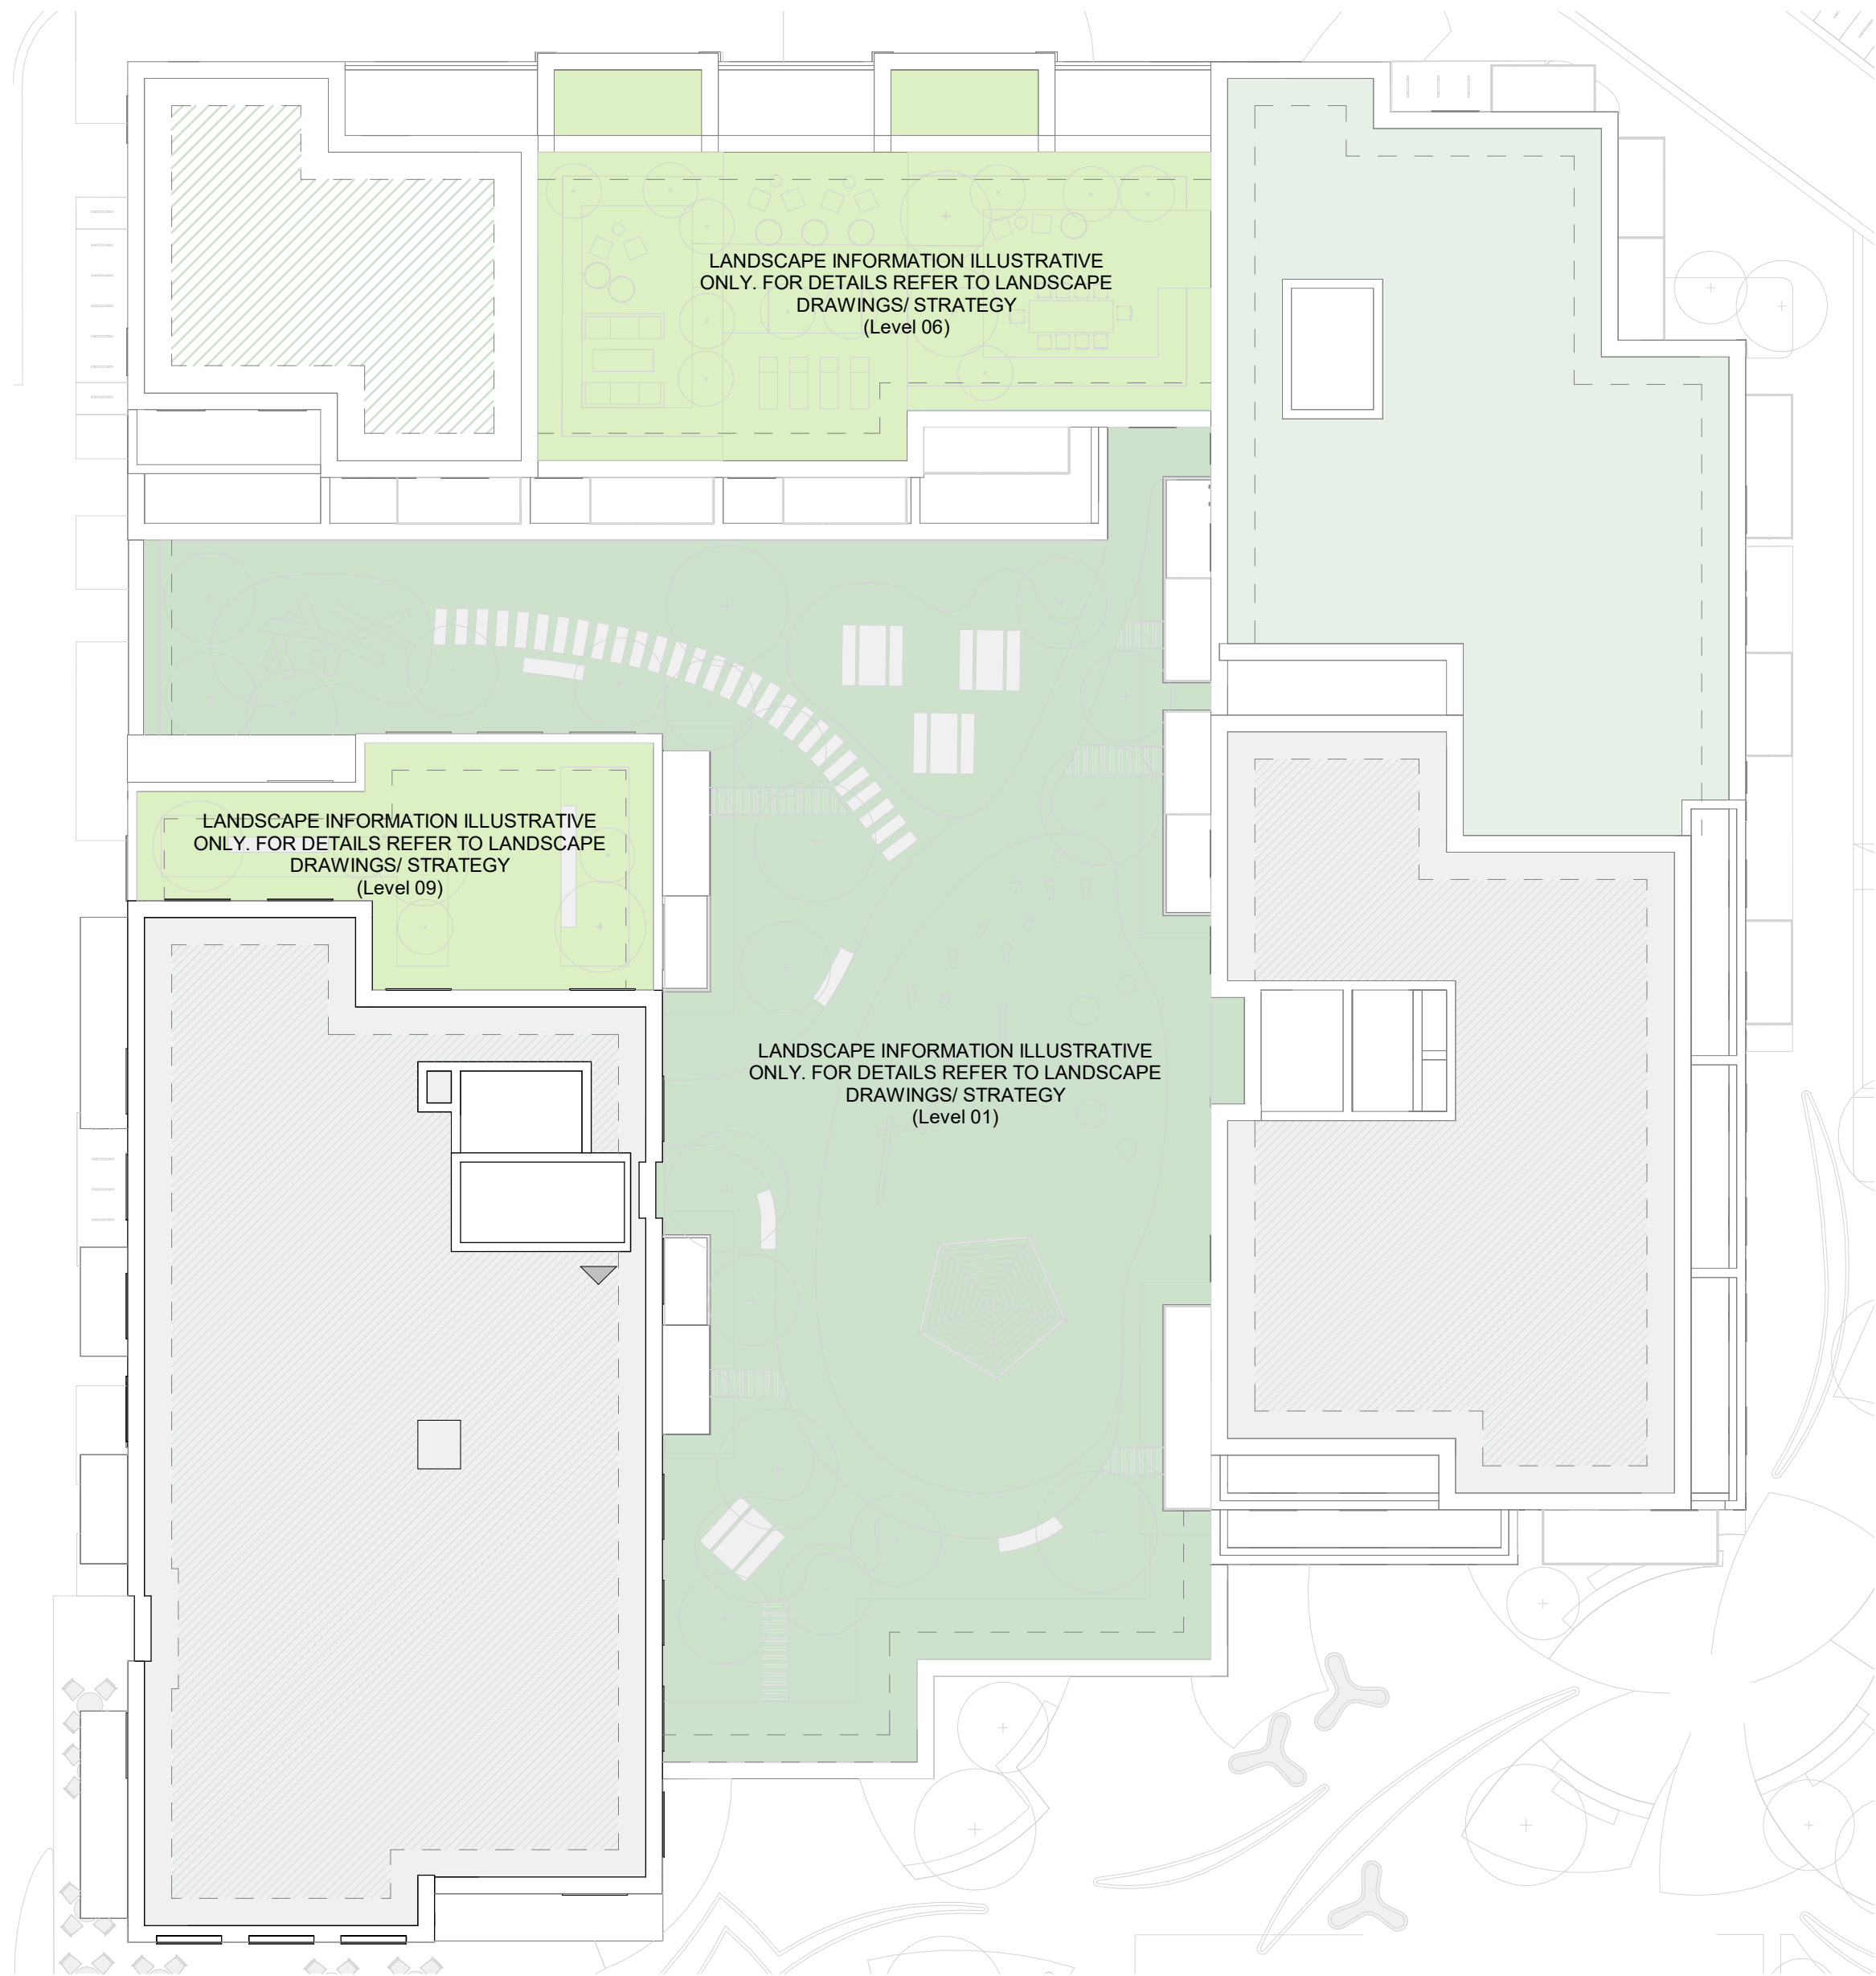

**1**      **ROOF - BUILDING GK**  
1 : 200      Floor Plan



CLIENT:  
**BERKELEY HOMES (CAPITAL) PLC.**

THIS DRAWING IS COPYRIGHT OF JRM LIMITED.  
THE ORIGINAL HARD COPY OF THIS DRAWING HAS BEEN EXECUTED TO SCALE AND IS BASED ON AVAILABLE SURVEY INFORMATION.  
REPRODUCTION AND ELECTRONIC DISSEMINATION MAY RESULT IN DISTORTION AND RESIZING OF DRAWING CONTENT.  
JRM LIMITED TAKES NO RESPONSIBILITY FOR MEASUREMENTS OR SCALING TAKEN FROM ANY OTHER DRAWING THAN THE ORIGINAL HARD COPY ISSUED BY JRM AND NO RELIANCE MAY BE PLACED ON SUCH DIMENSIONS. IF NO DIMENSION IS GIVEN, IT IS THE BUILDING SHOWN AS DOTTED OUTLINES REPRESENT EXISTING BUILDINGS HERE A CONSENT FOR A NEW BUILDING IS IN PLACE RESPONSIBILITY OF THE RECIPIENT TO ASCERTAIN THE DIMENSION SPECIFICALLY FROM THE ARCHITECT OR BY SITE MEASUREMENT. THE SIZING OF ALL STRUCTURAL & SERVICE ELEMENTS MUST ALWAYS BE CHECKED AGAINST THE RELEVANT ENGINEERED DRAWINGS.  
ANY OMISSIONS OR DISCREPANCIES BETWEEN DRAWING INFORMATION SHOULD BE BROUGHT TO THE ATTENTION OF THE CONTRACT ADMINISTRATOR.  
CDM REGISTER: FLAGGED HAS ISSUES RELATING TO CONSTRUCTION (DESIGN AND MANAGEMENT) TO BE ADDRESSED DURING DESIGN DEVELOPMENT.  
TO BE READ IN CONJUNCTION WITH DESIGN RISK REGISTER AND RESIDUAL RISK REGISTER.  
FURNITURE LOCATIONS ARE ILLUSTRATIVE

NOTES:

KEY

Block Reference

Planning Application Site Boundary


|                            |                                    |
|----------------------------|------------------------------------|
| 1B1P                       | Ancillary/Plant/Back of House      |
| 1B2P                       | Flexible Retail/Leisure/Commercial |
| 2B3P                       | Workspace                          |
| 2B4P                       | Residential Cycle Store            |
| 3B5P                       | Supermarket Lobby                  |
| 3B6P                       | Supermarket Service Yard           |
| 2B3P Duplex                | Roof Garden (Residential Amenity)  |
| 2B4P Duplex                | Podium (Residential Amenity)       |
| 3B5P Duplex                | Green Roof                         |
| 3B6P Duplex                | Indicative MEP/PPV                 |
| Wheelchair Accessible Home | 900mm offset                       |

- NOTES
- Context information is illustrative only.
  - Spot heights (AOD) are indicative and subject to Landscape and Servicing design development.
  - Architectural design subject to ongoing design development through subsequent RIBA work stages.
  - Structure information is illustrative only, for more information refer to Structure Engineer package.
  - Servicing/Transport information is illustrative only, for more information refer to Transport Statement.
  - Landscape information is illustrative only, for more information refer to Landscape package.
  - Each building is served by at least one core, other than A, B and C which together share two access cores.
  - For residential layout details, refer to 1:100 Drawings in Appendix to the Design and Access Statement.
  - Where shown, areas are in m<sup>2</sup>, elevation in m, and dims in mm

NOT FOR CONSTRUCTION

P0 | For Planning | DRM | RM | JSt | 06.24

REV | DESCRIPTION | DR | CHK | QA | DATE

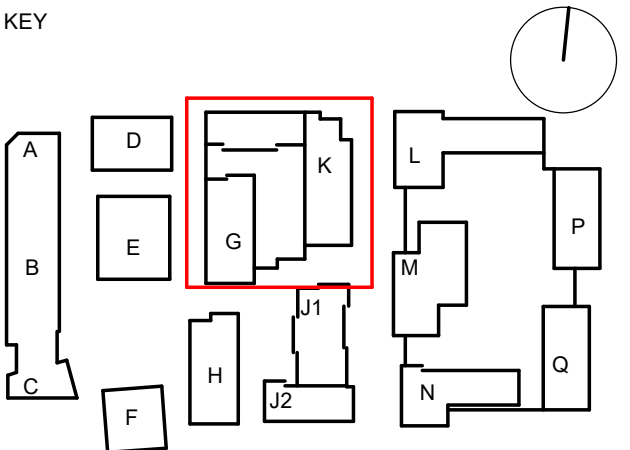

TITLE  
GA PLAN - BUILDING GK - ROOF

PROJECT  
AYLESHAM CENTRE PECKHAM

|                |         |      |
|----------------|---------|------|
| PROJECT STATUS | SCALE   | SIZE |
| PLANNING       | 1 : 200 | A1   |

|                              |          |
|------------------------------|----------|
| DRAWING NO                   | REVISION |
| ASCP-DRM-PX-ZZ-DGA-A- 002205 | P0       |





1 GROUND FLOOR - BUILDING H

1 : 200 Floor Plan



2 LEVEL 01 - BUILDING H

1 : 200 Floor Plan



3 LEVEL 02-04 - BUILDING H

1 : 200 Floor Plan



CLIENT:

BERKELEY HOMES (CAPITAL) PLC.

THIS DRAWING IS COPYRIGHT OF JRM LIMITED.  
THE ORIGINAL HARD COPY OF THIS DRAWING HAS BEEN EXECUTED TO SCALE AND IS BASED ON AVAILABLE SURVEY INFORMATION.  
REPRODUCTION AND ELECTRONIC DISSEMINATION MAY RESULT IN DISTORTION AND RESIZING OF DRAWING CONTENT.  
JRM LIMITED TAKES NO RESPONSIBILITY FOR MEASUREMENTS OR SCALING TAKEN FROM ANY OTHER DRAWING THAN THE ORIGINAL HARD COPY ISSUED BY JRM AND NO RELIANCE MAY BE PLACED ON SUCH DIMENSIONS. IF NO DIMENSION IS GIVEN, IT IS THE BUILDING SHOWN AS DOTTED OUTLINES REPRESENT EXISTING BUILDINGS HERE A CONSENT FOR A NEW BUILDING IS IN PLACE RESPONSIBILITY OF THE RECIPIENT TO ASCERTAIN THE DIMENSION SPECIFICALLY FROM THE ARCHITECT OR BY SITE MEASUREMENT. THE SIZING OF ALL STRUCTURAL & SERVICE ELEMENTS MUST ALWAYS BE CHECKED AGAINST THE RELEVANT ENGINEER DRAWINGS.  
ANY OMISSIONS OR DISCREPANCIES BETWEEN DRAWING INFORMATION SHOULD BE BROUGHT TO THE ATTENTION OF THE CONTRACT ADMINISTRATOR.  
CDM REGISTER: FLAGGED HAS ISSUES RELATING TO CONSTRUCTION (DESIGN AND MANAGEMENT) TO BE ADDRESSED DURING DESIGN DEVELOPMENT.  
TO BE READ IN CONJUNCTION WITH DESIGN RISK REGISTER AND RESIDUAL RISK REGISTER.  
FURNITURE LOCATIONS ARE ILLUSTRATIVE

NOTES:

KEY



Block Reference



Planning Application Site Boundary



1B1P



1B2P



2B3P



2B4P



3B5P



3B6P



2B3P Duplex



2B4P Duplex



3B5P Duplex



3B6P Duplex



Ancillary/Plant/Back of House



Flexible Retail/Leisure/Commercial



Workspace



Residential Cycle Store



Supermarket Lobby



Supermarket Service Yard



Roof Garden (Residential Amenity)



Podium (Residential Amenity)



Green Roof



Indicative MEP/PPV



900mm offset

NOTES

- Context information is illustrative only.
- Spot heights (AOD) are indicative and subject to Landscape and Servicing design development.
- Architectural design subject to ongoing design development through subsequent RIBA work stages.
- Structure information is illustrative only, for more information refer to Structure Engineer package.
- Servicing/Transport information is illustrative only, for more information refer to Transport Statement.
- Landscape information is illustrative only, for more information refer to Landscape package.
- Each building is served by at least one core, other than A, B and C which together share two access cores.
- For residential layout details, refer to 1:100 Drawings in Appendix to the Design and Access Statement.
- Where shown, areas are in m<sup>2</sup>, elevation in m, and dims in mm

NOT FOR CONSTRUCTION


P0 | For Planning | DRM | RM | JSt | 06.24

REV | DESCRIPTION | DR | CHK | QA | DATE



JRM Ltd  
Mayfield House  
136-148 Collyer Street  
London SE1 7TU UK  
+44 (0)20 7803 0177  
mail@jrmstudio.com  
www.jrmstudio.com

KEY

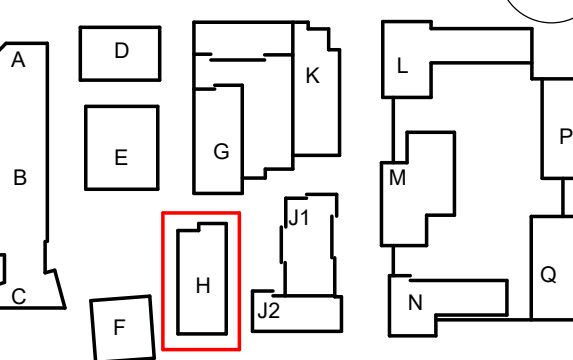

TITLE  
GA PLAN - BUILDING H - GROUND FLOOR-L04

PROJECT  
AYLESHAM CENTRE PECKHAM

PROJECT STATUS  
PLANNING

SCALE  
1 : 200

SIZE  
A1

DRAWING NO  
ASCP-DRM-PH-ZZ-DGA-A- 002225


REVISION  
P0



BERKELEY HOMES (CAPITAL) PLC.

NOTES:

KEY

 

— Planning Application Site Boundary




- NOT FOR CONSTRUCTION

|    |              |     |    |     |       |
|----|--------------|-----|----|-----|-------|
| P0 | For Planning | DRM | RM | JSt | 06.24 |
|----|--------------|-----|----|-----|-------|

| REV | DESCRIPTION | DR | CHK | QA | DATE |
|-----|-------------|----|-----|----|------|
|-----|-------------|----|-----|----|------|



## KEY

 


TITLE  
GA PLAN - BUILDING H - L05-ROOF


PROJECT  
AYLESHAM CENTRE PECKHAM

|                |         |      |
|----------------|---------|------|
| PROJECT STATUS | SCALE   | SIZE |
| PLANNING       | 1 : 200 | A1   |

|                              |          |
|------------------------------|----------|
| DRAWING NO                   | REVISION |
| ASCP-DRM-PH-ZZ-DGA-A- 002226 | P0       |

 


1 : 200      Floor Plan

 


1 : 200      Floor Plan



1 : 200      Floor Plan

 




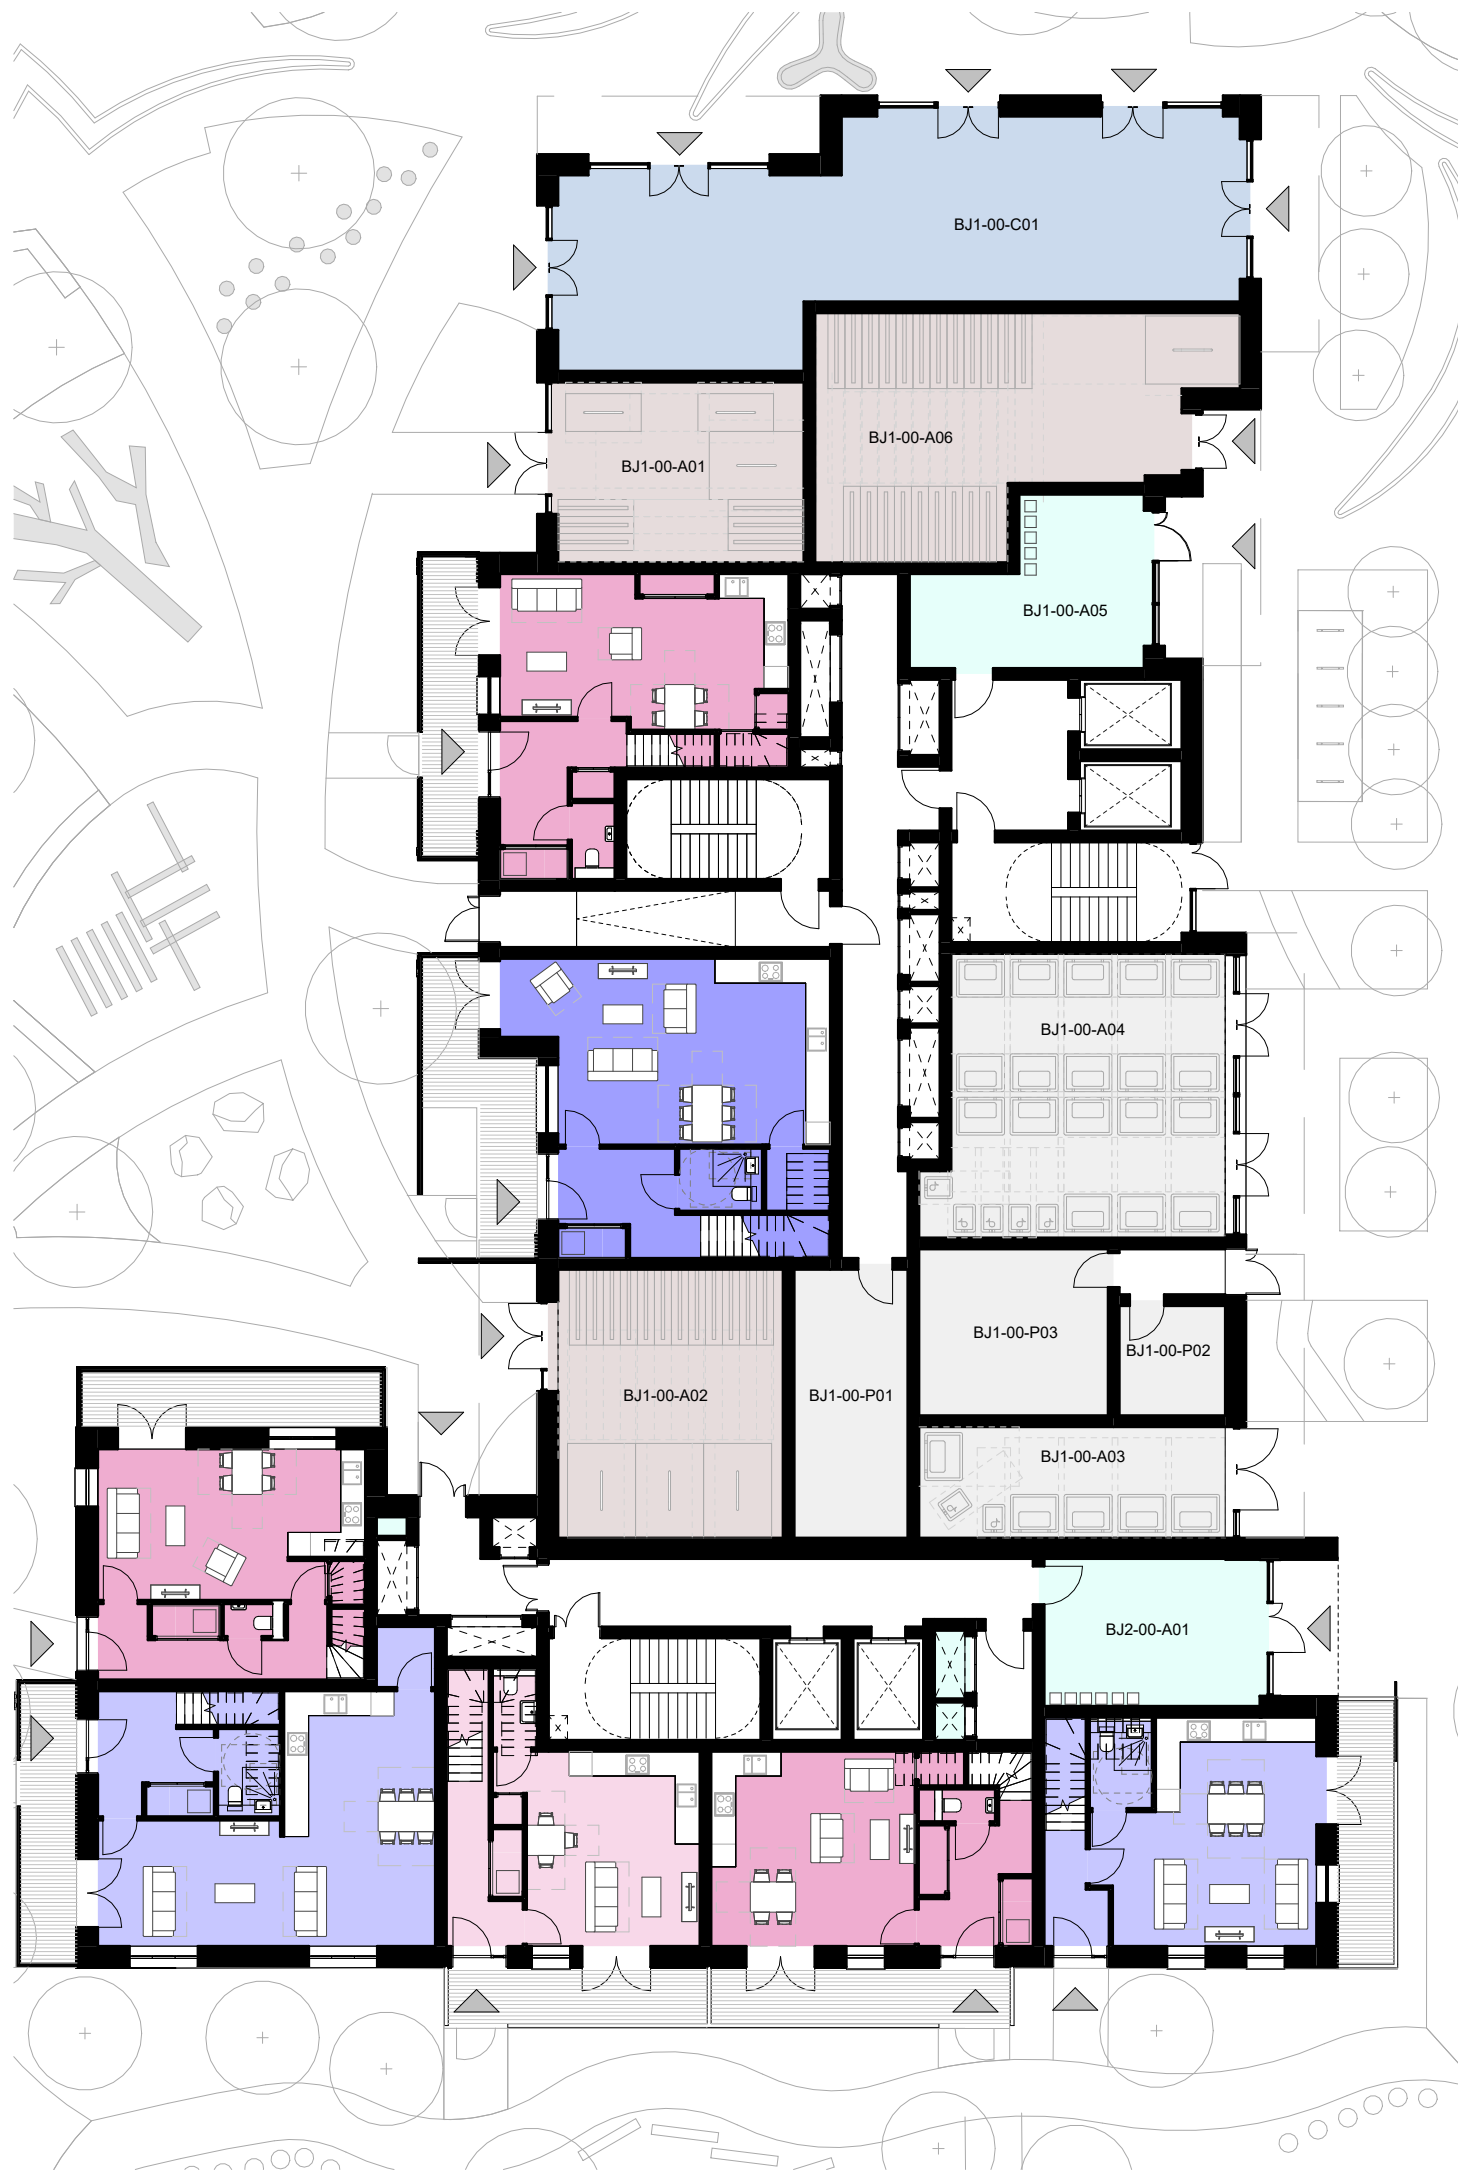

1 GROUND FLOOR - BUILDING J  
1 : 200 Floor Plan



2 LEVEL 01 - BUILDING J  
1 : 200 Floor Plan

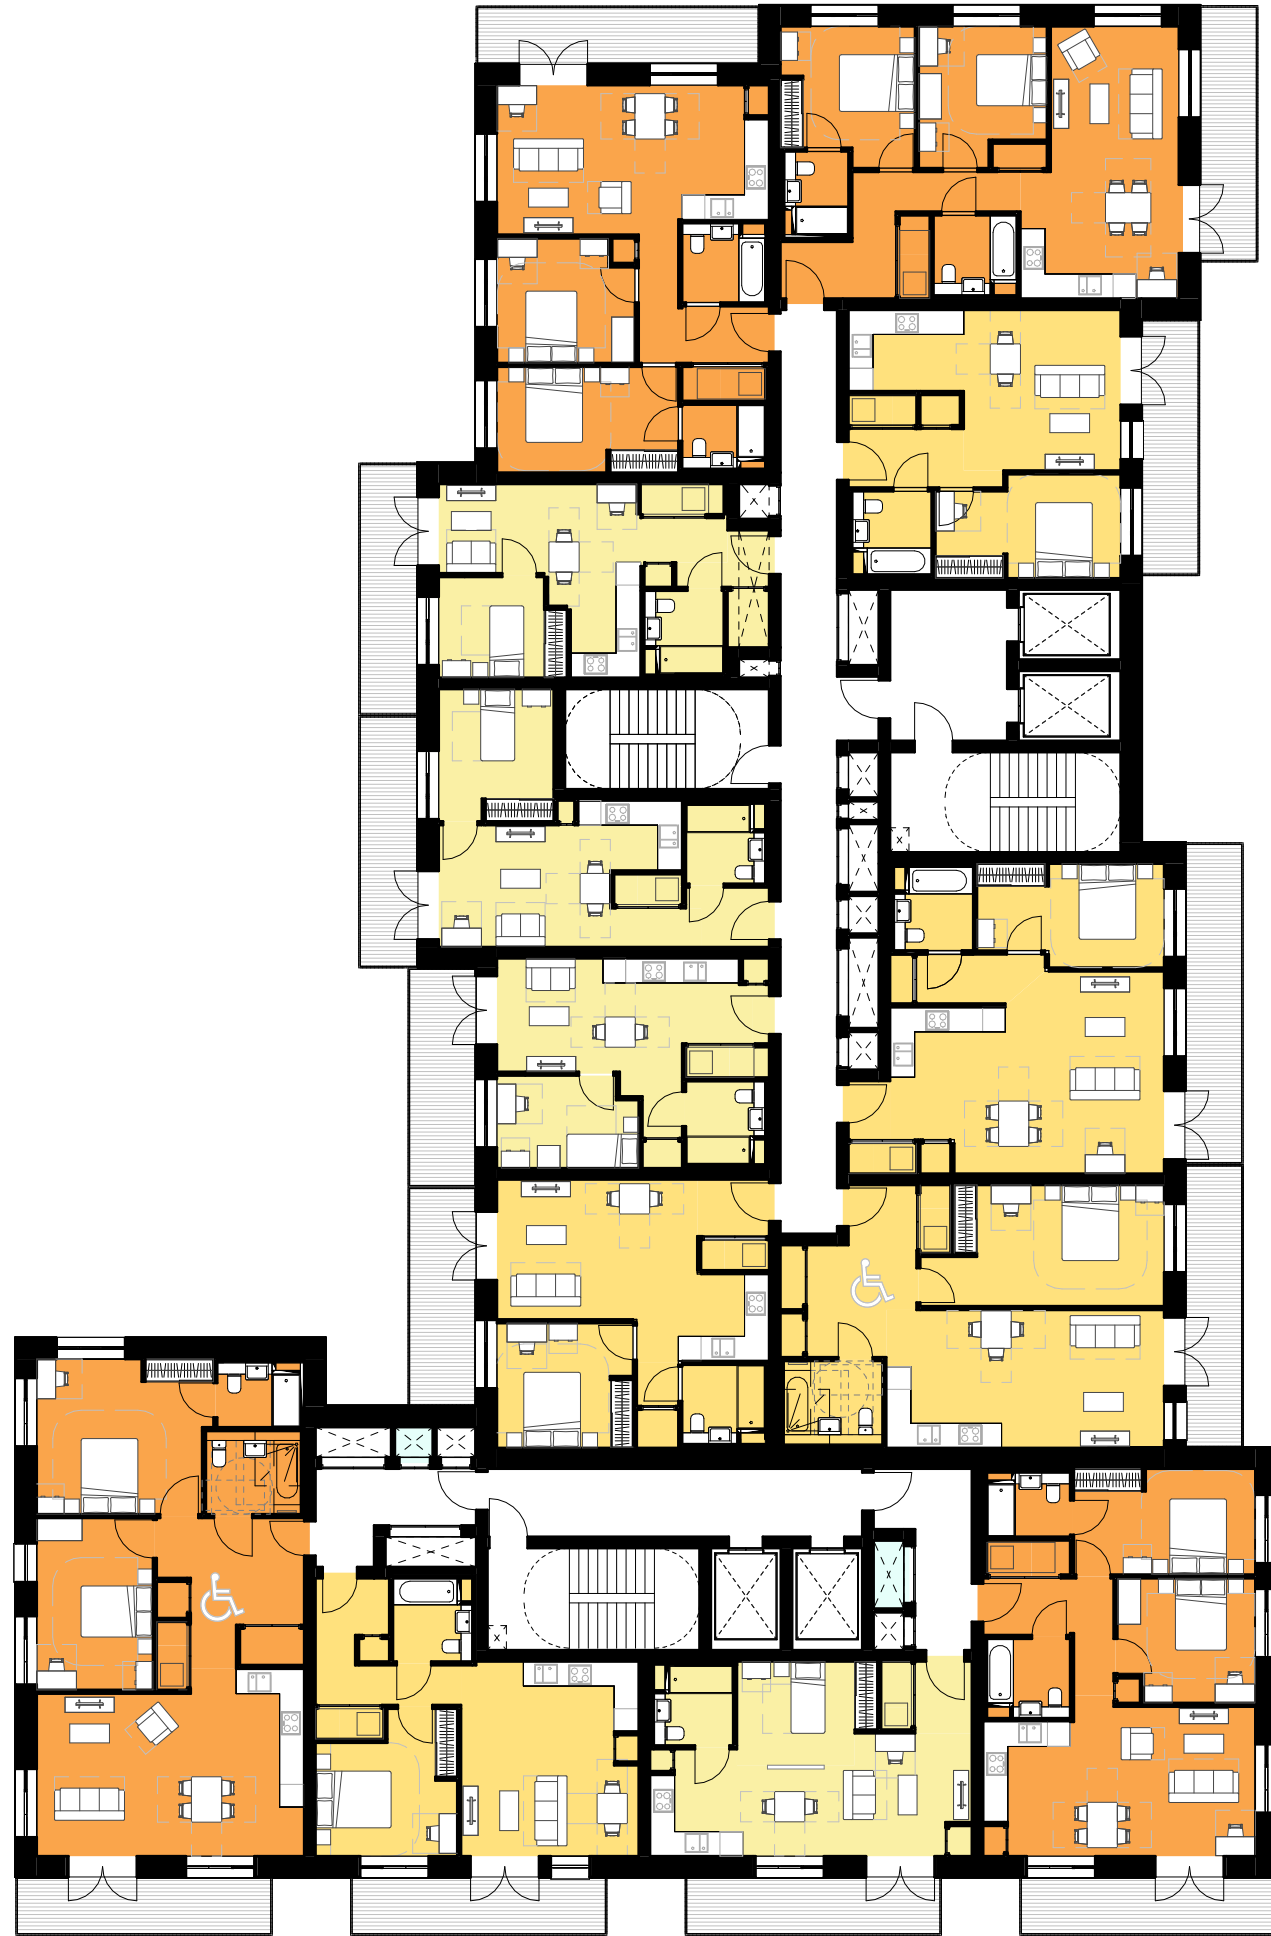

3 LEVEL 02-05 - BUILDING J  
1 : 200 Floor Plan

CLIENT:  
**BERKELEY HOMES (CAPITAL) PLC.**

THIS DRAWING IS COPYRIGHT OF dRMM LIMITED.  
THE ORIGINAL HARDCOPY OF THIS DRAWING HAS BEEN EXECUTED TO SCALE AND IS BASED ON AVAILABLE SURVEY INFORMATION.  
REPRODUCTION AND ELECTRONIC DISSEMINATION MAY RESULT IN DISTORTION AND RESIZING OF DRAWING CONTENT.

dRMM LIMITED TAKES NO RESPONSIBILITY FOR MEASUREMENTS OR SCALING TAKEN FROM ANY OTHER DRAWING THAN THE ORIGINAL HARDCOPY ISSUED BY dRMM AND NO RELIANCE MAY BE PLACED ON SUCH DIMENSIONS. IF NO DIMENSION IS GIVEN, IT IS THE BUILDING SHOWN AS DOTTED OUTLINES REPRESENT EXISTING BUILDINGS HERE A CONSENT FOR A NEW BUILDING IS IN PLACE RESPONSIBILITY OF THE RECIPIENT TO ASCERTAIN THE DIMENSION SPECIFICALLY FROM THE ARCHITECT OR BY SITE MEASUREMENT. THE SIZING OF ALL STRUCTURAL & SERVICES ELEMENTS MUST ALWAYS BE CHECKED AGAINST THE RELEVANT ENGINEERS DRAWINGS.

ANY OMISSIONS OR DISCREPANCIES BETWEEN DRAWING INFORMATION SHOULD BE BROUGHT TO THE ATTENTION OF THE CONTRACT ADMINISTRATOR.

CDM REGISTER PLACED HAS ISSUES RELATING TO CONSTRUCTION (DESIGN AND MANAGEMENT) TO BE ADDRESSED DURING DESIGN DEVELOPMENT TO BE READ IN CONJUNCTION WITH DESIGN RISK REGISTER AND RESIDUAL RISK REGISTER.

FURNITURE LOCATIONS ARE ILLUSTRATIVE.

NOTES:


- KEY
- Block Reference
  - Planning Application Site Boundary
- |                            |                                    |
|----------------------------|------------------------------------|
| 1B1P                       | Ancillary/Plant/Back of House      |
| 1B2P                       | Flexible Retail/Leisure/Commercial |
| 2B3P                       | Workspace                          |
| 2B4P                       | Residential Cycle Store            |
| 3B5P                       | Supermarket Lobby                  |
| 3B6P                       | Supermarket Service Yard           |
| 2B3P Duplex                | Roof Garden (Residential Amenity)  |
| 2B4P Duplex                | Podium (Residential Amenity)       |
| 3B5P Duplex                | Green Roof                         |
| 3B6P Duplex                | Indicative MEP/IPV                 |
| Wheelchair Accessible Home | 900mm offset                       |

- NOTES
- Context information is illustrative only.
  - Spot heights (AOD) are indicative and subject to Landscape and Servicing design development.
  - Architectural design is subject to ongoing design development through subsequent RIBA work stages.
  - Structure information is illustrative only, for more information refer to Structure Engineer package.
  - Servicing/Transport information is illustrative only, for more information refer to Transport Statement.
  - Landscape information is illustrative only, for more information refer to Landscape package.
  - Each building is served by at least one core, other than A, B and C which together share two access cores.
  - For residential layout details, refer to 1:100 Drawings in Appendix to the Design and Access Statement.
  - Where shown, areas are in m<sup>2</sup>, elevation in m, and dims in mm.

NOT FOR CONSTRUCTION

P0 | For Planning | DRM | RM | JSI | 06.24

REV | DESCRIPTION | DR | CHK | QA | DATE

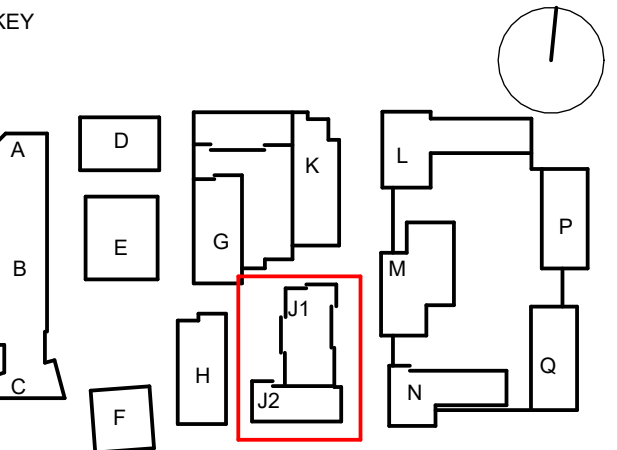

TITLE  
GA PLAN - BUILDING J - GROUND FLOOR-L05

PROJECT  
AYLESHAM CENTRE PECKHAM

|                |         |      |
|----------------|---------|------|
| PROJECT STATUS | SCALE   | SIZE |
| PLANNING       | 1 : 200 | A1   |

|                              |          |
|------------------------------|----------|
| DRAWING NO                   | REVISION |
| ASCP-DRM-PJ-ZZ-DGA-A- 002250 | P0       |







1 LEVEL 06 - BUILDING J

1 : 200 Floor Plan



2 LEVEL 07-11 - BUILDING J

1 : 200 Floor Plan



3 LEVEL 12 - BUILDING J

1 : 200 Floor Plan



CLIENT:

BERKELEY HOMES (CAPITAL) PLC.

THIS DRAWING IS COPYRIGHT OF dRMM LIMITED.  
THE ORIGINAL HARDCOPY OF THIS DRAWING HAS BEEN EXECUTED TO SCALE AND IS BASED ON AVAILABLE SURVEY INFORMATION.  
REPRODUCTION AND ELECTRONIC DISSEMINATION MAY RESULT IN DISTORTION AND RESIZING OF DRAWING CONTENT.  
dRMM LIMITED TAKES NO RESPONSIBILITY FOR MEASUREMENTS OR SCALING TAKEN FROM ANY OTHER DRAWING THAN THE ORIGINAL HARDCOPY ISSUED BY dRMM AND NO RELIANCE MAY BE PLACED ON SUCH DIMENSIONS. IF NO DIMENSION IS GIVEN, IT IS THE BUILDING SHOWN AS DOTTED OUTLINES REPRESENT EXISTING BUILDINGS HERE A CONSENT FOR A NEW BUILDING IS IN PLACE RESPONSIBILITY OF THE RECIPIENT TO ASCERTAIN THE DIMENSION SPECIFICALLY FROM THE ARCHITECT OR BY SITE MEASUREMENT. THE SIZING OF ALL STRUCTURAL & SERVICE ELEMENTS MUST ALWAYS BE CHECKED AGAINST THE RELEVANT ENGINEERING DRAWINGS.  
ANY OMISSIONS OR DISCREPANCIES BETWEEN DRAWING INFORMATION SHOULD BE BROUGHT TO THE ATTENTION OF THE CONTRACT ADMINISTRATOR.  
dRMM REGISTERED HAS ISSUES RELATING TO CONSTRUCTION (DESIGN AND MANAGEMENT) TO BE ADDRESSED DURING DESIGN DEVELOPMENT.  
TO BE READ IN CONJUNCTION WITH DESIGN RISK REGISTER AND RESIDUAL RISK REGISTER.  
FURNITURE LOCATIONS ARE ILLUSTRATIVE.

NOTES:

KEY

Block Reference

Planning Application Site Boundary

- |                            |                                    |
|----------------------------|------------------------------------|
| 181P                       | Ancillary/Plant/Back of House      |
| 182P                       | Flexible Retail/Leisure/Commercial |
| 2B3P                       | Workspace                          |
| 2B4P                       | Residential Cycle Store            |
| 3B5P                       | Supermarket Lobby                  |
| 3B6P                       | Supermarket Service Yard           |
| 2B3P Duplex                |                                    |
| 2B4P Duplex                | Roof Garden (Residential Amenity)  |
| 3B5P Duplex                | Podium (Residential Amenity)       |
| 3B6P Duplex                | Green Roof                         |
| Wheelchair Accessible Home | Indicative MEP/IPV                 |
|                            | 900mm offset                       |

NOTES

- Context information is illustrative only.
- Spot heights (AOD) are indicative and subject to Landscape and Servicing design development.
- Architectural design subject to ongoing design development through subsequent RIBA work stages.
- Structure information is illustrative only, for more information refer to Structure Engineer package.
- Servicing/Transport information is illustrative only, for more information refer to Transport Statement.
- Landscape information is illustrative only, for more information refer to Landscape package.
- Each building is served by at least one core, other than A, B and C which together share two access cores.
- For residential layout details, refer to 1:100 Drawings in Appendix to the Design and Access Statement.
- Where shown, areas are in m<sup>2</sup>, elevation in m, and dims in mm.


NOT FOR CONSTRUCTION

P0 | For Planning | DRM | RM | JSt | 06.24

REV | DESCRIPTION | DR | CHK | QA | DATE



KEY

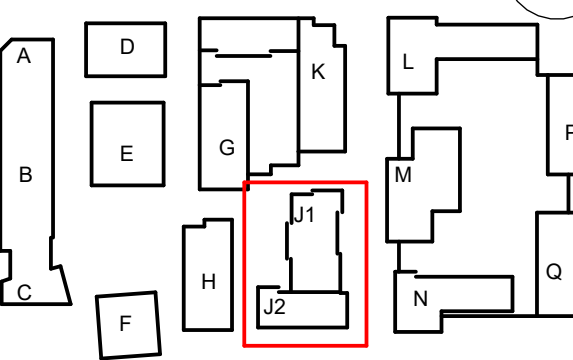

TITLE  
GA PLAN - BUILDING J - L06-L12

PROJECT  
AYLESHAM CENTRE PECKHAM

PROJECT STATUS  
PLANNING


SCALE  
1 : 200

SIZE  
A1

DRAWING NO  
ASCP-DRM-PJ-ZZ-DGA-A- 002251

REVISION  
P0



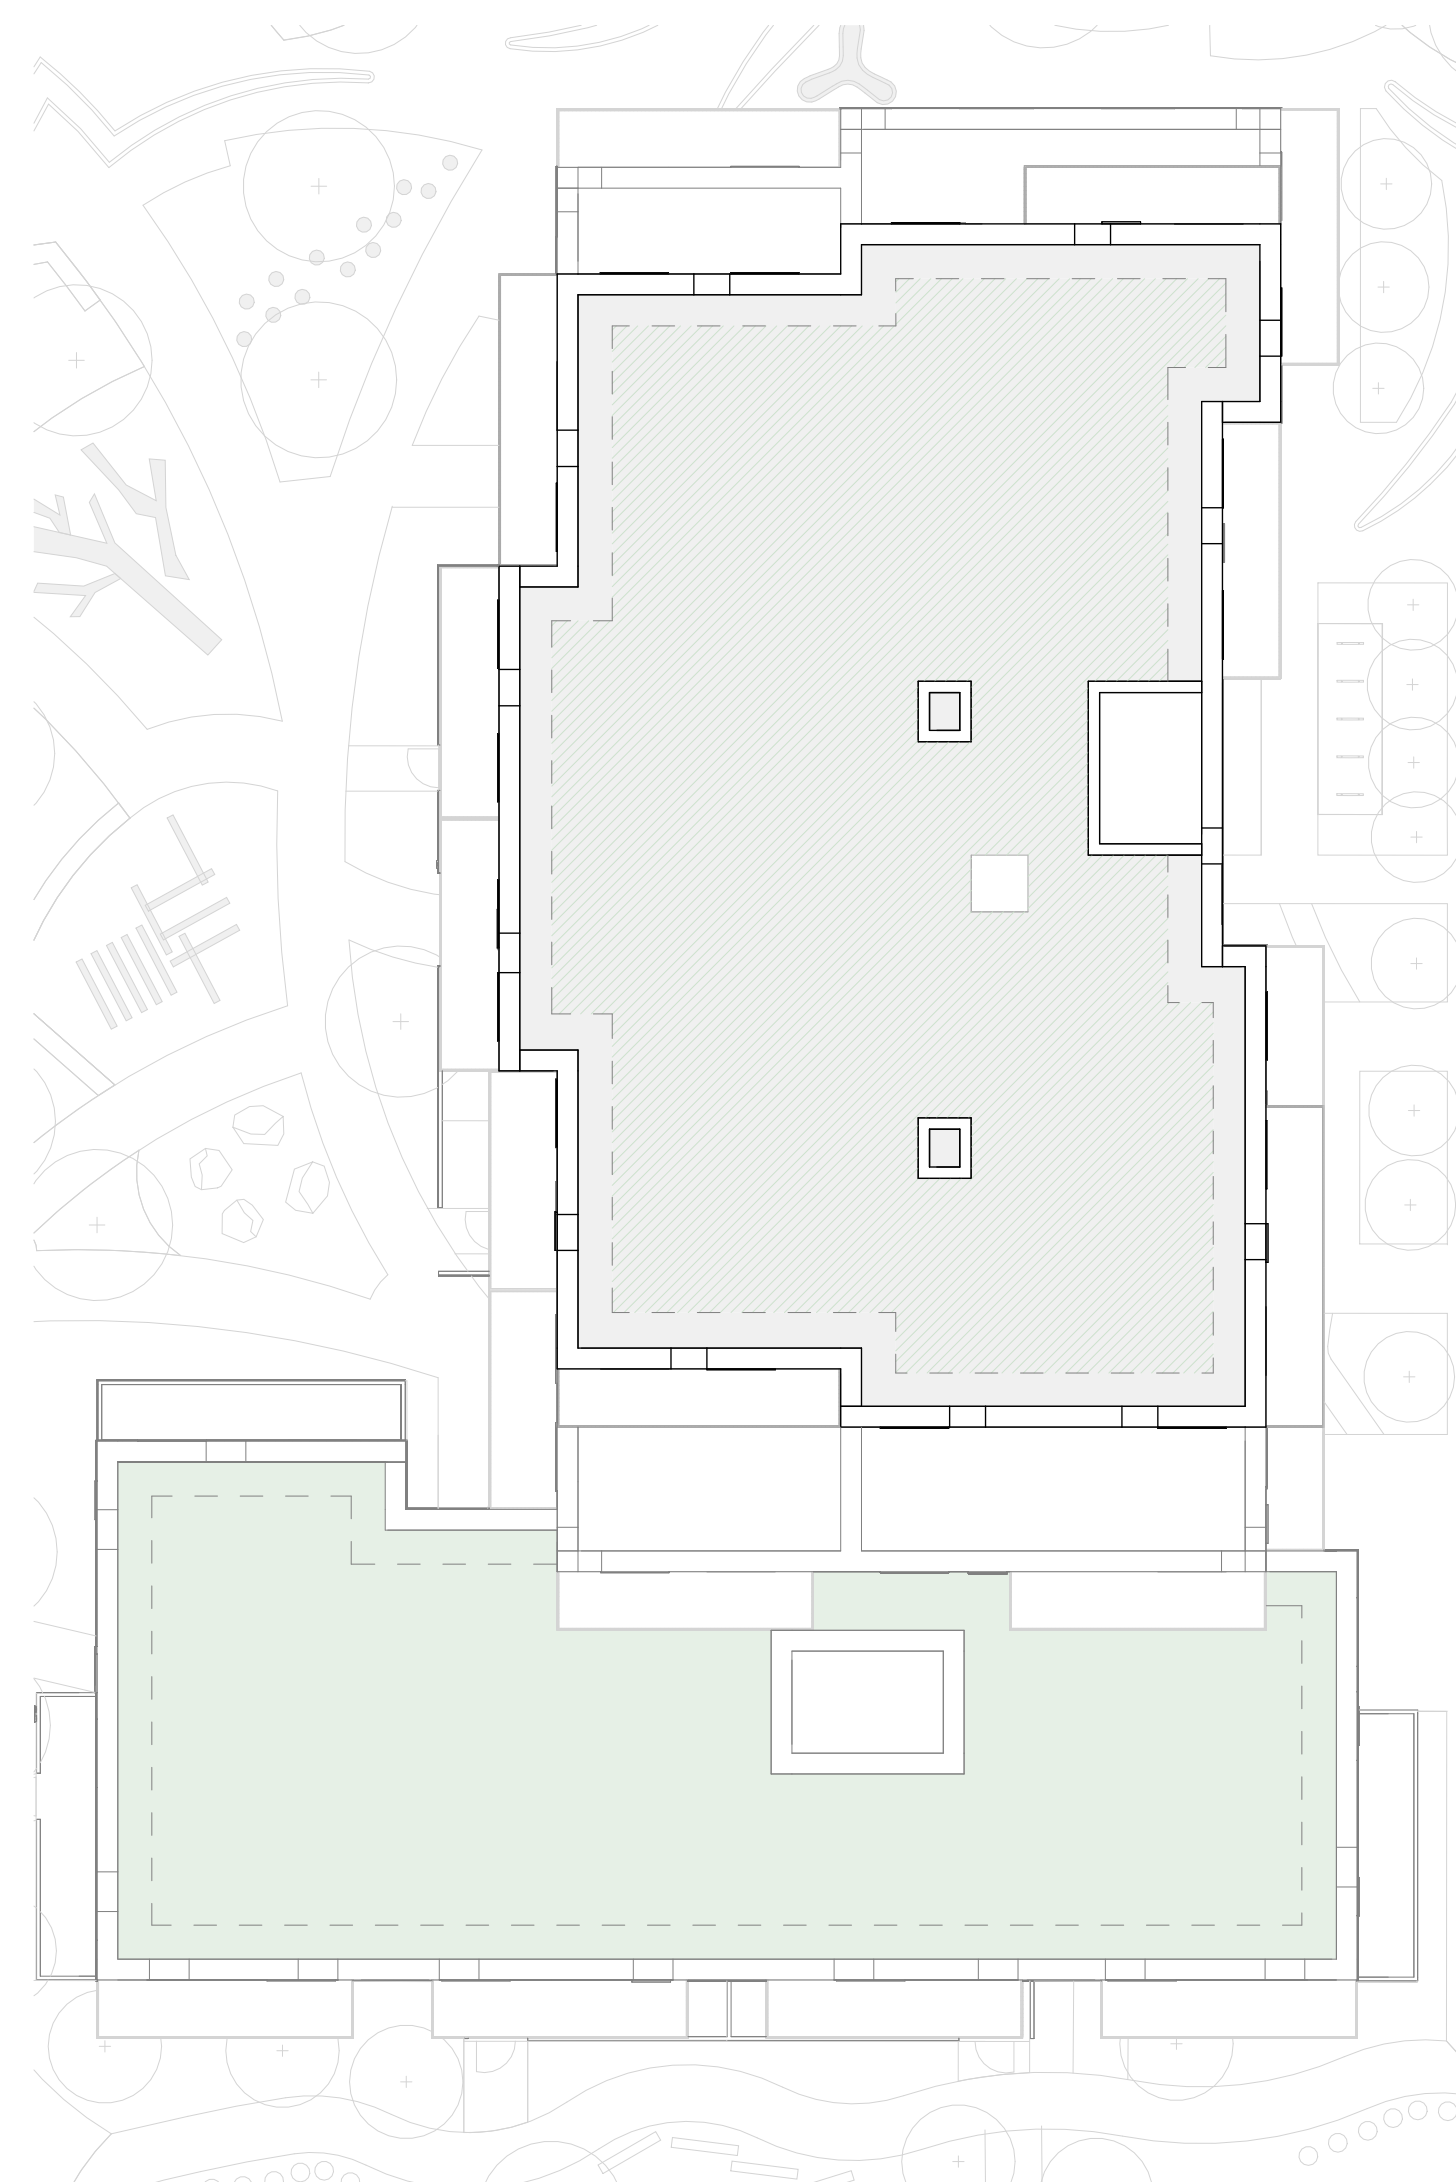

CLIENT:

BERKELEY HOMES (CAPITAL) PLC.

THIS DRAWING IS COPYRIGHT OF dRMM LIMITED.

THE ORIGINAL HARDCOPY OF THIS DRAWING HAS BEEN EXECUTED TO SCALE AND IS BASED ON AVAILABLE SURVEY INFORMATION.

REPRODUCTION AND ELECTRONIC DISSEMINATION MAY RESULT IN DISTORTION AND RESIZING OF DRAWING CONTENT.

DRMM LIMITED TAKES NO RESPONSIBILITY FOR MEASUREMENTS OR SCALING TAKEN FROM ANY OTHER DRAWING THAN THE ORIGINAL HARD COPY ISSUED BY DRMM AND NO RELIANCE MAY BE PLACED ON SUCH DIMENSIONS. IF NO DIMENSION IS GIVEN, IT IS THE BUILDINGS SHOWN AS DOTTED OUTLINES REPRESENT EXISTING BUILDINGS HERE A CONSENT FOR A NEW BUILDING IS IN PLACE RESPONSIBILITY OF THE RECIPIENT TO ASCERTAIN THE DIMENSION SPECIFICALLY FROM THE ARCHITECT OR BY SITE MEASUREMENT. THE SIZING OF ALL STRUCTURAL & SERVICE ELEMENTS MUST ALWAYS BE CHECKED AGAINST THE RELEVANT ENGINEERS DRAWINGS.

ANY OMISSIONS OR DISCREPANCIES BETWEEN DRAWING INFORMATION  
SHOULD BE BROUGHT TO THE ATTENTION OF THE CONTRACT ADMINISTRATOR.


CDM REGISTER: FLAGGED H&S ISSUES RELATING TO CONSTRUCTION (DESIGN AND  
MANAGEMENT) TO BE ADDRESSED DURING DESIGN DEVELOPMENT.  
TO BE READ IN CONJUNCTION WITH DESIGN RISK REGISTER AND RESIDUAL RISK  
REGISTER.

NOTES:

KEY



— Planning Application Site Boundary

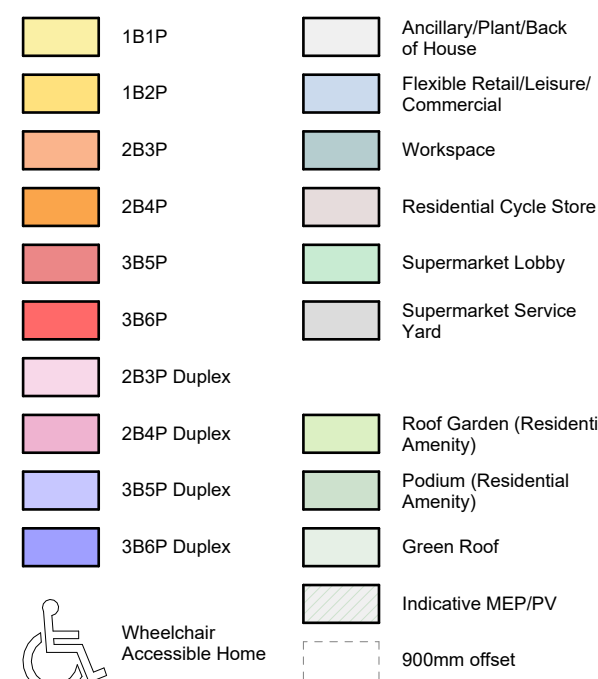

## NOTES

1. Context information is illustrative only.
2. Spot heights (AOD) are indicative and subject to Landscape and Service design development.
3. Architectural design subject to ongoing design development through subsequent RIBA work stages.
4. Structure information is illustrative only, for more information refer to Structure Engineer package.
5. Servicing/Transport information is illustrative only, for more information refer to Transport Statement.
6. Landscape information is illustrative only, for more information refer to Landscape package.
7. Each building is served by at least one core, other than A and C which together share two access cores.
8. For residential layout details, refer to 1:100 Drawings (Appendix to the Design and Access Statement).
9. Where shown, areas are in m<sup>2</sup>, elevation in m, and dims in mm


NOT FOR CONSTRUCTION

|    |              |     |    |     |       |
|----|--------------|-----|----|-----|-------|
| P0 | For Planning | DRM | RM | JSt | 06.24 |
|----|--------------|-----|----|-----|-------|

| REV | DESCRIPTION | DR | CHK | QA | DATE |
|-----|-------------|----|-----|----|------|
|-----|-------------|----|-----|----|------|



KEY

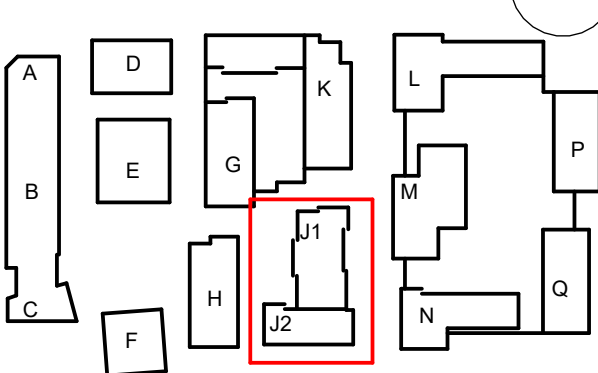

TITLE

GA PLAN - BUILDING J - L13-ROOF


PROJECT

AYLESHAM CENTRE PECKHAM


| PROJECT STATUS | SCALE | SIZE |
|----------------|-------|------|
|----------------|-------|------|

PLANNING 1:200 A1DRAWING NO. REVISIONASCP-DRM-PJ-ZZ-DGA-A- 002252 P0




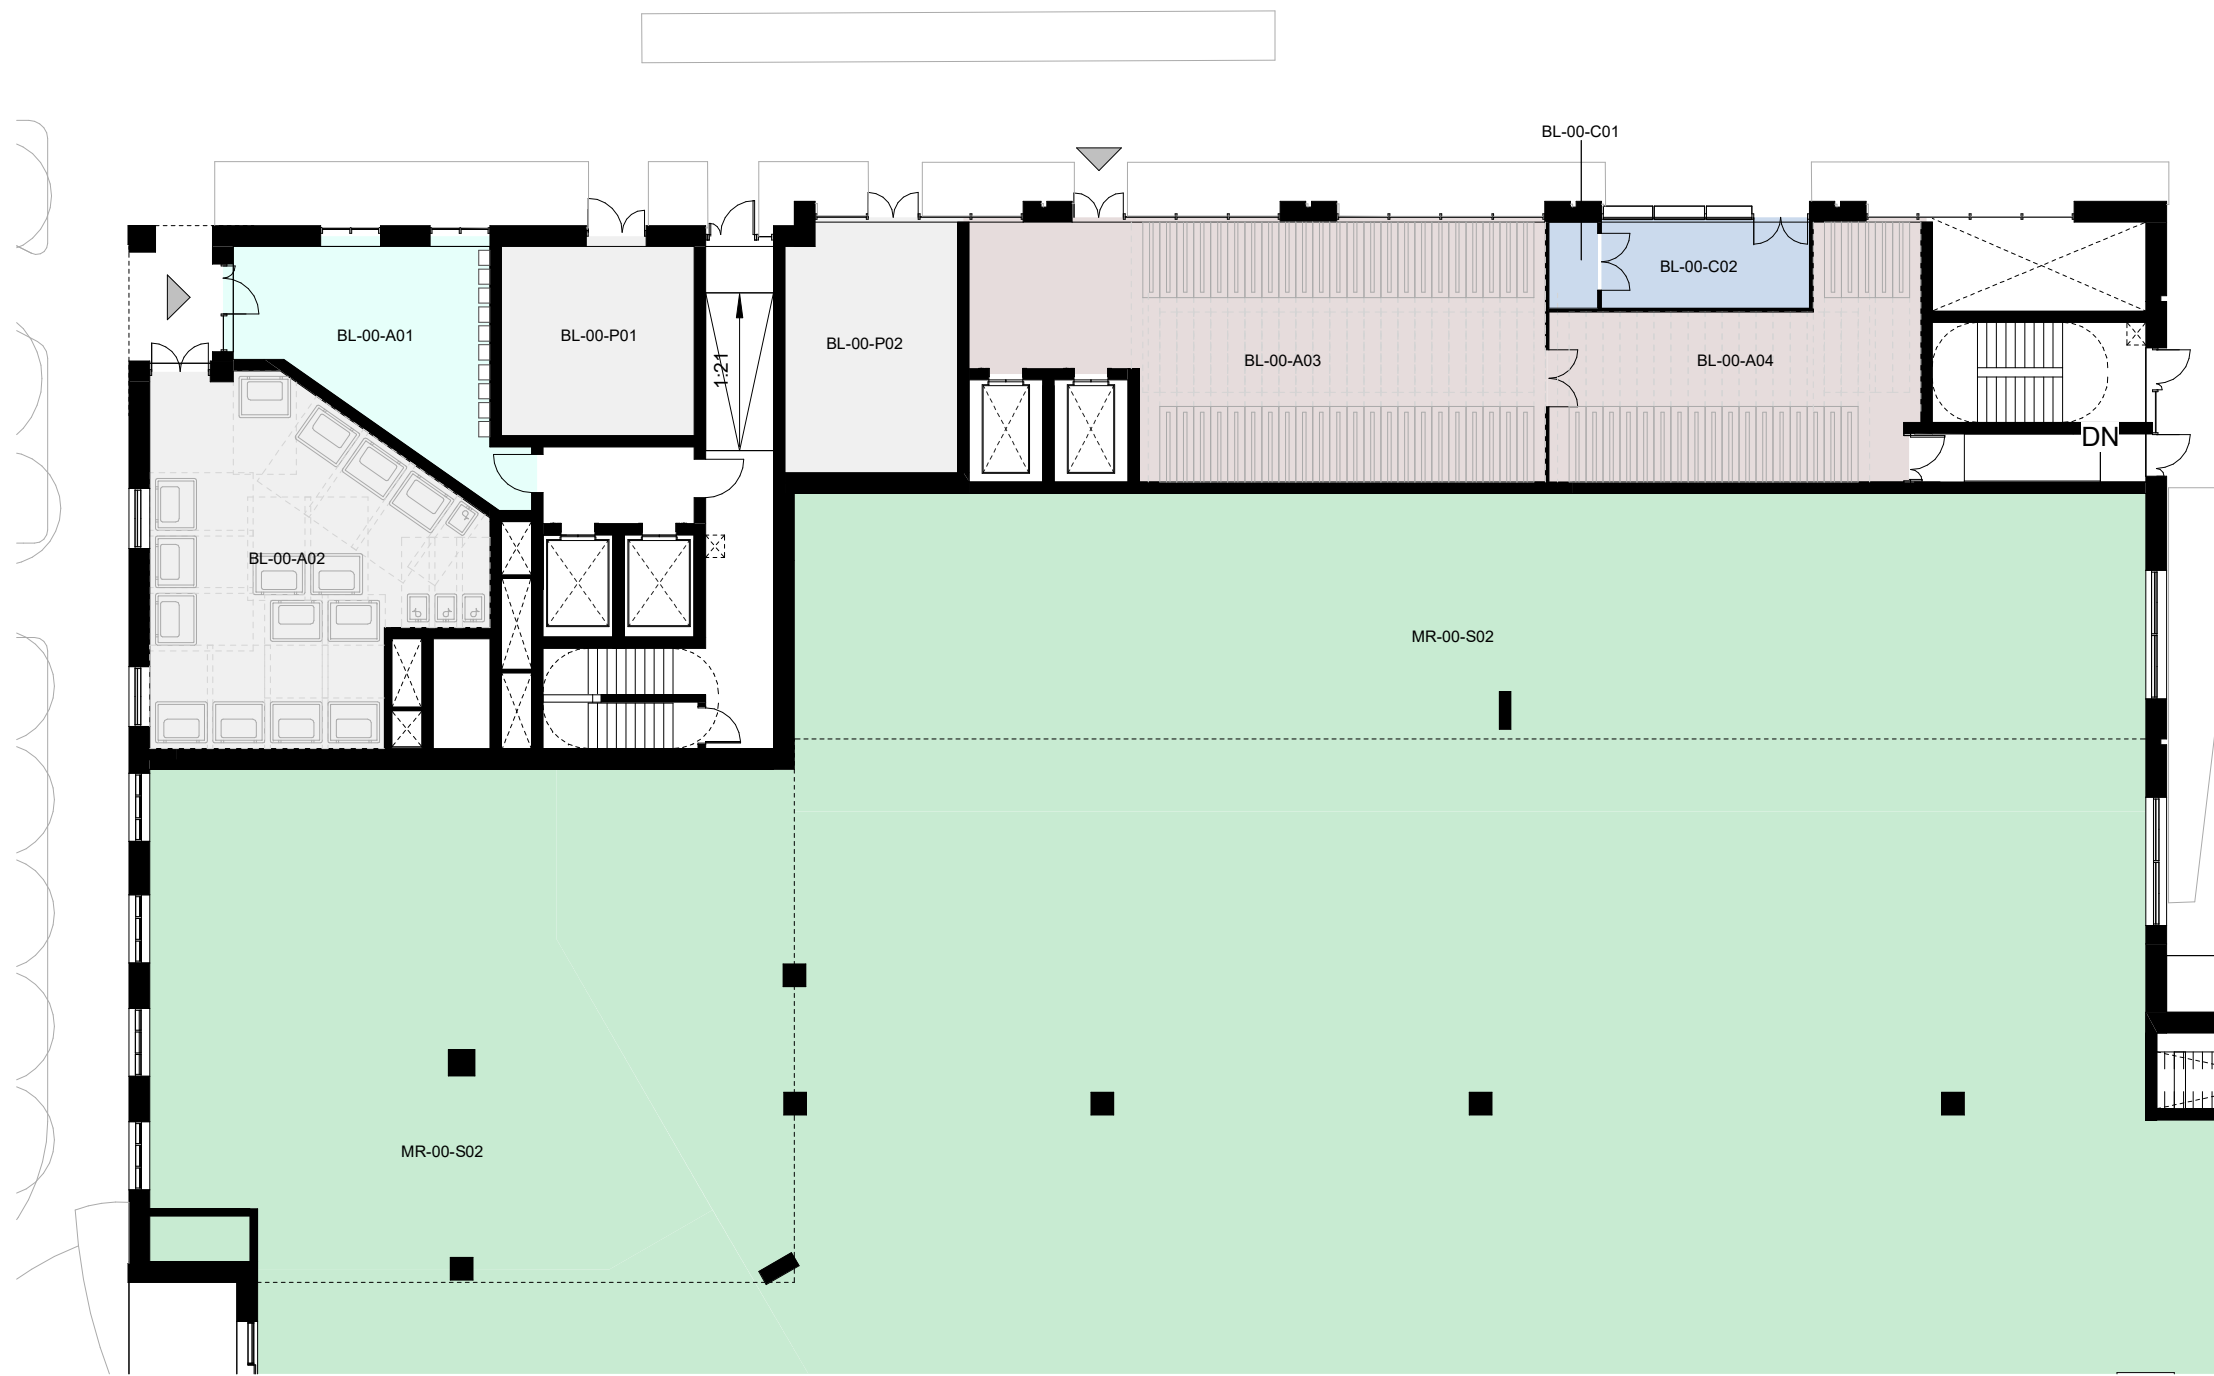

1 GROUND FLOOR - BUILDING L  
1 : 200 Floor Plan

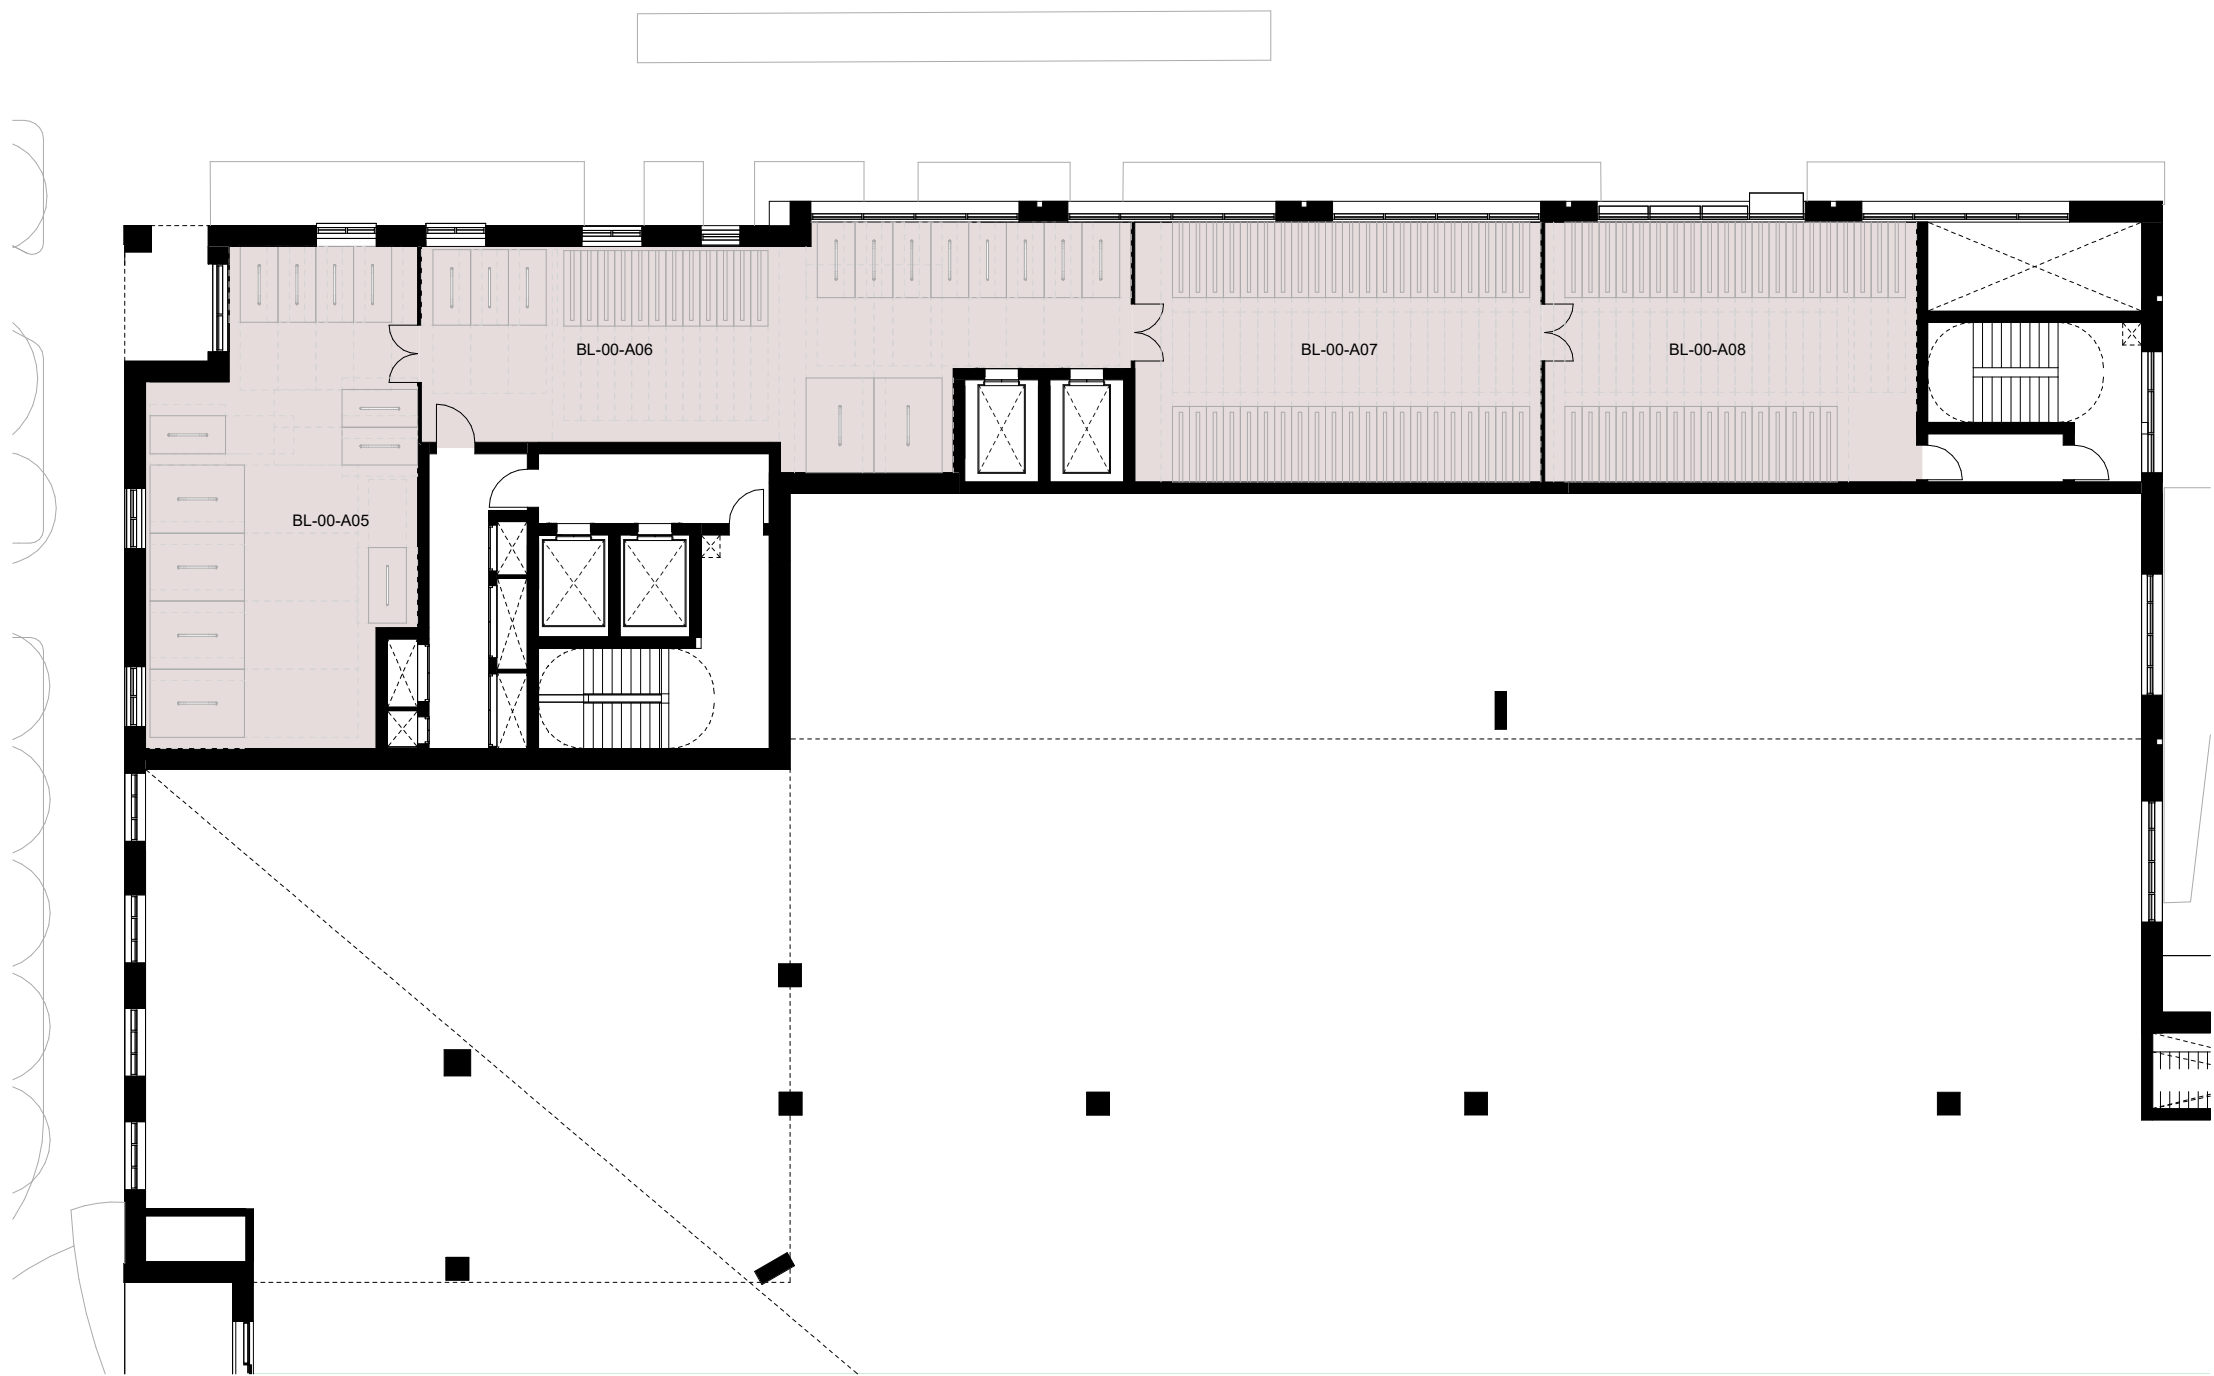


2 UPPER GROUND FLOOR - BUILDING L  
1 : 200 Floor Plan

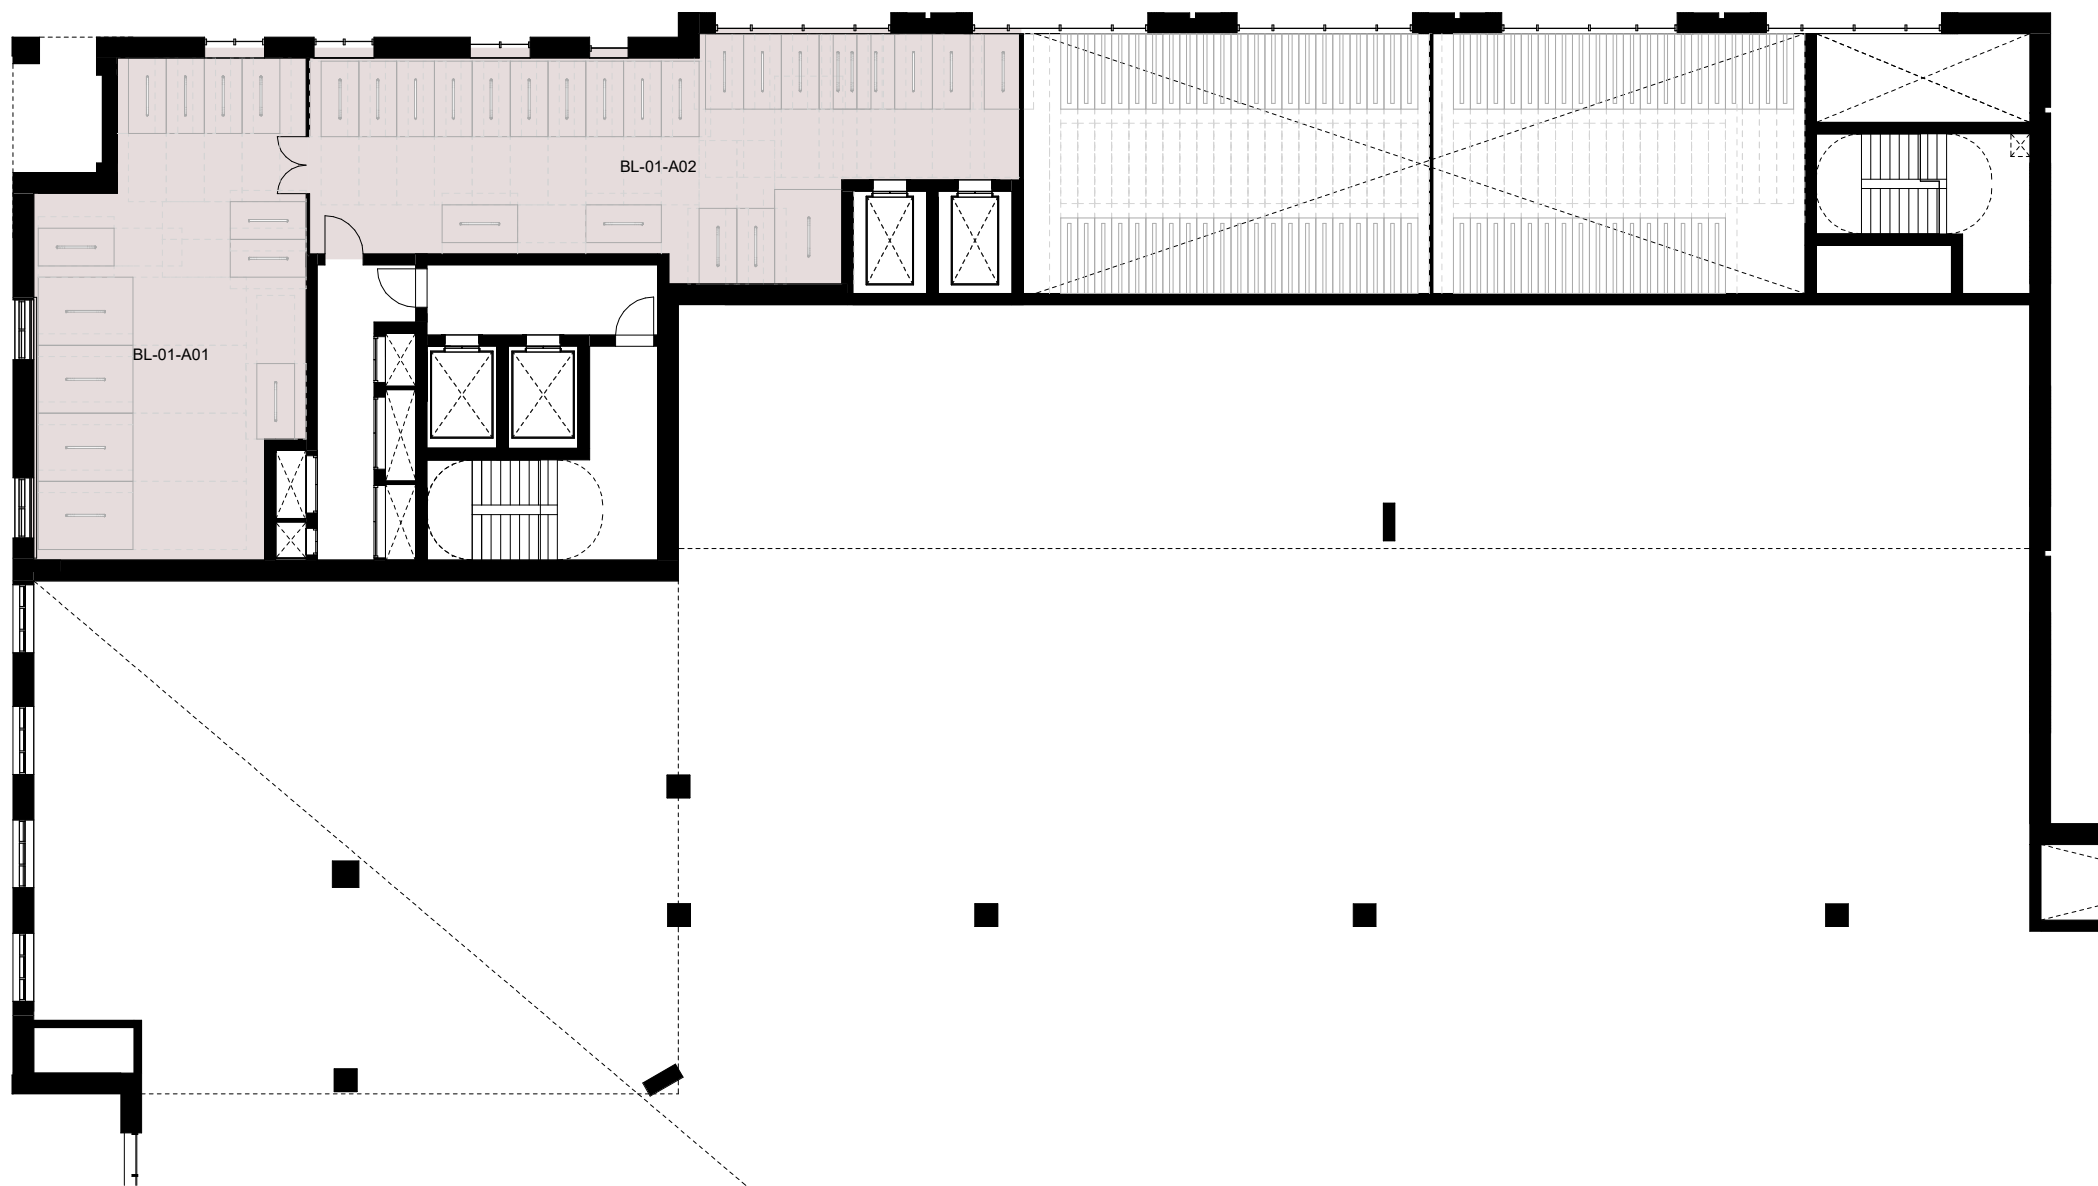

3 MEZZANINE - BUILDING L  
1 : 200 Floor Plan



4 LEVEL 01 - BUILDING L  
1 : 200 Floor Plan

 

CLIENT:  
BERKELEY HOMES (CAPITAL) PLC.

THIS DRAWING IS COPYRIGHT OF JRAM LIMITED.  
THE ORIGINAL HARD COPY OF THIS DRAWING HAS BEEN EXECUTED TO SCALE AND IS BASED ON AVAILABLE SURVEY INFORMATION.  
REPRODUCTION AND ELECTRONIC DISSEMINATION MAY RESULT IN DISTORTION AND RESIZING OF DRAWING CONTENT.  
JRAM LIMITED TAKES NO RESPONSIBILITY FOR MEASUREMENTS OR SCALING TAKEN FROM ANY OTHER DRAWING THAN THE ORIGINAL HARD COPY ISSUED BY JRAM AND NO RELIANCE MAY BE PLACED ON SUCH DIMENSIONS. IF NO DIMENSION IS GIVEN, IT IS THE BUILDING SHOWN AS DOTTED OUTLINES REPRESENT EXISTING BUILDINGS HERE A CONSENT FOR A NEW BUILDING IS IN PLACE RESPONSIBILITY OF THE RECIPIENT TO ASCERTAIN THE DIMENSION SPECIFICALLY FROM THE ARCHITECT OR BY SITE MEASUREMENT. THE SOUND OF ALL STRUCTURAL & SERVICE ELEMENTS MUST ALWAYS BE CHECKED AGAINST THE RELEVANT ENGINEERING DRAWINGS.  
ANY OMISSIONS OR DISCREPANCIES BETWEEN DRAWING INFORMATION SHOULD BE BROUGHT TO THE ATTENTION OF THE CONTRACT ADMINISTRATOR.  
CDM REGISTER: FLAGGED HAS ISSUES RELATING TO CONSTRUCTION (DESIGN AND MANAGEMENT) TO BE ADDRESSED DURING DESIGN DEVELOPMENT TO BE READ IN CONJUNCTION WITH DESIGN RISK REGISTER AND RESIDUAL RISK REGISTER.  
FURNITURE LOCATIONS ARE ILLUSTRATIVE

NOTES:

KEY

- Block Reference
- Planning Application Site Boundary
- 1B1P Ancillary/Plant/Back of House
- 1B2P Flexible Retail/Leisure/Commercial
- 2B3P Workspace
- 2B4P Residential Cycle Store
- 3B5P Supermarket Lobby
- 3B6P Supermarket Service Yard
- 2B3P Duplex
- 2B4P Duplex
- 3B5P Duplex
- 3B6P Duplex
- Roof Garden (Residential Amenity)
- Podium (Residential Amenity)
- Green Roof
- Indicative MEP/PPV
- 900mm offset
- Wheelchair Accessible Home

NOTES

- Context information is illustrative only.
- Spot heights (AOD) are indicative and subject to Landscape and Servicing design development.
- Architectural design subject to ongoing design development through subsequent RIBA work stages.
- Structure information is illustrative only, for more information refer to Structure Engineer package.
- Servicing/Transport information is illustrative only, for more information refer to Transport Statement.
- Landscape information is illustrative only, for more information refer to Landscape package.
- Each building is served by at least one core, other than A, B and C which together share two access cores.
- For residential layout details, refer to 1:100 Drawings in Appendix to the Design and Access Statement.
- Where shown, areas are in m<sup>2</sup>, elevation in m, and dims in mm


NOT FOR CONSTRUCTION

P0 | For Planning | DRM | RM | JST | 06.24

REV | DESCRIPTION | DR | CHK | QA | DATE



KEY

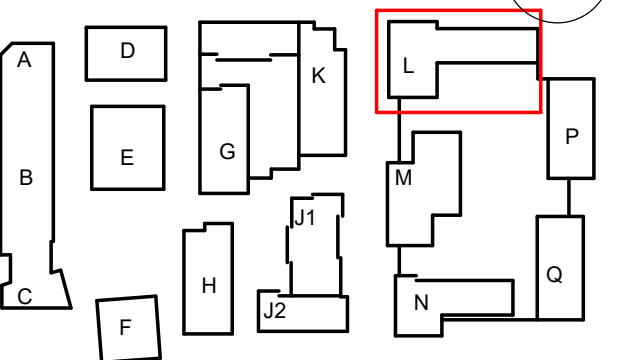

TITLE  
GA PLAN - BUILDING L - GROUND FLOOR-L01

PROJECT  
AYLESHAM CENTRE PECKHAM

PROJECT STATUS  
PLANNING

SCALE  
1 : 200

SIZE  
A1

DRAWING NO  
ASCP-DRM-ML-ZZ-DGA-A- 002275

REVISION  
P0





1 LEVEL 02-04 - BUILDING L

1 : 200 Floor Plan




2 LEVEL 05-08 - BUILDING L

1 : 200 Floor Plan



3 LEVEL 09 - BUILDING L

1 : 200 Floor Plan

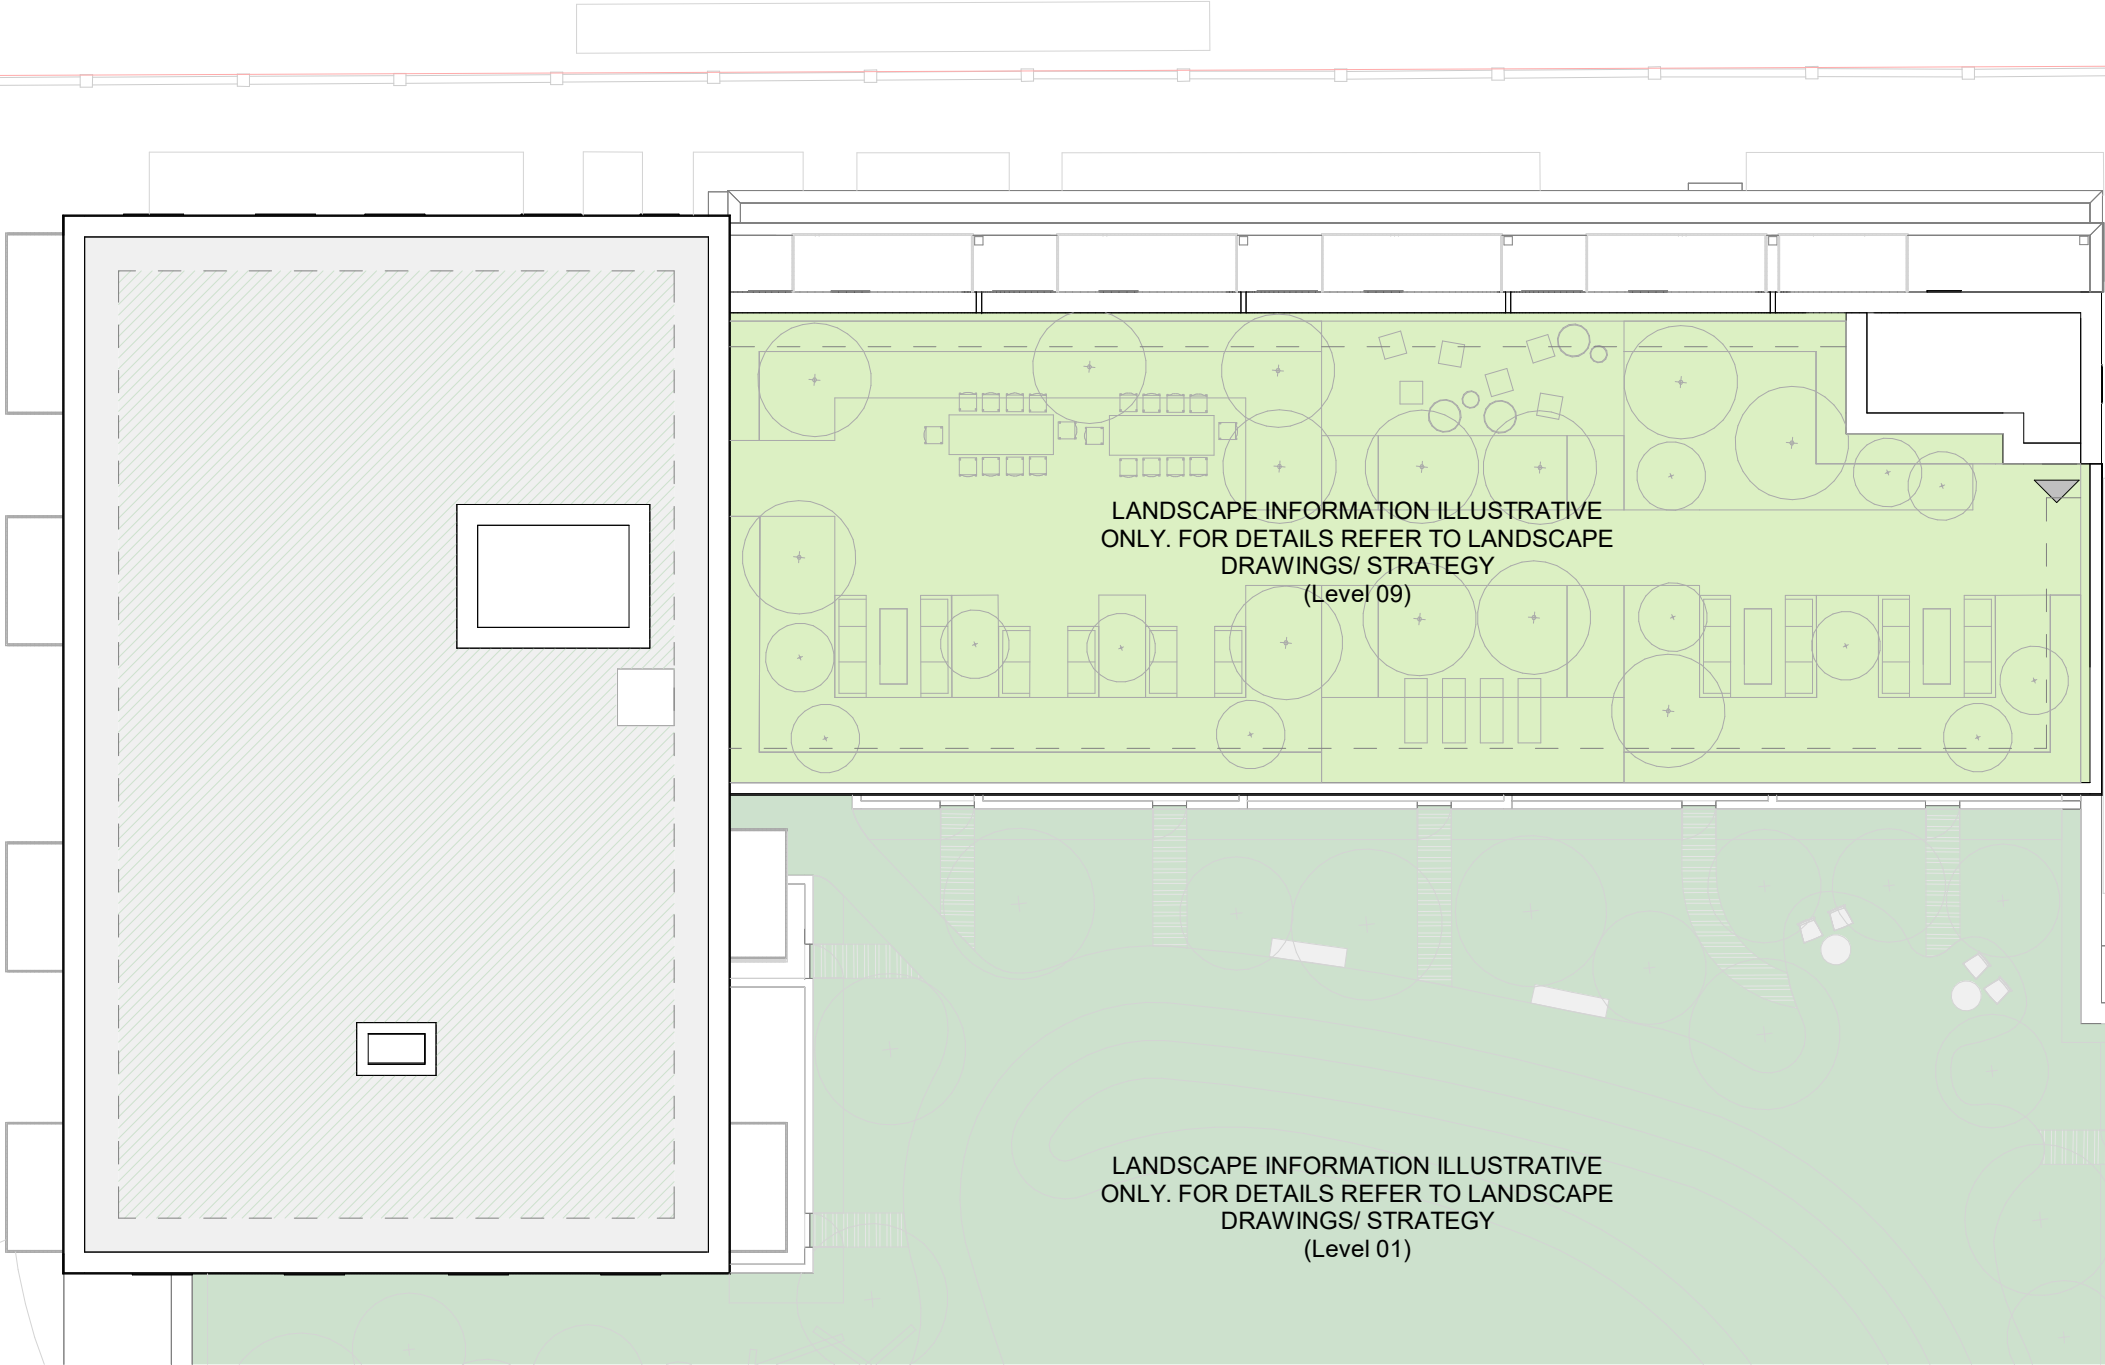

4 ROOF - BUILDING L

1 : 200 Floor Plan



CLIENT:

BERKELEY HOMES (CAPITAL) PLC.

THIS DRAWING IS COPYRIGHT OF JRM LIMITED.  
THE ORIGINAL HARD COPY OF THIS DRAWING HAS BEEN EXECUTED TO SCALE AND IS BASED ON AVAILABLE SURVEY INFORMATION.  
REPRODUCTION AND ELECTRONIC DISSEMINATION MAY RESULT IN DISTORTION AND RESIZING OF DRAWING CONTENT.  
JRM LIMITED TAKES NO RESPONSIBILITY FOR MEASUREMENTS OR SCALING TAKEN FROM ANY OTHER DRAWING THAN THE ORIGINAL HARD COPY ISSUED BY JRM AND NO RELIANCE MAY BE PLACED ON SUCH DIMENSIONS. IF NO DIMENSION IS GIVEN, IT IS THE BUILDING SHOWN AS DOTTED OUTLINES REPRESENT EXISTING BUILDINGS HERE A CONSENT FOR A NEW BUILDING IS IN PLACE RESPONSIBILITY OF THE RECIPIENT TO ASCERTAIN THE DIMENSION SPECIFICALLY FROM THE ARCHITECT OR BY SITE MEASUREMENT. THE SOUND OF ALL STRUCTURAL & SERVICE ELEMENTS MUST ALWAYS BE CHECKED AGAINST THE RELEVANT ENGINEERED DRAWINGS.  
ANY OMISSIONS OR DISCREPANCIES BETWEEN DRAWING INFORMATION SHOULD BE BROUGHT TO THE ATTENTION OF THE CONTRACT ADMINISTRATOR.  
CDM REGISTER: FLAGGED HAS ISSUES RELATING TO CONSTRUCTION (DESIGN AND MANAGEMENT) TO BE ADDRESSED DURING DESIGN DEVELOPMENT TO BE READ IN CONJUNCTION WITH DESIGN RISK REGISTER AND RESIDUAL RISK REGISTER.  
FURNITURE LOCATIONS ARE ILLUSTRATIVE

NOTES:

KEY

X Block Reference

Planning Application Site Boundary

|                            |                                    |
|----------------------------|------------------------------------|
| 1B1P                       | Ancillary/Plant/Back of House      |
| 1B2P                       | Flexible Retail/Leisure/Commercial |
| 2B3P                       | Workspace                          |
| 2B4P                       | Residential Cycle Store            |
| 3B5P                       | Supermarket Lobby                  |
| 3B6P                       | Supermarket Service Yard           |
| 2B3P Duplex                |                                    |
| 2B4P Duplex                | Roof Garden (Residential Amenity)  |
| 3B5P Duplex                | Podium (Residential Amenity)       |
| 3B6P Duplex                | Green Roof                         |
| Wheelchair Accessible Home | Indicative MEP/PPV                 |
|                            | 900mm offset                       |


NOTES

- Context information is illustrative only.
- Spot heights (AOD) are indicative and subject to Landscape and Servicing design development.
- Architectural design subject to ongoing design development through subsequent RIBA work stages.
- Structure information is illustrative only, for more information refer to Structure Engineer package.
- Servicing/Transport information is illustrative only, for more information refer to Transport Statement.
- Landscape information is illustrative only, for more information refer to Landscape package.
- Each building is served by at least one core, other than A, B and C which together share two access cores.
- For residential layout details, refer to 1:100 Drawings in Appendix to the Design and Access Statement.
- Where shown, areas are in m<sup>2</sup>, elevation in m, and dims in mm.

NOT FOR CONSTRUCTION


P0 | For Planning | DRM | RM | JST | 06.24

REV | DESCRIPTION | DR | CHK | QA | DATE

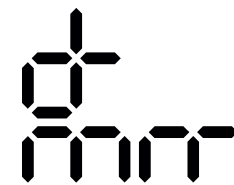

JRM LTD  
Magdalen House  
136-148 Colindale Avenue  
London SE1 7TU UK  
+44 (0)20 7803 0177  
mail@jrmstudio.com  
www.jrmstudio.com

KEY

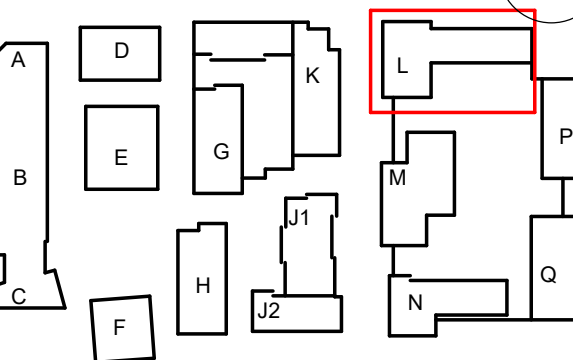

TITLE

GA PLAN - BUILDING L - L02-ROOF

PROJECT

AYLESHAM CENTRE PECKHAM


PROJECT STATUS SCALE SIZE

PLANNING 1 : 200 A1


DRAWING NO REVISION

ASCP-DRM-ML-ZZ-DGA-A- 002276 P0




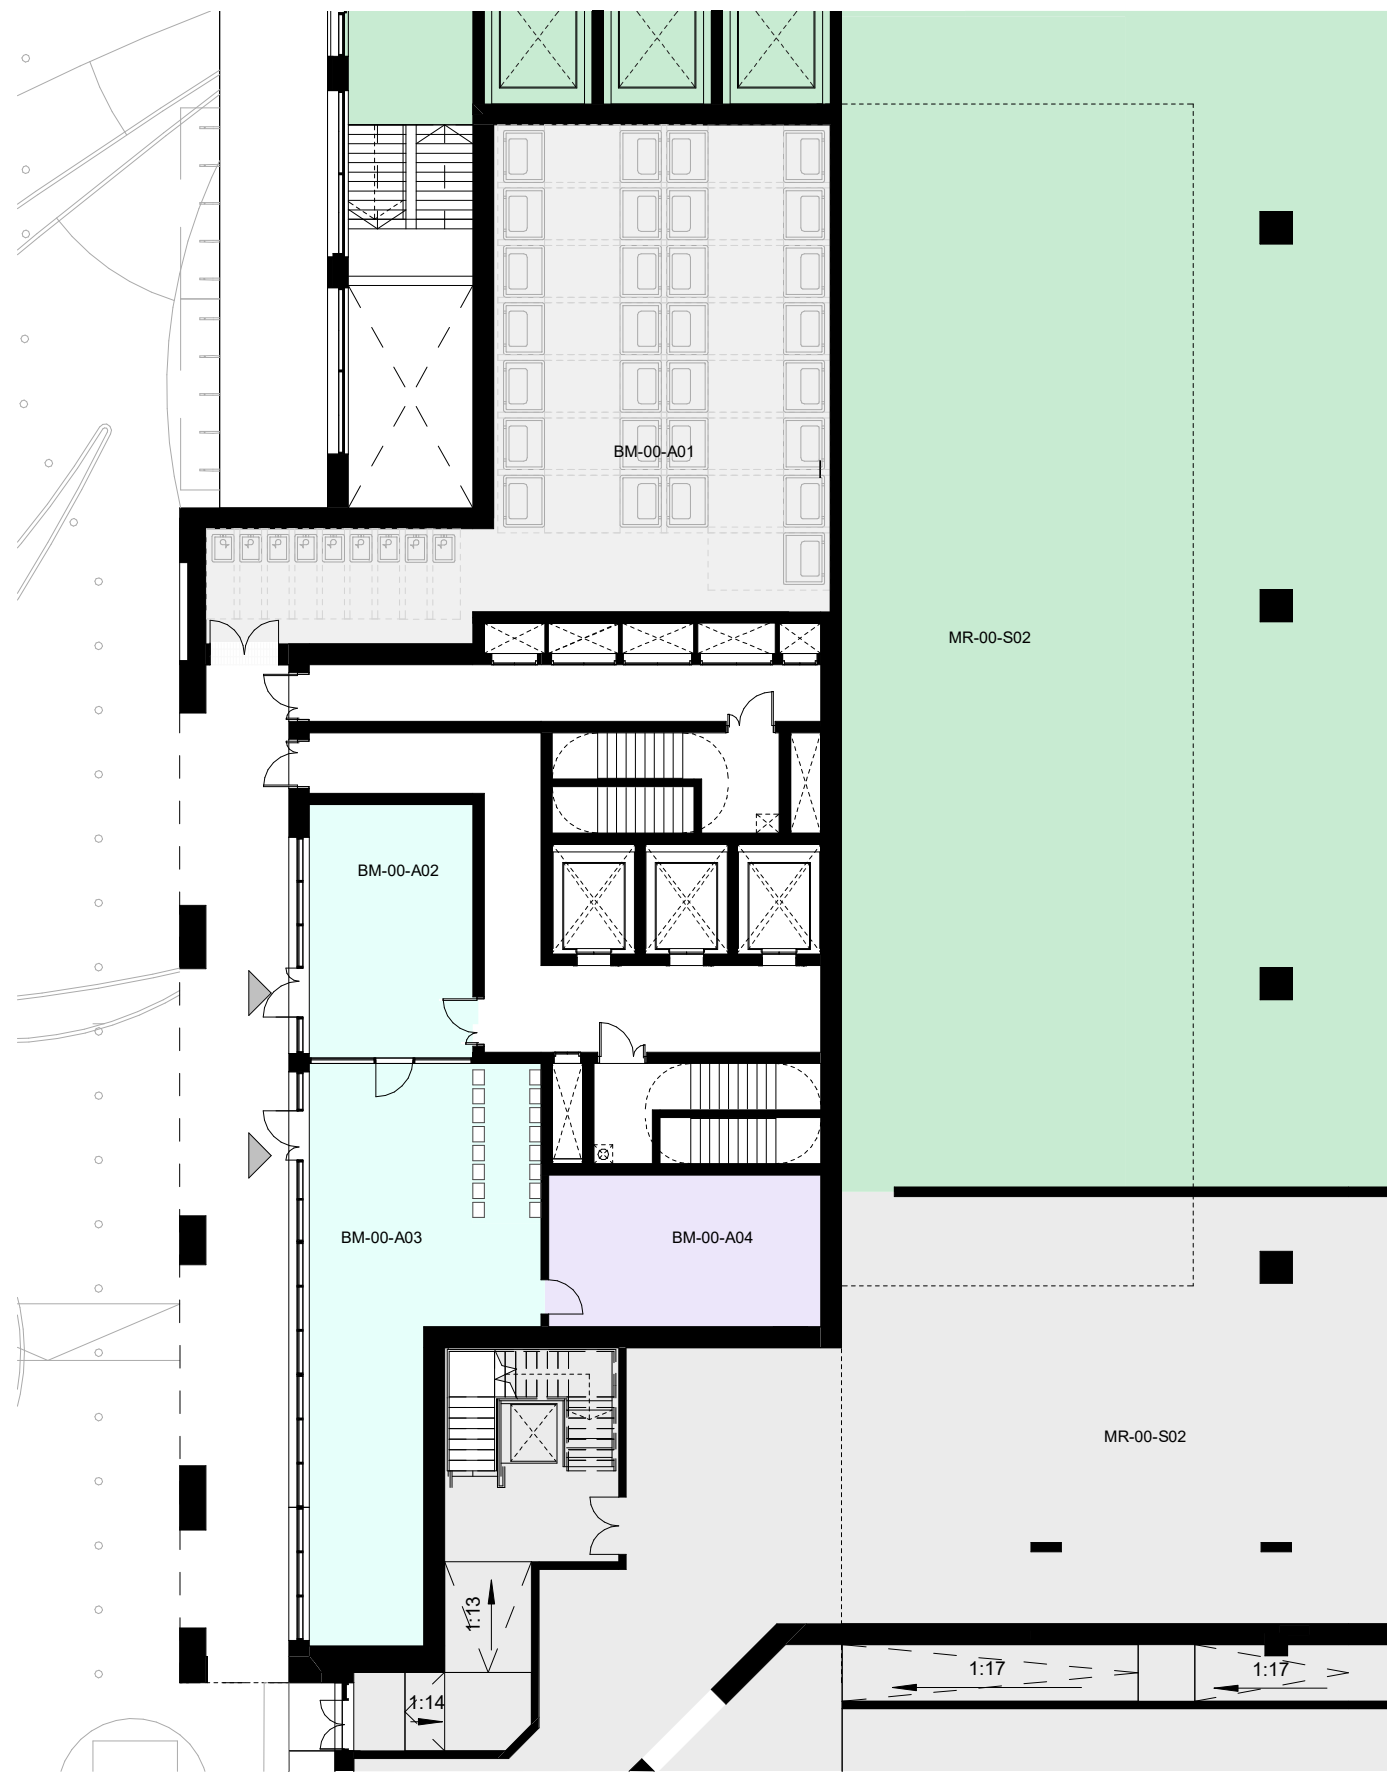

1 GROUND FLOOR - BUILDING M  
1 : 200 Floor Plan

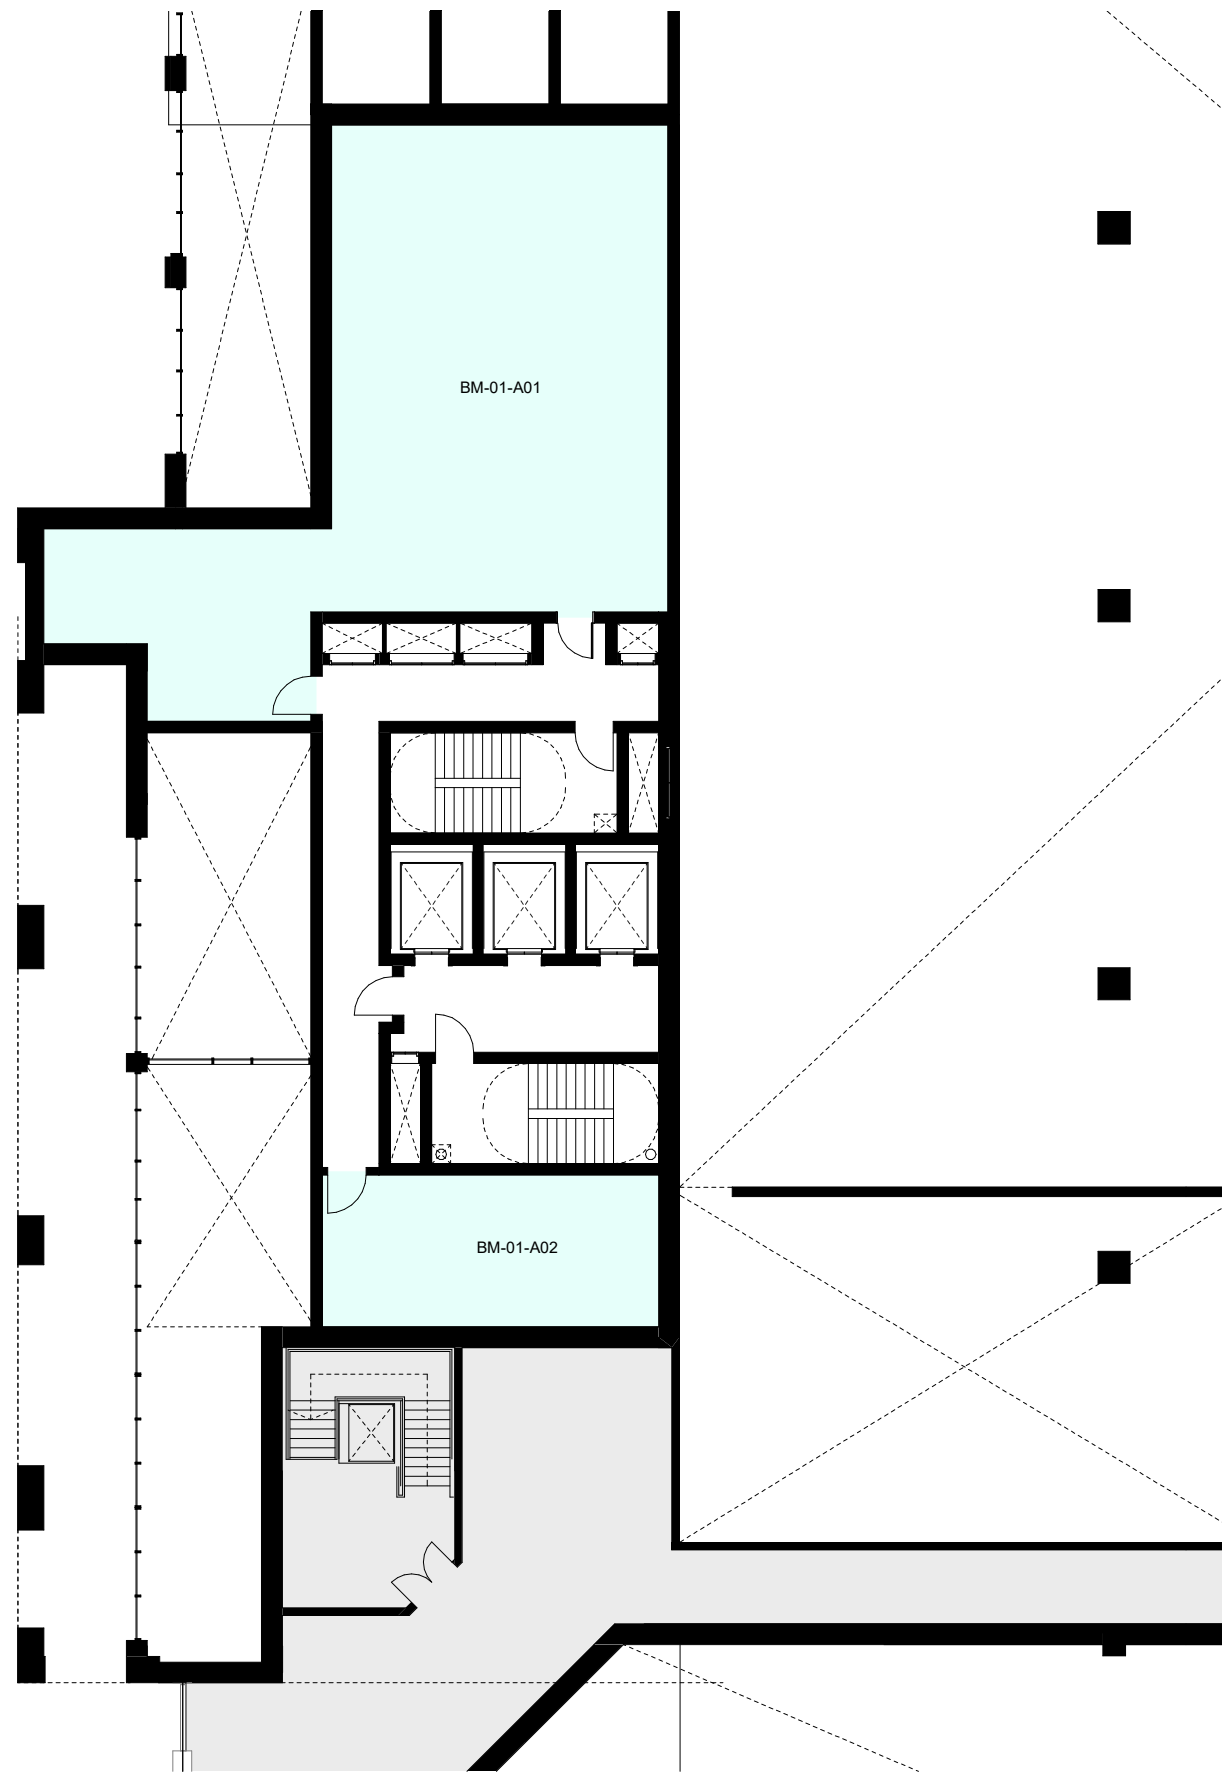

2 MEZZANINE - BUILDING M  
1 : 200 Floor Plan

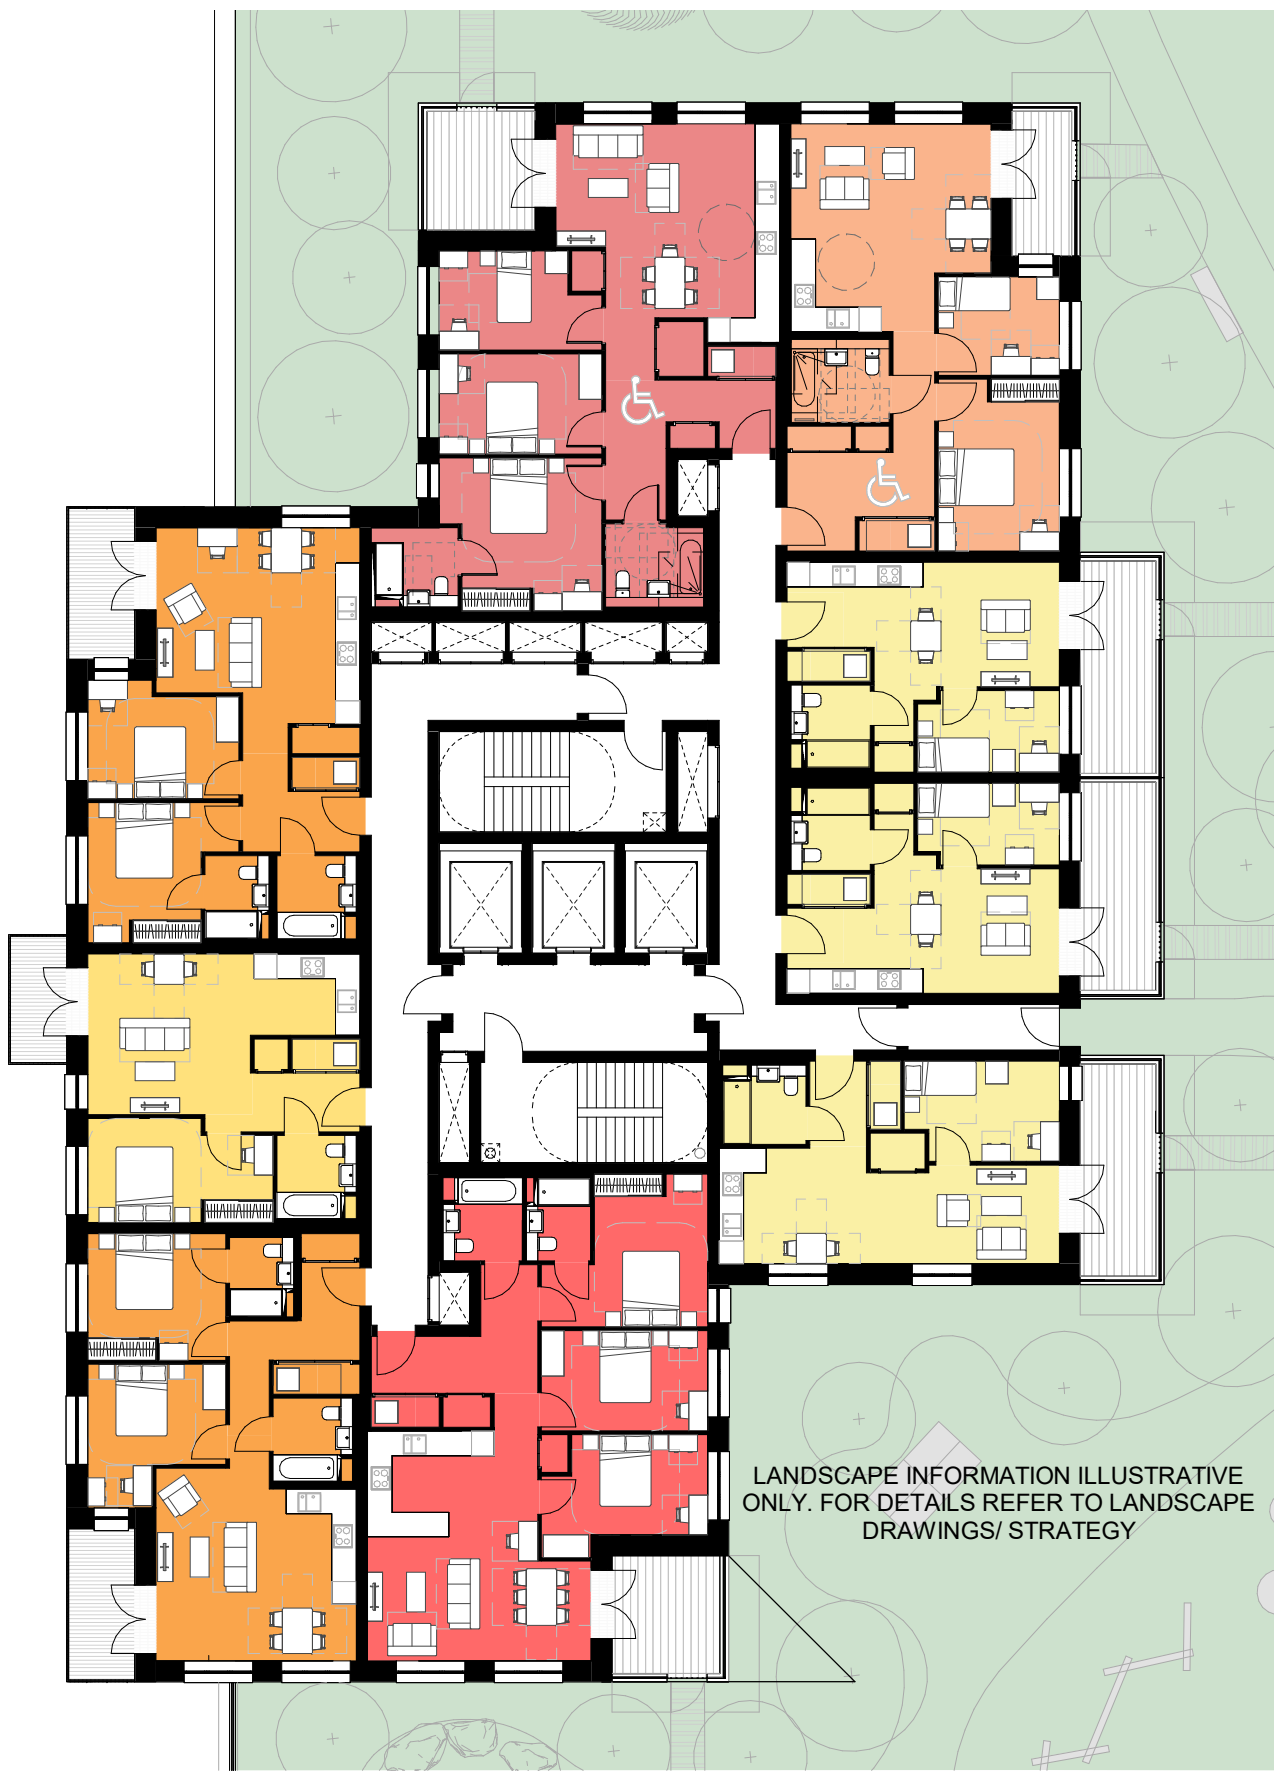

3 LEVEL 01 - BUILDING M  
1 : 200 Floor Plan



4 LEVEL 02-06 - BUILDING M  
1 : 200 Floor Plan



CLIENT:  
BERKELEY HOMES (CAPITAL) PLC.

THIS DRAWING IS COPYRIGHT OF JRM LIMITED.  
THE ORIGINAL HARD COPY OF THIS DRAWING HAS BEEN EXECUTED TO SCALE AND IS BASED ON AVAILABLE SURVEY INFORMATION.  
REPRODUCTION AND ELECTRONIC DISSEMINATION MAY RESULT IN DISTORTION AND RESIZING OF DRAWING CONTENT.  
JRM LIMITED TAKES NO RESPONSIBILITY FOR MEASUREMENTS OR SCALING TAKEN FROM ANY OTHER DRAWING THAN THE ORIGINAL HARD COPY ISSUED BY JRM AND NO RELIANCE MAY BE PLACED ON SUCH DIMENSIONS. IF NO DIMENSION IS GIVEN, IT IS THE BUILDING SHOWN AS DOTTED OUTLINES REPRESENT EXISTING BUILDINGS HERE A CONSENT FOR A NEW BUILDING IS IN PLACE RESPONSIBILITY OF THE RECIPIENT TO ASCERTAIN THE DIMENSION SPECIFICALLY FROM THE ARCHITECT OR BY SITE MEASUREMENT. THE SIGN OF ALL STRUCTURAL & SERVICE ELEMENTS MUST ALWAYS BE CHECKED AGAINST THE RELEVANT ENGINEERING DRAWINGS.  
ANY OMISSIONS OR DISCREPANCIES BETWEEN DRAWING INFORMATION SHOULD BE BROUGHT TO THE ATTENTION OF THE CONTRACT ADMINISTRATOR.  
CDM REGISTER: FLAGGED HAS ISSUES RELATING TO CONSTRUCTION (DESIGN AND MANAGEMENT) TO BE ADDRESSED DURING DESIGN DEVELOPMENT.  
TO BE READ IN CONJUNCTION WITH DESIGN RISK REGISTER AND RESIDUAL RISK REGISTER.  
FURNITURE LOCATIONS ARE ILLUSTRATIVE

NOTES:

KEY



Block Reference



Planning Application Site Boundary



1B1P



1B2P



2B3P



2B4P



3B5P



3B6P



2B3P Duplex



2B4P Duplex



3B5P Duplex



3B6P Duplex



Ancillary/Plant/Back of House



Flexible Retail/Leisure/Commercial



Workspace



Residential Cycle Store



Supermarket Lobby



Supermarket Service Yard



Roof Garden (Residential Amenity)



Podium (Residential Amenity)



Green Roof



Indicative MEP/PPV



900mm offset


NOTES

- Context information is illustrative only.
- Spot heights (AOD) are indicative and subject to Landscape and Servicing design development.
- Architectural design subject to ongoing design development through subsequent RIBA work stages.
- Structure information is illustrative only, for more information refer to Structure Engineer package.
- Servicing/Transport information is illustrative only, for more information refer to Transport Statement.
- Landscape information is illustrative only, for more information refer to Landscape package.
- Each building is served by at least one core, other than A, B and C which together share two access cores.
- For residential layout details, refer to 1:100 Drawings in Appendix to the Design and Access Statement.
- Where shown, areas are in m<sup>2</sup>, elevation in m, and dims in mm

NOT FOR CONSTRUCTION


P0 | For Planning | DRM | RM | JSt | 06.24

REV | DESCRIPTION | DR | CHK | QA | DATE

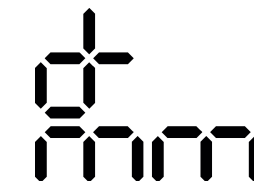

JRM Ltd  
Magdalen House  
136-148 Colindale Avenue  
London N9 7JL  
+44 (0)20 7803 0177  
mail@jrmstudio.com  
www.jrmstudio.com

KEY

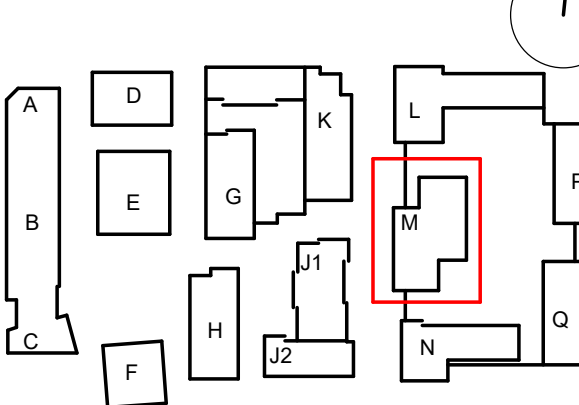

TITLE  
GA PLAN - BUILDING M - GROUND FLOOR-L06

PROJECT  
AYLESHAM CENTRE PECKHAM

PROJECT STATUS  
PLANNING

SCALE  
1 : 200

SIZE  
A1


DRAWING NO  
ASCP-DRM-MM-ZZ-DGA-A- 002300

REVISION  
P0





1 LEVEL 07-08 - BUILDING M  
1 : 200 Floor Plan

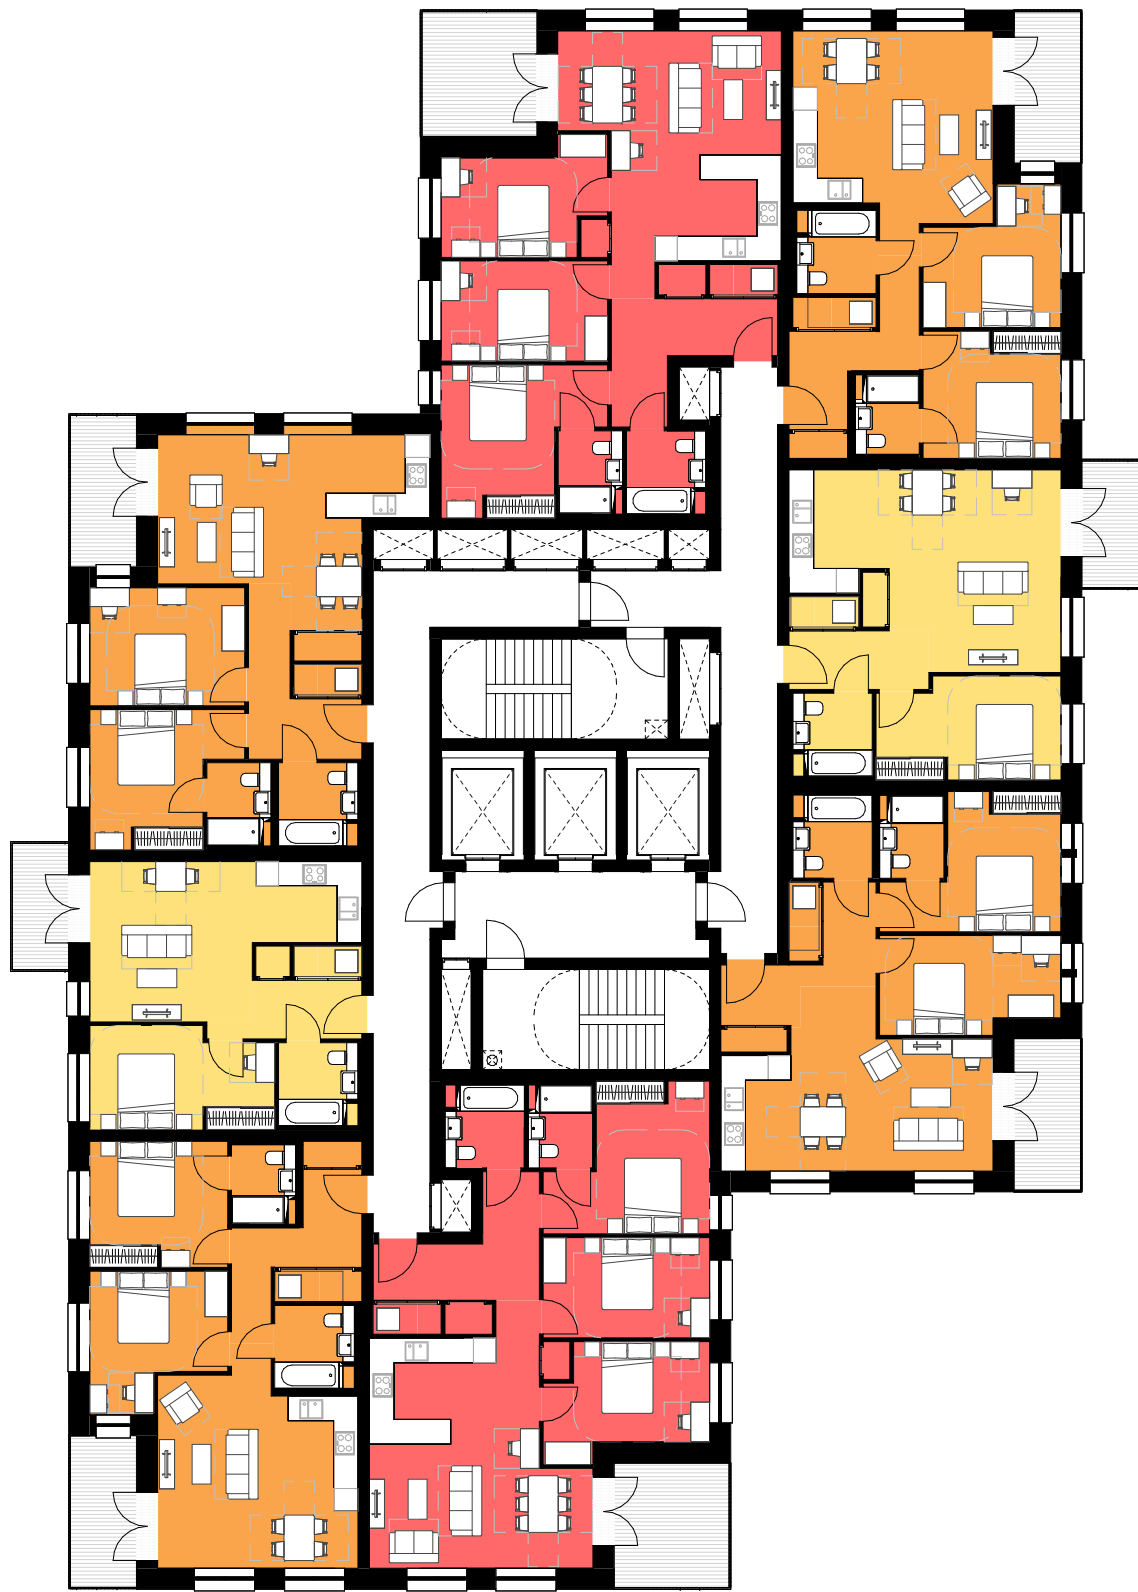

2 LEVEL 09-11 - BUILDING M  
1 : 200 Floor Plan



3 LEVEL 12-13 - BUILDING M  
1 : 200 Floor Plan



4 LEVEL 14-15 - BUILDING M  
1 : 200 Floor Plan



CLIENT:

BERKELEY HOMES (CAPITAL) PLC.

THIS DRAWING IS COPYRIGHT OF JDRM LIMITED.

THE ORIGINAL HARD COPY OF THIS DRAWING HAS BEEN EXECUTED TO SCALE AND IS BASED ON AVAILABLE SURVEY INFORMATION.

REPRODUCTION AND ELECTRONIC DISSEMINATION MAY RESULT IN DISTORTION AND RESIZING OF DRAWING CONTENT.

JDRM LIMITED TAKES NO RESPONSIBILITY FOR MEASUREMENTS OR SCALING TAKEN FROM ANY OTHER DRAWING THAN THE ORIGINAL HARD COPY ISSUED BY JDRM AND NO RELIANCE MAY BE PLACED ON SUCH DIMENSIONS. IF NO DIMENSION IS GIVEN, IT IS THE BUILDING SHOWN AS DOTTED OUTLINES REPRESENT EXISTING BUILDINGS HERE A CONSENT FOR A NEW BUILDING IS IN PLACE RESPONSIBILITY OF THE RECIPIENT TO ASCERTAIN THE DIMENSION SPECIFICALLY FROM THE ARCHITECT OR BY SITE MEASUREMENT. THE SOUND OF ALL STRUCTURAL & SERVICE ELEMENTS MUST ALWAYS BE CHECKED AGAINST THE RELEVANT ENGINEERING DRAWINGS.

ANY OMISSIONS OR DISCREPANCIES BETWEEN DRAWING INFORMATION SHOULD BE BROUGHT TO THE ATTENTION OF THE CONTRACT ADMINISTRATOR.

CDM REGISTER: FLAGGED HAS ISSUES RELATING TO CONSTRUCTION (DESIGN AND MANAGEMENT) TO BE ADDRESSED DURING DESIGN DEVELOPMENT.

TO BE READ IN CONJUNCTION WITH DESIGN RISK REGISTER AND RESIDUAL RISK REGISTER.

FURNITURE LOCATIONS ARE ILLUSTRATIVE.

NOTES:

KEY

X

Block Reference

—

Planning Application Site Boundary

1B1P

1B2P

2B3P

2B4P

3B5P

3B6P

2B3P Duplex

2B4P Duplex

3B5P Duplex

3B6P Duplex

Ancillary/Plant/Back of House

Flexible Retail/Leisure/Commercial

Workspace

Residential Cycle Store

Supermarket Lobby

Supermarket Service Yard

Roof Garden (Residential Amenity)

Podium (Residential Amenity)

Green Roof

Indicative MEP/PPV

900mm offset

Wheelchair Accessible Home

NOTES

1. Context information is illustrative only.

2. Spot heights (AOD) are indicative and subject to Landscape and Servicing design development.

3. Architectural design subject to ongoing design development through subsequent RIBA work stages.

4. Structure information is illustrative only, for more information refer to Structure Engineer package.

5. Servicing/Transport information is illustrative only, for more information refer to Transport Statement.

6. Landscape information is illustrative only, for more information refer to Landscape package.

7. Each building is served by at least one core, other than A, B and C which together share two access cores.

8. For residential layout details, refer to 1:100 Drawings in Appendix to the Design and Access Statement.

9. Where shown, areas are in m<sup>2</sup>, elevation in m, and dims in mm.

NOT FOR CONSTRUCTION

P0 | For Planning | DRM | RM | JSt | 06.24

REV | DESCRIPTION | DR | CHK | QA | DATE

JDRM

JDRM Ltd

Magdalen House

136-148 Colindale Avenue

London N5 1TU UK

+44 (0)20 7803 0177

mail@jdrmostudio.com

www.jdrmostudio.com

KEY

A

B

C

D

E

F

G

H

I

J1

J2

K

L

M

N

P

Q

1

TITLE

GA PLAN - BUILDING M - L07-L15

PROJECT

AYLESHAM CENTRE PECKHAM

PROJECT STATUS

SCALE

SIZE

PLANNING

1 : 200

A1

DRAWING NO

REVISION

ASCP-DRM-MM-ZZ-DGA-A- 002301


P0

25









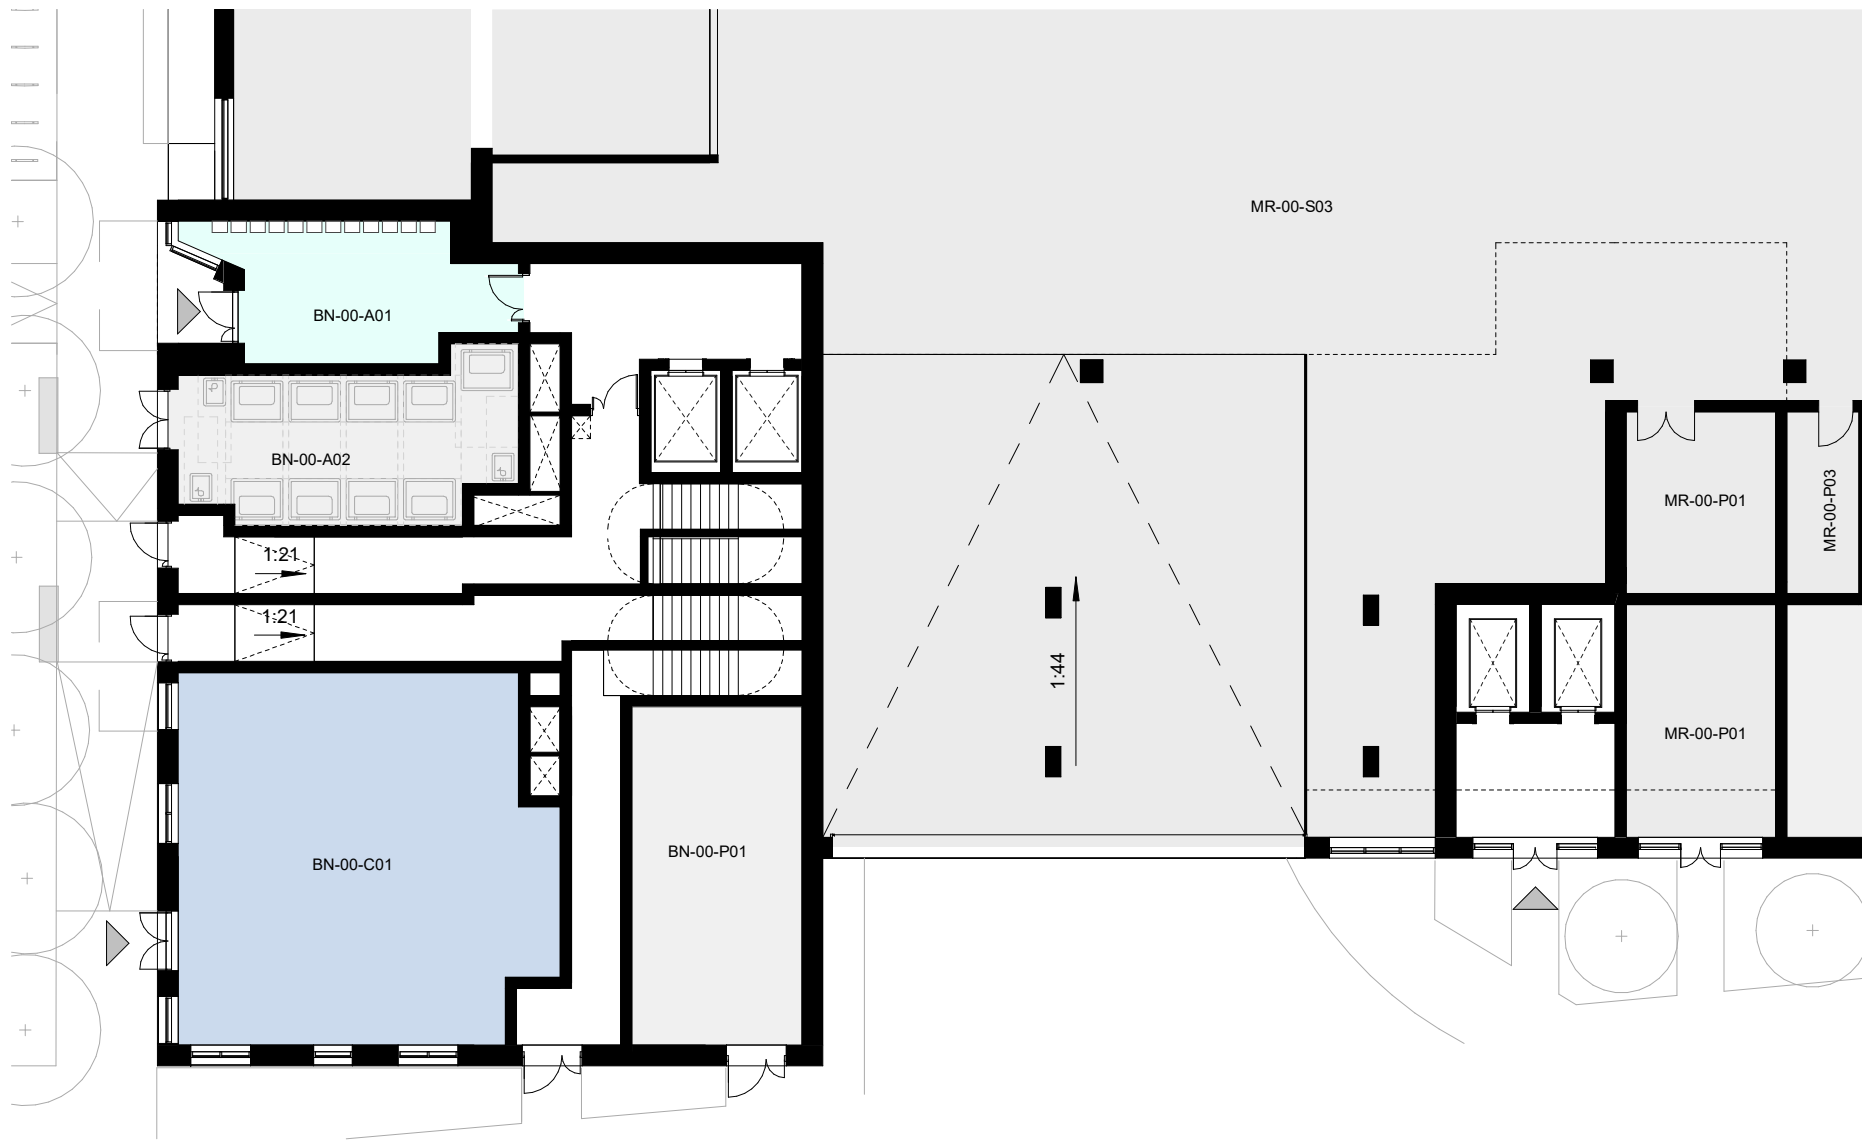

1 GROUND FLOOR - BUILDING N  
1 : 200 Floor Plan

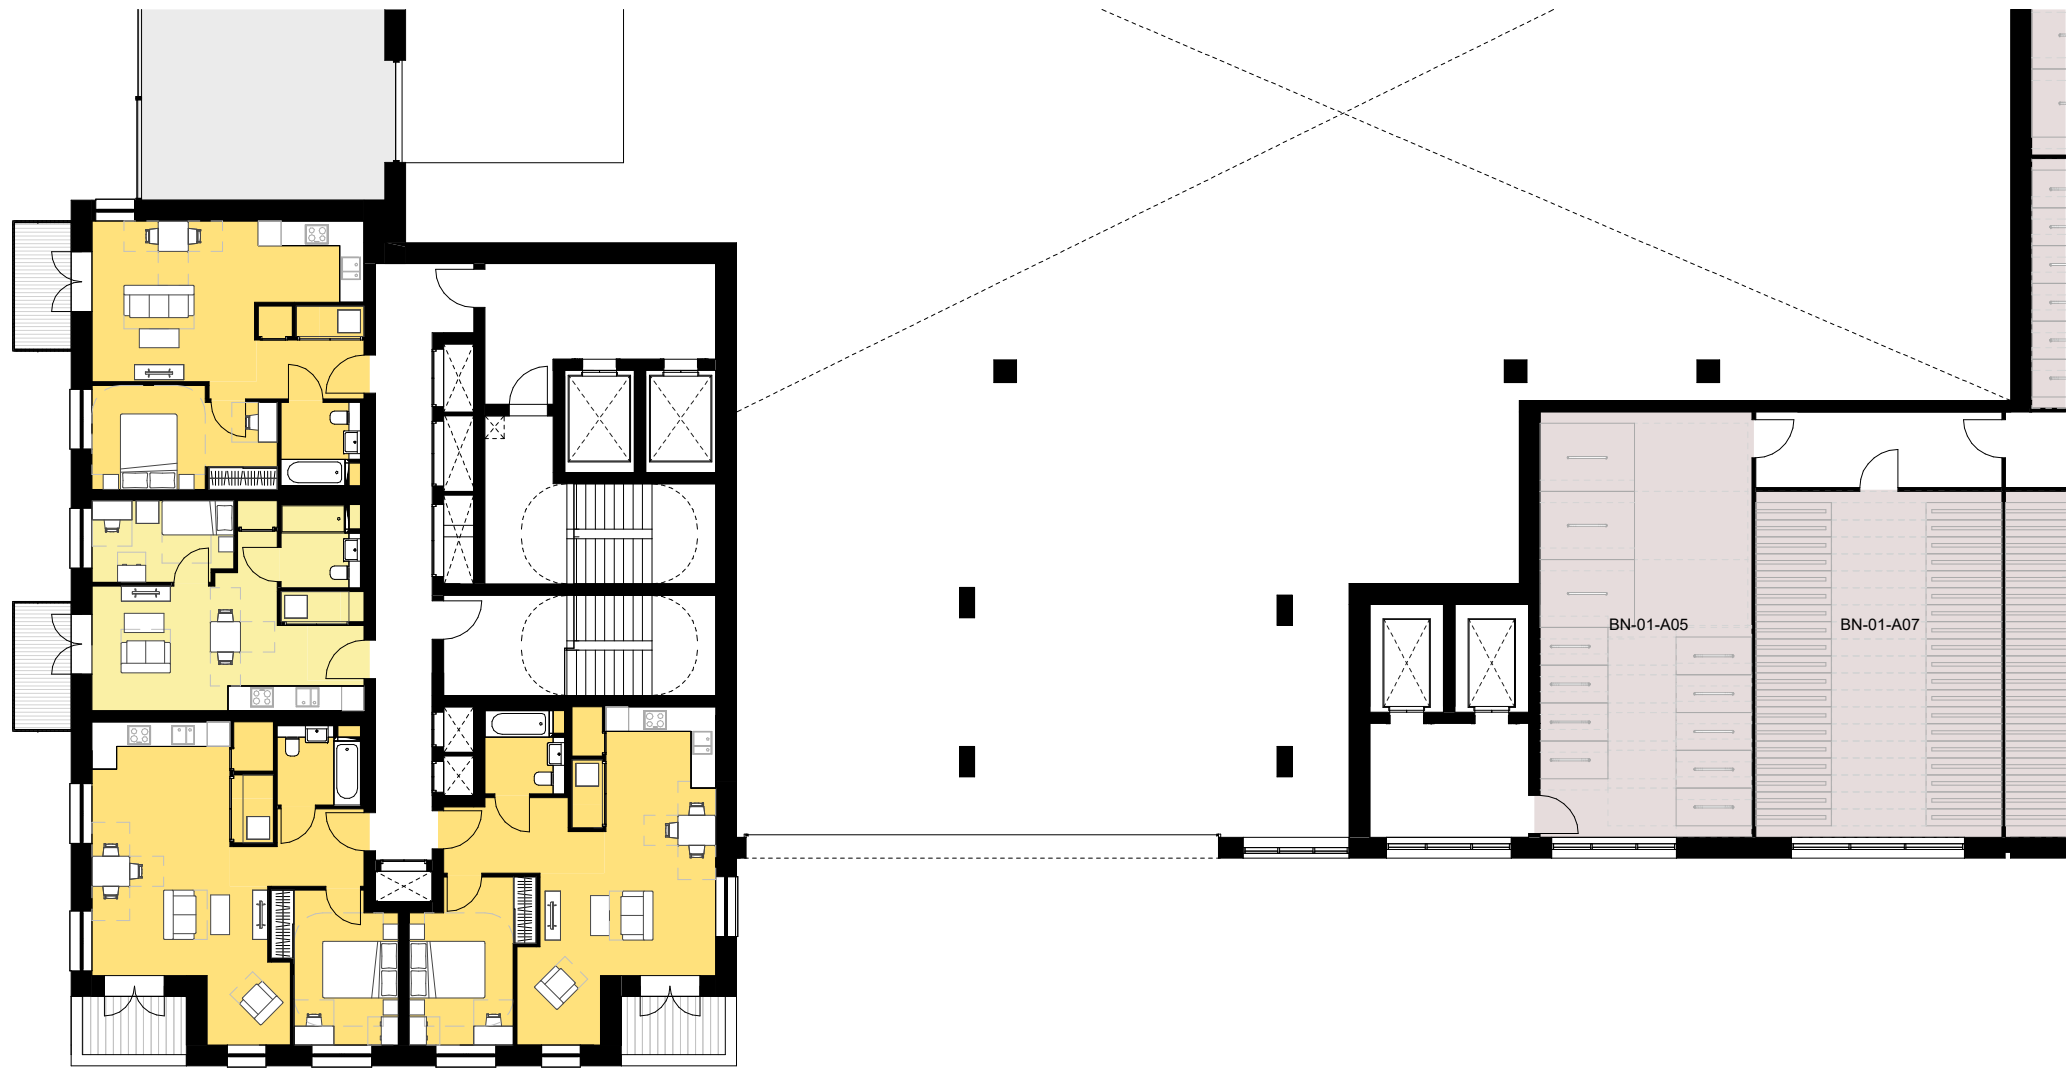


2 UPPER GROUND FLOOR - BUILDING N  
1 : 200 Floor Plan

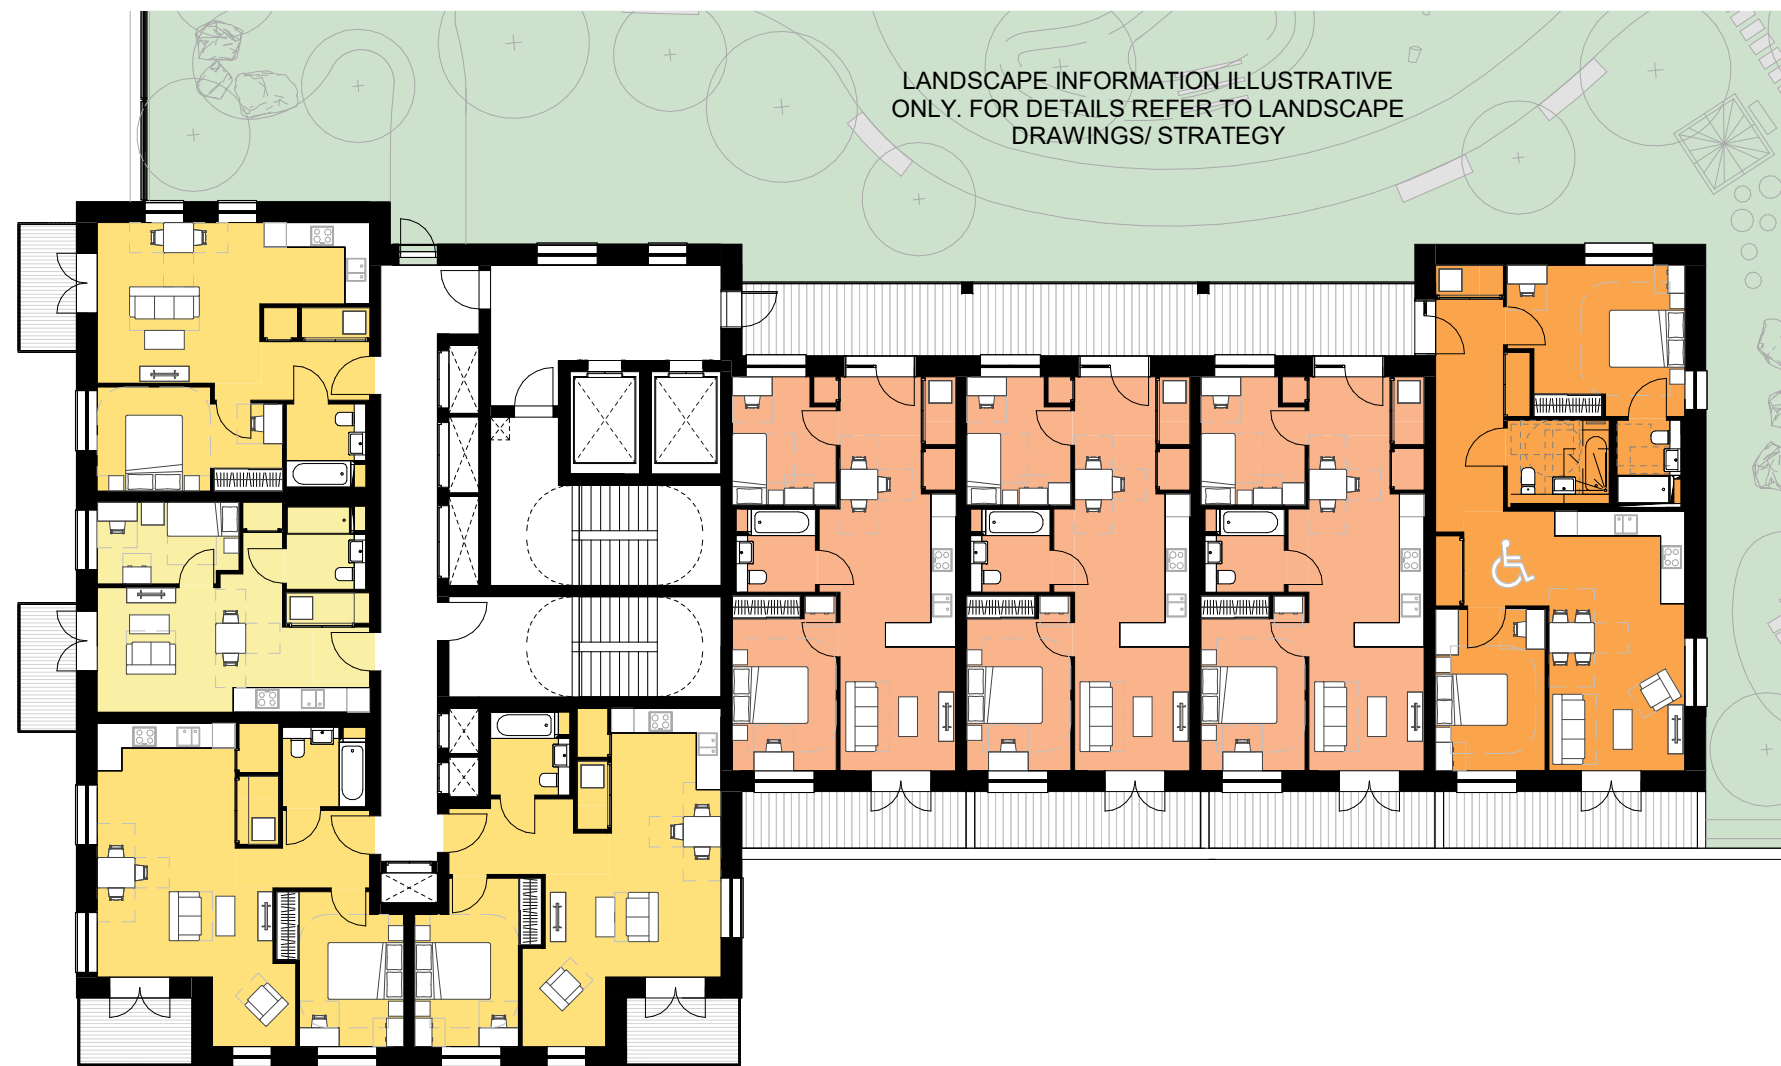

3 LEVEL 01 - BUILDING N  
1 : 200 Floor Plan



4 LEVEL 02-03 - BUILDING N  
1 : 200 Floor Plan

 

CLIENT:

BERKELEY HOMES (CAPITAL) PLC.

THIS DRAWING IS COPYRIGHT OF JRM LIMITED.  
THE ORIGINAL HARD COPY OF THIS DRAWING HAS BEEN EXECUTED TO SCALE AND IS BASED ON AVAILABLE SURVEY INFORMATION.  
REPRODUCTION AND ELECTRONIC DISSEMINATION MAY RESULT IN DISTORTION AND RESIZING OF DRAWING CONTENT.  
JRM LIMITED TAKES NO RESPONSIBILITY FOR MEASUREMENTS OR SCALING TAKEN FROM ANY OTHER DRAWING THAN THE ORIGINAL HARD COPY ISSUED BY JRM AND NO RELIANCE MAY BE PLACED ON SUCH DIMENSIONS. IF NO DIMENSION IS GIVEN, IT IS THE BUILDING SHOWN AS DOTTED OUTLINES REPRESENT EXISTING BUILDINGS HERE A CONSENT FOR A NEW BUILDING IS IN PLACE RESPONSIBILITY OF THE RECIPIENT TO ASCERTAIN THE DIMENSION SPECIFICALLY FROM THE ARCHITECT OR BY SITE MEASUREMENT. THE SIGN OF ALL STRUCTURAL & SERVICE ELEMENTS MUST ALWAYS BE CHECKED AGAINST THE RELEVANT ENGINEER DRAWINGS.  
ANY OMISSIONS OR DISCREPANCIES BETWEEN DRAWING INFORMATION SHOULD BE BROUGHT TO THE ATTENTION OF THE CONTRACT ADMINISTRATOR.  
CDM REGISTER: FLAGGED HAS ISSUES RELATING TO CONSTRUCTION (DESIGN AND MANAGEMENT) TO BE ADDRESSED DURING DESIGN DEVELOPMENT TO BE READ IN CONJUNCTION WITH DESIGN RISK REGISTER AND RESIDUAL RISK REGISTER.  
FURNITURE LOCATIONS ARE ILLUSTRATIVE

NOTES:

KEY

X Block Reference

Planning Application Site Boundary

1B1P

1B2P

2B3P

2B4P

3B5P

3B6P

2B3P Duplex

2B4P Duplex

3B5P Duplex

3B6P Duplex

Ancillary/Plant/Back of House

Flexible Retail/Leisure/Commercial

Workspace

Residential Cycle Store

Supermarket Lobby

Supermarket Service Yard

Roof Garden (Residential Amenity)

Podium (Residential Amenity)

Green Roof

Indicative MEP/PPV

900mm offset

Wheelchair Accessible Home

NOTES

- Context information is illustrative only.
- Spot heights (AOD) are indicative and subject to Landscape and Servicing design development.
- Architectural design subject to ongoing design development through subsequent RIBA work stages.
- Structure information is illustrative only, for more information refer to Structure Engineer package.
- Servicing/Transport information is illustrative only, for more information refer to Transport Statement.
- Landscape information is illustrative only, for more information refer to Landscape package.
- Each building is served by at least one core, other than A, B and C which together share two access cores.
- For residential layout details, refer to 1:100 Drawings in Appendix to the Design and Access Statement.
- Where shown, areas are in m<sup>2</sup>, elevation in m, and dims in mm.

NOT FOR CONSTRUCTION


P0 | For Planning | DRM | RM | JST | 06.24

REV | DESCRIPTION | DR | CHK | QA | DATE



JRM LTD  
Mayfield House  
136-148 Colindale Avenue  
London N9 9JT  
+44 (0)20 7803 0177  
mail@jrmstudio.com  
www.jrmstudio.com

KEY

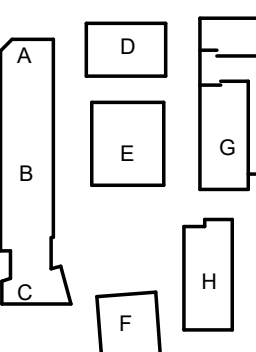

TITLE  
GA PLAN - BUILDING N - GROUND FLOOR-L03

PROJECT  
AYLESHAM CENTRE PECKHAM

PROJECT STATUS  
PLANNING

SCALE  
1 : 200

SIZE  
A1


DRAWING NO  
ASCP-DRM-MN-ZZ-DGA-A- 002325

REVISION  
P0







1 LEVEL 04 - BUILDING N  
1 : 200 Floor Plan

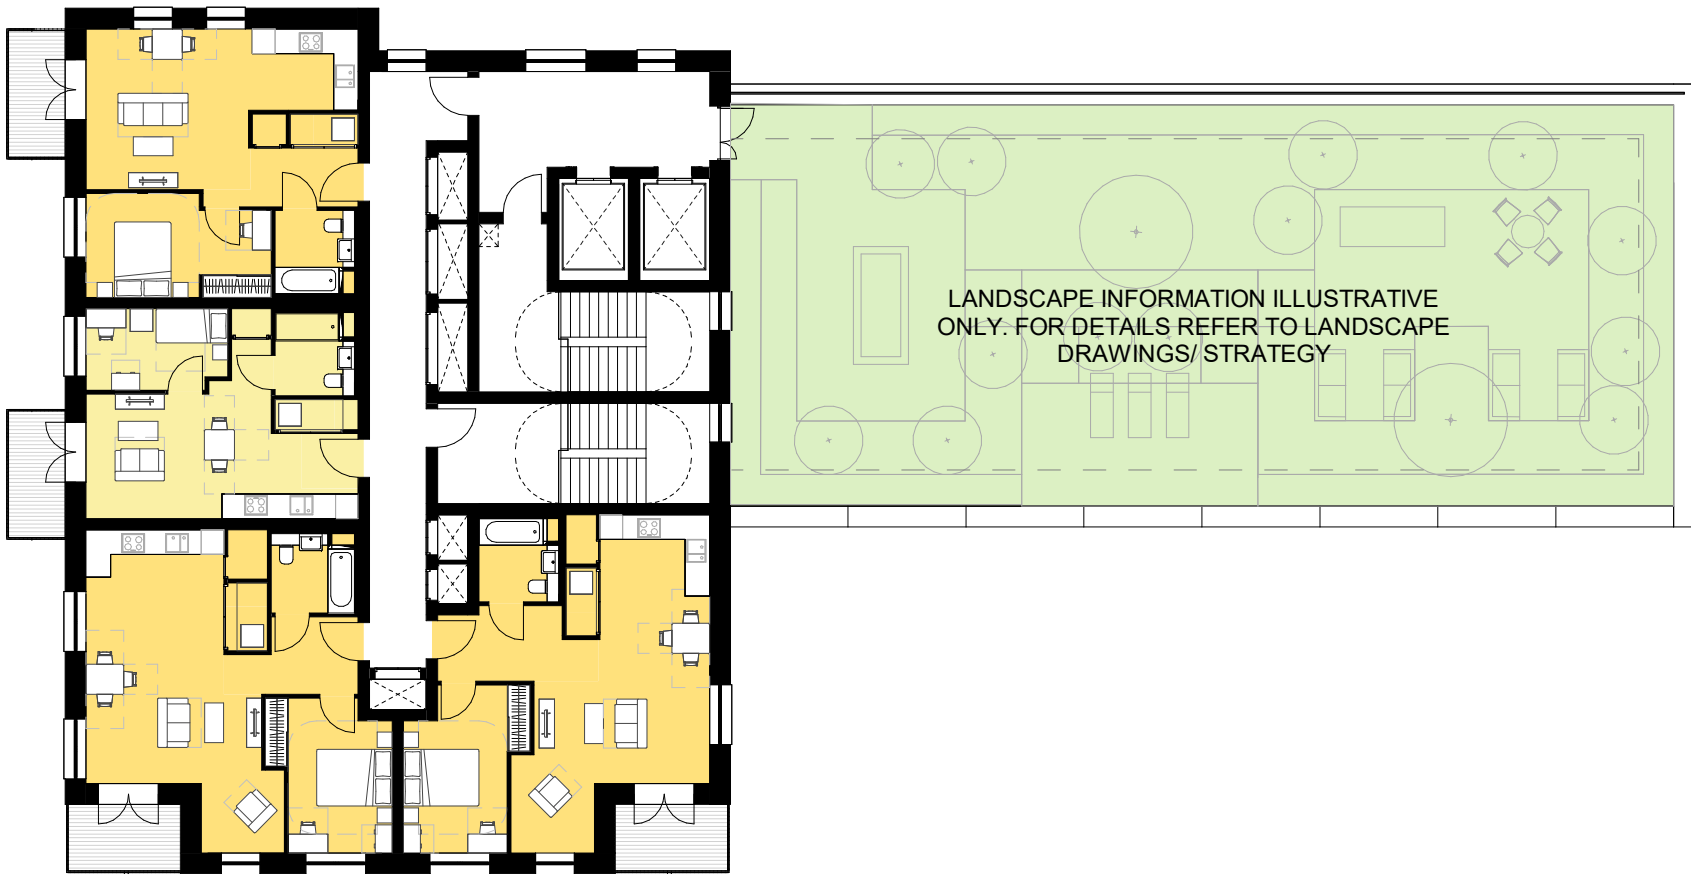

2 LEVEL 05 - BUILDING N  
1 : 200 Floor Plan

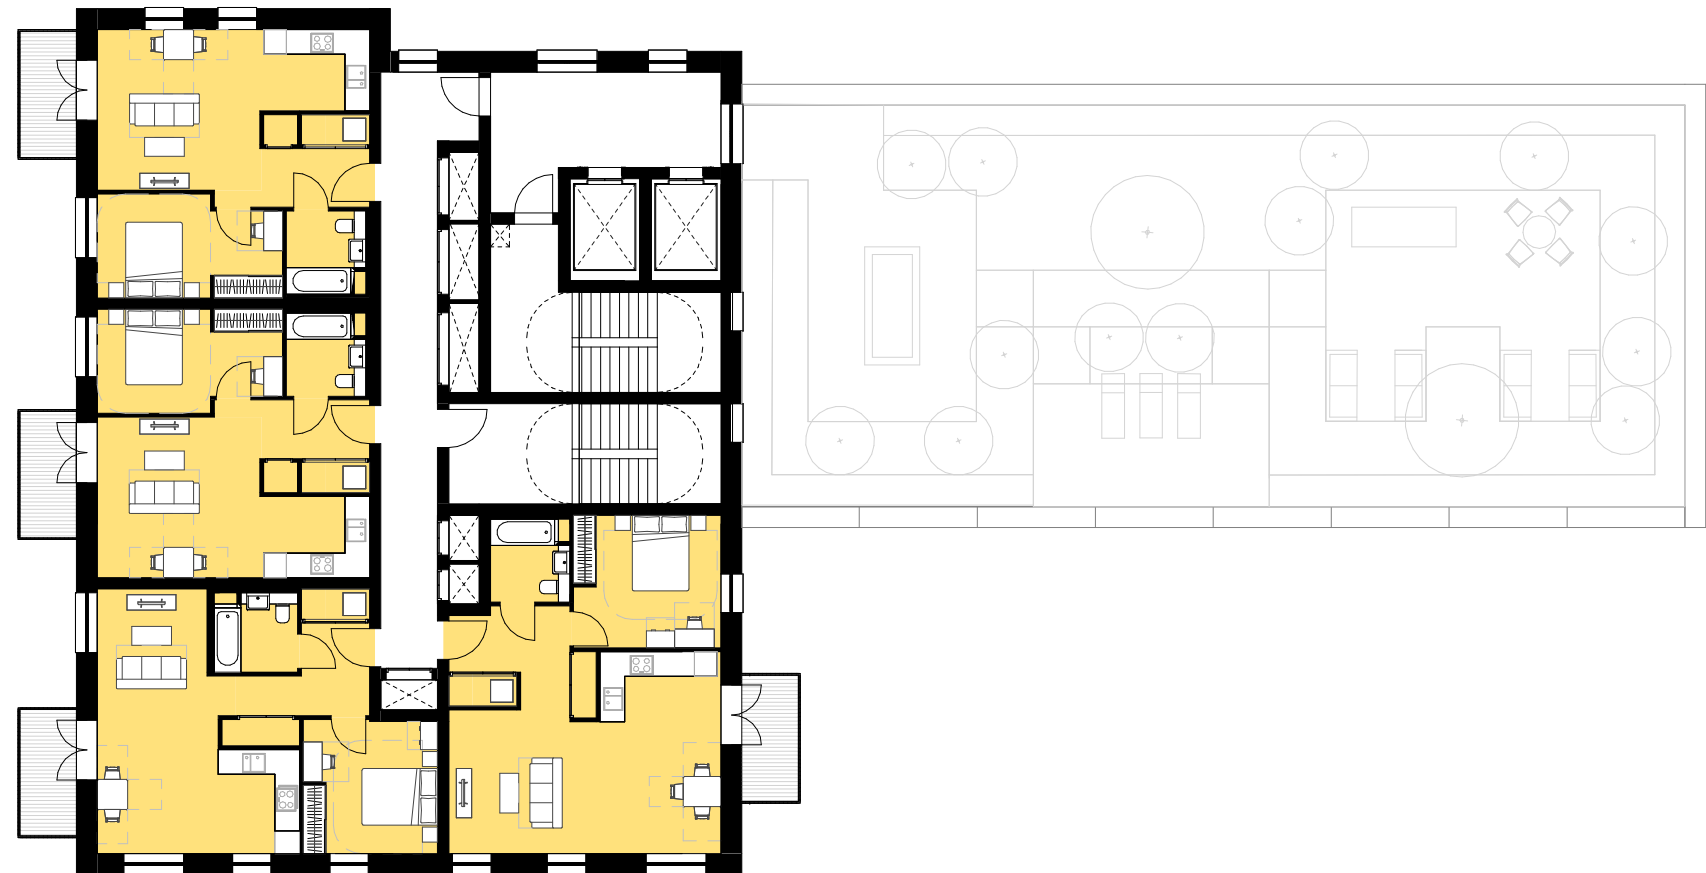

3 LEVEL 06-11 - BUILDING N  
1 : 200 Floor Plan

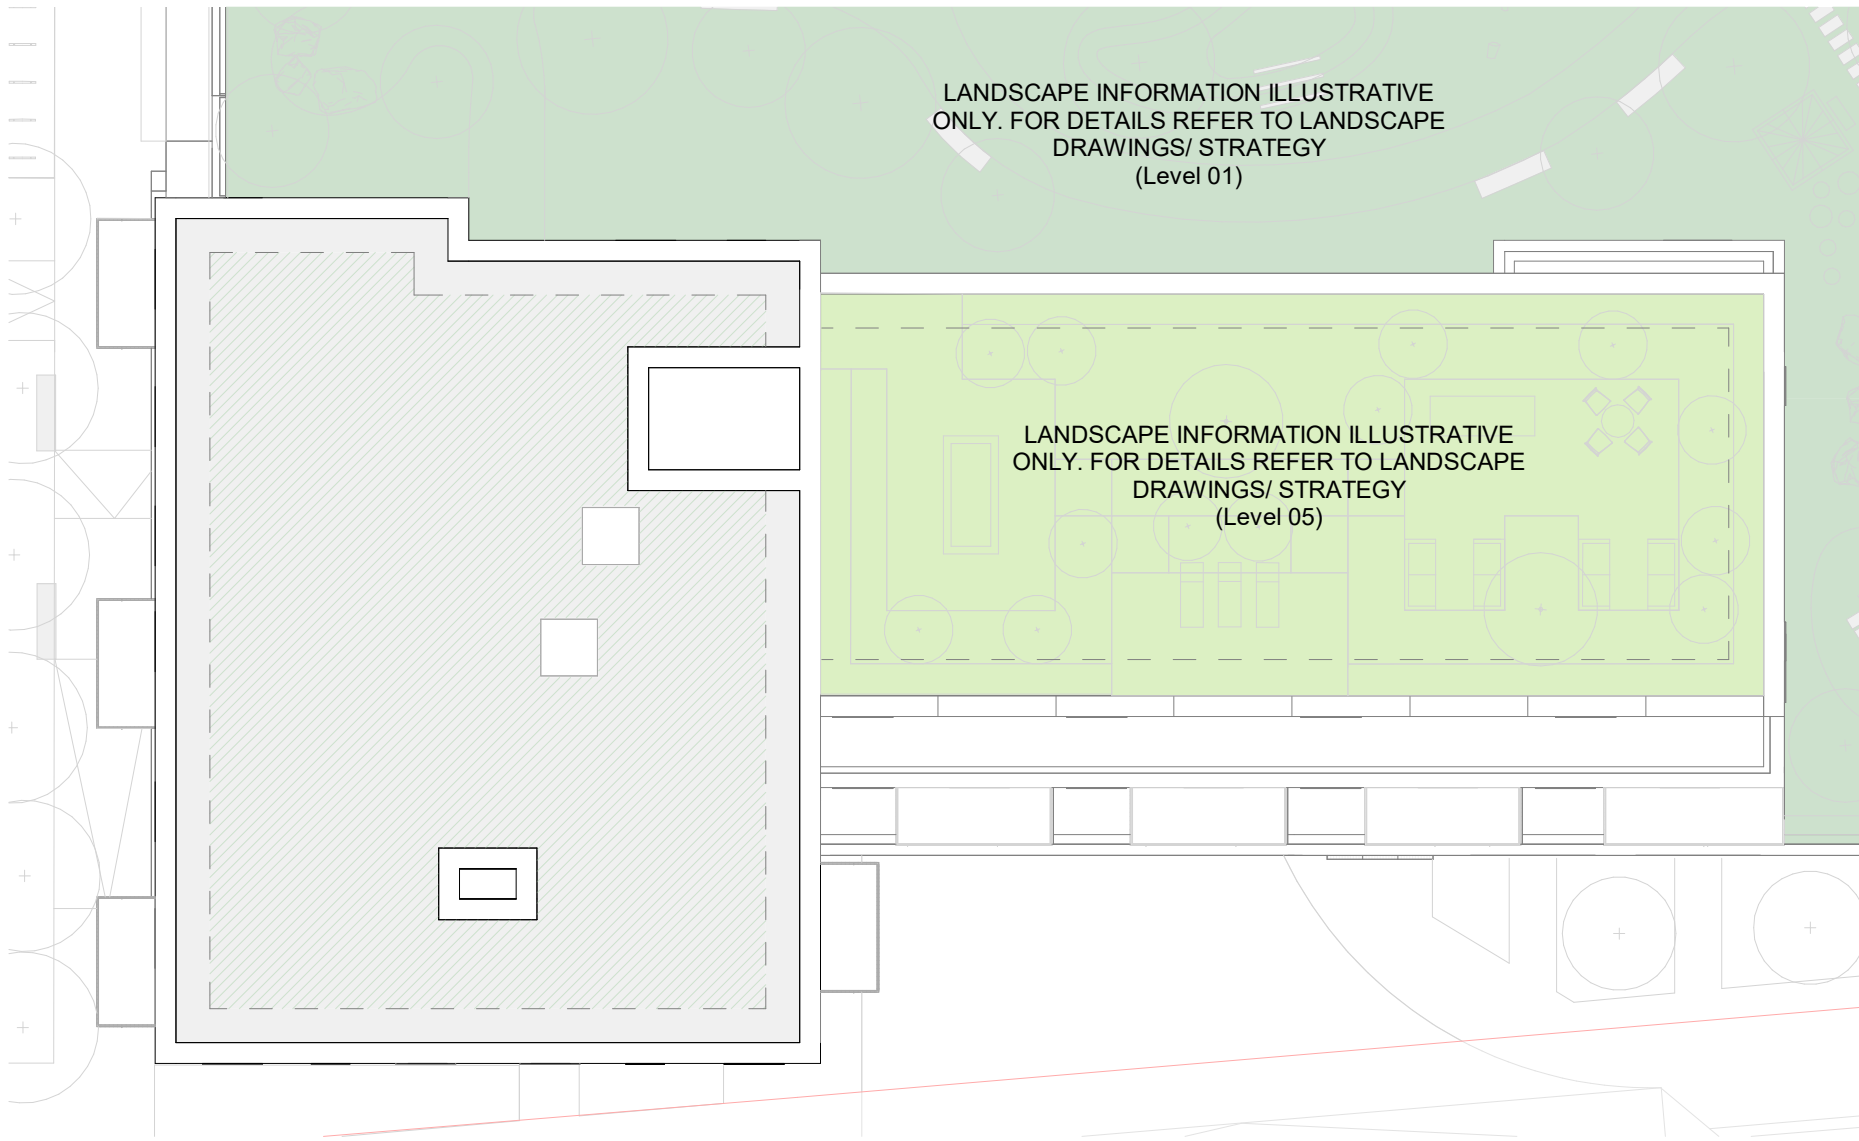

4 ROOF - BUILDING N  
1 : 200 Floor Plan



CLIENT:

BERKELEY HOMES (CAPITAL) PLC.

THIS DRAWING IS COPYRIGHT OF JRAM LIMITED.

THE ORIGINAL HARD COPY OF THIS DRAWING HAS BEEN EXECUTED TO SCALE AND IS BASED ON AVAILABLE SURVEY INFORMATION.

REPRODUCTION AND ELECTRONIC DISSEMINATION MAY RESULT IN DISTORTION AND RESIZING OF DRAWING CONTENT.

JRAM LIMITED TAKES NO RESPONSIBILITY FOR MEASUREMENTS OR SCALING TAKEN FROM ANY OTHER DRAWING THAN THE ORIGINAL HARD COPY ISSUED BY JRAM AND NO RELIANCE MAY BE PLACED ON SUCH DIMENSIONS. IF NO DIMENSION IS GIVEN, IT IS THE BUILDING SHOWN AS DOTTED OUTLINES REPRESENT EXISTING BUILDINGS HERE A CONSENT FOR A NEW BUILDING IS IN PLACE RESPONSIBILITY OF THE RECIPIENT TO ASCERTAIN THE DIMENSION SPECIFICALLY FROM THE ARCHITECT OR BY SITE MEASUREMENT. THE SOUND OF ALL STRUCTURAL & SERVICE ELEMENTS MUST ALWAYS BE CHECKED AGAINST THE RELEVANT ENGINEER DRAWINGS.

ANY OMISSIONS OR DISCREPANCIES BETWEEN DRAWING INFORMATION SHOULD BE BROUGHT TO THE ATTENTION OF THE CONTRACT ADMINISTRATOR.

CDM REGISTER: FLAGGED HAS ISSUES RELATING TO CONSTRUCTION (DESIGN AND MANAGEMENT) TO BE ADDRESSED DURING DESIGN DEVELOPMENT.

TO BE READ IN CONJUNCTION WITH DESIGN RISK REGISTER AND RESIDUAL RISK REGISTER.

FURNITURE LOCATIONS ARE ILLUSTRATIVE

NOTES:

KEY

X

Block Reference

Planning Application Site Boundary

1B1P

1B2P

2B3P

2B4P

3B5P

3B6P

2B3P Duplex

2B4P Duplex

3B5P Duplex

3B6P Duplex

Ancillary/Plant/Back of House

Flexible Retail/Leisure/Commercial

Workspace

Residential Cycle Store

Supermarket Lobby

Supermarket Service Yard

Roof Garden (Residential Amenity)

Podium (Residential Amenity)

Green Roof

Indicative MEP/PPV

900mm offset

Wheelchair Accessible Home

NOTES

1. Context information is illustrative only.

2. Spot heights (AOD) are indicative and subject to Landscape and Servicing design development.

3. Architectural design subject to ongoing design development through subsequent RIBA work stages.

4. Structure information is illustrative only, for more information refer to Structure Engineer package.

5. Servicing/Transport information is illustrative only, for more information refer to Transport Statement.

6. Landscape information is illustrative only, for more information refer to Landscape package.

7. Each building is served by at least one core, other than A, B and C which together share two access cores.

8. For residential layout details, refer to 1:100 Drawings in Appendix to the Design and Access Statement.

9. Where shown, areas are in m<sup>2</sup>, elevation in m, and dims in mm.

NOT FOR CONSTRUCTION

P0 | For Planning | DRM | RM | JST | 06.24

REV | DESCRIPTION | DR | CHK | QA | DATE

JRAM

JRAM Ltd

Magdalen House

136-148 Colindale Avenue

London SE1 7TU UK

+44 (0)20 7803 0177

mail@jramstudio.com

www.jramstudio.com

KEY

A

B

C

D

E

F

G

H

I

J1

J2

K

L

M

N

P

Q

TITLE

GA PLAN - BUILDING N - L04-ROOF

PROJECT

AYLESHAM CENTRE PECKHAM

PROJECT STATUS

SCALE

SIZE

PLANNING

1 : 200

A1

DRAWING NO


REVISION

ASCP-DRM-MN-ZZ-DGA-A- 002326


P0

28



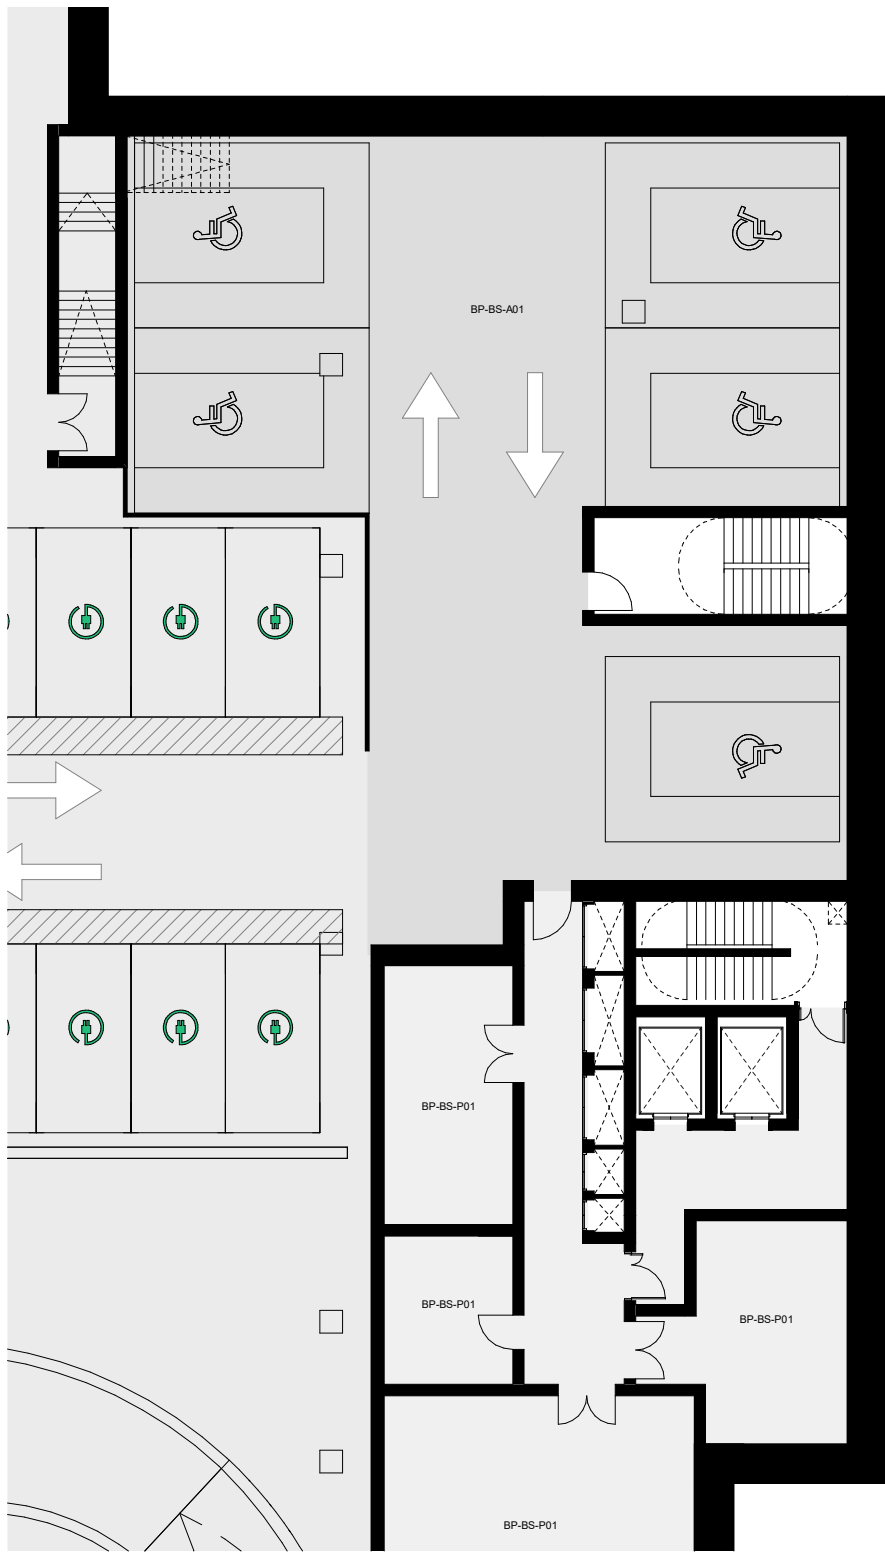

1 BASEMENT - BUILDING P  
1 : 200 Floor Plan

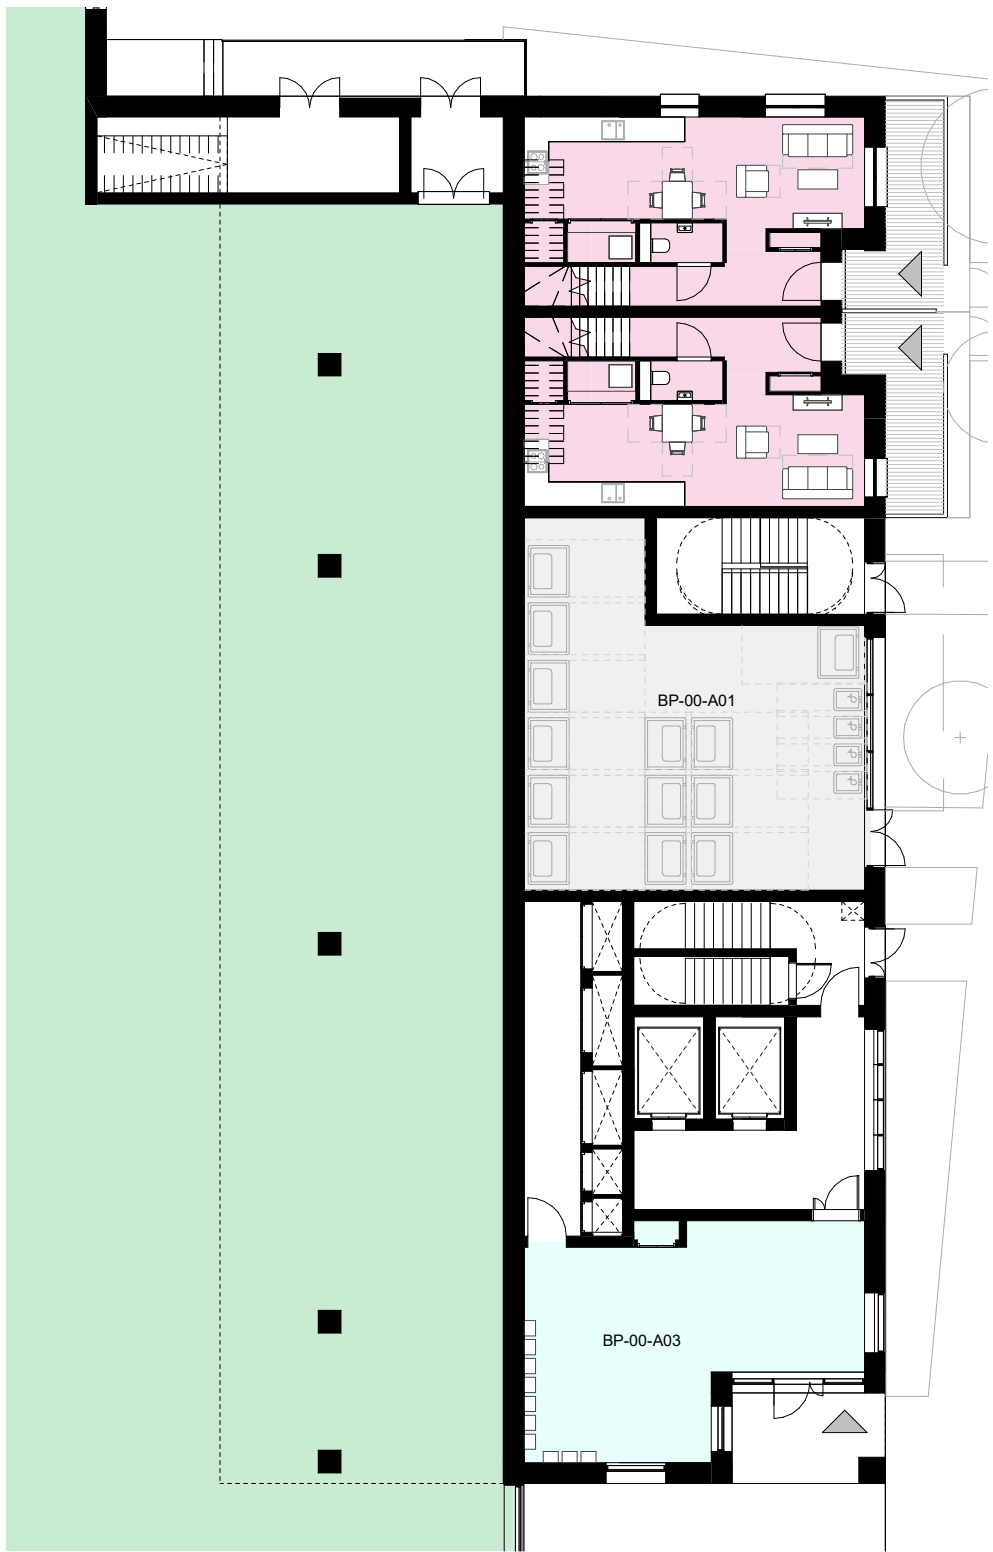

2 GROUND FLOOR - BUILDING P  
1 : 200 Floor Plan



3 UPPER GROUND FLOOR - BUILDING P  
1 : 200 Floor Plan



CLIENT:

BERKELEY HOMES (CAPITAL) PLC.

THIS DRAWING IS COPYRIGHT OF JRM LIMITED.

THE ORIGINAL HANDCOPY OF THIS DRAWING HAS BEEN EXECUTED TO SCALE AND IS BASED ON AVAILABLE SURVEY INFORMATION.

REPRODUCTION AND ELECTRONIC DISSEMINATION MAY RESULT IN DISTORTION AND RESIZING OF DRAWING CONTENT.

JRM LIMITED TAKES NO RESPONSIBILITY FOR MEASUREMENTS OR SCALING TAKEN FROM ANY OTHER DRAWING THAN THE ORIGINAL HANDCOPY ISSUED BY JRM AND NO RELIANCE MAY BE PLACED ON SUCH DIMENSIONS. IF NO DIMENSION IS GIVEN, IT IS THE BUILDING SHOWN AS DOTTED OUTLINES REPRESENT EXISTING BUILDINGS HERE A CONSENT FOR A NEW BUILDING IS IN PLACE RESPONSIBILITY OF THE RECIPIENT TO ASCERTAIN THE DIMENSION SPECIFICALLY FROM THE ARCHITECT OR BY SITE MEASUREMENT. THE SIGN OF ALL STRUCTURAL & SERVICEELEMENTS MUST ALWAYS BE CHECKED AGAINST THE RELEVANT ENGINEERING DRAWINGS.

ANY OMISSIONS OR DISCREPANCIES BETWEEN DRAWING INFORMATION SHOULD BE BROUGHT TO THE ATTENTION OF THE CONTRACT ADMINISTRATOR.

CDM REGISTER: FLAGGED HAS ISSUES RELATING TO CONSTRUCTION (DESIGN AND MANAGEMENT) TO BE ADDRESSED DURING DESIGN DEVELOPMENT.

TO BE READ IN CONJUNCTION WITH DESIGN RISK REGISTER AND RESIDUAL RISK REGISTER.

FURNITURE LOCATIONS ARE ILLUSTRATIVE

NOTES:

KEY

X

Block Reference

Planning Application Site Boundary

1B1P

1B2P

2B3P

2B4P

3B5P

3B6P

2B3P Duplex

2B4P Duplex

3B5P Duplex

3B6P Duplex

Ancillary/Plant/Back of House

Flexible Retail/Leisure/Commercial

Workspace

Residential Cycle Store

Supermarket Lobby

Supermarket Service Yard

Roof Garden (Residential Amenity)

Podium (Residential Amenity)

Green Roof

Indicative MEP/PPV

900mm offset

Wheelchair Accessible Home

NOTES

1. Context information is illustrative only.

2. Spot heights (AOD) are indicative and subject to Landscape and Servicing design development.

3. Architectural design subject to ongoing design development through subsequent RIBA work stages.

4. Structure information is illustrative only, for more information refer to Structure Engineer package.

5. Servicing/Transport information is illustrative only, for more information refer to Transport Statement.

6. Landscape information is illustrative only, for more information refer to Landscape package.

7. Each building is served by at least one core, other than A, B and C which together share two access cores.

8. For residential layout details, refer to 1:100 Drawings in Appendix to the Design and Access Statement.

9. Where shown, areas are in m2, elevation in m, and dims in mm.

NOT FOR CONSTRUCTION

P0

For Planning

DRM

RM

JSt

06.24

REV

DESCRIPTION

DR

CHK

QA

DATE

JRM

DRM Ltd

Magdalen House

136-148 Colindale Avenue

London N9 7TA

+44 (0)20 7803 0177

mail@drmmstudio.com

www.drmmstudio.com

KEY

A

B

C

D

E

F

G

H

I

J1

J2

K

L

M

N

O

P

Q

TITLE

GA PLAN - BUILDING P - BASEMENT-UPPER GROUND FLOOR

PROJECT

AYLESHAM CENTRE PECKHAM

PROJECT STATUS

SCALE

SIZE

PLANNING

1 : 200

A1

DRAWING NO

REVISION

ASCP-DRM-MP-ZZ-DGA-A- 002350

P0

29





1 LEVEL 01 - BUILDING P  
1 : 200 Floor Plan



2 LEVEL 02-05 - BUILDING P  
1 : 200 Floor Plan



3 LEVEL 06 - BUILDING P  
1 : 200 Floor Plan



CLIENT:

BERKELEY HOMES (CAPITAL) PLC.

THIS DRAWING IS COPYRIGHT OF JRM LIMITED.

THE ORIGINAL HARD COPY OF THIS DRAWING HAS BEEN EXECUTED TO SCALE AND IS BASED ON AVAILABLE SURVEY INFORMATION.

REPRODUCTION AND ELECTRONIC DISSEMINATION MAY RESULT IN DISTORTION AND RESIZING OF DRAWING CONTENT.

JRM LIMITED TAKES NO RESPONSIBILITY FOR MEASUREMENTS OR SCALING TAKEN FROM ANY OTHER DRAWING THAN THE ORIGINAL HARD COPY ISSUED BY JRM AND NO RELIANCE MAY BE PLACED ON SUCH DIMENSIONS. IF NO DIMENSION IS GIVEN, IT IS THE BUILDING SHOWN AS DOTTED OUTLINES REPRESENT EXISTING BUILDINGS HERE A CONSENT FOR A NEW BUILDING IS IN PLACE RESPONSIBILITY OF THE RECIPIENT TO ASCERTAIN THE DIMENSION SPECIFICALLY FROM THE ARCHITECT OR BY SITE MEASUREMENT. THE SIZING OF ALL STRUCTURAL & SERVICE ELEMENTS MUST ALWAYS BE CHECKED AGAINST THE RELEVANT ENGINEERING DRAWINGS.

ANY OMISSIONS OR DISCREPANCIES BETWEEN DRAWING INFORMATION SHOULD BE BROUGHT TO THE ATTENTION OF THE CONTRACT ADMINISTRATOR.

CDM REGISTER: FLAGGED HIS ISSUES RELATING TO CONSTRUCTION (DESIGN AND MANAGEMENT) TO BE ADDRESSED DURING DESIGN DEVELOPMENT.

TO BE READ IN CONJUNCTION WITH DESIGN RISK REGISTER AND RESIDUAL RISK REGISTER.

FURNITURE LOCATIONS ARE ILLUSTRATIVE

NOTES:

KEY

X

Block Reference

—

Planning Application Site Boundary

1B1P

1B2P

2B3P

2B4P

3B5P

3B6P

2B3P Duplex

2B4P Duplex

3B5P Duplex

3B6P Duplex

Ancillary/Plant/Back of House

Flexible Retail/Leisure/Commercial

Workspace

Residential Cycle Store

Supermarket Lobby

Supermarket Service Yard

Roof Garden (Residential Amenity)

Podium (Residential Amenity)

Green Roof

Indicative MEP/PPV

900mm offset

1. Context information is illustrative only.

2. Spot heights (AOD) are indicative and subject to Landscape and Servicing design development.

3. Architectural design subject to ongoing design development through subsequent RIBA work stages.

4. Structure information is illustrative only, for more information refer to Structure Engineer package.

5. Servicing/Transport information is illustrative only, for more information refer to Transport Statement.

6. Landscape information is illustrative only, for more information refer to Landscape package.

7. Each building is served by at least one core, other than A, B and C which together share two access cores.

8. For residential layout details, refer to 1:100 Drawings in Appendix to the Design and Access Statement.

9. Where shown, areas are in m<sup>2</sup>, elevation in m, and dims in mm

NOT FOR CONSTRUCTION

P0

For Planning

DRM

RM

JSt

06.24

REV

DESCRIPTION

DR

CHK

QA

DATE

JRM

DRM Ltd

Magdalen House

136-148 Colindale Avenue

London N5 1TU UK

+44 (0)20 7803 0177

mail@drmmstudio.com

www.drmmstudio.com

KEY

A

B

C

D

E

F

G

H

I

J1

J2

K

L

M

N

O

P

Q

TITLE

GA PLAN - BUILDING P - L01-L06

PROJECT

AYLESHAM CENTRE PECKHAM

PROJECT STATUS

SCALE

SIZE

PLANNING

1 : 200

A1

DRAWING NO

REVISION

ASCP-DRM-MP-ZZ-DGA-A- 002351

P0

30






1 LEVEL 07-09 - BUILDING P  
1 : 200 Floor Plan



2 LEVEL 10 - BUILDING P  
1 : 200 Floor Plan

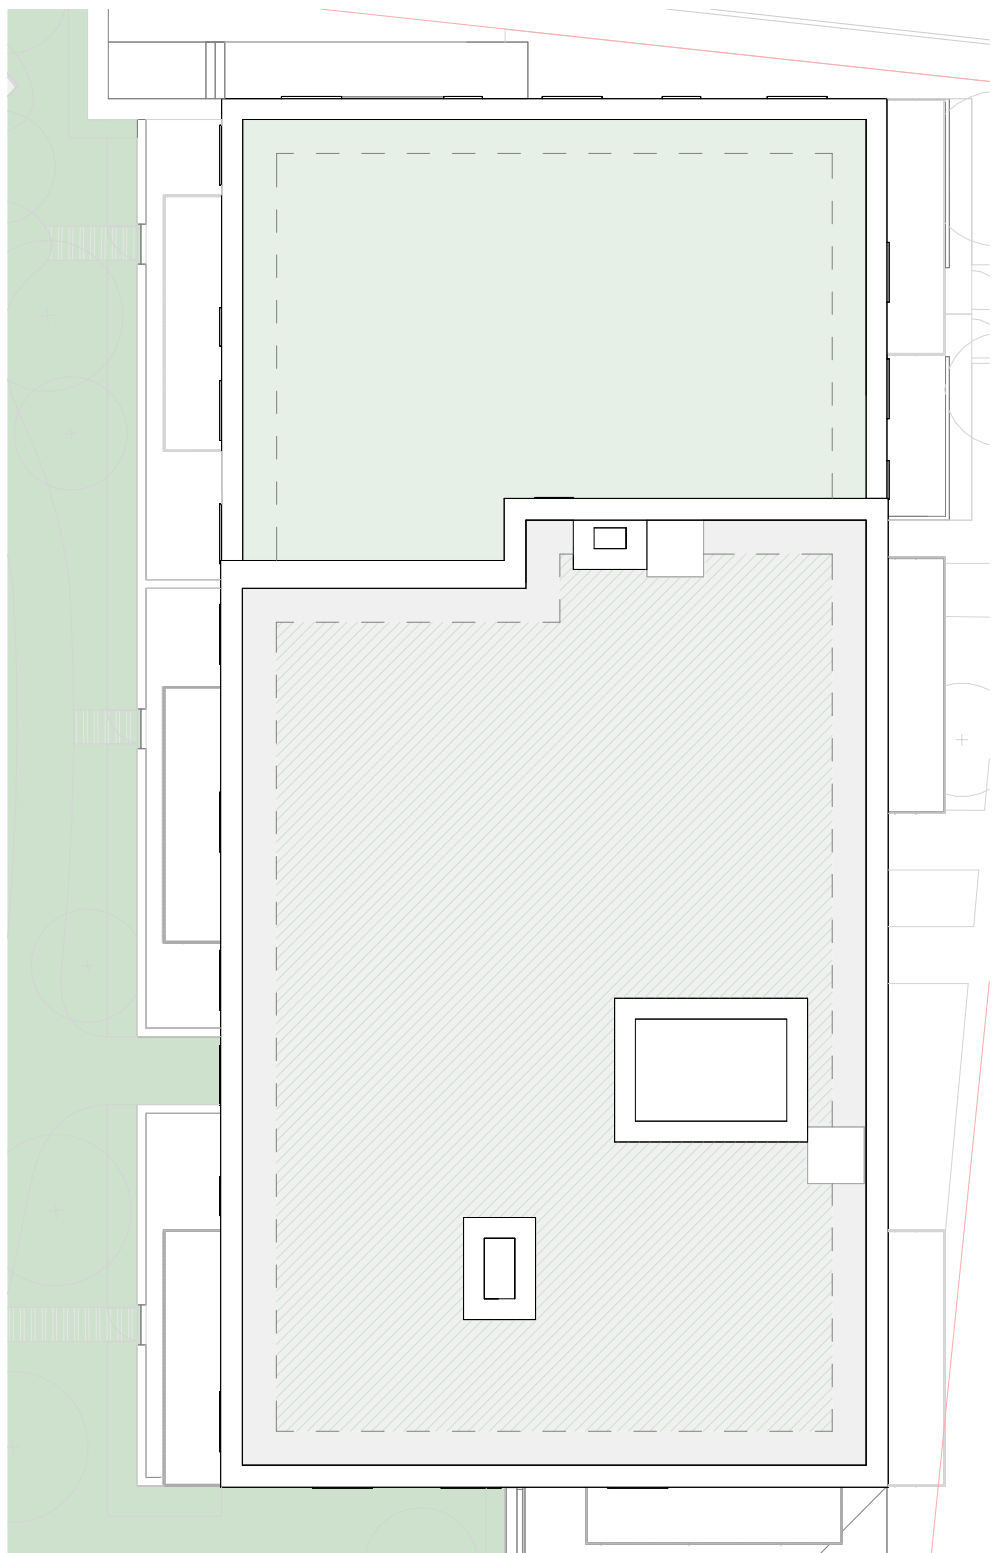

3 ROOF - BUILDING P  
1 : 200 Floor Plan



CLIENT:

BERKELEY HOMES (CAPITAL) PLC.

THIS DRAWING IS COPYRIGHT OF dRMM LIMITED.

THE ORIGINAL HARDCOPY OF THIS DRAWING HAS BEEN EXECUTED TO SCALE AND IS BASED ON AVAILABLE SURVEY INFORMATION.

REPRODUCTION AND ELECTRONIC DISSEMINATION MAY RESULT IN DISTORTION AND RESIZING OF DRAWING CONTENT.

dRMM LIMITED TAKES NO RESPONSIBILITY FOR MEASUREMENTS OR SCALING TAKEN FROM ANY OTHER DRAWING THAN THE ORIGINAL HARDCOPY ISSUED BY dRMM AND NO RELIANCE MAY BE PLACED ON SUCH DIMENSIONS. IF NO DIMENSION IS GIVEN, IT IS THE BUILDING SHOWN AS DOTTED OUTLINES REPRESENT EXISTING BUILDINGS HERE A CONSENT FOR A NEW BUILDING IS IN PLACE RESPONSIBILITY OF THE RECIPIENT TO ASCERTAIN THE DIMENSION SPECIFICALLY FROM THE ARCHITECT OR BY SITE MEASUREMENT. THE SIZING OF ALL STRUCTURAL & SERVICE ELEMENTS MUST ALWAYS BE CHECKED AGAINST THE RELEVANT ENGINEERED DRAWINGS.

ANY OMISSIONS OR DISCREPANCIES BETWEEN DRAWING INFORMATION SHOULD BE BROUGHT TO THE ATTENTION OF THE CONTRACT ADMINISTRATOR.

CDM REGISTER: FLAGGED HAS ISSUES RELATING TO CONSTRUCTION (DESIGN AND MANAGEMENT) TO BE ADDRESSED DURING DESIGN DEVELOPMENT.

TO BE READ IN CONJUNCTION WITH DESIGN RISK REGISTER AND RESIDUAL RISK REGISTER.

FURNITURE LOCATIONS ARE ILLUSTRATIVE

NOTES:

KEY

X

Block Reference

—

Planning Application Site Boundary

1B1P

1B2P

2B3P

2B4P

3B5P

3B6P

2B3P Duplex

2B4P Duplex

3B5P Duplex

3B6P Duplex

Ancillary/Plant/Back of House

Flexible Retail/Leisure/Commercial

Workspace

Residential Cycle Store

Supermarket Lobby

Supermarket Service Yard

Roof Garden (Residential Amenity)

Podium (Residential Amenity)

Green Roof

Indicative MEP/PPV

900mm offset

Wheelchair Accessible Home

NOTES

1. Context information is illustrative only.

2. Spot heights (AOD) are indicative and subject to Landscape and Servicing design development.

3. Architectural design subject to ongoing design development through subsequent RIBA work stages.

4. Structure information is illustrative only, for more information refer to Structure Engineer package.

5. Servicing/Transport information is illustrative only, for more information refer to Transport Statement.

6. Landscape information is illustrative only, for more information refer to Landscape package.

7. Each building is served by at least one core, other than A, B and C which together share two access cores.

8. For residential layout details, refer to 1:100 Drawings in Appendix to the Design and Access Statement.

9. Where shown, areas are in m2, elevation in m, and dims in mm

NOT FOR CONSTRUCTION

P0

For Planning

DRM

RM

JSt

06.24

REV

DESCRIPTION

DR

CHK

QA

DATE

dRMM Ltd

Magdalen House

136-148 Colindale Avenue

London N9 7TA UK

+44 (0)20 7803 9177

mail@dmmstudio.com

www.dmmstudio.com

KEY

A

B

C

D

E

F

G

H

I

J1

J2

K

L

M

N

O

P

Q

TITLE

GA PLAN - BUILDING P - L07-ROOF

PROJECT

AYLESHAM CENTRE PECKHAM

PROJECT STATUS

SCALE

SIZE

PLANNING

1 : 200

A1


DRAWING NO

REVISION


ASCP-DRM-MP-ZZ-DGA-A- 002352

P0



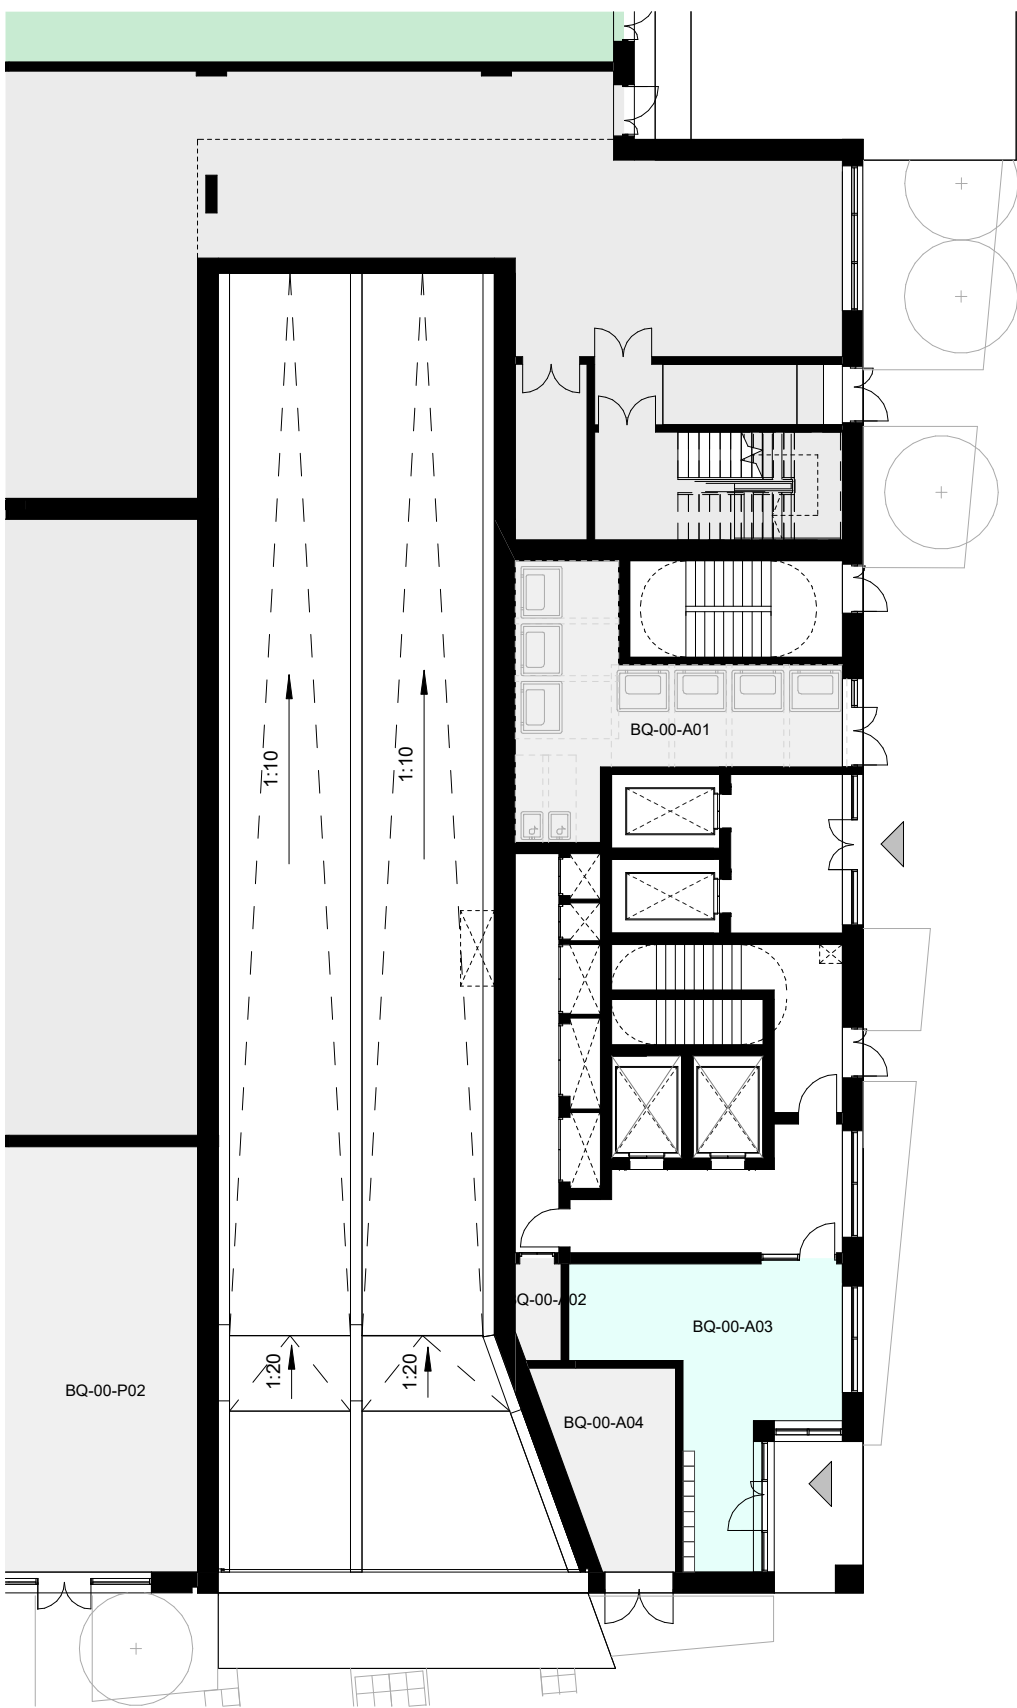

1 GROUND FLOOR - BUILDING Q  
1 : 200 Floor Plan

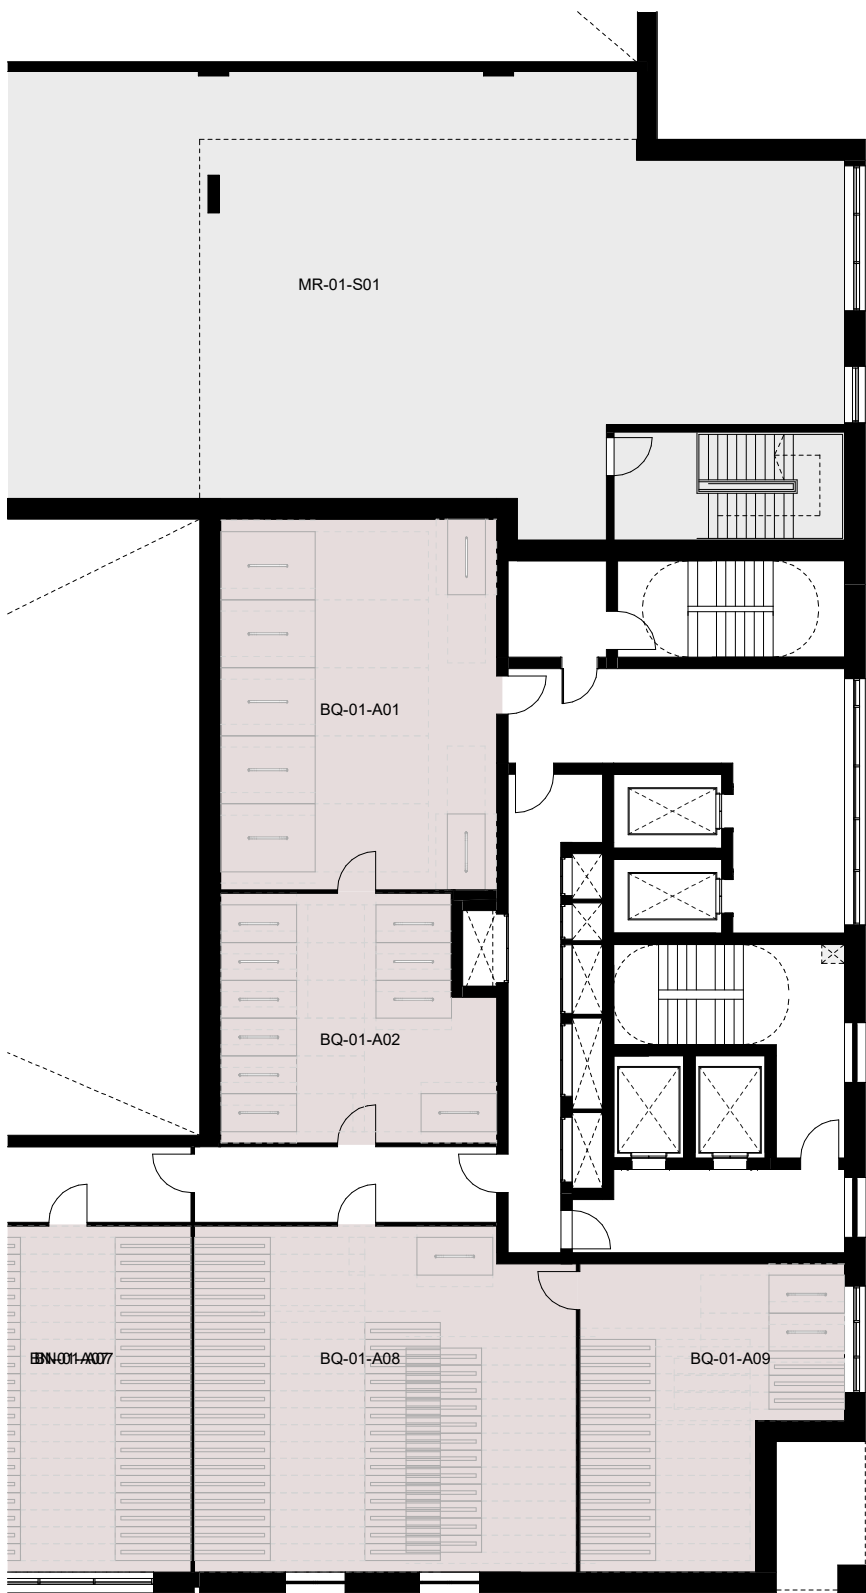

2 UPPER GROUND FLOOR - BUILDING Q  
1 : 200 Floor Plan



3 LEVEL 01 - BUILDING Q  
1 : 200 Floor Plan



CLIENT:

BERKELEY HOMES (CAPITAL) PLC.

THIS DRAWING IS COPYRIGHT OF JRM LIMITED.

THE ORIGINAL HARD COPY OF THIS DRAWING HAS BEEN EXECUTED TO SCALE AND IS BASED ON AVAILABLE SURVEY INFORMATION.

REPRODUCTION AND ELECTRONIC DISSEMINATION MAY RESULT IN DISTORTION AND RESIZING OF DRAWING CONTENT.

JRM LIMITED TAKES NO RESPONSIBILITY FOR MEASUREMENTS OR SCALING TAKEN FROM ANY OTHER DRAWING THAN THE ORIGINAL HARD COPY ISSUED BY JRM AND NO RELIANCE MAY BE PLACED ON SUCH DIMENSIONS. IF NO DIMENSION IS GIVEN, IT IS THE BUILDING SHOWN AS DOTTED OUTLINES REPRESENT EXISTING BUILDINGS HERE A CONSENT FOR A NEW BUILDING IS IN PLACE RESPONSIBILITY OF THE RECIPIENT TO ASCERTAIN THE DIMENSION SPECIFICALLY FROM THE ARCHITECT OR BY SITE MEASUREMENT. THE SIGN OF ALL STRUCTURAL & SERVICE ELEMENTS MUST ALWAYS BE CHECKED AGAINST THE RELEVANT ENGINEER DRAWINGS.

ANY OMISSIONS OR DISCREPANCIES BETWEEN DRAWING INFORMATION SHOULD BE BROUGHT TO THE ATTENTION OF THE CONTRACT ADMINISTRATOR.

CDM REGISTER: FLAGGED HAS ISSUES RELATING TO CONSTRUCTION (DESIGN AND MANAGEMENT) TO BE ADDRESSED DURING DESIGN DEVELOPMENT.

TO BE READ IN CONJUNCTION WITH DESIGN RISK REGISTER AND RESIDUAL RISK REGISTER.

FURNITURE LOCATIONS ARE ILLUSTRATIVE

NOTES:

KEY

X

Block Reference

Planning Application Site Boundary

1B1P

1B2P

2B3P

2B4P

3B5P

3B6P

2B3P Duplex

2B4P Duplex

3B5P Duplex

3B6P Duplex

Ancillary/Plant/Back of House

Flexible Retail/Leisure/Commercial

Workspace

Residential Cycle Store

Supermarket Lobby

Supermarket Service Yard

Roof Garden (Residential Amenity)

Podium (Residential Amenity)

Green Roof

Indicative MEP/IPV

900mm offset

Wheelchair Accessible Home

NOTES

1. Context information is illustrative only.

2. Spot heights (AOD) are indicative and subject to Landscape and Servicing design development.

3. Architectural design subject to ongoing design development through subsequent RIBA work stages.

4. Structure information is illustrative only, for more information refer to Structure Engineer package.

5. Servicing/Transport information is illustrative only, for more information refer to Transport Statement.

6. Landscape information is illustrative only, for more information refer to Landscape package.

7. Each building is served by at least one core, other than A, B and C which together share two access cores.

8. For residential layout details, refer to 1:100 Drawings in Appendix to the Design and Access Statement.

9. Where shown, areas are in m2, elevation in m, and dims in mm

NOT FOR CONSTRUCTION

P0

For Planning

DRM

RM

JSt

06.24

REV

DESCRIPTION

DR

CHK

QA

DATE

JRM

JRM Ltd

Magdalen House

136-148 Colindale Avenue

London SE5 7TU UK

+44 (0)20 7803 0177

magdalen@jrmstudio.com

www.jrmstudio.com

KEY

A

B

C

D

E

F

G

H

I

J1

J2

K

L

M

N

P

Q

TITLE

GA PLAN - BUILDING Q - GROUND FLOOR-L01

PROJECT

AYLESHAM CENTRE PECKHAM

PROJECT STATUS

SCALE

SIZE

PLANNING

1 : 200

A1

DRAWING NO

REVISION

ASCP-DRM-MQ-ZZ-DGA-A- 002375

P0






1 LEVEL 02-03 - BUILDING Q  
1 : 200 Floor Plan



2 LEVEL 04 - BUILDING Q  
1 : 200 Floor Plan

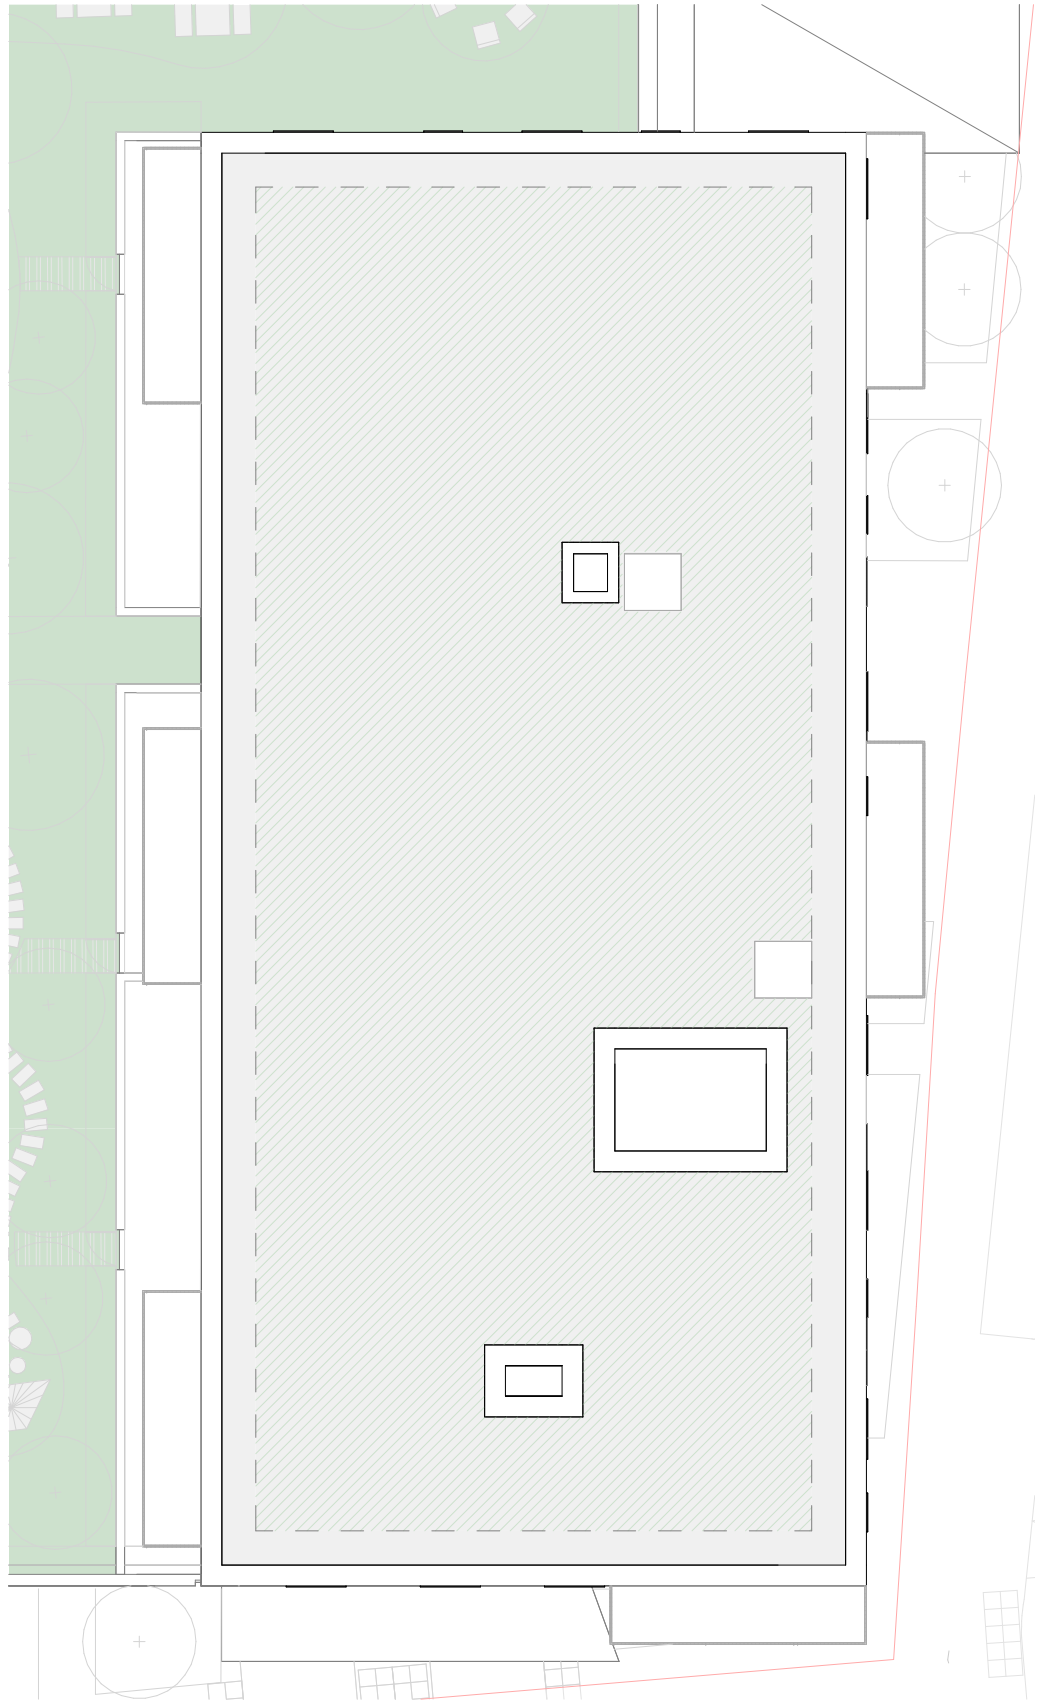

3 ROOF - BUILDING Q  
1 : 200 Floor Plan

CLIENT:  
**BERKELEY HOMES (CAPITAL) PLC.**

THIS DRAWING IS COPYRIGHT OF JRM LIMITED.  
THE ORIGINAL HARD COPY OF THIS DRAWING HAS BEEN EXECUTED TO SCALE AND IS BASED ON AVAILABLE SURVEY INFORMATION.  
REPRODUCTION AND ELECTRONIC DISSEMINATION MAY RESULT IN DISTORTION AND RESIZING OF DRAWING CONTENT.

JRM LIMITED TAKES NO RESPONSIBILITY FOR MEASUREMENTS OR SCALING TAKEN FROM ANY OTHER DRAWING THAN THE ORIGINAL HARD COPY ISSUED BY JRM AND NO RELIANCE MAY BE PLACED ON SUCH DIMENSIONS. IF NO DIMENSION IS GIVEN, IT IS THE BUILDING SHOWN AS DOTTED OUTLINES REPRESENT EXISTING BUILDINGS HERE A CONSENT FOR A NEW BUILDING IS IN PLACE RESPONSIBILITY OF THE RECIPIENT TO ASCERTAIN THE DIMENSION SPECIFICALLY FROM THE ARCHITECT OR BY SITE MEASUREMENT. THE SIZING OF ALL STRUCTURAL & SERVICE ELEMENTS MUST ALWAYS BE CHECKED AGAINST THE RELEVANT ENGINEER DRAWINGS.

ANY OMISSIONS OR DISCREPANCIES BETWEEN DRAWING INFORMATION SHOULD BE BROUGHT TO THE ATTENTION OF THE CONTRACT ADMINISTRATOR.  
CDM REGISTER: FLAGGED HAS ISSUES RELATING TO CONSTRUCTION (DESIGN AND MANAGEMENT) TO BE ADDRESSED DURING DESIGN DEVELOPMENT.  
TO BE READ IN CONJUNCTION WITH DESIGN RISK REGISTER AND RESIDUAL RISK REGISTER.

FURNITURE LOCATIONS ARE ILLUSTRATIVE

NOTES:

KEY



|             |                                    |
|-------------|------------------------------------|
| 1B1P        | Ancillary/Plant/Back of House      |
| 1B2P        | Flexible Retail/Leisure/Commercial |
| 2B3P        | Workspace                          |
| 2B4P        | Residential Cycle Store            |
| 3B5P        | Supermarket Lobby                  |
| 3B6P        | Supermarket Service Yard           |
| 2B3P Duplex |                                    |
| 2B4P Duplex | Roof Garden (Residential Amenity)  |
| 3B5P Duplex | Podium (Residential Amenity)       |
| 3B6P Duplex | Green Roof                         |
|             | Indicative MEP/PPV                 |
|             | 900mm offset                       |
|             | Wheelchair Accessible Home         |

NOTES

- Context information is illustrative only.
- Spot heights (AOD) are indicative and subject to Landscape and Servicing design development.
- Architectural design subject to ongoing design development through subsequent RIBA work stages.
- Structure information is illustrative only, for more information refer to Structure Engineer package.
- Servicing/Transport information is illustrative only, for more information refer to Transport Statement.
- Landscape information is illustrative only, for more information refer to Landscape package.
- Each building is served by at least one core, other than A, B and C which together share two access cores.
- For residential layout details, refer to 1:100 Drawings in Appendix to the Design and Access Statement.
- Where shown, areas are in m<sup>2</sup>, elevation in m, and dims in mm.

NOT FOR CONSTRUCTION


|    |              |     |    |     |       |
|----|--------------|-----|----|-----|-------|
| P0 | For Planning | DRM | RM | JSt | 06.24 |
|----|--------------|-----|----|-----|-------|

| REV | DESCRIPTION | DR | CHK | QA | DATE |
|-----|-------------|----|-----|----|------|
|-----|-------------|----|-----|----|------|



JRM Ltd  
Magdalen House  
136-148 Colindale Avenue  
London SE1 7TU UK  
+44 (0)20 7803 0177  
mail@jrmstudio.com  
www.jrmstudio.com

KEY

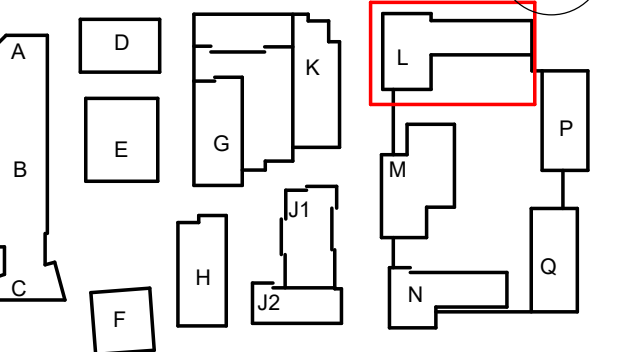

TITLE  
GA PLAN - BUILDING Q - L02-ROOF

PROJECT  
AYLESHAM CENTRE PECKHAM

| PROJECT STATUS | SCALE   | SIZE |
|----------------|---------|------|
| PLANNING       | 1 : 200 | A1   |

| DRAWING NO                   | REVISION |
|------------------------------|----------|
| ASCP-DRM-MQ-ZZ-DGA-A- 002376 | P0       |









