

The Cambourne to Cambridge Order

Transport And Works Act 1992

Transport And Works (Applications And Objections Procedure) (England And Wales) Rules 2006

Existing Site Plans

Document Reference	CtoC-16-DP2
Revision Number	00
Author	Greater Cambridge Partnership
Date	November 2024

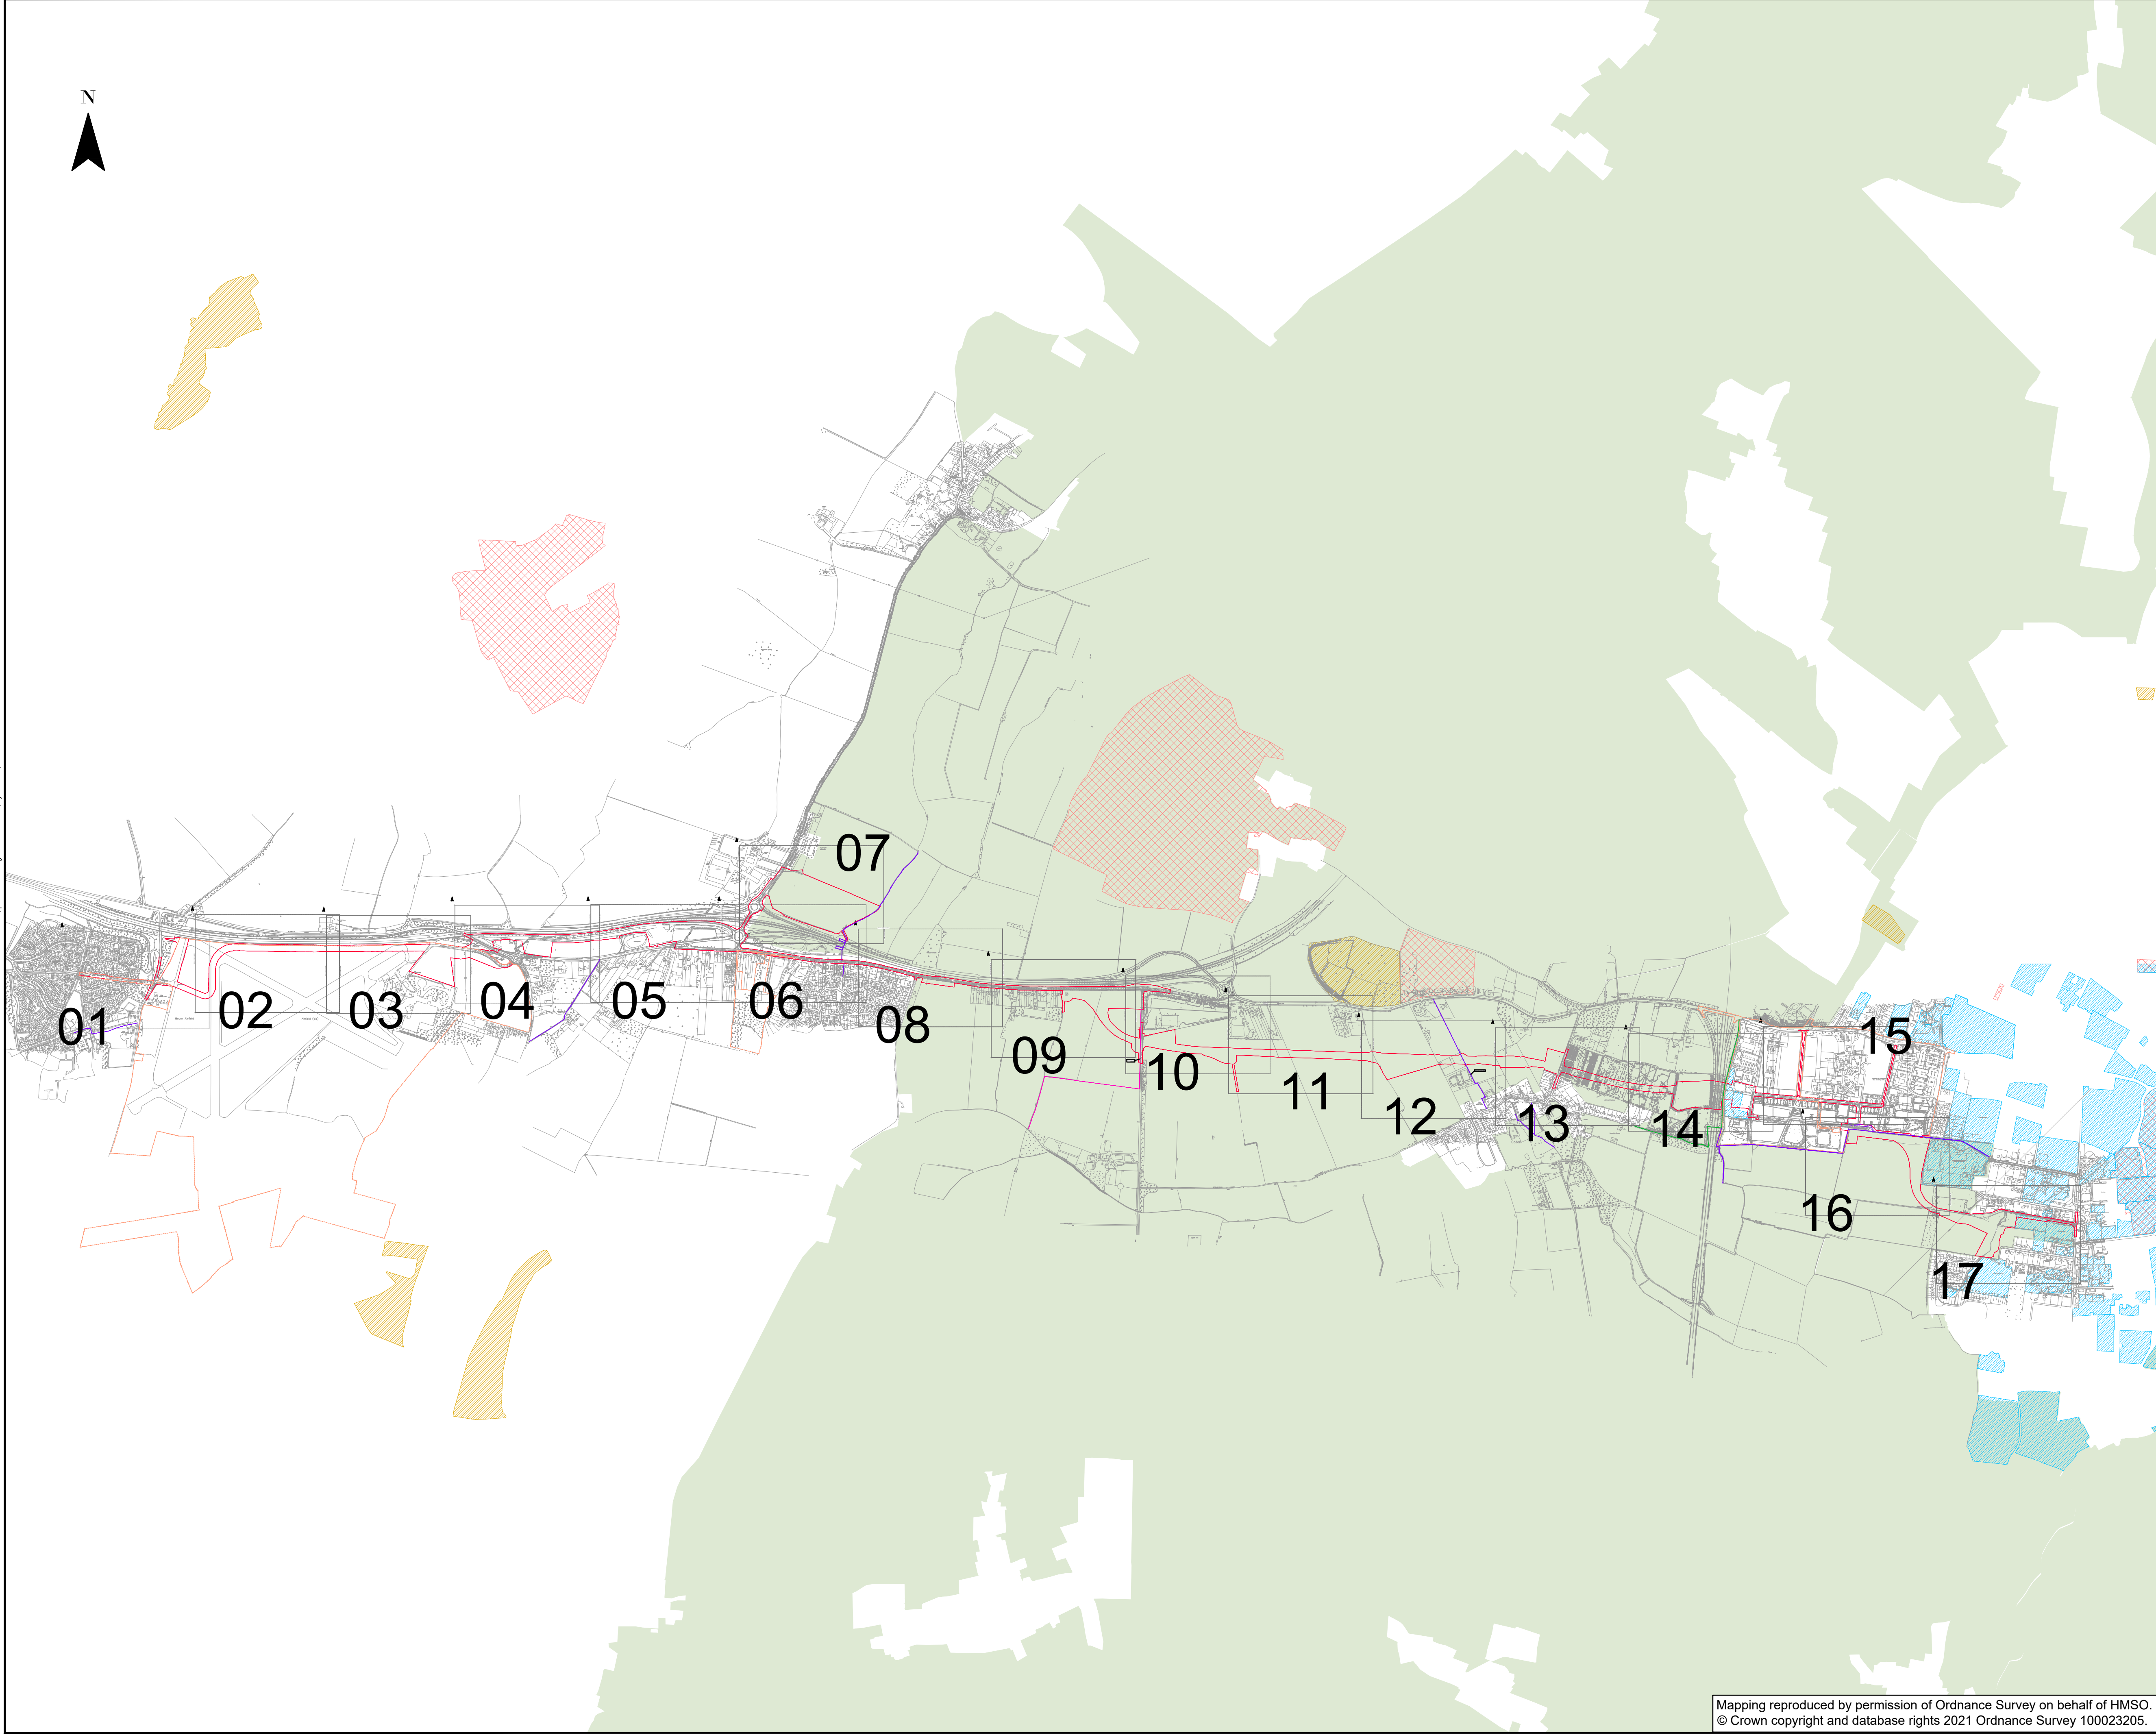

File area \\K:\SPGROUP\COMP\CENTRAL_DATA\PROJECTS\70086660\GEN-XX-DR-HW-001000\101171 EXISTING.plt: 28 August 2024 14:17:30, by: Neeraj, Ben

CAMBOURNE TO CAMBRIDGE ORDER

Notes:

- This drawing must be printed in colour.
- The drawing shall only be used for the intended purpose it has been issued for which is for outline/illustrative design for a TWAO application and to describe the development that is the subject of the request for deemed planning permission.
- Existing information is based on the OS Mastermap Topography Layer or Topographical surveys where available.
- All linear dimensions shown on plan are in meters unless otherwise indicated.

Key:

- CtoC Order Limits
- Sheet Number
- Existing Public Right of Way - Footpath
- Existing Public Right of Way - Bridleway
- Existing Permissive Footpath

Existing Features:

- Indicative Major Development Site Extents
- Designated Green Belt
- Registered Parks and Gardens
- Sites of Special Scientific Interest
- Protected Open Space

P06	26/06/2024	VR	FOR PLANNING		
P05	23/05/2024	VR	FOR PLANNING		
P04	12/04/2024	VR	FOR PLANNING		
P03	22/06/2023	VR	FOR PLANNING		
P02	26/05/2023	JS	FOR PLANNING		
P01	08/03/2023	DH	FIRST ISSUE		
REV	DATE	BY	DESCRIPTION	CHK	APP

62-64 Hills Road, Cambridge, CB2 1LA, UK
T+ 44 (0) 1223 558 050, F+ 44 (0) 1223 558 051
wsp.com

CLIENT:

GREATER CAMBRIDGE PARTNERSHIP

APPLICANT:

CAMBRIDGESHIRE COUNTY COUNCIL

SITE/PROJECT:


CtoC

TITLE:

DEEMED PLANNING DRAWINGS
EXISTING SITE PLANS
(KEY PLAN)

SCALE @ A1:	NTS	CHECKED:	BN	APPROVED:	BN
PROJECT NO:	70086660	DESIGNED:	JS	DRAWN:	DH
				DATE:	August 24
DRAWING No:	70086660-WSP-GEN-XX-DR-HW-001000	REV:	P06		

Mapping reproduced by permission of Ordnance Survey on behalf of HMSO.
© Crown copyright and database rights 2021 Ordnance Survey 100023205.

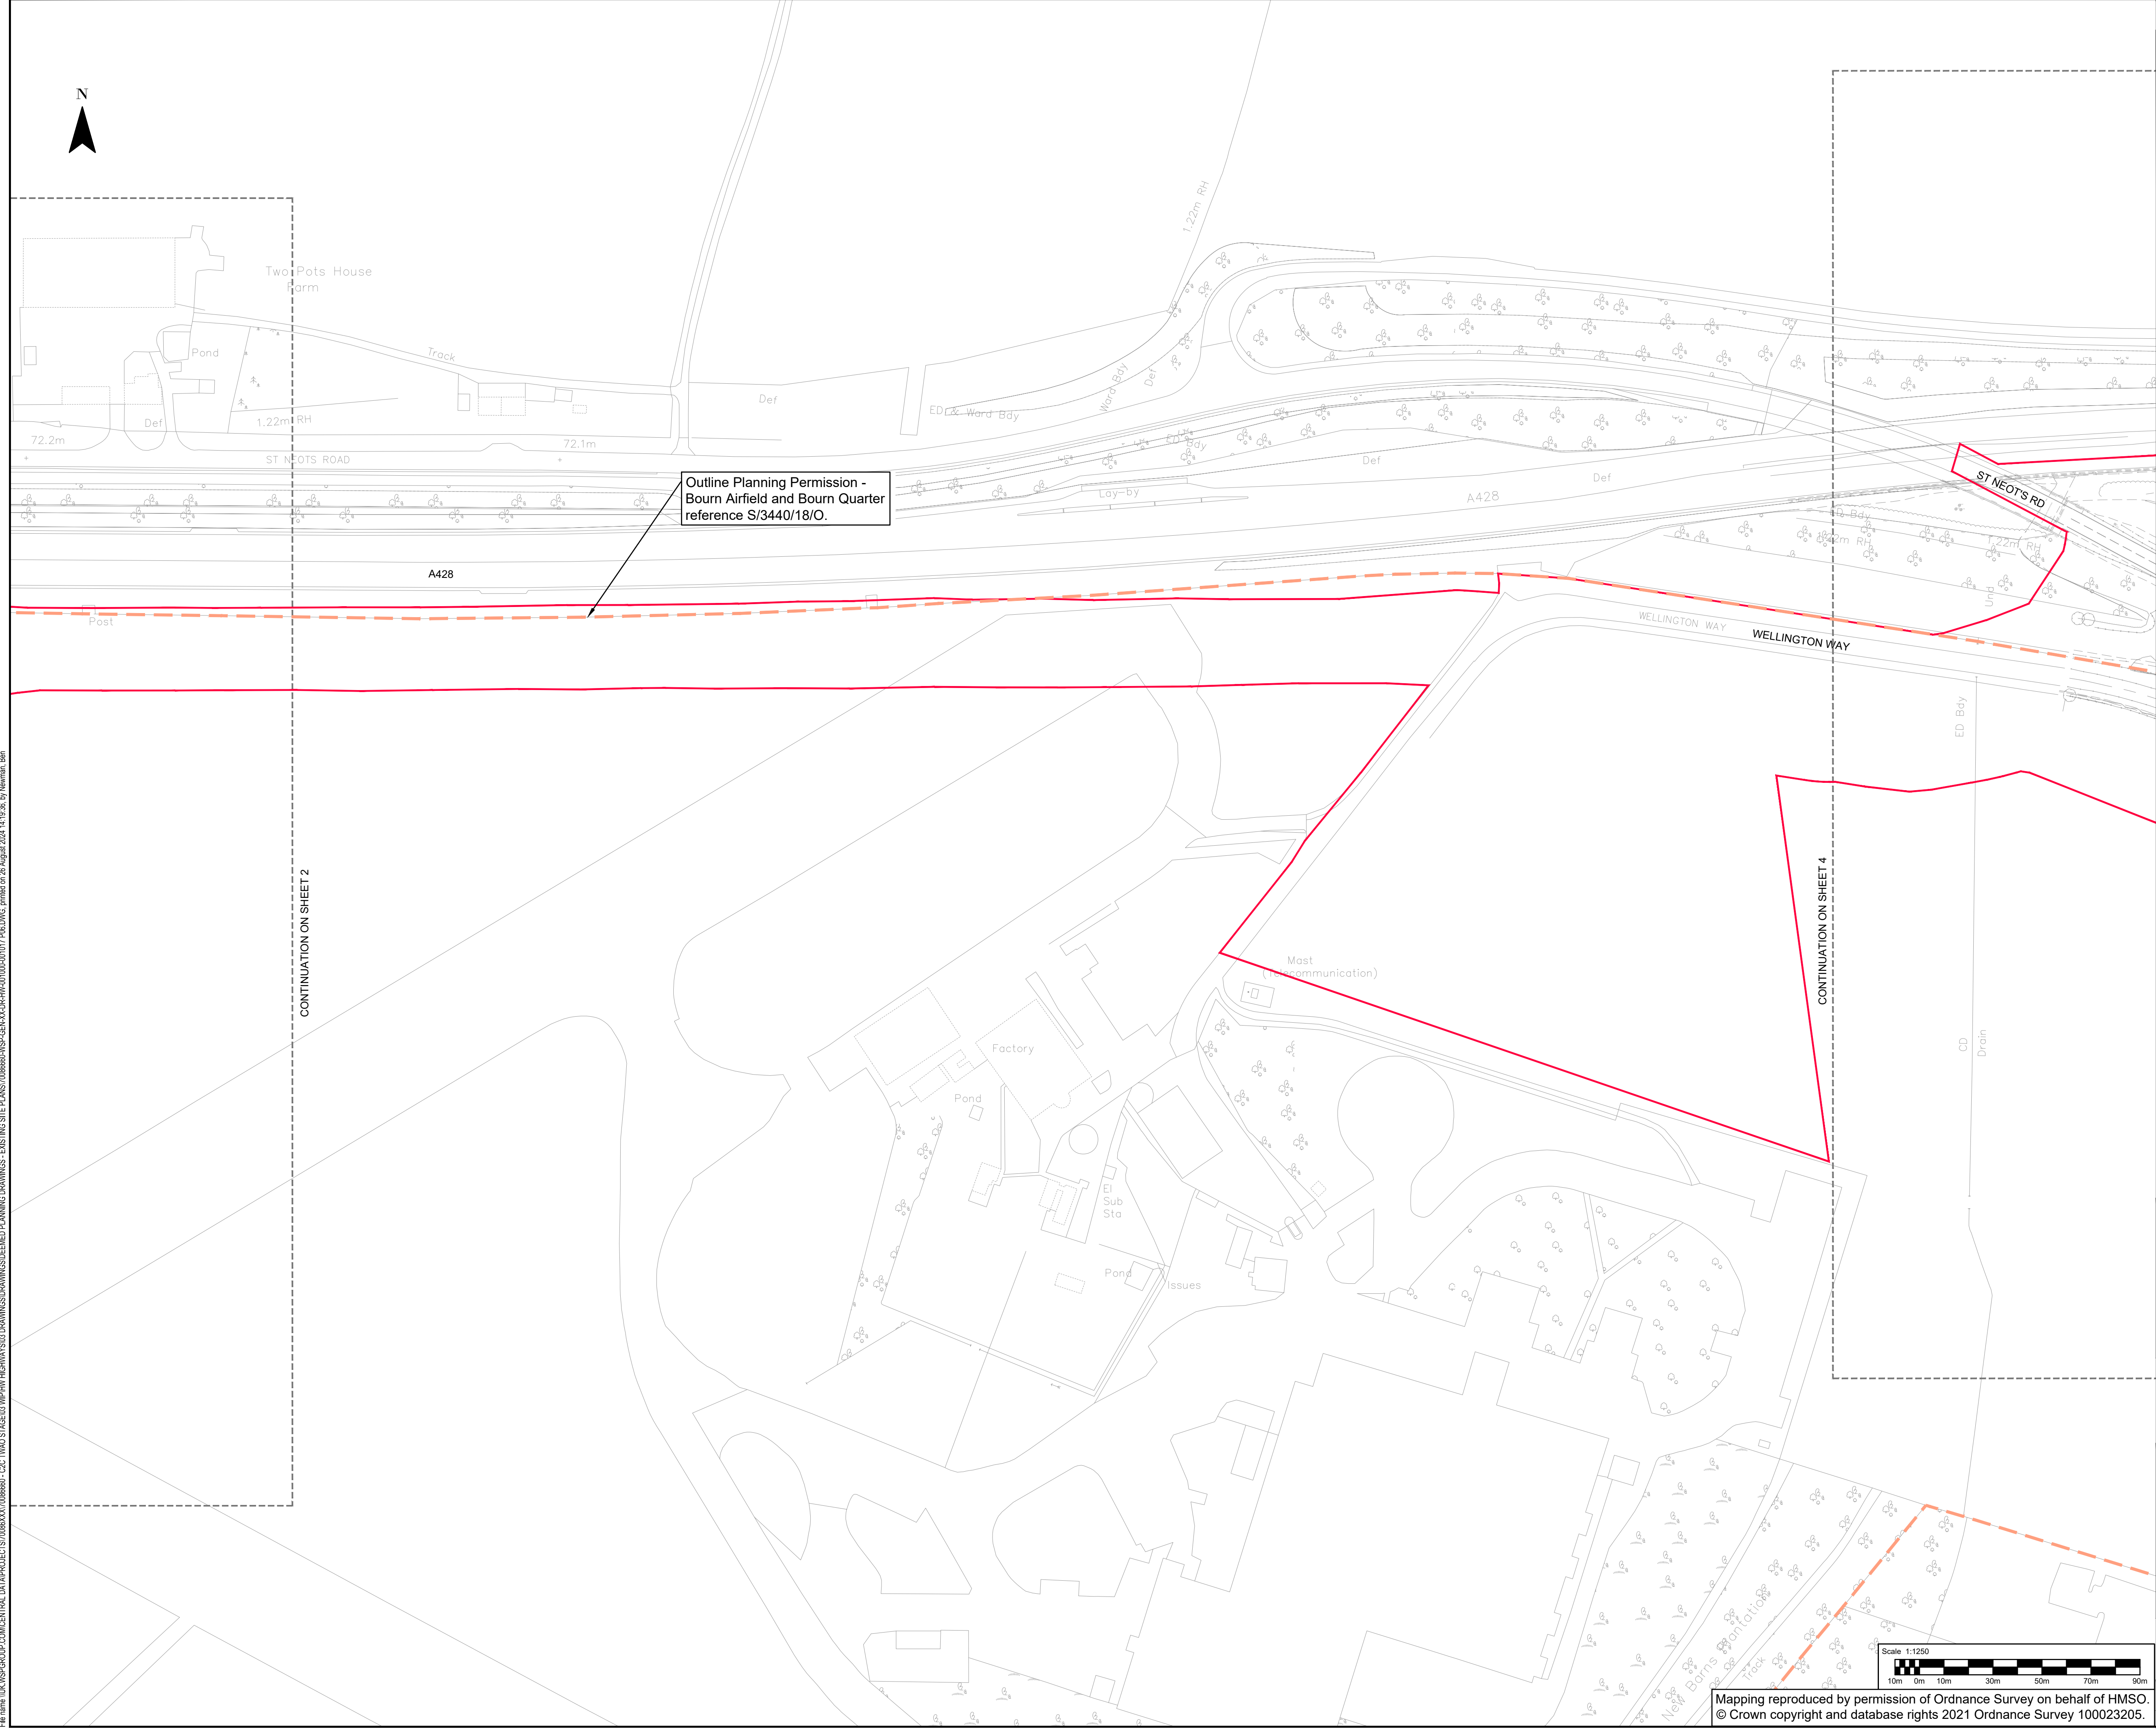

CAMBOURNE TO CAMBRIDGE ORDER

Notes:

- This drawing must be printed in colour.
- The drawing shall only be used for the intended purpose it has been issued for which is for outline/illustrative design for a TWAO application and to describe the development that is the subject of the request for deemed planning permission.
- Existing information is based on the OS Mastermap Topography Layer or Topographical surveys where available.
- All linear dimensions shown on plan are in meters unless otherwise indicated.

Key:

- CtoC Order Limits
- Existing Public Right of Way - Footpath
- Existing Public Right of Way - Bridleway
- Existing Permissive Footpath

Existing Features:

- Indicative Major Development Site Extents
- Designated Green Belt
- Registered Parks and Gardens
- Sites of Special Scientific Interest
- Protected Open Space

P06	26/08/2024	VR	FOR PLANNING				
P05	23/05/2024	VR	FOR PLANNING				
P04	12/04/2024	VR	FOR PLANNING				
P03	22/08/2023	VR	FOR PLANNING				
P02	26/05/2023	JS	FOR PLANNING				
P01	08/03/2023	DH	FIRST ISSUE				
REV	DATE	BY	DESCRIPTION	CHK	APP		

62-64 Hills Road, Cambridge, CB2 1LA, UK
T+ 44 (0) 1223 558 050, F+ 44 (0) 1223 558 051
wsp.com

CLIENT:
GREATER CAMBRIDGE PARTNERSHIP

APPLICANT:
CAMBRIDGESHIRE COUNTY COUNCIL

SITE/PROJECT:
CtoC

TITLE:
DEEMED PLANNING DRAWINGS EXISTING SITE PLANS
(SHEET 3 OF 17)

SCALE @ A1: 1:1250	CHECKED: BN	APPROVED: BN
PROJECT NO: 70086660	DESIGNED: JS	DRAWN: DH
		DATE: August 24

DRAWING No:
70086660-WSP-GEN-XX-DR-HW-001003

REV:
P06

F:\a\wsp\group\central_data\projects\70086660\WSP-GEN-XX-DR-HW-001003\001171_P06.DWG, printed on 26 August 2024 14:19:38, by Newham, Ben



otes:

- This drawing must be printed in colour.
- The drawing shall only be used for the intended purpose it has been issued for which is for outline/illustrative design for a TWAQ application and to describe the development that is the subject of the request for deemed planning permission.
- Existing information is based on the OS Mastermap Topography Layer or Topographical surveys where available.
- All linear dimensions shown on plan are in meters unless otherwise indicated.


ey:

- CtoC Order Limits
— Existing Public Right of Way - Footpath
— Existing Public Right of Way - Bridleway
— Existing Permissive Footpath

Existing Features

- Indicative Major Development Site Extents
- Designated Green Belt
- Registered Parks and Gardens
- Sites of Special Scientific Interest
- Protected Open Space

06	26/08/2024	VR	FOR PLANNING		PN	PN
05	23/05/2024	VR	FOR PLANNING		PN	
14	12/04/2024	VR	FOR PLANNING		PN	PN
03	22/08/2023	VR	FOR PLANNING		PN	PN
02	26/05/2023	JS	FOR PLANNING		PN	PN
01	08/03/2023	DH	FIRST ISSUE		PN	PN
IV	DATE	BY	DESCRIPTION		CHK	APV

 

ENTE

GREATER CAMBRIDGE PARTNERSHIP

PLICANT

CAMBRIDGESHIRE COUNTY COUNCIL

E/PROJECT

CtoC

LE:


DEEMED PLANNING DRAWINGS EXISTING SITE PLANS
(SHEET 4 OF 17)

LE @A1: 1:1250	CHECKED: BN		APPROVED: BN
SUBJECT NO: 70086660	DESIGNED: JS	DRAWN: DH	DATE: August 24

AYING No

70086660-WSP-GEN-XX-DR-HW-001005

206

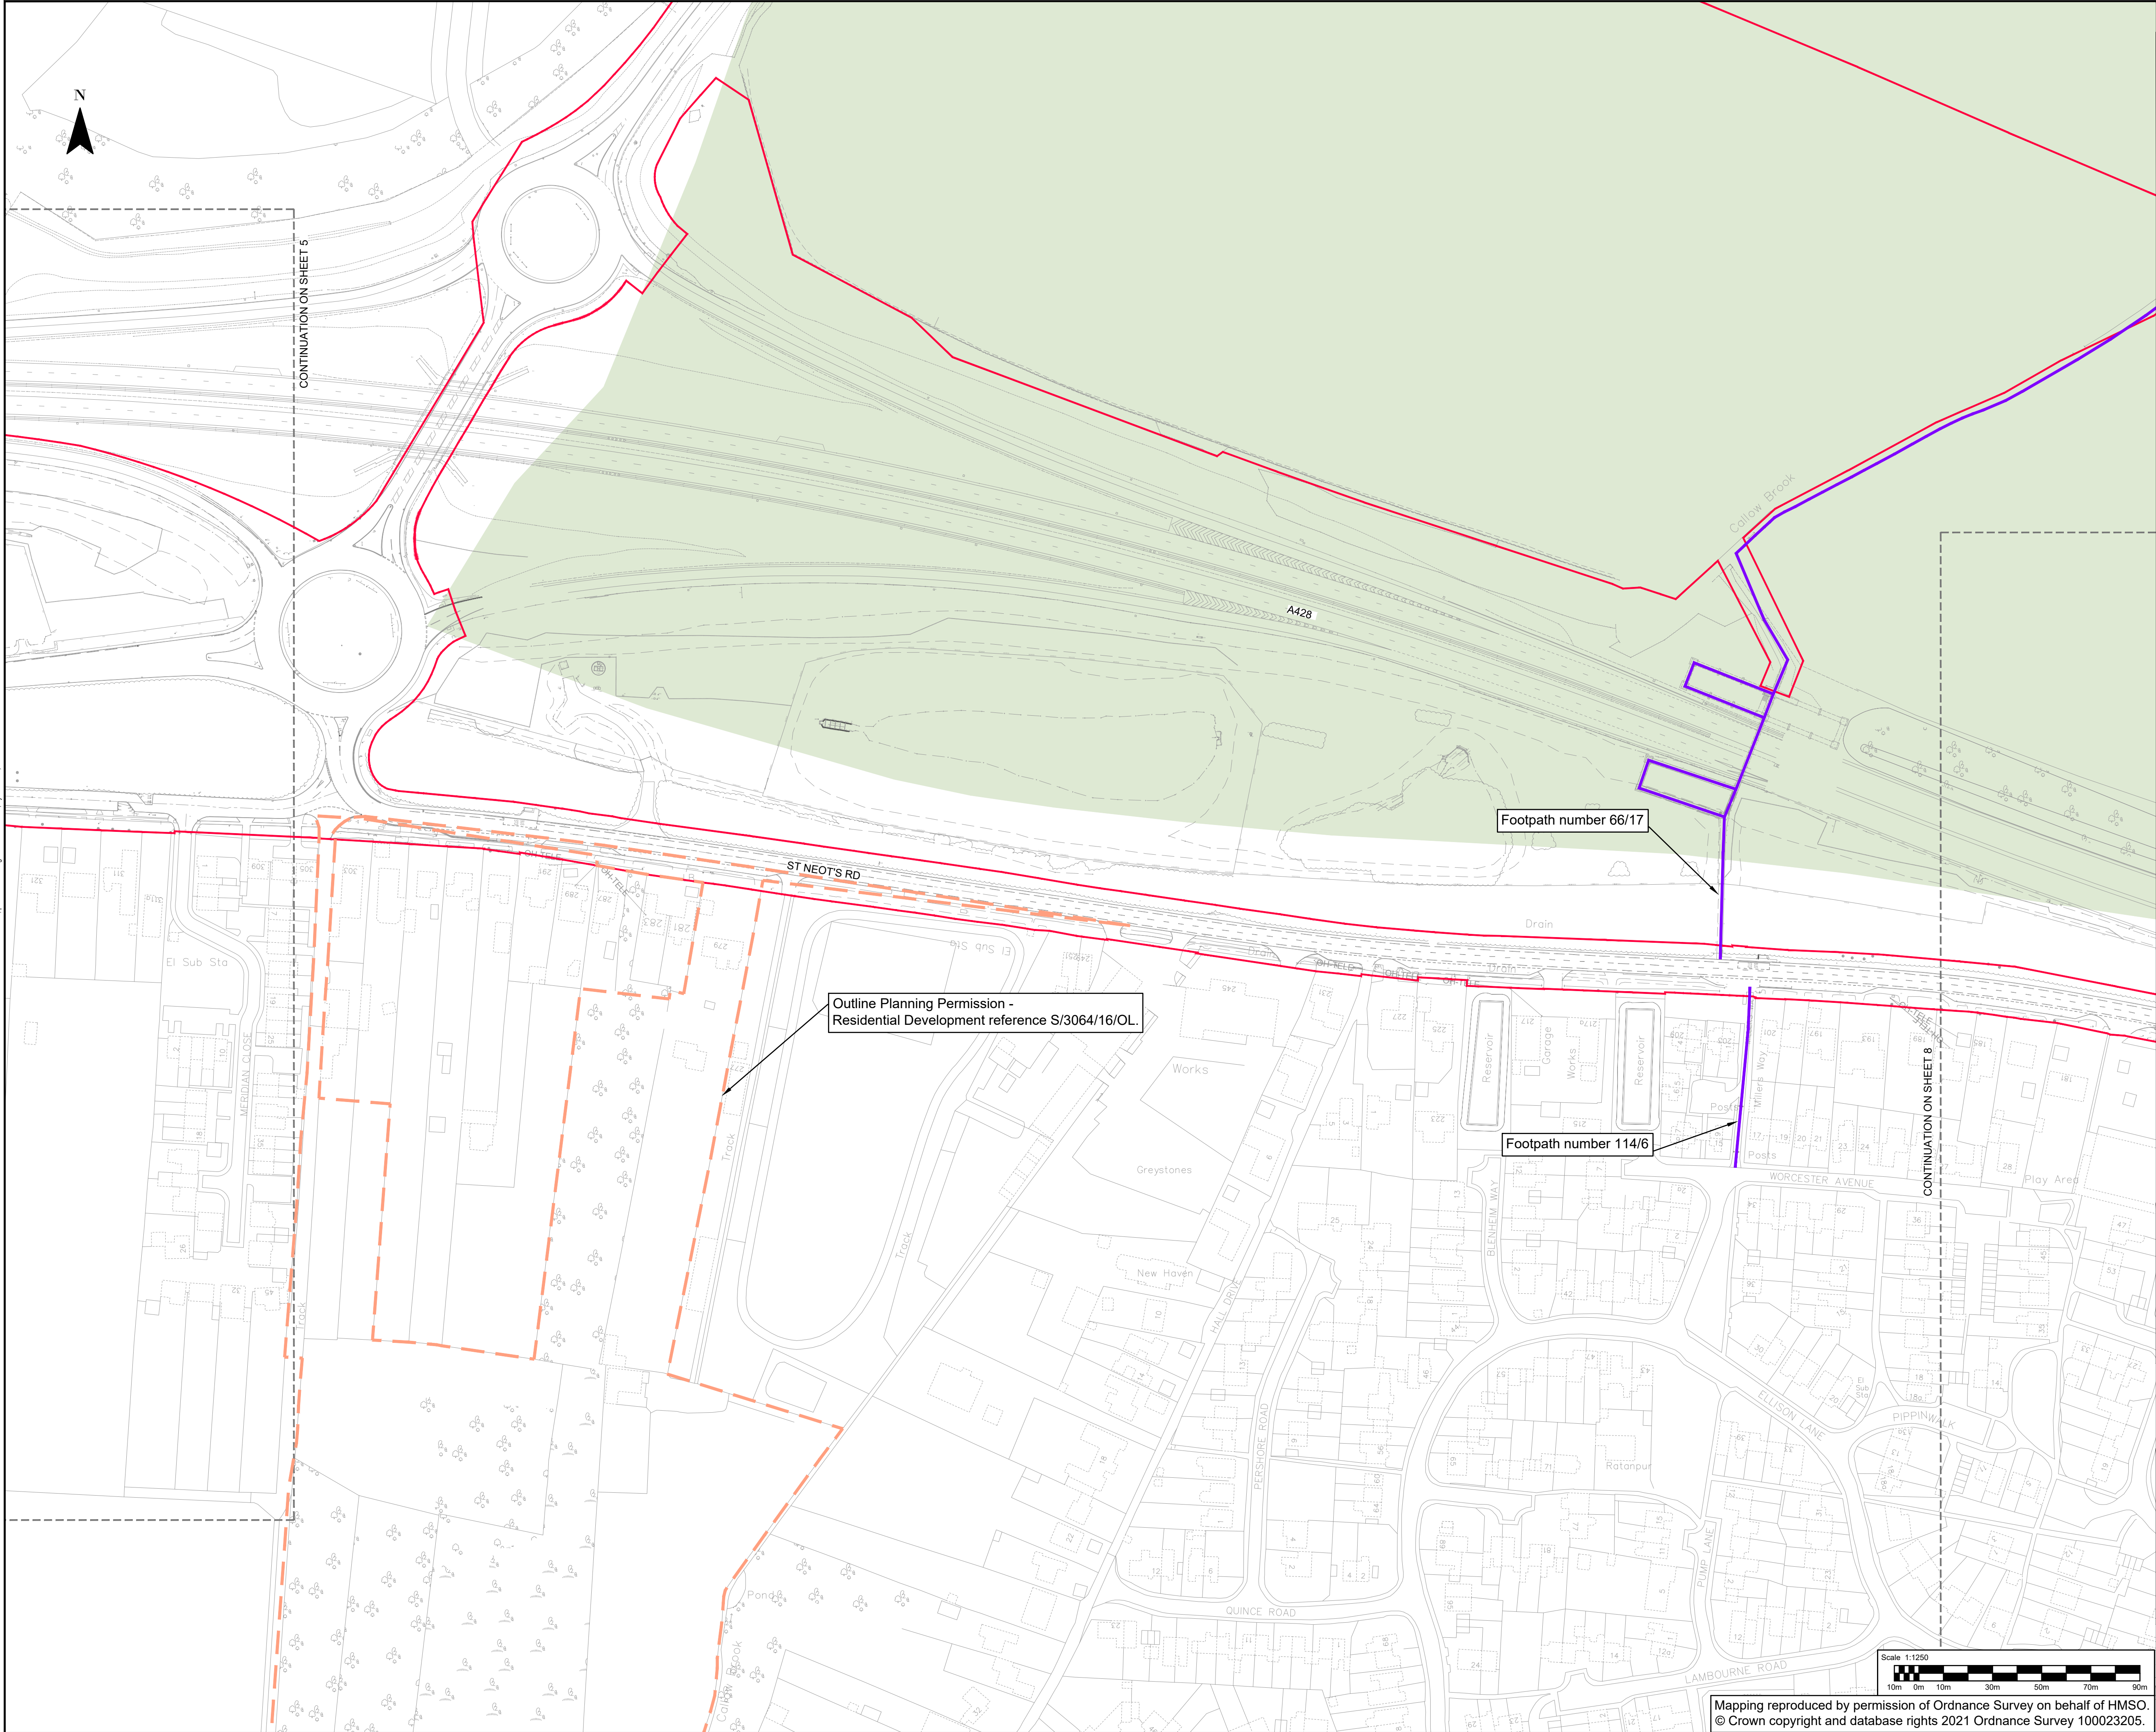

CAMBOURNE TO CAMBRIDGE ORDER

Notes:

- This drawing must be printed in colour.
- The drawing shall only be used for the intended purpose it has been issued for which is for outline/illustrative design for a TWAO application and to describe the development that is the subject of the request for deemed planning permission.
- Existing information is based on the OS Mastermap Topography Layer or Topographical surveys where available.
- All linear dimensions shown on plan are in meters unless otherwise indicated.

Key:

- CtoC Order Limits
- Existing Public Right of Way - Footpath
- Existing Public Right of Way - Bridleway
- Existing Permissive Footpath

Existing Features:

- Indicative Major Development Site Extents
- Designated Green Belt
- Registered Parks and Gardens
- Sites of Special Scientific Interest
- Protected Open Space

P06	26/08/2024	VR	FOR PLANNING			
P05	23/05/2024	VR	FOR PLANNING			
P04	12/04/2024	VR	FOR PLANNING			
P03	22/08/2023	VR	FOR PLANNING			
P02	26/05/2023	JS	FOR PLANNING			
P01	08/03/2023	DH	FIRST ISSUE			
REV	DATE	BY	DESCRIPTION	CHK	APP	

62-64 Hills Road, Cambridge, CB2 1LA, UK
T+ 44 (0) 1223 558 050, F+ 44 (0) 1223 558 051
wsp.com

CLIENT:

GREATER CAMBRIDGE PARTNERSHIP

APPLICANT:

CAMBRIDGESHIRE COUNTY COUNCIL

SITE/PROJECT:

CtoC


TITLE:

DEEMED PLANNING DRAWINGS EXISTING SITE PLANS
(SHEET 6 OF 17)

SCALE @ A1:	1:1250	CHECKED:	BN	APPROVED:	BN
PROJECT NO:	70086660	DESIGNED:	JS	DRAWN:	DH
			DATE:	August 24	
DRAWING NO:			70086660-WSP-GEN-XX-DR-HW-001006		REV:
					P06

Mapping reproduced by permission of Ordnance Survey on behalf of HMSO.
© Crown copyright and database rights 2021 Ordnance Survey 100023205.

F:\area\1\K\WSP\GROUP\CONCENTRAL_DATA\PROJECTS\70086660\WSP-GEN-XX-DR-HW-001006\001011\PLANNING - EXISTING SITE PLANS\70086660-WSP-GEN-XX-DR-HW-001006\DRAWINGS\DEEMED PLANNING DRAWINGS - EXISTING SITE PLANS\70086660-WSP-GEN-XX-DR-HW-001011\DRAWING - 06 of 17.dwg, printed on 26 August 2024 14:21:48 by Neeraj, Ben

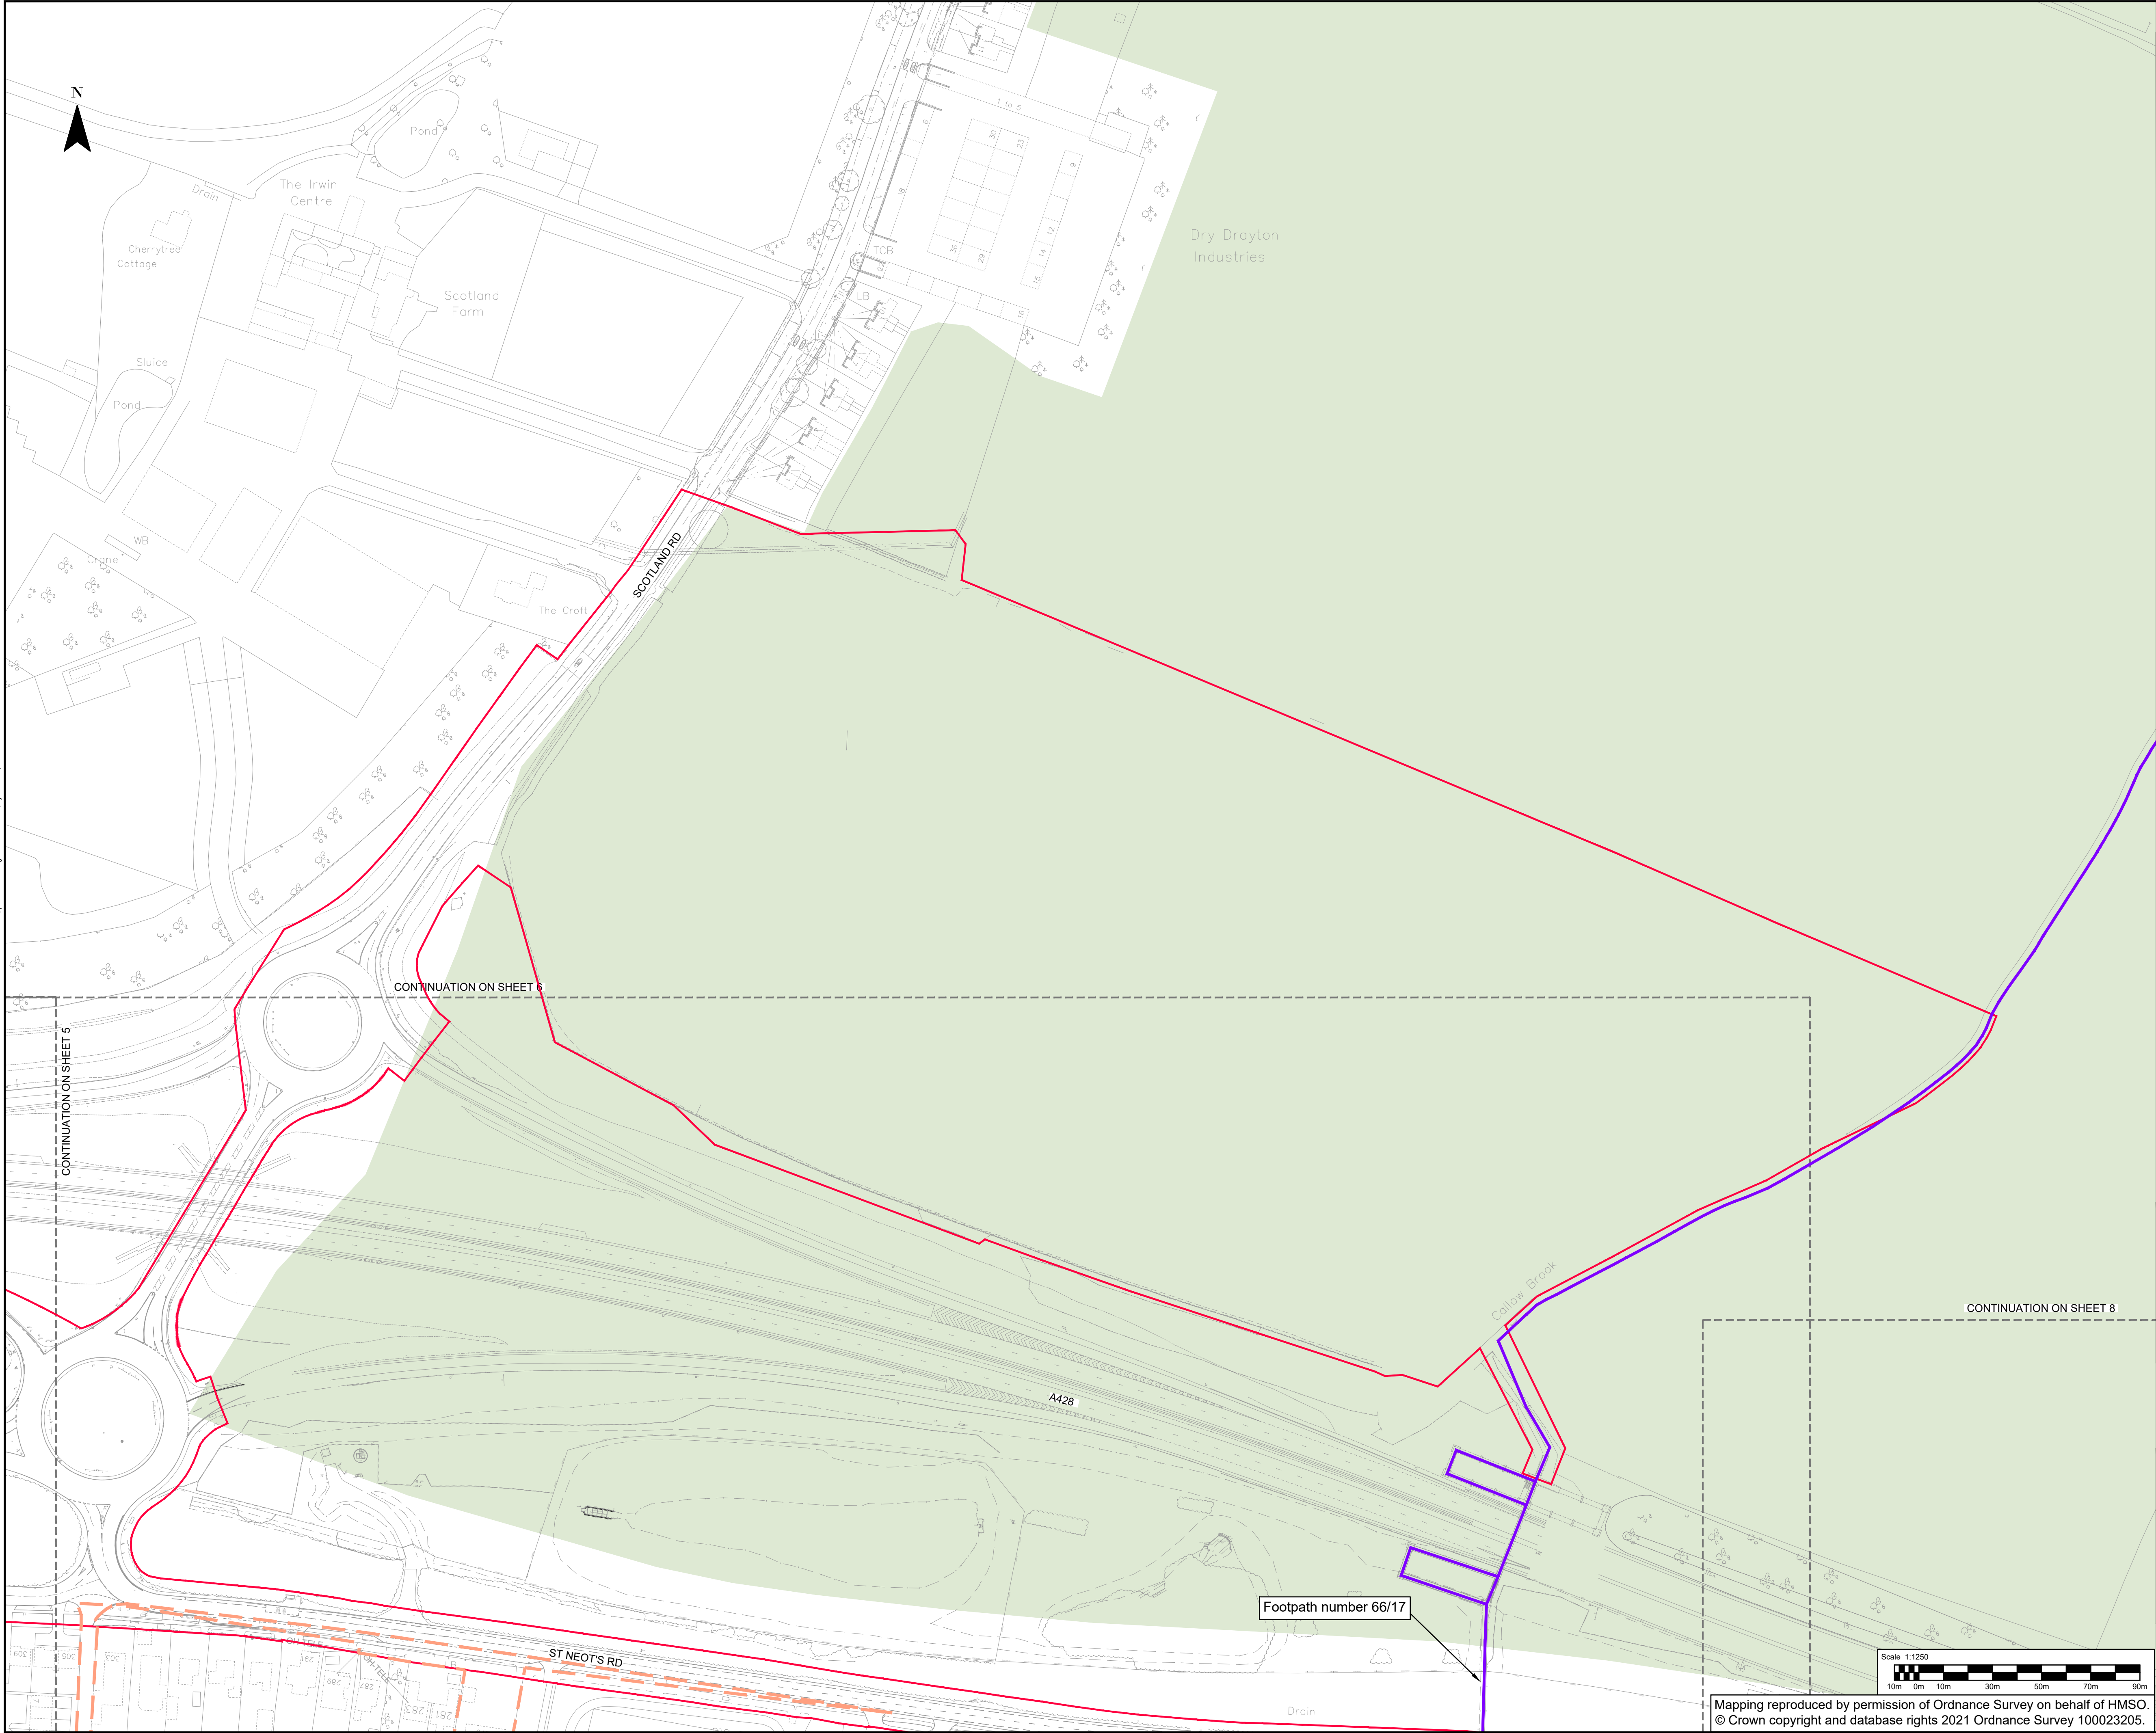

CAMBOURNE TO CAMBRIDGE ORDER

Notes:

- This drawing must be printed in colour.
- The drawing shall only be used for the intended purpose it has been issued for which is for outline/illustrative design for a TWAO application and to describe the development that is the subject of the request for deemed planning permission.
- Existing information is based on the OS Mastermap Topography Layer or Topographical surveys where available.
- All linear dimensions shown on plan are in meters unless otherwise indicated.

Key:

- CtoC Order Limits
- Existing Public Right of Way - Footpath
- Existing Public Right of Way - Bridleway
- Existing Permissive Footpath

Existing Features:

- Indicative Major Development Site Extents
- Designated Green Belt
- Registered Parks and Gardens
- Sites of Special Scientific Interest
- Protected Open Space

P06	26/08/2024	VR	FOR PLANNING		
P05	23/05/2024	VR	FOR PLANNING		
P04	12/04/2024	VR	FOR PLANNING		
P03	22/08/2023	VR	FOR PLANNING		
P02	26/05/2023	JS	FOR PLANNING		
P01	08/03/2023	DH	FIRST ISSUE		
REV	DATE	BY	DESCRIPTION	CHK	APP

62-64 Hills Road, Cambridge, CB2 1LA, UK
T+ 44 (0) 1223 558 050, F+ 44 (0) 1223 558 051
wsp.com

CLIENT: GREATER CAMBRIDGE PARTNERSHIP

APPLICANT: CAMBRIDGESHIRE COUNTY COUNCIL

SITE/PROJECT: CtoC

TITLE: DEEMED PLANNING DRAWINGS EXISTING SITE PLANS (SHEET 7 OF 17)


SCALE @ A1: 1:1250	CHECKED: BN	APPROVED: BN
PROJECT NO: 70086660	DESIGNED: JS	DRAWN: DH
		DATE: August 24

DRAWING No: 70086660-WSP-GEN-XX-DR-HW-001007

REV: P06

Mapping reproduced by permission of Ordnance Survey on behalf of HMSO.
© Crown copyright and database rights 2021 Ordnance Survey 100023205.

File name: \\K:\SP\GROUP\CONCENTRAL_DATA\PROJECTS\70086660\WSP-GEN-XX-DR-HW-001007\17\PLANNING_DRAWINGS\DRAWINGS\DEEMED PLANNING DRAWINGS EXISTING SITE PLANS\70086660-WSP-GEN-XX-DR-HW-001007\17\PLANNING_drawings.dwg, printed on 26 August 2024 14:22:33 by Neeraj Bhat

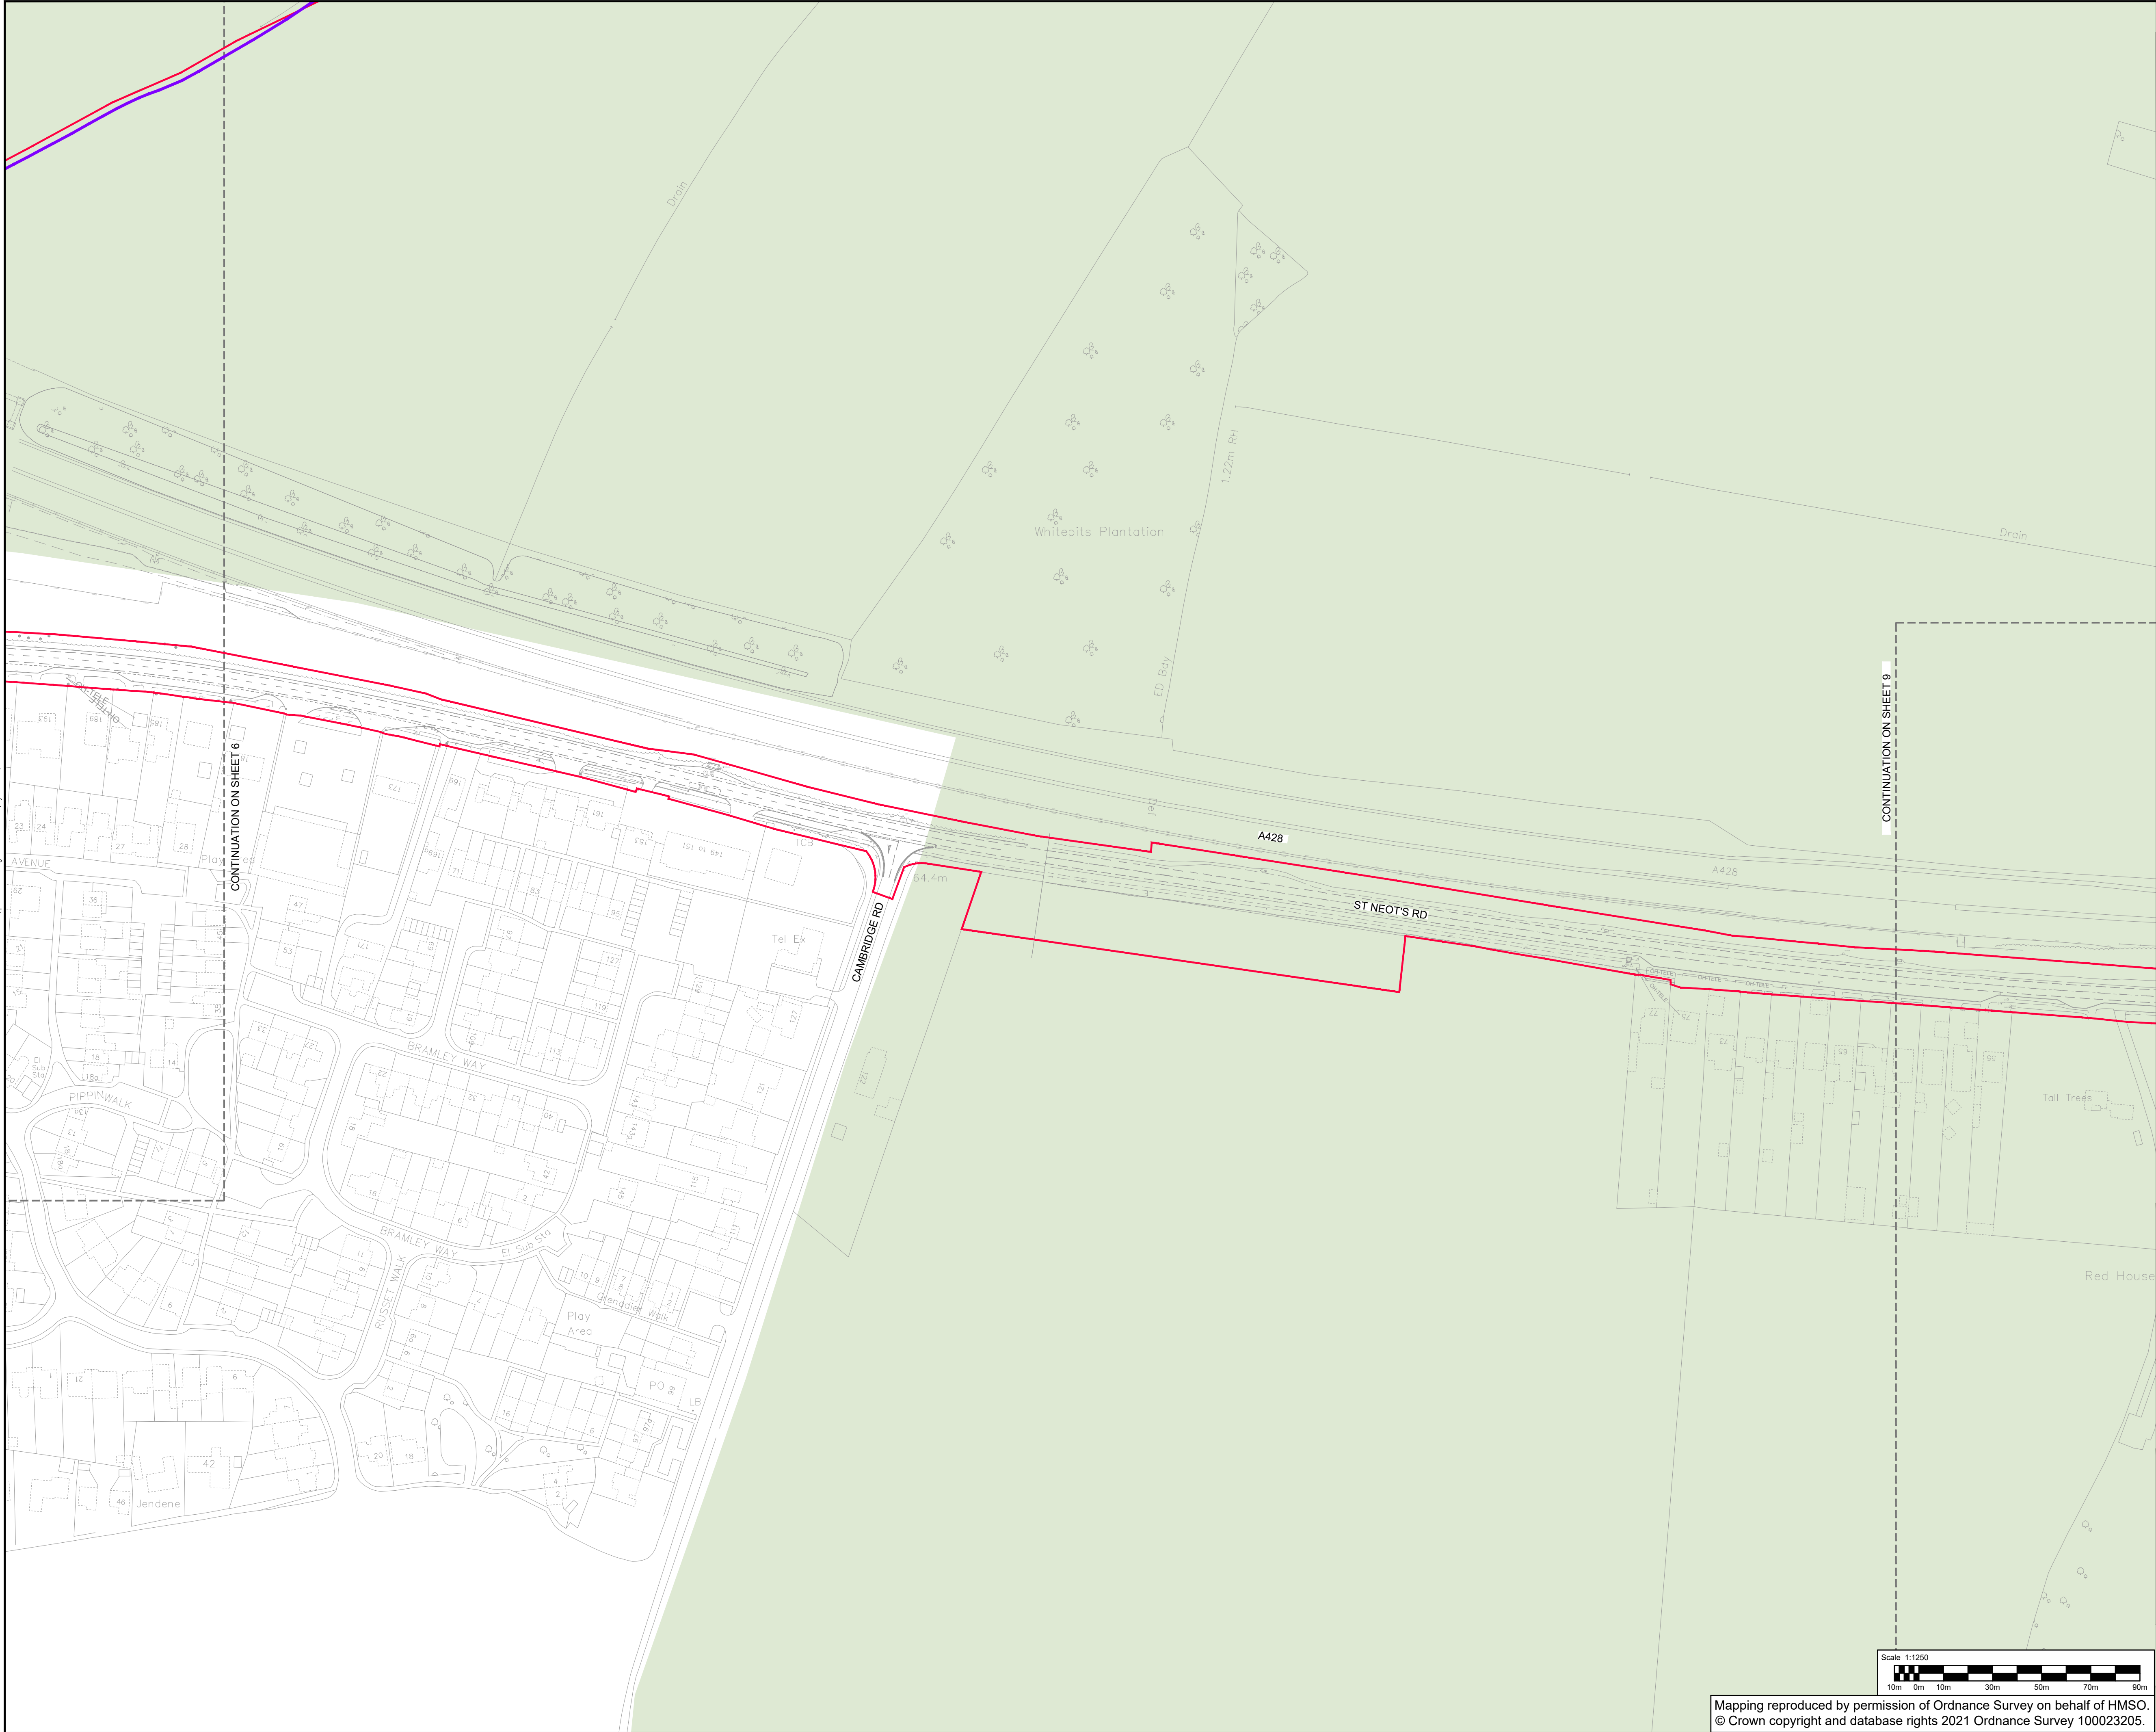

CAMBOURNE TO CAMBRIDGE ORDER

Notes:

- This drawing must be printed in colour.
- The drawing shall only be used for the intended purpose it has been issued for which is for outline/illustrative design for a TWAO application and to describe the development that is the subject of the request for deemed planning permission.
- Existing information is based on the OS Mastermap Topography Layer or Topographical surveys where available.
- All linear dimensions shown on plan are in meters unless otherwise indicated.

Key:

- CtoC Order Limits
- Existing Public Right of Way - Footpath
- Existing Public Right of Way - Bridleway
- Existing Permissive Footpath

Existing Features:

- Indicative Major Development Site Extents
- Designated Green Belt
- Registered Parks and Gardens
- Sites of Special Scientific Interest
- Protected Open Space

P06	26/06/2024	VR	FOR PLANNING	BN	BN
P05	23/05/2024	VR	FOR PLANNING	BN	BN
P04	12/04/2024	VR	FOR PLANNING	BN	BN
P03	22/08/2023	VR	FOR PLANNING	BN	BN
P02	26/05/2023	JS	FOR PLANNING	BN	BN
P01	08/03/2023	DH	FIRST ISSUE	BN	BN
REV	DATE	BY	DESCRIPTION	CHK	APP

62-64 Hills Road, Cambridge, CB2 1LA, UK
T+ 44 (0) 1223 558 050, F+ 44 (0) 1223 558 051
wsp.com

CLIENT: GREATER CAMBRIDGE PARTNERSHIP

APPLICANT: CAMBRIDGESHIRE COUNTY COUNCIL

SITE/PROJECT: CtoC

TITLE: DEEMED PLANNING DRAWINGS
EXISTING SITE PLANS
(SHEET 8 OF 17)

SCALE @ A1: 1:1250	CHECKED: BN	APPROVED: BN
PROJECT NO: 70086660	DESIGNED: JS	DRAWN: DH
		DATE: August 24

DRAWING No: 70086660-WSP-GEN-XX-DR-HW-001008

REV: P06

File area \\K:\SPGROUP\COMP\CENTRAL_DATA\PROJECTS\70086660\WSP-GEN-XX-DR-HW-001008\DRAWINGS\EXISTING SITE PLANS\STAGE03\MP\HW HIGHWAYS\03 DRAWINGS\DRAWINGS\DEEMED PLANNING DRAWINGS - EXISTING SITE PLANS\70086660-WSP-GEN-XX-DR-HW-001008\DRAWINGS - EXISTING SITE PLANS\70086660-WSP-GEN-XX-DR-HW-001008.dwg, printed on 26 August 2024 14:23:15, by Newman, Ben

Notes:

- This drawing must be printed in colour.
- The drawing shall only be used for the intended purpose it has been issued for which is for outline/illustrative design for a TWAQ application and to describe the development that is the subject of the request for deemed planning permission.
- Existing information is based on the OS Mastermap Topography Layer or Topographical surveys where available.
- All linear dimensions shown on plan are in meters unless otherwise indicated.


ey:

- CtoC Order Limits
— Existing Public Right of Way - Footpath
— Existing Public Right of Way - Bridleway
— Existing Permissive Footpath

Existing Features

-  Indicative Major Development Site Extents
 Designated Green Belt
 Registered Parks and Gardens
 Sites of Special Scientific Interest
 Protected Open Space

5	26/08/2024	VR	FOR PLANNING	PN	PN
5	23/05/2024	VR	FOR PLANNING	PN	
4	12/04/2024	VR	FOR PLANNING	PN	PN
3	22/08/2023	VR	FOR PLANNING	PN	PN
2	26/05/2023	JS	FOR PLANNING	PN	PN
1	08/03/2023	DH	FIRST ISSUE	PN	PN
7	DATE	BY	DESCRIPTION	CHK	APP

 

CLIENT

GREATER CAMBRIDGE PARTNERSHIP

APPLICANT

CAMBRIDGESHIRE COUNTY COUNCIL

SITE/PROJECT

CtoC

TITLE

DEEMED PLANNING DRAWINGS
EXISTING SITE PLANS
(SHEET 9 OF 17)


SCALE @ A1: 1:1250	CHECKED: BN		APPROVED: BN
PROJECT NO: 70086660	DESIGNED: JS	DRAWN: DH	DATE: August 24

DRAWING No.

70086660-WSP-GEN-XX-DR-HW-001009

P06

Mapping reproduced by permission of Ordnance Survey on behalf of HMSO
© Crown copyright and database rights 2021 Ordnance Survey 100023205.

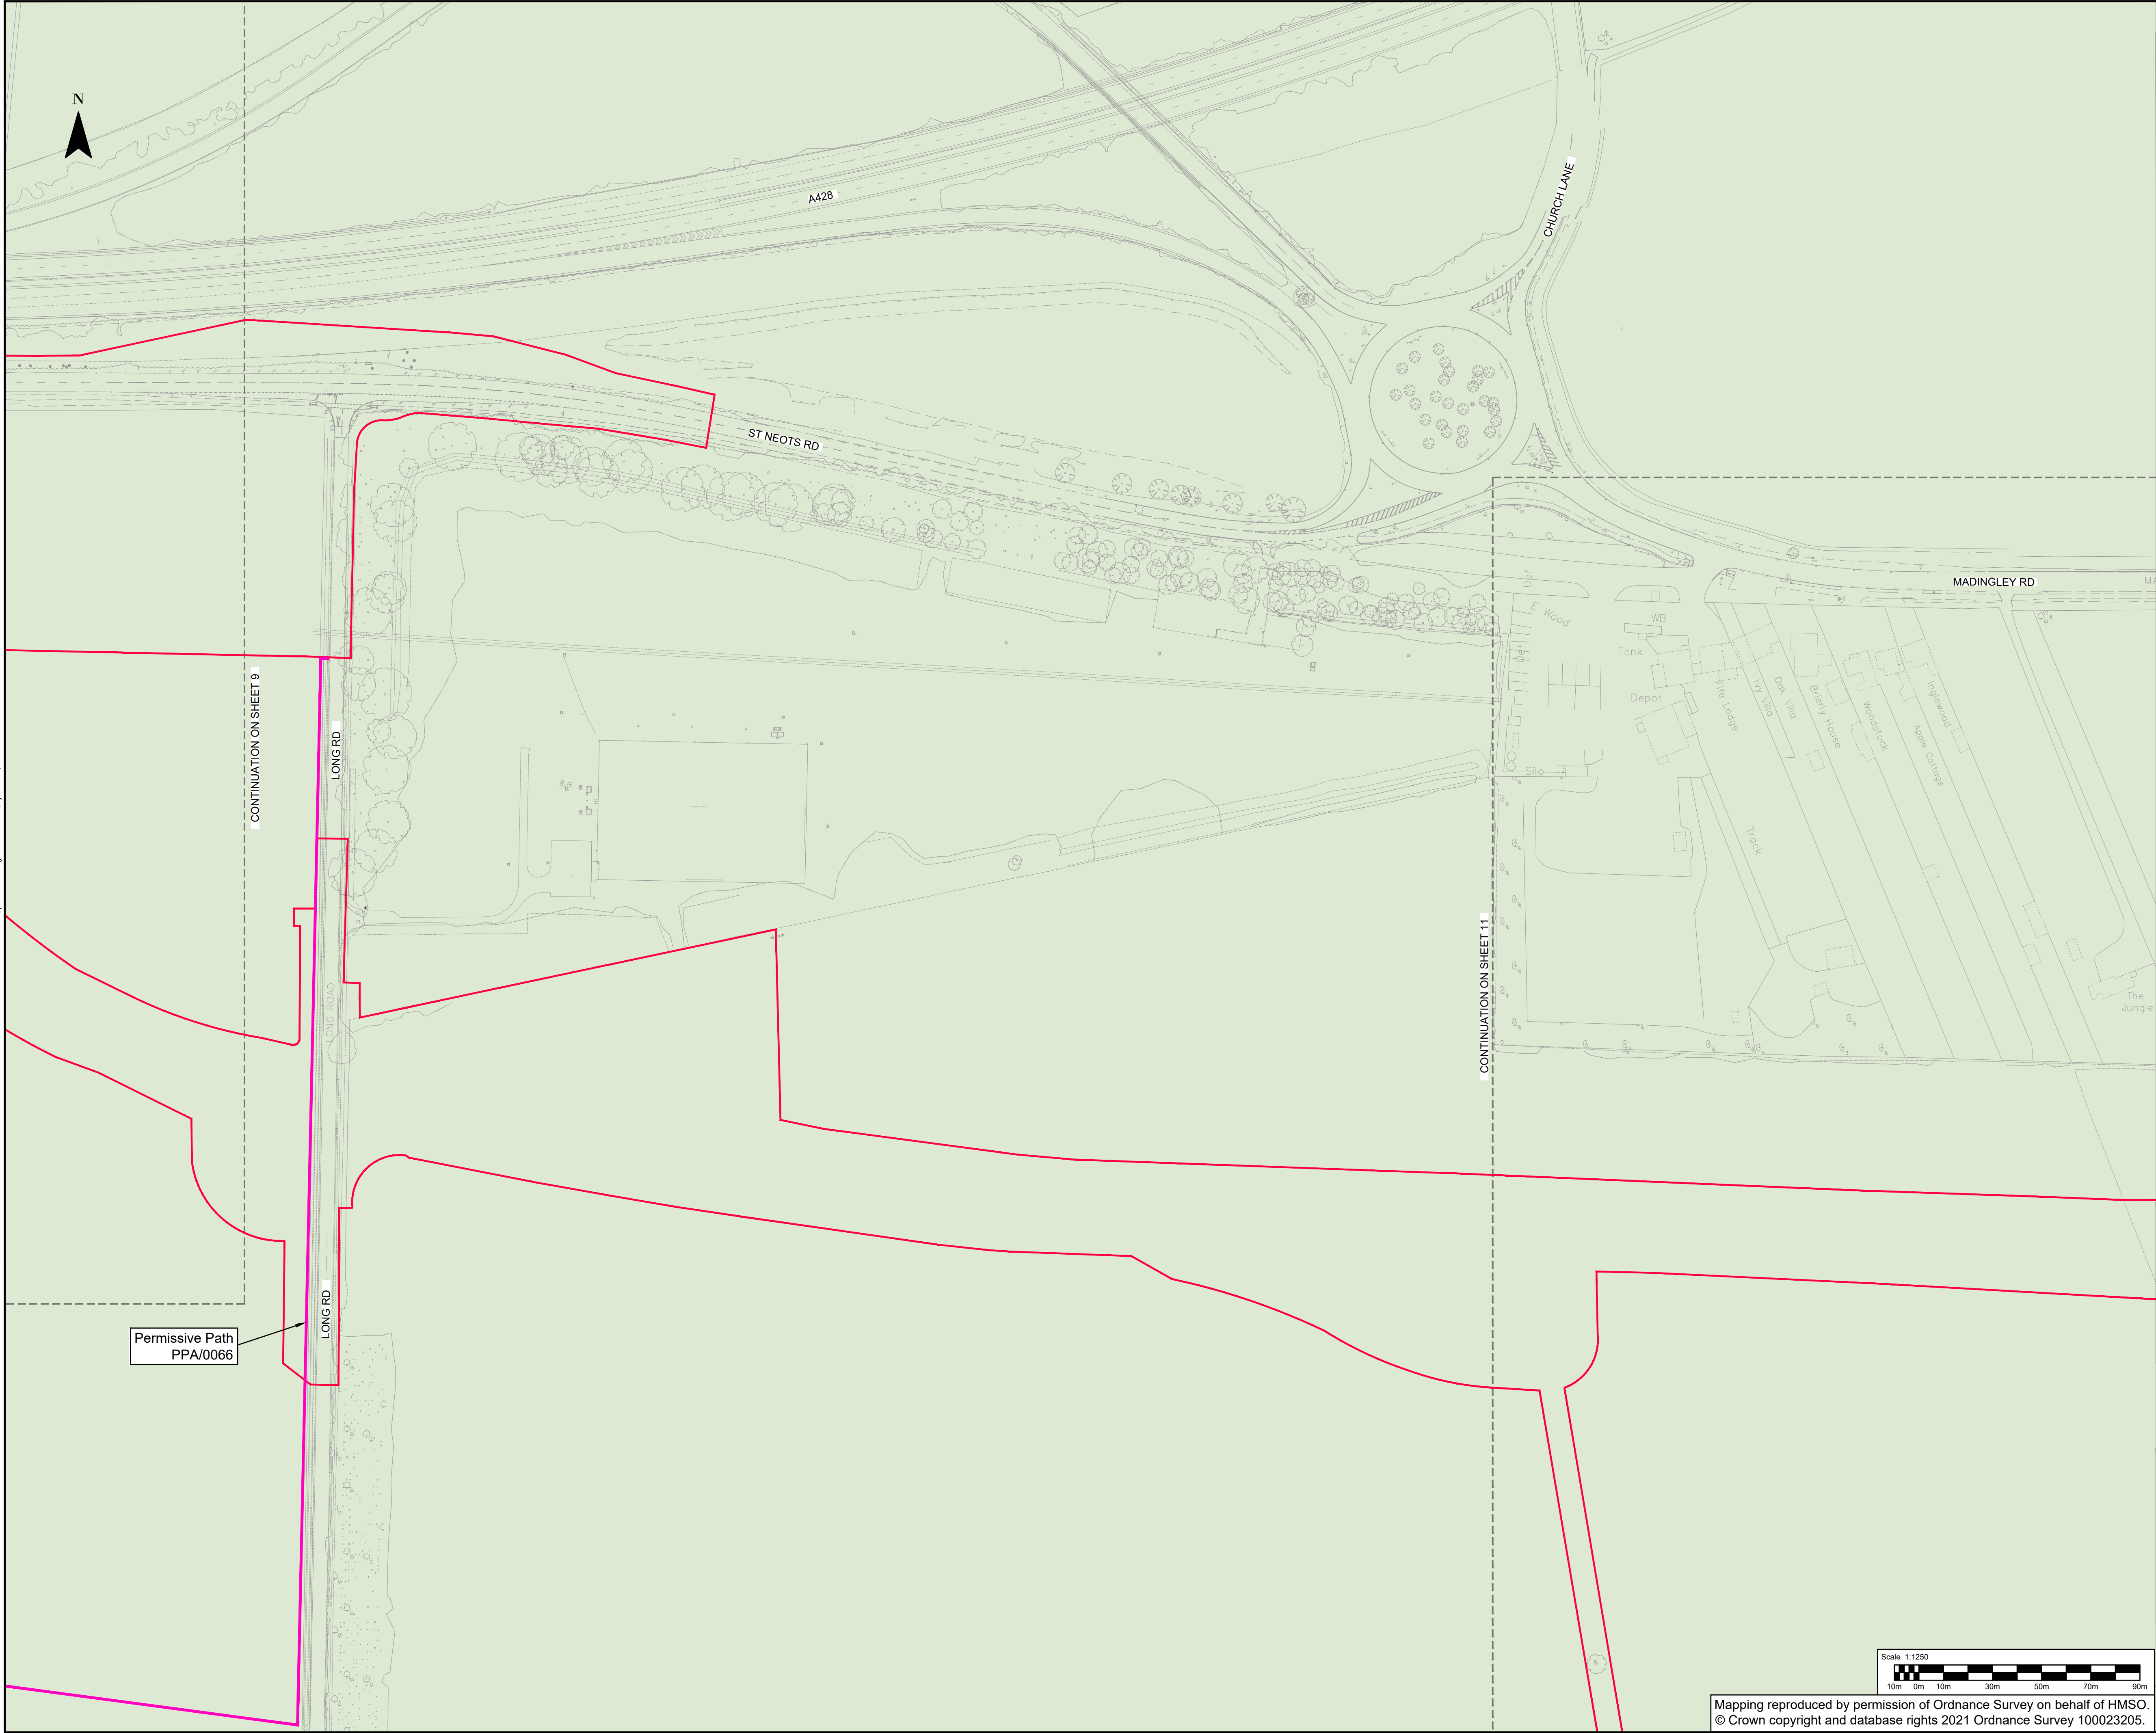

CAMBOURNE TO CAMBRIDGE ORDER

Notes:

- This drawing must be printed in colour.
- The drawing shall only be used for the intended purpose it has been issued for which is for outline/illustrative design for a TWAO application and to describe the development that is the subject of the request for deemed planning permission.
- Existing information is based on the OS Mastermap Topography Layer or Topographical surveys where available.
- All linear dimensions shown on plan are in meters unless otherwise indicated.

Key:

- CtoC Order Limits
- Existing Public Right of Way - Footpath
- Existing Public Right of Way - Bridleway
- Existing Permissive Footpath

Existing Features:

- Indicative Major Development Site Extents
- Designated Green Belt
- Registered Parks and Gardens
- Sites of Special Scientific Interest
- Protected Open Space

P06	26/08/2024	VR	FOR PLANNING	BN	BN
P05	23/05/2024	VR	FOR PLANNING	BN	BN
P04	12/04/2024	VR	FOR PLANNING	BN	BN
P03	22/08/2023	VR	FOR PLANNING	BN	BN
P02	26/05/2023	JS	FOR PLANNING	BN	BN
P01	08/03/2023	DH	FIRST ISSUE	BN	BN
REV	DATE	BY	DESCRIPTION	CHK	APP

62-64 Hills Road, Cambridge, CB2 1LA, UK
T+ 44 (0) 1223 558 050, F+ 44 (0) 1223 558 051
wsp.com

CLIENT:
GREATER CAMBRIDGE PARTNERSHIP

APPLICANT:
CAMBRIDGESHIRE COUNTY COUNCIL


SITE/PROJECT:
CtoC

TITLE:
DEEMED PLANNING DRAWINGS
EXISTING SITE PLANS
(SHEET 10 OF 17)

SCALE @ A1: 1:1250	CHECKED: BN	APPROVED: BN
PROJECT NO: 70086660	DESIGNED: JS	DRAWN: DH
DATE: August 24		REV:

DRAWING No:
70086660-WSP-GEN-XX-DR-HW-001010

REV:
P06

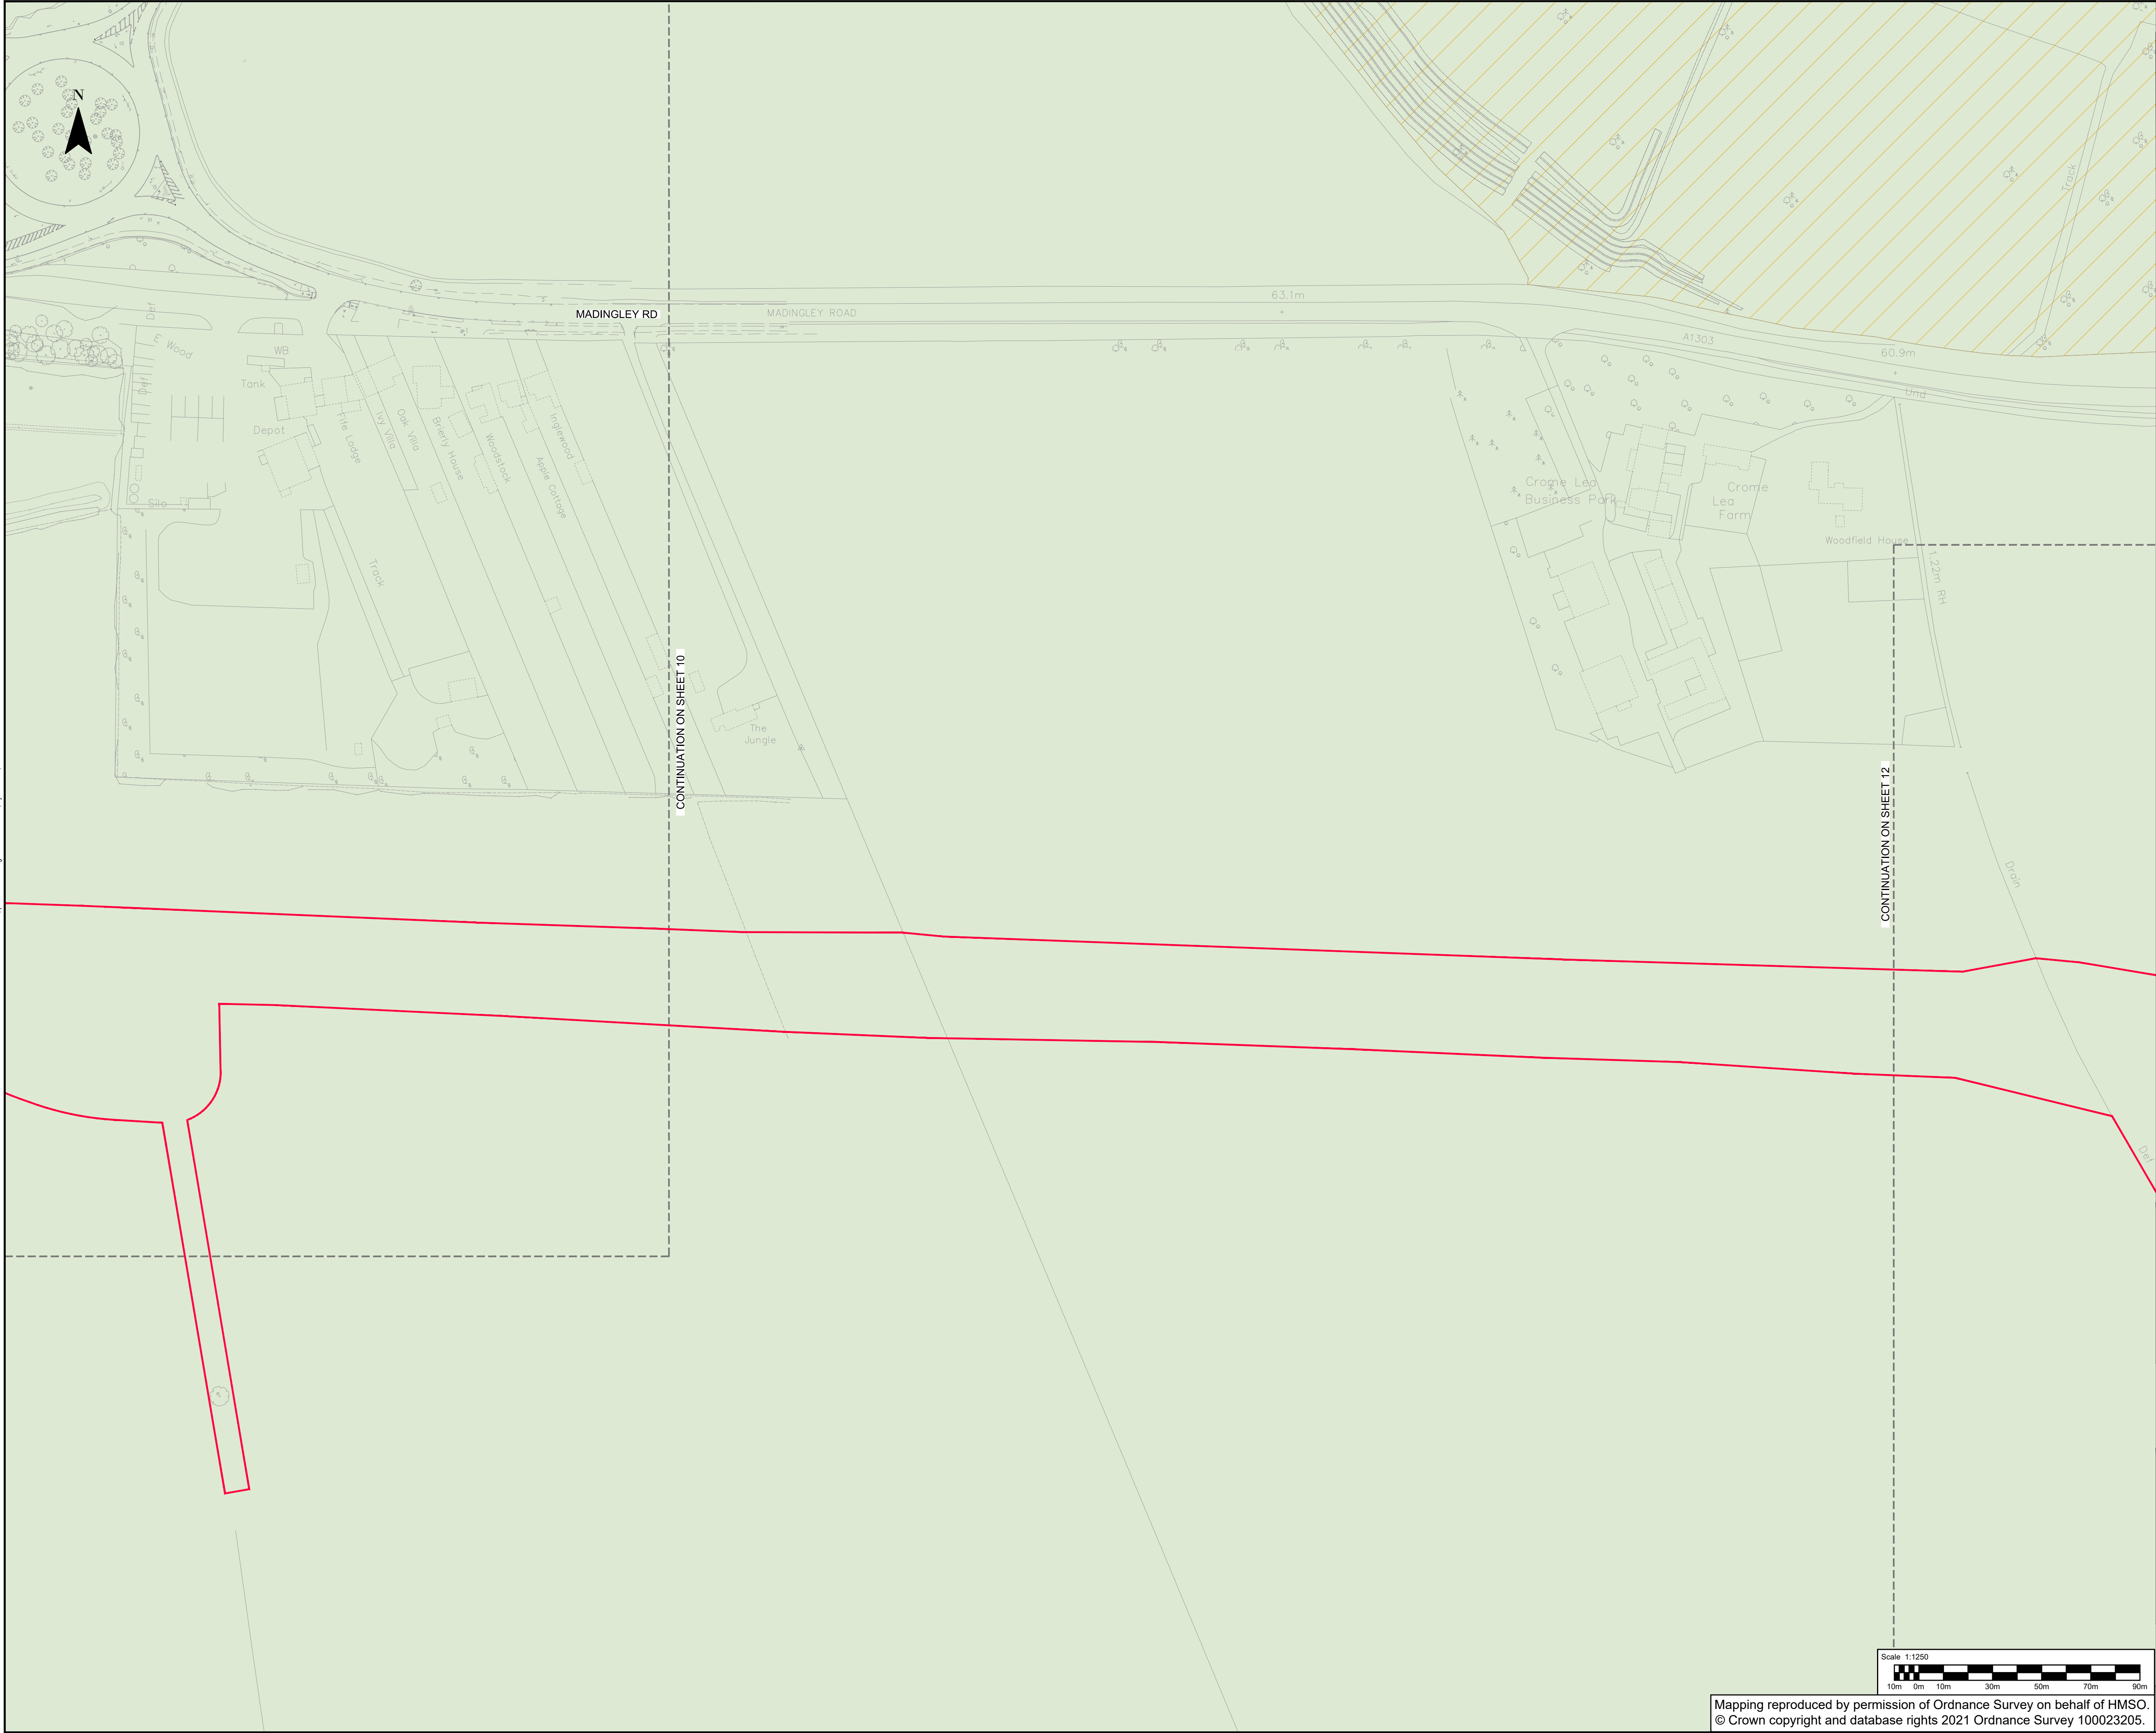

CAMBOURNE TO CAMBRIDGE ORDER

Notes:

- This drawing must be printed in colour.
- The drawing shall only be used for the intended purpose it has been issued for which is for outline/illustrative design for a TWAO application and to describe the development that is the subject of the request for deemed planning permission.
- Existing information is based on the OS Mastermap Topography Layer or Topographical surveys where available.
- All linear dimensions shown on plan are in meters unless otherwise indicated.

Key:

- CtoC Order Limits
- Existing Public Right of Way - Footpath
- Existing Public Right of Way - Bridleway
- Existing Permissive Footpath

Existing Features:

- Indicative Major Development Site Extents
- Designated Green Belt
- Registered Parks and Gardens
- Sites of Special Scientific Interest
- Protected Open Space

P06	26/08/2024	VR	FOR PLANNING		
P05	23/05/2024	VR	FOR PLANNING		
P04	12/04/2024	VR	FOR PLANNING		
P03	22/08/2023	VR	FOR PLANNING		
P02	26/05/2023	JS	FOR PLANNING		
P01	08/03/2023	DH	FIRST ISSUE		
REV	DATE	BY	DESCRIPTION	CHK	APP

62-64 Hills Road, Cambridge, CB2 1LA, UK
T+ 44 (0) 1223 558 050, F+ 44 (0) 1223 558 051
wsp.com

CLIENT:
GREATER CAMBRIDGE PARTNERSHIP

APPLICANT:
CAMBRIDGESHIRE COUNTY COUNCIL


SITE/PROJECT:
CtoC

TITLE:
DEEMED PLANNING DRAWINGS
EXISTING SITE PLANS
(SHEET 11 OF 17)

SCALE @ A1:	CHECKED:	APPROVED:
1:1250	BN	BN
PROJECT NO:	DESIGNED:	DRAWN:
70086660	JS	DH
DATE:		REV:
August 24		P06

Mapping reproduced by permission of Ordnance Survey on behalf of HMSO.
© Crown copyright and database rights 2021 Ordnance Survey 100023205.

File area \\uk\wspgroup\c\central_data\projects\70086660\WSP-GEN-XX-DR-HW-001011\PROJ.DWG, printed on 26 August 2024 14:25:23, by Newman, Ben

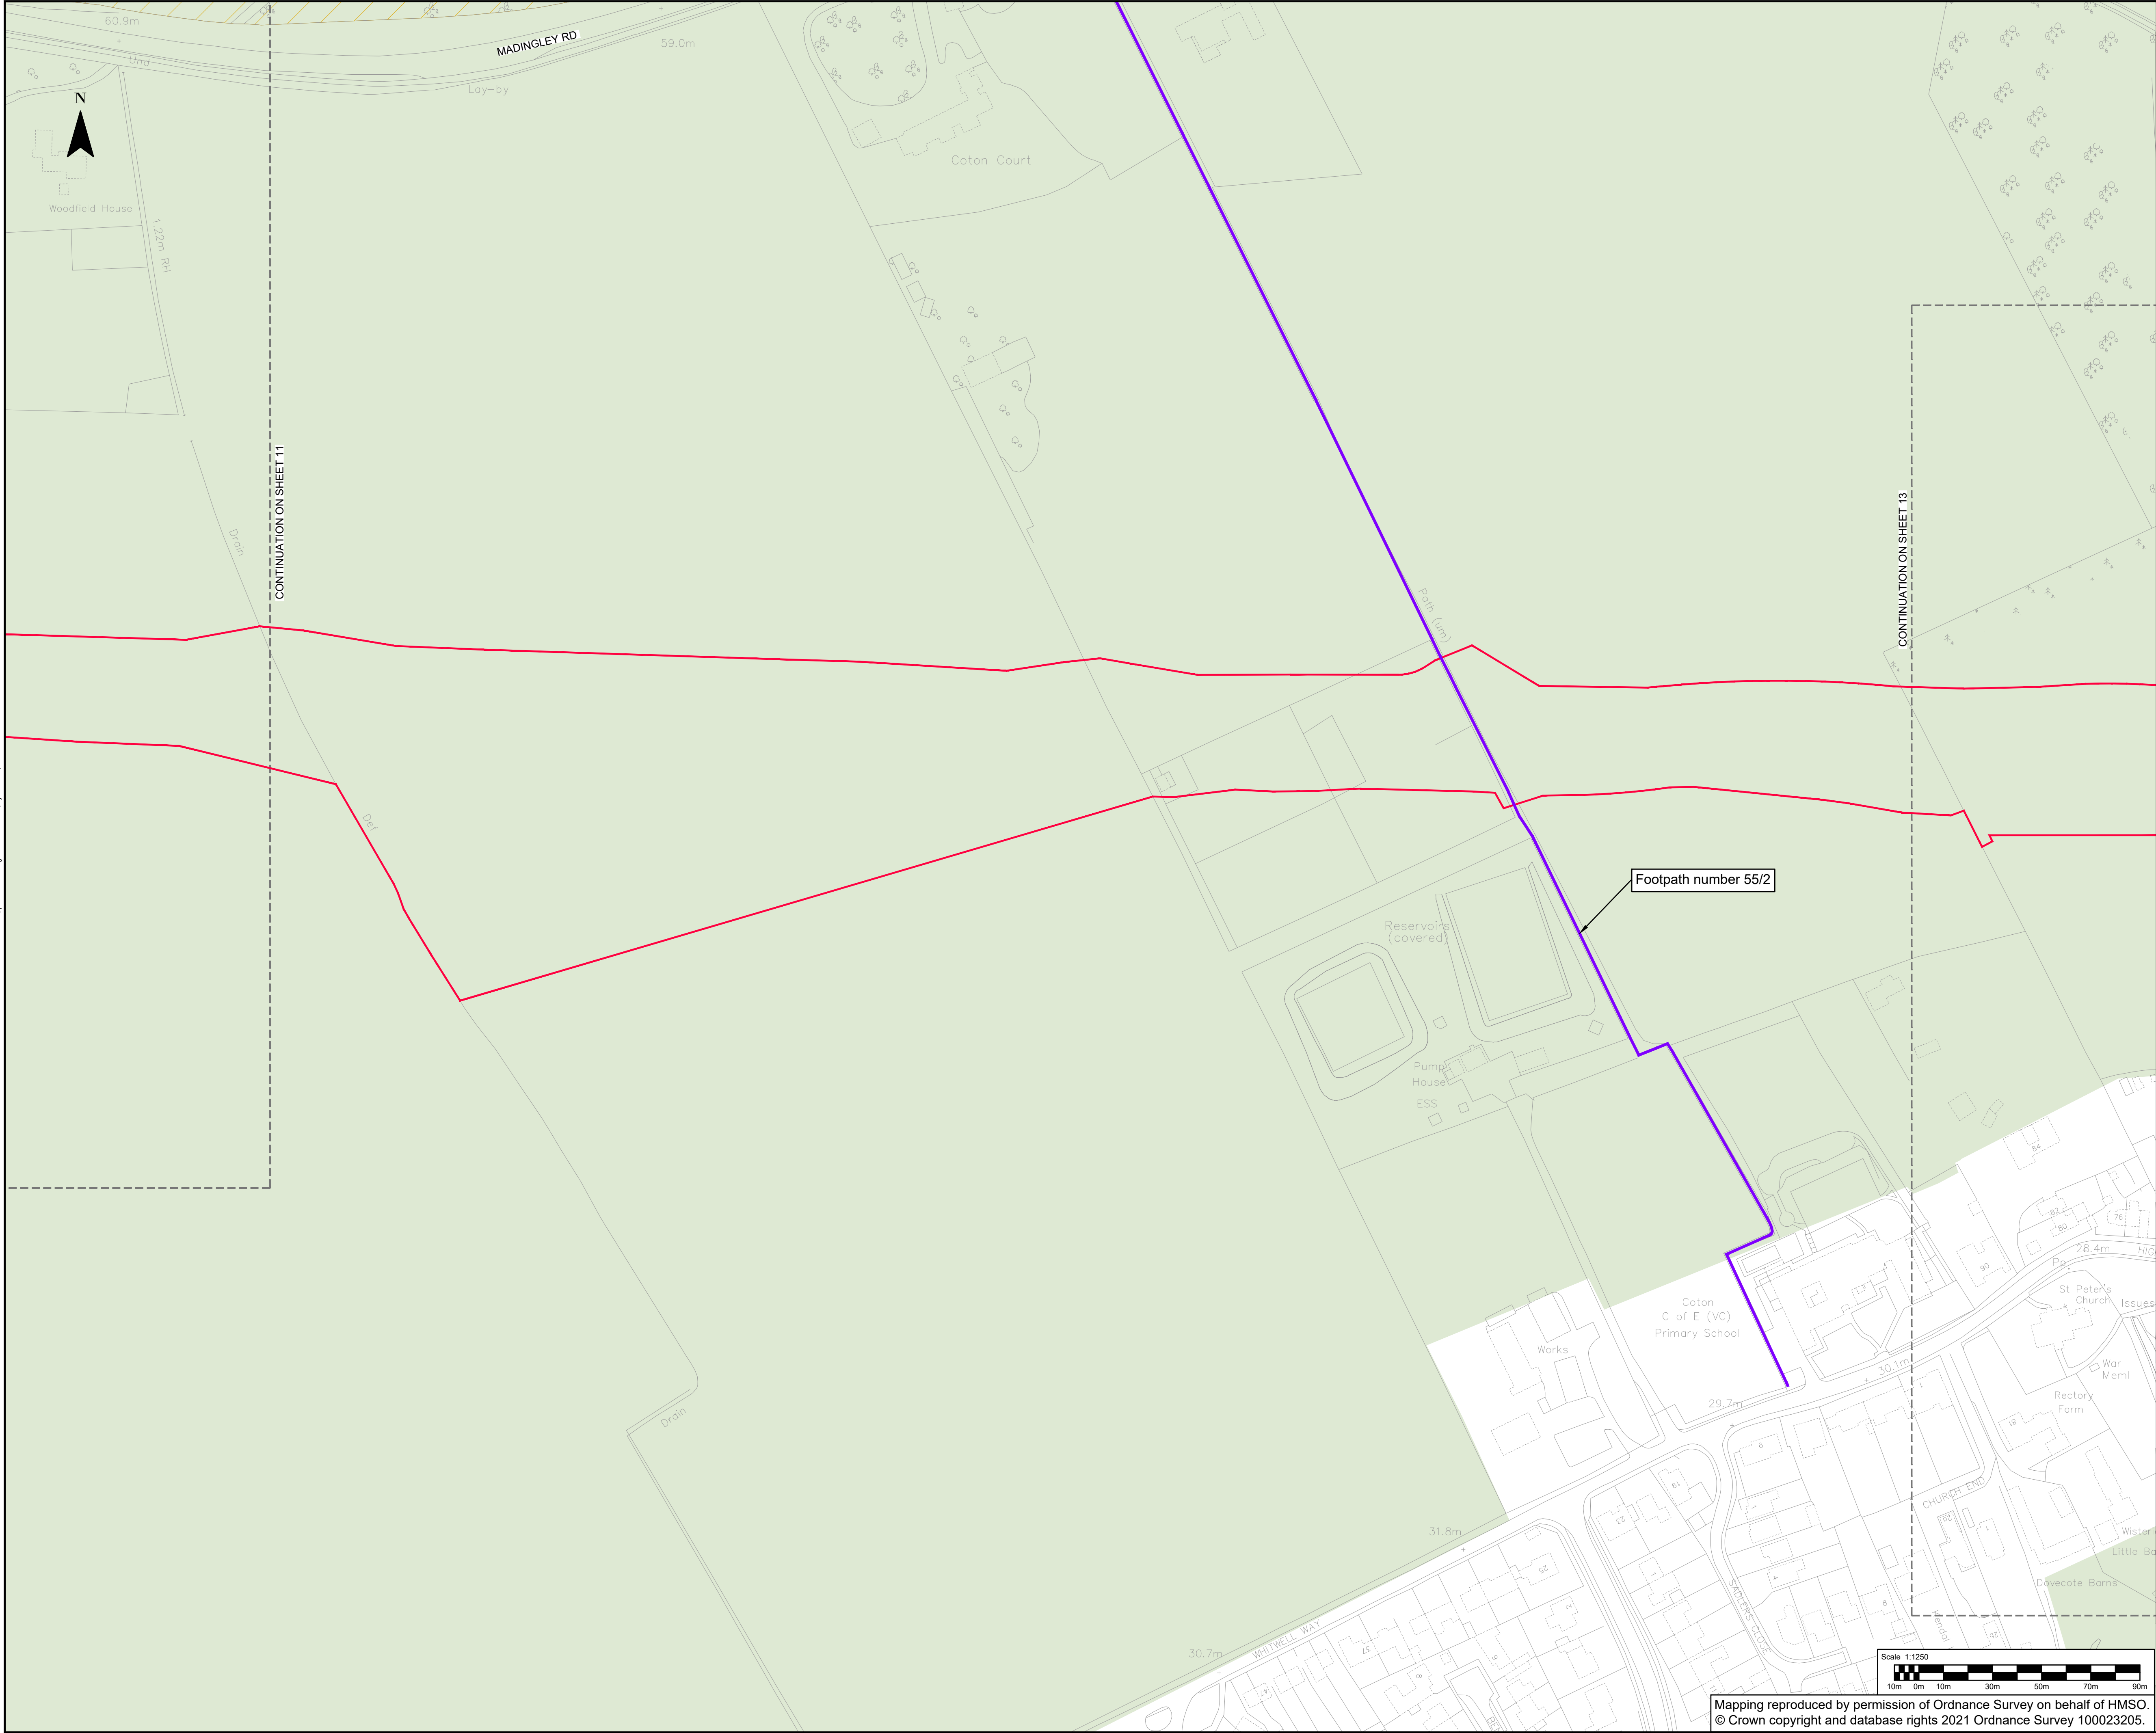

CAMBOURNE TO CAMBRIDGE ORDER

Notes:

- This drawing must be printed in colour.
- The drawing shall only be used for the intended purpose it has been issued for which is for outline/illustrative design for a TWAO application and to describe the development that is the subject of the request for deemed planning permission.
- Existing information is based on the OS Mastermap Topography Layer or Topographical surveys where available.
- All linear dimensions shown on plan are in meters unless otherwise indicated.

Key:

- CtoC Order Limits
- Existing Public Right of Way - Footpath
- Existing Public Right of Way - Bridleway
- Existing Permissive Footpath

Existing Features:

- Indicative Major Development Site Extents
- Designated Green Belt
- Registered Parks and Gardens
- Sites of Special Scientific Interest
- Protected Open Space

P06	26/08/2024	VR	FOR PLANNING				
P05	23/05/2024	VR	FOR PLANNING				
P04	12/04/2024	VR	FOR PLANNING				
P03	22/08/2023	VR	FOR PLANNING				
P02	26/05/2023	JS	FOR PLANNING				
P01	08/03/2023	DH	FIRST ISSUE				
REV	DATE	BY	DESCRIPTION	CHK	APP		

62-64 Hills Road, Cambridge, CB2 1LA, UK
T+ 44 (0) 1223 558 050, F+ 44 (0) 1223 558 051
wsp.com

CLIENT:
GREATER CAMBRIDGE PARTNERSHIP

APPLICANT:
CAMBRIDGESHIRE COUNTY COUNCIL


SITE/PROJECT:
CtoC

TITLE:
DEEMED PLANNING DRAWINGS
EXISTING SITE PLANS
(SHEET 12 OF 17)

SCALE @ A1: 1:1250	CHECKED: BN	APPROVED: BN
PROJECT NO: 70086660	DESIGNED: JS	DRAWN: DH
DATE: August 24		REV:

DRAWING No:
70086660-WSP-GEN-XX-DR-HW-001012

REV:
P06

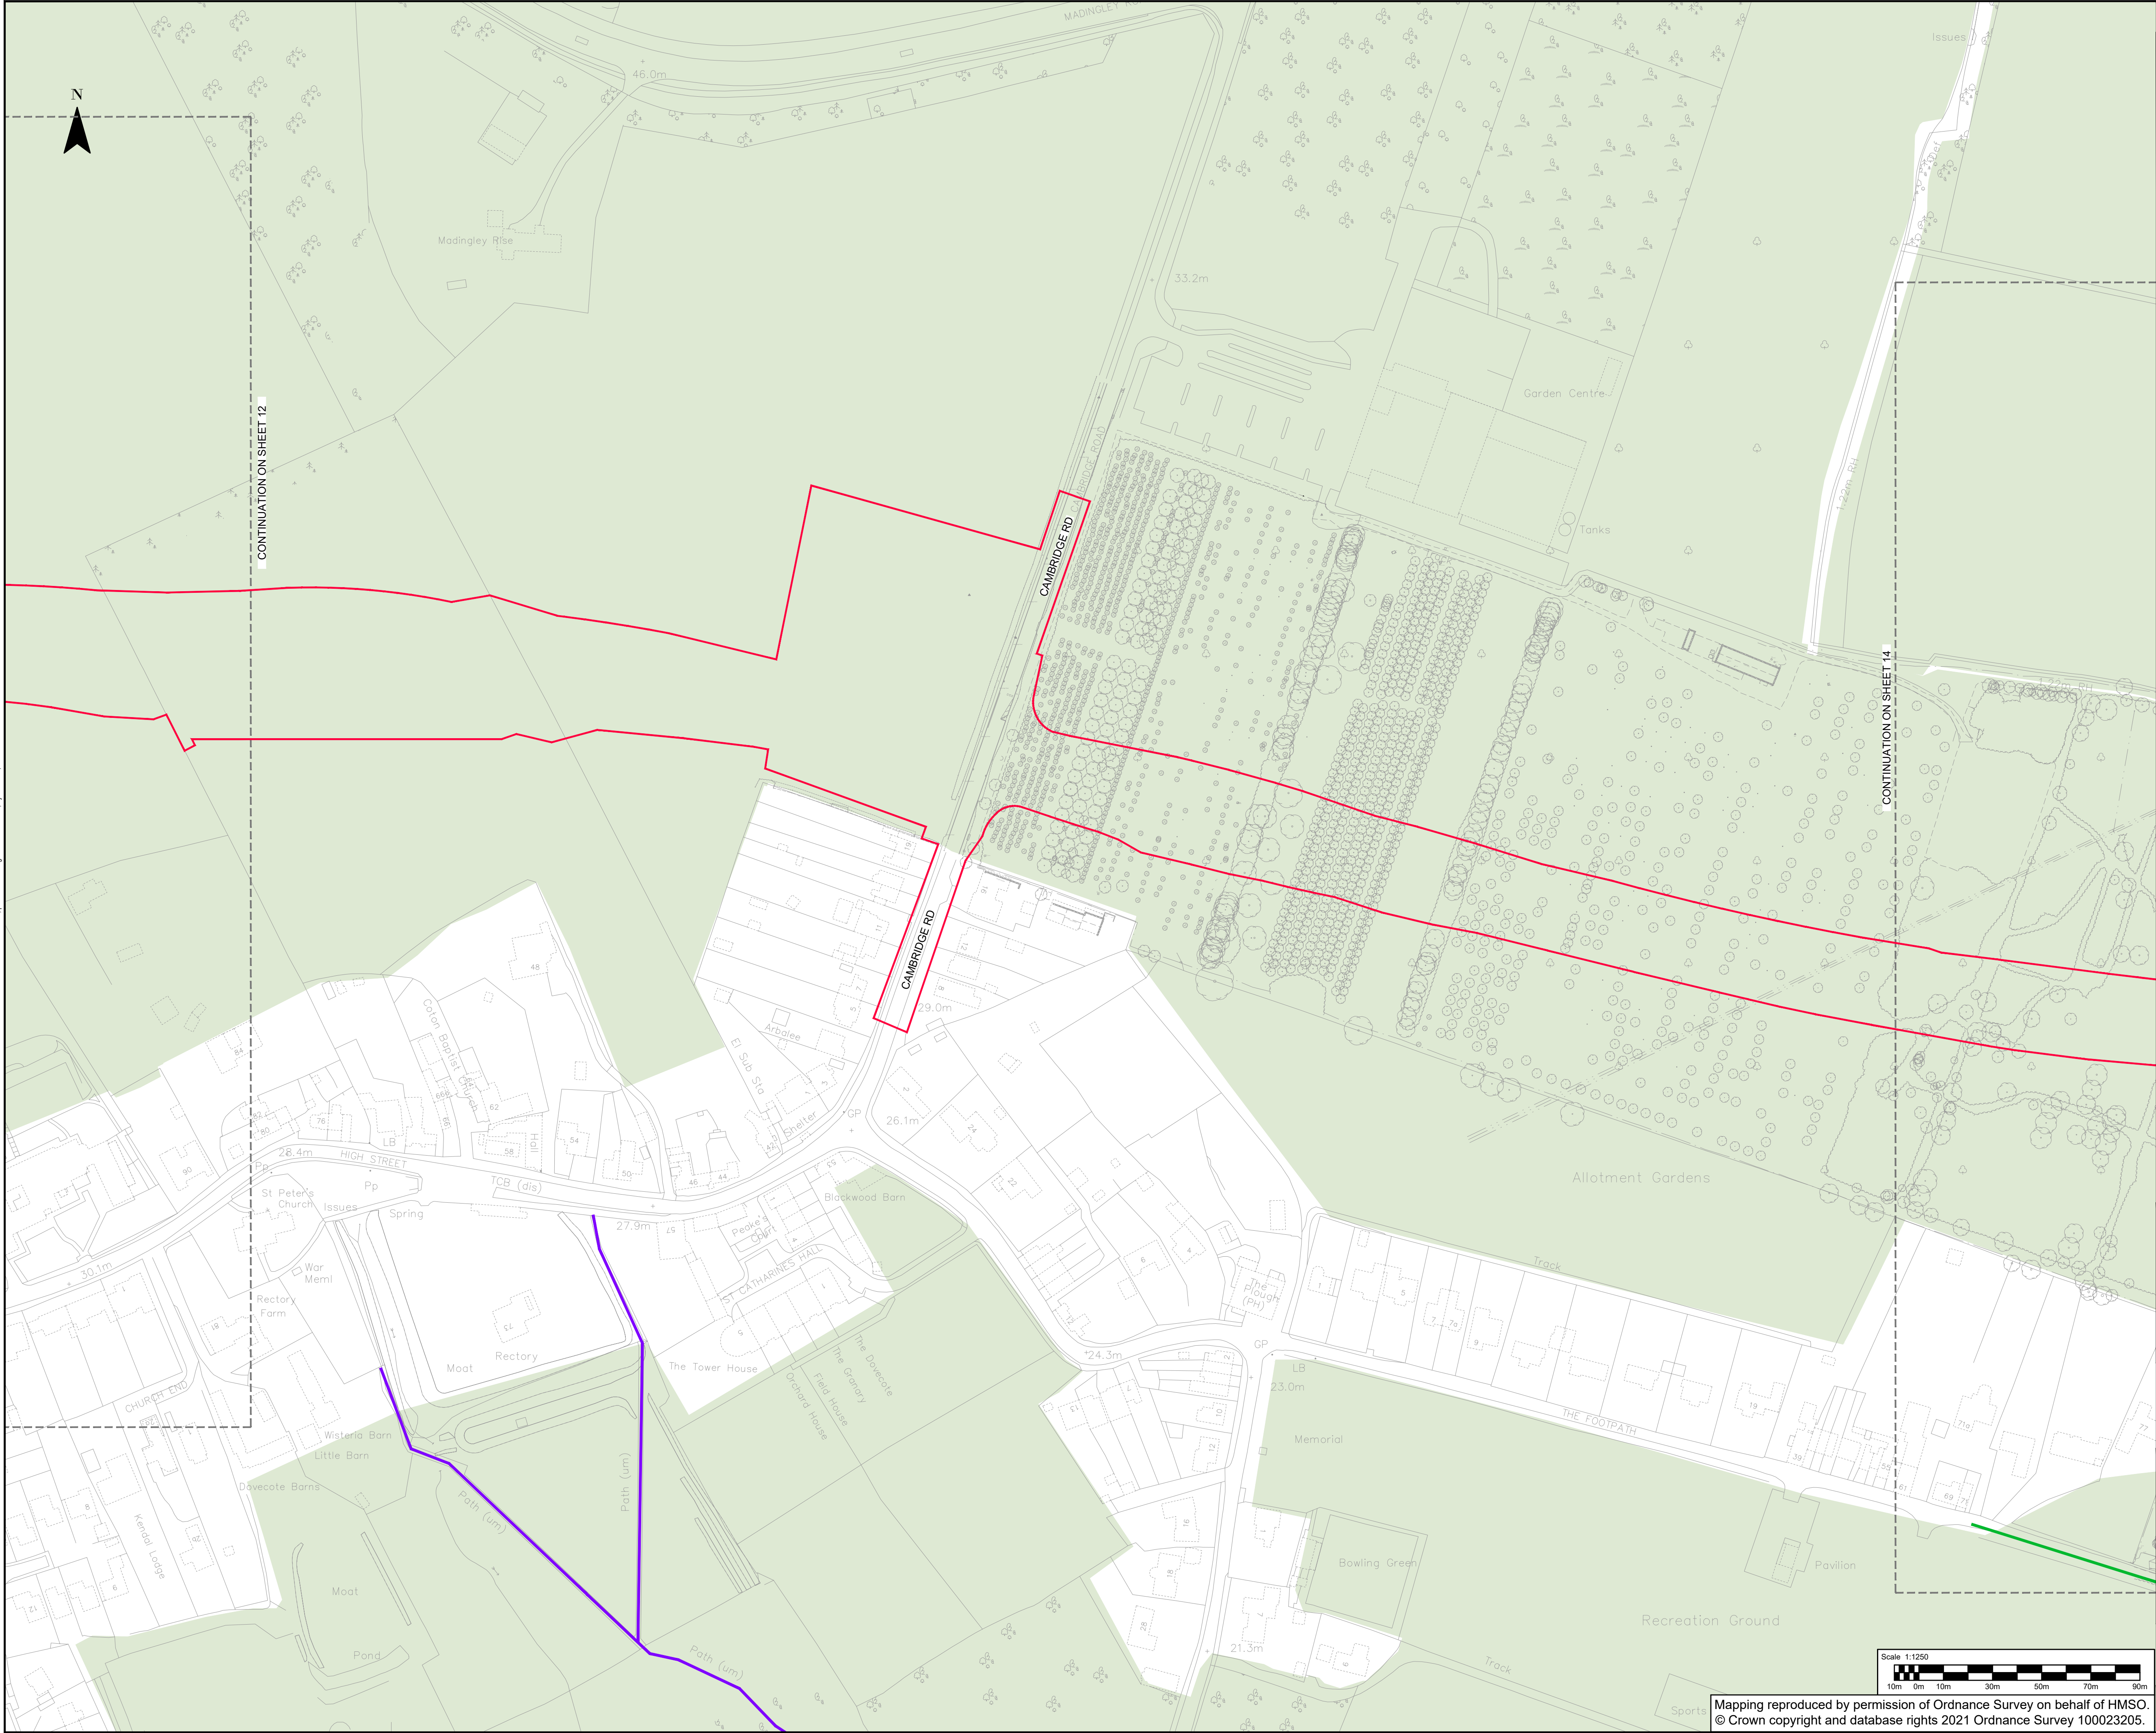

CAMBOURNE TO CAMBRIDGE ORDER

Notes:

- This drawing must be printed in colour.
- The drawing shall only be used for the intended purpose it has been issued for which is for outline/illustrative design for a TWAO application and to describe the development that is the subject of the request for deemed planning permission.
- Existing information is based on the OS Mastermap Topography Layer or Topographical surveys where available.
- All linear dimensions shown on plan are in meters unless otherwise indicated.

Key:

- CtoC Order Limits
- Existing Public Right of Way - Footpath
- Existing Public Right of Way - Bridleway
- Existing Permissive Footpath

Existing Features:

- Indicative Major Development Site Extents
- Designated Green Belt
- Registered Parks and Gardens
- Sites of Special Scientific Interest
- Protected Open Space

P06	26/06/2024	VR	FOR PLANNING			
P05	23/05/2024	VR	FOR PLANNING			
P04	12/04/2024	VR	FOR PLANNING			
P03	22/08/2023	VR	FOR PLANNING			
P02	26/05/2023	JS	FOR PLANNING			
P01	08/03/2023	DH	FIRST ISSUE			
REV	DATE	BY	DESCRIPTION	CHK	APP	

62-64 Hills Road, Cambridge, CB2 1LA, UK
T+ 44 (0) 1223 558 050, F+ 44 (0) 1223 558 051
wsp.com

CLIENT: GREATER CAMBRIDGE PARTNERSHIP

APPLICANT: CAMBRIDGESHIRE COUNTY COUNCIL

SITE/PROJECT: CtoC

TITLE: DEEMED PLANNING DRAWINGS
EXISTING SITE PLANS
(SHEET 13 OF 17)


SCALE @ A1: 1:1250	CHECKED: BN	APPROVED: BN
PROJECT NO: 70086660	DESIGNED: JS	DRAWN: DH
		DATE: August 24

DRAWING NO: 70086660-WSP-GEN-XX-DR-HW-001013

REV: P06

Mapping reproduced by permission of Ordnance Survey on behalf of HMSO.
© Crown copyright and database rights 2021 Ordnance Survey 100023205.

File name: \\K:\SPGROUP\COMP\CENTRAL_DATA\PROJECTS\70086660\DRAWINGS\DRAWINGS\DEEMED PLANNING DRAWINGS - EXISTING SITE PLANS\TWAO\000-000-001171\PROJ.DWG, printed on 26 August 2024 12:26:48, by: Neeraj, Ben

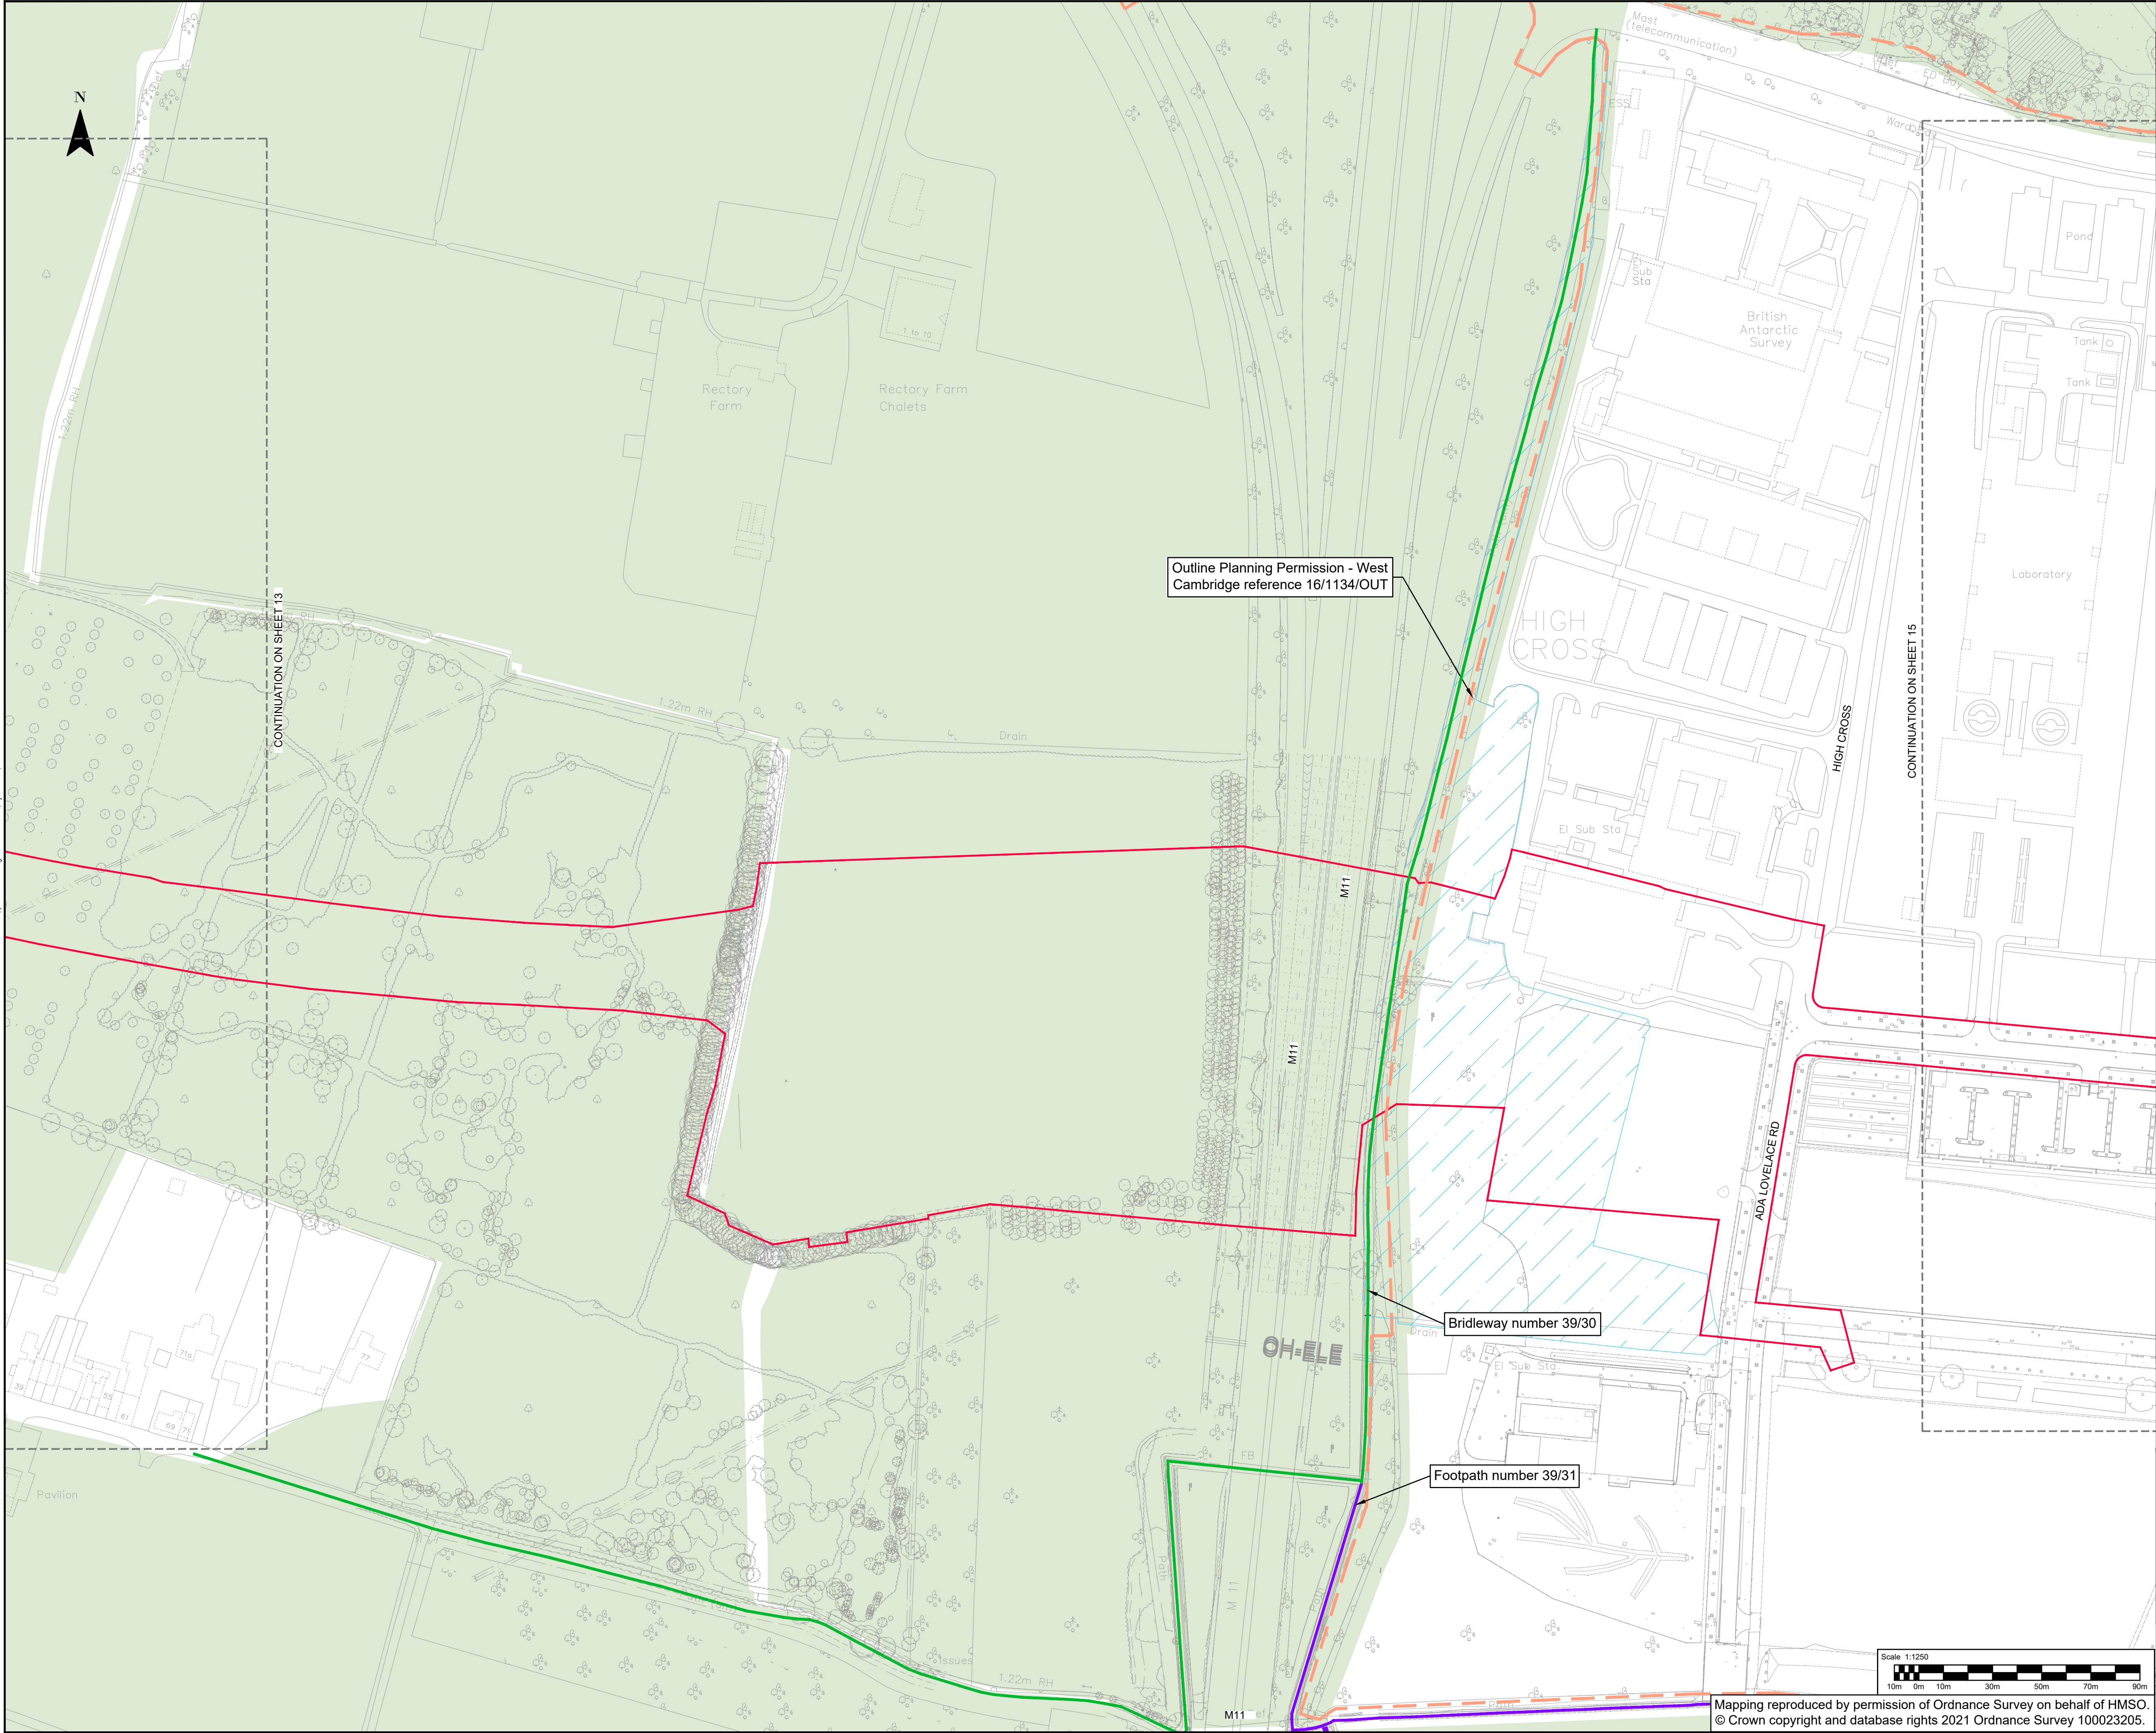

CAMBOURNE TO CAMBRIDGE ORDER

Notes:

- This drawing must be printed in colour.
- The drawing shall only be used for the intended purpose it has been issued for which is for outline/illustrative design for a TWA0 application and to describe the development that is the subject of the request for deemed planning permission.
- Existing information is based on the OS Mastermap Topography Layer or Topographical surveys where available.
- All linear dimensions shown on plan are in meters unless otherwise indicated.

Key:

- CtoC Order Limits
- Existing Public Right of Way - Footpath
- Existing Public Right of Way - Bridleway
- Existing Permissive Footpath

Existing Features:

- Indicative Major Development Site Extents
- Designated Green Belt
- Registered Parks and Gardens
- Sites of Special Scientific Interest
- Protected Open Space

P06	26/08/2024	VR	FOR PLANNING		
P05	23/05/2024	VR	FOR PLANNING		
P04	12/04/2024	VR	FOR PLANNING		
P03	22/08/2023	VR	FOR PLANNING		
P02	26/05/2023	JS	FOR PLANNING		
P01	08/03/2023	DH	FIRST ISSUE		
REV	DATE	BY	DESCRIPTION	CHK	APP

62-64 Hills Road, Cambridge, CB2 1LA, UK
T+ 44 (0) 1223 558 050, F+ 44 (0) 1223 558 051
wsp.com

CLIENT: GREATER CAMBRIDGE PARTNERSHIP

APPLICANT: CAMBRIDGESHIRE COUNTY COUNCIL

SITE/PROJECT: CtoC

TITLE: DEEMED PLANNING DRAWINGS
EXISTING SITE PLANS
(SHEET 14 OF 17)


SCALE @ A1: 1:1250	CHECKED: BN	APPROVED: BN
PROJECT NO: 70086660	DESIGNED: JS	DRAWN: DH
		DATE: August 24

DRAWING NO: 70086660-WSP-GEN-XX-DR-HW-001014

REV: P06

Mapping reproduced by permission of Ordnance Survey on behalf of HMSO.
© Crown copyright and database rights 2021 Ordnance Survey 100023205.

F:\a\wsp\18\K\WSP\GROUP\CONCENTRAL_DATA\PROJECTS\70086660\WSP-GEN-XX-DR-HW-001014\DRAWINGS - EXISTING SITE PLANS\70086660-WSP-GEN-XX-DR-HW-001014\DRAWINGS - EXISTING SITE PLANS\70086660-WSP-GEN-XX-DR-HW-001014.dwg, printed on 26 August 2024 14:27:12, by Newman, Ben

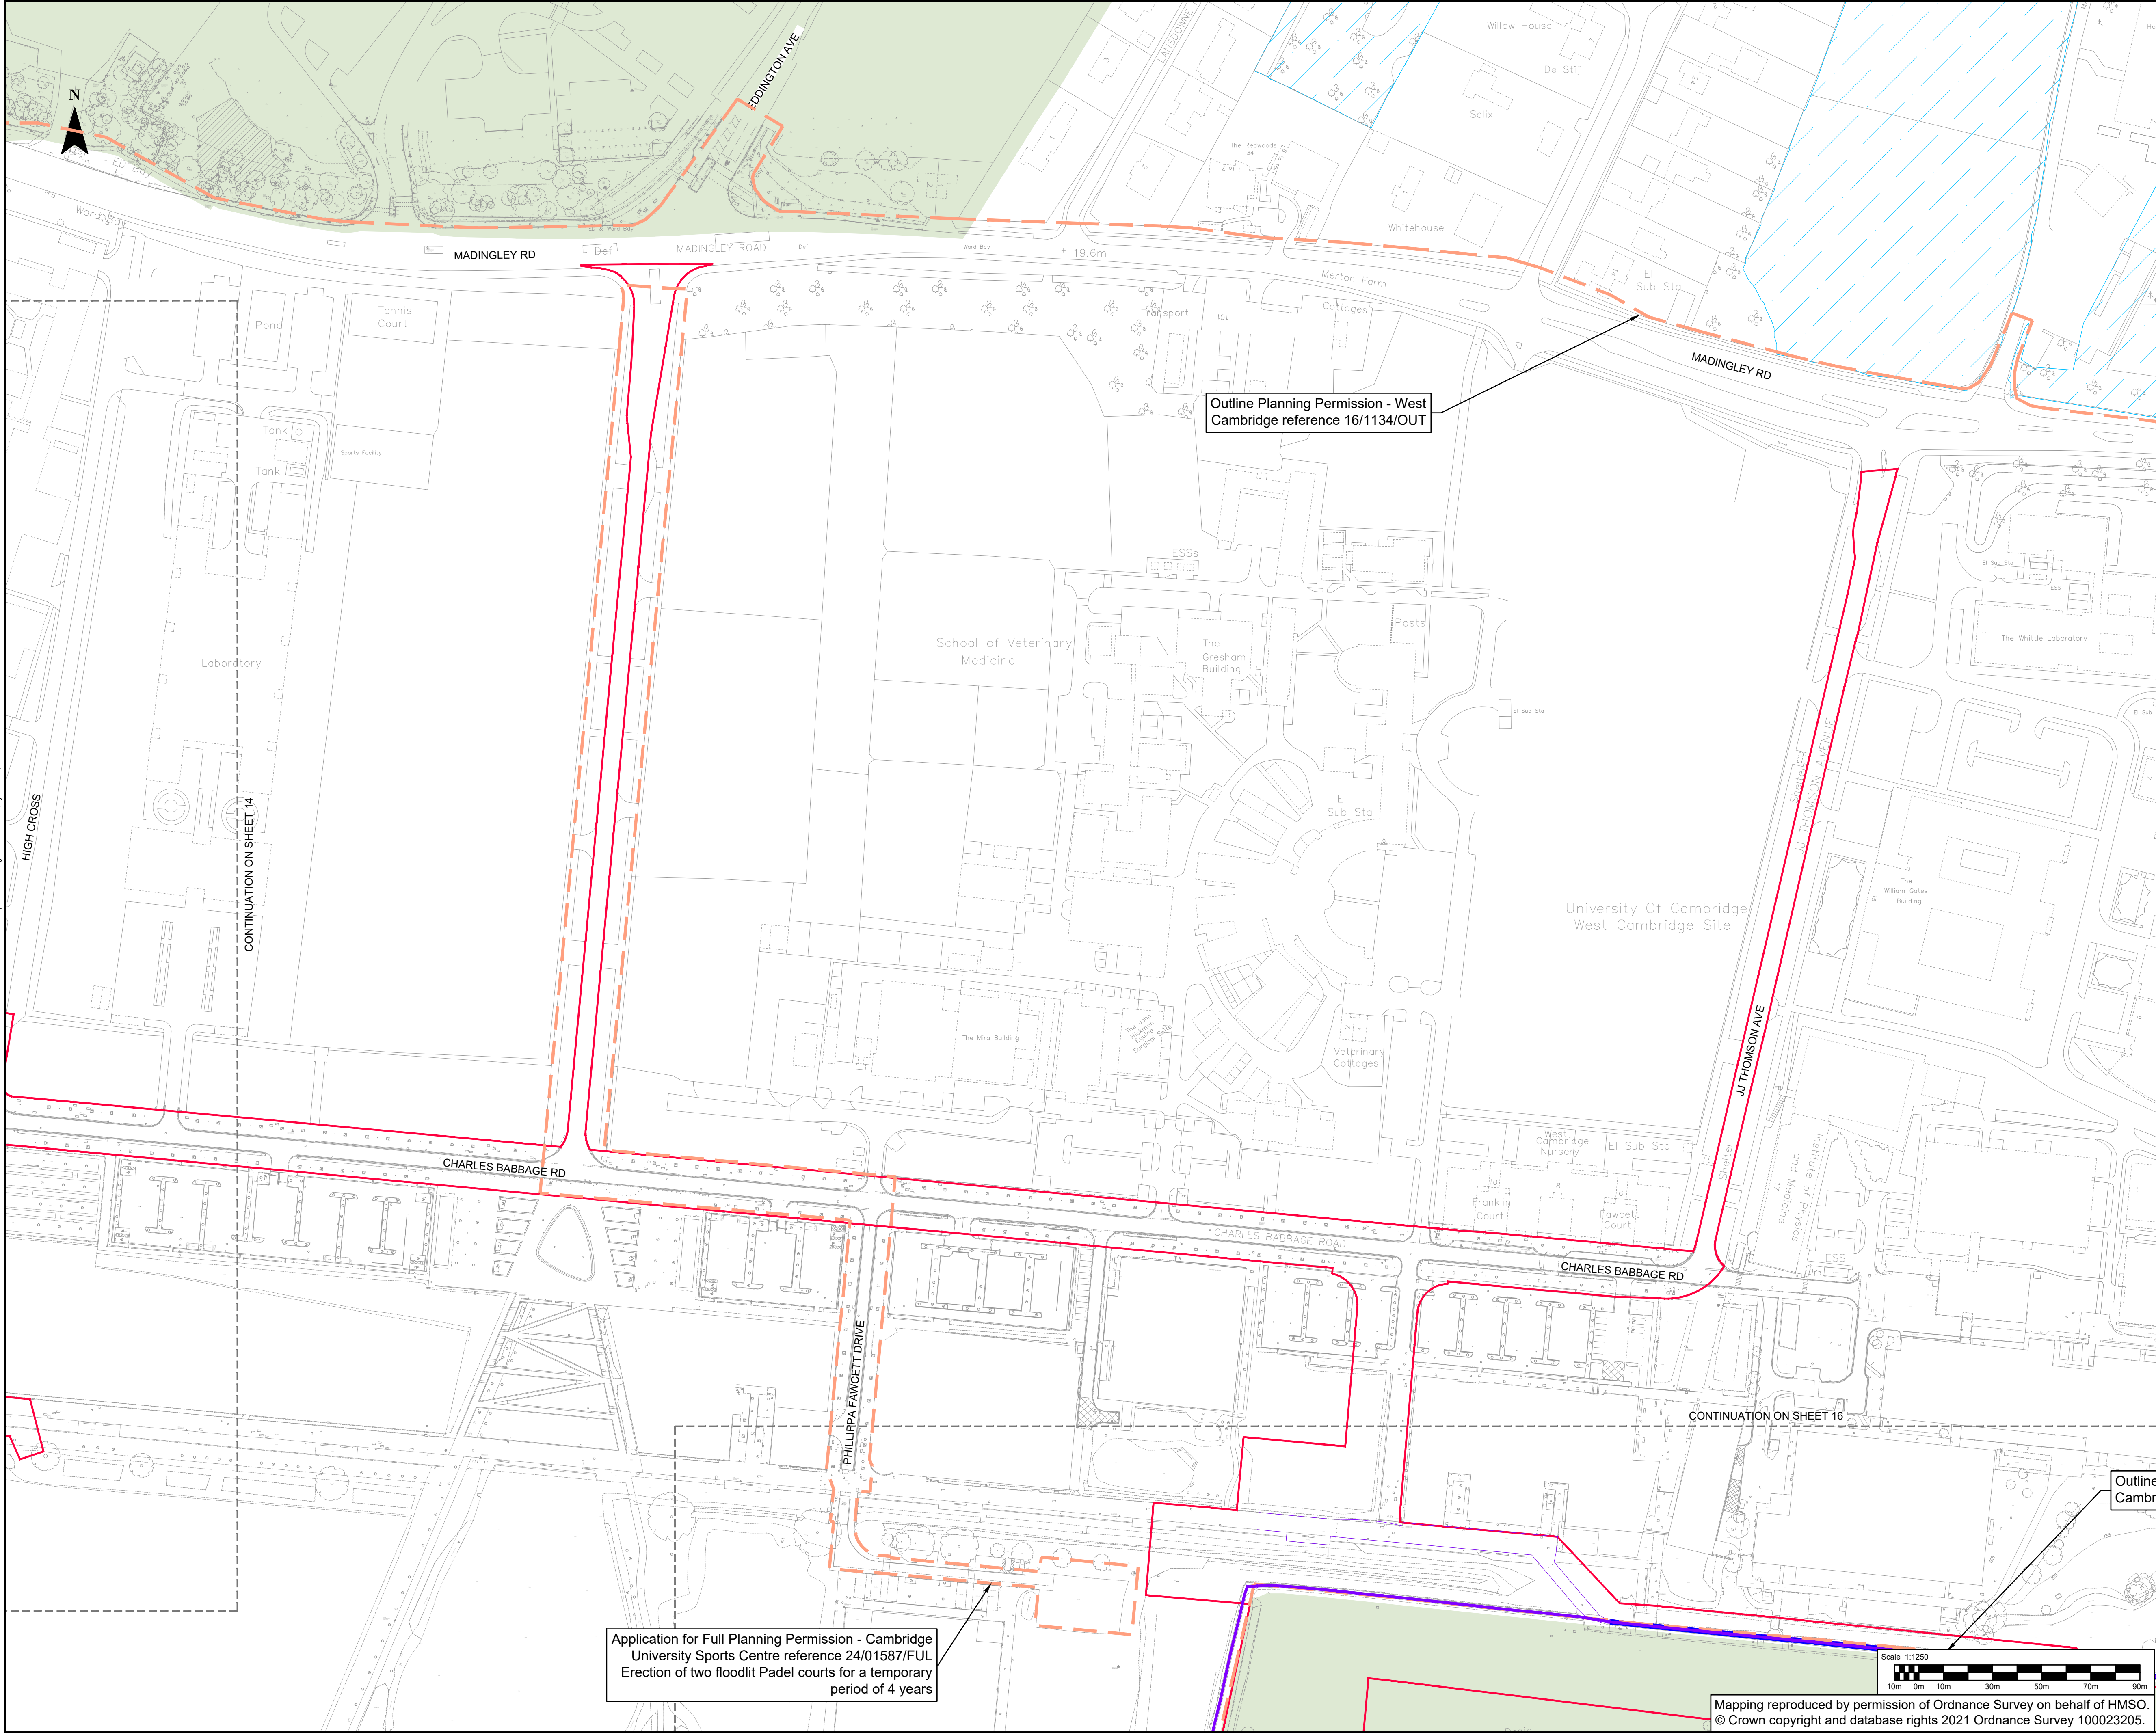

CAMBOURNE TO CAMBRIDGE ORDER

Notes:

- This drawing must be printed in colour.
- The drawing shall only be used for the intended purpose it has been issued for which is for outline/illustrative design for a TWA0 application and to describe the development that is the subject of the request for deemed planning permission.
- Existing information is based on the OS Mastermap Topography Layer or Topographical surveys where available.
- All linear dimensions shown on plan are in meters unless otherwise indicated.

Key:

- CtoC Order Limits
- Existing Public Right of Way - Footpath
- Existing Public Right of Way - Bridleway
- Existing Permissive Footpath

Existing Features:

- Indicative Major Development Site Extents
- Designated Green Belt
- Registered Parks and Gardens
- Sites of Special Scientific Interest
- Protected Open Space

P06	26/06/2024	VR	FOR PLANNING		
P05	23/05/2024	VR	FOR PLANNING		
P04	12/04/2024	VR	FOR PLANNING		
P03	22/08/2023	VR	FOR PLANNING		
P02	26/05/2023	JS	FOR PLANNING		
P01	08/03/2023	DH	FIRST ISSUE		
REV	DATE	BY	DESCRIPTION	CHK	APP

62-64 Hills Road, Cambridge, CB2 1LA, UK
T+ 44 (0) 1223 558 050, F+ 44 (0) 1223 558 051
wsp.com

CLIENT:

GREATER CAMBRIDGE PARTNERSHIP

APPLICANT:

CAMBRIDGESHIRE COUNTY COUNCIL

SITE/PROJECT:

CtoC


TITLE:

DEEMED PLANNING DRAWINGS
EXISTING SITE PLANS
(SHEET 15 OF 17)

SCALE @ A1:	1:1250	CHECKED:	BN	APPROVED:	BN
PROJECT NO:	70086660	DESIGNED:	JS	DRAWN:	DH
				DATE:	August 24
DRAWING NO:	70086660-WSP-GEN-XX-DR-HW-001015	REV:			

P06

File area \\uk\wspgroup\central_data\projects\70086660\GEN-XX-DR-HW-001015\DRAWINGS\DRAWINGS\DEEMED PLANNING DRAWINGS - EXISTING SITE PLANS\70086660-WSP-GEN-XX-DR-HW-001015\DRAWINGS - EXISTING SITE PLANS\70086660-WSP-GEN-XX-DR-HW-001015.dwg, printed on 26 August 2024 12:28:18 by Neeraj Bhat

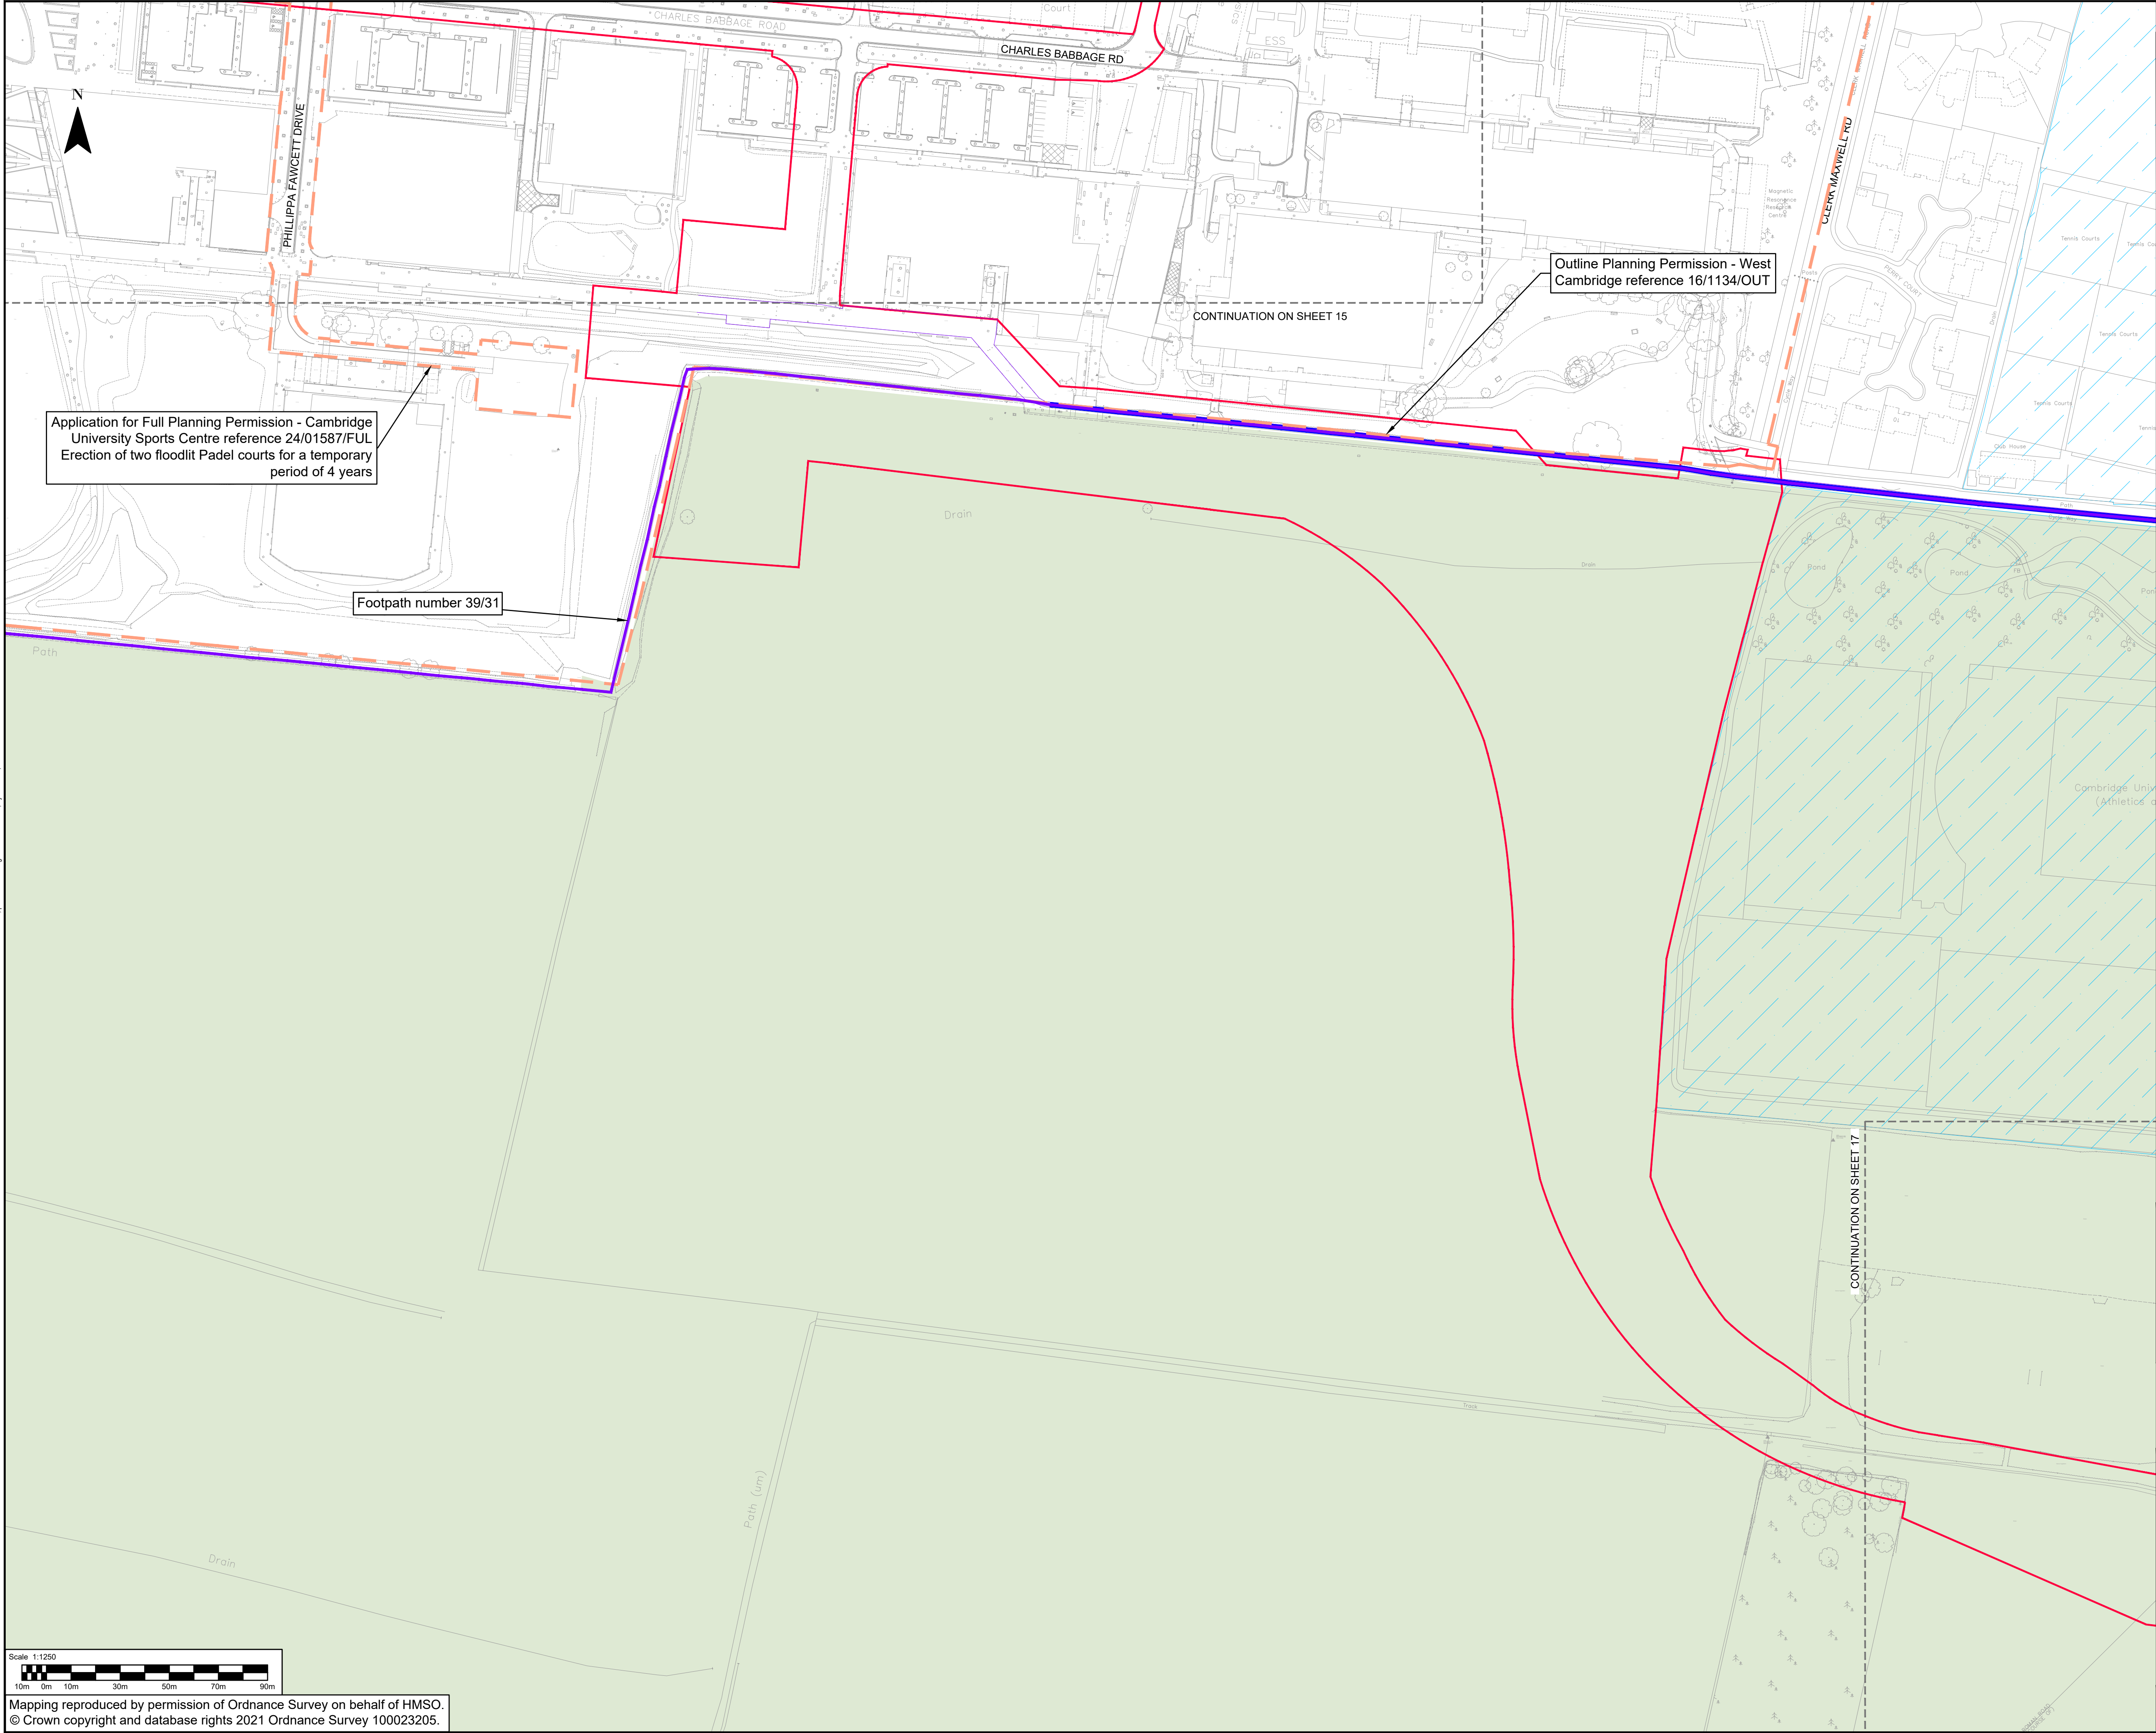

CAMBOURNE TO CAMBRIDGE ORDER

Notes:

- This drawing must be printed in colour.
- The drawing shall only be used for the intended purpose it has been issued for which is for outline/illustrative design for a TWAO application and to describe the development that is the subject of the request for deemed planning permission.
- Existing information is based on the OS Mastermap Topography Layer or Topographical surveys where available.
- All linear dimensions shown on plan are in meters unless otherwise indicated.

Key:

- CtoC Order Limits
- Existing Public Right of Way - Footpath
- Existing Public Right of Way - Bridleway
- Existing Permissive Footpath

Existing Features:

- Indicative Major Development Site Extents
- Designated Green Belt
- Registered Parks and Gardens
- Sites of Special Scientific Interest
- Protected Open Space

P06	26/06/2024	VR	FOR PLANNING	BN	BN
P05	23/05/2024	VR	FOR PLANNING	BN	BN
P04	12/04/2024	VR	FOR PLANNING	BN	BN
P03	22/08/2023	VR	FOR PLANNING	BN	BN
P02	26/05/2023	JS	FOR PLANNING	BN	BN
P01	08/03/2023	DH	FIRST ISSUE	BN	BN
REV	DATE	BY	DESCRIPTION	CHK	APP

62-64 Hills Road, Cambridge, CB2 1LA, UK
T+ 44 (0) 1223 558 050, F+ 44 (0) 1223 558 051
wsp.com

CLIENT: GREATER CAMBRIDGE PARTNERSHIP


APPLICANT: CAMBRIDGESHIRE COUNTY COUNCIL

SITE/PROJECT: CtoC

TITLE: DEEMED PLANNING DRAWINGS
EXISTING SITE PLANS
(SHEET 16 OF 17)

SCALE @ A1: 1:1250	CHECKED: BN	APPROVED: BN
PROJECT NO: 70086660	DESIGNED: JS	DRAWN: DH
		DATE: August 24
DRAWING NO: 70086660-WSP-GEN-XX-DR-HW-001016	REV: P06	

File: c:\p\l\k\wsp\group\central_data\project\70086660\wsp-gen-xx-dr-hw-001016\16.dwg, 26 August 2024 12:28:03, by: Neeraj, Ben

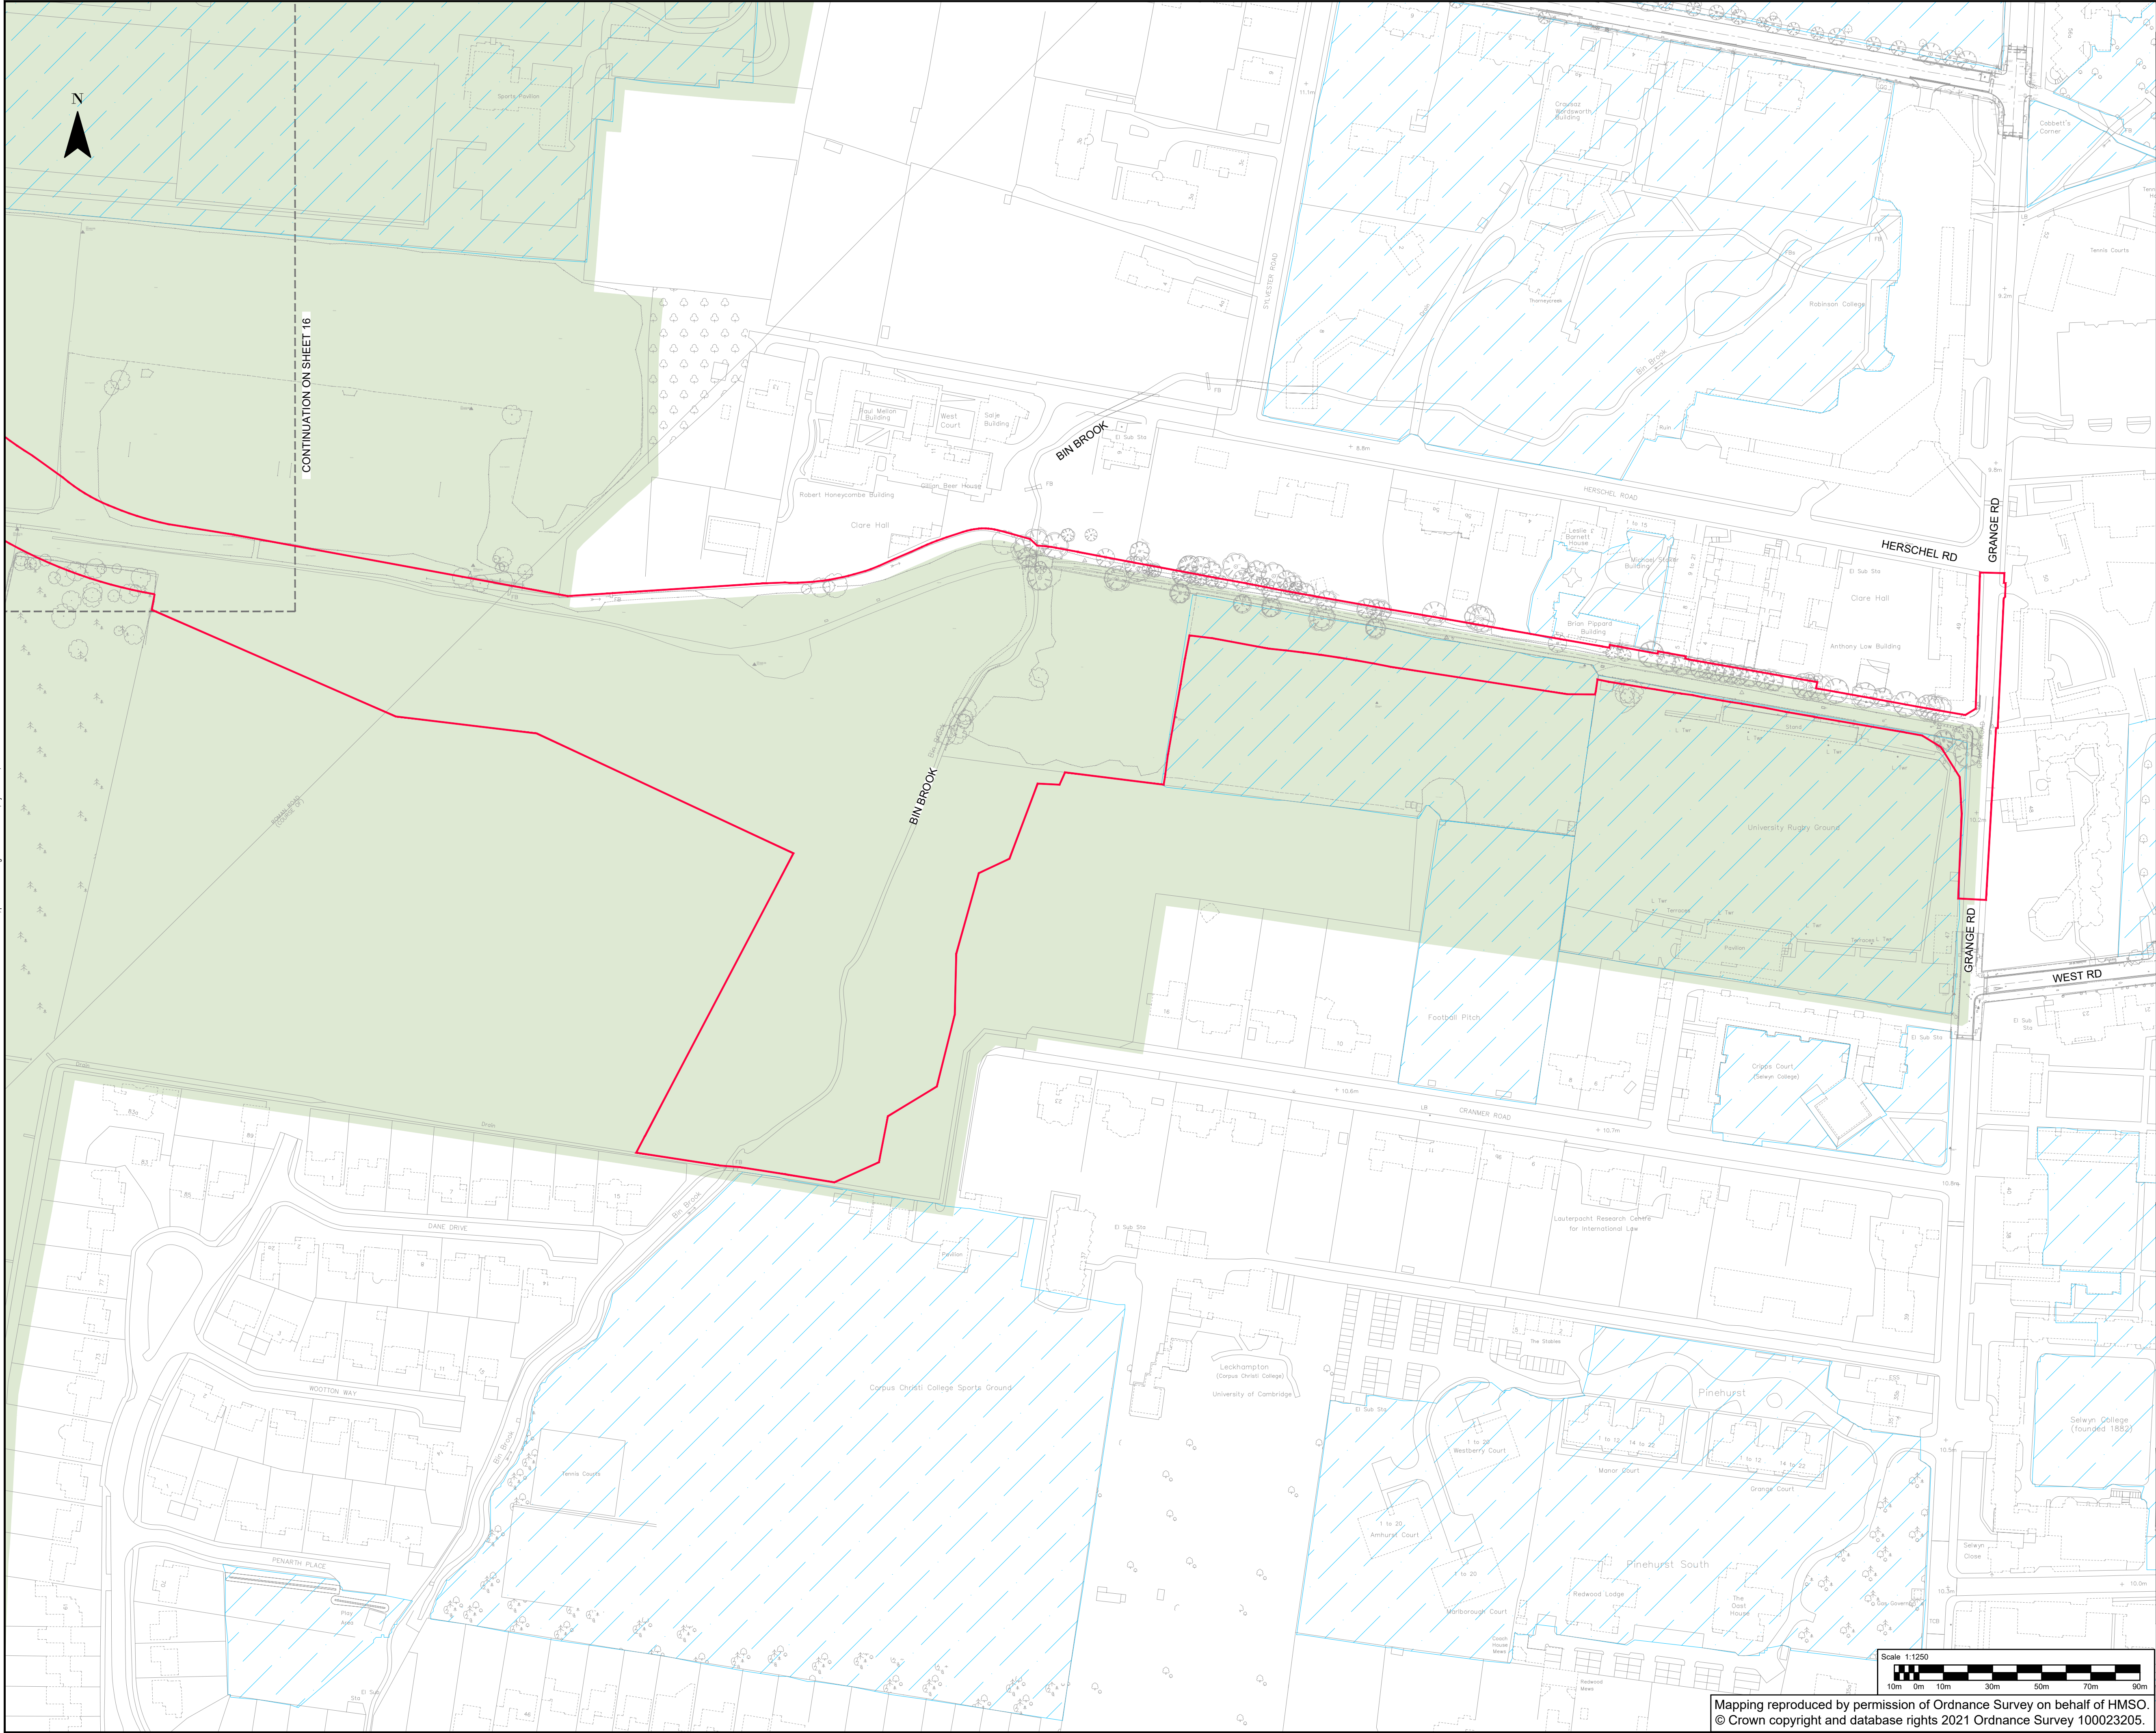

CAMBOURNE TO CAMBRIDGE ORDER

Notes:

- This drawing must be printed in colour.
- The drawing shall only be used for the intended purpose it has been issued for which is for outline/illustrative design for a TWA0 application and to describe the development that is the subject of the request for deemed planning permission.
- Existing information is based on the OS Mastermap Topography Layer or Topographical surveys where available.
- All linear dimensions shown on plan are in meters unless otherwise indicated.

Key:

- CtoC Order Limits
- Existing Public Right of Way - Footpath
- Existing Public Right of Way - Bridleway
- Existing Permissive Footpath

Existing Features:

- Indicative Major Development Site Extents
- Designated Green Belt
- Registered Parks and Gardens
- Sites of Special Scientific Interest
- Protected Open Space

P06	26/06/2024	VR	FOR PLANNING		
P05	23/05/2024	VR	FOR PLANNING		
P04	12/04/2024	VR	FOR PLANNING		
P03	22/08/2023	VR	FOR PLANNING		
P02	26/05/2023	JS	FOR PLANNING		
P01	08/03/2023	DH	FIRST ISSUE		
REV	DATE	BY	DESCRIPTION	CHK	APP

62-64 Hills Road, Cambridge, CB2 1LA, UK
T+ 44 (0) 1223 558 050, F+ 44 (0) 1223 558 051
wsp.com

CLIENT:

GREATER CAMBRIDGE PARTNERSHIP

APPLICANT:

CAMBRIDGESHIRE COUNTY COUNCIL

SITE/PROJECT:

CtoC

TITLE:

DEEMED PLANNING DRAWINGS
EXISTING SITE PLANS
(SHEET 17 OF 17)

SCALE @ A1:	1:1250	CHECKED:	BN	APPROVED:	BN
PROJECT NO:	70086660	DESIGNED:	JS	DRAWN:	DH
				DATE:	August 24

DRAWING No:

70086660-WSP-GEN-XX-DR-HW-001017

REV:

P06

Mapping reproduced by permission of Ordnance Survey on behalf of HMSO.
© Crown copyright and database rights 2021 Ordnance Survey 100023205.