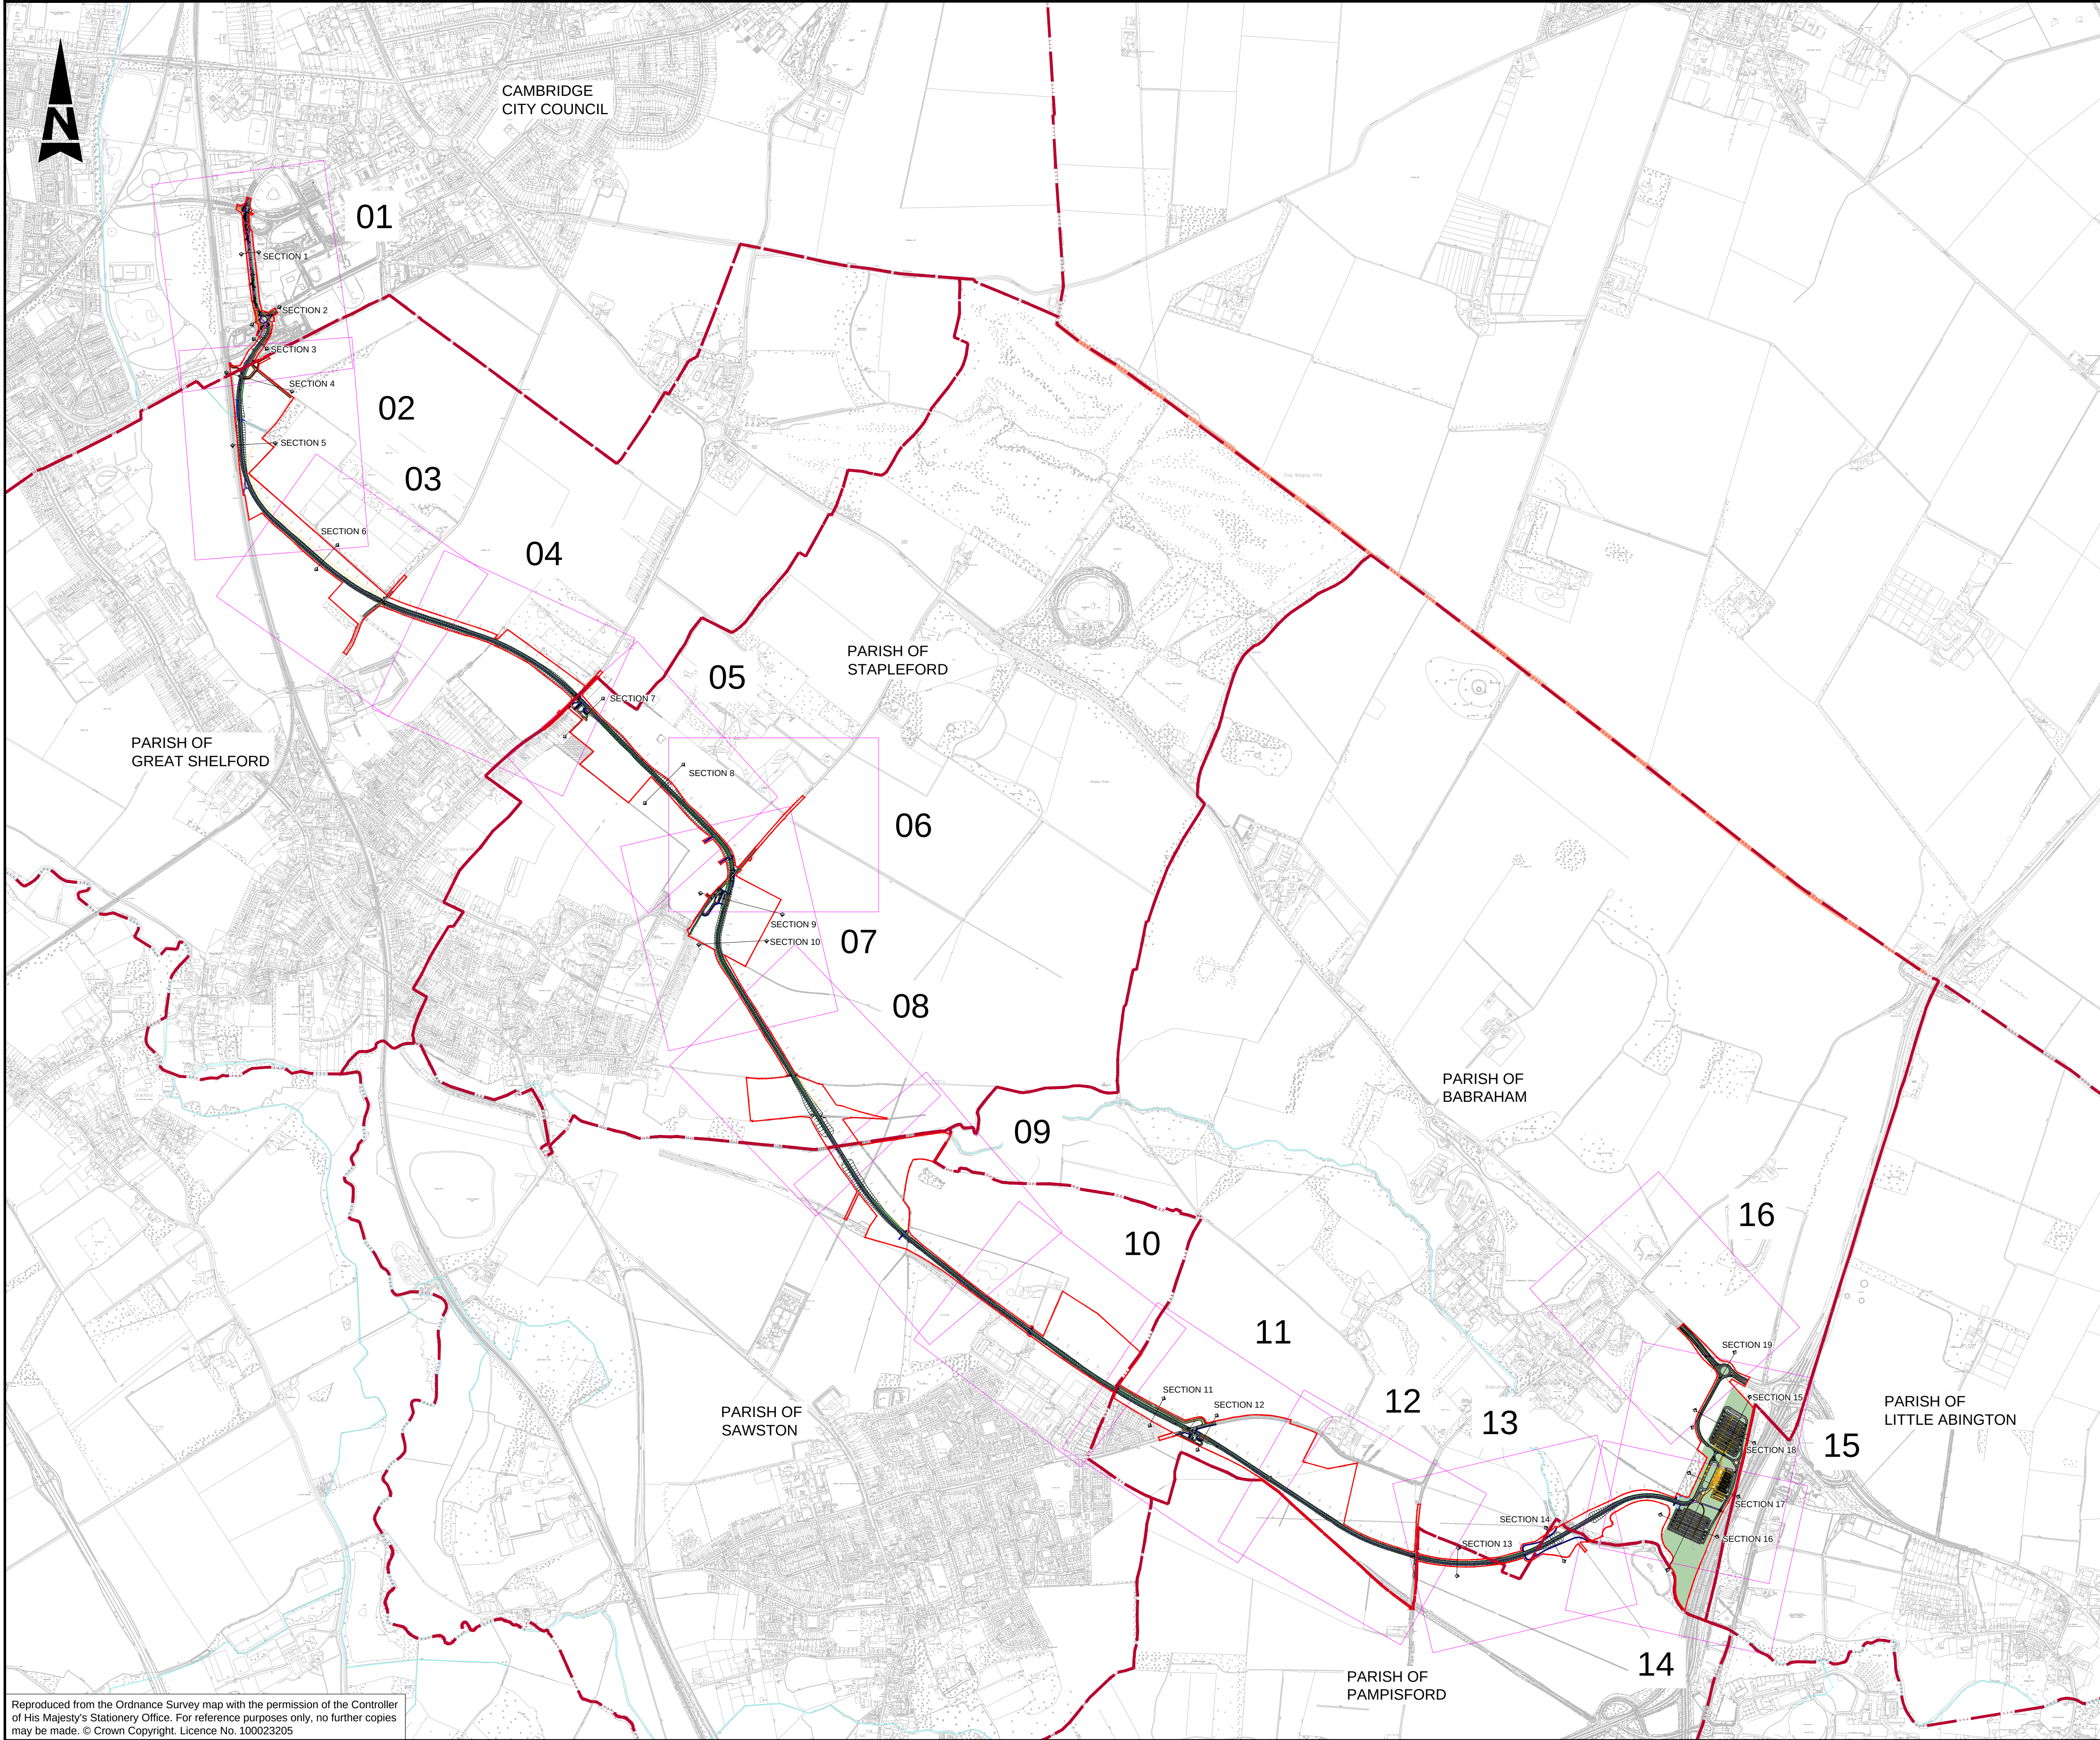

The Cambridge South East Transport Order

Transport And Works Act 1992

Transport And Works (Applications And Objections Procedure) (England And Wales) Rules 2006

Proposed Site Plans – Volume 1

Document Reference	CSET-12-DP4A
Revision Number	00
Applicant	Cambridgeshire County Council
Date	January 2025



NOTES:
1. DO NOT SCALE FROM THIS DRAWING.
2. FOR DEEMED PLANNING DRAWING DETAILS, REFER TO DRAWING NUMBER 5212868-ATK-GEN-WHL_AL-DR-ZL-000001 TO 000016.

KEY:

- SCHEME BOUNDARY
- PARISH BOUNDARY
- SHEET NUMBER
- WATER COURSE
- SECTION MARKER

01

Description						
Status	Revision	Drawn	Checked	Reviewed	Authorised	Issue Date
Work in progress						
Status	Revision	Drawn	Checked	Reviewed	Authorised	Issue Date
A1	CO1	RE	US	AH	GB	08/09/23
Description						
TWAO Application Oct 2024 Submission						
Status	Revision	Drawn	Checked	Reviewed	Authorised	Issue Date
A1	CO2	AK	KS	RJ	EK	04/10/24
Description						
TWAO KC SUBMISSION NOV 2024						
Status	Revision	Drawn	Checked	Reviewed	Authorised	Issue Date
A1	CO3	AK	KS	RJ	EK	14/11/24
Description						
TWAO JANUARY 2025						
Status	Revision	Drawn	Checked	Reviewed	Authorised	Issue Date
A1	CO4	AK	KS	EK	EK	07/01/25
Drawing Suitability						Status
APPROVED - PUBLISHED						A1

Regent House
AtkinsRéalis
4th Floor
90-96 Victoria Road
Chelmsford
Essex CM1 1QU
Tel: +44 (0)1245 245245
www.atkinsrealis.com

Copyright © AtkinsRéalis (2024)

GREATER CAMBRIDGE PARTNERSHIP
Growing and sharing prosperity
Delivering our City Deal

Client

Project Title CSET PHASE 2

Drawing Title

CAMBRIDGE SOUTH EAST TRANSPORT PHASE 2
DEEMED PLANNING DRAWINGS
PROPOSED PLANS
SHEET LAYOUT

Drawing Number		Project		Originator		Volume	
5212868		WHL_AL		- ATK		- GEN	
Location		Type		Role		Number	
Original Size: A1		Scale: 1:12500		Project Ref. No: 5212868		Sheet: 1 of 1	
						Rev: C04	