

581b75b0-6365-4e47-8e0b-8e01457dba70


Drawing Number
167037-TGP-26-MVL3-DRG-T-LP-162903 A01

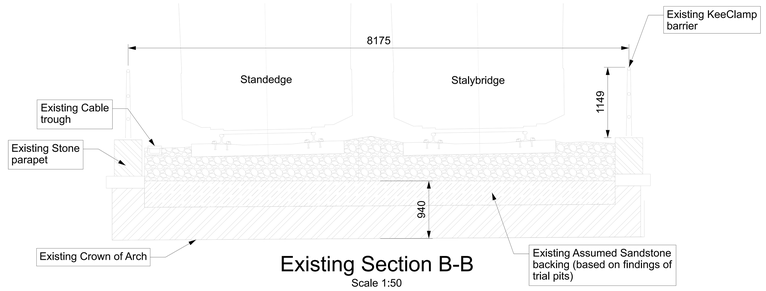


Existing Section B-B
Scale 1:50

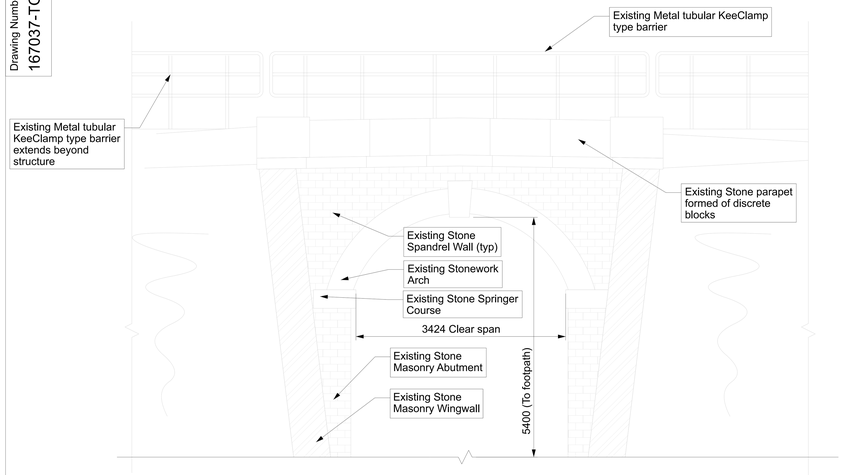


Existing East Elevation A-A
Scale 1:50

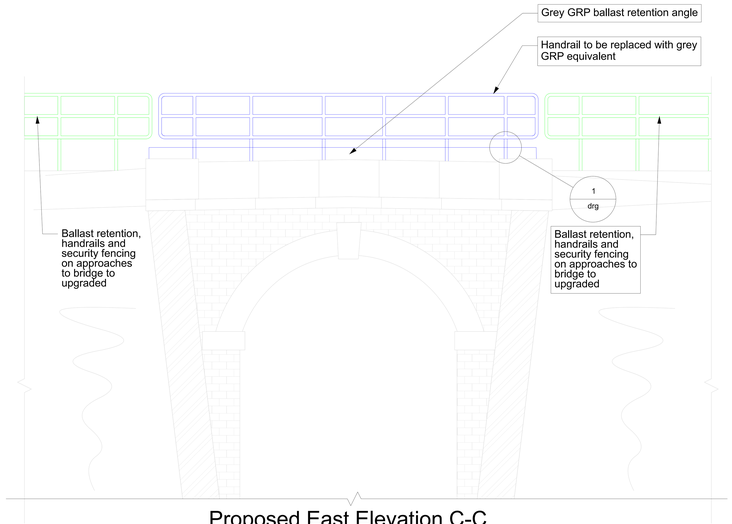

Proposed East Elevation C-C
Scale 1:50

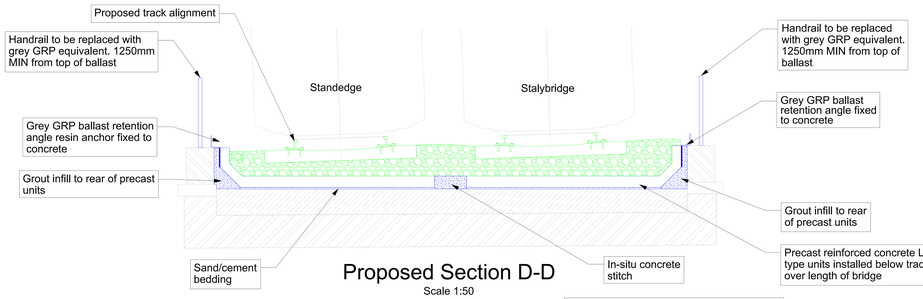


Proposed Section D-D
Scale 1:50

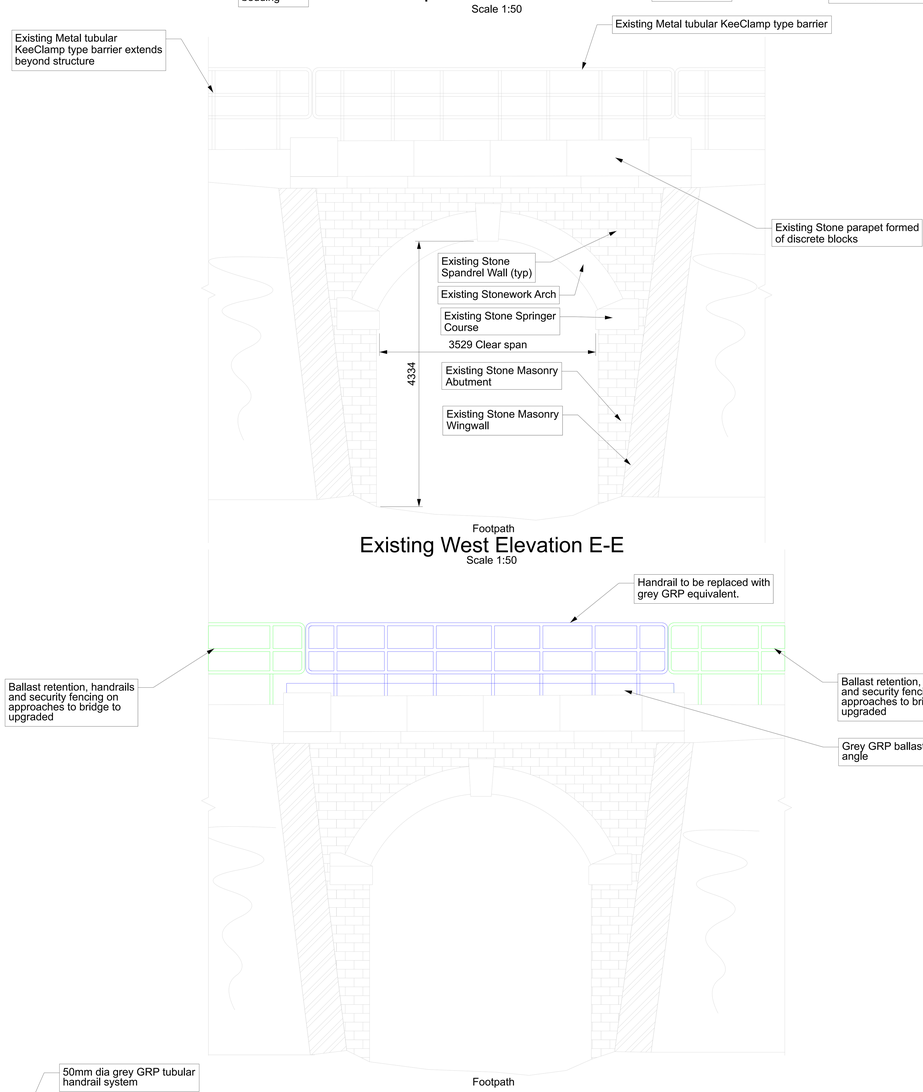

Existing West Elevation E-E
Scale 1:50

Proposed West Elevation F-F
Scale 1:50


Detail 1 - Typical Handrail
Scale 1:25

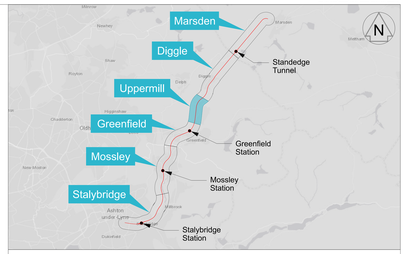

Legend
- Proposed TWAO Works
- NR Permitted Development Works
- Existing Features

Notes

1. All dimensions are in millimetres unless shown otherwise. All levels are in metres above Ordnance Survey Datum Newlyn. Do not scale from this drawing.
2. This drawing shall be read in conjunction with following drawing(s) 167037-TGP-26-MVL3-DRG-T-LP-162902

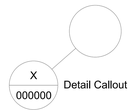



SCALE 1:25 at A1



SCALE 1:50 at A1

The Network Rail (Stalybridge to Diggle (Saddleworth) Enhancements) Order

Rev	Date	Description of Revisions	Drawn	Chkd	Appr
P03	04/12/24	For Legal Review	ET	PW	
P04	10/06/25	Issued for Legal Review	AW	GM	TL
P05	22/07/25	For Legal Review	RH	GM	TL
A01	22/07/25	For Legal Review	RH	GM	TL

Status: Fit for Internal Review & Comment
Suitability: S3

NetworkRail

Authorised		Signed	Date

Contractor(s): Tony Gee & Partners LLP

Location:

Type	Drawings	Sub-type	
Role	Town and Country Planner	Sub-Role	General
Zone	None		
Phasing	Proposed	Project Stage	PACE 2 ES4

Project: Transpennine Route Upgrade

Contract No.: 167037

Contract Title: 2BC Stalybridge to Huddersfield

Drawing Title: Listed Building Consent Drawing - MVL3/29 Wickens Underbridge - Existing & Proposed Elevations & Sections

Designed	P. Wheeler	Signed	Date 22/07/25
Drawn	R.Hernandez	Signed Electronically Signed	Date 22/07/25
Checked	G.Mcsharry	Signed Electronically Signed	Date 22/07/25
Approved	T.Lachut	Signed Electronically Signed	Date 22/07/25

Scale(s)	As Shown	ELR & Mileage	13.0325 to 0
Alternative Reference		Sheet	of
Drawing Number	167037-TGP-26-MVL3-DRG-T-LP-162903	Revision	A01

Sheet Size A1 594 x 841

Published
Published
Published
Published
Published