

4e656ce5-8d80-4333-8f9b-3996f1929f1bf


Drawing Number
167037-TGP-26-MVL3-DRG-T-LP-162901 A01

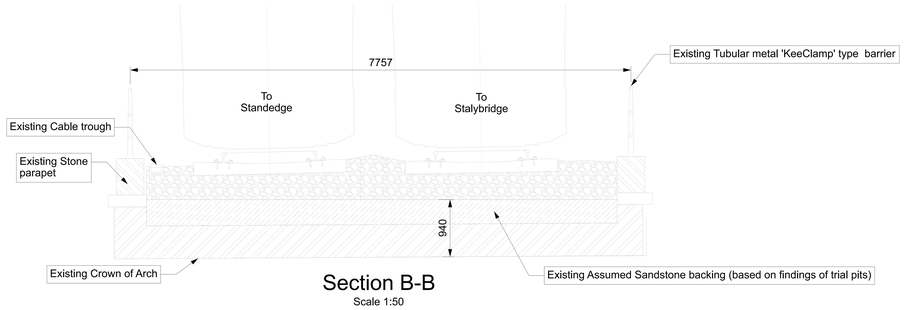


Section B-B
Scale 1:50

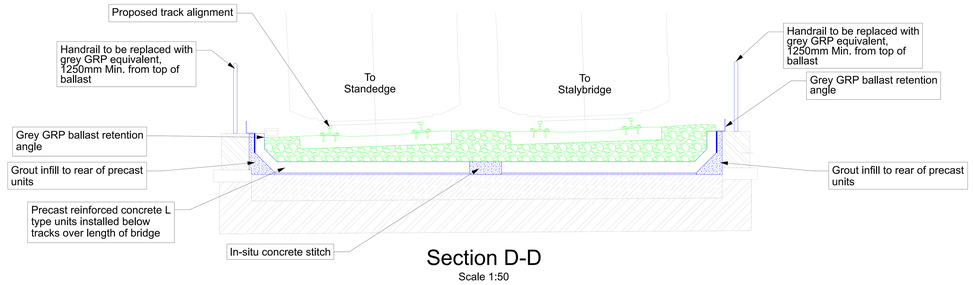


Section D-D
Scale 1:50

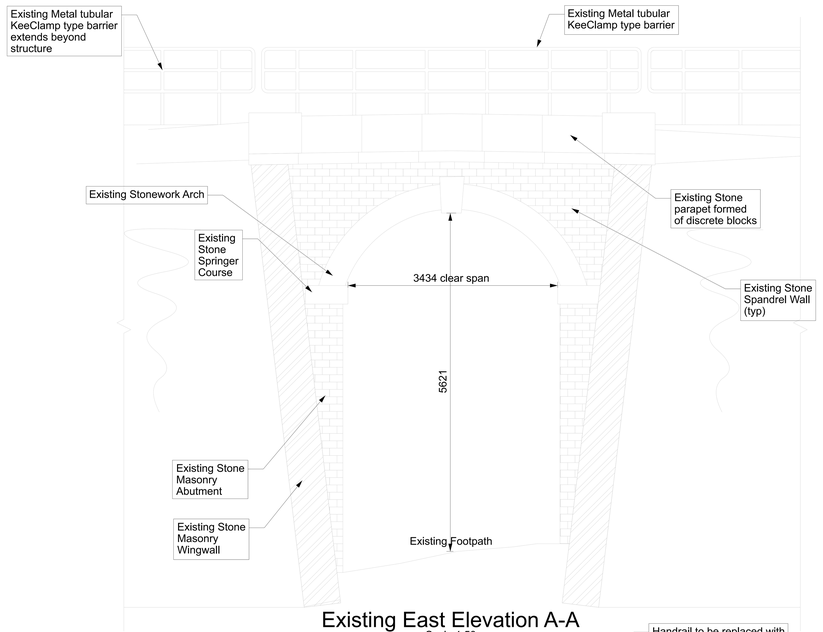


Existing East Elevation A-A
Scale 1:50

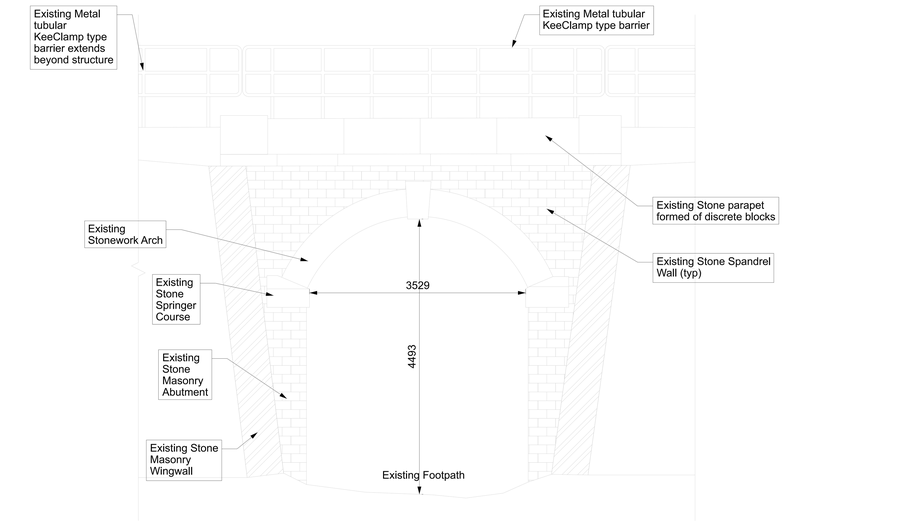


Existing West Elevation E-E
Scale 1:50

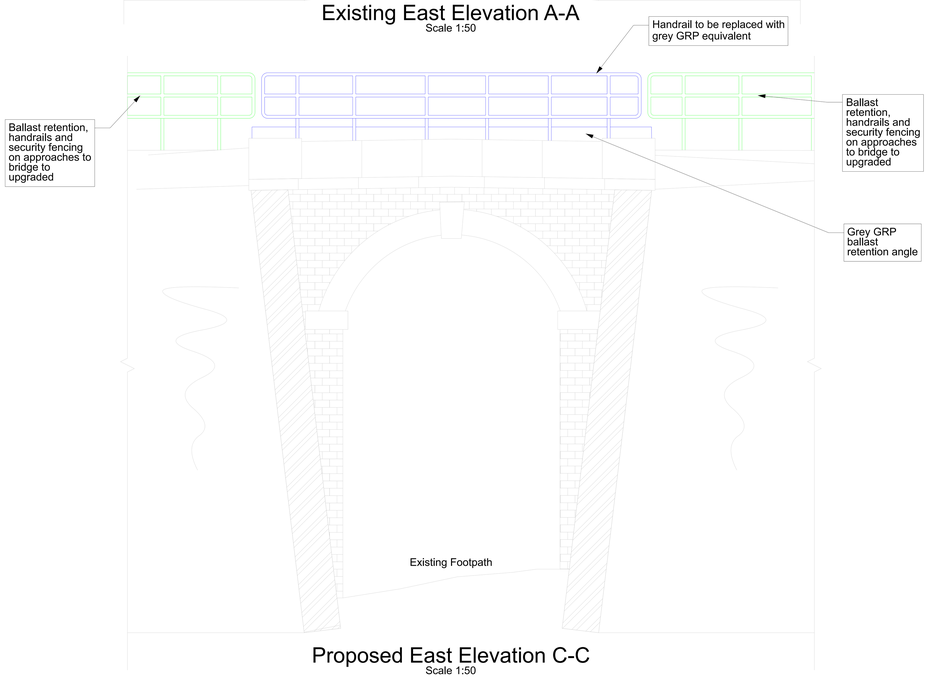

Proposed East Elevation C-C
Scale 1:50

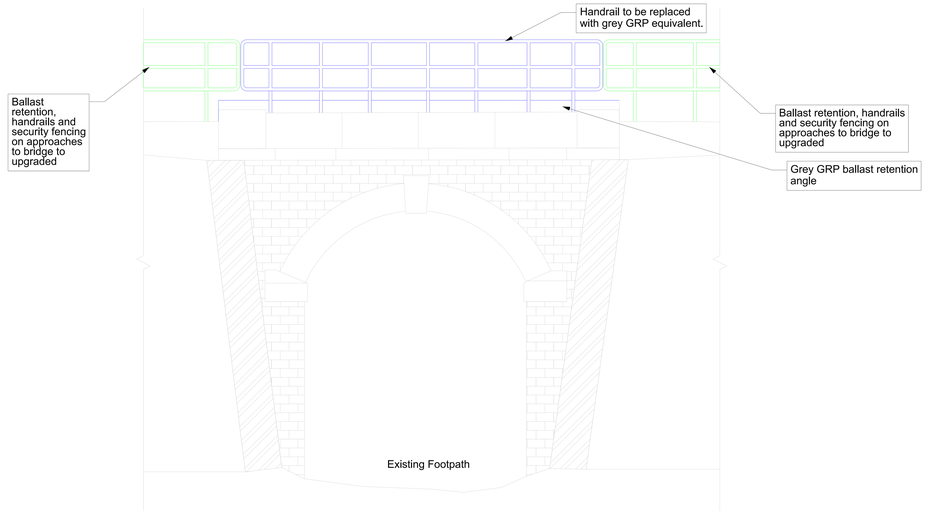

Proposed West Elevation F-F
Scale 1:50

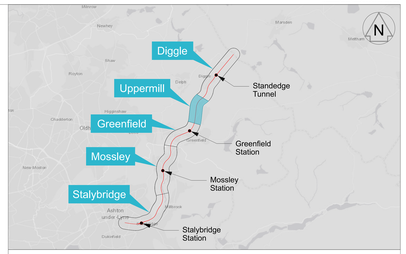

Legend

- Proposed TWAO Works
- NR Permitted Development Works
- Existing Features

Notes

1. In constructing or maintaining the works identified as scheduled works in schedule 1 of the Network Rail (Stalybridge to Diggle (Saddleworth) Enhancements) Order. Network Rail may deviate from the dimensions shown on this drawing to the extent permitted by the order.
2. All dimensions are in millimetres unless shown otherwise. All levels are in metres above Ordnance Survey Datum Newlyn. Do not scale from this drawing.
3. Overhead Line Equipment (OLE) is only shown on route drawings (refer to drawings 167037-TGP-2BC-MVL3-DRG-T-LP-000101 to 167037-TGP-2BC-MVL3-DRG-T-LP-000121) and for Listed Building Consent structures.
4. This drawing shall be read in conjunction with following drawing(s) 167037-TGP-26-MVL3-DRG-T-LP-162900

0 1 2 3 4 5m
SCALE 1:50 at A1

The Network Rail (Stalybridge to Diggle (Saddleworth) Enhancements) Order

Rev	Date	Description of Revisions	Drawn	Chkd	Appr
P04	10/06/25	Issued for Legal Review	AW	GM	TL
P05	22/07/25	For Legal Review	RH	GM	TL
P06	16/09/25	For Legal Review	AW	AM	KM
A01	16/09/25	For Legal Review	AW	AM	KM

Status: Fit for Internal Review & Comment
Suitability: S3

NetworkRail

Authorised		Signed	Date

Contractor(s): Tony Gee & Partners LLP

Location: STALYBRIDGE STN - HEATON LODGE JN (HUDD-MANC LINE)

Type	Drawings	Sub-type	Planning
Role	Town and Country Planner	Sub-Role	General
Zone	Charlie		
Phasing	Proposed	Project Stage	PACE 2 ES4

Project: Transpennine Route Upgrade

Contract No.: 167037

Contract Title: 2BC Stalybridge to Huddersfield

Drawing Title: Planning Direction Drawing
MVL3/29 Wickens Underbridge
Existing and Proposed
Elevation and Section

Designed	P.Wheeler	Signed	Date 16/09/25
Drawn	A.Williams	Signed Electronically Signed	Date 16/09/25
Checked	A.Murphy	Signed Electronically Signed	Date 16/09/25
Approved	K.Mustapha	Signed Electronically Signed	Date 16/09/25

Scale(s): As Shown	ELR & Mileage: 13.0325 to 0
Alternative Reference	Sheet 2 of 2
Drawing Number: 167037-TGP-26-MVL3-DRG-T-LP-162901	Revision: A01

Sheet Size A1 594 x 841

Published
Published
Published
Published
Published