

7977ba96-c292-4931-aeb9-fb35491fae5f


Drawing Number
167037-TGP-25-MVL3-DRG-T-LP-162603 A01

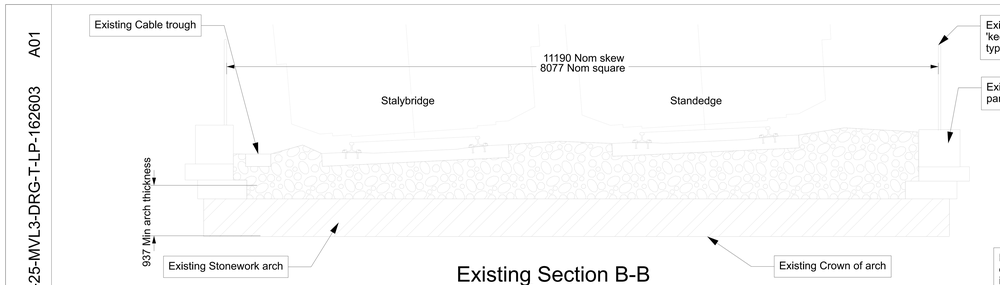


Existing Section B-B
Scale 1:50

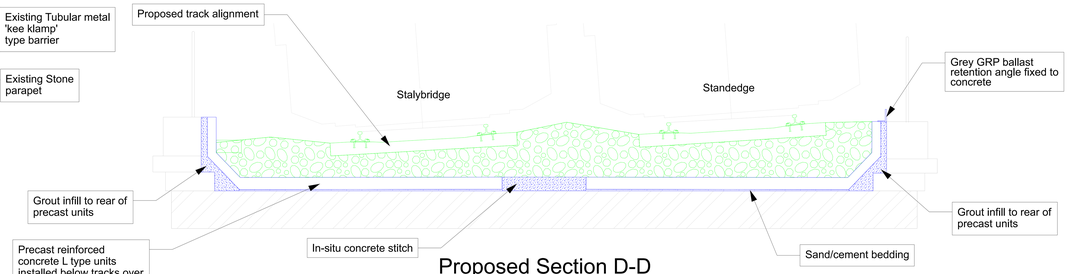


Proposed Section D-D
Scale 1:50

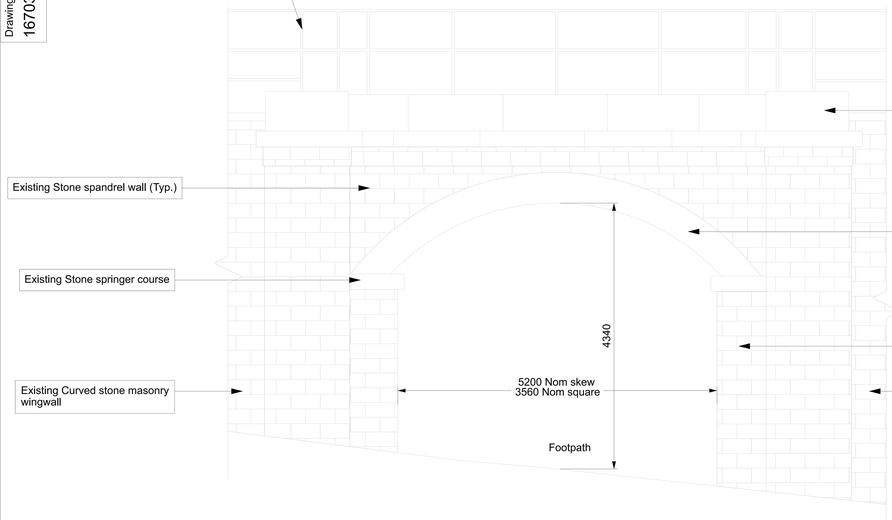

Existing South Elevation A-A
Scale 1:50

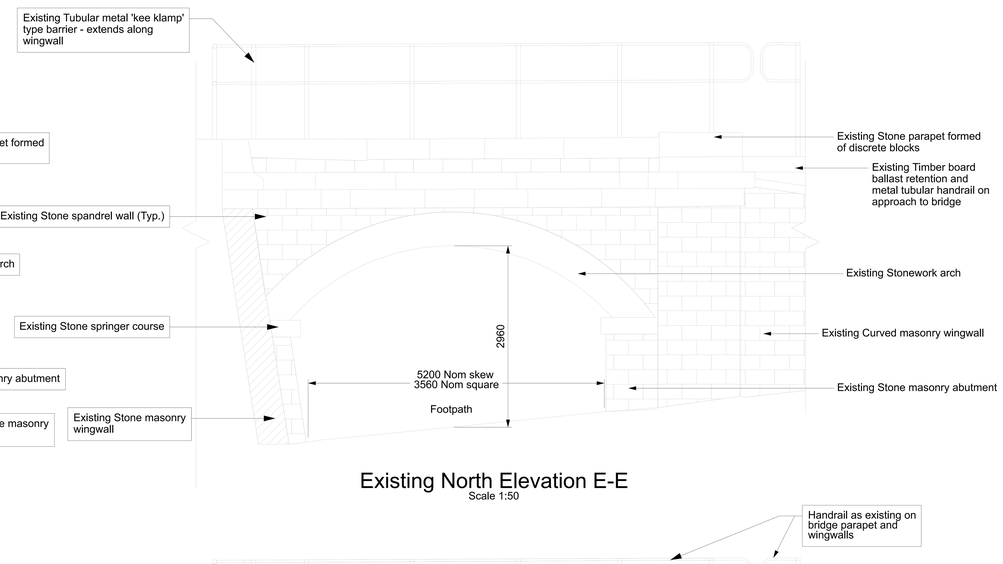


Existing North Elevation E-E
Scale 1:50

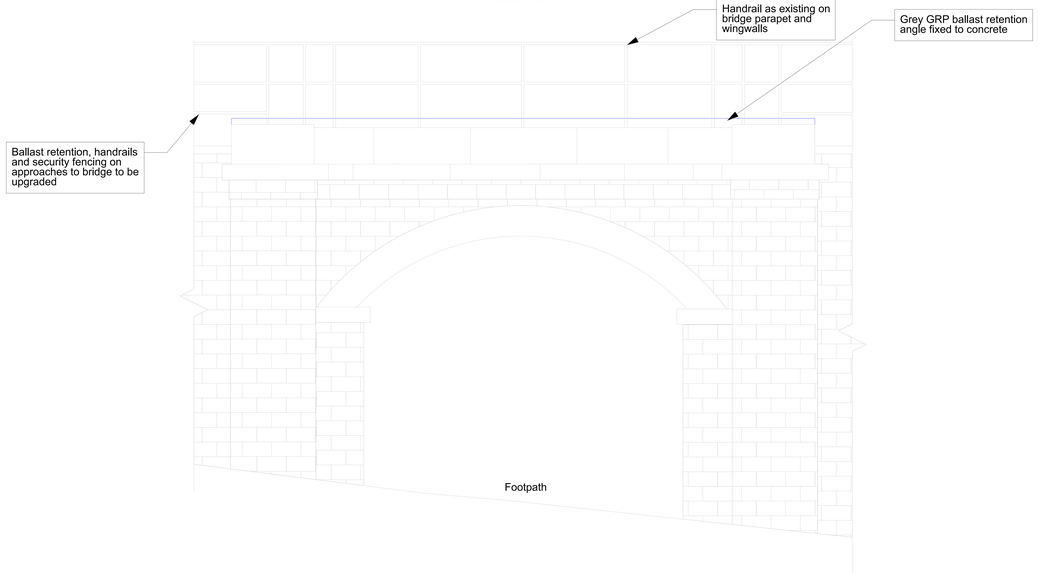

Proposed South Elevation C-C
Scale 1:50

Proposed North Elevation F-F
Scale 1:50

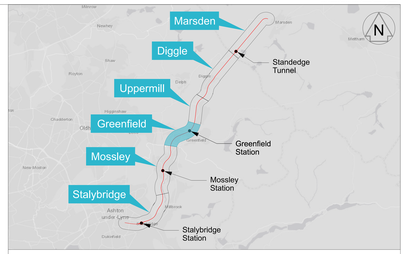

Legend

- Proposed TWAO Works
- NR Permitted Development Works
- Existing Features

Notes

1. All dimensions are in millimetres unless shown otherwise. All levels are in metres above Ordnance Survey Datum Newlyn. Do not scale from this drawing.
2. This drawing shall be read in conjunction with the following drawing 167037-TGP-25-MVL3-DRG-T-LP-162602

0 1 2 3 4 5m

SCALE 1:50 at A1

The Network Rail (Stalybridge to Diggle (Saddleworth) Enhancements) Order

Rev	Date	Description of Revisions	Drawn	Chkd	Appr
P03	04/12/24	For Legal Review	ET	PW	
P04	10/06/25	Issued for Legal Review	AW	GM	TL
P05	22/07/25	For Legal Review	RH	GM	TL
A01	22/07/25	For Legal Review	RH	GM	TL

Status: Fit for Internal Review & Comment
Suitability: S3

NetworkRail

Authorised		Signed	Date

Contractor(s): Tony Gee & Partners LLP

Location: STALYBRIDGE STN - HEATON LODGE JN (HUDD-MANC LINE)

Type: Drawings		Sub-type	
Role: Town and Country Planner		Sub-Role: General	
Zone: Stalybridge to Diggle			
Phasing: Proposed		Project Stage: PACE 2 ES4	

Project: Transpennine Route Upgrade

Contract No.: 167037

Contract Title: 2BC Stalybridge to Huddersfield

Drawing Title: Listed Building Consent Drawing MVL3/26 Shaw Hall Bank Footway Existing and Proposed Elevations and Sections

Designed	P. Wheeler	Signed	Date 22/07/25
Drawn	R.Hernandez	Signed Electronically Signed	Date 22/07/25
Checked	G.Mcsharry	Signed Electronically Signed	Date 22/07/25
Approved	T.Lachut	Signed Electronically Signed	Date 22/07/25

Scale(s): As Shown		ELR & Mileage: 23.0572 to 0	
Alternative Reference		Sheet of	
Drawing Number: 167037-TGP-25-MVL3-DRG-T-LP-162603			Revision: A01

Sheet Size A1 594 x 841

Published
Published
Published
Published
Published