

Published


Drawing Number
167037-TGP-25-MVL3-DRG-T-LP-162313 A01

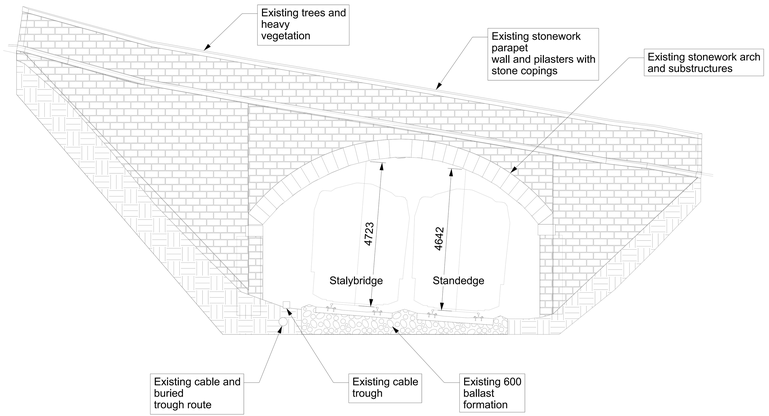


Existing South Elevation A-A
Scale 1:100

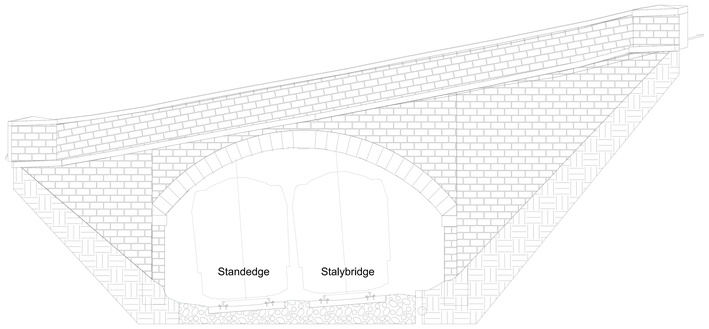


Existing North Elevation B-B
Scale 1:100

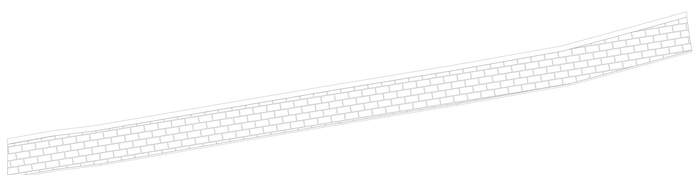


Existing South Internal Elevation C-C
Scale 1:100

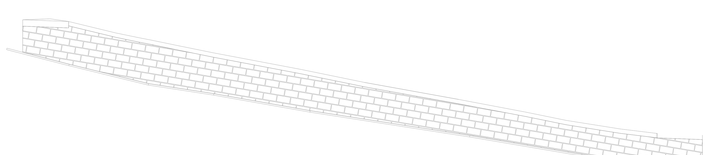


Existing North Internal Elevation D-D
Scale 1:100

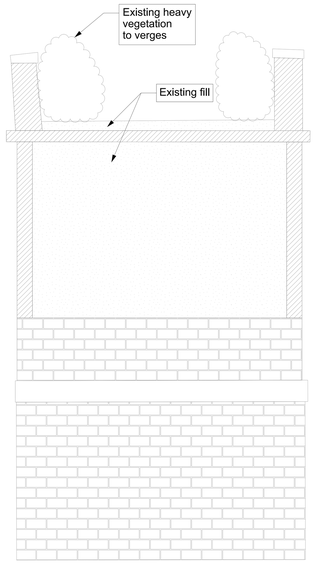


Existing Section E-E
Scale 1:50

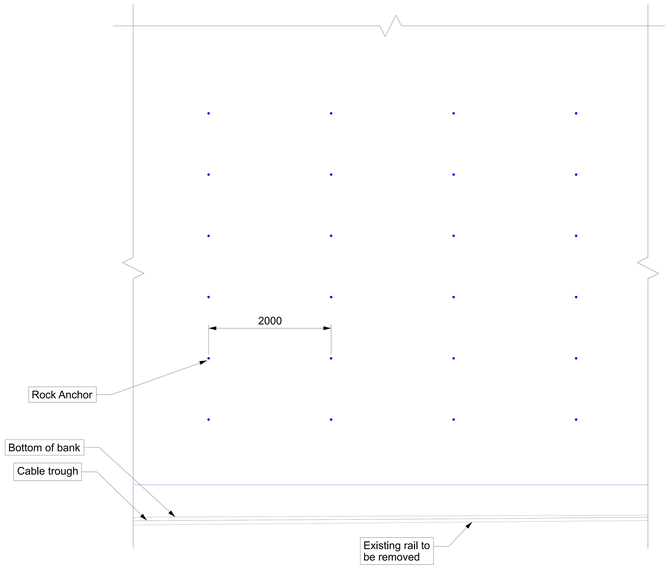


Proposed Section F-F
Scale 1:50

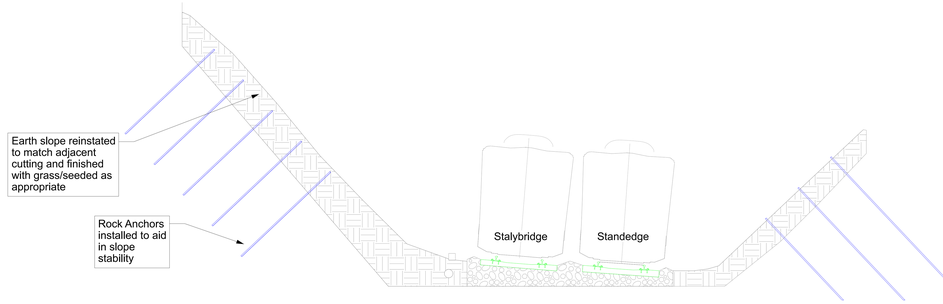

Proposed South Elevation G-G
Scale 1:100

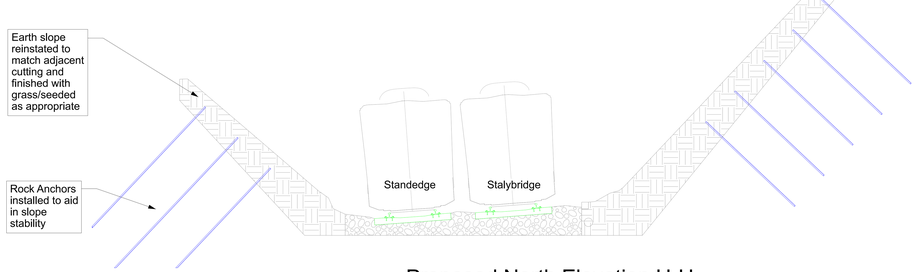

Proposed North Elevation H-H
Scale 1:100

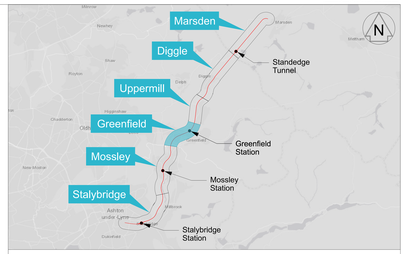

Legend

- Proposed TWAO Works
- NR Permitted Development Works
- Existing Features

Notes

1. All dimensions are in millimetres unless shown otherwise. All levels are in metres above Ordnance Survey Datum Newlyn. Do not scale from this drawing.
2. This drawing shall be read in conjunction with following drawing(s). 167037-TGP-25-MVL3-DRG-T-LP-162312

0 1 2 3 4 5m
SCALE 1:50 at A1

0 2 4 6 8 10m
SCALE 1:100 at A1

The Network Rail (Stalybridge to Diggle (Saddleworth) Enhancements) Order

Rev	Date	Description of Revisions	Drawn	Chkd	Appr
P05	10/06/25	Issued for Legal Review	MB	GM	TL
P06	22/07/25	For Legal Review	RH	GM	TL
P07	09/10/25	A01 LBC Submission	AM	GM	TL
A01	09/10/25	A01 LBC Submission	AM	GM	TL

Status: Fit for Internal Review & Comment
Suitability: S3

Authorised | Signed | Date

Contractor(s): Tony Gee & Partners LLP

Location: STALYBRIDGE STN - HEATON LODGE JN (HUDD-MANC LINE)

Type: Drawings | Sub-type: Planning
Role: Town and Country Planner | Sub-Role: General
Zone: Stalybridge to Diggle
Phasing: Proposed | Project Stage: PACE 2 ES4

Project: Transpennine Route Upgrade

Contract No.: 167037

Contract Title: 2BC Stalybridge to Huddersfield

Drawing Title: Listed Building Consent Drawing - MVL3/23 Wrights Overbridge - Existing and Proposed-Elevation and Section

Designed		Signed	Date 09/10/25
Drawn	A.Murphy	Signed Electronically Signed	Date 09/10/25
Checked	G.Mcsharry	Signed Electronically Signed	Date 09/10/25
Approved	T.Lachut	Signed Electronically Signed	Date 09/10/25

Scale(s): As Shown | ELR & Mileage: 11.106 to 0

Alternative Reference | Sheet of

Drawing Number: 167037-TGP-25-MVL3-DRG-T-LP-162313 | Revision: A01

Sheet Size A1 594 x 841

Published Published Published Published