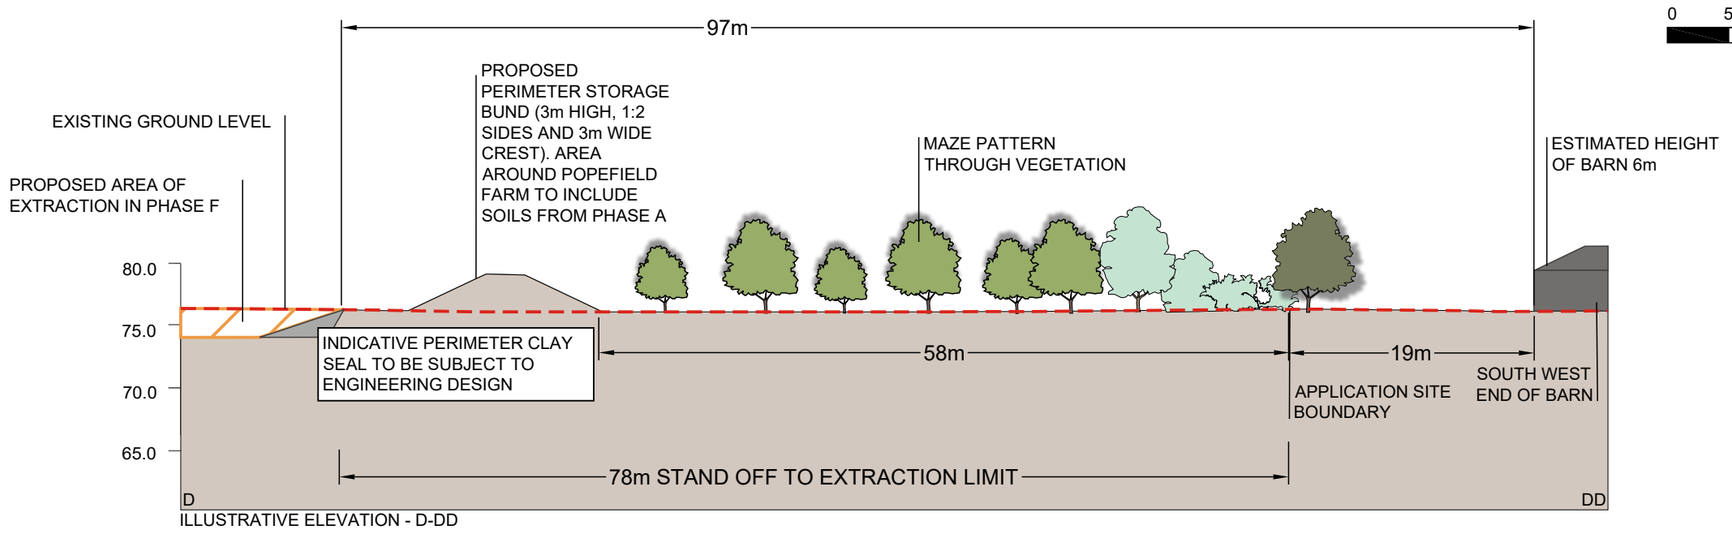

ILLUSTRATIVE ELEVATION - D-DD

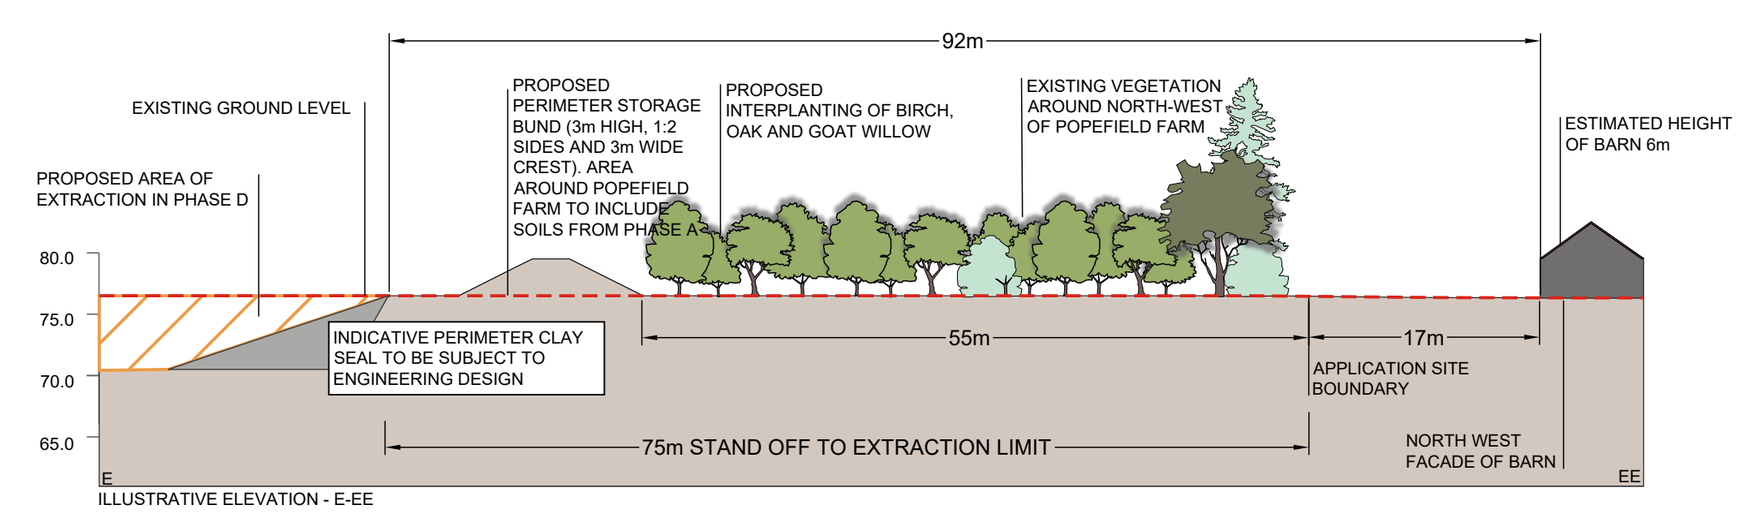

ILLUSTRATIVE ELEVATION - E-EE

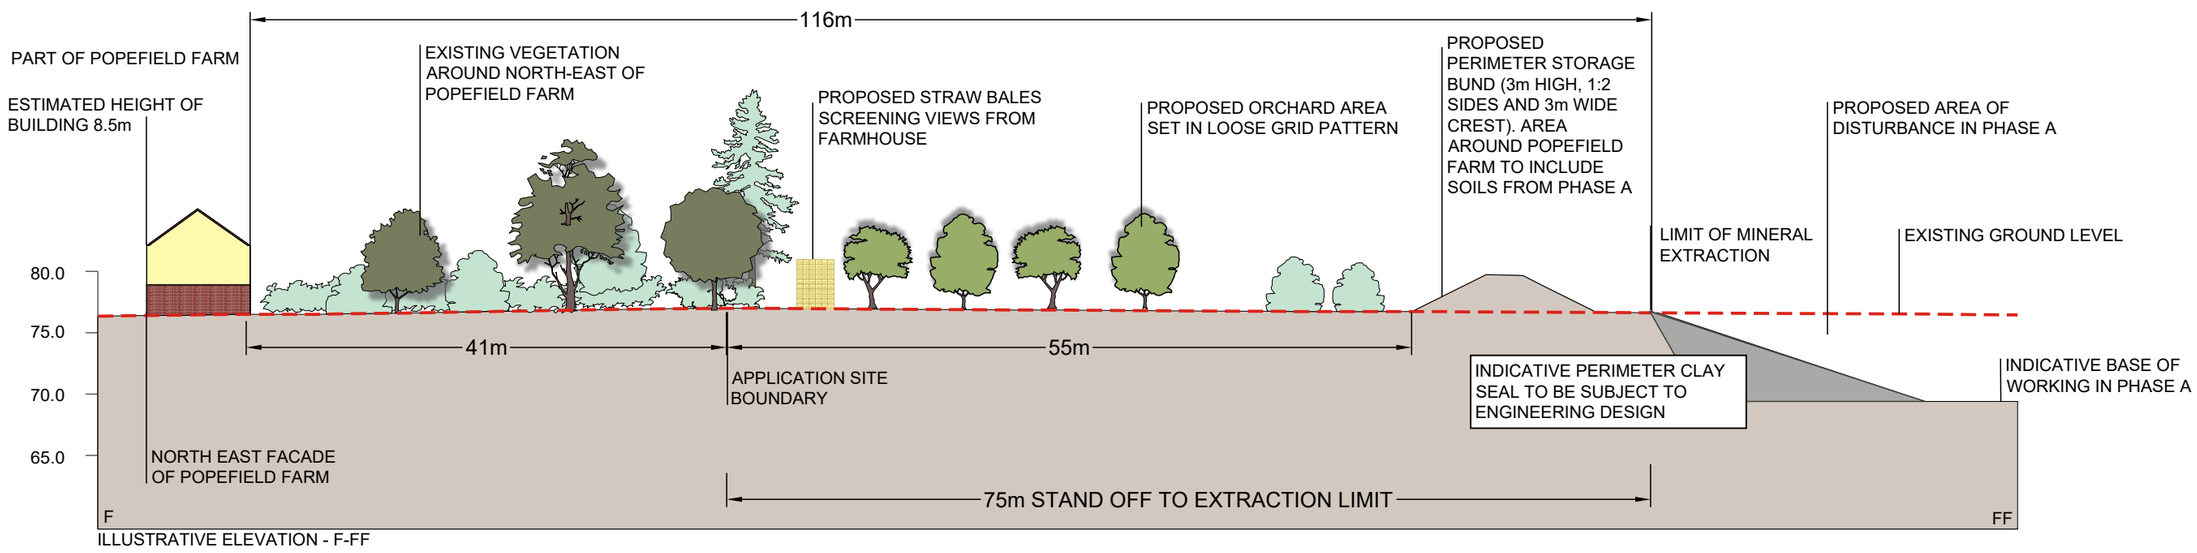

ILLUSTRATIVE ELEVATION - F-FF

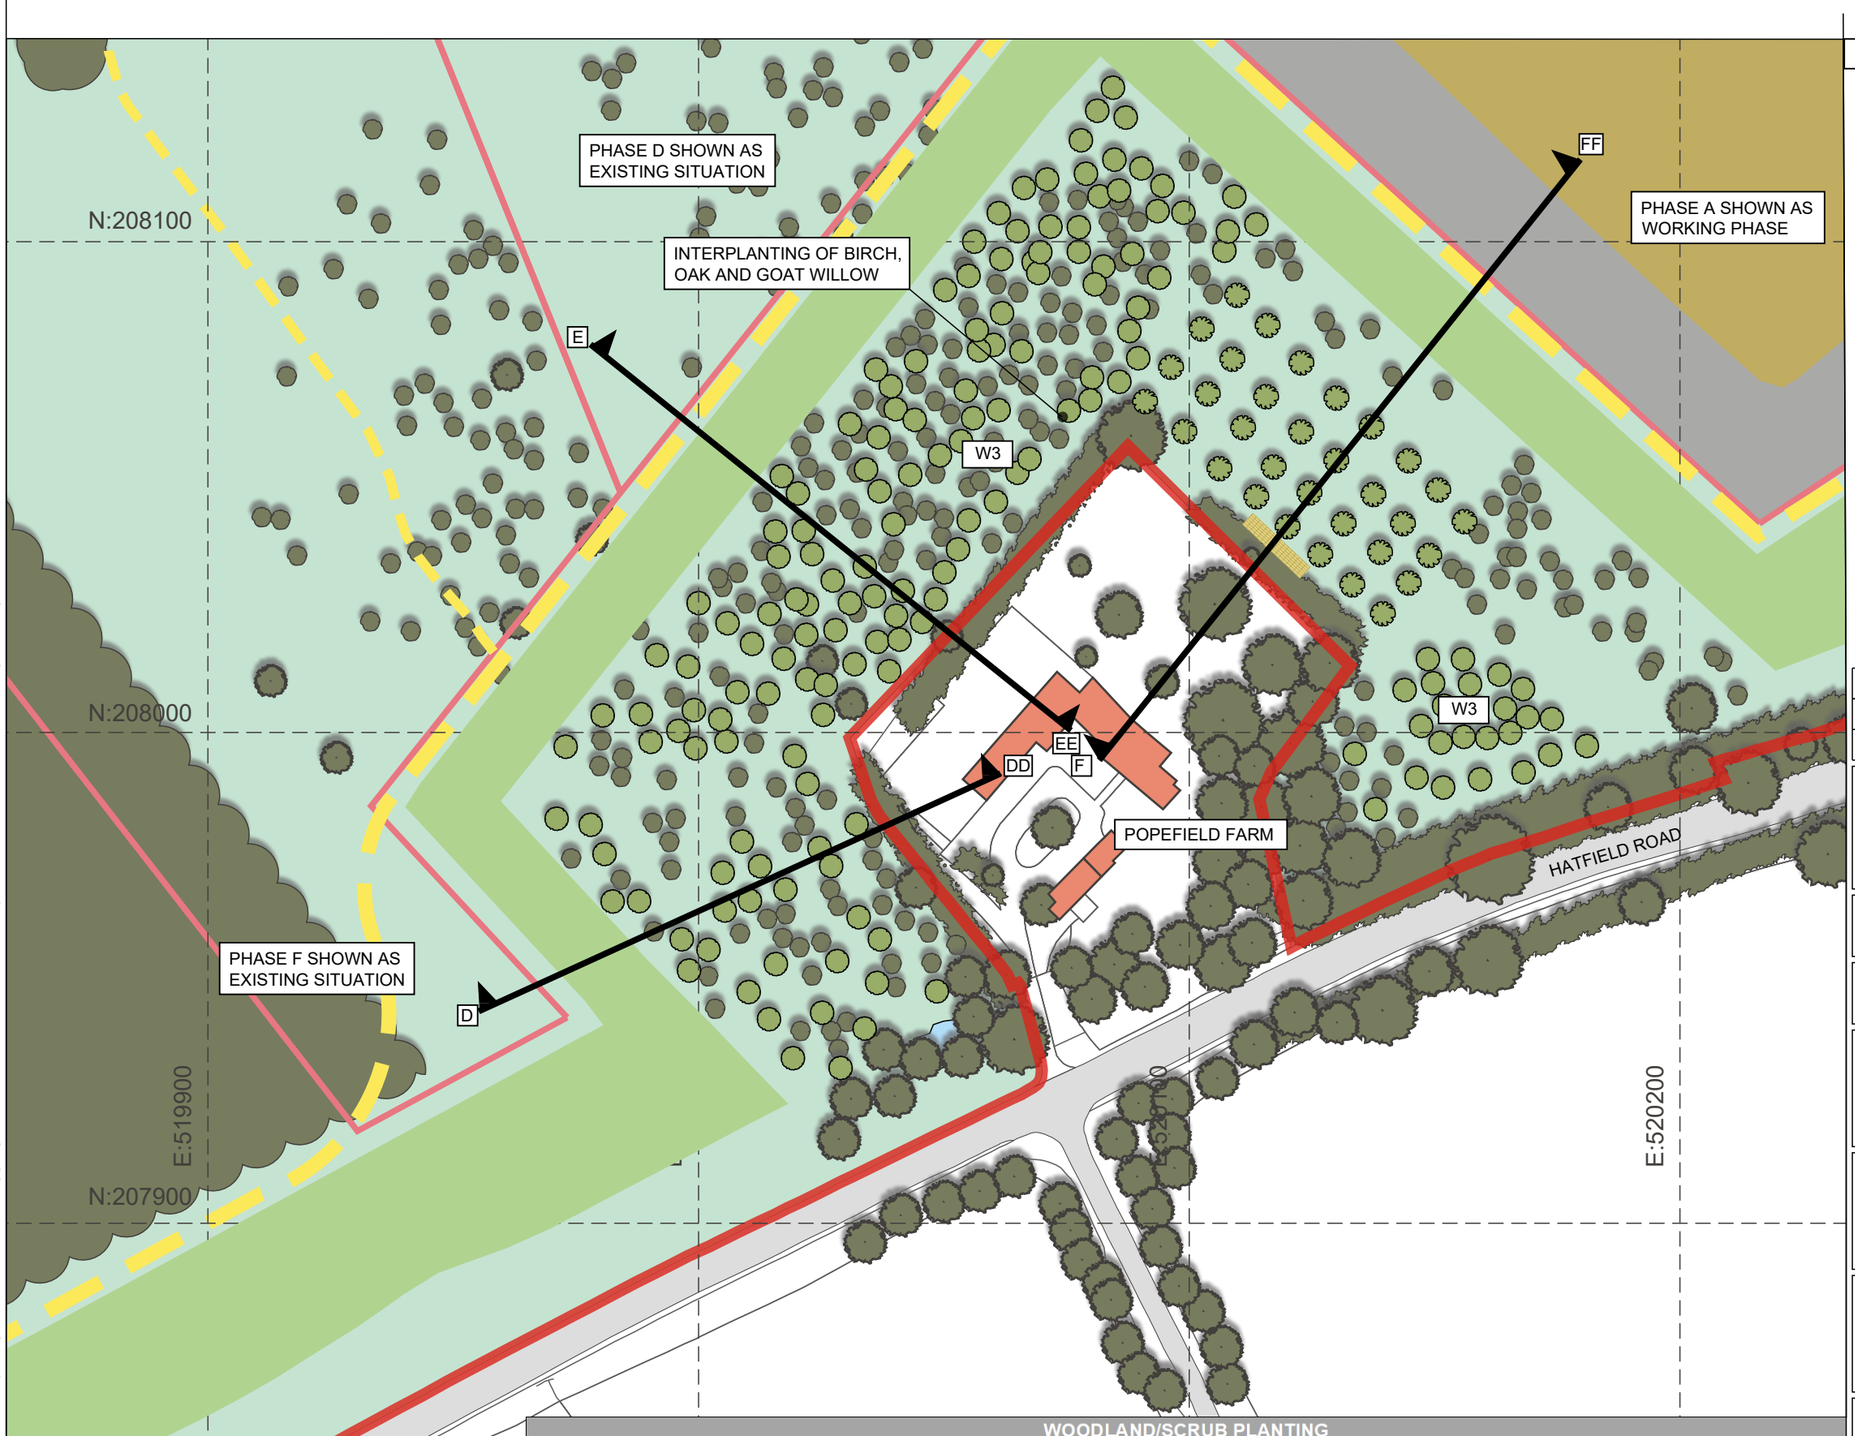

LEGEND:

- SITE BOUNDARY
- MINERAL EXTRACTION AREA
- PERMISSIVE RIGHT OF WAY
- PROPOSED MULTI USER ROUTE
- PROPOSED WORKING AREA
- PROPOSED PERIMETER STORAGE BUNDS
- PROPOSED PERIMETER SEALS
- UNDISTURBED LAND WITHIN APPLICATION SITE
- EXISTING VEGETATION
- POPEFIELD FARM DWELLING
- PROPOSED PLANTING
- POND
- PROPOSED STRAW BALES

WOODLAND/SCRUB PLANTING

Tree/Shrub species		Form/habit	Root condition	Minimum no. of Breaks	Age/Condition or Number of Times	Overall Height (cm)	W3
							Total Plant No.s
Betula pendula	Silver birch	Transplant - seed raised	Bagged/Bareroot		1+1 or 1/1	60-80	**58**
Quercus robur	Pedunculate oak	Transplant - seed raised	Bagged/Bareroot		1+1 or 1/1	60-80	**58**
Salix caprea	Goat Willow	Branched	Bagged/Bareroot	2	0/1	60-80	**59**
							175

Rev	Amendments	Date	By	Chk	Auth
S	REVISIONS FOLLOWING CHANGES TO PUBLIC ACCESS	02/26	HD	MJ	MJ
R	PREVIOUSLY SUBMITTED	10/22	EW	MJ	MJ

SLR

www.slrconsulting.com

Drawing Purpose: **PLANNING**

Suitability Code:

Client: ROBERT BRETT & SONS LTD

Project: HATFIELD AERODROME

Drawing Title: POPEFIELD FARM DETAIL (PHASE A)

Scale: AS SHOWN @ A2

SLR Project No.: 403.065431.00001

Designed	Drawn	Checked	Authorised
MJ	HD	MJ	MJ
Date	Date	Date	Date
02/26	02/26	02/26	02/26

Drawing Number: **HQ 3/16**

Rev.: **S**

© Crown copyright and database rights [2026] Ordnance Survey Licence number 0100031673

© This drawing and its content are the copyright of SLR Consulting Ltd and may not be reproduced or amended except by prior written permission. SLR Consulting Ltd accepts no liability for any amendments made by other persons.

\\slr.local\eu\Offices\UK\Shrewsbury\Projects\09885 - Brett Aggregates\00024 Hatfield Post Inquiry App Submission\Tech\LAI\Dwgs\Wking\2025 Revisions\260120_Phase Plans\Popefield Farm\260122_01009.00190.29.HQ 3-16_Popefield Farm - PLAN 19.dwg ----