
The Cambourne to Cambridge Order

Transport And Works Act 1992

Transport And Works (Applications And Objections Procedure) (England And Wales) Rules 2006

Proposed Site Sections


Document Reference	CtoC-16-DP5
Revision Number	00
Author	Greater Cambridge Partnership
Date	November 2024



Notes:

- Key:**

- | | | | | | |
|-----|------------|----|--------------|-----|-----|
| P06 | 26/06/2024 | VR | FOR PLANNING | PN | PN |
| P05 | 18/07/2024 | VR | FOR PLANNING | PN | PN |
| P04 | 12/04/2024 | VR | FOR PLANNING | PN | PN |
| P03 | 29/06/2023 | VR | FOR PLANNING | PN | PN |
| P02 | 26/05/2023 | JS | FOR PLANNING | PN | PN |
| P01 | 06/03/2023 | JS | FIRST ISSUE | PN | PN |
| REV | DATE | BY | DESCRIPTION | CHK | APP |

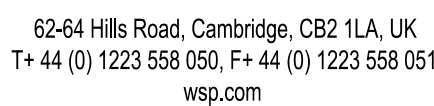

CLIENT:

GREATER CAMBRIDGE PARTNERSHIP

APPLICANT

CAMBRIDGESHIRE COUNTY COUNCIL

SITE/PROJECT

CtoC

TITLE:

DEEMED PLANNING DRAWINGS
PROPOSED SITE SECTION
(KEY PLAN)

SCALE @ A1:

N/A

CHECKED:

BN

APPROVED:

PROJECT NO:

70086660

DESIGNED:

D



DATE:

DRAWING No. _____


70086660-WSP-HGN-XX-DR-HW-002018

P06


Mapping reproduced by permission of Ordnance Survey on behalf of HMSO
© Crown copyright and database rights 2021 Ordnance Survey 100023205.

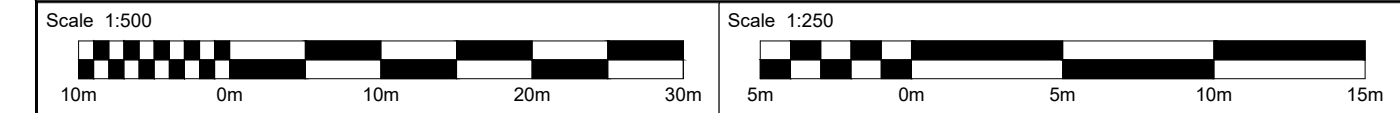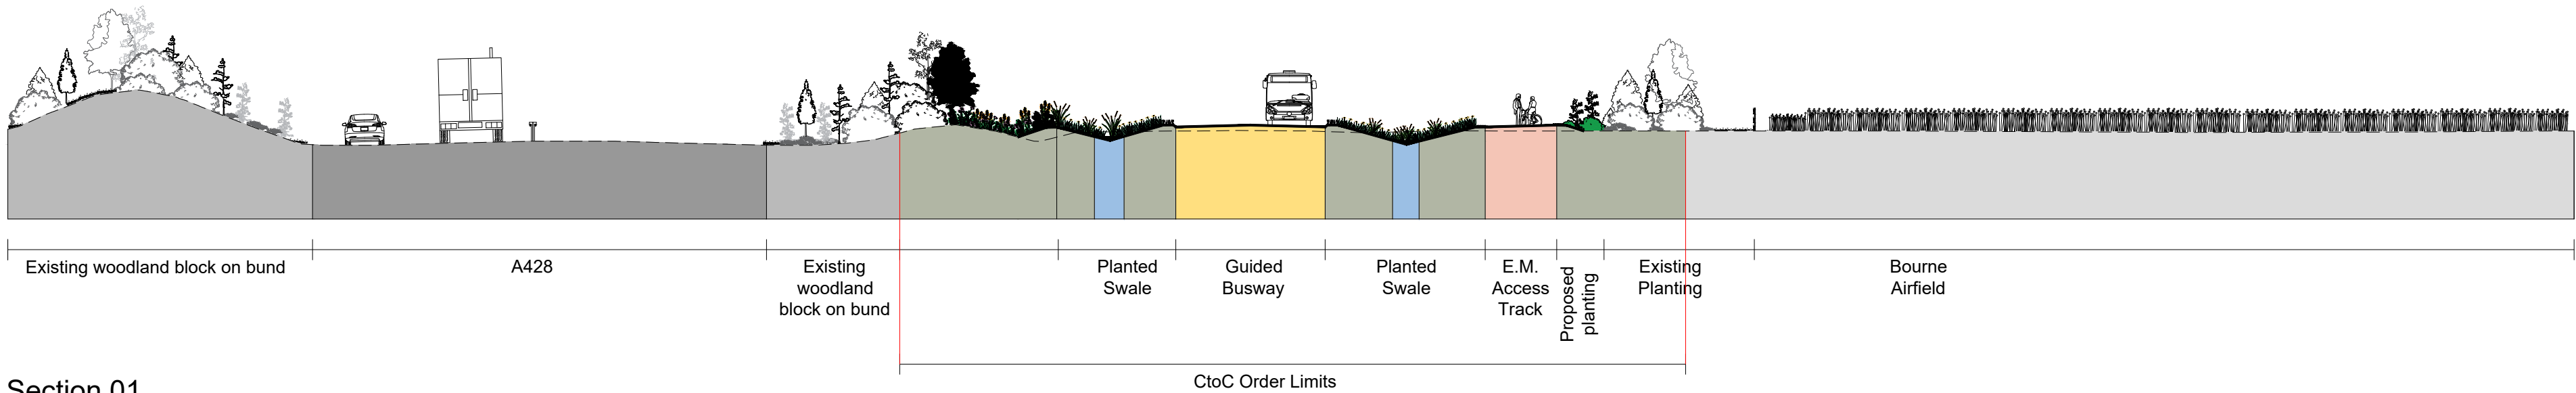


Section 01
Scale 1:250

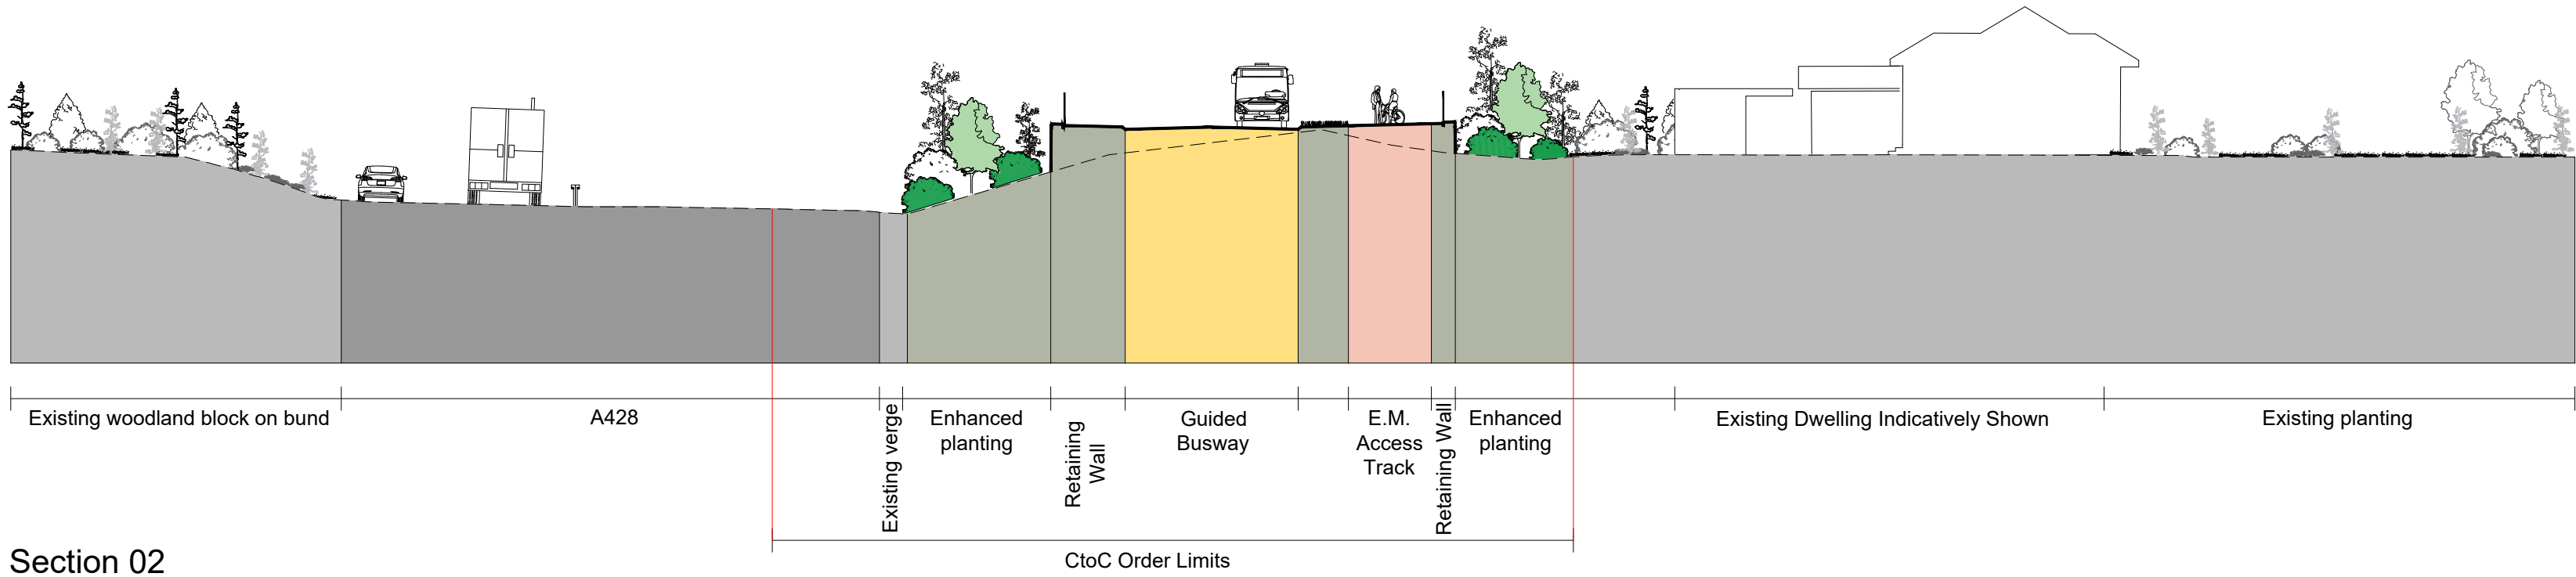

Section 02
Scale 1:250

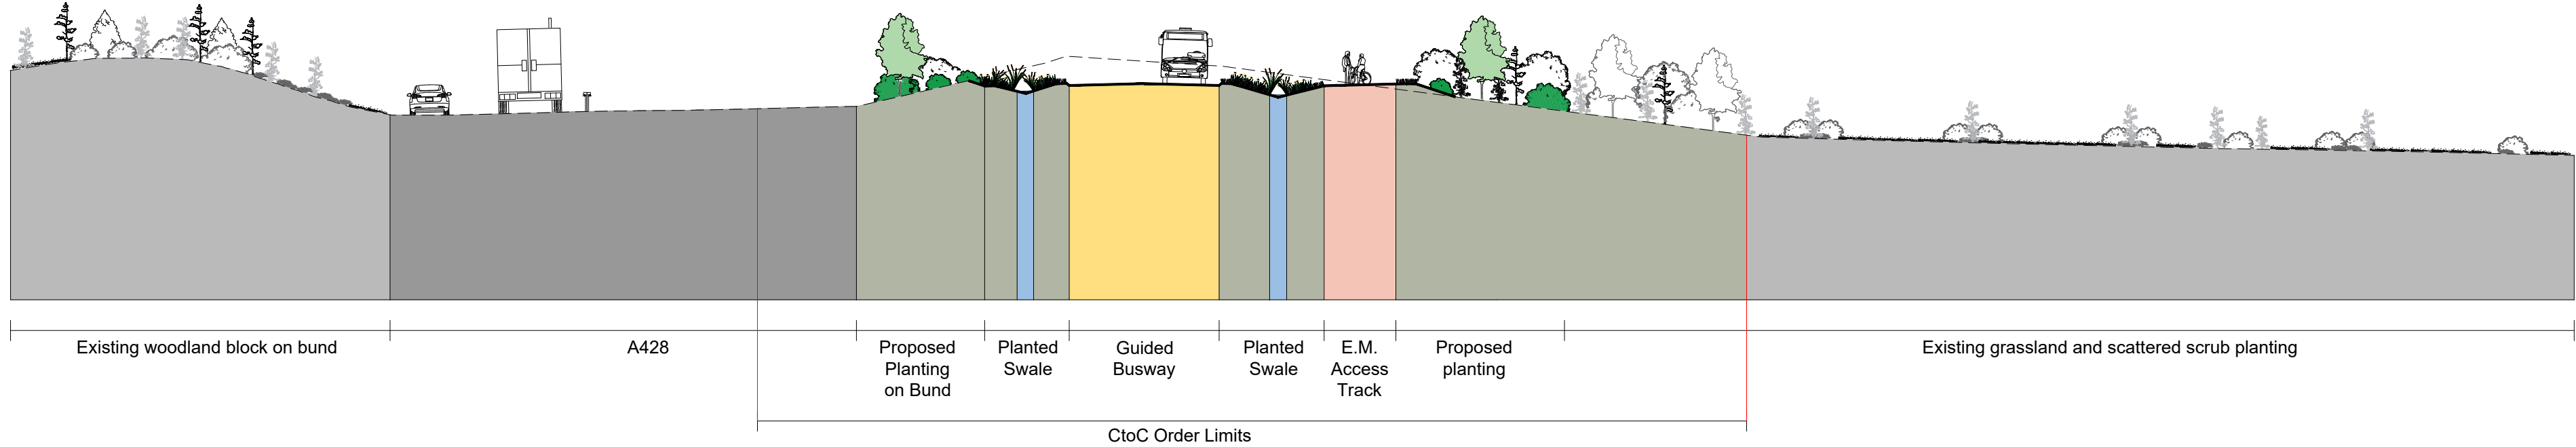

Section 03
Scale 1:250

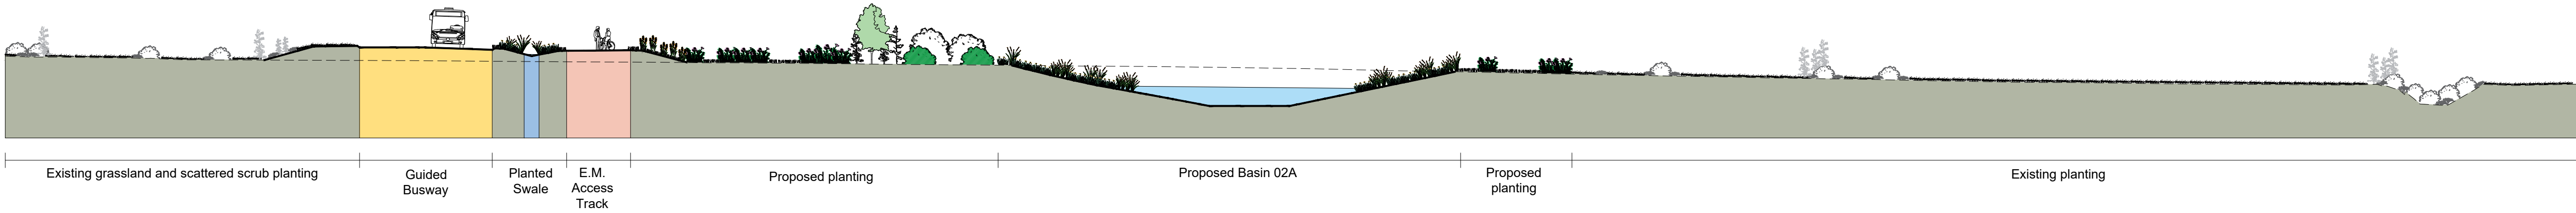

Section 04
Scale 1:250

CAMBOURNE TO CAMBRIDGE ORDER

Notes:

1.

This drawing must be printed in colour.

2.

All design information shown is outline/indicative and was produced to demonstrate the feasibility of the route alignment for a TWAO application. The designs shall be developed further during the detailed design stage.

3.

The drawing shall only be used for the intended purpose it has been issued for which is for outline/illustrative design for a TWAO application and to describe the development that is the subject of the request for deemed planning permission.

4.

The preliminary 2D layout has been developed based on the OS Mastermap Topography Layer or Topographical surveys where available. The outline design may be subject to change during the subsequent design stages as more detailed topographical survey data becomes available.

5.

The preliminary 3D aspects of the design have been developed based on Topographical survey data where available. The Environment Agency LIDAR Composite DTM 2m (2020) licensed under the Open Government Licence v3.0 has been used to fill any gaps in the Topographical survey data.

6.

Public transport stop locations and waiting areas are indicative and may be subject to change.

7.

The designs for street lighting, fencing, vehicle restraint systems and other features will be developed in the subsequent design stage.

8.

All linear dimensions shown on plan are in metres unless otherwise indicated, and measurements must not be scaled from the drawing.

9.

The existing and proposed landscaping features shown on the sections are indicative.

10.

For Proposed Site Deemed Planning Drawings refer to drawing numbers 70086660-WSP-HGN-XX-DR-HW-002000-002017 for further details.

11.

For Existing Site Deemed Planning Drawings refer to drawing numbers 70086660-WSP-GEN-XX-DR-HW-001000-001017 for further details.

12.

For Existing Site Sections Deemed Planning Drawings refer to drawing numbers 70086660-WSP-GEN-XX-DR-HW-001018-001023 for further details.

Key:

CtoC Order Limits

Proposed Works on Plan View

Existing Ground Surface Level on Section View

Proposed Ground Surface Level on Section View

Guided Busway

Emergency and Maintenance Access Track

Planted Swale

Verges and Landscaping

P06	26/08/2024	VR	FOR PLANNING		BN	BN
P05	18/07/2024	VR	FOR PLANNING		BN	BN
F04	12/04/2024	VR	FOR PLANNING		BN	BN
P03	29/08/2023	VR	FOR PLANNING		BN	BN
P02	26/05/2023	JS	FOR PLANNING		BN	BN
P01	06/03/2023	JS	FIRST ISSUE		BN	BN
REV	DATE	BY	DESCRIPTION	CHK	APP	

wsp

62-64 Hills Road, Cambridge, CB2 1LA, UK
T+ 44 (0) 1223 558 050, F+ 44 (0) 1223 558 051
wsp.com

CLIENT:

GREATER CAMBRIDGE PARTNERSHIP

APPLICANT:

CAMBRIDGESHIRE COUNTY COUNCIL

SITE/PROJECT:

CtoC

TITLE:

DEEMED PLANNING DRAWINGS PROPOSED SITE SECTIONS
(SHEET 1 OF 5)

SCALE @ A1:

1:250 & 1:500

CHECKED:

BN

APPROVED:

BN

PROJECT NO.:

70086660

DESIGNED:

JS

DRAWN:

JS

DATE:

August 24






DRAWING NO.:

70086660-WSP-HGN-XX-DR-HW-002019

REV:

P06

Mapping reproduced by permission of Ordnance Survey on behalf of HMSO.
© Crown copyright and database rights 2021 Ordnance Survey 100023205.

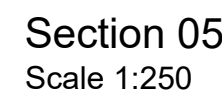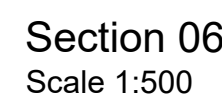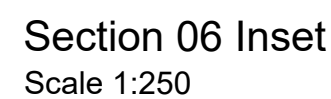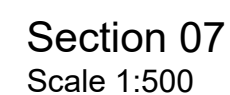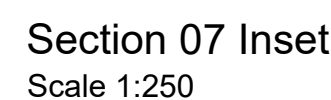


Notes

1. This drawing must be printed in colour.
2. All design information shown is outline/indicative and was produced to demonstrate the feasibility of the route alignment for a TWAQ application. The designs shall be developed further during the detailed design stage.
3. The drawing shall only be used for the intended purpose it has been issued for which is for outline/illustrative design for a TWAQ application and to describe the development that is the subject of the request for deemed planning permission.
4. The preliminary 2D layout has been developed based on the OS Mastermap Topography Layer or Topographical surveys where available. The outline designs may be subject to change during the subsequent design stages as more detailed topographical survey data becomes available.
5. The preliminary 3D aspects of the design have been developed based on Topographical survey data where available. The Environment Agency LiDAR Composite DTM 2m (2020) licensed under the Open Government Licence v3.0 has been used to fill any gaps in the Topographical survey data.
6. Public transport stop locations and waiting areas are indicative and may be subject to change.
7. The designs for street lighting, fencing, vehicle restraint systems and other features will be developed in the subsequent design stage.
8. All linear dimensions shown on plan are in metres unless otherwise indicated, and measurements must not be scaled from the drawing.
9. The existing and proposed landscaping features shown on the sections are indicative.
10. For Proposed Site Deemed Planning Drawings refer to drawing numbers 70086660-WSP-HGN-XX-DH-HW-020000-020017 for further details.
11. For Existing Site Deemed Planning Drawings refer to drawing numbers 70086660-WSP-GCN-XX-DH-HW-010000-010017 for further details.
12. For Existing Site Sections Deemed Planning Drawings refer to drawing numbers 70086660-WSP-GCN-XX-DH-HW-010118-010123 for further details.

Key:

- CloC Order Limits
-  Proposed Works on Plan View
-  Existing Ground Surface Level on Section View
- Proposed Ground Surface Level on Section View
-  Guided Busway
-  Emergency and Maintenance Access Track
-  Planted Swale
-  Verges and Landscaping

P06	26/08/2024	VR	FOR PLANNING		PN	PN
P05	18/07/2024	VR	FOR PLANNING		PN	PN
P04	12/04/2024	VR	FOR PLANNING		PN	PN
P03	29/08/2023	VR	FOR PLANNING		PN	PN
	26/05/2023	JS	FOR PLANNING		PN	PN
P01	08/03/2023	JS	FIRST ISSUE		PN	PN
REV	DATE	BY	DESCRIPTION		CHK	APP

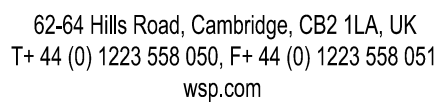

CUENTAS:

GREATER CAMBRIDGE PARTNERSHIP

APPLICANT

CAMBRIDGESHIRE COUNTY COUNCIL

SITE/PROJECT

Cto

TITLE:

DEEMED PLANNING DRAWINGS PROPOSED SITE SECTIONS
(SHEET 2 OF 5)






SCALE @ A1: 1:250 & 1:500	CHECKED: BN		APPROVED: BN
PROJECT NO: 70086660	DESIGNED: JS	DRAWN: JS	DATE: August 24

DRAWING No.

70086660-WSP-HGN-XX-DR-HW-002020

PO

Mapping reproduced by permission of Ordnance Survey on behalf of HMSO
© Crown copyright and database rights 2021 Ordnance Survey 100023205.

 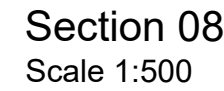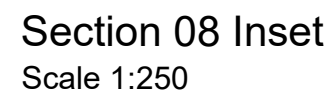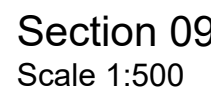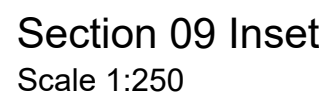

CAMBOURNE TO CAMBRIDGE ORDER


Notes:

1. This drawing must be printed in colour.
2. All design information shown is outline/indicative and was produced to demonstrate the feasibility of the route alignment for a TWAQ application. The designs shall be developed further during the detailed design stage.
3. The drawing shall only be used for the intended purpose it has been issued for which is for outline/illustrative design for a TWAQ application and to describe the development that is the subject of the request for deemed planning permission.
4. The preliminary 2D layout has been developed based on the OS Mastermap Topography Layer or Topographical surveys where available. The outline design may be subject to change during the subsequent design stages as more detailed topographical survey data becomes available.
5. The preliminary 3D aspects of the design have been developed based on Topographical survey data where available. The Environment Agency LiDAR Composite DTM 2m (2020) licensed under the Open Government Licence v3.0 has been used to fill any gaps in the Topographical survey data.
6. Public transport stop locations and waiting areas are indicative and may be subject to change.
7. The designs for street lighting, fencing, vehicle restraint systems and other features will be developed in the subsequent design stage.
8. All linear dimensions shown on plan are in metres unless otherwise indicated, and measurements must not be scaled from the drawing.
9. The existing and proposed landscaping features shown on the sections are indicative.
10. For Proposed Site Deemed Planning Drawings refer to drawing numbers 70086660-WSP-HGN-XX-DR-HW-002000-002017 for further details.
11. For Existing Site Deemed Planning Drawings refer to drawing numbers 70086660-WSP-GEN-XX-DR-HW-001000-001017 for further details.
12. For Existing Site Sections Deemed Planning Drawings refer to drawing numbers 70086660-WSP-GEN-XX-DR-HW-001018-001023 for further details.

Key:

- CloC Order Limits
-  Proposed Works on Plan View
-  Existing Ground Surface Level on Section View
- Proposed Ground Surface Level on Section View
-  Guided Busway
-  Emergency and Maintenance Access Track
-  Planted Swale
-  Verges and Landscaping

P06	26/06/2024	VR	FOR PLANNING	PN	PN
P05	18/07/2024	VR	FOR PLANNING	PN	PN
P04	12/04/2024	VR	FOR PLANNING	PN	PN
P03	29/06/2023	VR	FOR PLANNING	PN	PN
P02	26/05/2023	JS	FOR PLANNING	PN	PN
P01	08/03/2023	JS	FIRST ISSUE	PN	PN
REV	DATE	BY	DESCRIPTION	CHK	APP

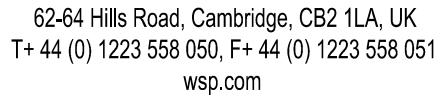

CLIENT: GREATER CAMBRIDGE PARTNERSHIP


APPLICANT: CAMBRIDGESHIRE COUNTY COUNCIL

SITE/PROJECT: Cto


TITLE: DEEMED PLANNING DRAWINGS PROPOSED SITE SECTIONS
(SHEET 3 OF 5)

SCALE @ A1: 1:250 & 1:500	CHECKED: BN		APPROVED: BN
PROJECT NO: 70086660	DESIGNED: JS	DRAWN: JS	DATE: August 24


DRAWING No:	REV:
70086660-WSP-HGN-XX-DR-HW-002021	P0

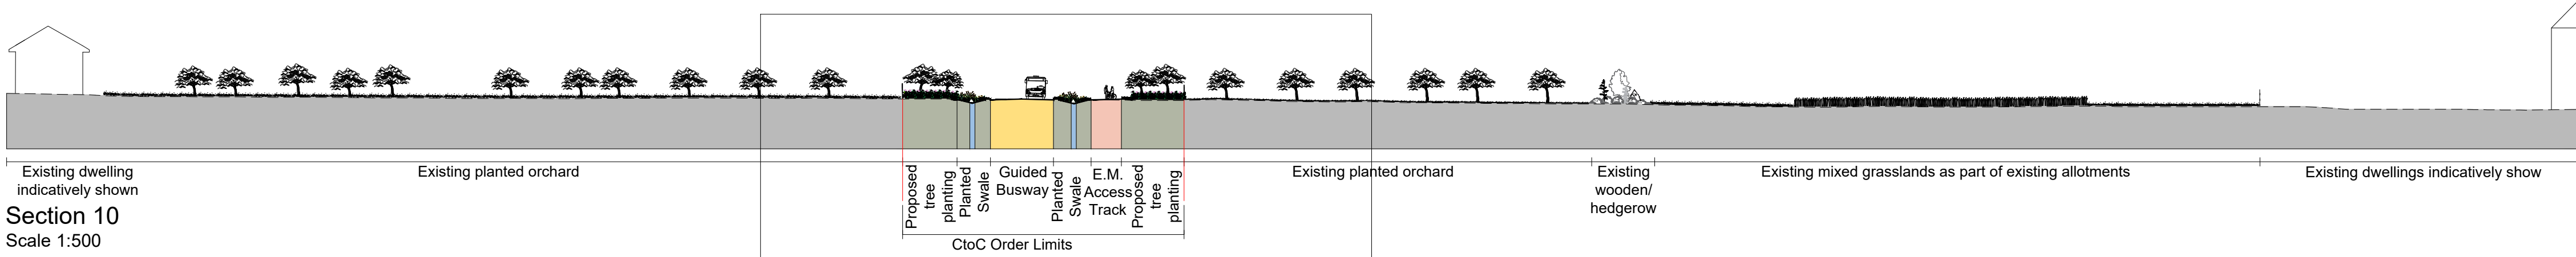


Section 10
Scale 1:500

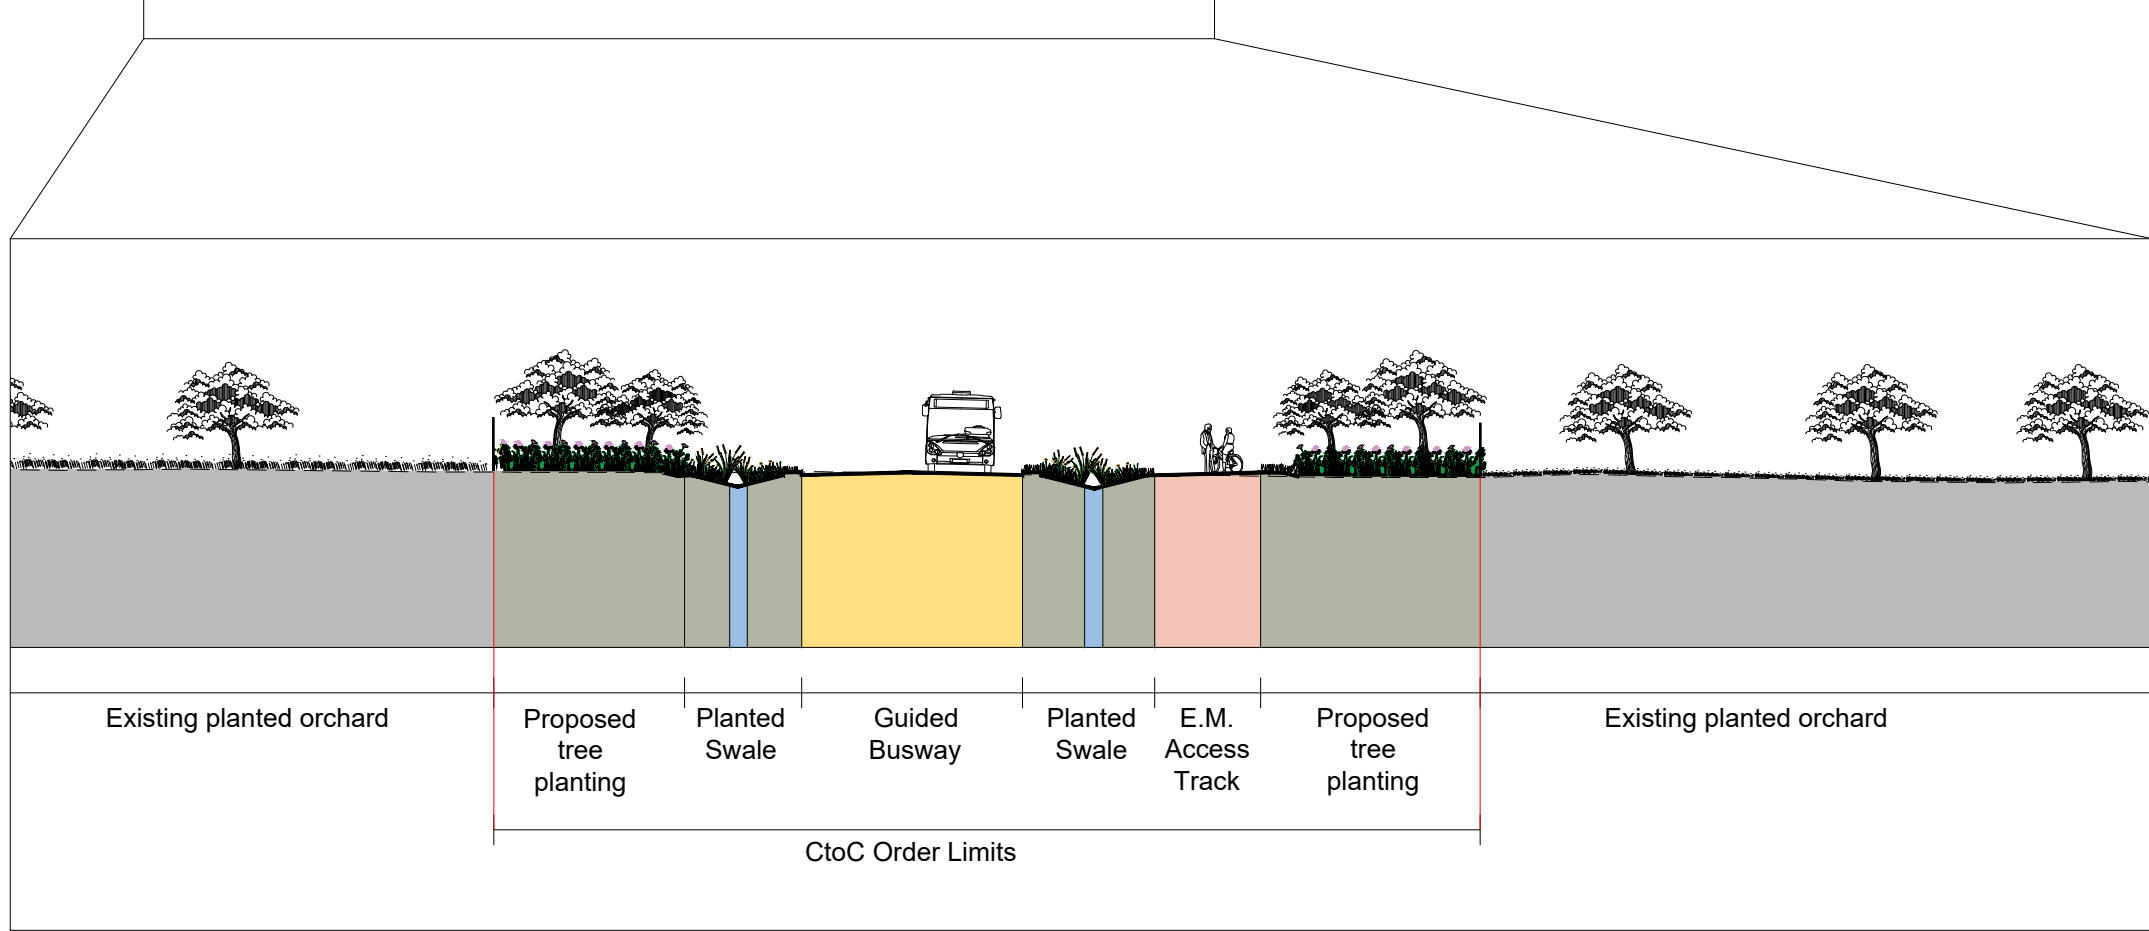

Section 10 Inset
Scale 1:250

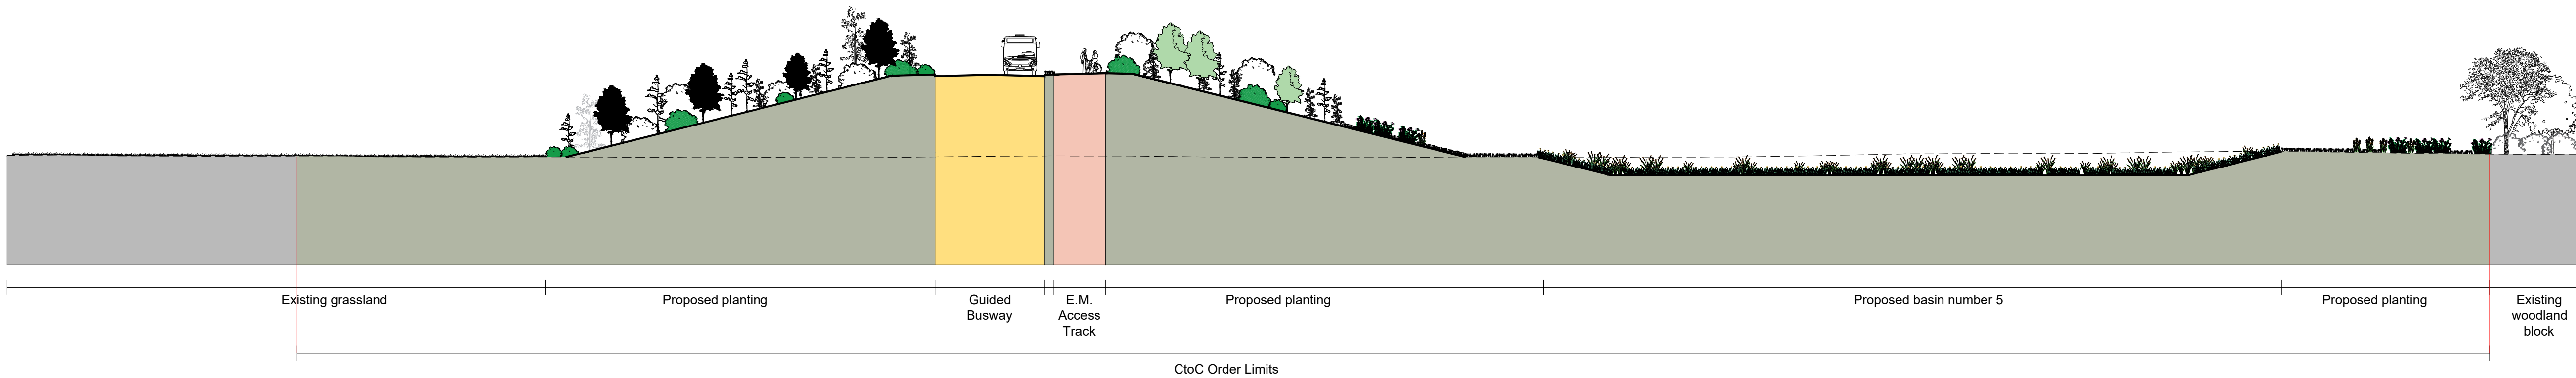

Section 11
Scale 1:250

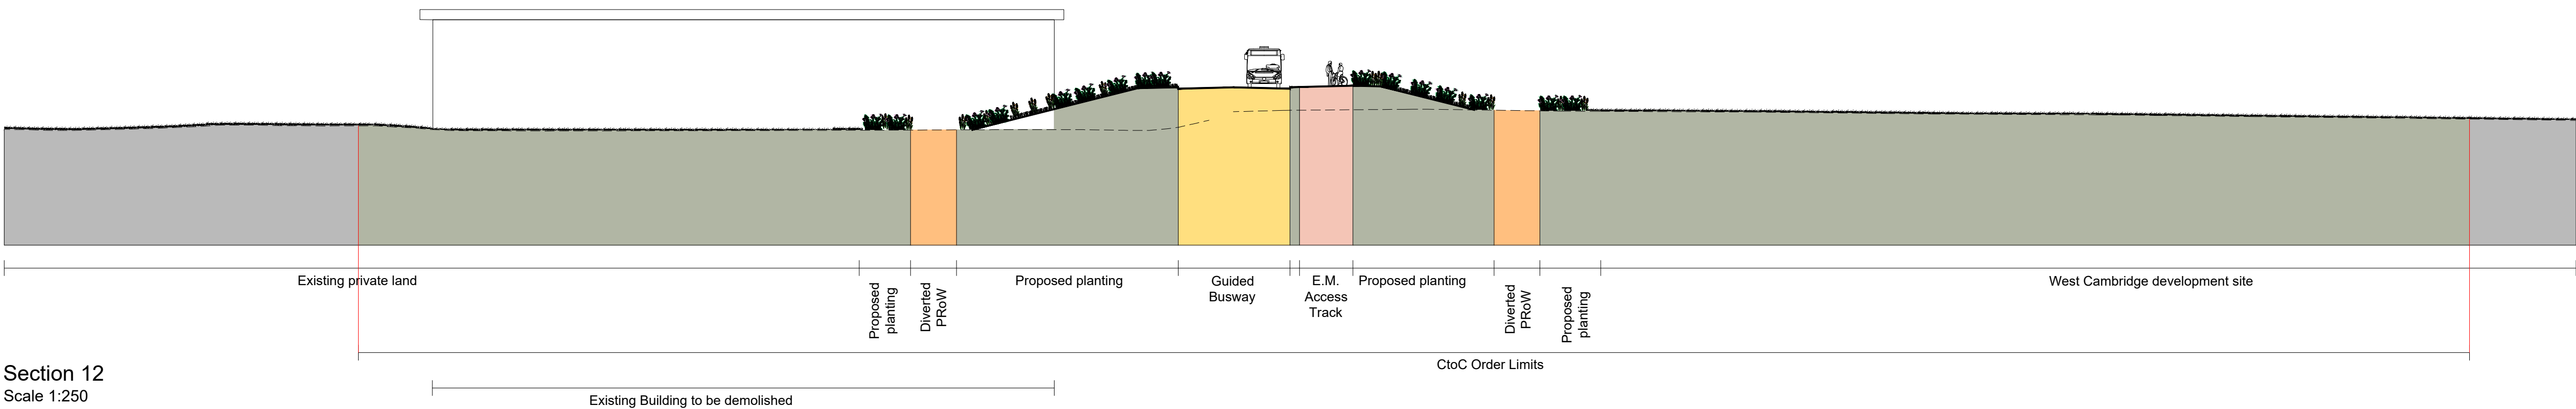

Section 12
Scale 1:250

CAMBOURNE TO CAMBRIDGE ORDER

Notes:

- This drawing must be printed in colour.
- All design information shown is outline/indicative and was produced to demonstrate the feasibility of the route alignment for a TWAQ application. The designs shall be developed further during the detailed design stage.
- The drawing shall only be used for the intended purpose it has been issued for which is for outline/illustrative design for a TWAQ application and to describe the development that is the subject of the request for deemed planning permission.
- The preliminary 2D layout has been developed based on the OS Mastermap Topography Layer or Topographical surveys where available. The outline design may be subject to change during the subsequent design stages as more detailed topographical survey data becomes available.
- The preliminary 3D aspects of the design have been developed based on Topographical survey data where available. The Environment Agency LiDAR Composite DTM 2m (2020) licensed under the Open Government Licence v3.0 has been used to fill any gaps in the Topographical survey data.
- Public transport stop locations and waiting areas are indicative and may be subject to change.
- The designs for street lighting, fencing, vehicle restraint systems and other features will be developed in the subsequent design stage.
- All linear dimensions shown on plan are in metres unless otherwise indicated, and measurements must not be scaled from the drawing.
- The existing and proposed landscaping features shown on the sections are indicative.
- For Proposed Site Deemed Planning Drawings refer to drawing numbers 70086660-WSP-HGN-XX-DR-HW-002000-002017 for further details.
- For Existing Site Deemed Planning Drawings refer to drawing numbers 70086660-WSP-GEN-XX-DR-HW-001000-001017 for further details.
- For Existing Site Sections Deemed Planning Drawings refer to drawing numbers 70086660-WSP-GEN-XX-DR-HW-001018-001023 for further details.

Key:



- CtoC Order Limits
- Proposed Works on Plan View
- Existing Ground Surface Level on Section View
- Proposed Ground Surface Level on Section View
- Guided Busway
- Emergency and Maintenance Access Track
- Planted Swale
- Verges and Landscaping

P06	26/08/2024	VR	FOR PLANNING	BN	BN
P05	18/07/2024	VR	FOR PLANNING	BN	BN
P04	12/04/2024	VR	FOR PLANNING	BN	BN
P03	29/08/2023	VR	FOR PLANNING	BN	BN
P02	26/05/2023	JS	FOR PLANNING	BN	BN
P01	06/03/2023	JS	FIRST ISSUE	BN	BN
REV	DATE	BY	DESCRIPTION	CHK	APP




62-64 Hills Road, Cambridge, CB2 1LA, UK
T+ 44 (0) 1223 558 050, F+ 44 (0) 1223 558 051
wsp.com


CLIENT:	GREATER CAMBRIDGE PARTNERSHIP
APPLICANT:	CAMBRIDGESHIRE COUNTY COUNCIL
SITE/PROJECT:	CtoC
TITLE:	DEEMED PLANNING DRAWINGS PROPOSED SITE SECTIONS (SHEET 4 OF 5)
SCALE @ A1:	1:250 & 1:500
CHECKED:	BN
APPROVED:	BN
PROJECT NO:	70086660
DESIGNED:	JS
DRAWN:	JS
DATE:	August 24
DRAWING NO:	70086660-WSP-HGN-XX-DR-HW-002022
REV:	P06

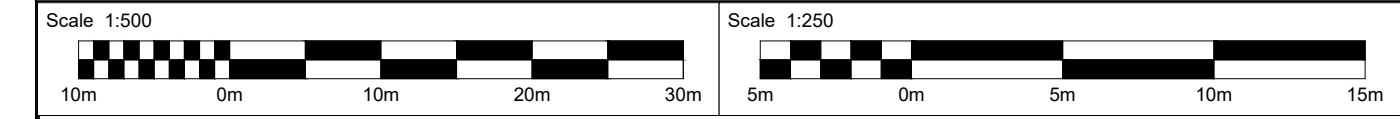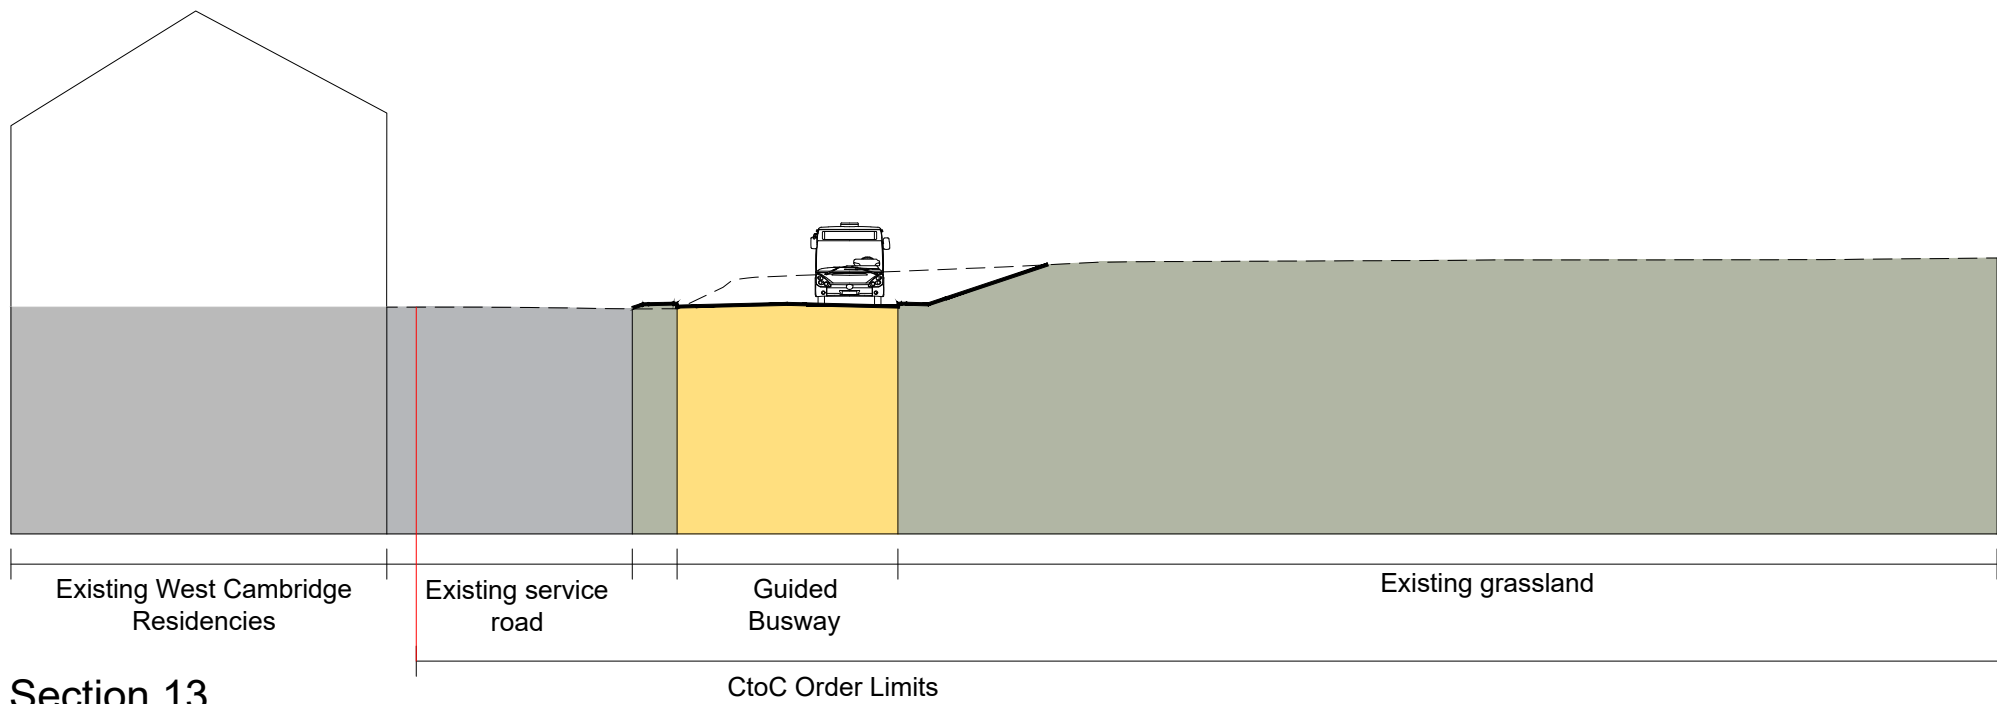


Section 13
Scale 1:250

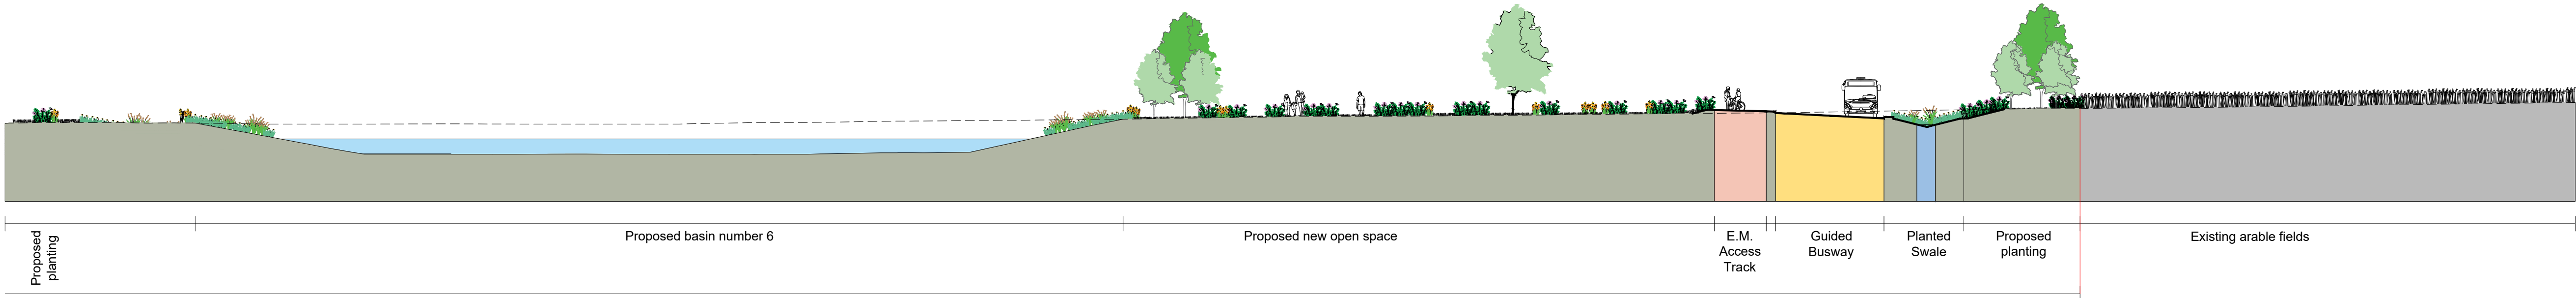


Section 14
Scale 1:250

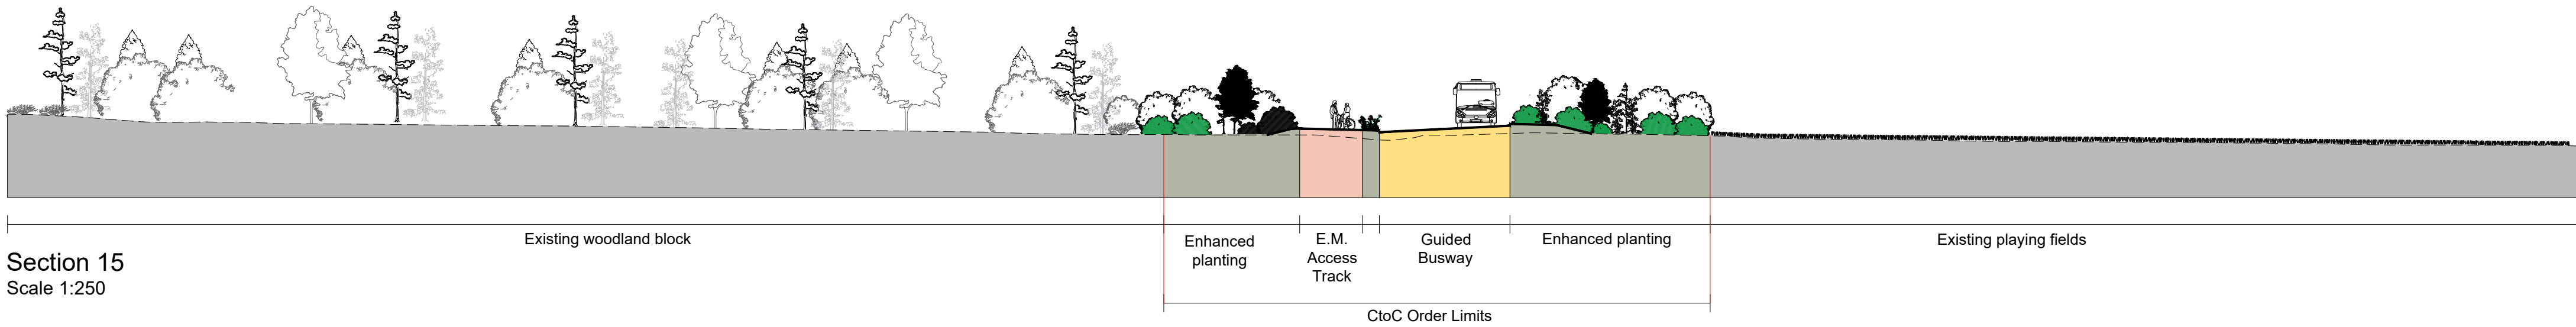


Section 15
Scale 1:250

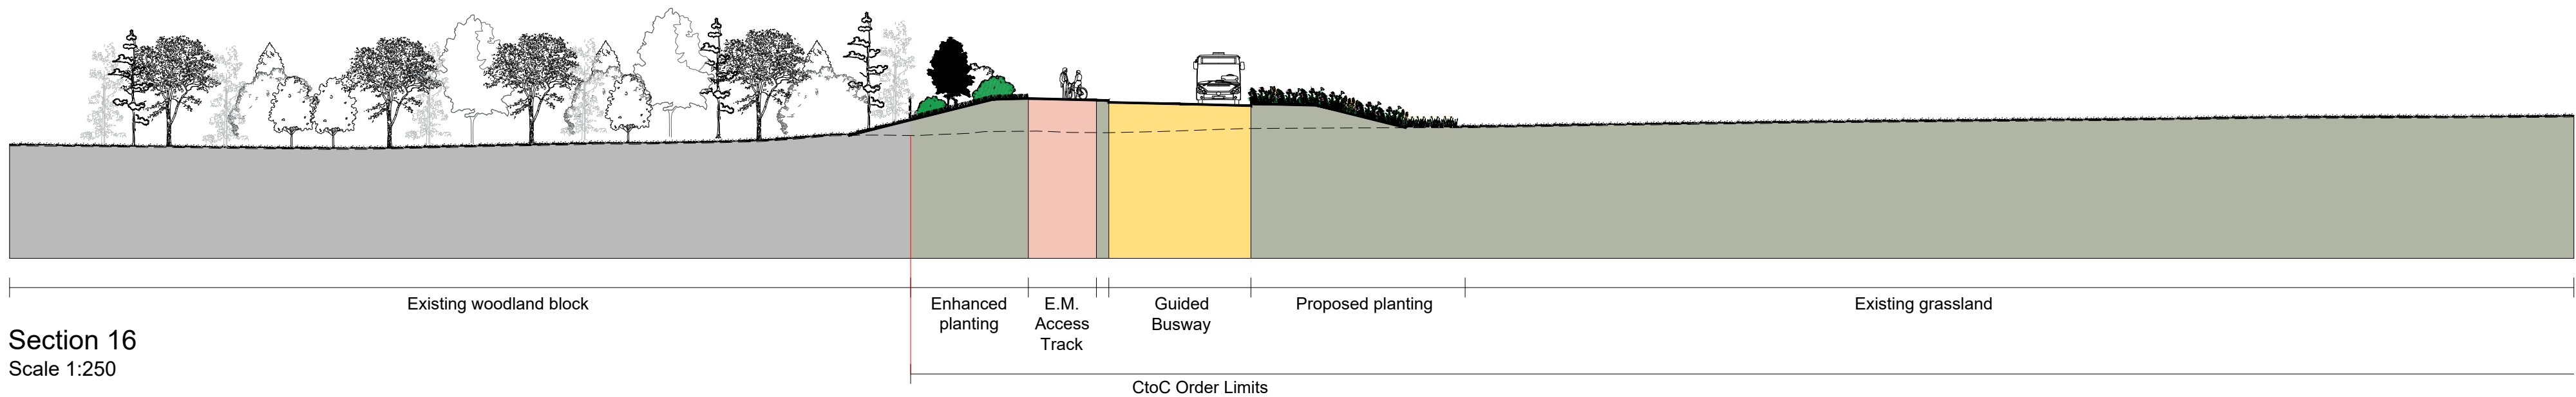

Section 16
Scale 1:250

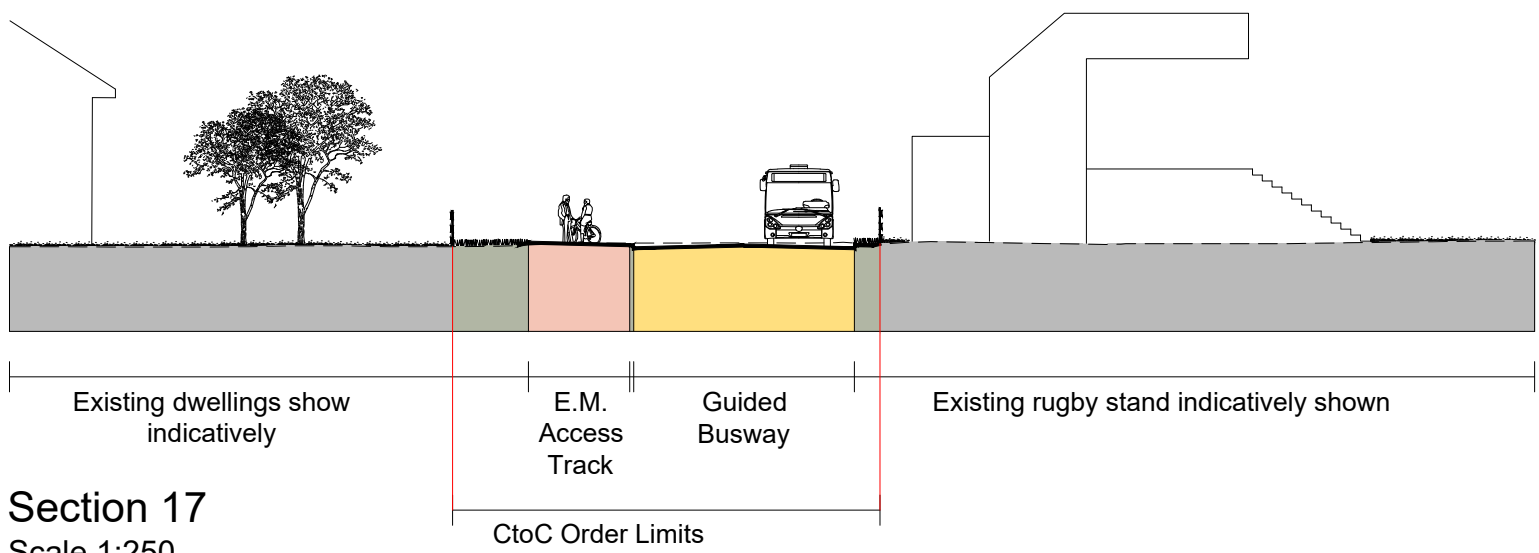

Section 17
Scale 1:250

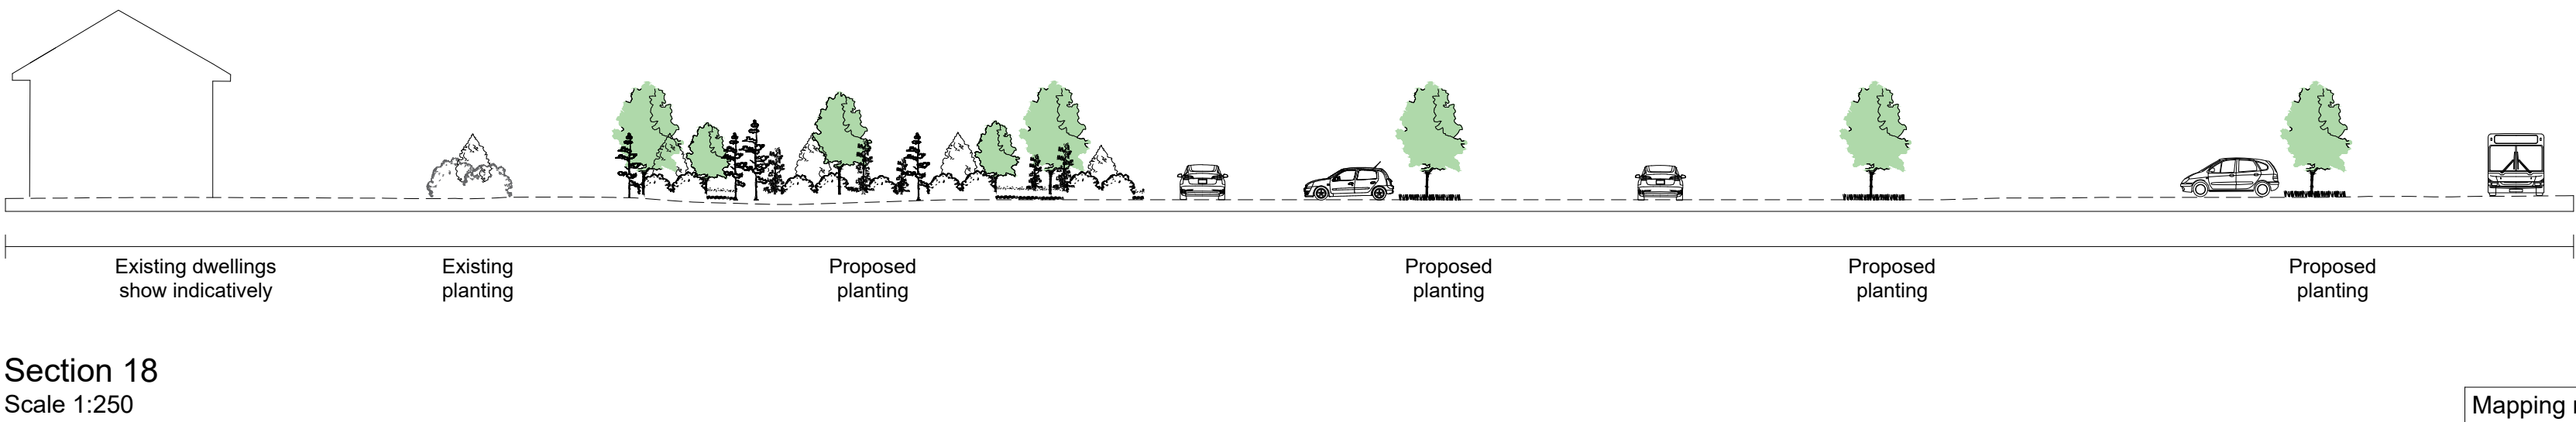

Section 18
Scale 1:250

CAMBOURNE TO CAMBRIDGE ORDER

Notes:

- This drawing must be printed in colour.
- All design information shown is outline/indicative and was produced to demonstrate the feasibility of the route alignment for a TWAO application. The designs shall be developed further during the detailed design stage.
- The drawing shall only be used for the intended purpose it has been issued for which is for outline/illustrative design for a TWAO application and to describe the development that is the subject of the request for deemed planning permission.
- The preliminary 2D layout has been developed based on the OS Mastermap Topography Layer or Topographical surveys where available. The outline design may be subject to change during the subsequent design stages as more detailed topographical survey data becomes available.
- The preliminary 3D aspects of the design have been developed based on Topographical survey data where available. The Environment Agency LiDAR Composite DTM 2m (2020) licensed under the Open Government Licence v3.0 has been used to fill any gaps in the Topographical survey data.
- Public transport stop locations and waiting areas are indicative and may be subject to change.
- The designs for street lighting, fencing, vehicle restraint systems and other features will be developed in the subsequent design stage.
- All linear dimensions shown on plan are in metres unless otherwise indicated, and measurements must not be scaled from the drawing.
- The existing and proposed landscaping features shown on the sections are indicative.
- For Proposed Site Deemed Planning Drawings refer to drawing numbers 70086660-WSP-HGN-XX-DR-HW-002000-002017 for further details.
- For Existing Site Deemed Planning Drawings refer to drawing numbers 70086660-WSP-GEN-XX-DR-HW-001000-001017 for further details.
- For Existing Site Sections Deemed Planning Drawings refer to drawing numbers 70086660-WSP-GEN-XX-DR-HW-001018-001023 for further details.

Key:

- CtoC Order Limits
- Proposed Works on Plan View
- Existing Ground Surface Level on Section View
- Proposed Ground Surface Level on Section View
- Guided Busway
- Emergency and Maintenance Access Track
- Planted Swale
- Verges and Landscaping

P06	26/08/2024	VR	FOR PLANNING			BN	BN
P05	19/07/2024	VR	FOR PLANNING			BN	BN
P04	12/04/2024	VR	FOR PLANNING			BN	BN
P03	29/08/2023	VR	FOR PLANNING			BN	BN
P02	26/05/2023	JS	FOR PLANNING			BN	BN
P01	06/03/2023	JS	FIRST ISSUE			BN	BN
REV	DATE	BY	DESCRIPTION	CHK	APP		



62-64 Hills Road, Cambridge, CB2 1LA, UK
T+ 44 (0) 1223 558 050, F+ 44 (0) 1223 558 051
wsp.com

CLIENT: GREATER CAMBRIDGE PARTNERSHIP

APPLICANT: CAMBRIDGESHIRE COUNTY COUNCIL

SITE/PROJECT:

CtoC

TITLE:
DEEMED PLANNING DRAWINGS PROPOSED SITE SECTIONS
(SHEET 5 OF 5)

SCALE @ A1: 1:250 & 1:500	CHECKED: BN	APPROVED: BN
PROJECT NO: 70086660	DESIGNED: JS	DRAWN: JS
		DATE: August 24

DRAWING NO: 70086660-WSP-HGN-XX-DR-HW-002023	REV: P06
---	-------------

Mapping reproduced by permission of Ordnance Survey on behalf of HMSO.
© Crown copyright and database rights 2021 Ordnance Survey 100023205.