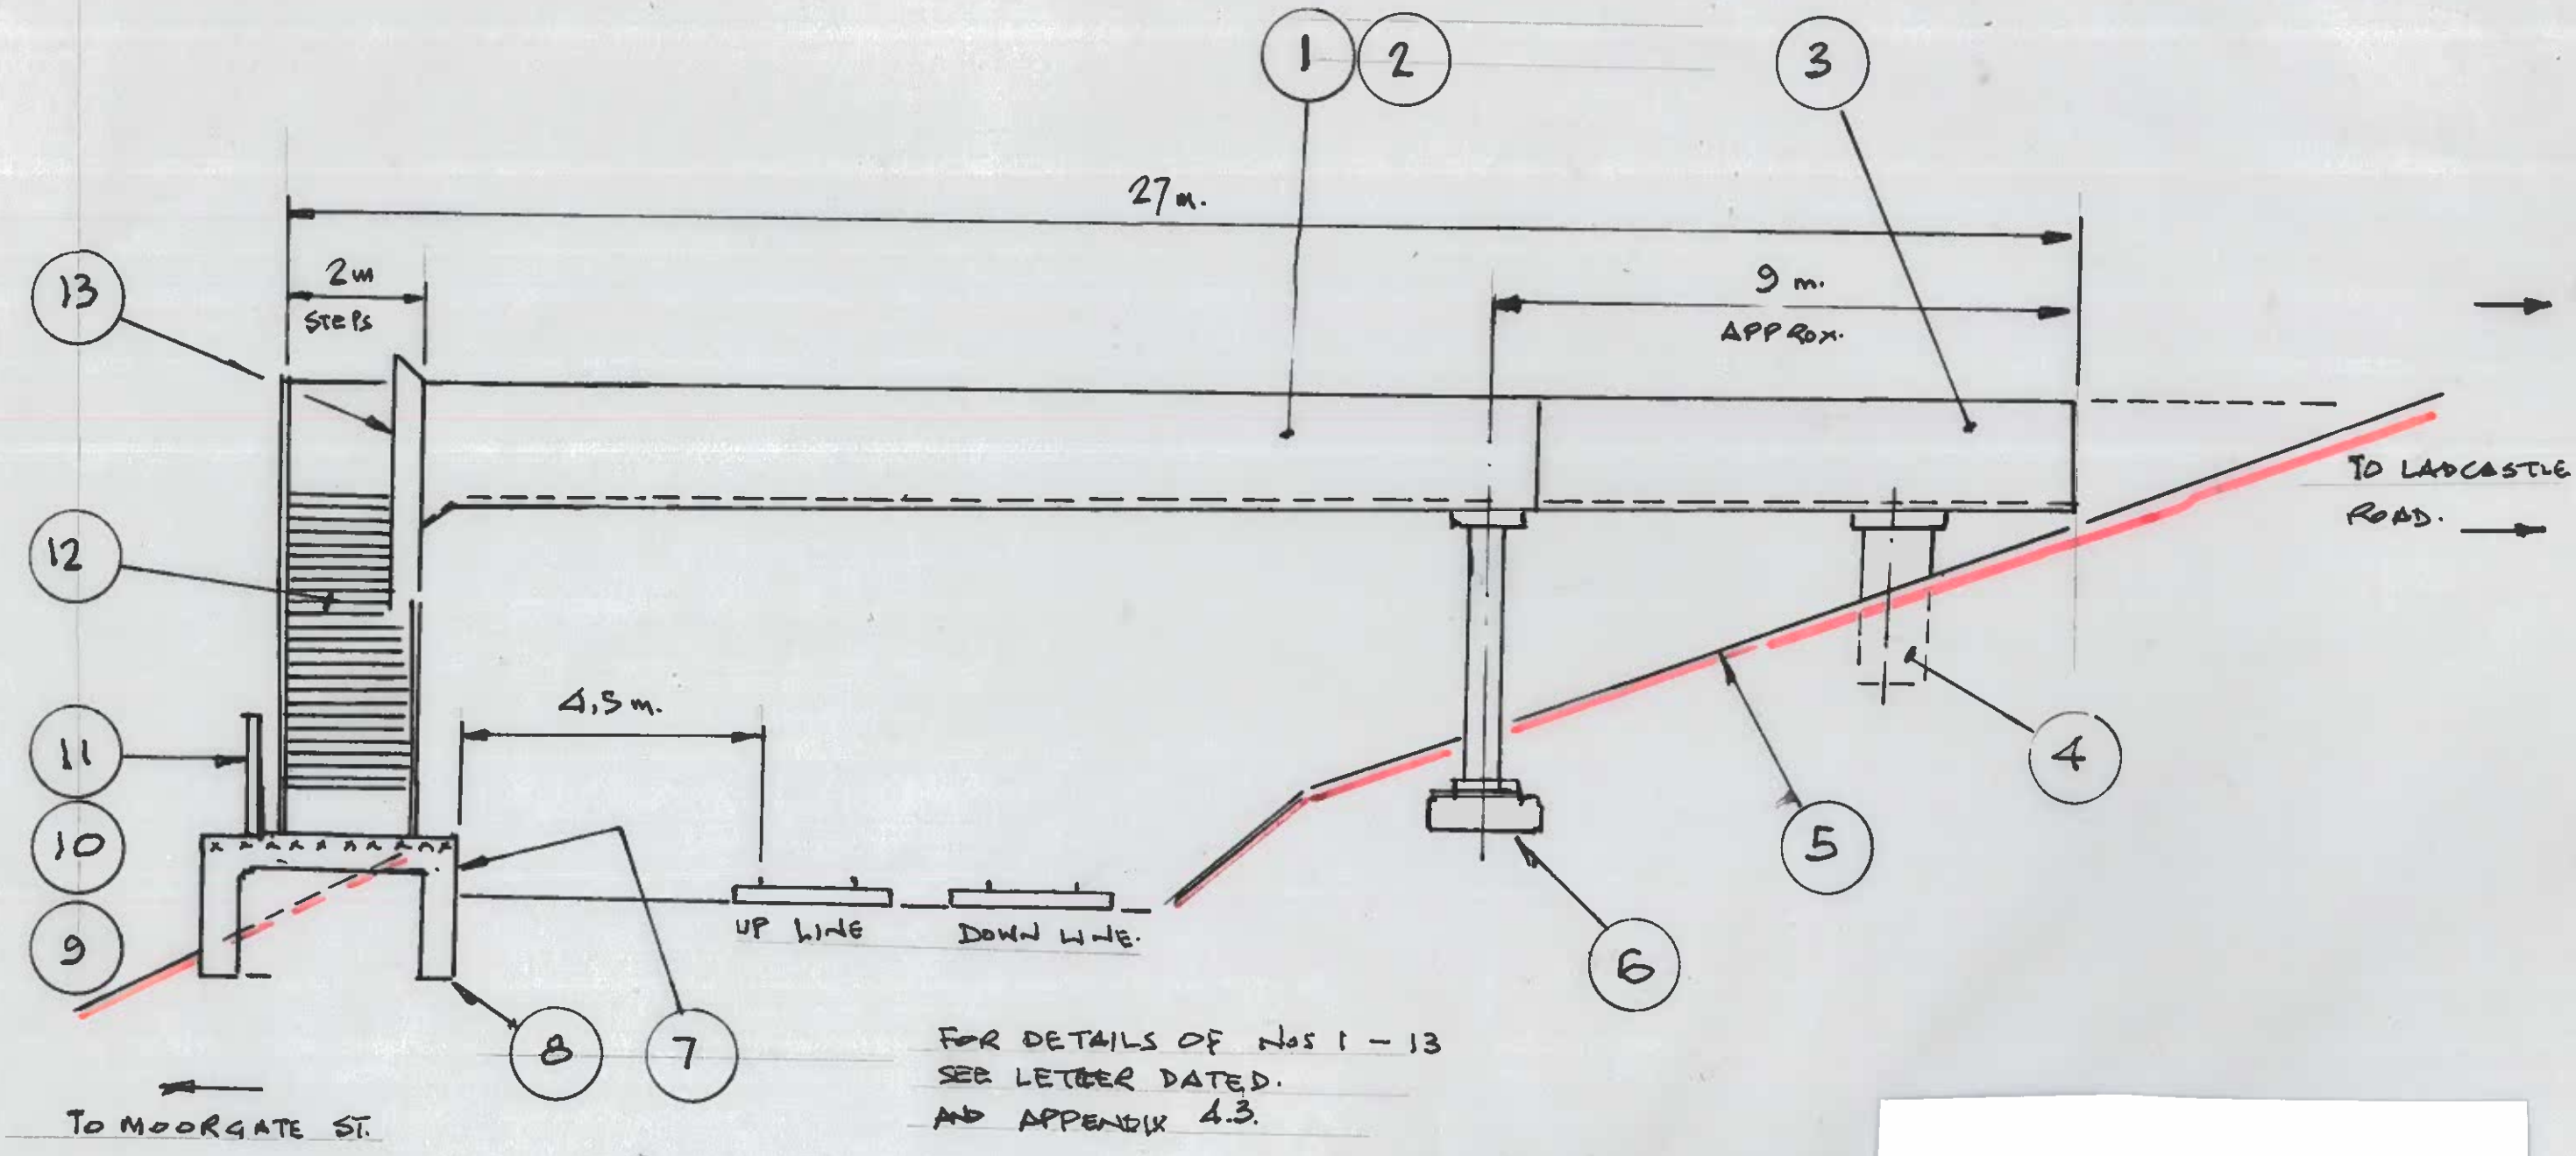

FOR DETAILS OF Nos 1 – 13
SEE LETTER DATED.
AND APPENDIX 4.3.

Appendix 4.2.2 – My simple footbridge

Design –side view

Scale 1:100

Drawn – John Walton

August 2025