
The Cambourne to Cambridge Order



Transport And Works Act 1992

Transport And Works (Applications And Objections Procedure) (England And Wales) Rules 2006


Longitudinal Sections for Proposed works

Document Reference	CtoC-12-D02
Revision Number	00
Author	Greater Cambridge Partnership
Date	November 2024

The Cambourne to Cambridge
Order[X]
Longitudinal Sections
Sheet No. 1 of 17

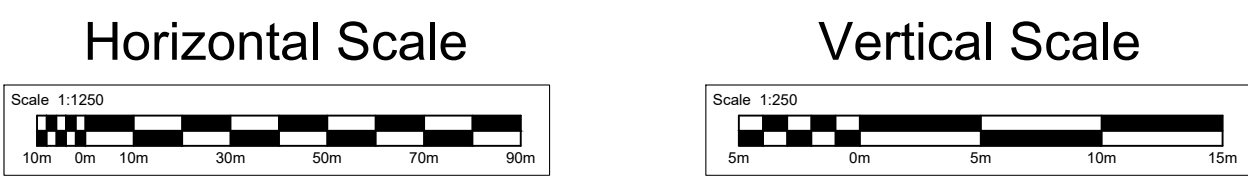
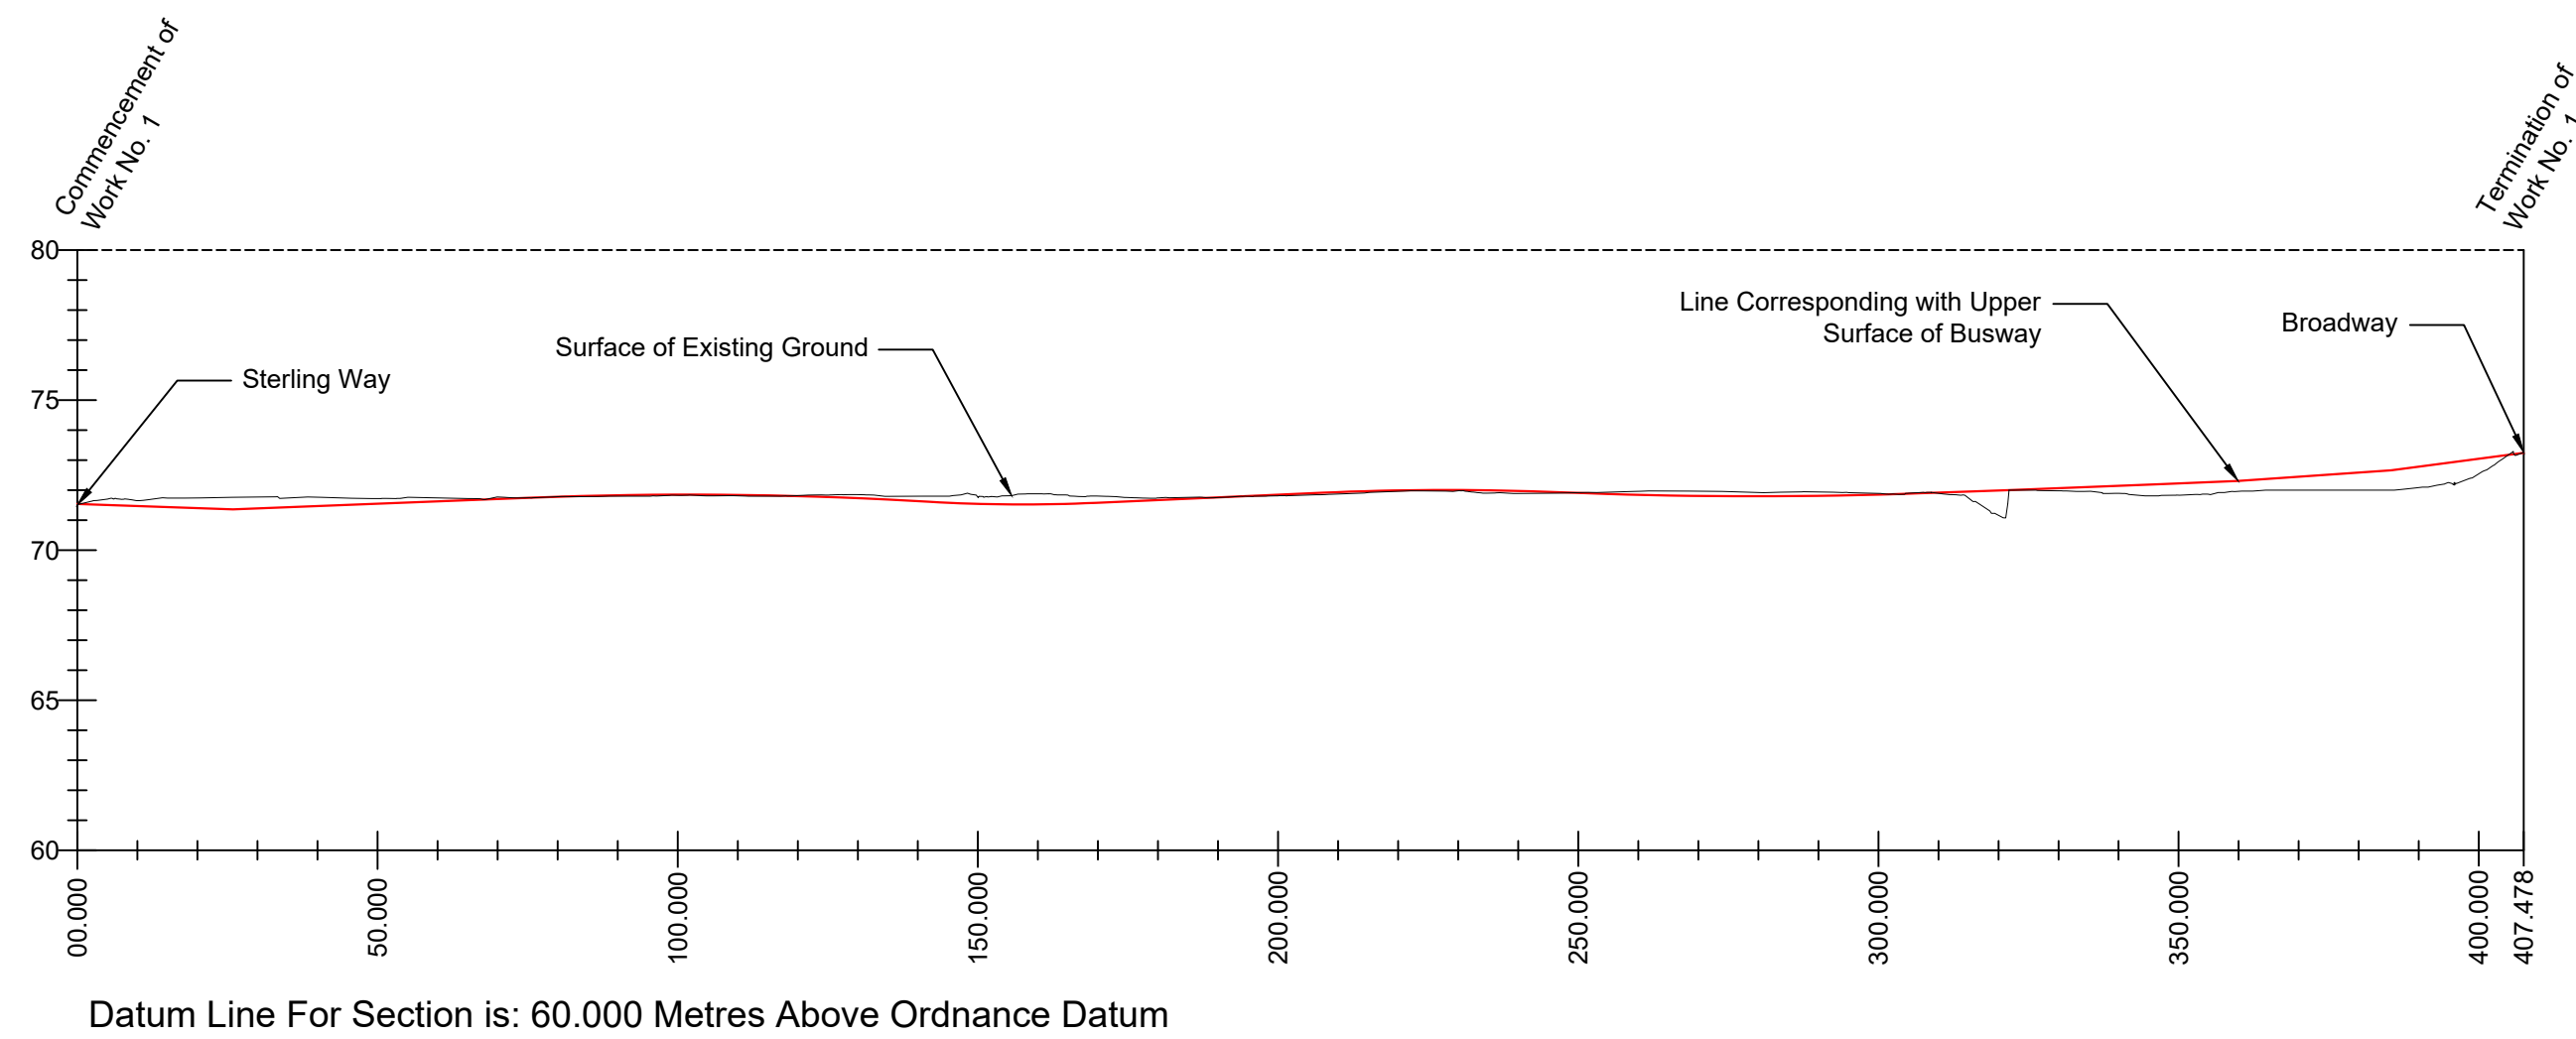


SECTION - Work No. 1
For Plan of Work See Sheet No.1
of the Works and Land Plans



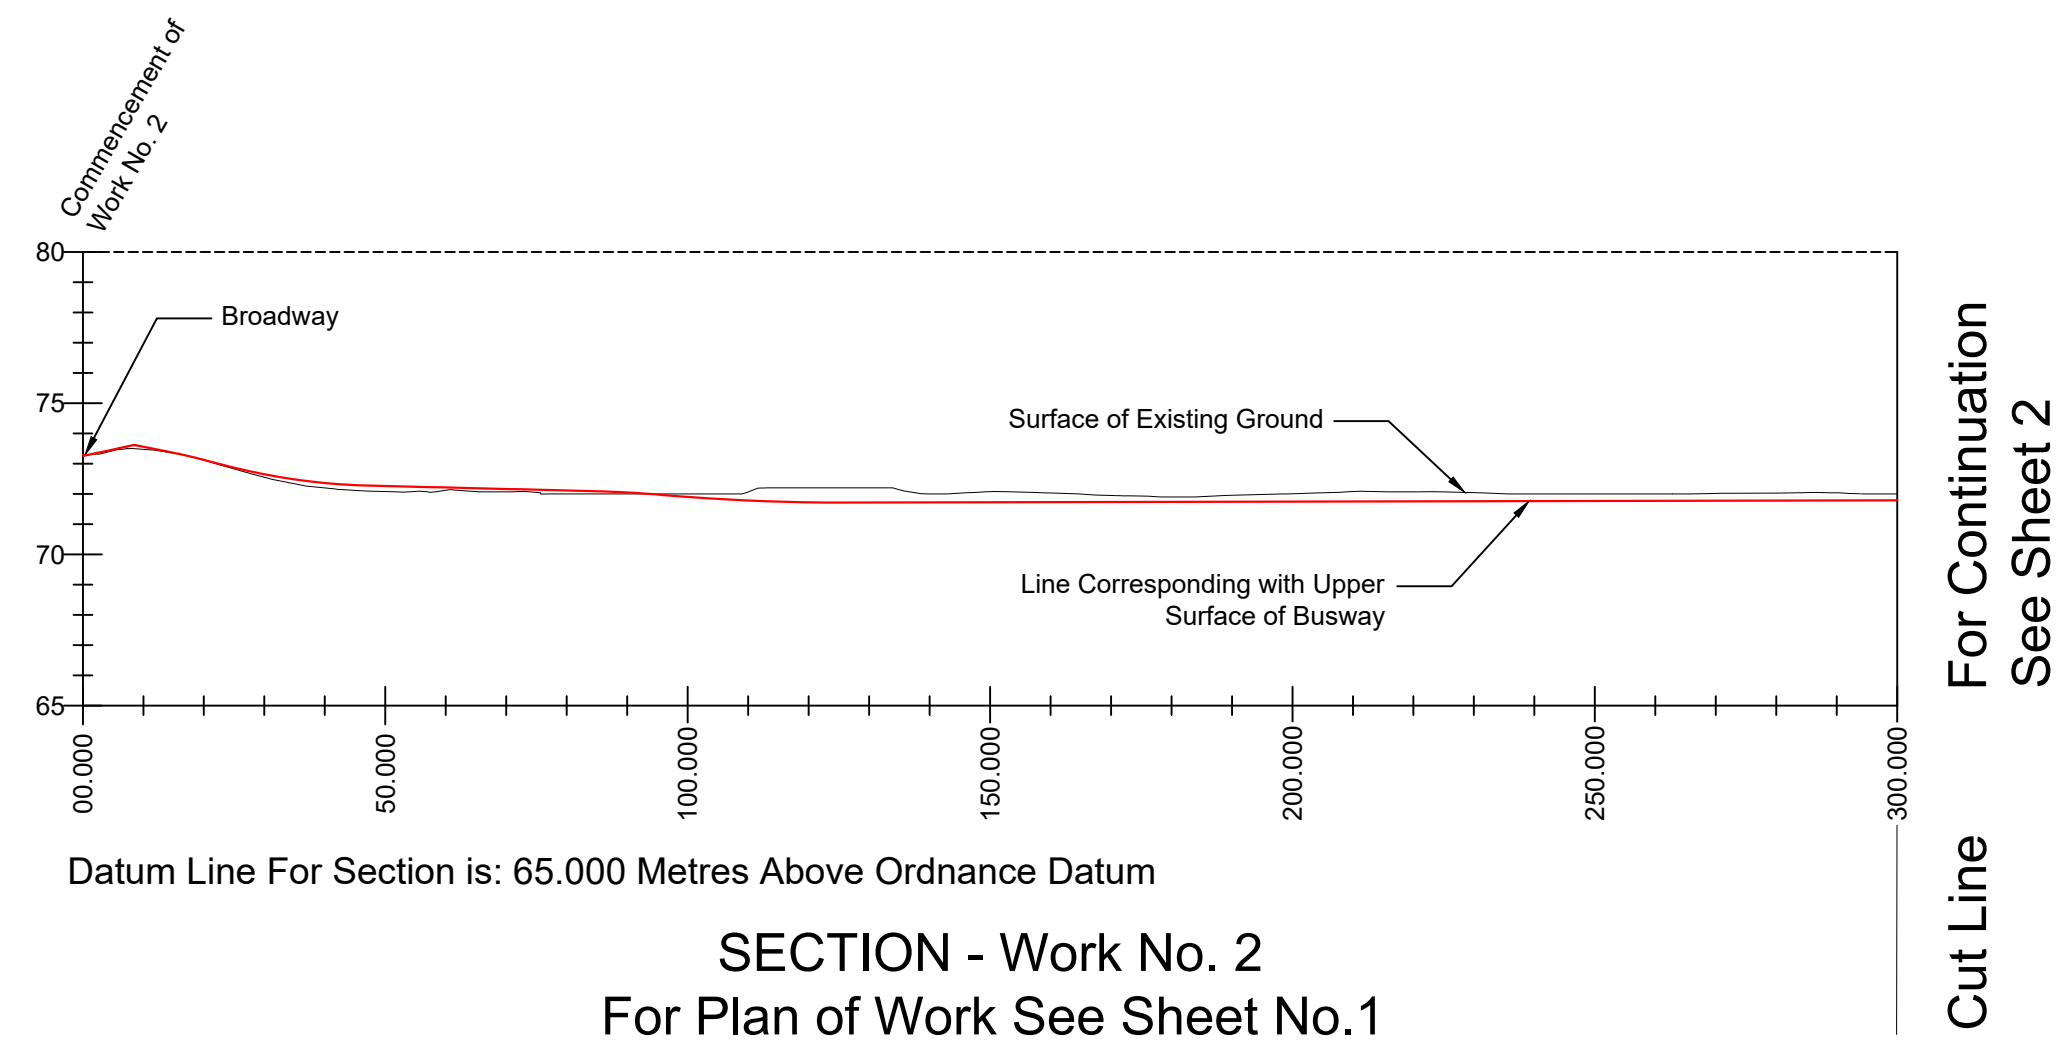


SECTION - Work No. 2
For Plan of Work See Sheet No.1
of the Works and Land Plans

The Cambourne to Cambridge
Order[X]
Longitudinal Sections
Sheet No. 2 of 17

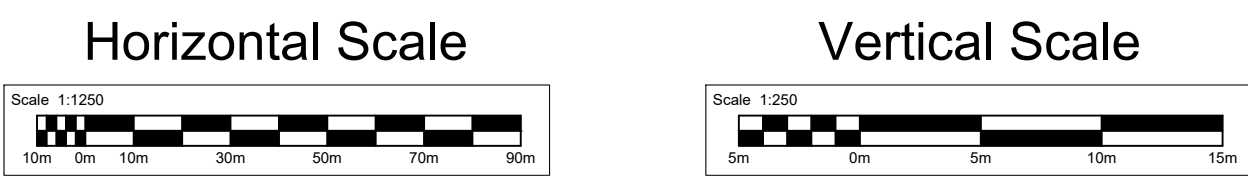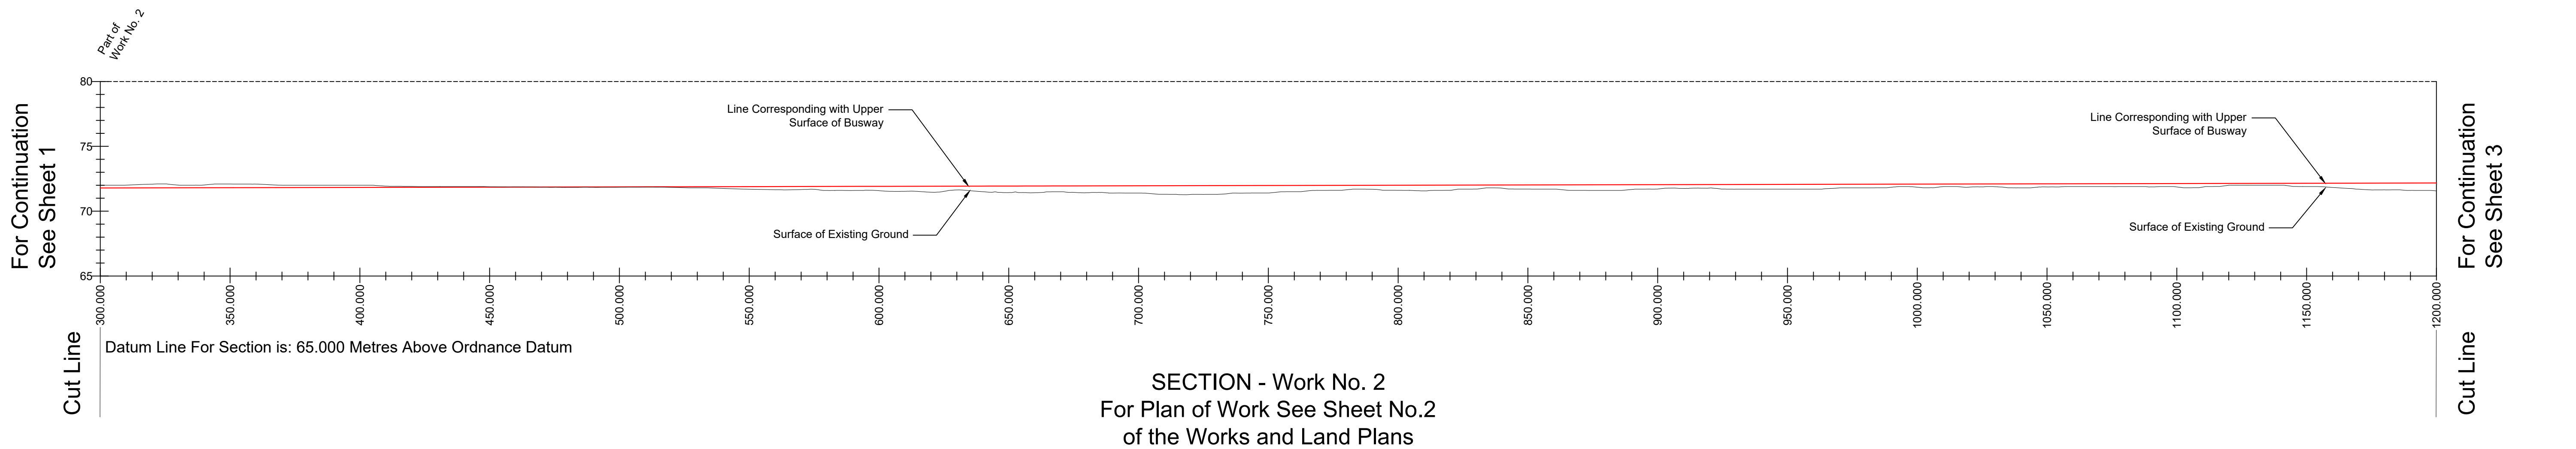



The Cambourne to Cambridge
Order[X]
Longitudinal Sections
Sheet No. 3 of 17

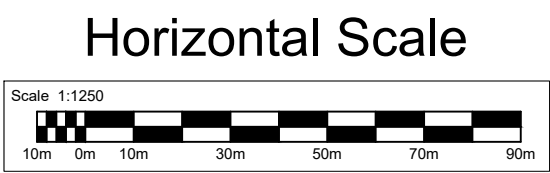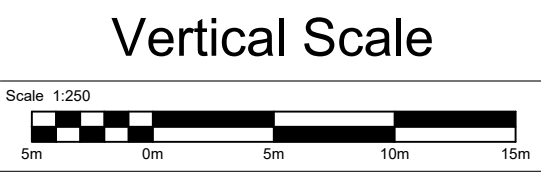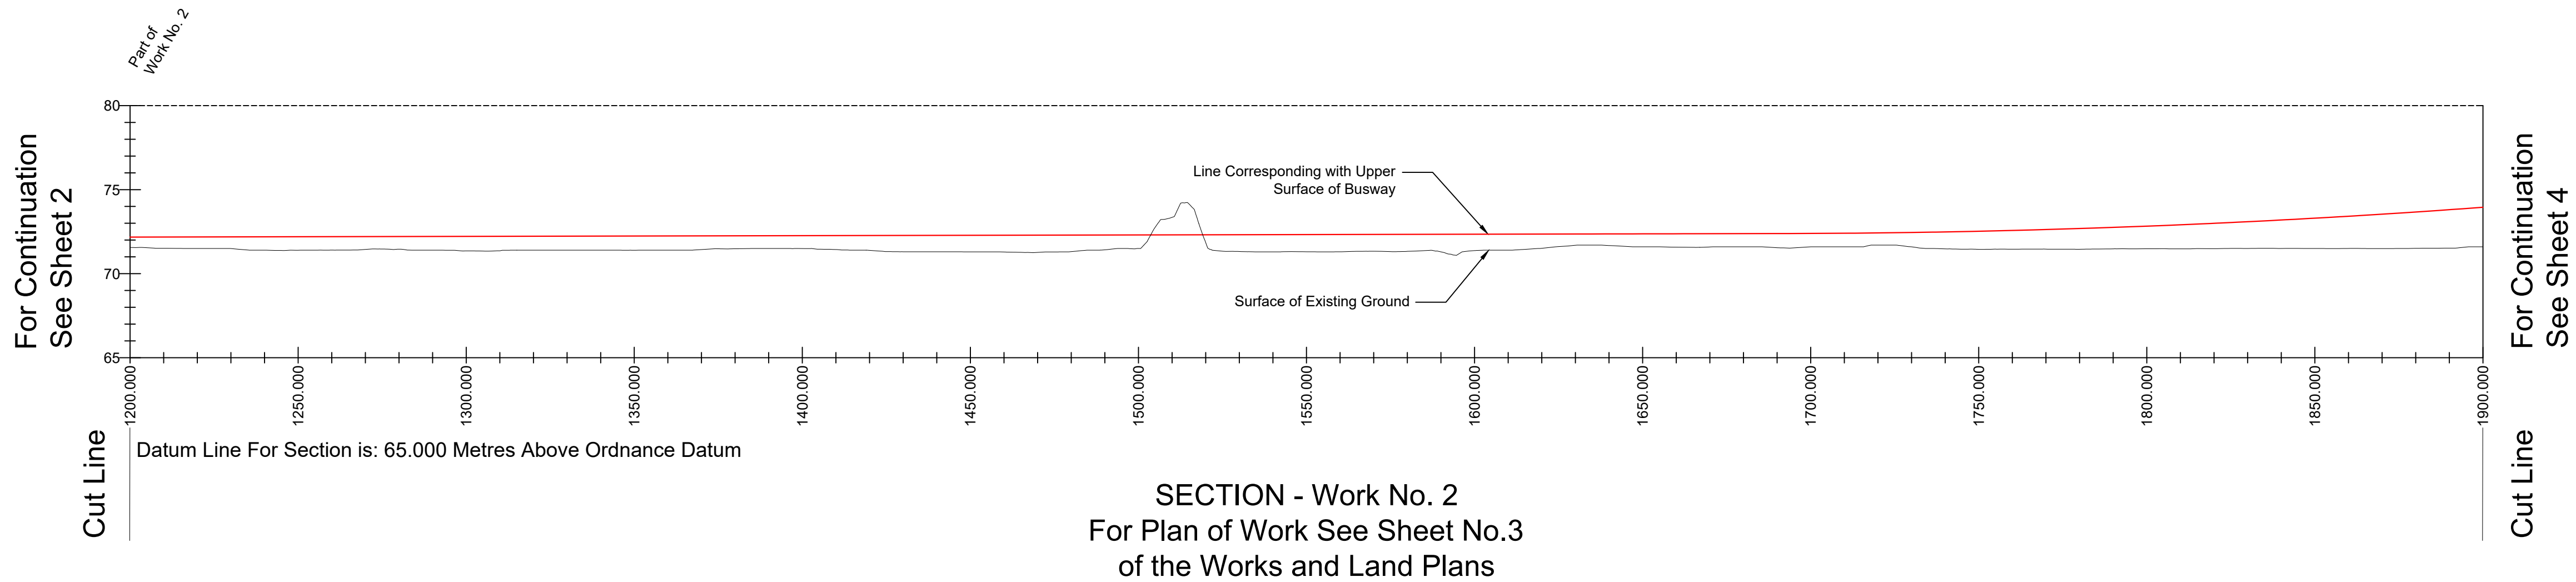

The Cambourne to Cambridge
Order[X]

Longitudinal Sections



Sheet No. 4 of 17

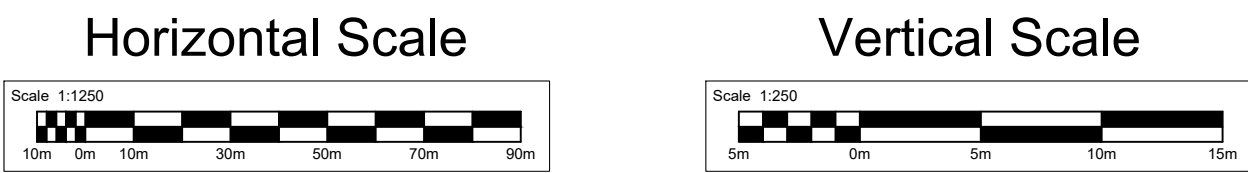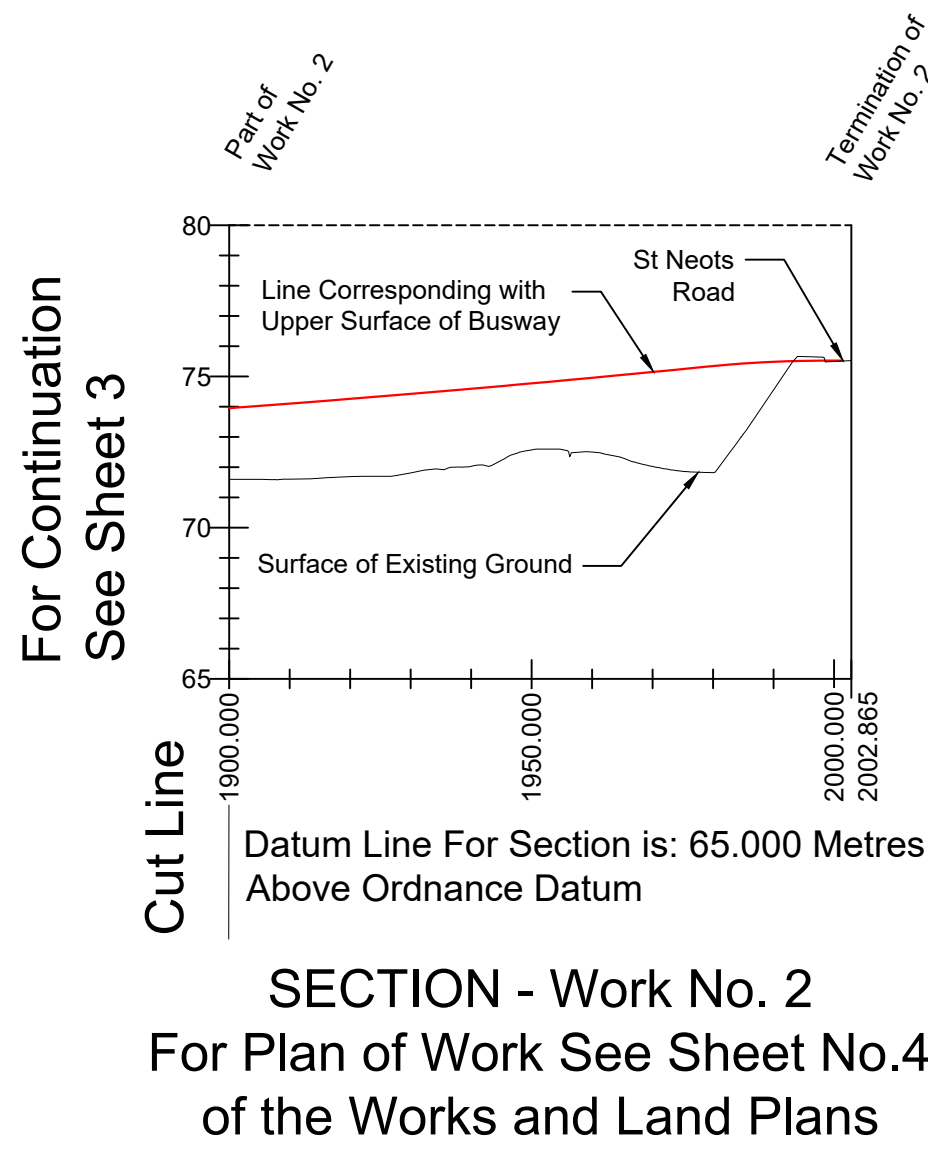


The Cambourne to Cambridge
Order[X]

Longitudinal Sections

Sheet No. 5 of 17

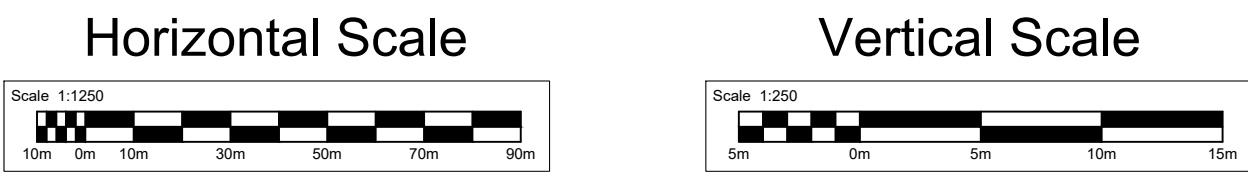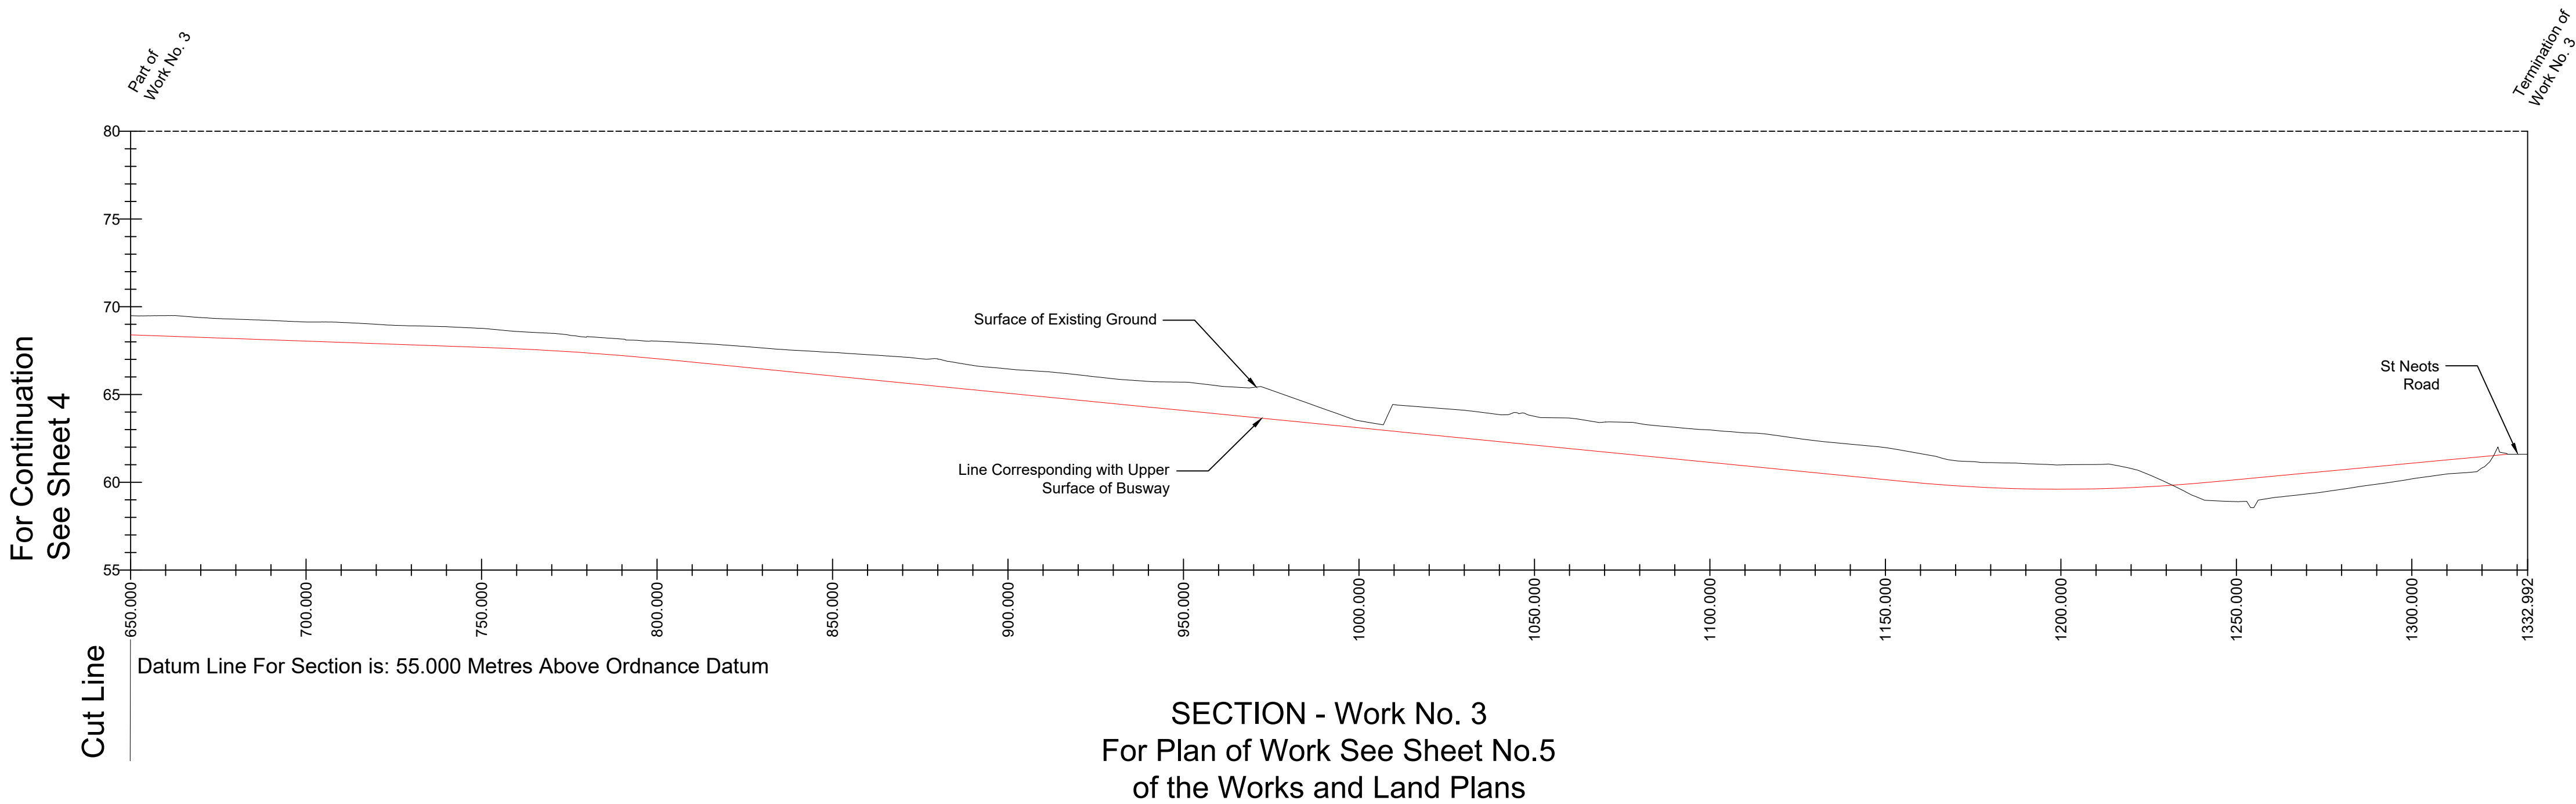


The Cambourne to Cambridge
Order[X]
Longitudinal Sections
Sheet No. 6 of 17

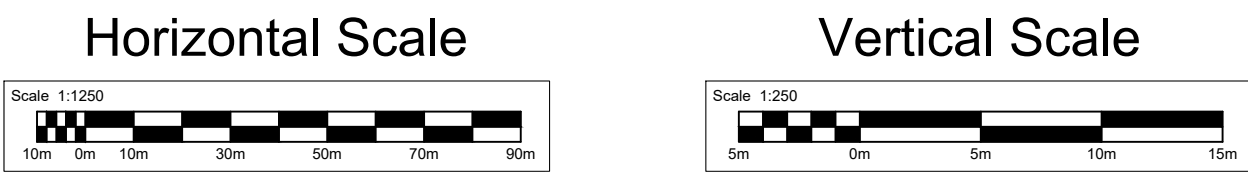



Sheet Intentionally Left Blank

The Cambourne to Cambridge
Order[X]
Longitudinal Sections
Sheet No. 7 of 17

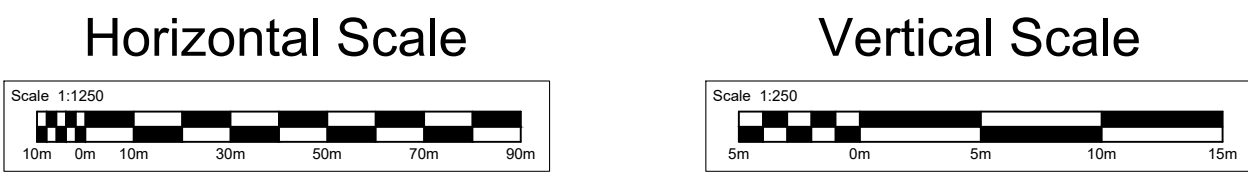



Sheet Intentionally Left Blank

The Cambourne to Cambridge
Order[X]
Longitudinal Sections
Sheet No. 8 of 17

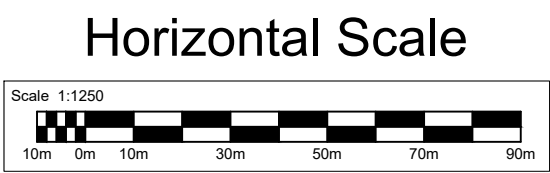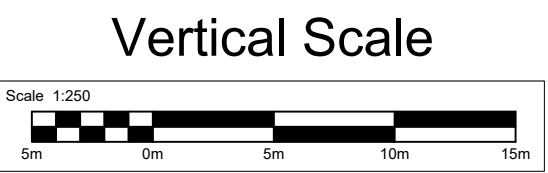


Sheet Intentionally Left Blank


The Cambourne to Cambridge
Order[X]
Longitudinal Sections
Sheet No. 9 of 17

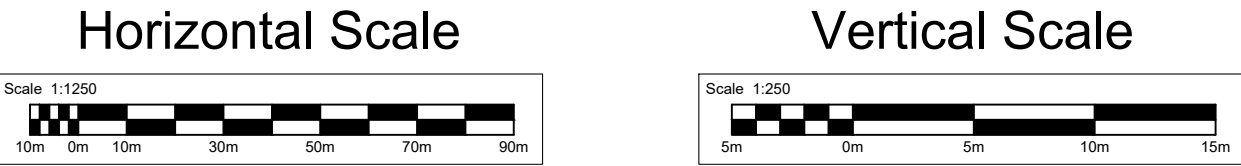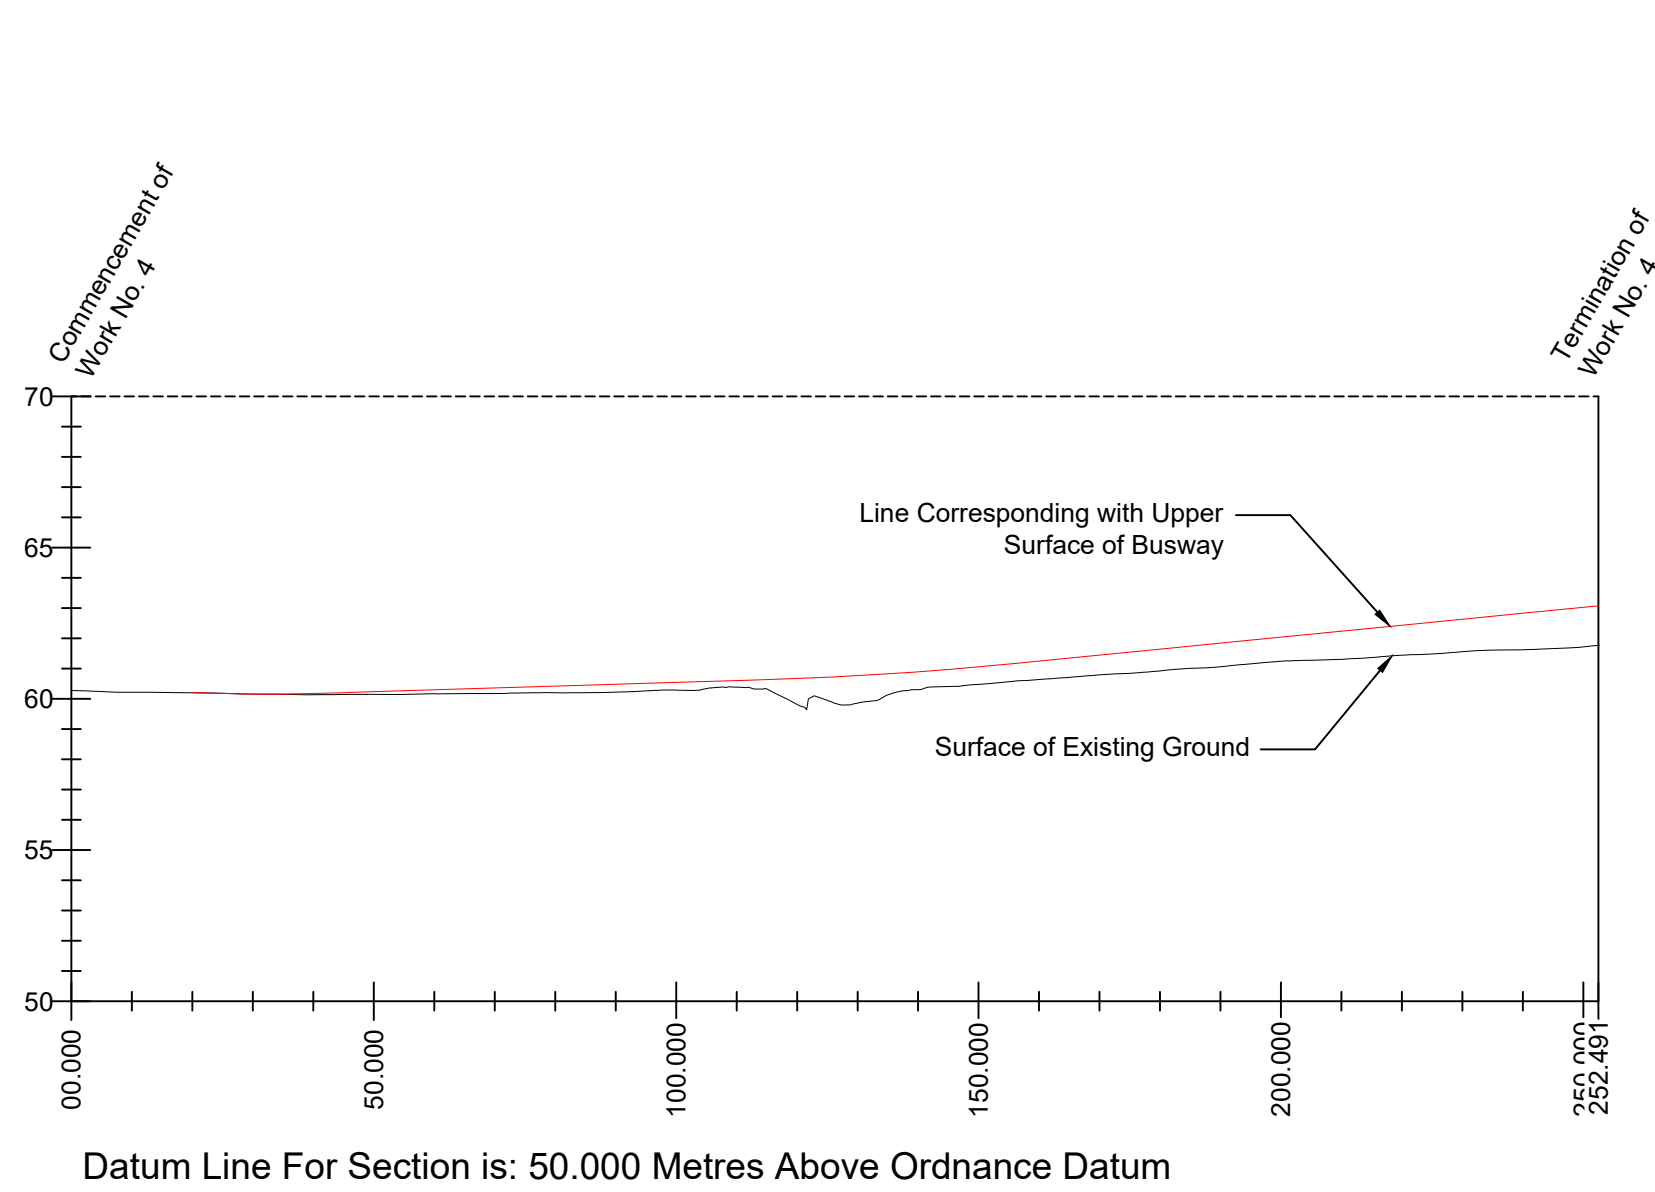

SECTION - Work No. 4
For Plan of Work See Sheet No.9
of the Works and Land Plans

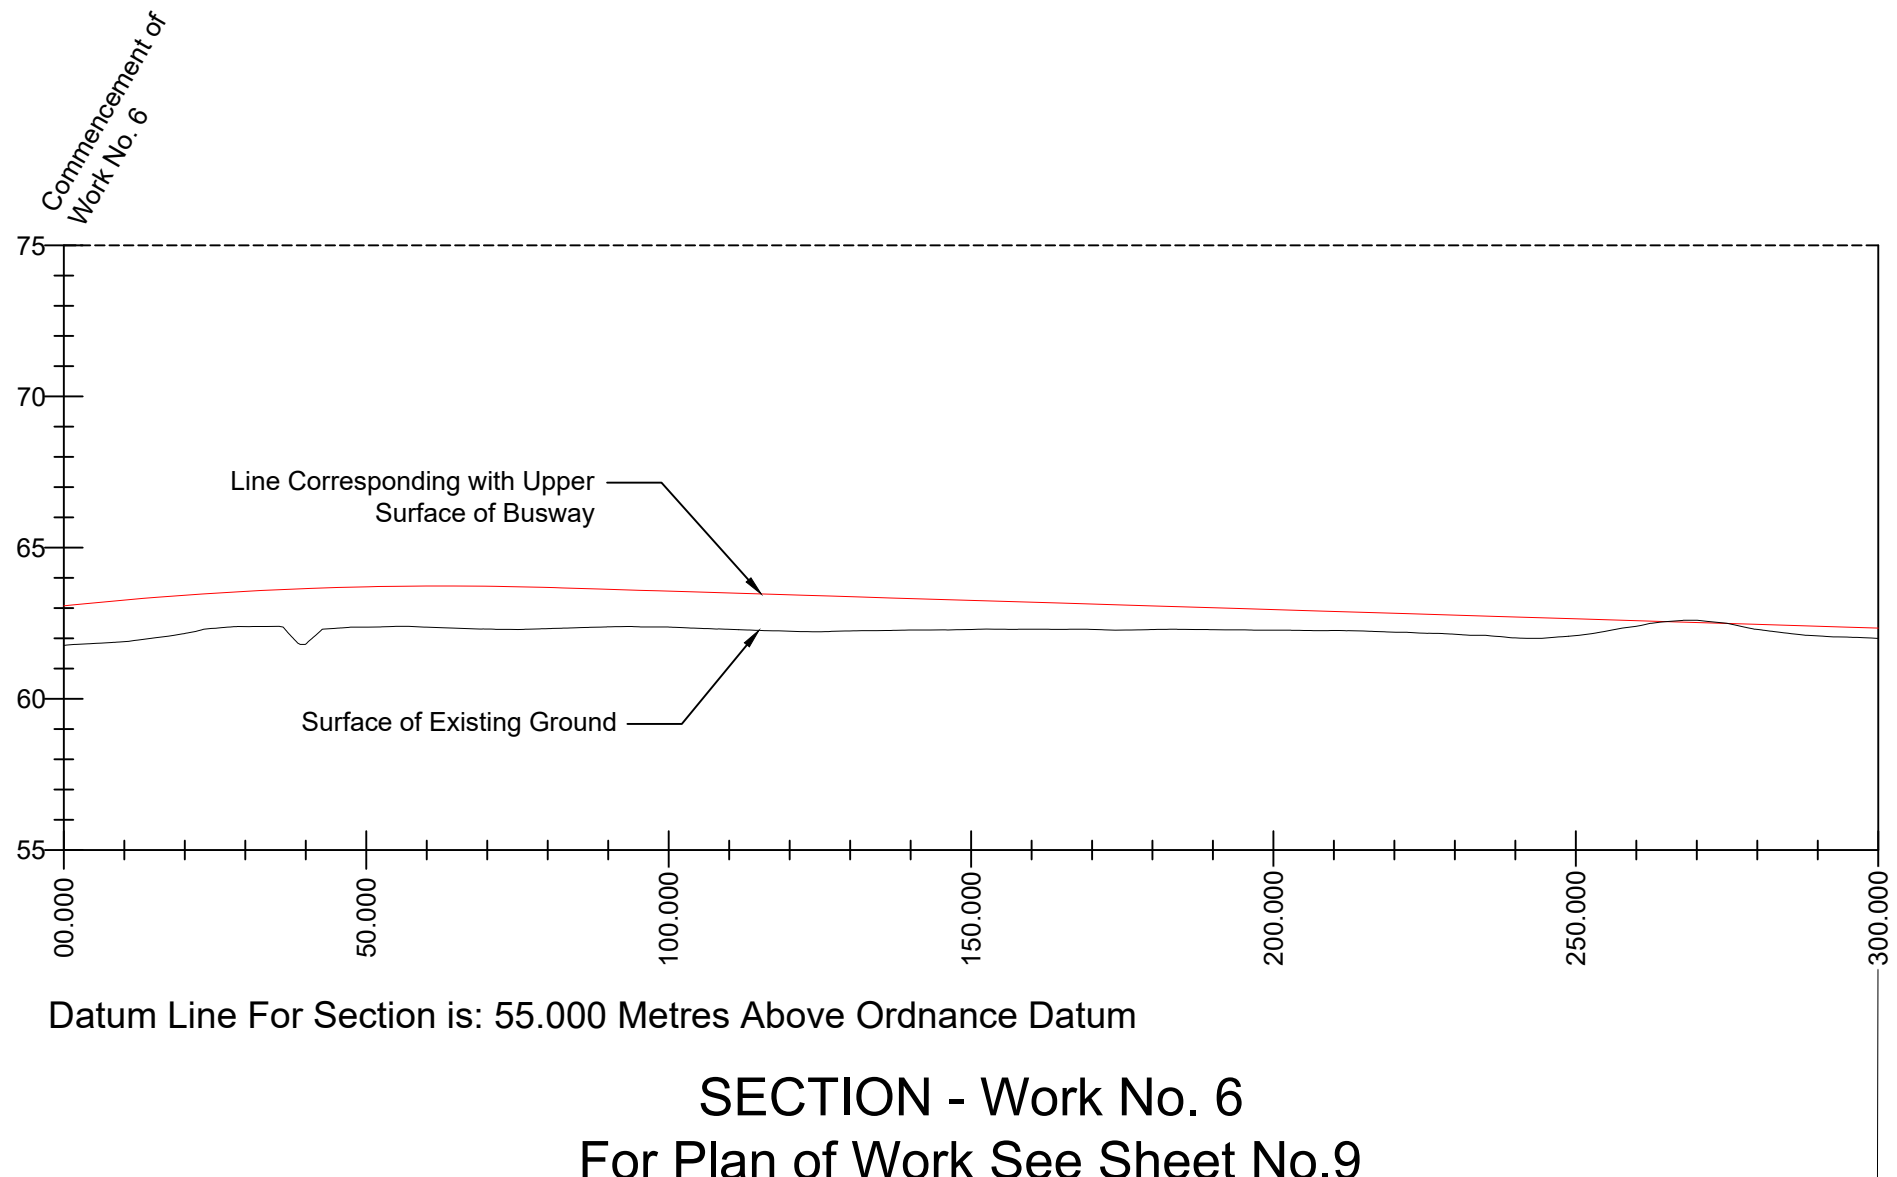

SECTION - Work No. 6
For Plan of Work See Sheet No.9
of the Works and Land Plans




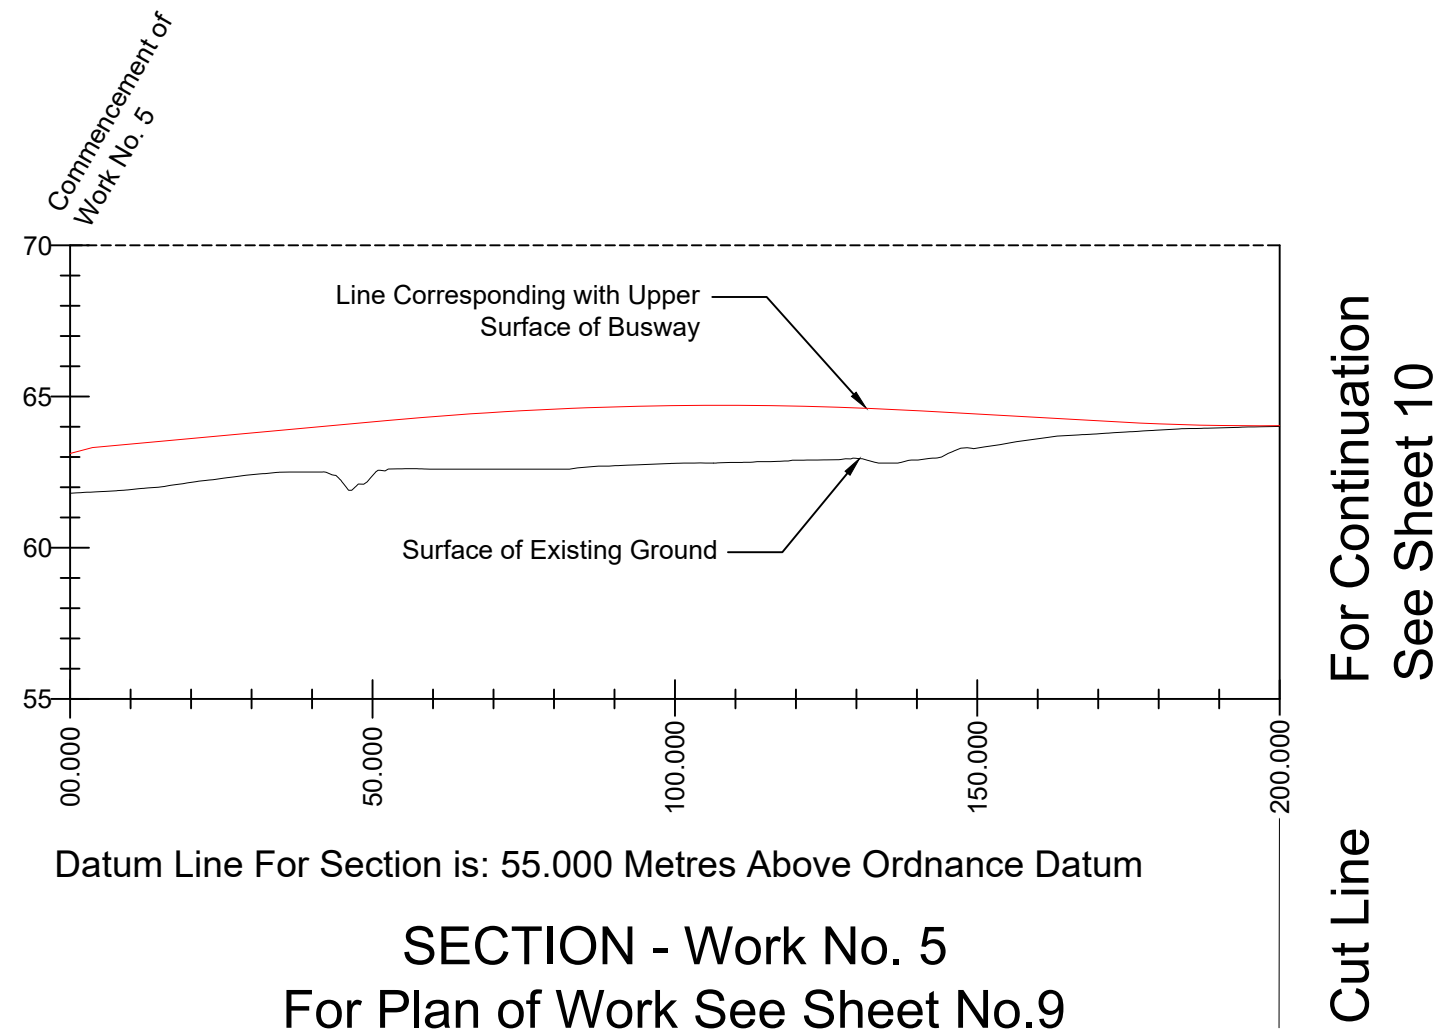


SECTION - Work No. 5
For Plan of Work See Sheet No.9
of the Works and Land Plans



The Cambourne to Cambridge
Order[X]

Longitudinal Sections

Sheet No. 10 of 17

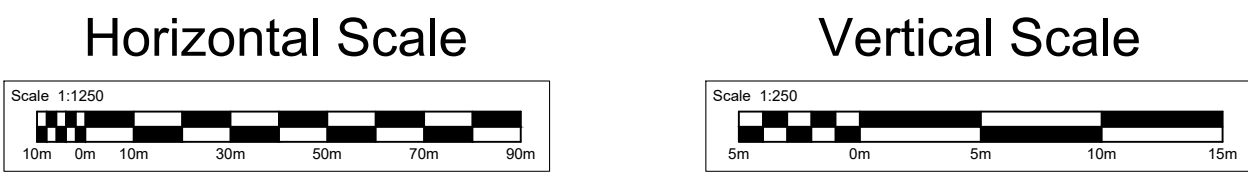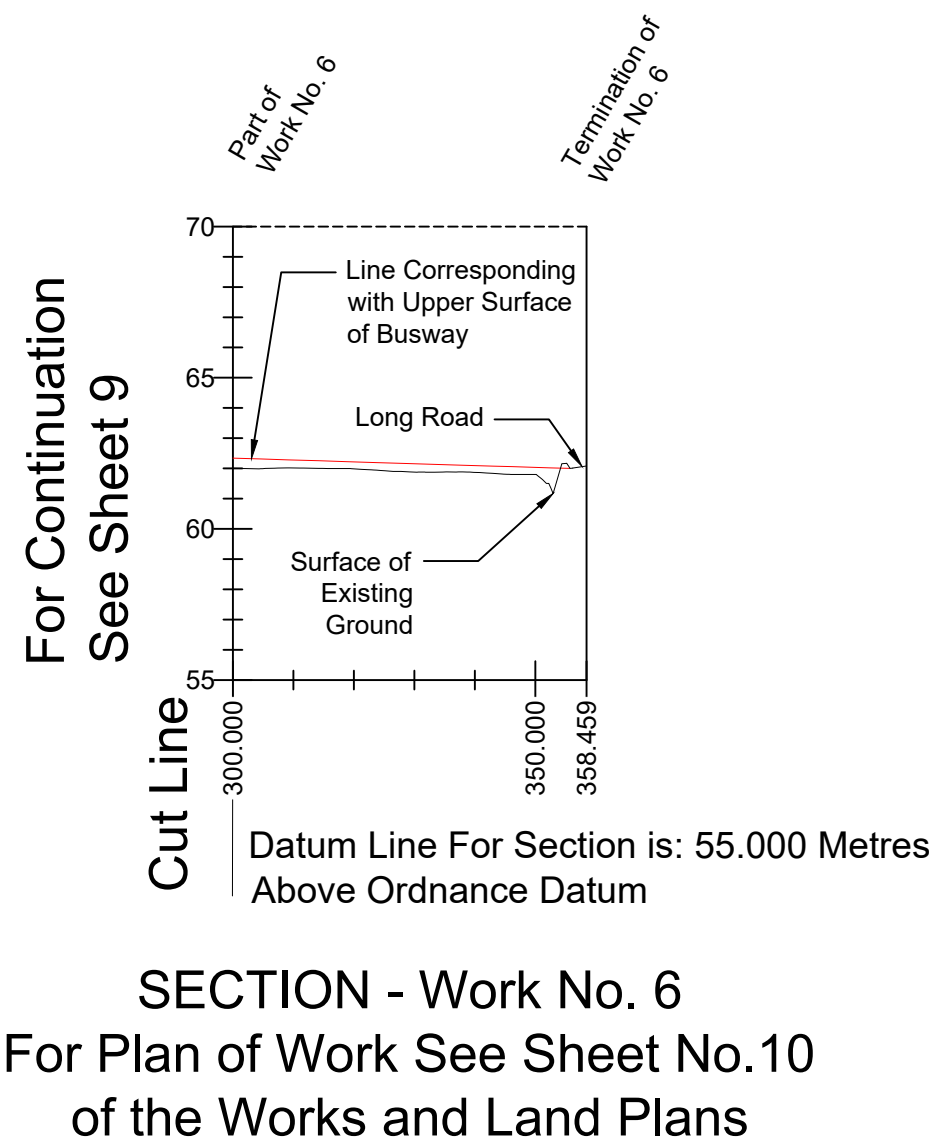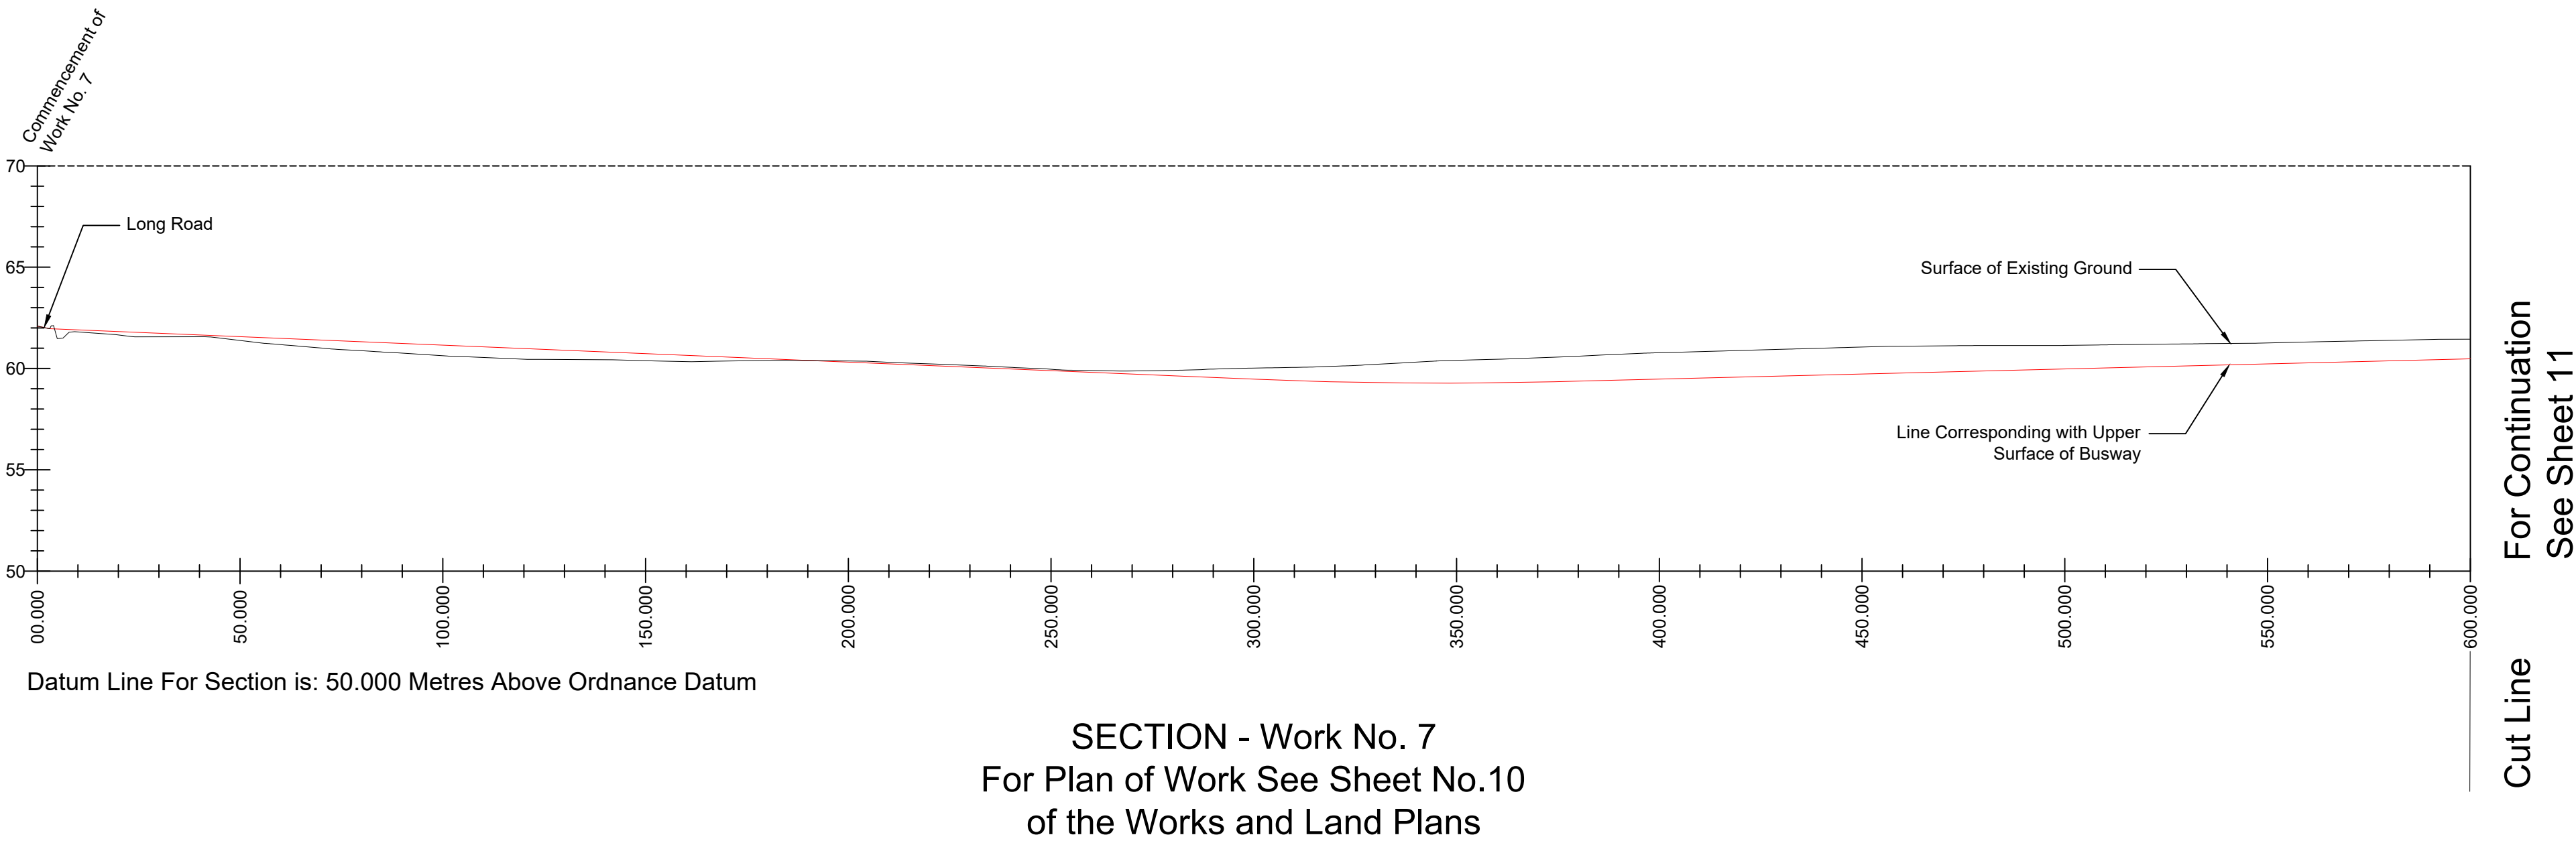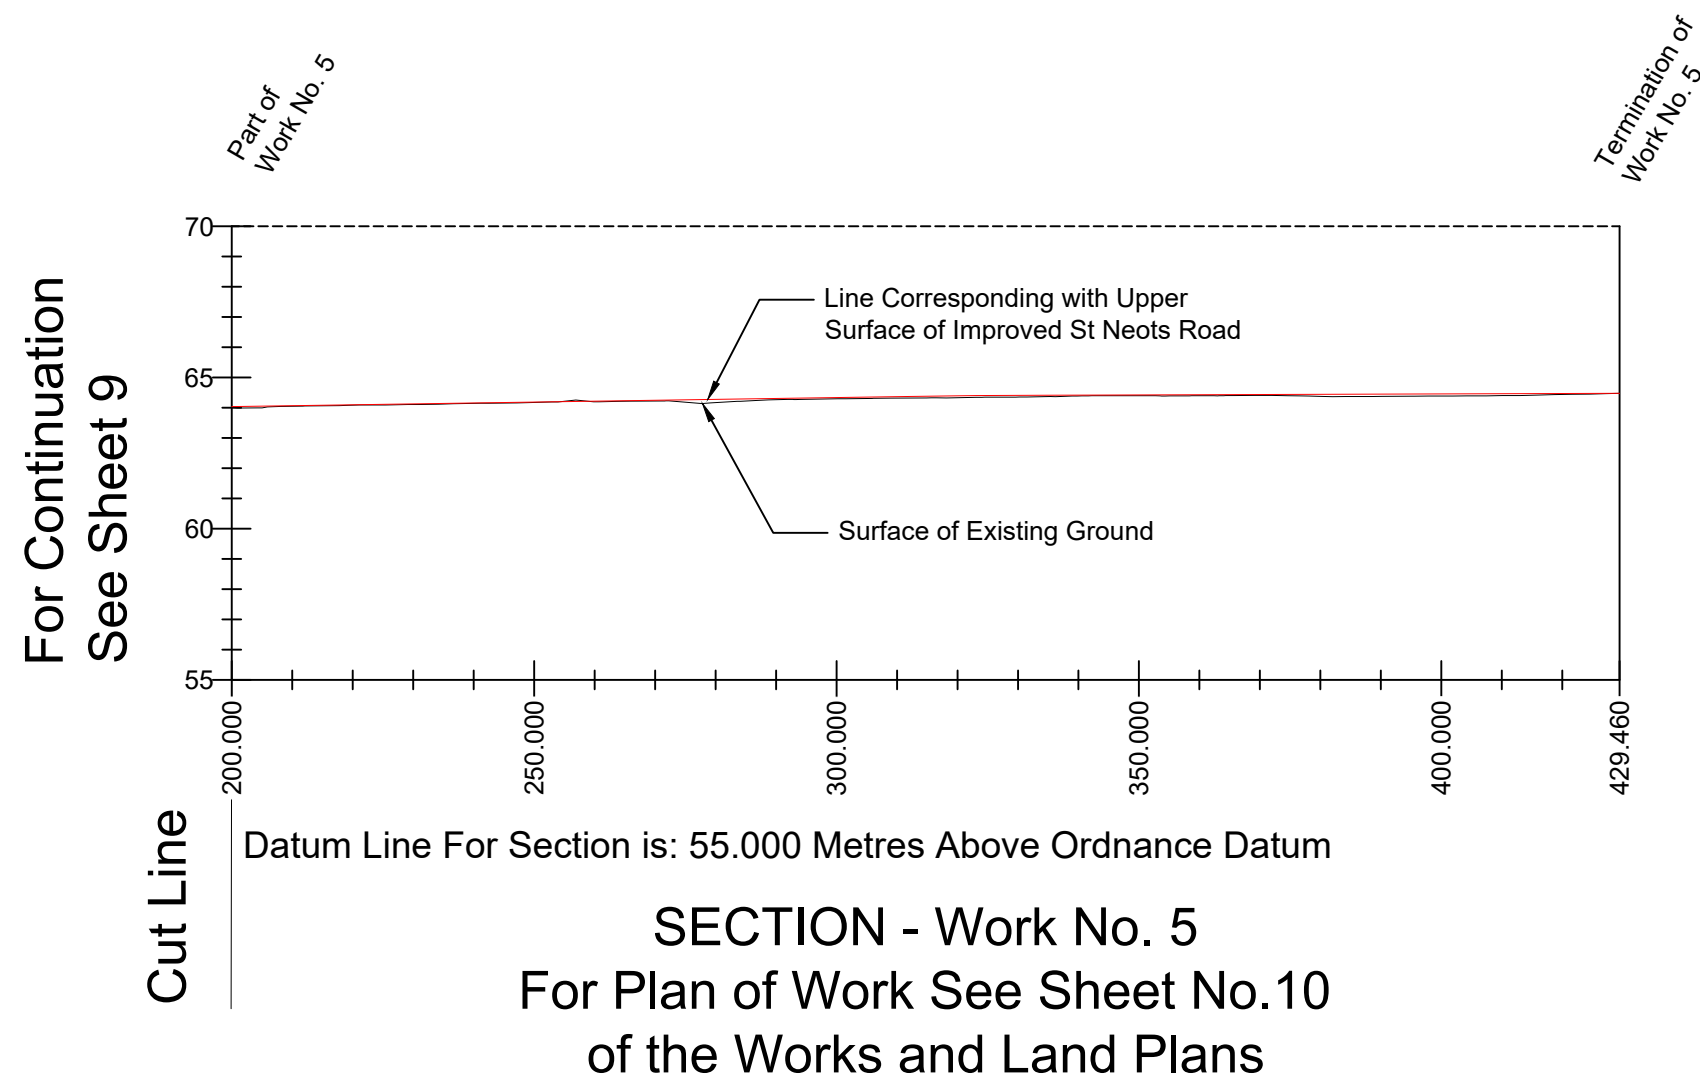



The Cambourne to Cambridge
Order[X]
Longitudinal Sections
Sheet No.11 of 17

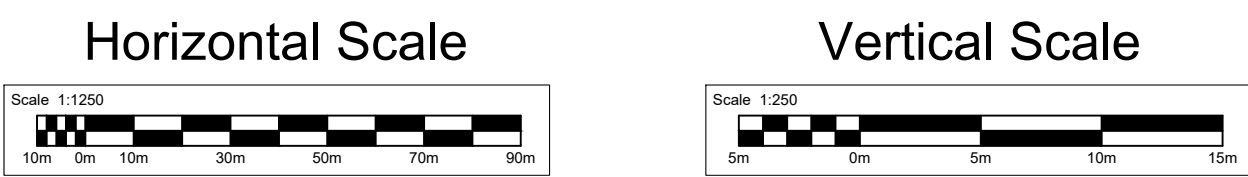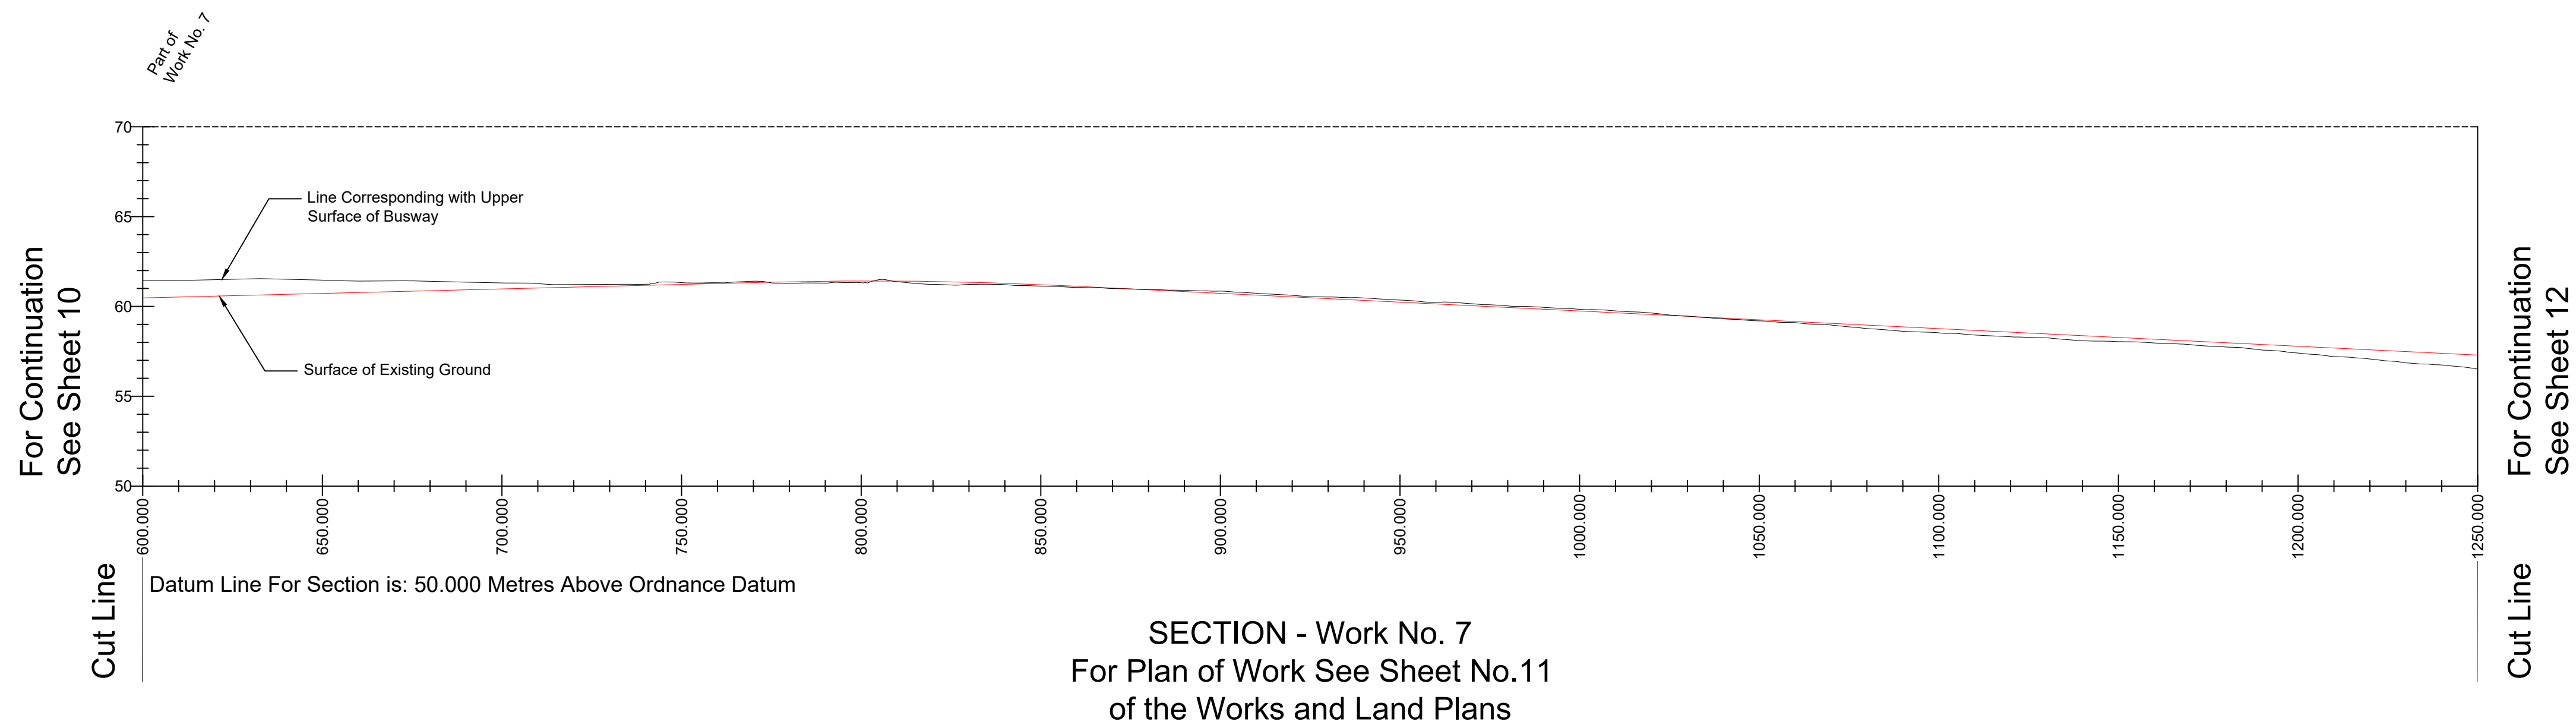

The Cambourne to Cambridge
Order[X]

Longitudinal Sections





Sheet No. 12 of 17

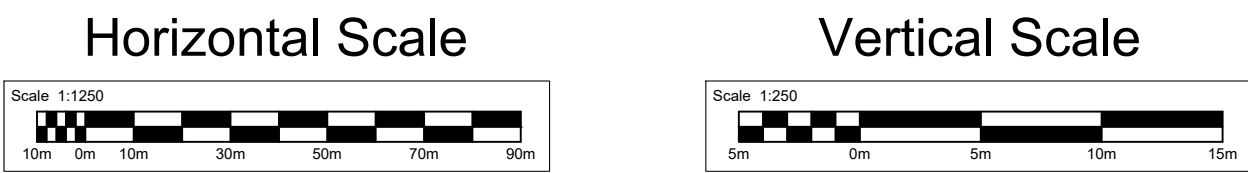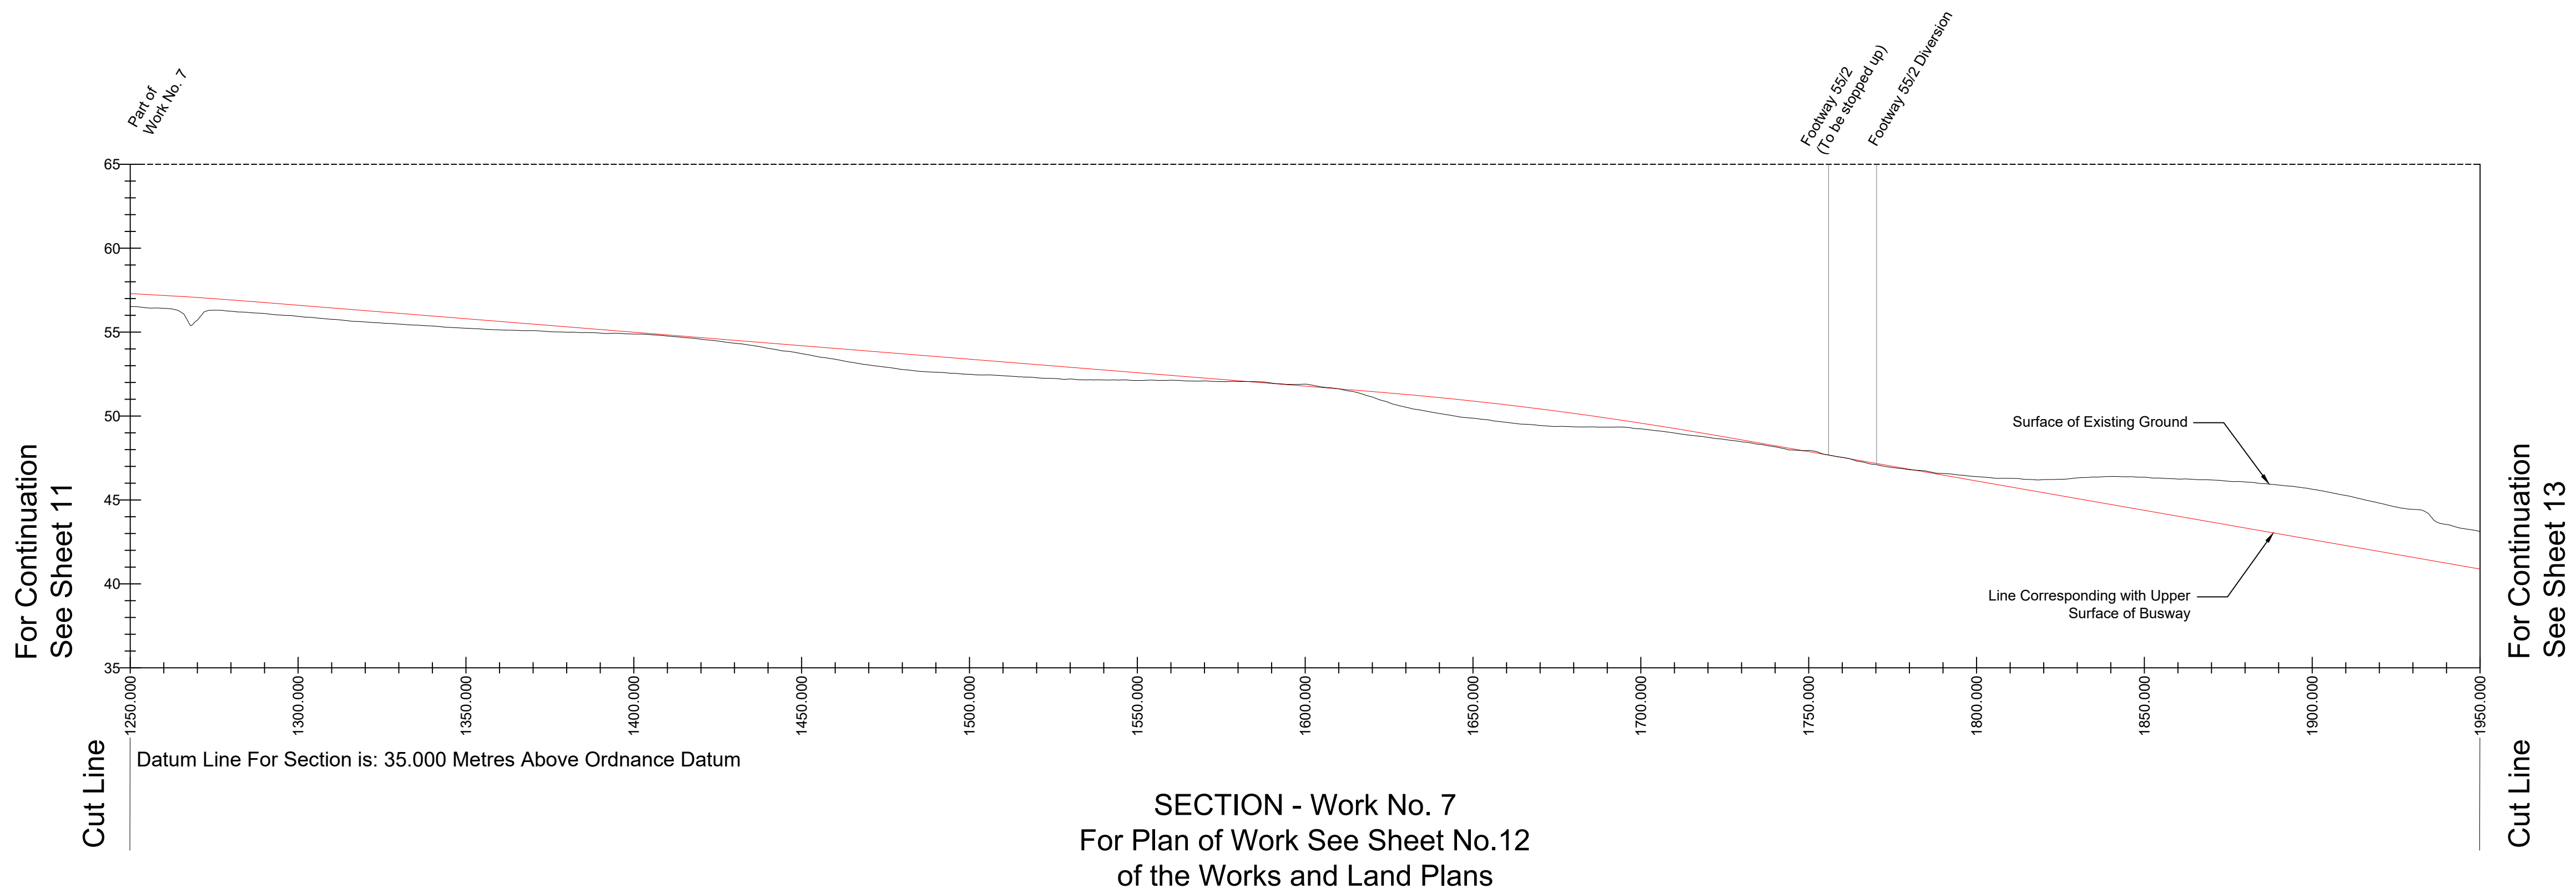

The Cambourne to Cambridge
Order[X]


Longitudinal Sections

Sheet No. 13 of 17

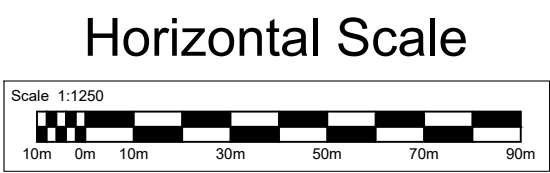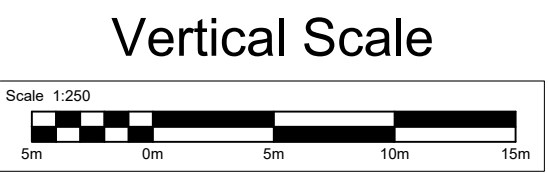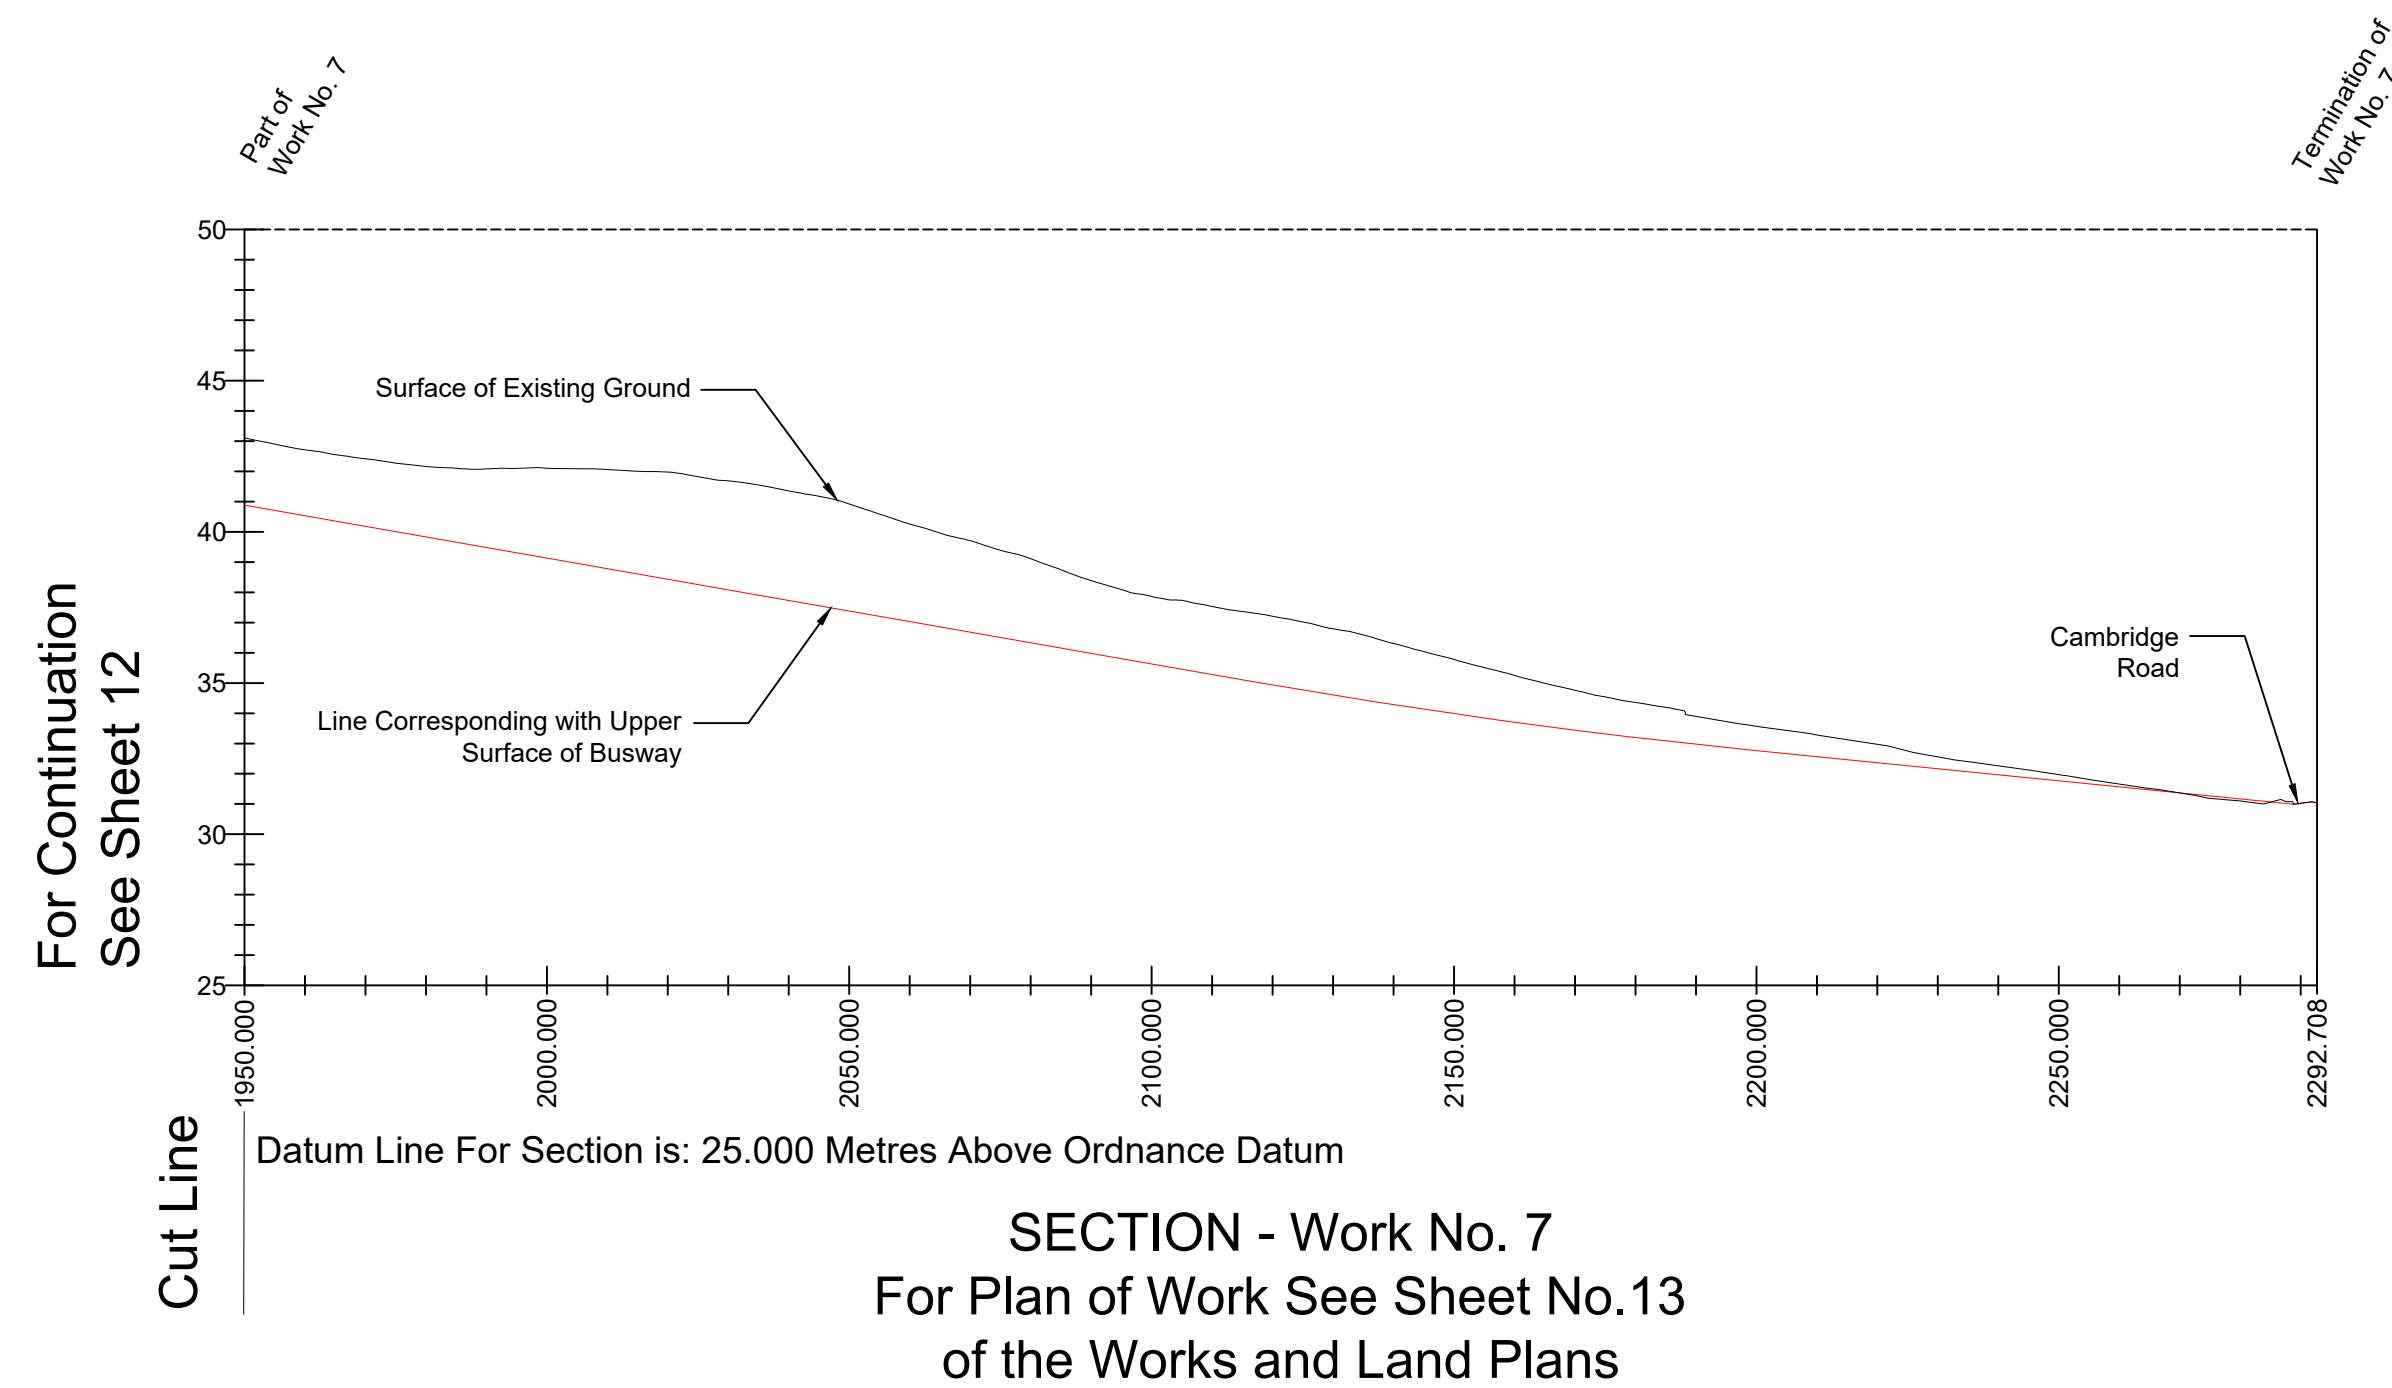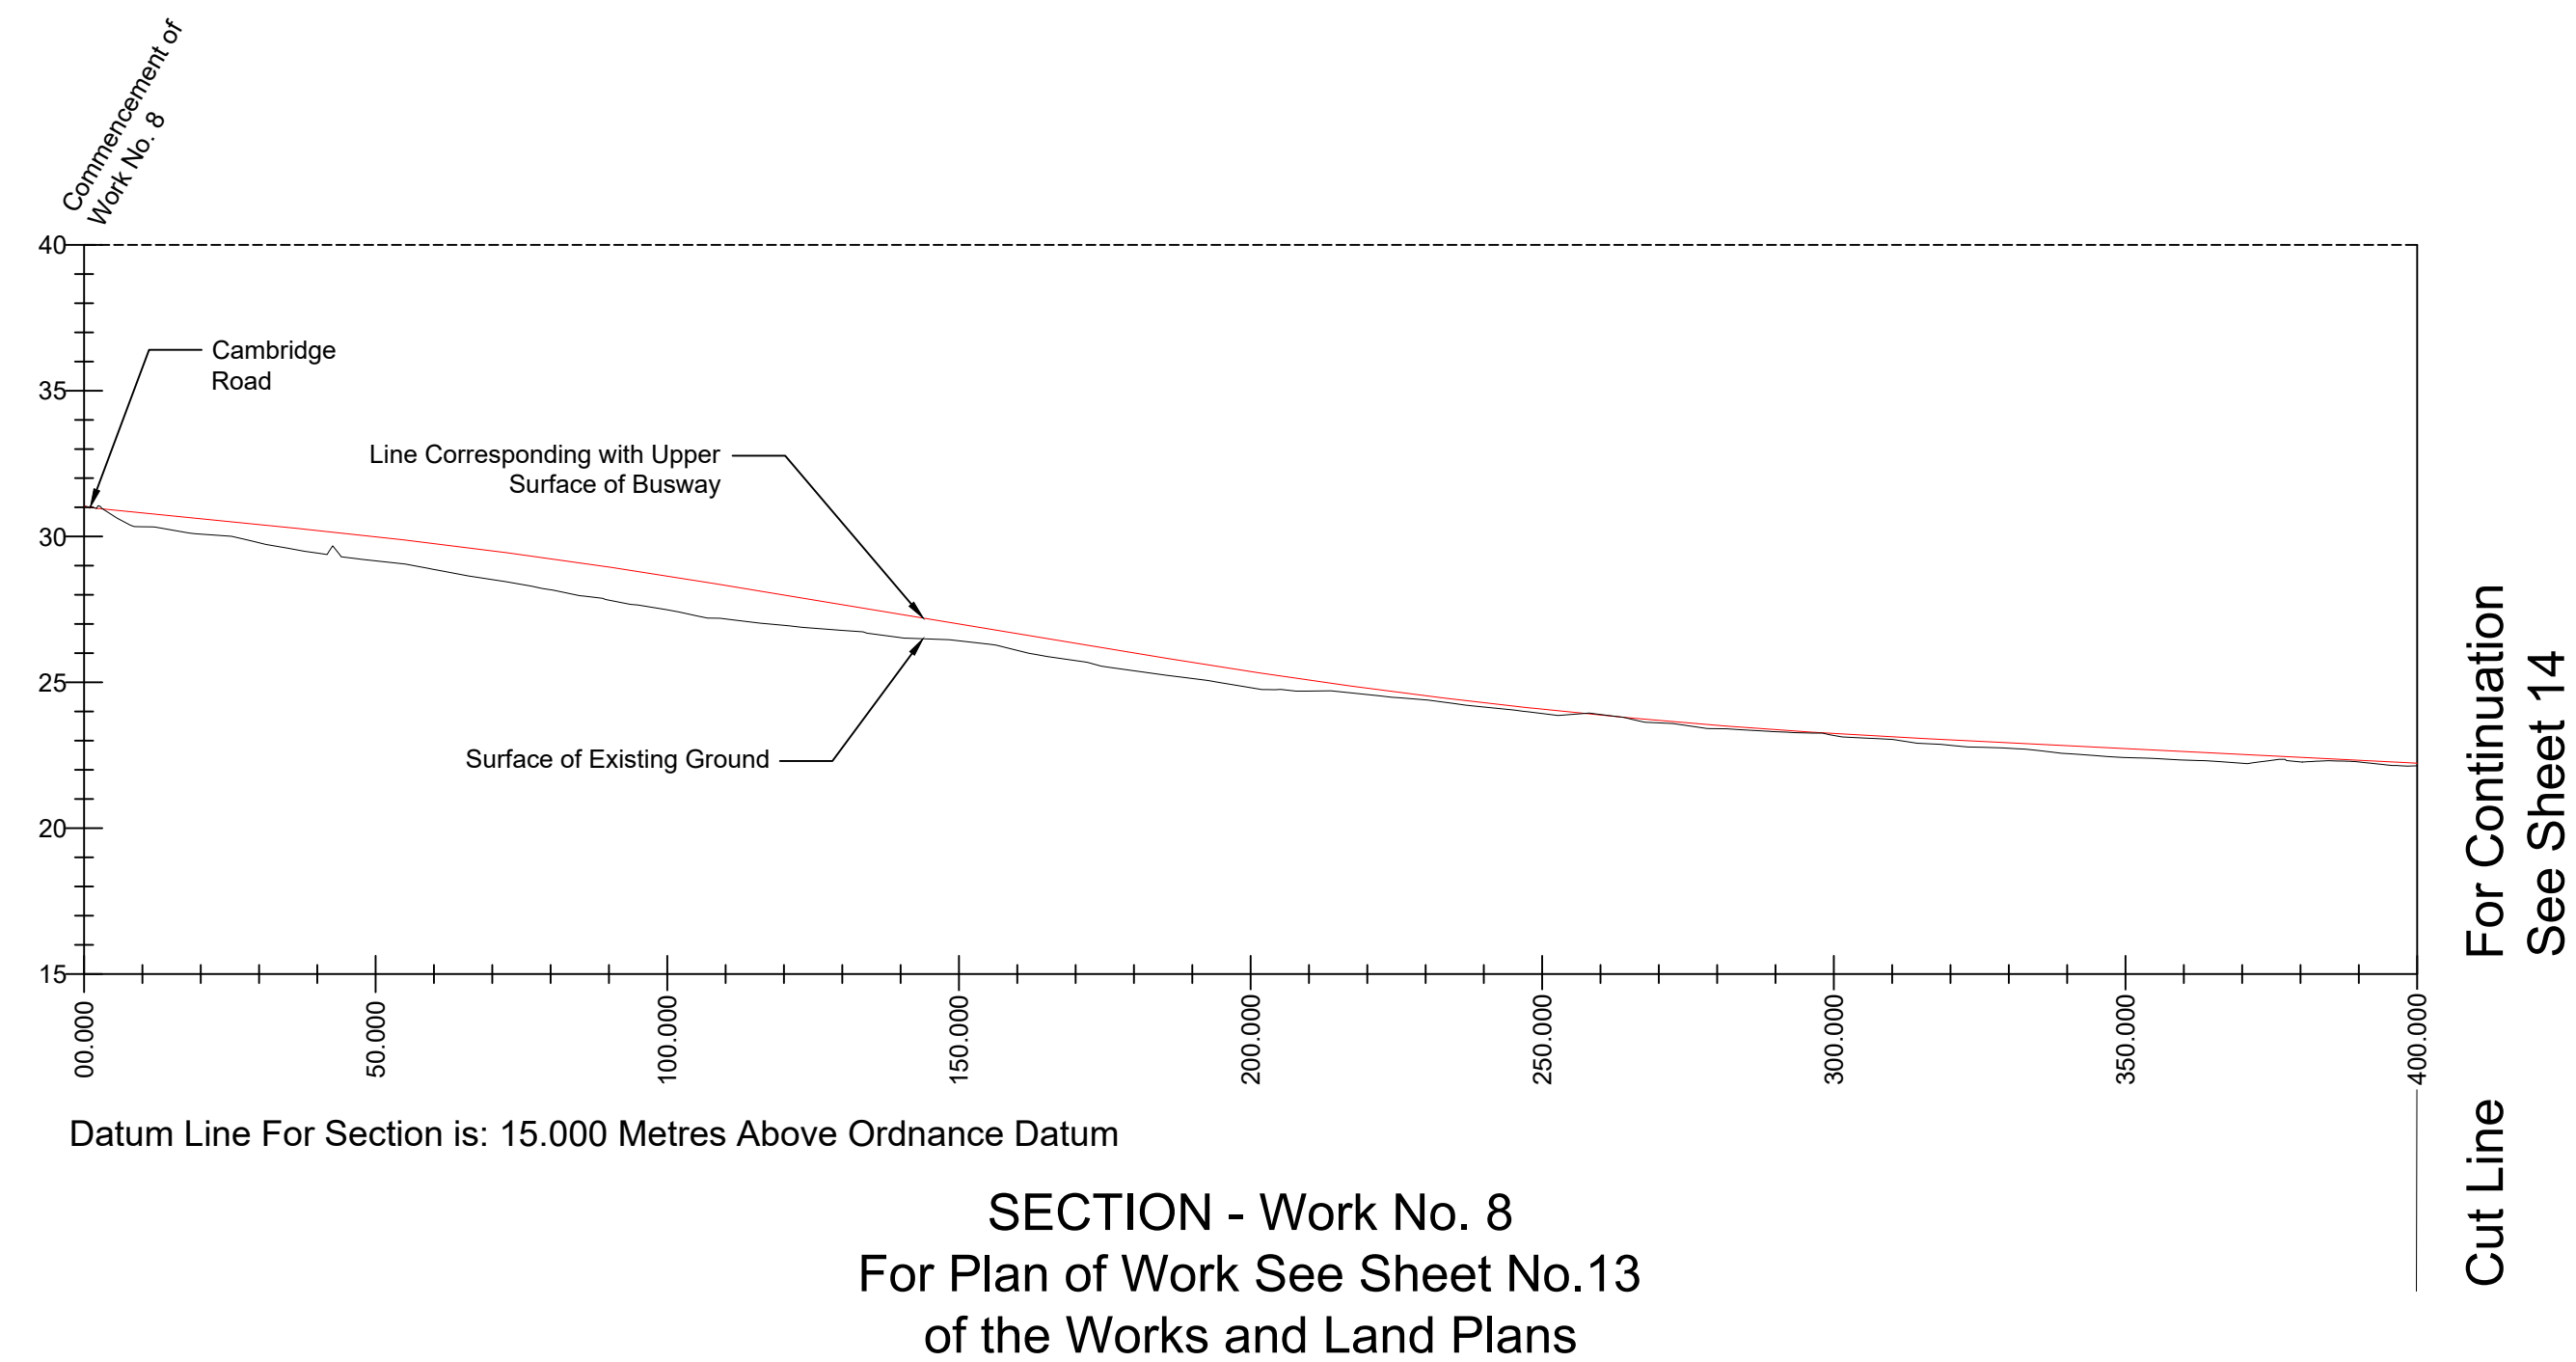


The Cambourne to Cambridge
Order[X]
Longitudinal Sections
Sheet No. 14 of 17

For Continuation
See Sheet 13

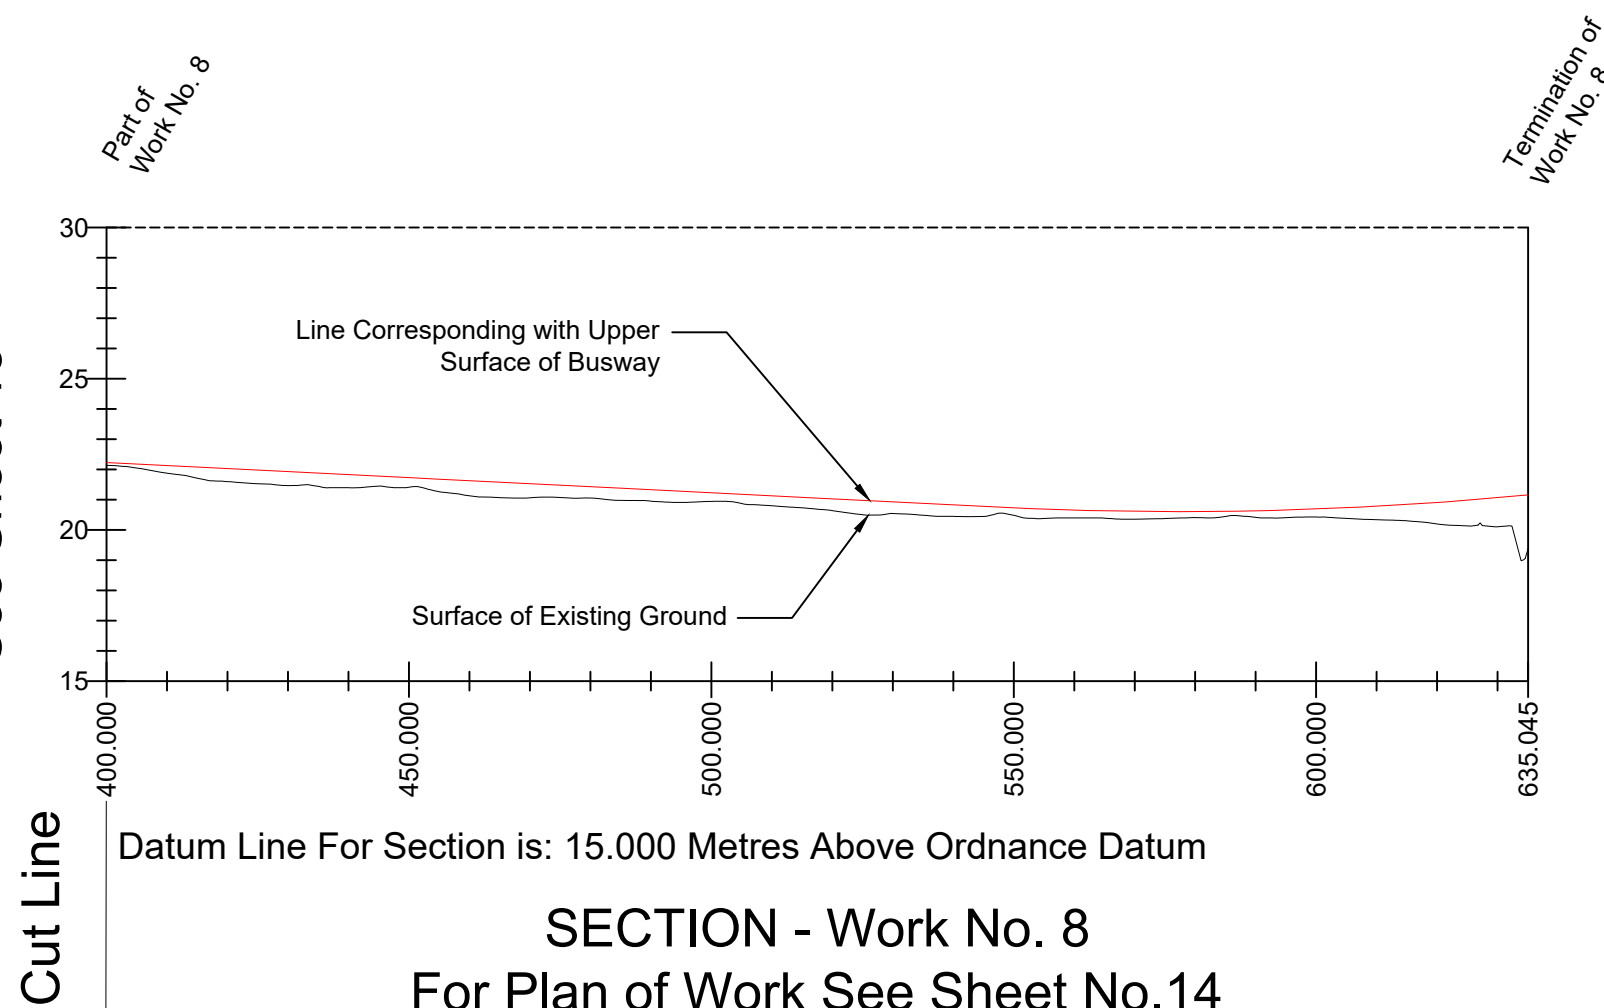


SECTION - Work No. 8
For Plan of Work See Sheet No.14
of the Works and Land Plans

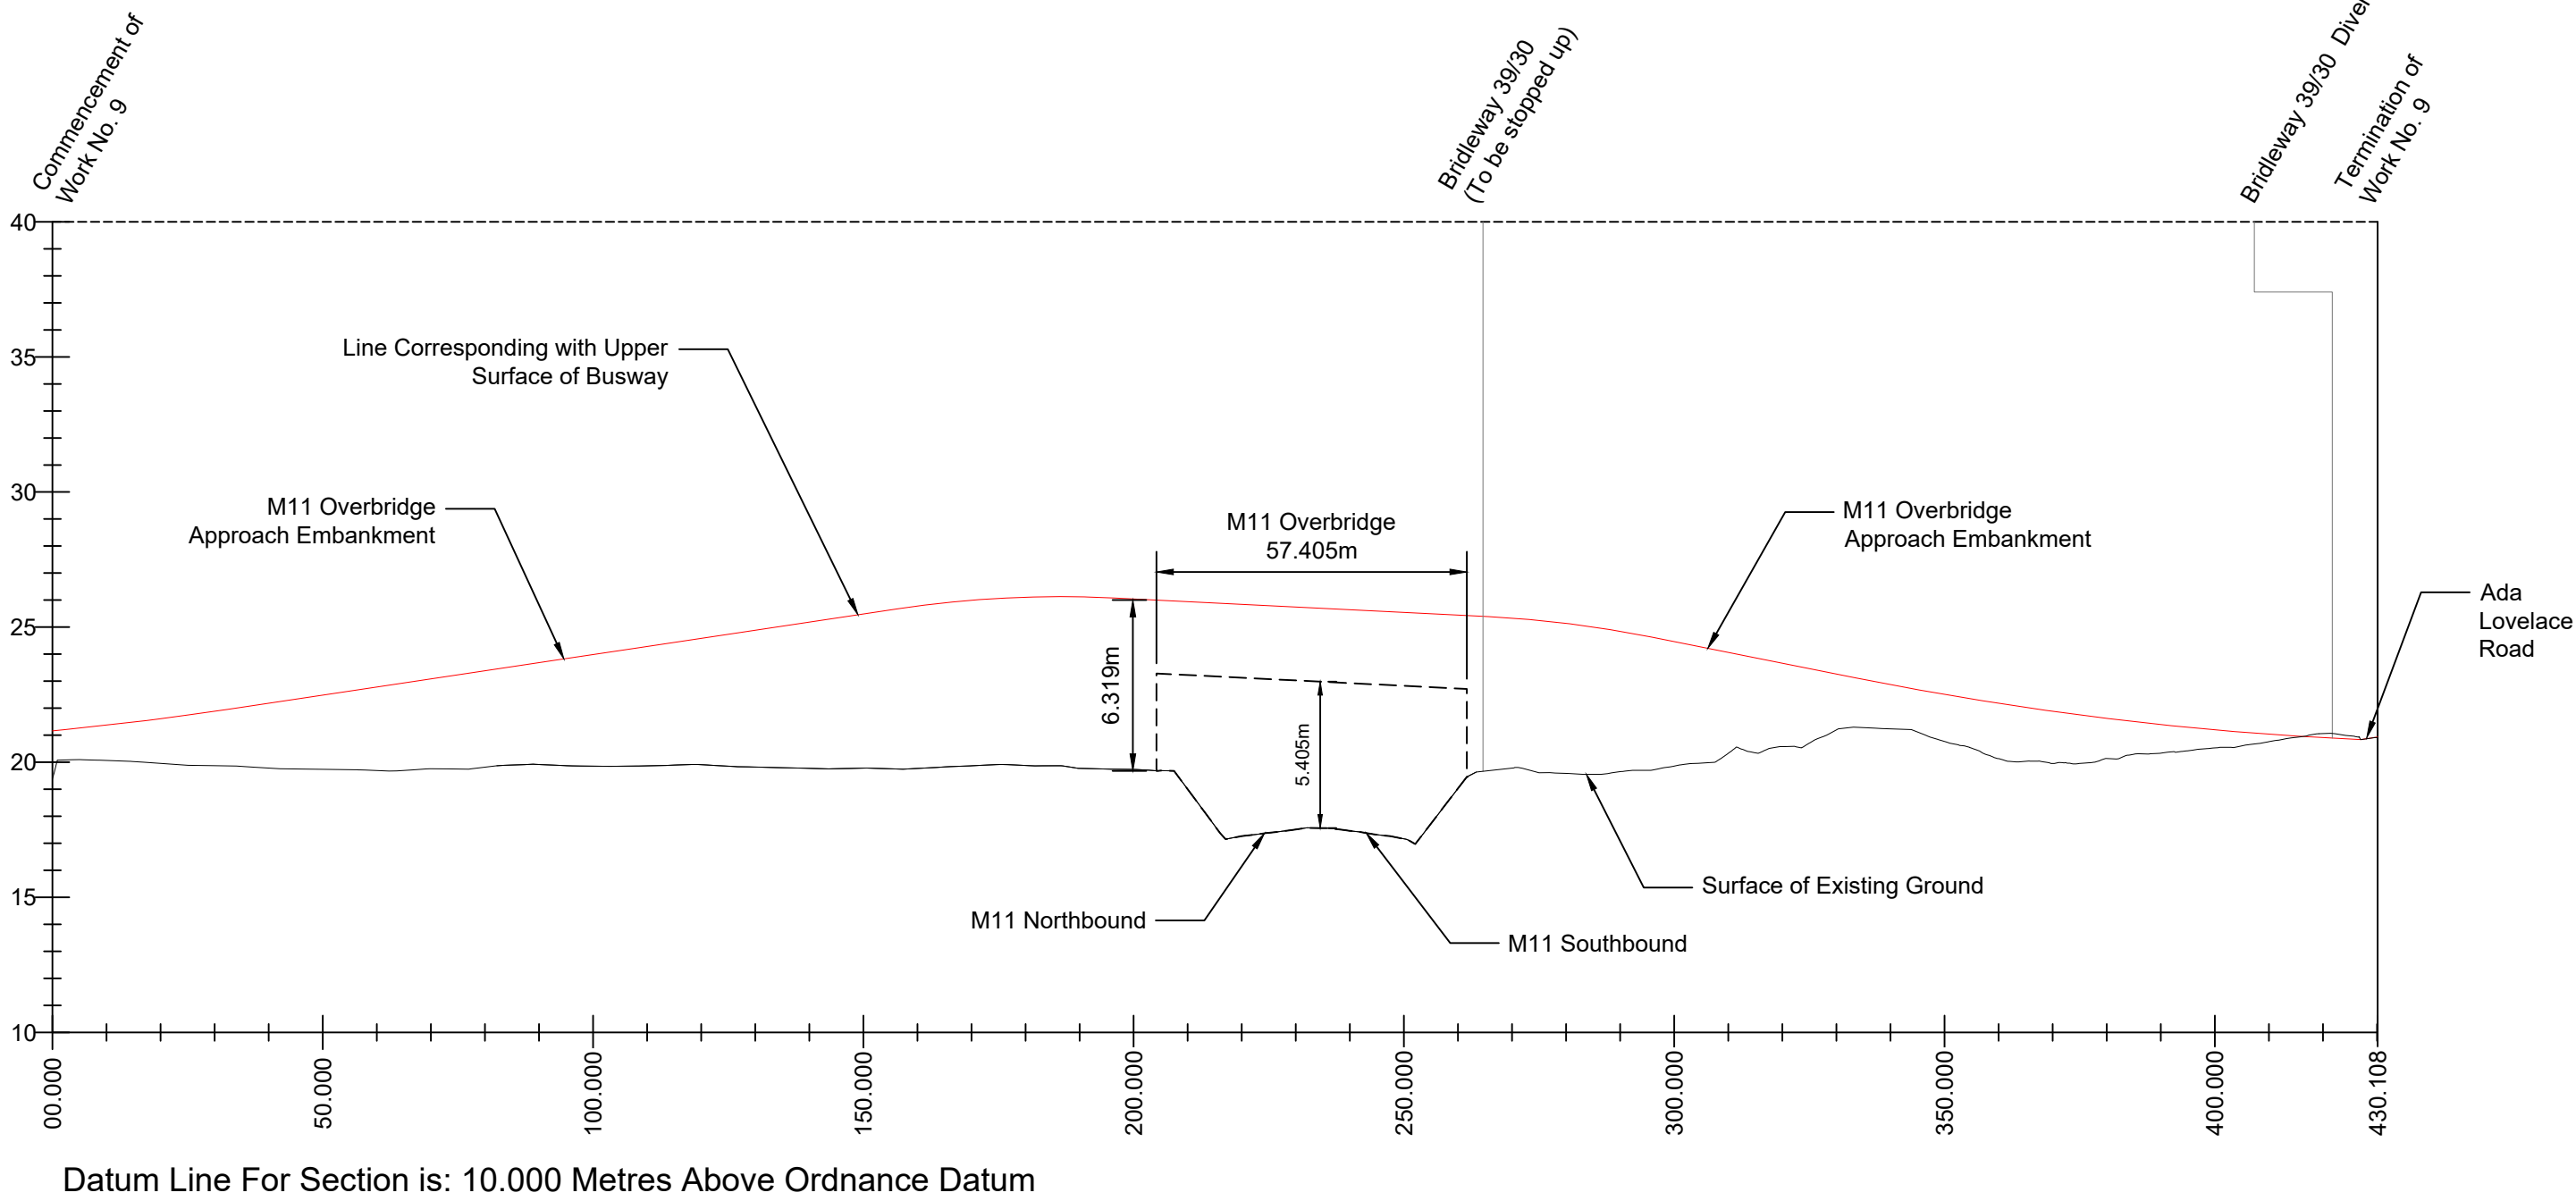


SECTION - Work No. 9
For Plan of Work See Sheet No.14
of the Works and Land Plans


Horizontal Scale

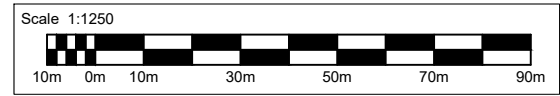

Vertical Scale

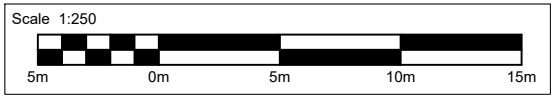


Part of
Work No. 9

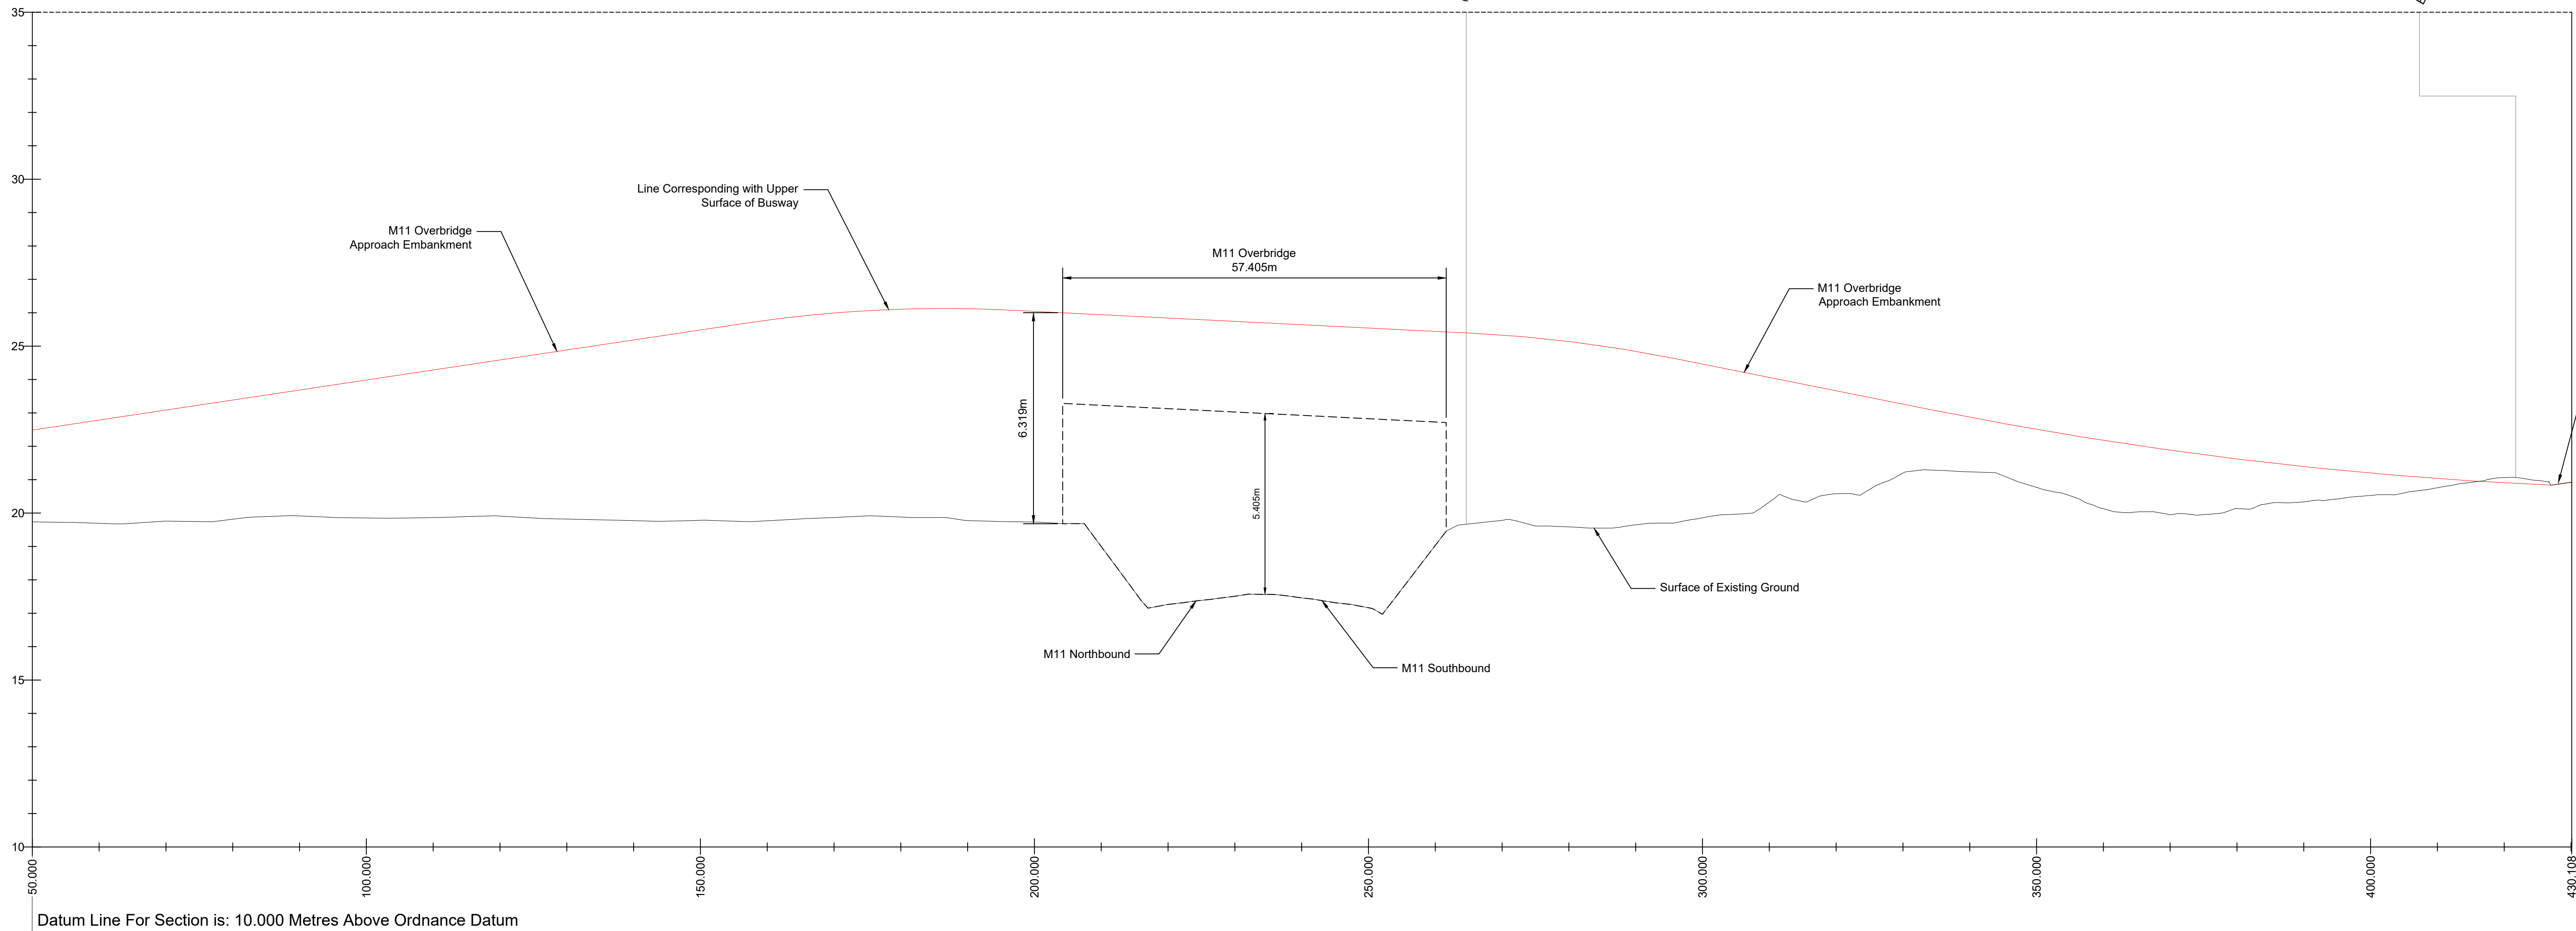


Cut Line

Horizontal Scale

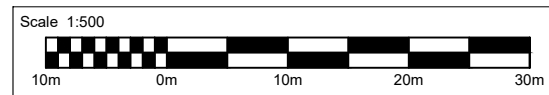

Vertical Scale



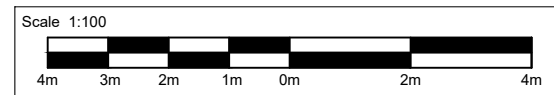


SECTION - Work No. 9
For plan of Work See Sheet No.14
of the Works and Land Plans

Drawing Number
70086660-OD03-0031




Revision
P03

The Cambourne to Cambridge
Order[X]
Longitudinal Sections
Sheet No. 15 of 17

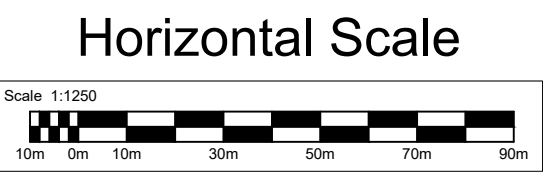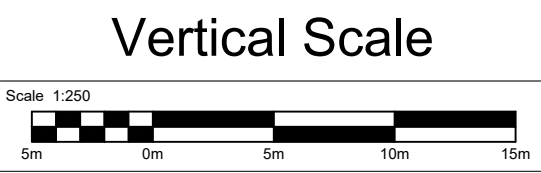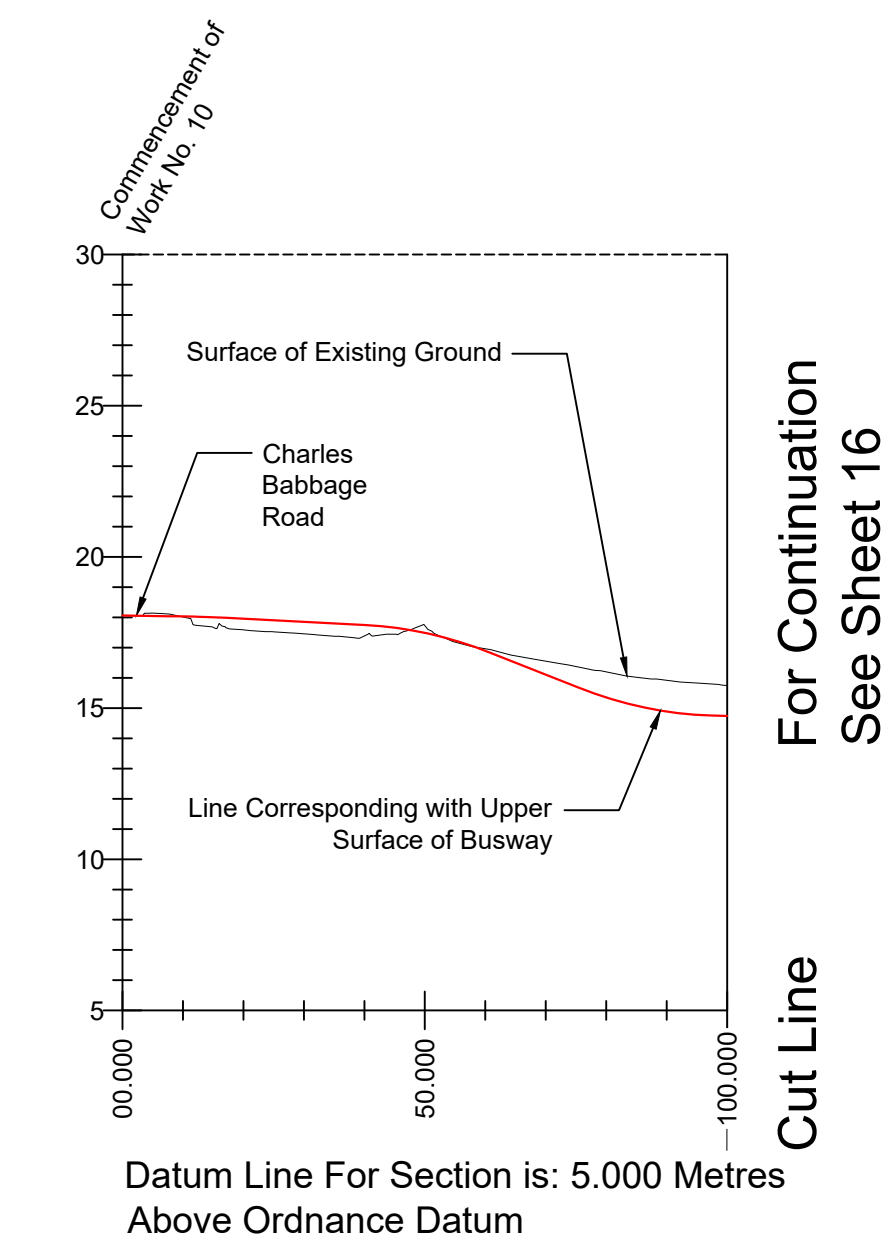

SECTION - Work No. 10
For Plan of Work See Sheet No.15
of the Works and Land Plans

The Cambourne to Cambridge
Order[X]
Longitudinal Sections
Sheet No. 16 of 17

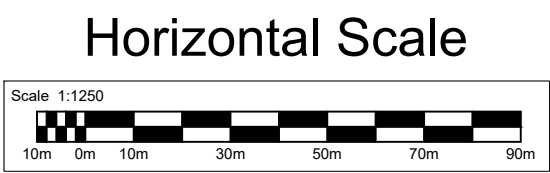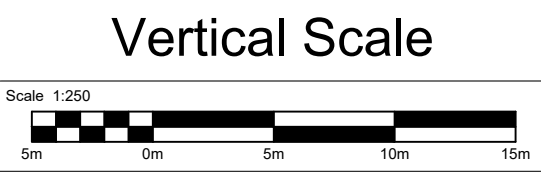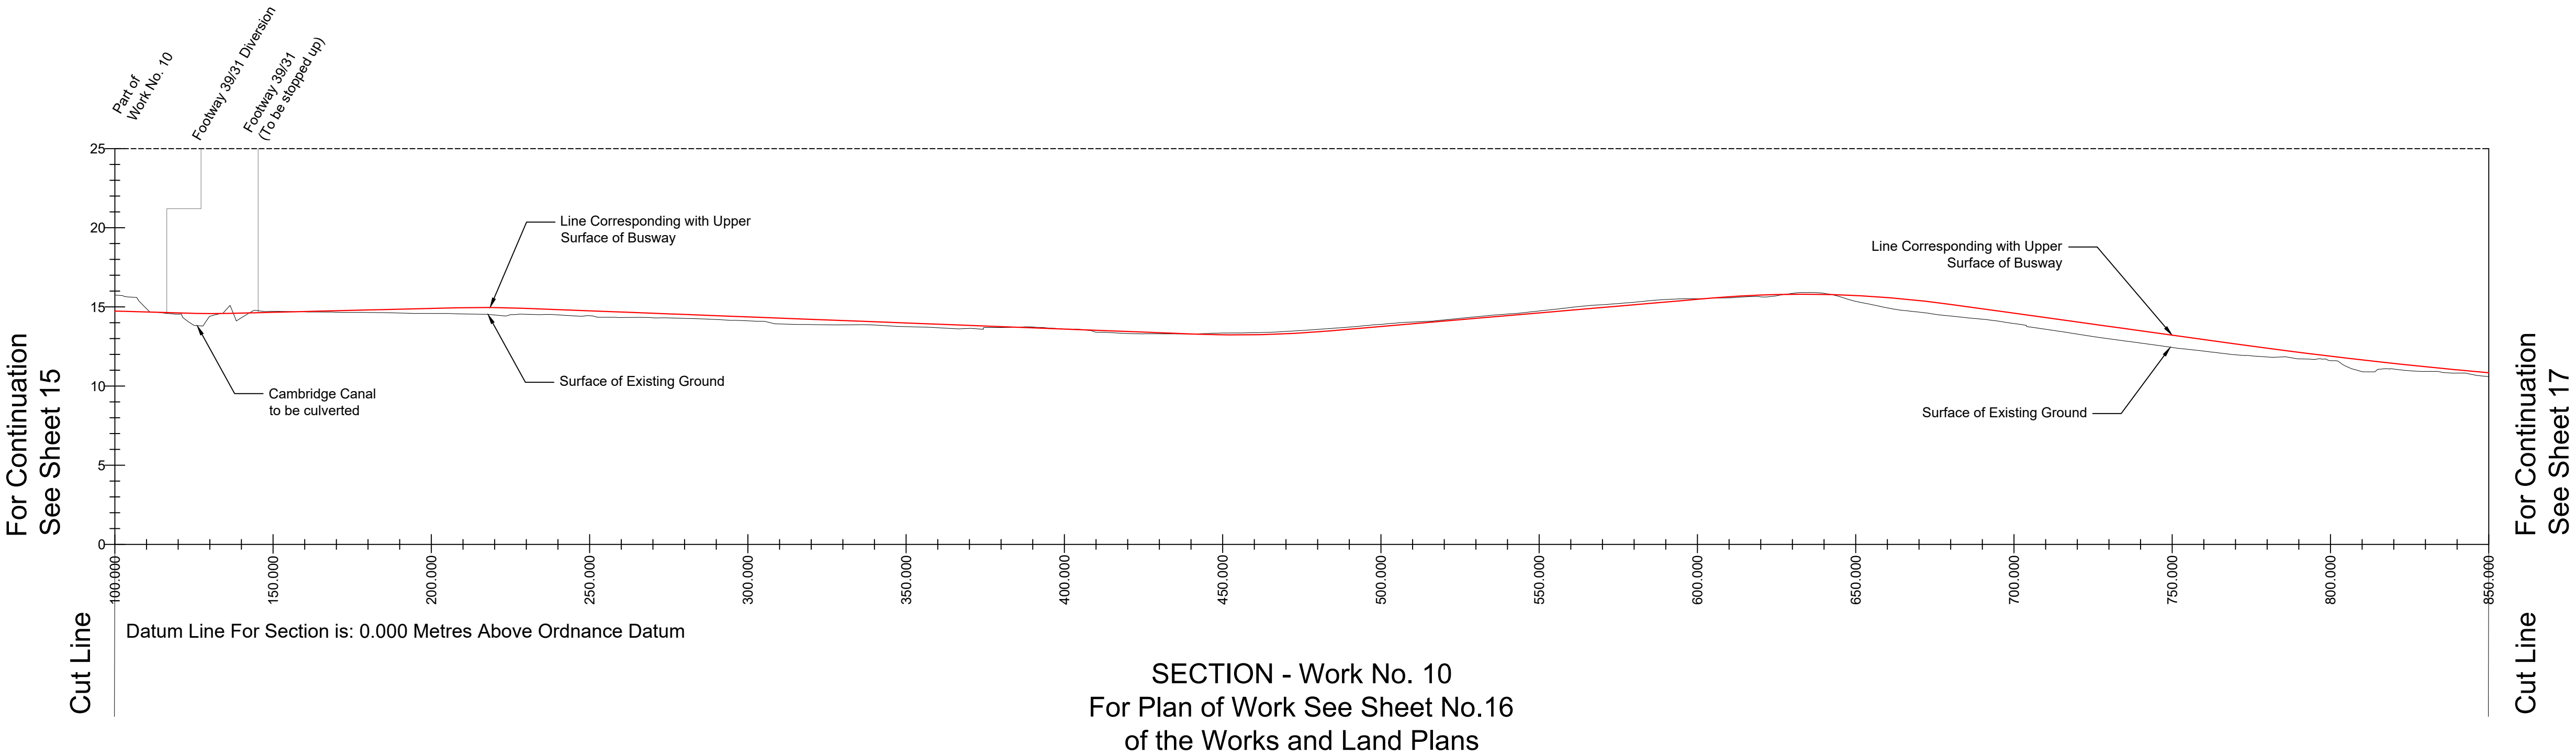

The Cambourne to Cambridge
Order[X]
Longitudinal Sections
Sheet No. 17 of 17

