


Land at Hatfield Aerodrome
Planning Appeal Reference: APP/M1900/W/24/3346607
LPA Reference: PL/0232/21

DETERMINATION DRAWINGS

INDEX

Drawing No.	Drawing Title
HQ2	
HQ2/1	Site Location Plan
HQ2/2	Application Site Layout
HQ2/3	Topographic Survey

01009.00132.06.HQ2-1.0 Site Location Plan.dwg

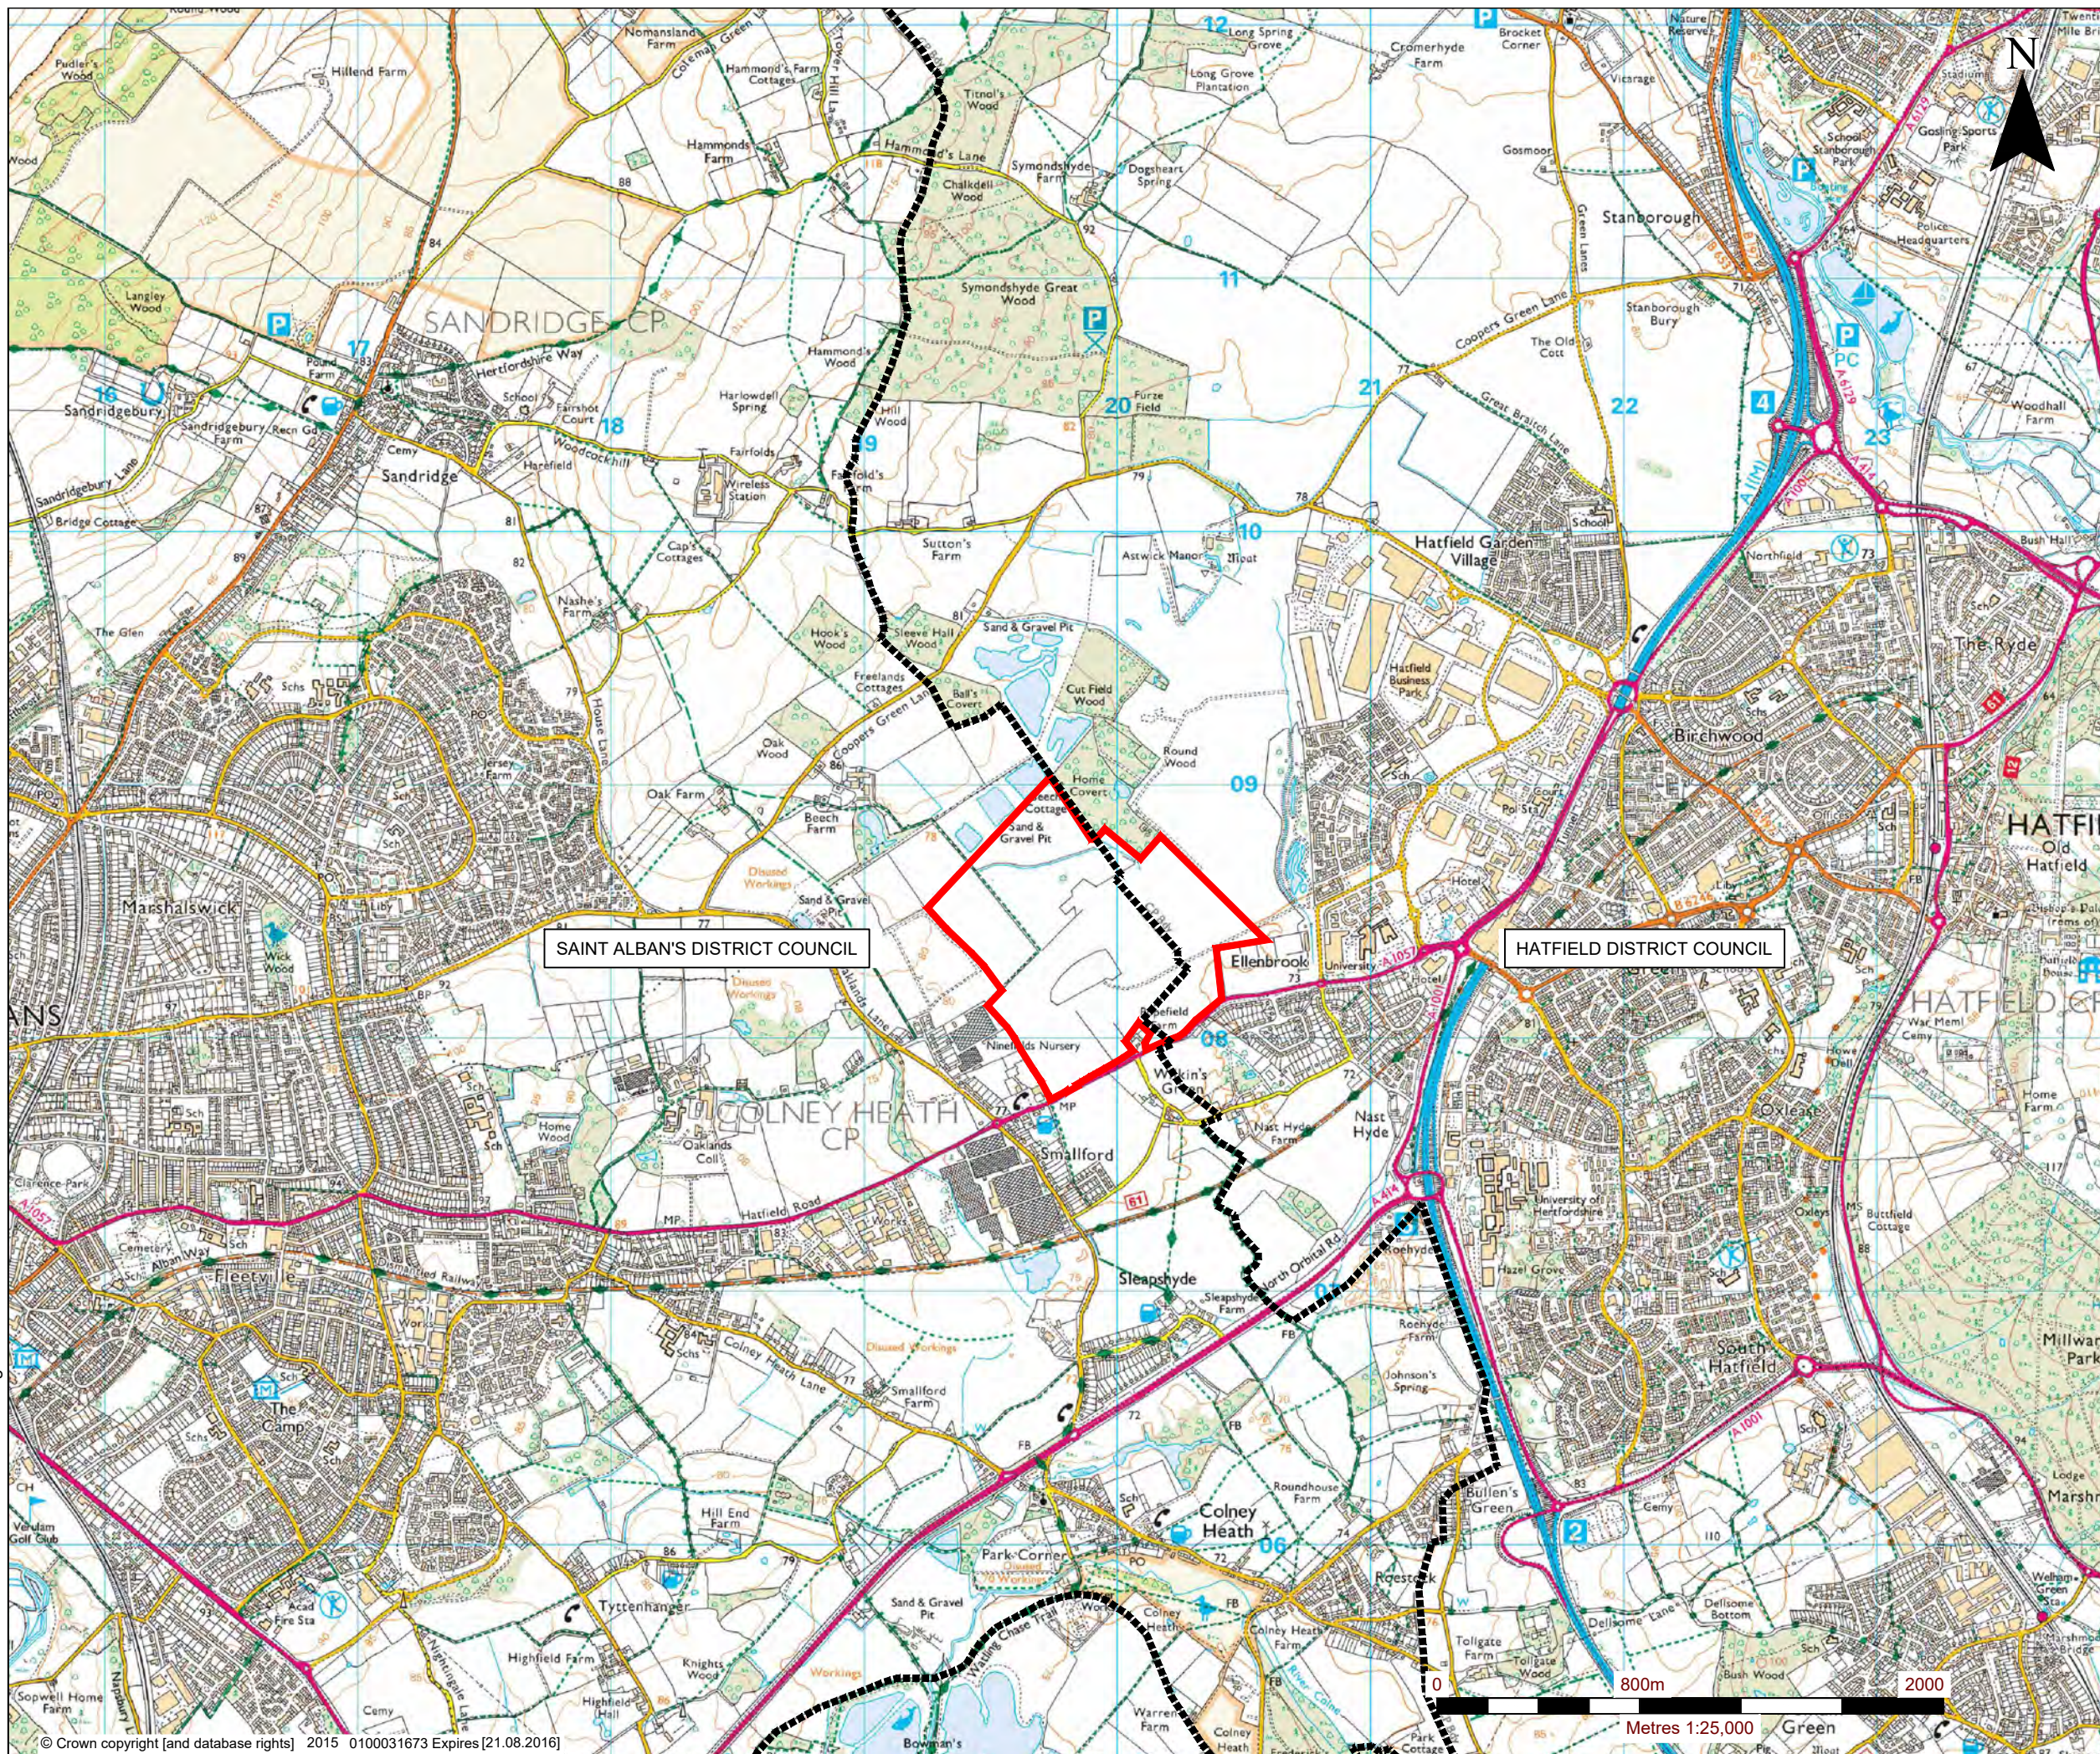

LEGEND

 APPLICATION SITE BOUNDARY

 DISTRICT BOUNDARY




ASPECT HOUSE
ASPECT BUSINESS PARK
BENNERLEY ROAD
NOTTINGHAM, NG6 8WR
T: 01159 647280
F: 01159 751576
www.slrconsulting.com

HATFIELD AERODROME
ENVIRONMENTAL STATEMENT
SITE LOCATION PLAN


HQ 2/1

Scale: 1:25 000 @ A3

Date: NOVEMBER 2015

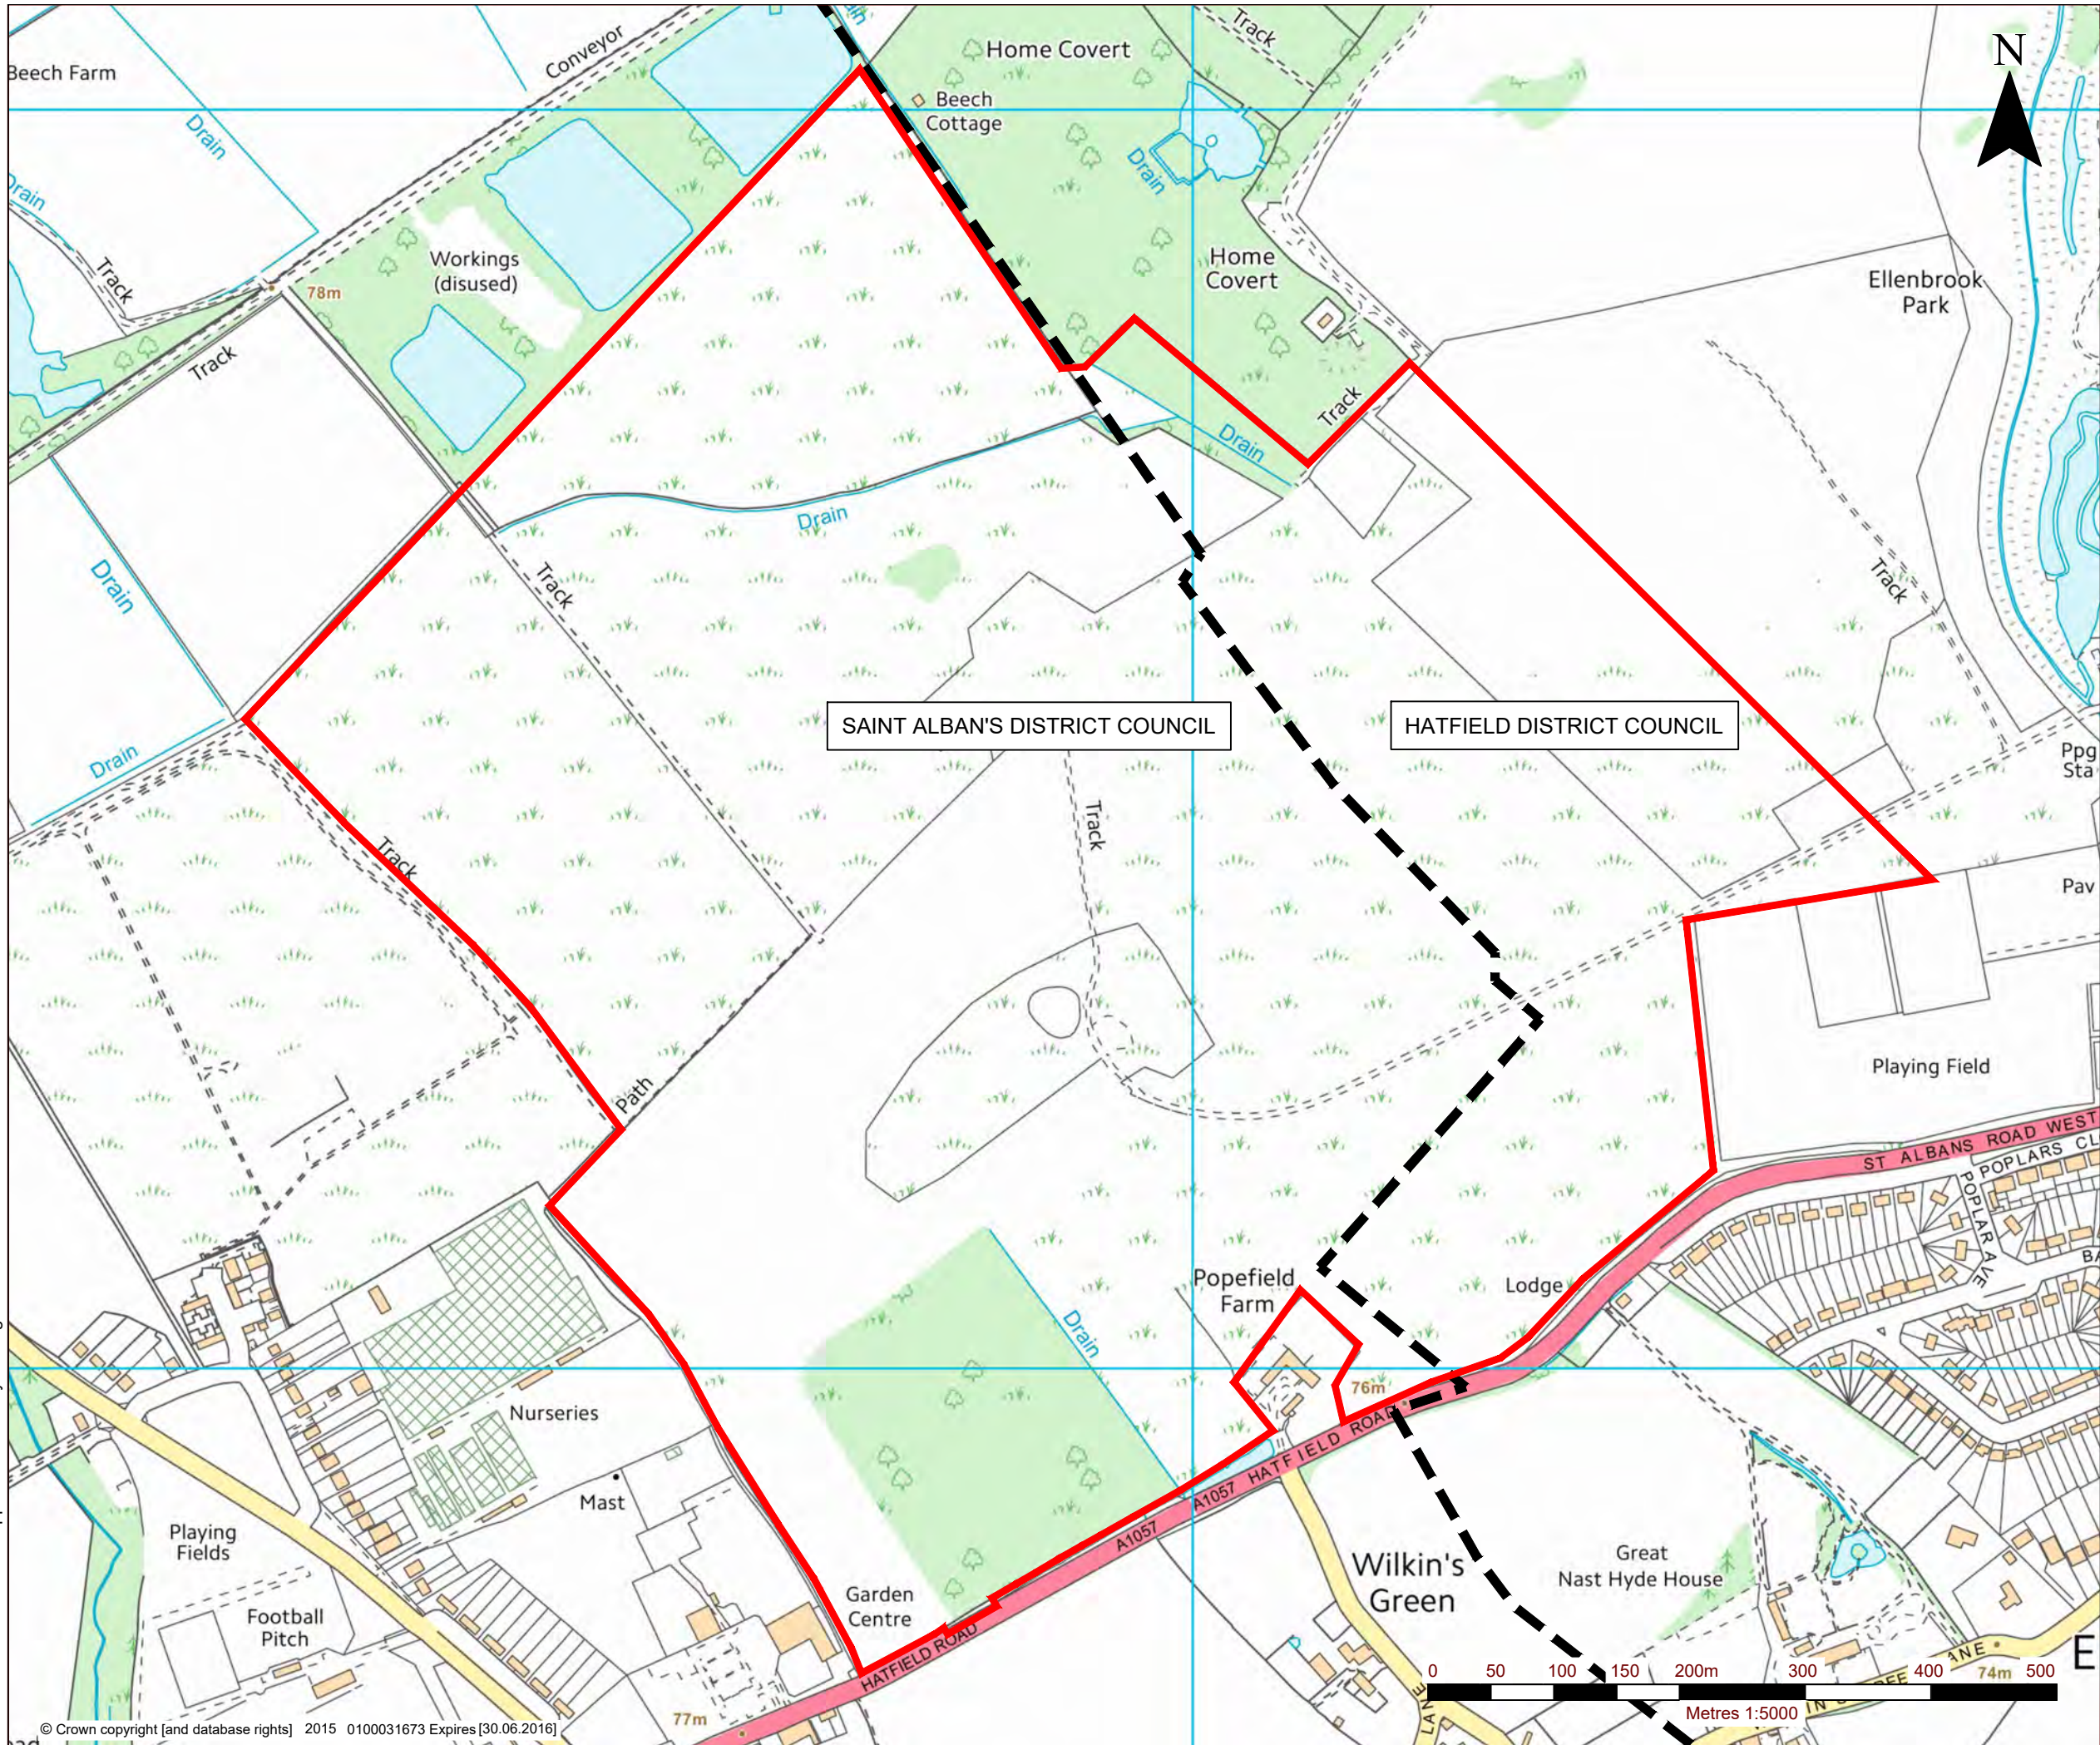

LEGEND

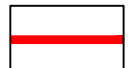 APPLICATION SITE BOUNDARY

 DISTRICT BOUNDARY


built on relationships



ASPECT HOUSE
ASPECT BUSINESS PARK
BENNERLEY ROAD
NOTTINGHAM. NG6 8WR
T: 01159 647280
F: 01159 751576
www.slrconsulting.com

HATFIELD AERODROME
ENVIRONMENTAL STATEMENT
APPLICATION SITE LAYOUT
HQ 2/2

Scale 1:5 000 @ A3 Date NOVEMBER 2015

01009.00132.16.HQ2-2.0 Application Site Layout.dwg

01009.00132.16.HQ2-3.0 Topographic Survey.dwg

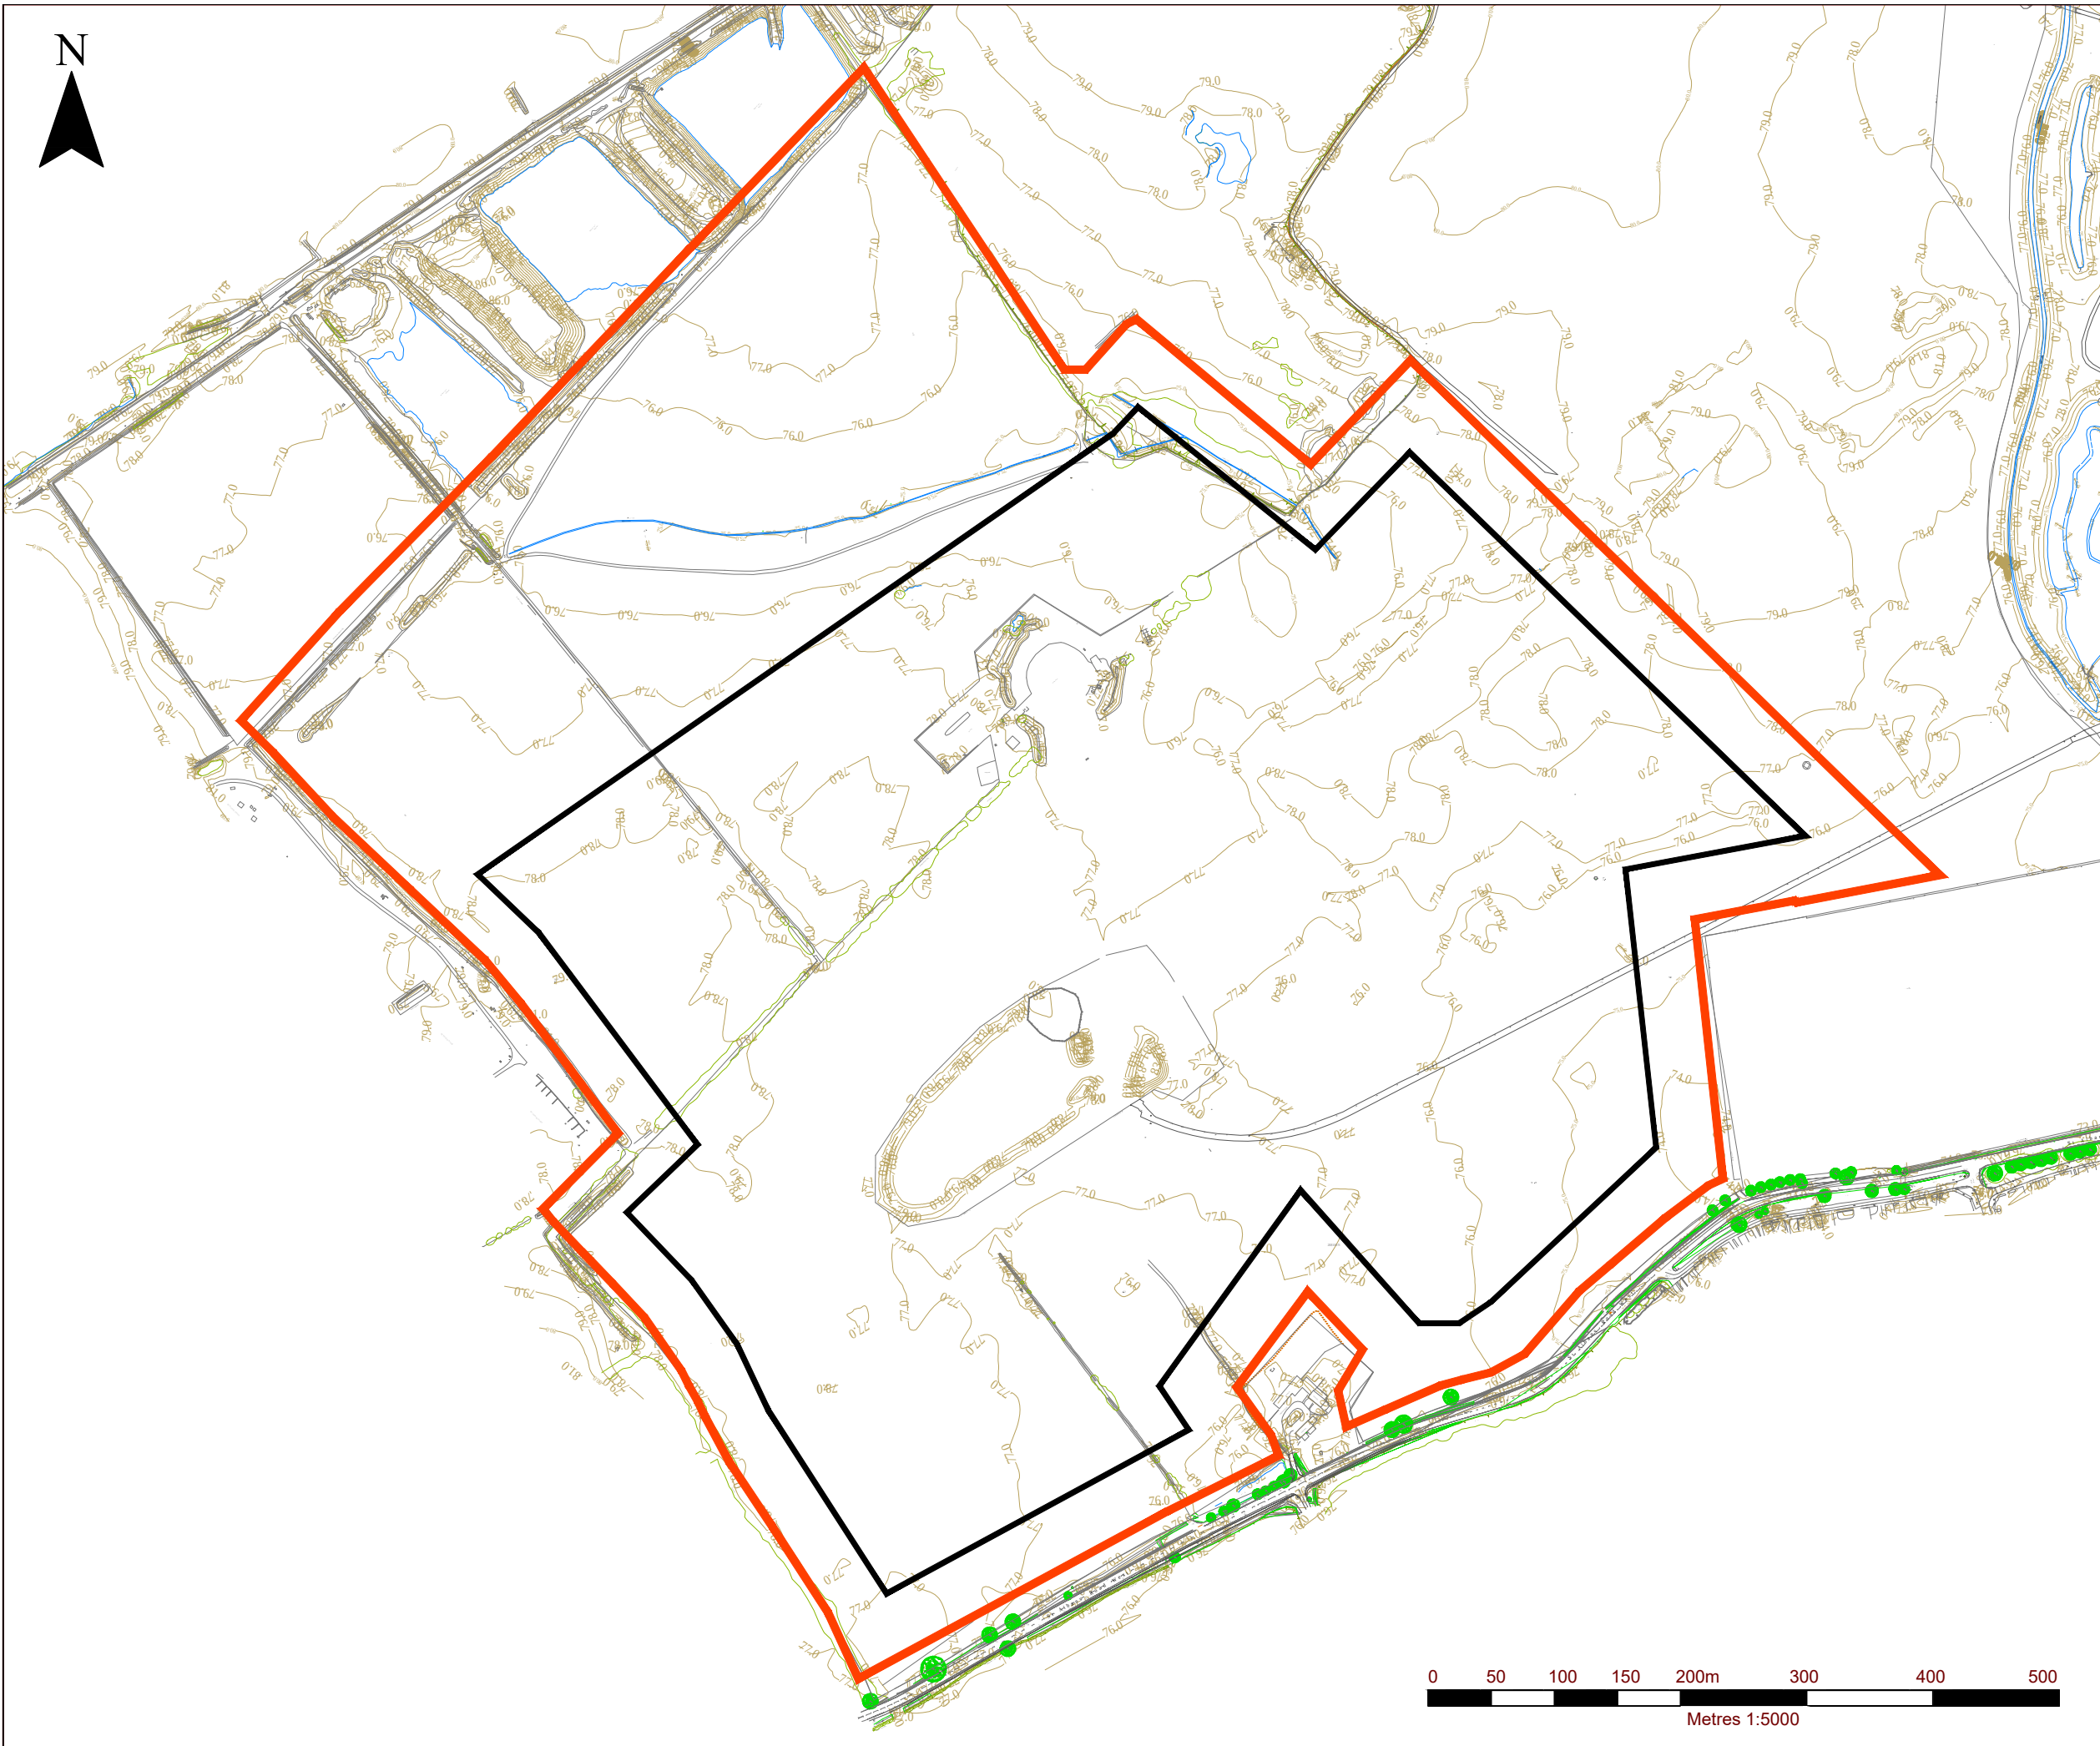

NOTES

1. DRAWING IS BASED ON BRETT TOPOGRAPHICAL SURVEY RECIEVED NOVEMBER 2014.

- LEGEND
- APPLICATION SITE BOUNDARY
 - PHASE BOUNDARY
 - TOPOGRAPHIC CONTOURS (mAOD)



SLR

ASPECT HOUSE
ASPECT BUSINESS PARK
BENNERLEY ROAD
NOTTINGHAM. NG6 8WR
T: 01159 647280
F: 01159 751576
www.slrconsulting.com

HATFIELD AERODROME
ENVIRONMENTAL STATEMENT
TOPOGRAPHIC SURVEY

HQ 2/3

Scale 1:5 000 @ A3 Date NOVEMBER 2015