
948fc55d-4937-494b-b777-4709903e45d5


Drawing Number
167037-TGP-22-MVL3-DRG-T-LP-160716 A01




Existing Internal Elevation G-G
Scale 1:50

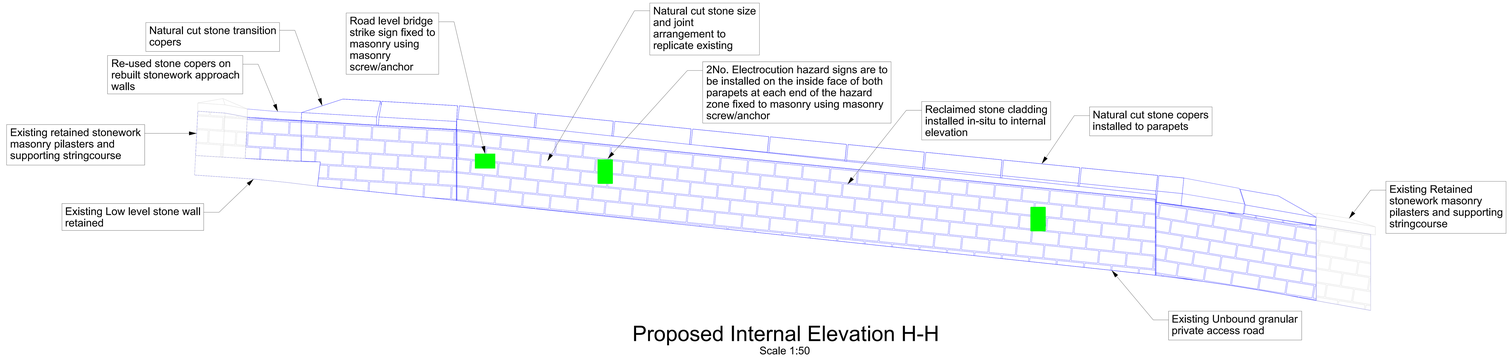

Proposed Internal Elevation H-H
Scale 1:50

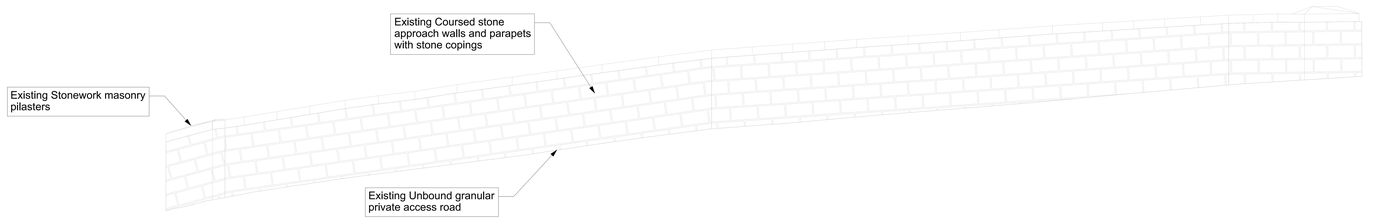


Existing Internal Elevation I-I
Scale 1:50

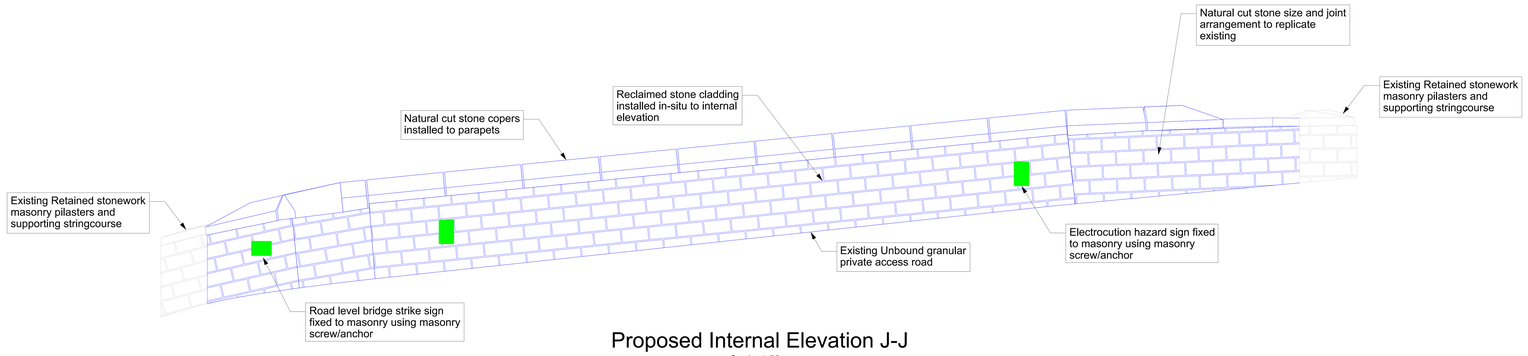

Proposed Internal Elevation J-J
Scale 1:50

OS map data reproduced by permission of Ordnance Survey on behalf of HMSO. © Crown copyright 2021. All rights reserved. Ordnance Survey licence number 0100040692

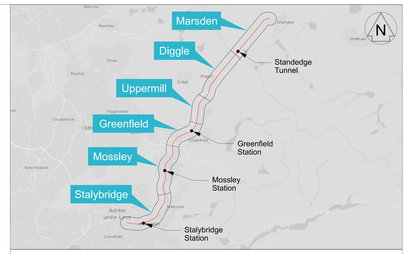

Legend

- Proposed TWAO Works
- NR Permitted Development Works
- Existing Features

Notes

1. All dimensions are in millimetres unless shown otherwise. All levels are in metres above Ordnance Survey Datum Newlyn. Do not scale from this drawing.
2. This drawing to be read in conjunction with drawing:
   167037-TGP-25-MVL3-DRG-T-LP-160713
   167037-TGP-25-MVL3-DRG-T-LP-160714
   167037-TGP-25-MVL3-DRG-T-LP-160715
3. Existing stonework to be recovered and reused at multiple sites along the route. Where existing stone reuse is not possible due to the recovery rate, new stone will be procured to match existing. New stone will be used for all rail facing stone cladding. All new stone will be natural cut stone.

0 1 2 3 4 5m
SCALE 1:50 at A1

The Network Rail (Stalybridge to Diggle (Saddleworth) Enhancements) Order

Rev	Date	Description of Revisions	Drawn	Chkd	Appr
P04	05/12/24	For Legal Review	ET	RT	
P05	10/06/25	Issued for Legal Review	AW	GM	TL
P06	22/07/25	For Legal Review	RH	GM	TL
A01	22/07/25	For Legal Review	RH	GM	TL

Status: Fit for Internal Review & Comment
Suitability: S3

NetworkRail

Authorised | Signed | Date

Contractor(s): Tony Gee & Partners LLP

Location: STALYBRIDGE STN - HEATON LODGE JN (HUDD-MANC LINE)

Type: Drawings | Sub-type:
Role: Town and Country Planner | Sub-Role: General
Zone: Alpha
Phasing: Proposed | Project Stage: PACE 2 ES4

Project: Transpennine Route Upgrade

Contract No.: 167037

Contract Title: 2BC Stalybridge to Huddersfield

Drawing Title: Listed Building Consent Drawing - MVL3/7 Heyrod Hall Overbridge Existing & Proposed Elevation & Section 3

Designed	R. Taylor		22/07/25
Drawn	R.Hernandez	Electronically Signed	22/07/25
Checked	G.Mcsharry	Electronically Signed	22/07/25
Approved	T.Lachut	Electronically Signed	22/07/25

Scale(s): As Shown
ELR & Mileage: 9.0098 to 0
Alternative Reference
Sheet: of
Drawing Number: 167037-TGP-22-MVL3-DRG-T-LP-160716
Revision: A01

Sheet Size A1 594 x 841

Published
Published
Published
Published
Published