
aad95fc4-e11c-497f-9b76-6fb232dd3dfb

Drawing Number
167037-TGP-25-MVL3-DRG-T-LP-162013 A01




Existing Plan
Scale 1:100

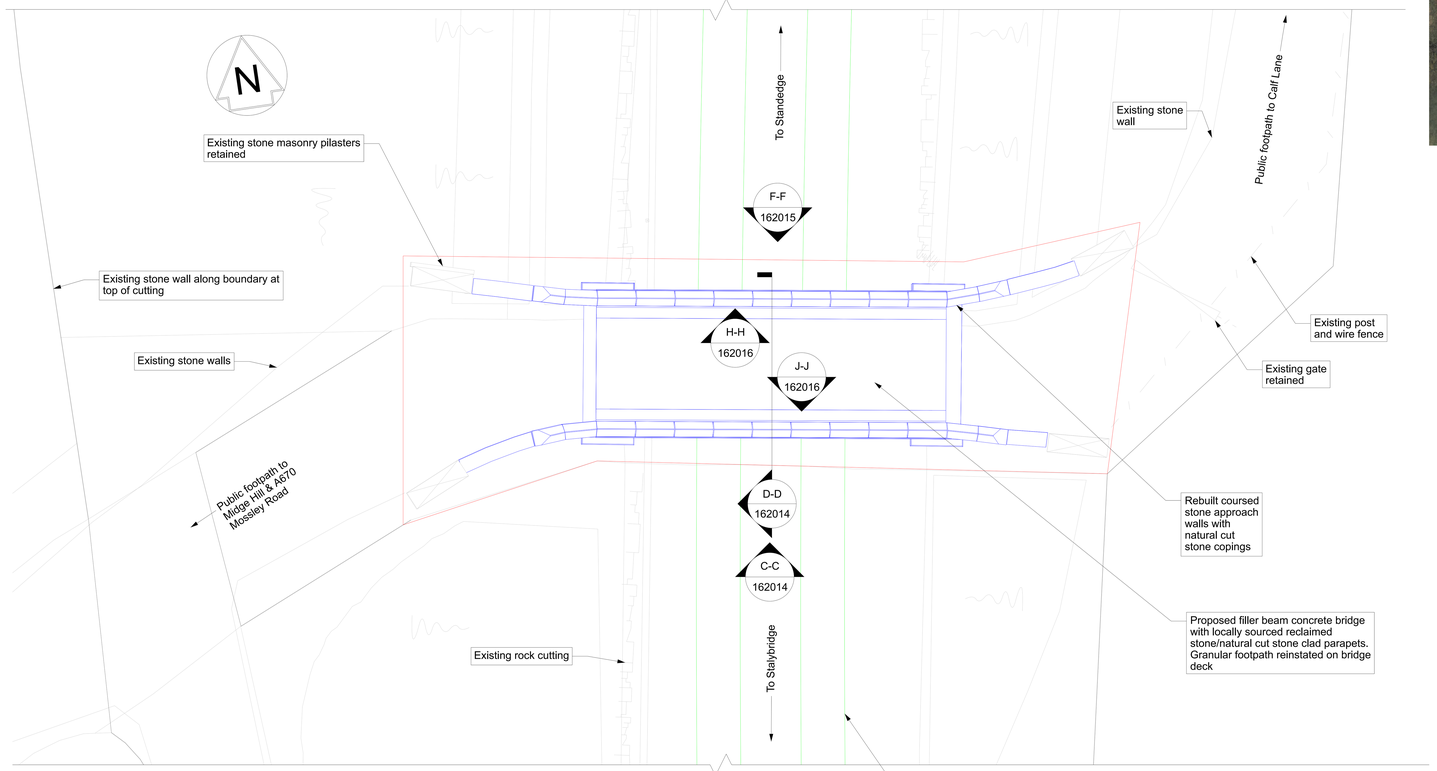

Proposed Plan
Scale 1:100



Aerial View
NTS

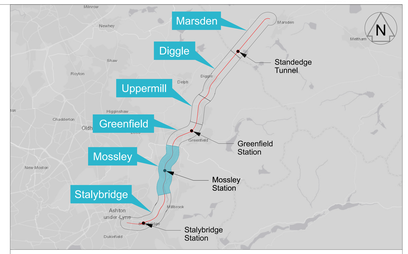


Legend

- Listed Building Consent Application Boundary
- Existing Network Rail Boundary
- Proposed TWAO Works
- NR Permitted Development Works
- Existing Features

Notes

1. All dimensions are in millimetres unless shown otherwise. All levels are in metres above Ordnance Survey Datum Newlyn. Do not scale from this drawing.
2. This drawing to be read in conjunction with drawing:
   167037-TGP-25-MVL3-DRG-T-LP-162014
   167037-TGP-25-MVL3-DRG-T-LP-162015
   167037-TGP-25-MVL3-DRG-T-LP-162016

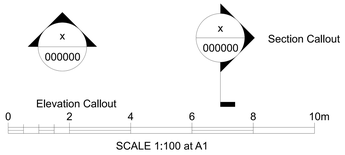

SCALE 1:100 at A1

The Network Rail (Stalybridge to Diggle (Saddleworth) Enhancements) Order

Rev	Date	Description of Revisions	Drawn	Chkd	Appr
P04	05/12/24	For Legal Review	ET	RT	
P05	10/06/25	Issued for Legal Review	AW	GM	TL
P06	22/07/25	For Legal Review	RH	GM	TL
A01	22/07/25	For Legal Review	RH	GM	TL

Status: Fit for Internal Review & Comment
Suitability: S3

NetworkRail

Authorised		Signed	Date

Contractor(s): Tony Gee & Partners LLP

Location: STALYBRIDGE STN - HEATON LODGE JN (HUDD-MANC LINE)

Type	Drawings	Sub-type	
Role	Town and Country Planner	Sub-Role	General
Zone	Stalybridge to Diggle		
Phasing	Existing	Project Stage	PACE 2 ES4

Project: Transpennine Route Upgrade

Contract No.: 167037

Contract Title: 2BC Stalybridge to Huddersfield

Drawing Title:
Listed Building Consents
Drawing - MVL3/20
Wright Mill Overbridge
Existing and Proposed Plan

Designed	R. Taylor	Signed	Date 22/07/25
Drawn	R.Hernandez	Signed Electronically Signed	Date 22/07/25
Checked	G.Mcsharry	Signed Electronically Signed	Date 22/07/25
Approved	T.Lachut	Signed Electronically Signed	Date 22/07/25

Scale(s): As Shown
ELR & Mileage: 11.106 to 0
Alternative Reference:
Sheet: of

Drawing Number: 167037-TGP-25-MVL3-DRG-T-LP-162013
Revision: A01

OS map data reproduced by permission of Ordnance Survey on behalf of HMSO. © Crown copyright 2021. All rights reserved. Ordnance Survey licence number 0100040692

Published Published Published Published Published Published

Sheet Size A1 594 x 841