

Drawing Number
167037-TGP-27-MVL3-DRG-T-LP-163950 A01

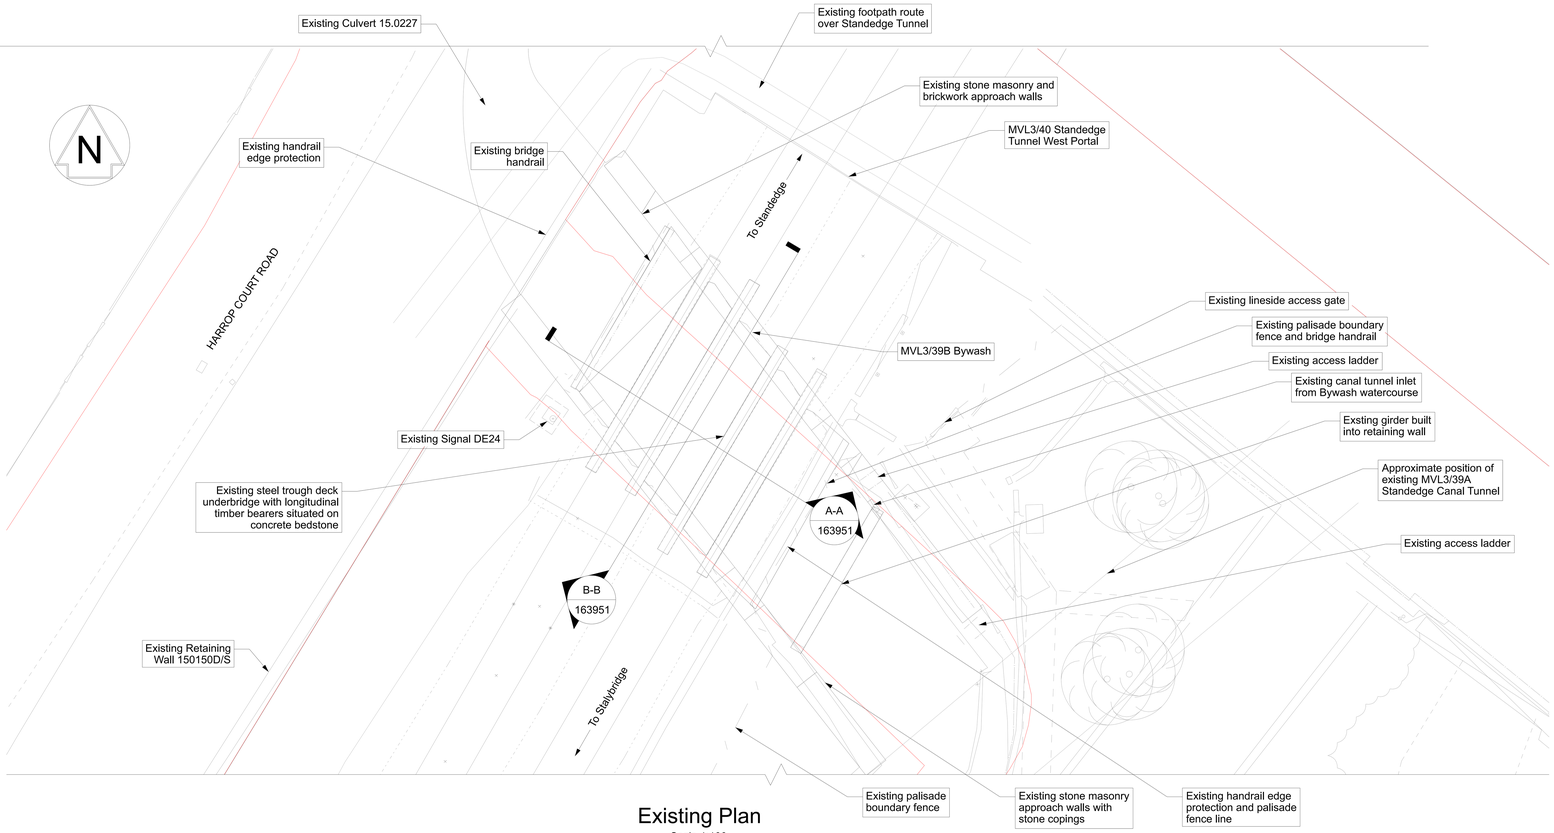

Existing Plan
Scale 1:100



Aerial View
Scale NTS

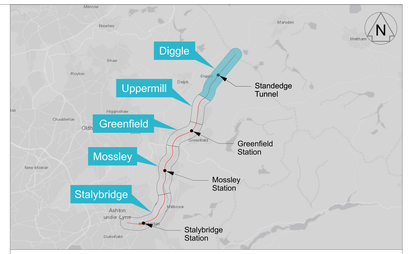


Legend
- TWAO Planning Application Boundary
- Existing Network Rail Boundary
- Proposed TWAO Works
- NR Permitted Developement Works
- Existing Features

Notes

1. In constructing or maintaining the works identified as scheduled works in schedule 1 of the Network Rail (Stalybridge to Diggle (Saddleworth) Enhancements) Order. Network Rail may deviate from the dimensions shown on this drawing to the extent permitted by the order.
2. All dimensions in millimetres unless shown otherwise. All levels in metres above ordnance datum Newlyn. Do not scale from this drawing
3. This drawing shall be read in conjunction with the following drawing(s): 167037-TGP-27-MVL3-DRG-T-LP-163951
4. Overhead Line Equipment (OLE) is only shown on route drawings (refer to drawings 167037-TGP-2BC-MVL3-DRG-T-LP-000101 to 167037-TGP-2BC-MVL3-DRG-T-LP-000121) and for Listed Building Consent structures

x
000000
Section Callout

0 2 4 6 8 10m
SCALE 1:100 at A1

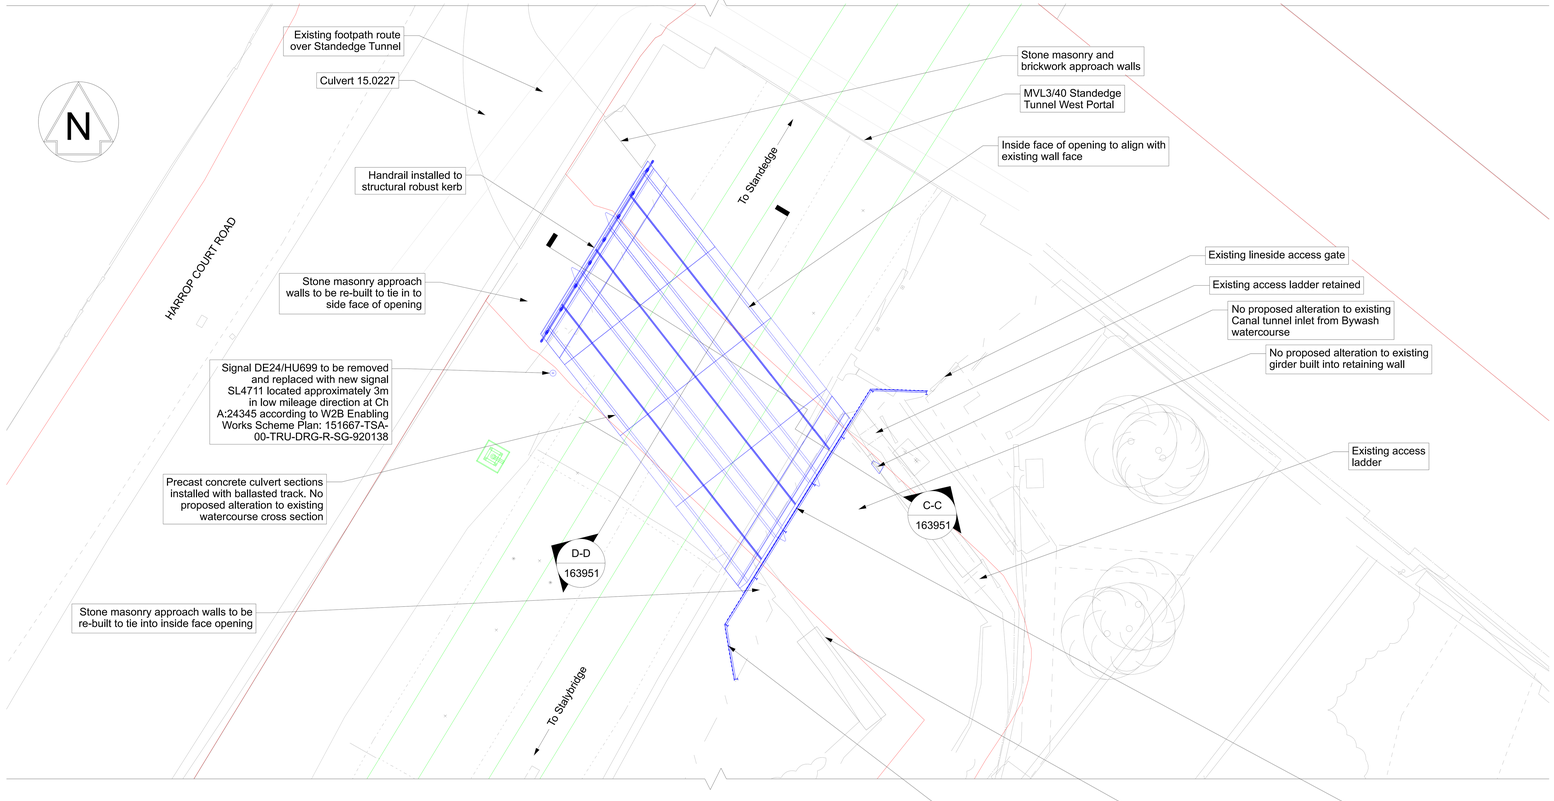

Proposed Plan
Scale 1:100

OS map data reproduced by permission of Ordnance Survey on behalf of HMSO. © Crown copyright 2021. All rights reserved. Ordnance Survey licence number 0100040692

The Network Rail (Stalybridge to Diggle (Saddleworth) Enhancements) Order

Rev	Date	Description of Revisions	Drawn	Chkd	Appr
P03	10/06/25	Issued for Legal Review	AW	GM	TL
P04	22/07/25	For Legal Review	RH	GM	TL
P05	16/09/25	For Legal Review	AW	AM	KM
A01	16/09/25	For Legal Review	AW	AM	KM

Status: Fit for Internal Review & Comment
Suitability: S3

NetworkRail

Authorised | Signed | Date

Contractor(s): Tony Gee & Partners LLP

Location: STALYBRIDGE STN - HEATON LODGE JN (HUDD-MANC LINE)

Type: Drawings | Sub-type: Planning
Role: Town and Country Planner | Sub-Role: General
Zone: Diggle to Marsden
Phasing: Proposed | Project Stage: PACE 2 ES4

Project: Transpennine Route Upgrade
Contract No.: 167037
Contract Title: 2BC Stalybridge to Huddersfield
Drawing Title: Planning Direction Drawing - MVL3/39B Bywash Underbridge Existing and Proposed Plan

Designed	G. Whittaker	Signed	Date 16/09/25
Drawn	A.Williams	Signed Electronically Signed	Date 16/09/25
Checked	A.Murphy	Signed Electronically Signed	Date 16/09/25
Approved	K.Mustapha	Signed Electronically Signed	Date 16/09/25

Scale(s): As Shown
ELR & Mileage: 15.0227 to 0
Alternative Reference
Sheet: 1 of 1
Drawing Number: 167037-TGP-27-MVL3-DRG-T-LP-163950
Revision: A01

Published Published Published Published Published Published