

Drawing Number
167037-TGP-2BC-MVL3-DRG-T-LP-000104 A01

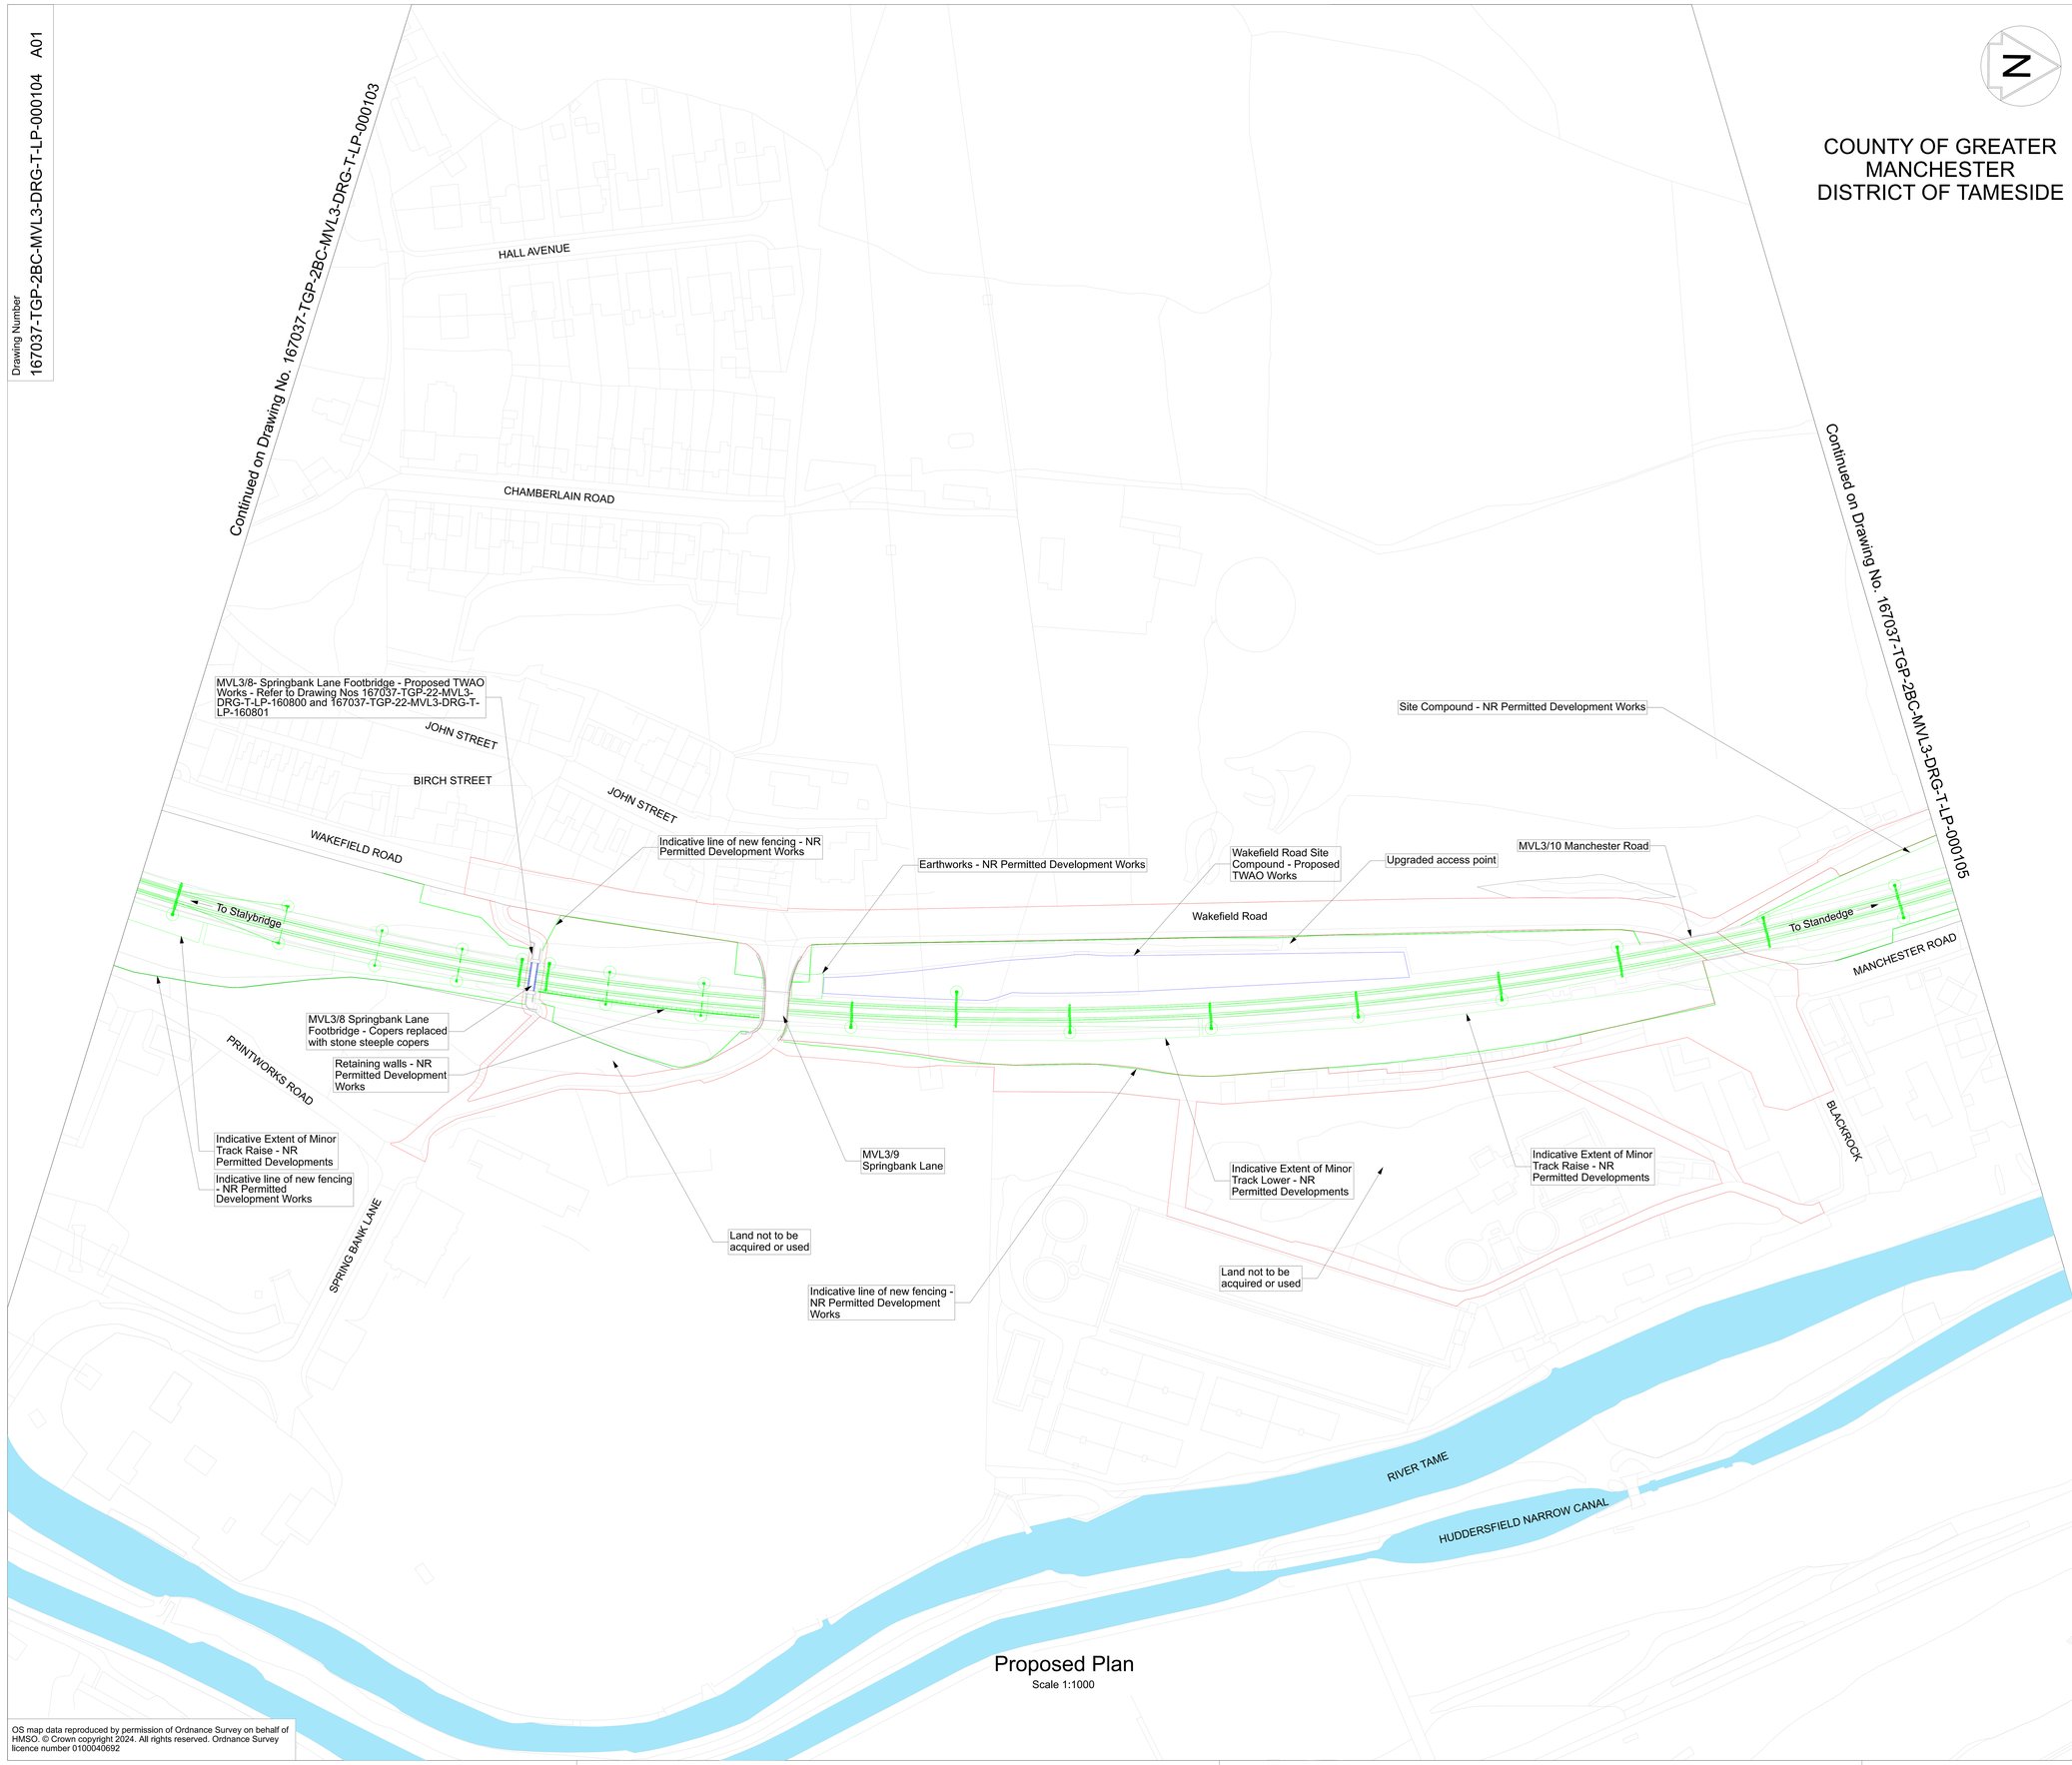

Proposed Plan
Scale 1:1000

OS map data reproduced by permission of Ordnance Survey on behalf of HMSO. © Crown copyright 2024. All rights reserved. Ordnance Survey licence number 0100040692

COUNTY OF GREATER MANCHESTER
DISTRICT OF TAMESIDE

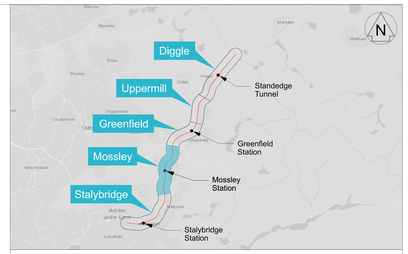

Legend

- TWAO Planning Application Boundary
- Existing Network Rail Boundary
- Proposed TWAO Works
- NR Permitted Development Works
- Existing Features

Notes

1. All Dimensions are in millimetres unless shown otherwise.
2. Do not scale from this drawing
3. In constructing or maintaining the works identified as scheduled works in schedule 1 of the Network Rail (Stalybridge to Diggle (Saddleworth) Enhancements) Order. Network Rail may deviate from the dimensions shown on this drawing to the extent permitted by the Order.
4. This drawing is to be read in conjunction with drawing:
   167037-TGP-22-MVL3-DRG-T-LP-000101 to
   167037-TGP-22-MVL3-DRG-T-LP-000103
   167037-TGP-22-MVL3-DRG-T-LP-000105 to
   167037-TGP-22-MVL3-DRG-T-LP-000121
   167037-TGP-22-MVL3-DRG-T-LP-160800
   167037-TGP-22-MVL3-DRG-T-LP-160801
   167037-TGP-22-MVL3-DRG-T-LP-160900
   167037-TGP-22-MVL3-DRG-T-LP-160901
   167037-TGP-22-MVL3-DRG-T-LP-160910
   167037-TGP-22-MVL3-DRG-T-LP-160911
   167037-TGP-22-MVL3-DRG-T-LP-161000
   167037-TGP-22-MVL3-DRG-T-LP-161001

OLE Portals - NR Permitted Development Works

0 20 40 60 80 100m
SCALE 1:1000 at A1

The Network Rail (Stalybridge to Diggle (Saddleworth) Enhancements) Order

Rev	Date	Description of Revisions	Drawn	Chkd	Appr
P02	22/07/25	For Legal Review	RH	GM	TL
P03	16/09/25	For Legal Review	AW	AM	KM
P04	09/10/25	A01 TWAO Submission	SA	GM	TL
A01	09/10/25	A01 TWAO Submission	SA	GM	TL

Status: Fit for Internal Review & Comment
Suitability: S3

NetworkRail

Authorised | Signed | Date

Contractor(s): Tony Gee & Partners LLP

Location: STALYBRIDGE STN - HEATON LODGE JN (HUDD-MANC LINE)
Type: Drawings
Sub-type: Planning
Role: Town and Country Planner
Sub-Role: General
Zone: Project 2BC Holistic
Phasing: Proposed
Project Stage: PACE 2 ES4

Project: Transpennine Route Upgrade
Contract No.: 167037
Contract Title: 2BC Stalybridge to Huddersfield
Drawing Title: Planning Direction Drawing Route Drawing Sheet No. 4

Designed	R Swain	Signed	Date 09/10/25
Drawn	S.Ashman	Signed Electronically Signed	Date 09/10/25
Checked	G.Mcsharry	Signed Electronically Signed	Date 09/10/25
Approved	T.Lachut	Signed Electronically Signed	Date 09/10/25

Scale(s): As Shown
ELR & Mileage: 7.163 to 29.0957
Alternative Reference
Sheet of
Drawing Number: 167037-TGP-2BC-MVL3-DRG-T-LP-000104
Revision: A01

Published