

9f1f6105-7791-49d3-8874-2a5402099c9b

Drawing Number
167037-TGP-25-MVL3-DRG-T-LP-162502 A01

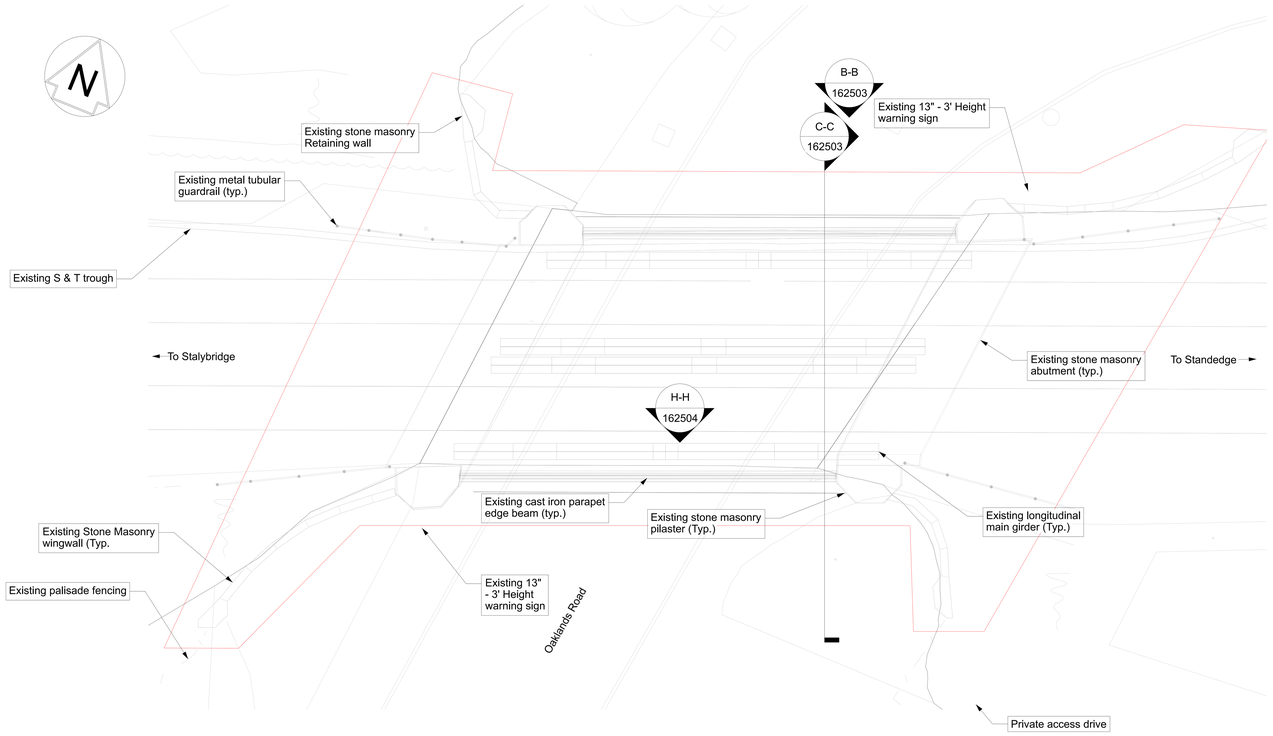


Existing Plan
Scale 1:100

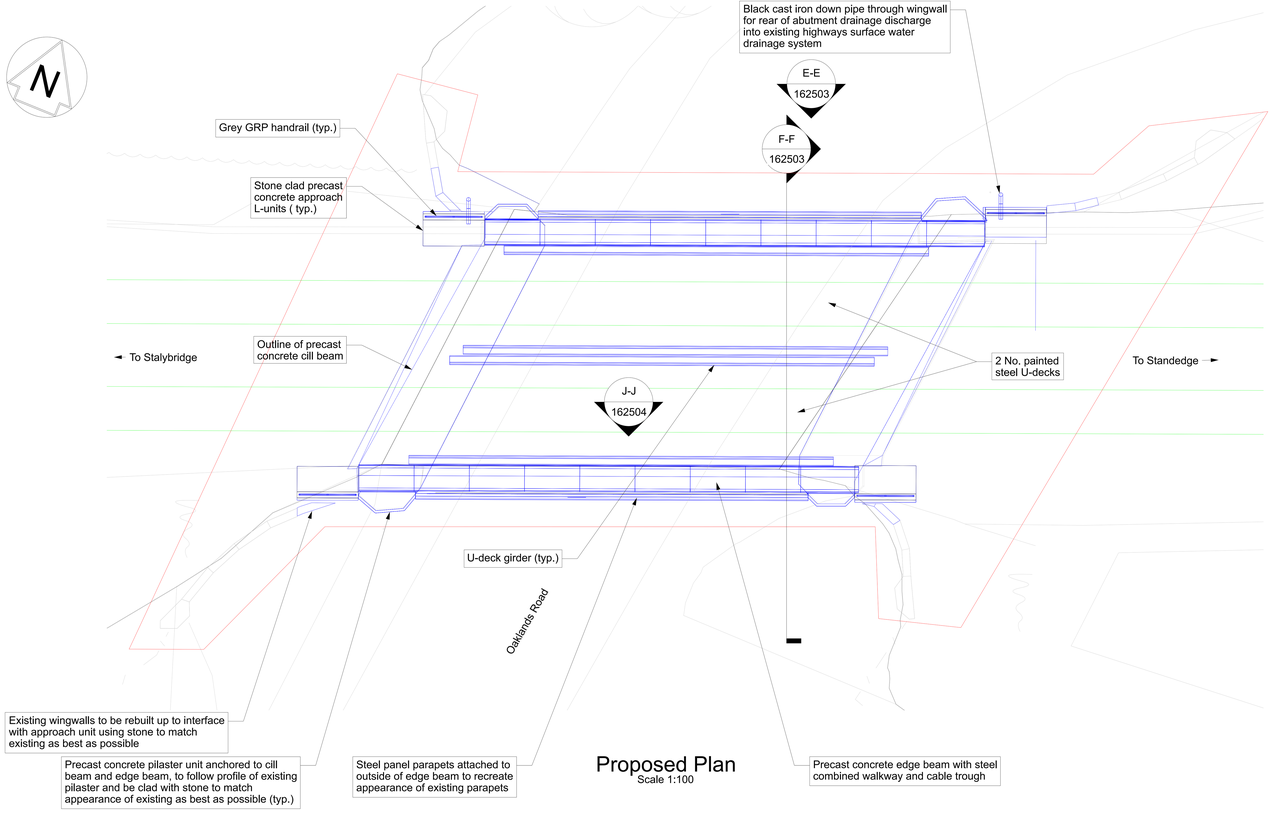

Proposed Plan
Scale 1:100




Aerial View
Scale N.T.S

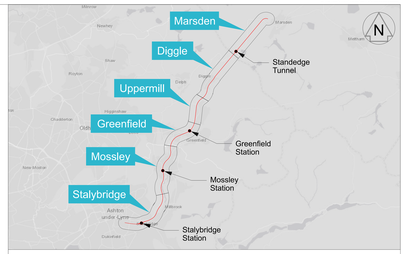

Legend
- Listed Building Consent Boundary
- Existing Network Rail Boundary
- Proposed TWAO Works
- NR Permitted Development Works
- Existing Features

Notes
1. All dimensions are in millimetres unless shown otherwise. All levels are in metres above Ordnance Survey Datum Newlyn. Do not scale from this drawing.
2. This drawing shall be read in conjunction with following drawing(s)
   167037-TGP-25-MVL3-DRG-T-LP-162503
   167037-TGP-25-MVL3-DRG-T-LP-162504

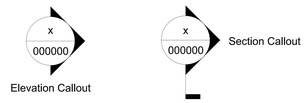

SCALE 1:100 at A1

The Network Rail (Stalybridge to Diggle (Saddleworth) Enhancements) Order

Rev	Date	Description of Revisions	Drawn	Chkd	Appr
P02	01/05/25	Updated Draft TWAO Submission	AW	PW	
P03	10/06/25	Issued for Legal Review	AW	GM	TL
P04	22/07/25	For Legal Review	RH	GM	TL
A01	22/07/25	For Legal Review	RH	GM	TL

Status: Fit for Internal Review & Comment
Suitability: S3

NetworkRail

Authorised		Signed	Date
Contractor(s)	Tony Gee & Partners LLP		
Location	STALYBRIDGE STN - HEATON LODGE JN (HUDD-MANC LINE)		
Type	Drawings	Sub-type	General Arrangement
Role	Town and Country Planner	Sub-Role	General
Zone	Stalybridge to Diggle		
Phasing	Proposed	Project Stage	PACE 2 ES4
Project	Transpennine Route Upgrade		
Contract No.	167037		
Contract Title	2BC Stalybridge to Huddersfield		
Drawing Title	Listed Building Consent MVL3/25 Royal George Underbridge Existing and Proposed Plan		
Designed	P. Wheeler	Signed	Date 22/07/25
Drawn	R.Hernandez	Signed Electronically Signed	Date 22/07/25
Checked	G.Mcsharry	Signed Electronically Signed	Date 22/07/25
Approved	T.Lachut	Signed Electronically Signed	Date 22/07/25
Scale(s)	As Shown	ELR & Mileage	12.0511 to 0
Alternative Reference		Sheet	1 of 1
Drawing Number	167037-TGP-25-MVL3-DRG-T-LP-162502	Revision	A01

OS map data reproduced by permission of Ordnance Survey on behalf of HMSO. © Crown copyright 2021. All rights reserved. Ordnance Survey licence number 0100040692

Published

Sheet Size A1 594 x 841