

Published

Drawing Number
167037-TGP-25-MVL3-DRG-T-LP-162813 A01

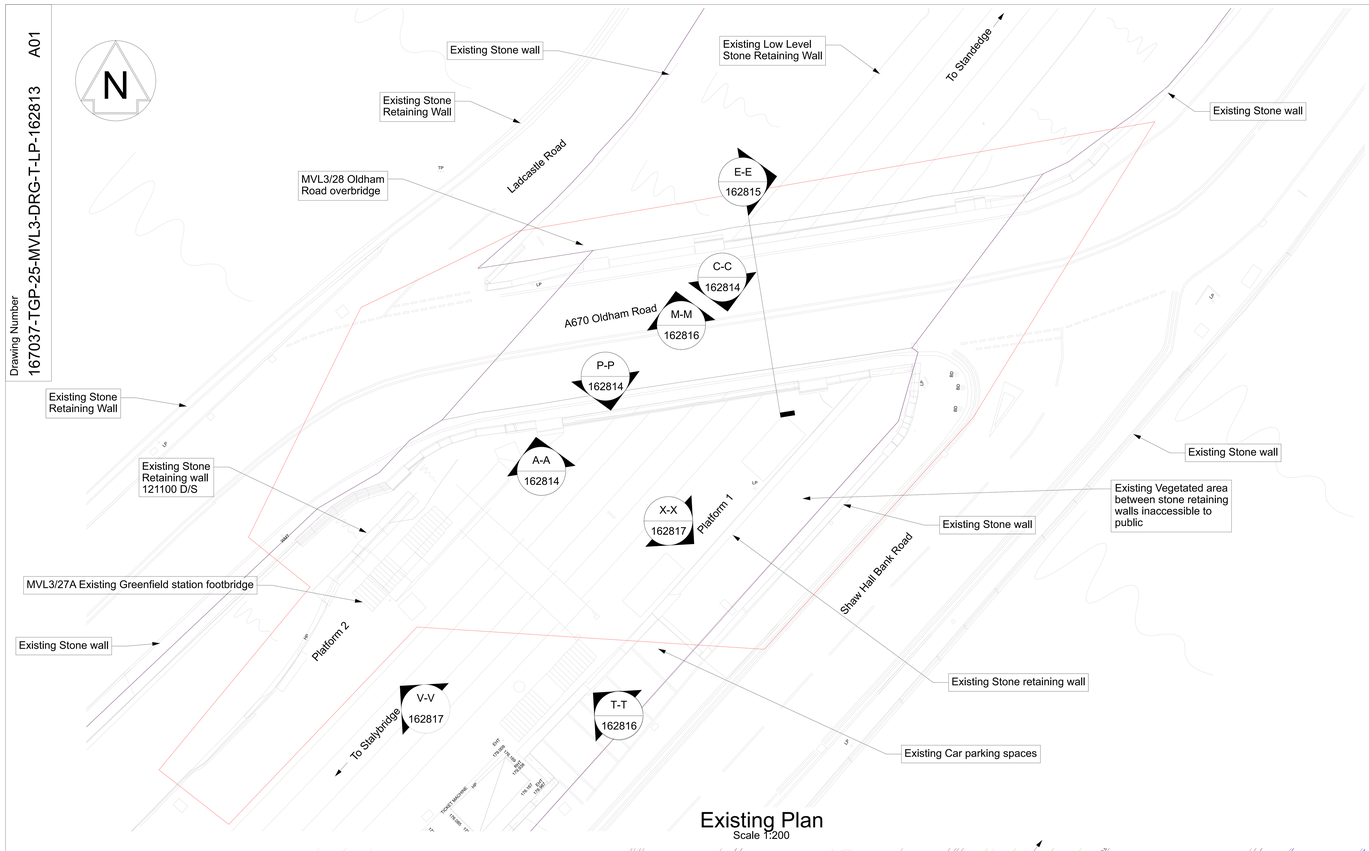

Existing Plan
Scale 1:200

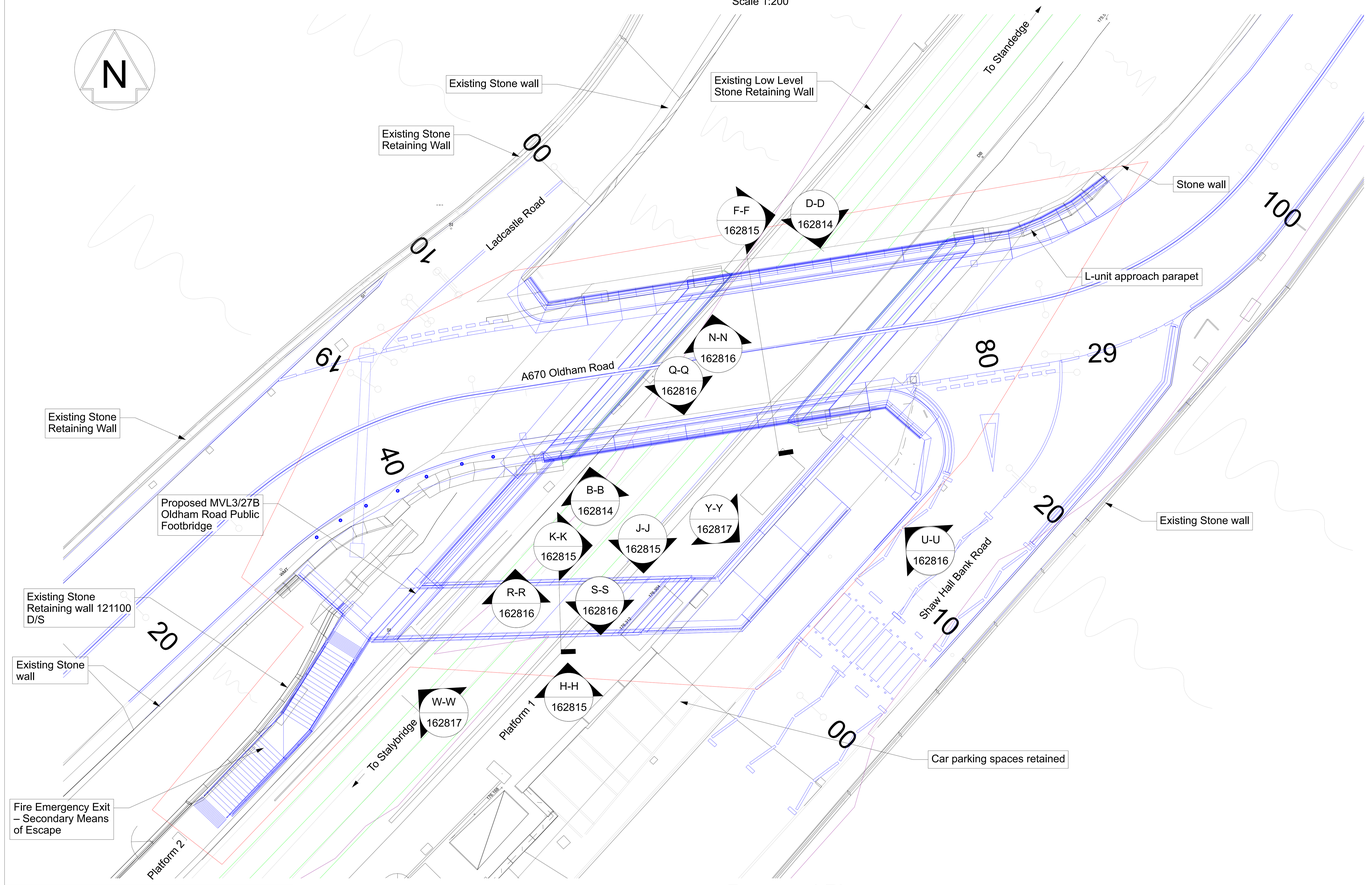


Proposed Plan
Scale 1:200

OS map data reproduced by permission of Ordnance Survey on behalf of HMSO. © Crown copyright 2025. All rights reserved. Ordnance Survey licence number 0100040692



Aerial View
Scale N.T.S

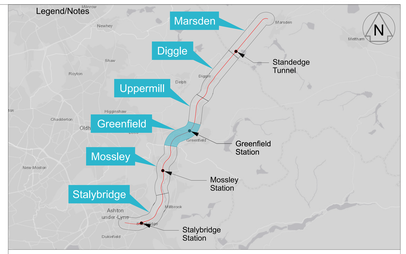


Legend

- Listed Building Consent Boundary
- Existing Network Rail Boundary
- Proposed TWAO Works
- NR Permitted Development Works
- Existing Features

Notes

1. All dimensions in millimetres unless shown otherwise. All levels in metres above Ordnance Survey Datum Newlyn. Do not scale from this drawing
2. Street furniture, signage and lighting is not shown on this drawing for clarity. Refer to highways planning drgs for details.
3. This drawing shall be read in conjunction with following drawing(s):
   167037-TGP-25-MVL3-DRG-T-LP-162814
   167037-TGP-25-MVL3-DRG-T-LP-162815
   167037-TGP-25-MVL3-DRG-T-LP-162816
   167037-TGP-25-MVL3-DRG-T-LP-162817

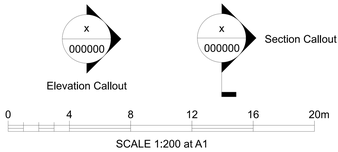

The Network Rail (Stalybridge to Diggle (Saddleworth) Enhancements) Order

Rev	Date	Description of Revisions	Drawn	Chkd	Appr
P03	10/06/25	Issued for Legal Review	MB	GM	TL
P04	22/07/25	For Legal Review	RH	GM	TL
P05	09/10/25	A01 LBC Submission	AM	GM	TL
A01	09/10/25	A01 LBC Submission	AM	GM	TL

Status: Fit for Internal Review & Comment
Suitability: S3

NetworkRail

Authorised		Signed	Date

Contractor(s): Tony Gee & Partners LLP

Location: STALYBRIDGE STN - HEATON LODGE JN (HUDD-MANC LINE)

Type	Drawings	Sub-type	Planning
Role	Town and Country Planner	Sub-Role	General
Zone	Stalybridge to Diggle		
Phasing	Existing	Project Stage	PACE 2 ES4

Project: Transpennine Route Upgrade

Contract No.: 167037

Contract Title: 2BC Stalybridge to Huddersfield

Drawing Title: Listed Building Consent Drawing MVL3/28 Oldham Road Overbridge MVL3/27B Footbridge Existing & Proposed Plan

Designed	M.Angelov	Signed	Date 09/10/25
Drawn	A.Murphy	Signed Electronically Signed	Date 09/10/25
Checked	G.Mcsharry	Signed Electronically Signed	Date 09/10/25
Approved	T.Lachut	Signed Electronically Signed	Date 09/10/25

Scale(s)	As Shown	ELR & Mileage	12.128 to 0
Alternative Reference		Sheet	1 of 1
Drawing Number	167037-TGP-25-MVL3-DRG-T-LP-162813	Revision	A01

Sheet Size A1 594 x 841

Published
Published
Published
Published
Published