

Drawing Number
167037-TGP-22-MVL3-DRG-T-LP-160713 A01

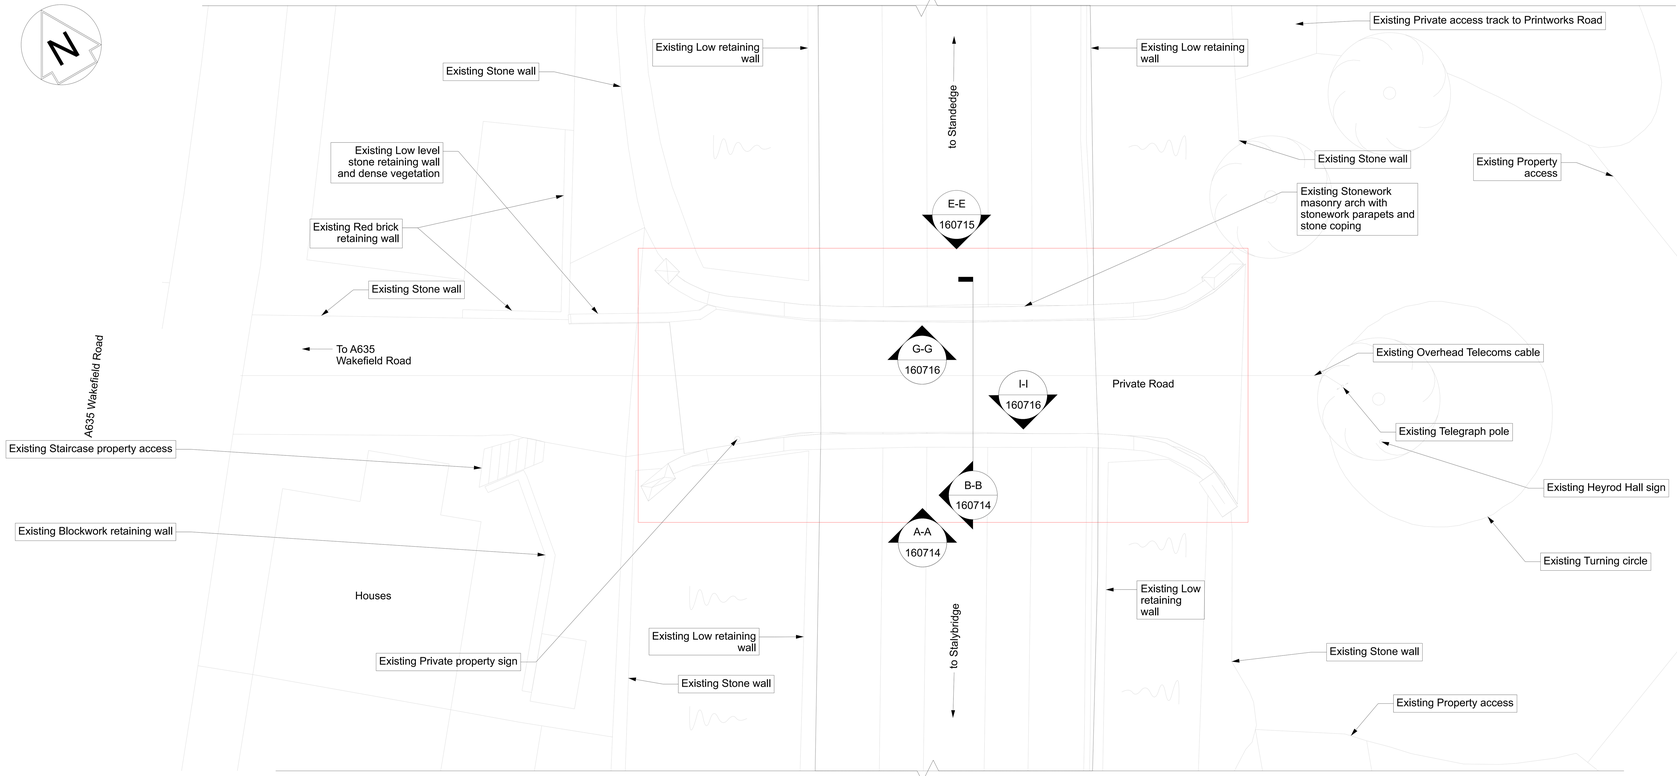

Existing Plan
Scale 1:100

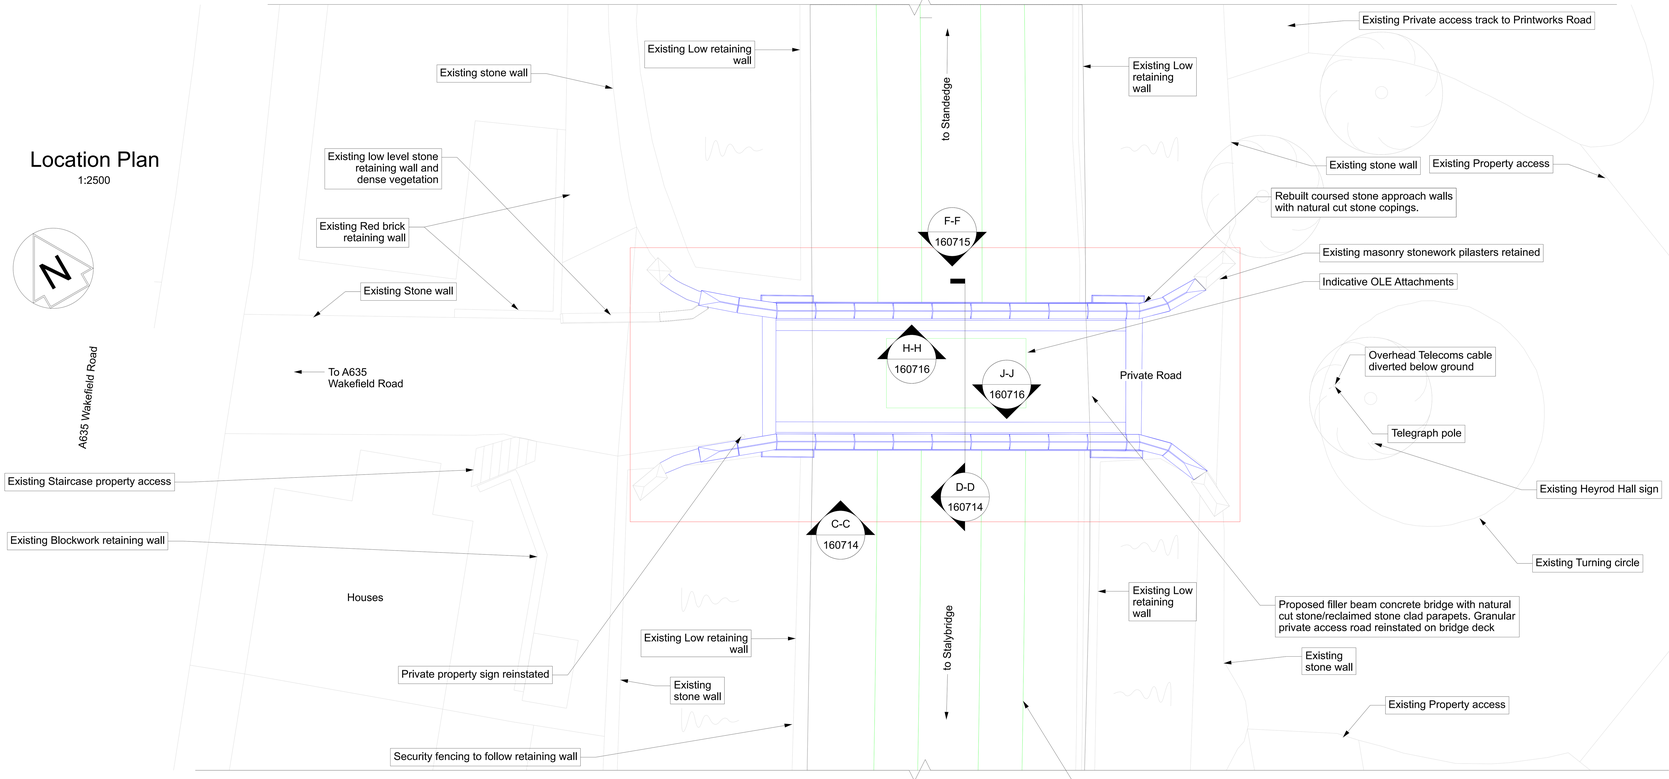


Proposed Plan
Scale 1:100

Location Plan
1:2500



Aerial View
NTS

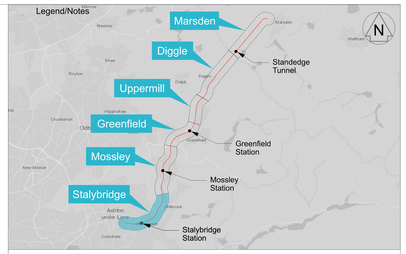

Legend

- Listed Building Consent Boundary
- Existing Network Rail Boundary
- Proposed TWAO Works
- NR Permitted Development Works
- Existing Features

Notes

1. All dimensions are in millimetres unless shown otherwise. All levels are in metres above Ordnance Survey Datum Newlyn. Do not scale from this drawing.
2. This drawing to be read in conjunction with drawing:
   167037-TGP-25-MVL3-DRG-T-LP-160714
   167037-TGP-25-MVL3-DRG-T-LP-160715
   167037-TGP-25-MVL3-DRG-T-LP-160716



Elevation Callout



Section Callout

0 2 4 6 8 10m

SCALE 1:100 at A1

The Network Rail (Stalybridge to Diggle (Saddleworth) Enhancements) Order

Rev	Date	Description of Revisions	Drawn	Chkd	Appr
P04	05/12/24	For Legal Review	ET	RT	
P05	10/06/25	Issued for Legal Review	AW	GM	TL
P06	22/07/25	For Legal Review	RH	GM	TL
A01	22/07/25	For Legal Review	RH	GM	TL

Status: Fit for Internal Review & Comment
Suitability: S3

NetworkRail

Authorised | Signed | Date

Contractor(s)
Tony Gee & Partners LLP

Location: STALYBRIDGE STN - HEATON LODGE JN (HUDD-MANC LINE)

Type: Drawings | Sub-type:
Role: Town and Country Planner | Sub-Role: General
Zone: Alpha
Phasing: Existing | Project Stage: PACE 2 ES4

Project
Transpennine Route Upgrade

Contract No.
167037

Contract Title
2BC Stalybridge to Huddersfield

Drawing Title
Listed Building Consent Drawing - MVL3/7 Heyrod Hall Overbridge - Existing and Proposed Plan

Designed	R. Taylor	Signed	Date 22/07/25
Drawn	R.Hernandez	Signed Electronically Signed	Date 22/07/25
Checked	G.Mcsharry	Signed Electronically Signed	Date 22/07/25
Approved	T.Lachut	Signed Electronically Signed	Date 22/07/25

Scale(s): As Shown
ELR & Mileage: 9.0098 to 0
Alternative Reference
Sheet of
Drawing Number: 167037-TGP-22-MVL3-DRG-T-LP-160713
Revision: A01

OS map data reproduced by permission of Ordnance Survey on behalf of HMSO. © Crown copyright 2024. All rights reserved. Ordnance Survey licence number 0100040692

Published Published Published Published Published

Sheet Size A1 594 x 841