

The Cambridge South East Transport Order

Transport And Works Act 1992


Transport And Works (Applications And Objections Procedure) (England And Wales) Rules 2006

Proposed Site Sections


Document Reference	CSET-12-DP5
Revision Number	00
Applicant	Cambridgeshire County Council
Date	January 2025

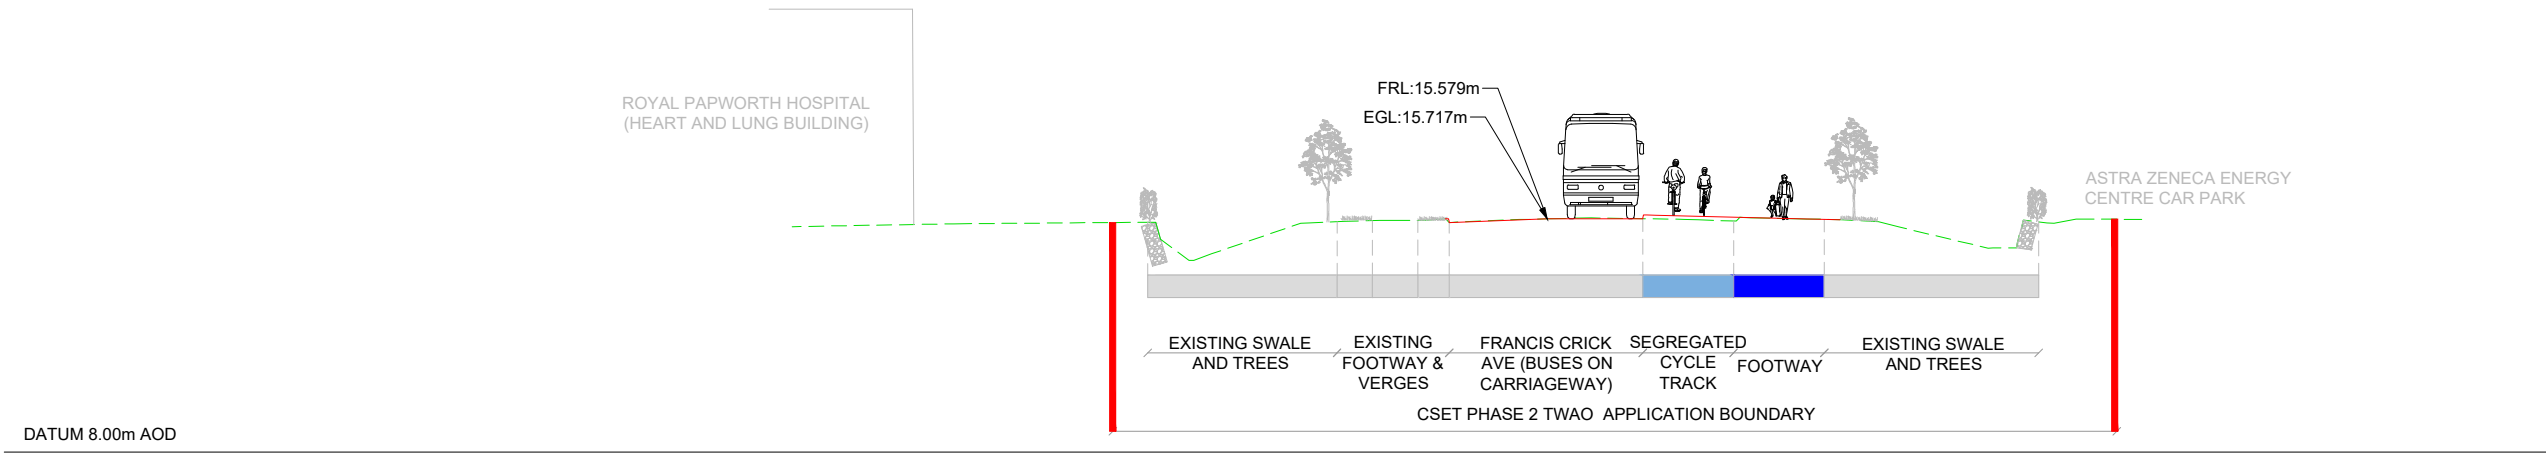


SECTION 1 - CHAINAGE 180m
SCALE : 1:250

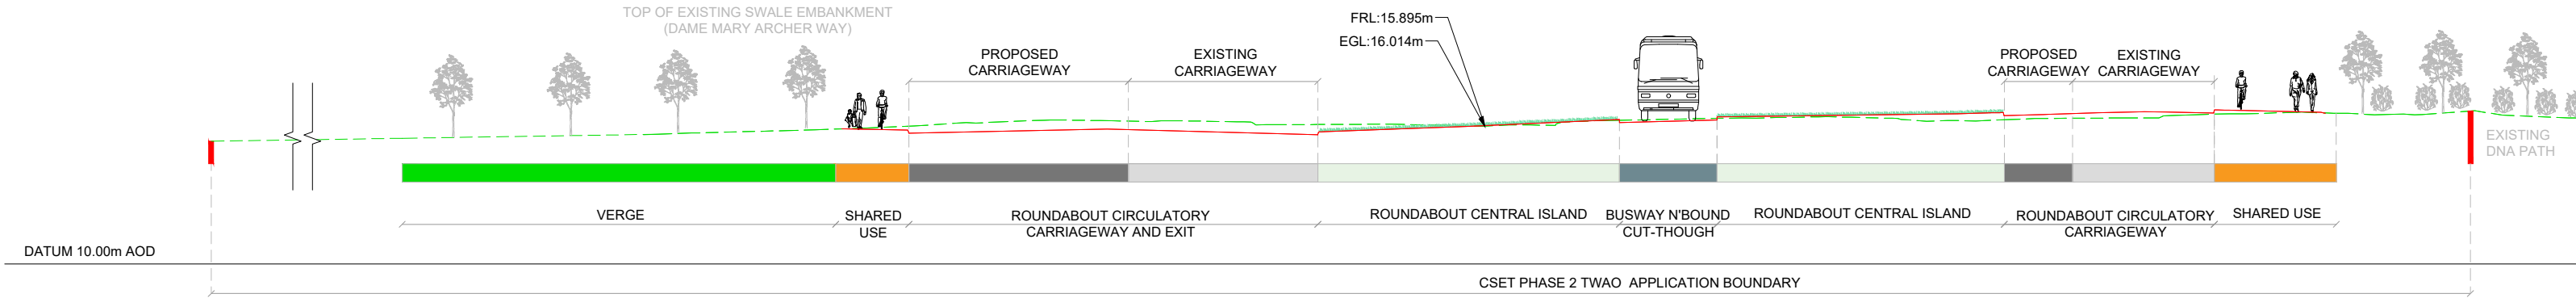

SECTION 2 - CHAINAGE 450m
SCALE : 1:250

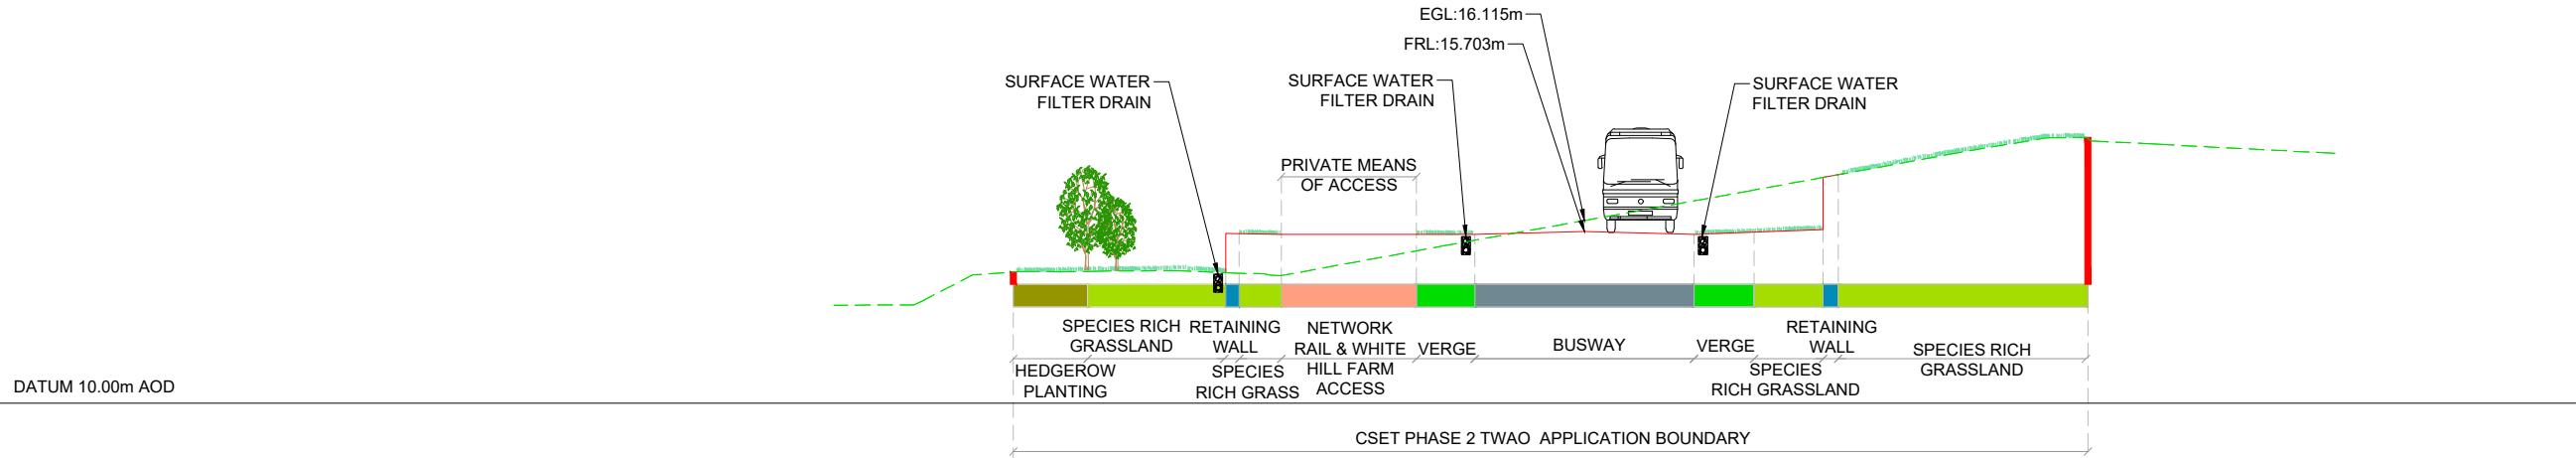

SECTION 3 - CHAINAGE 570m
SCALE : 1:250

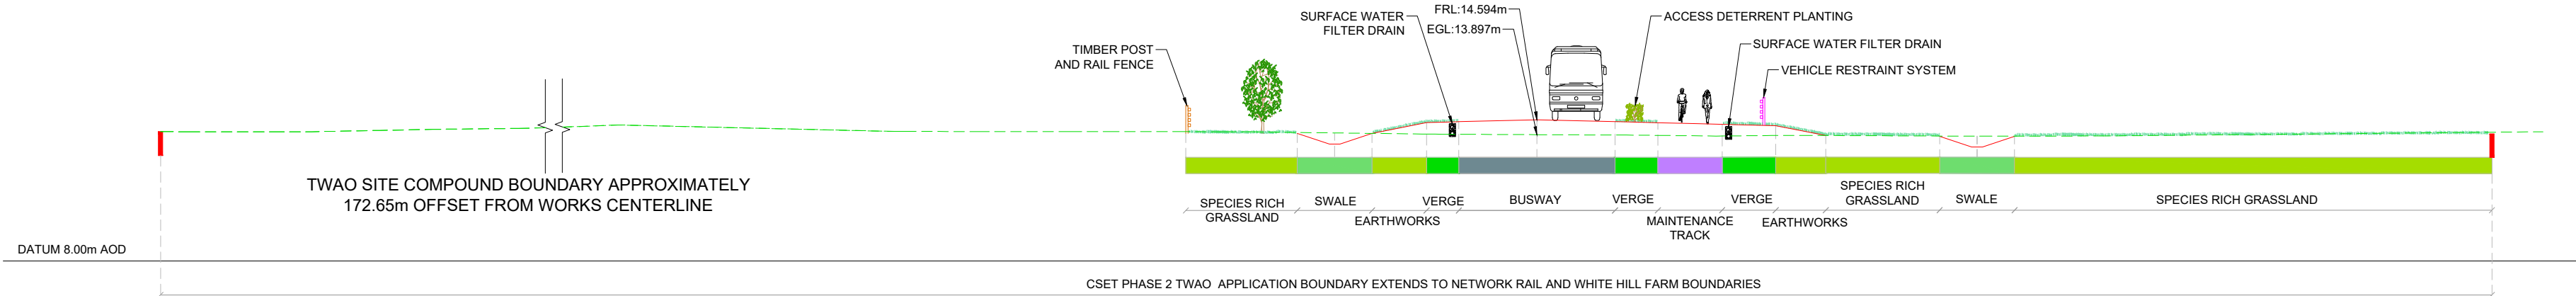

SECTION 4 - CHAINAGE 740m
SCALE : 1:250

- NOTES:
- ALL DIMENSIONS ARE IN METRES UNLESS STATED OTHERWISE.
 - DRAWING TO BE PRINTED IN COLOUR.
 - THE PROPOSED DESIGN INFORMATION SHOWN IS INDICATIVE. DETAILED DESIGN LAYOUTS WILL BE SUBJECT TO APPROVAL BY THE LOCAL PLANNING AUTHORITY OR OVERSEEING ORGANISATION AS PART OF THE DEEMED PLANNING CONDITIONS.
 - THE DRAWING SHALL ONLY BE USED FOR THE INTENDED PURPOSE OF INDICATIVE DESIGN TO SUPPORT A TRANSPORT AND WORKS ACT ORDER APPLICATION.
 - PUBLIC TRANSPORT STOP LOCATIONS AND WAITING AREAS ARE INDICATIVE AND MAY BE SUBJECT TO CHANGE AT THE DETAILED DESIGN STAGE.
 - LANDSCAPE DETAILS ARE INDICATIVE SEE DRAWING NUMBERS 5212868-ATK-ELS-WHL_AL_SCHME-DR-LL-000001 TO 0000018 FOR MORE DETAILS.
 - PRELIMINARY DESIGNS FOR JUNCTION LAYOUT, DRAINAGE, FENCING, VEHICLE RESTRAINT SYSTEMS, LIGHTING, STRUCTURES AND PAVEMENT HAVE BEEN DEVELOPED TO SUPPORT THE PRODUCTION OF THE PROPOSED INDICATIVE LAYOUT SHOWN. THESE DESIGNS WILL BE SUBJECT TO FURTHER DEVELOPMENT IN DETAILED DESIGN AND APPROVAL BY THE LOCAL PLANNING AUTHORITY OR OVERSEEING ORGANISATION.
 - THESE DRAWINGS ARE TO BE READ IN CONJUNCTION WITH OTHER DEEMED PLANNING DRAWINGS:
DEEMED PLANNING PROPOSED LAYOUT
5212868-ATK-GEN-WHL_AL-DR-ZL-000001 TO 000017
DEEMED PLANNING EXISTING LAYOUT
5212868-ATK-GEN-WHL_AL_E-DR-ZL-000001 TO 000017
DEEMED PLANNING EXISTING SECTIONS
5212868-ATK-LDC-WHL_AL-DR-CH-000011 TO 000020

- KEY:
- SCHEME BOUNDARY
 - EXISTING GROUND SURFACE LEVEL ON SECTION VIEW
 - PROPOSED GROUND SURFACE LEVEL ON SECTION VIEW

Description						
Status	Revision	Drawn	Checked	Reviewed	Authorised	Issue Date
Description						
Status	Revision	Drawn	Checked	Reviewed	Authorised	Issue Date
Description						
FIRST ISSUE						
Status	Revision	Drawn	Checked	Reviewed	Authorised	Issue Date
A1	CO1	AH	US	AH	GB	12/09/23
Description						
TWAO Application Oct 2024 Submission						
Status	Revision	Drawn	Checked	Reviewed	Authorised	Issue Date
A1	CO2	AK	KS	RJ	EK	04/10/24
Description						
TWAO JANUARY 2025						
Status	Revision	Drawn	Checked	Reviewed	Authorised	Issue Date
A1	CO3	AK	KS	EK	EK	07/01/25
Drawing Suitability						Status
APPROVED - PUBLISHED						A1

Regent House
AtkinsRéalis
4th Floor
90-96 Victoria Road
Chelmsford
Essex CM1 1QU
Tel: +44 (0)1245 245245
www.atkinsrealis.com


Client

GROWING AND SHARING PROSPERITY
Delivering our City Deal


Project Title
CSET PHASE 2

Drawing Title
CAMBRIDGE SOUTH EAST TRANSPORT PHASE 2
PROPOSED DEEMED PLANNING SECTION DRAWING
(SHEET 1 OF 10)


Drawing Number		Originator		Volume	
5212868		- ATK		- LDC -	
WHL_AL		- DR - CH -		000001	
Location		Type	Role	Number	
Original Size: A1	Scale: AS SHOWN	Project Ref. No: 5212868	Sheet: 1 of 10	Rev: C03	

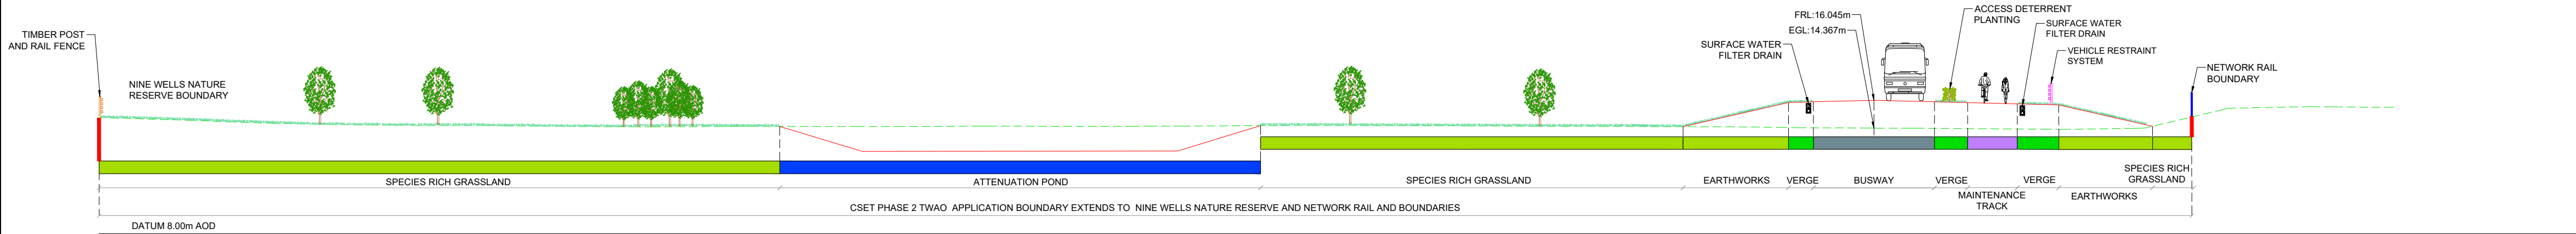


SECTION 5 - CHAINAGE 1000m
SCALE : 1:250

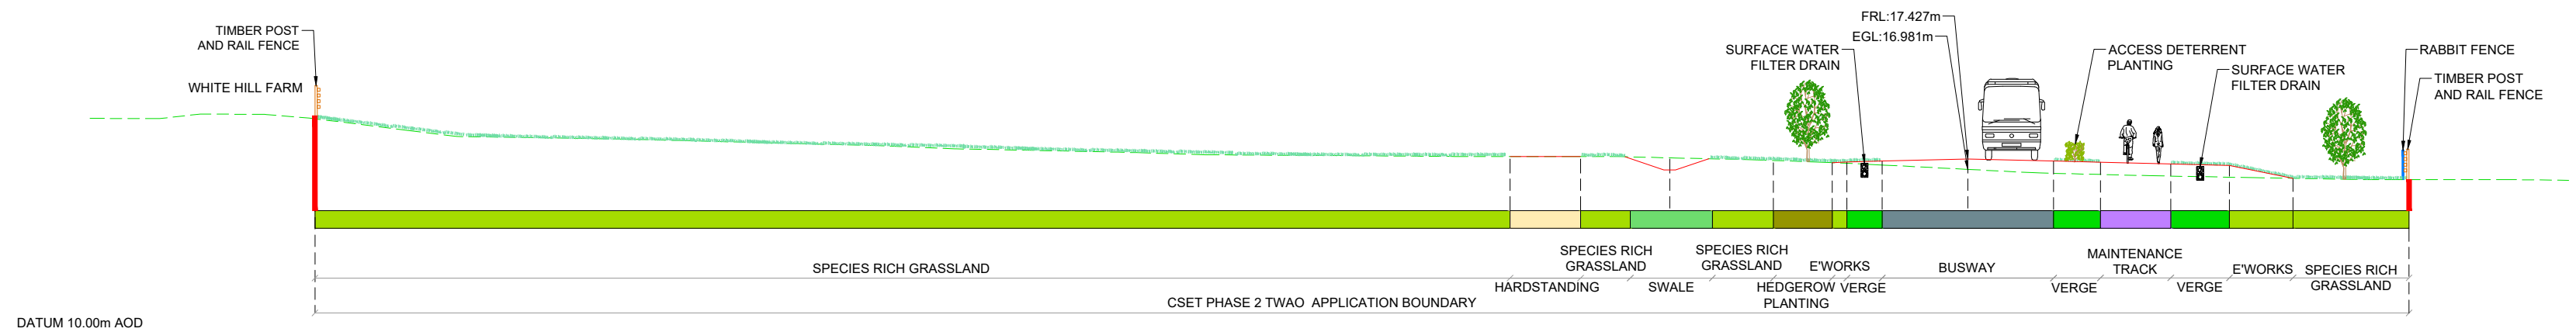

SECTION 6 - CHAINAGE 1600m
SCALE : 1:250

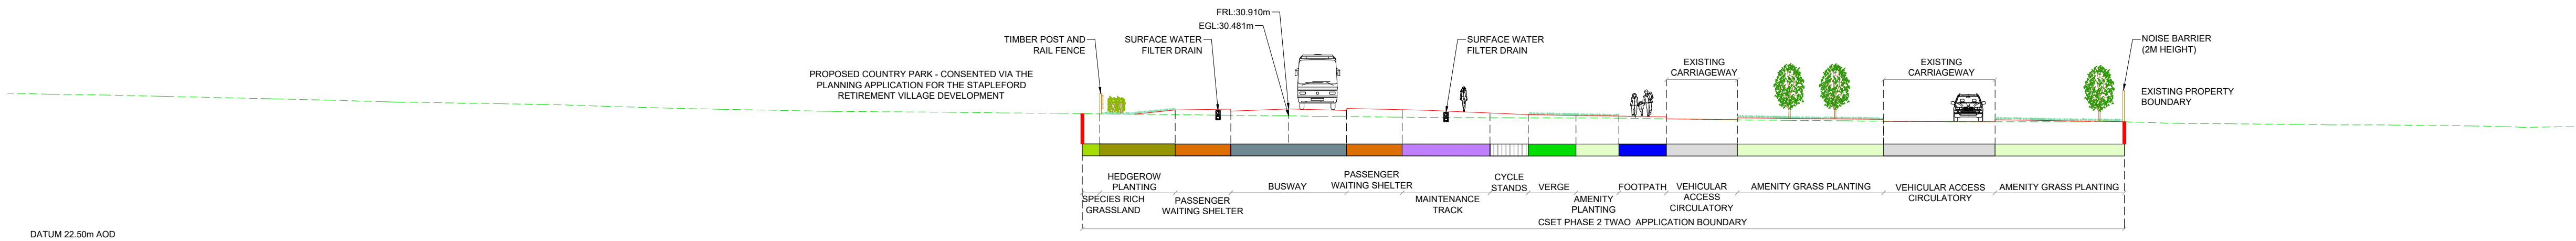

SECTION 7 - CHAINAGE 2860m
SCALE : 1:250

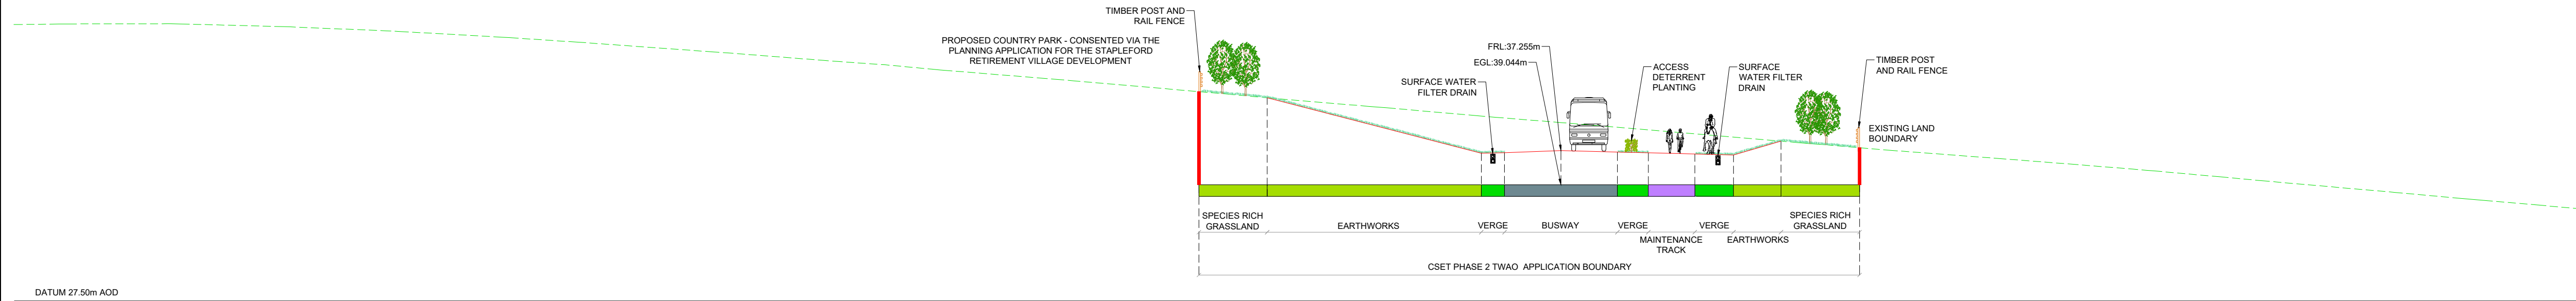

SECTION 8 - CHAINAGE 3280m
SCALE : 1:250

- NOTES:
- ALL DIMENSIONS ARE IN METRES UNLESS STATED OTHERWISE.
 - DRAWING TO BE PRINTED IN COLOUR.
 - THE PROPOSED DESIGN INFORMATION SHOWN IS INDICATIVE. DETAILED DESIGN LAYOUTS WILL BE SUBJECT TO APPROVAL BY THE LOCAL PLANNING AUTHORITY OR OVERSEEING ORGANISATION AS PART OF THE DEEMED PLANNING CONDITIONS.
 - THE DRAWING SHALL ONLY BE USED FOR THE INTENDED PURPOSE OF INDICATIVE DESIGN TO SUPPORT A TRANSPORT AND WORKS ACT ORDER APPLICATION.
 - PUBLIC TRANSPORT STOP LOCATIONS AND WAITING AREAS ARE INDICATIVE AND MAY BE SUBJECT TO CHANGE AT THE DETAILED DESIGN STAGE.
 - LANDSCAPE DETAILS ARE INDICATIVE SEE DRAWING NUMBERS 5212868-ATK-ELS-WHL_AL_SCHME-DR-LL-000001 TO 0000018 FOR MORE DETAILS.
 - PRELIMINARY DESIGNS FOR JUNCTION LAYOUT, DRAINAGE, FENCING, VEHICLE RESTRAINT SYSTEMS, LIGHTING, STRUCTURES AND PAVEMENT HAVE BEEN DEVELOPED TO SUPPORT THE PRODUCTION OF THE PROPOSED INDICATIVE LAYOUT SHOWN. THESE DESIGNS WILL BE SUBJECT TO FURTHER DEVELOPMENT IN DETAILED DESIGN AND APPROVAL BY THE LOCAL PLANNING AUTHORITY OR OVERSEEING ORGANISATION.
 - THESE DRAWINGS ARE TO BE READ IN CONJUNCTION WITH OTHER DEEMED PLANNING DRAWINGS:
DEEMED PLANNING PROPOSED LAYOUT
5212868-ATK-GEN-WHL_AL-DR-ZL-000001 TO 000017
DEEMED PLANNING EXISTING LAYOUT
5212868-ATK-GEN-WHL_AL_E-DR-ZL-000001 TO 000017
DEEMED PLANNING EXISTING SECTIONS
5212868-ATK-LDC-WHL_AL-DR-CH-000011 TO 000020

- KEY:
- SCHEME BOUNDARY
 - EXISTING GROUND SURFACE LEVEL ON SECTION VIEW
 - PROPOSED GROUND SURFACE LEVEL ON SECTION VIEW

Description						
Status	Revision	Drawn	Checked	Reviewed	Authorised	Issue Date
Description						
Status	Revision	Drawn	Checked	Reviewed	Authorised	Issue Date
Description						
First issue						
Status	Revision	Drawn	Checked	Reviewed	Authorised	Issue Date
A1	C01	RE	US	AH	GB	12/09/23
Description						
TWAO Application Oct 2024 Submission						
Status	Revision	Drawn	Checked	Reviewed	Authorised	Issue Date
A1	C02	AK	KS	RJ	EK	04/10/24
Description						
TWAO JANUARY 2025						
Status	Revision	Drawn	Checked	Reviewed	Authorised	Issue Date
A1	C03	AK	KS	EK	EK	07/01/25
Drawing Suitability					Status	
APPROVED - PUBLISHED					A1	

Regent House
AtkinsRéalis
4th Floor
90-96 Victoria Road
Chelmsford
Essex CM1 1QU
Tel: +44 (0)1245 245245
www.atkinsrealis.com




Client

GROWING AND SHARING PROSPERITY
Delivering our City Deal

Project Title
CSET PHASE 2

Drawing Title
CAMBRIDGE SOUTH EAST TRANSPORT PHASE 2
PROPOSED DEEMED PLANNING SECTION DRAWING
(SHEET 2 OF 10)

Drawing Number		Project		Originator		Volume	
5212868		- ATK		- LDC		-	
Location		Type		Role		Number	
WHL_AL		- DR - CH		- 000002			
Original Size	A1	Scale	AS SHOWN	Project Ref. No.	5212868	Sheet	2 of 10
Rev.	C03						

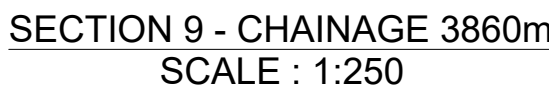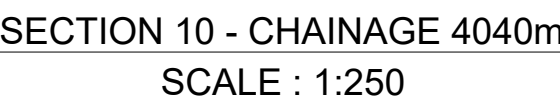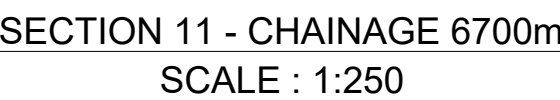

- KEY:**
- | | |
|---|---|
|  | SCHEME BOUNDARY |
|  | EXISTING GROUND SURFACE LEVEL ON SECTION VIEW |
|  | PROPOSED GROUND SURFACE LEVEL ON SECTION VIEW |

Description						
Status	Revision	Drawn	Checked	Reviewed	Authorised	Issue Date
Description						
Status	Revision	Drawn	Checked	Reviewed	Authorised	Issue Date
Description						
First issue						
Status	Revision	Drawn	Checked	Reviewed	Authorised	Issue Date
A1	C01	RE	US	AH	GB	12/09/23
Description						
TWAO Application Oct 2024 Submission						
Status	Revision	Drawn	Checked	Reviewed	Authorised	Issue Date
A1	C02	AK	KS	RJ	EK	04/10/24
Description						
TWAO JANUARY 2025						
Status	Revision	Drawn	Checked	Reviewed	Authorised	Issue Date
A1	C03	AK	KS	EK	EK	07/01/25
Drawing Suitability						Status
APPROVED - PUBLISHED						A1

 **AtkinsRéalis**

Regent House
AtkinsRéalis
4th Floor
90-96 Victoria Road
Chelmsford
Essex CM1 1QU
Tel: +44 (0)1245 245245
www.atkinsrealis.com

Copyright © AtkinsRéalis (2024)

Client




**GREATER
CAMBRIDGE
PARTNERSHIP**


Growing and sharing prosperity
Delivering our City Deal

Project Title	CSET PHASE 2
Drawing Title	
CAMBRIDGE SOUTH EAST TRANSPORT PHASE 2 PROPOSED DEEMED PLANNING SECTION DRAWING (SHEET 3 OF 10)	


Drawing Number					
Project		Originator		Volume	
5212868		- ATK		- LDC -	
WHL_AL - DR - CH - 000003					
Location		Type	Role	Number	
Original Size: A1	Scale: AS SHOWN	Project Ref. No: 5212868	Sheet: 3 of 10	Rev: C03	

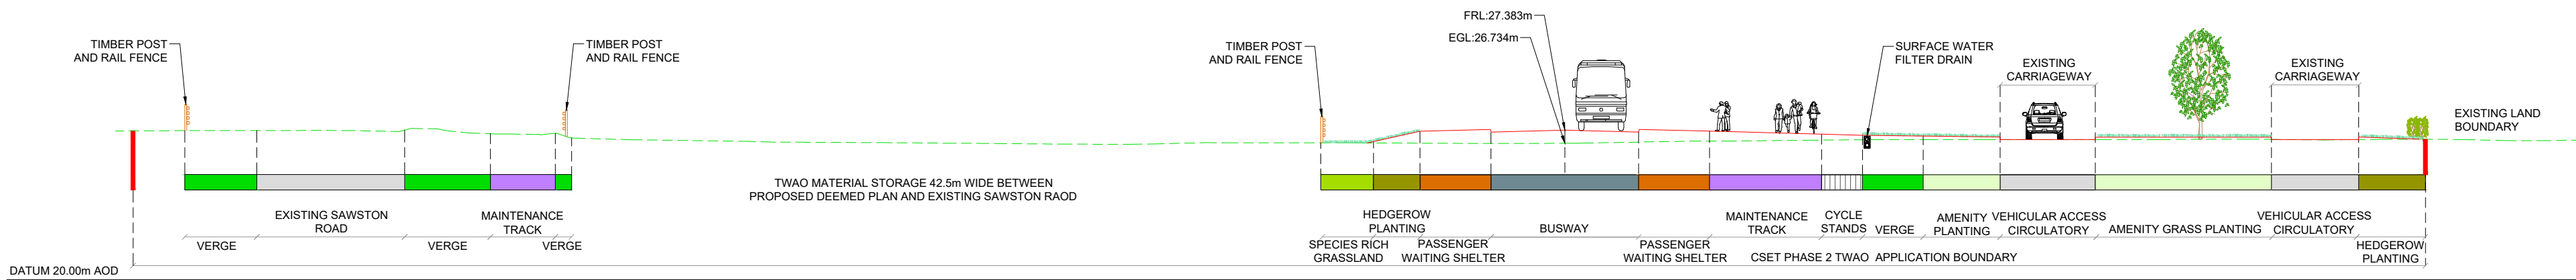

SECTION 12 - CHAINAGE 6920m
SCALE : 1:250

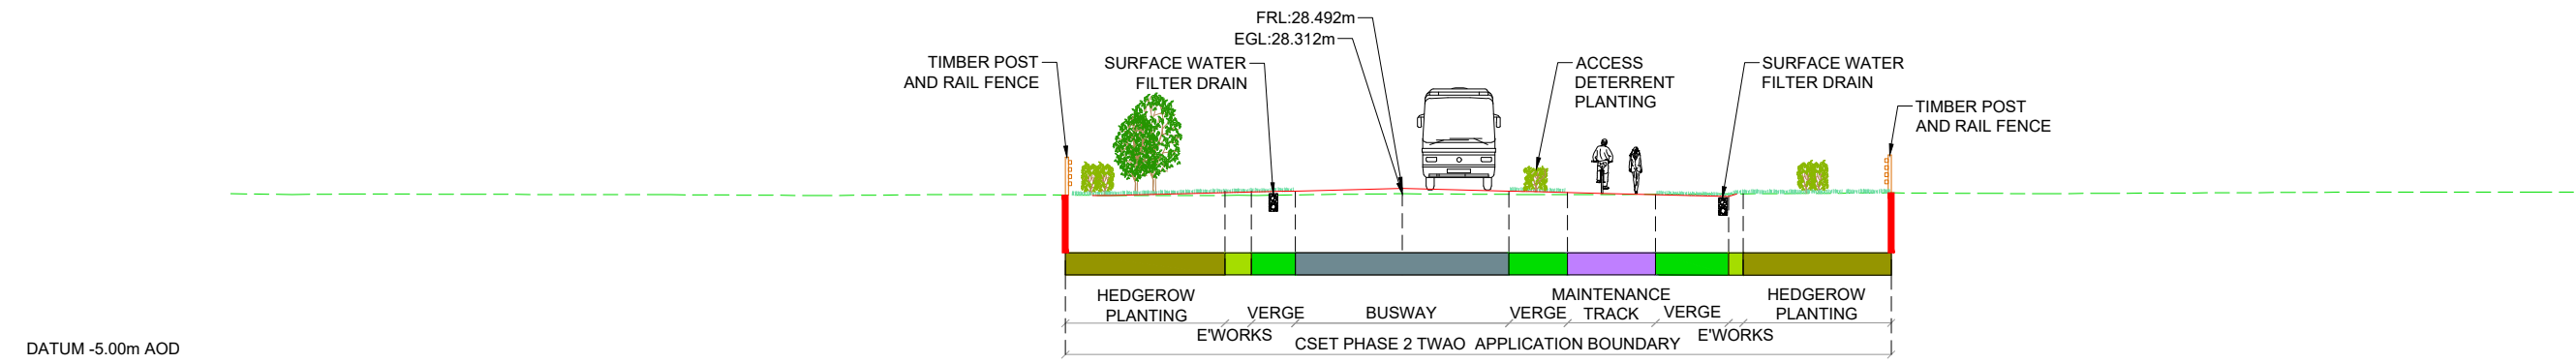

SECTION 13 - CHAINAGE 8080M
SCALE : 1:250

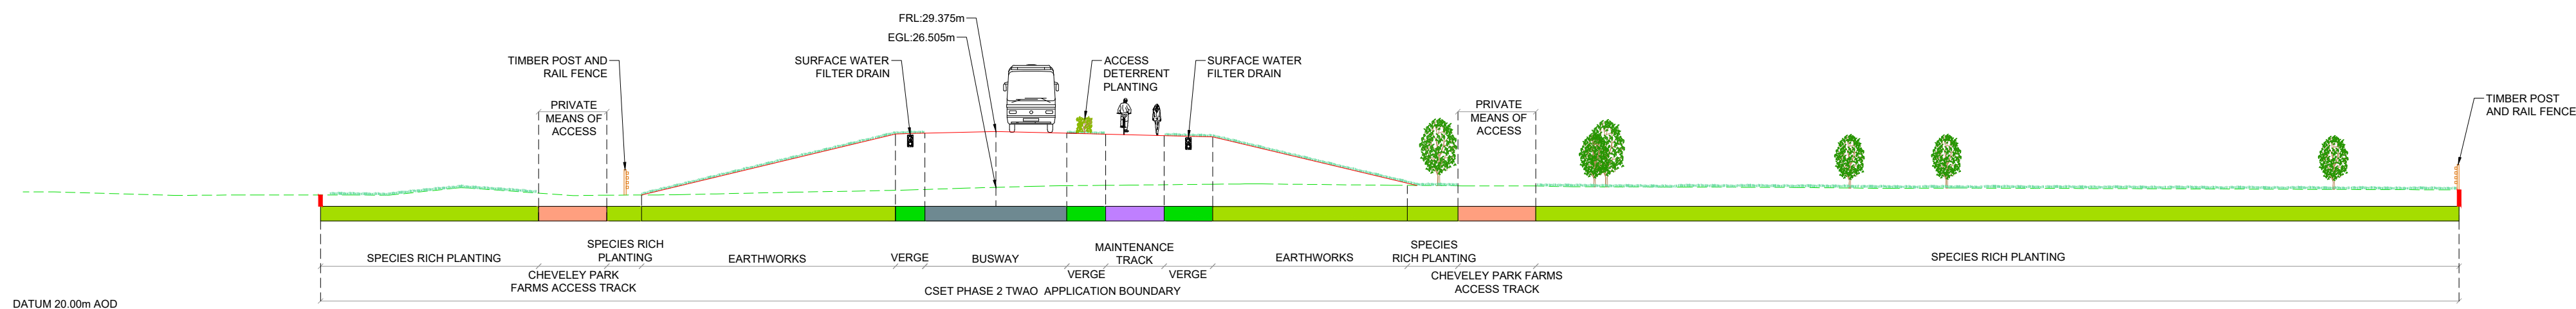

SECTION 14 - CHAINAGE 8480M
SCALE : 1:250

- NOTES:
- ALL DIMENSIONS ARE IN METRES UNLESS STATED OTHERWISE.
 - DRAWING TO BE PRINTED IN COLOUR.
 - THE PROPOSED DESIGN INFORMATION SHOWN IS INDICATIVE. DETAILED DESIGN LAYOUTS WILL BE SUBJECT TO APPROVAL BY THE LOCAL PLANNING AUTHORITY OR OVERSEEING ORGANISATION AS PART OF THE DEEMED PLANNING CONDITIONS.
 - THE DRAWING SHALL ONLY BE USED FOR THE INTENDED PURPOSE OF INDICATIVE DESIGN TO SUPPORT A TRANSPORT AND WORKS ACT ORDER APPLICATION.
 - PUBLIC TRANSPORT STOP LOCATIONS AND WAITING AREAS ARE INDICATIVE AND MAY BE SUBJECT TO CHANGE AT THE DETAILED DESIGN STAGE.
 - LANDSCAPE DETAILS ARE INDICATIVE SEE DRAWING NUMBERS 5212868-ATK-ELS-WHL_AL_SCHME-DR-LL-000001 TO 0000018 FOR MORE DETAILS.
 - PRELIMINARY DESIGNS FOR JUNCTION LAYOUT, DRAINAGE, FENCING, VEHICLE RESTRAINT SYSTEMS, LIGHTING, STRUCTURES AND PAVEMENT HAVE BEEN DEVELOPED TO SUPPORT THE PRODUCTION OF THE PROPOSED INDICATIVE LAYOUT SHOWN. THESE DESIGNS WILL BE SUBJECT TO FURTHER DEVELOPMENT IN DETAILED DESIGN AND APPROVAL BY THE LOCAL PLANNING AUTHORITY OR OVERSEEING ORGANISATION.
 - THESE DRAWINGS ARE TO BE READ IN CONJUNCTION WITH OTHER DEEMED PLANNING DRAWINGS:
DEEMED PLANNING PROPOSED LAYOUT
5212868-ATK-GEN-WHL_AL-DR-ZL-000001 TO 000017
DEEMED PLANNING EXISTING LAYOUT
5212868-ATK-GEN-WHL_AL_E-DR-ZL-000001 TO 000017
DEEMED PLANNING EXISTING SECTIONS
5212868-ATK-LDC-WHL_AL-DR-CH-000011 TO 000020

- KEY:
- SCHEME BOUNDARY
 - EXISTING GROUND SURFACE LEVEL ON SECTION VIEW
 - PROPOSED GROUND SURFACE LEVEL ON SECTION VIEW

Description						
Status	Revision	Drawn	Checked	Reviewed	Authorised	Issue Date
Description						
Status	Revision	Drawn	Checked	Reviewed	Authorised	Issue Date
Description						
First issue						
Status	Revision	Drawn	Checked	Reviewed	Authorised	Issue Date
A1	C01	RE	US	AH	GB	12/09/23
Description						
TWAO Application Oct 2024 Submission						
Status	Revision	Drawn	Checked	Reviewed	Authorised	Issue Date
A1	C02	AK	KS	RJ	EK	04/10/24
Description						
TWAO JANUARY 2025						
Status	Revision	Drawn	Checked	Reviewed	Authorised	Issue Date
A1	C03	AK	KS	EK	EK	07/01/25
Drawing Suitability						Status
APPROVED - PUBLISHED						A1

Regent House
AtkinsRéalis
4th Floor
90-96 Victoria Road
Chelmsford
Essex CM1 1QU
Tel: +44 (0)1245 245245
www.atkinsrealis.com


Client

Growing and sharing prosperity
Delivering our City Deal

Project Title
CSET PHASE 2

Drawing Title
CAMBRIDGE SOUTH EAST TRANSPORT PHASE 2
PROPOSED DEEMED PLANNING SECTION DRAWING
(SHEET 4 OF 10)

Drawing Number		Project		Originator		Volume	
5212868		- ATK		- LDC		-	
WHL_AL		- DR		- CH		- 000004	
Location		Type		Role		Number	
Original Size: A1		Scale: AS SHOWN		Project Ref. No: 5212868		Sheet: 4 of 10	
						Rev: C03	

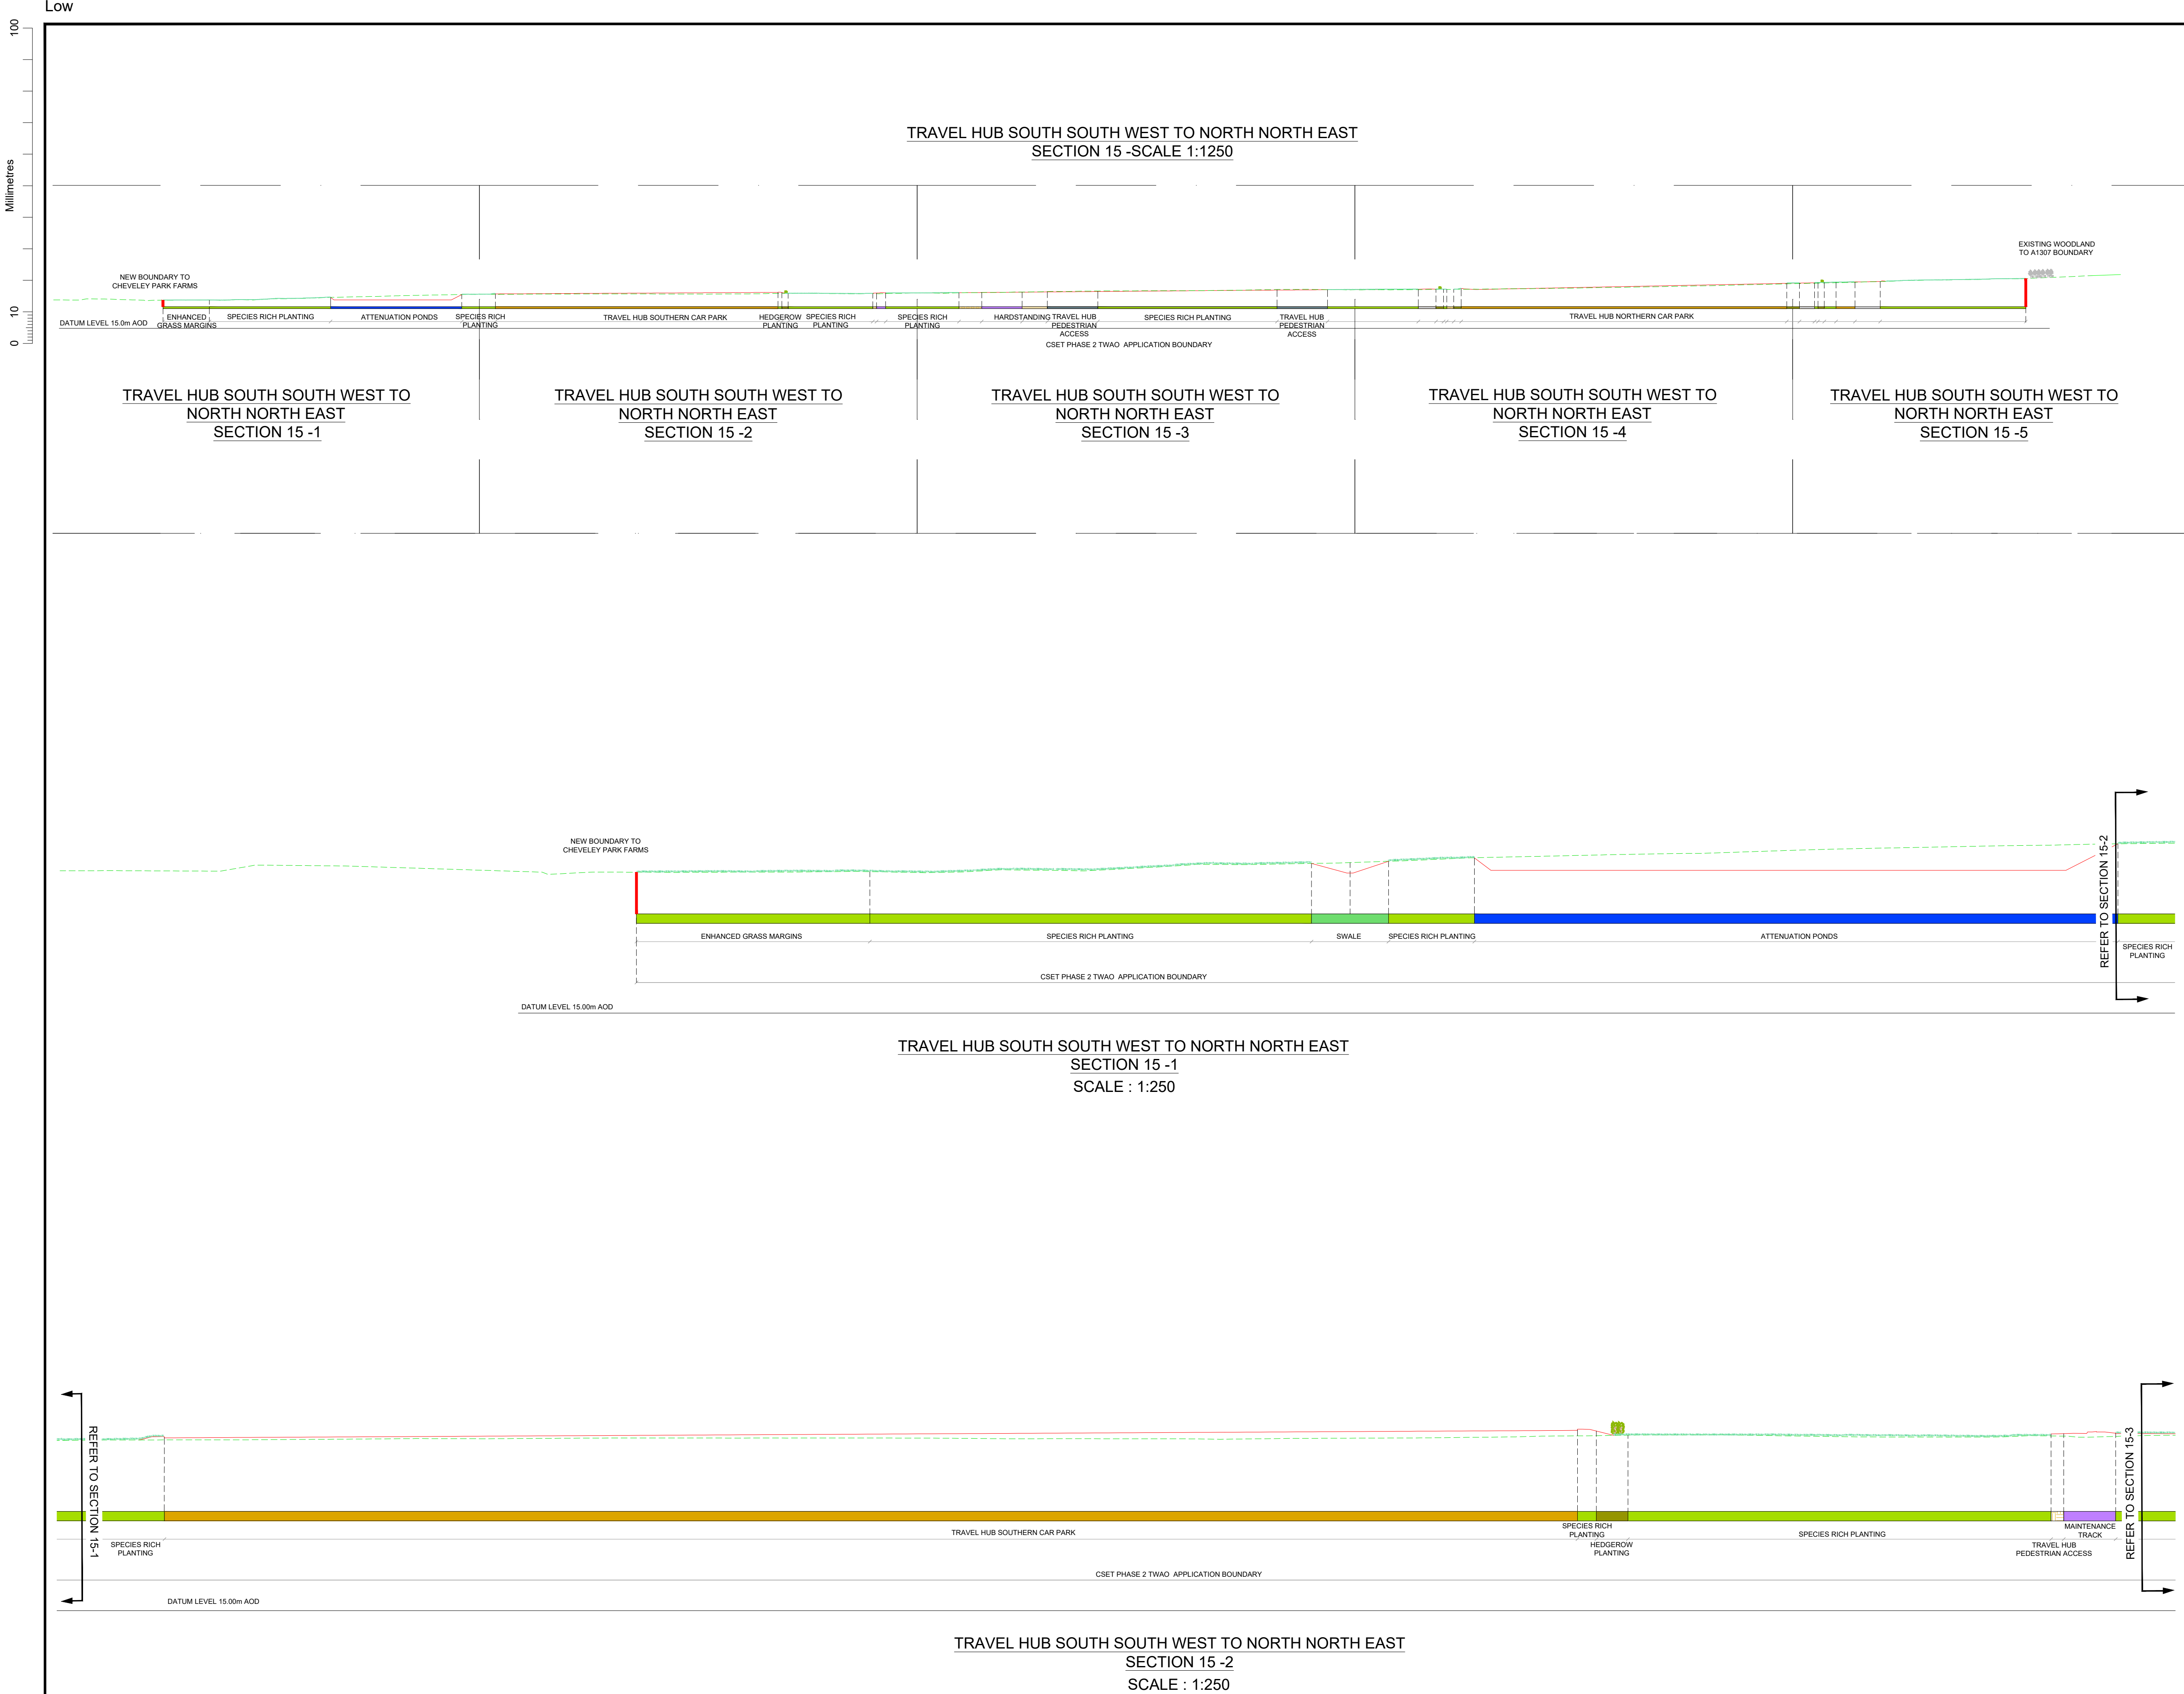

- NOTES:
- ALL DIMENSIONS ARE IN METRES UNLESS STATED OTHERWISE.
 - DRAWING TO BE PRINTED IN COLOUR.
 - THE PROPOSED DESIGN INFORMATION SHOWN IS INDICATIVE. DETAILED DESIGN LAYOUTS WILL BE SUBJECT TO APPROVAL BY THE LOCAL PLANNING AUTHORITY OR OVERSEEING ORGANISATION AS PART OF THE DEEMED PLANNING CONDITIONS.
 - THE DRAWING SHALL ONLY BE USED FOR THE INTENDED PURPOSE OF INDICATIVE DESIGN TO SUPPORT A TRANSPORT AND WORKS ACT ORDER APPLICATION.
 - PUBLIC TRANSPORT STOP LOCATIONS AND WAITING AREAS ARE INDICATIVE AND MAY BE SUBJECT TO CHANGE AT THE DETAILED DESIGN STAGE.
 - LANDSCAPE DETAILS ARE INDICATIVE SEE DRAWING NUMBERS 5212868-ATK-ELS-WHL_AL_SCHME-DR-LL-000001 TO 0000018 FOR MORE DETAILS.
 - PRELIMINARY DESIGNS FOR JUNCTION LAYOUT, DRAINAGE, FENCING, VEHICLE RESTRAINT SYSTEMS, LIGHTING, STRUCTURES AND PAVEMENT HAVE BEEN DEVELOPED TO SUPPORT THE PRODUCTION OF THE PROPOSED INDICATIVE LAYOUT SHOWN. THESE DESIGNS WILL BE SUBJECT TO FURTHER DEVELOPMENT IN DETAILED DESIGN AND APPROVAL BY THE LOCAL PLANNING AUTHORITY OR OVERSEEING ORGANISATION.
 - THESE DRAWINGS ARE TO BE READ IN CONJUNCTION WITH OTHER DEEMED PLANNING DRAWINGS:
DEEMED PLANNING PROPOSED LAYOUT
5212868-ATK-GEN-WHL_AL-DR-ZL-000001 TO 000017
DEEMED PLANNING EXISTING LAYOUT
5212868-ATK-GEN-WHL_AL_E-DR-ZL-000001 TO 000017
DEEMED PLANNING EXISTING SECTIONS
5212868-ATK-LDC-WHL_AL-DR-CH-000011 TO 000020

- KEY:
- SCHEME BOUNDARY
 - EXISTING GROUND SURFACE LEVEL ON SECTION VIEW
 - PROPOSED GROUND SURFACE LEVEL ON SECTION VIEW

Description

Status	Revision	Drawn	Checked	Reviewed	Authorised	Issue Date
--------	----------	-------	---------	----------	------------	------------

Description

Status	Revision	Drawn	Checked	Reviewed	Authorised	Issue Date
--------	----------	-------	---------	----------	------------	------------

Description

First issue

Status	Revision	Drawn	Checked	Reviewed	Authorised	Issue Date
--------	----------	-------	---------	----------	------------	------------

Description

TWAO Application Oct 2024 Submission

Status	Revision	Drawn	Checked	Reviewed	Authorised	Issue Date
--------	----------	-------	---------	----------	------------	------------

Description

TWAO JANUARY 2025

100
0 10
Millimetres


Low

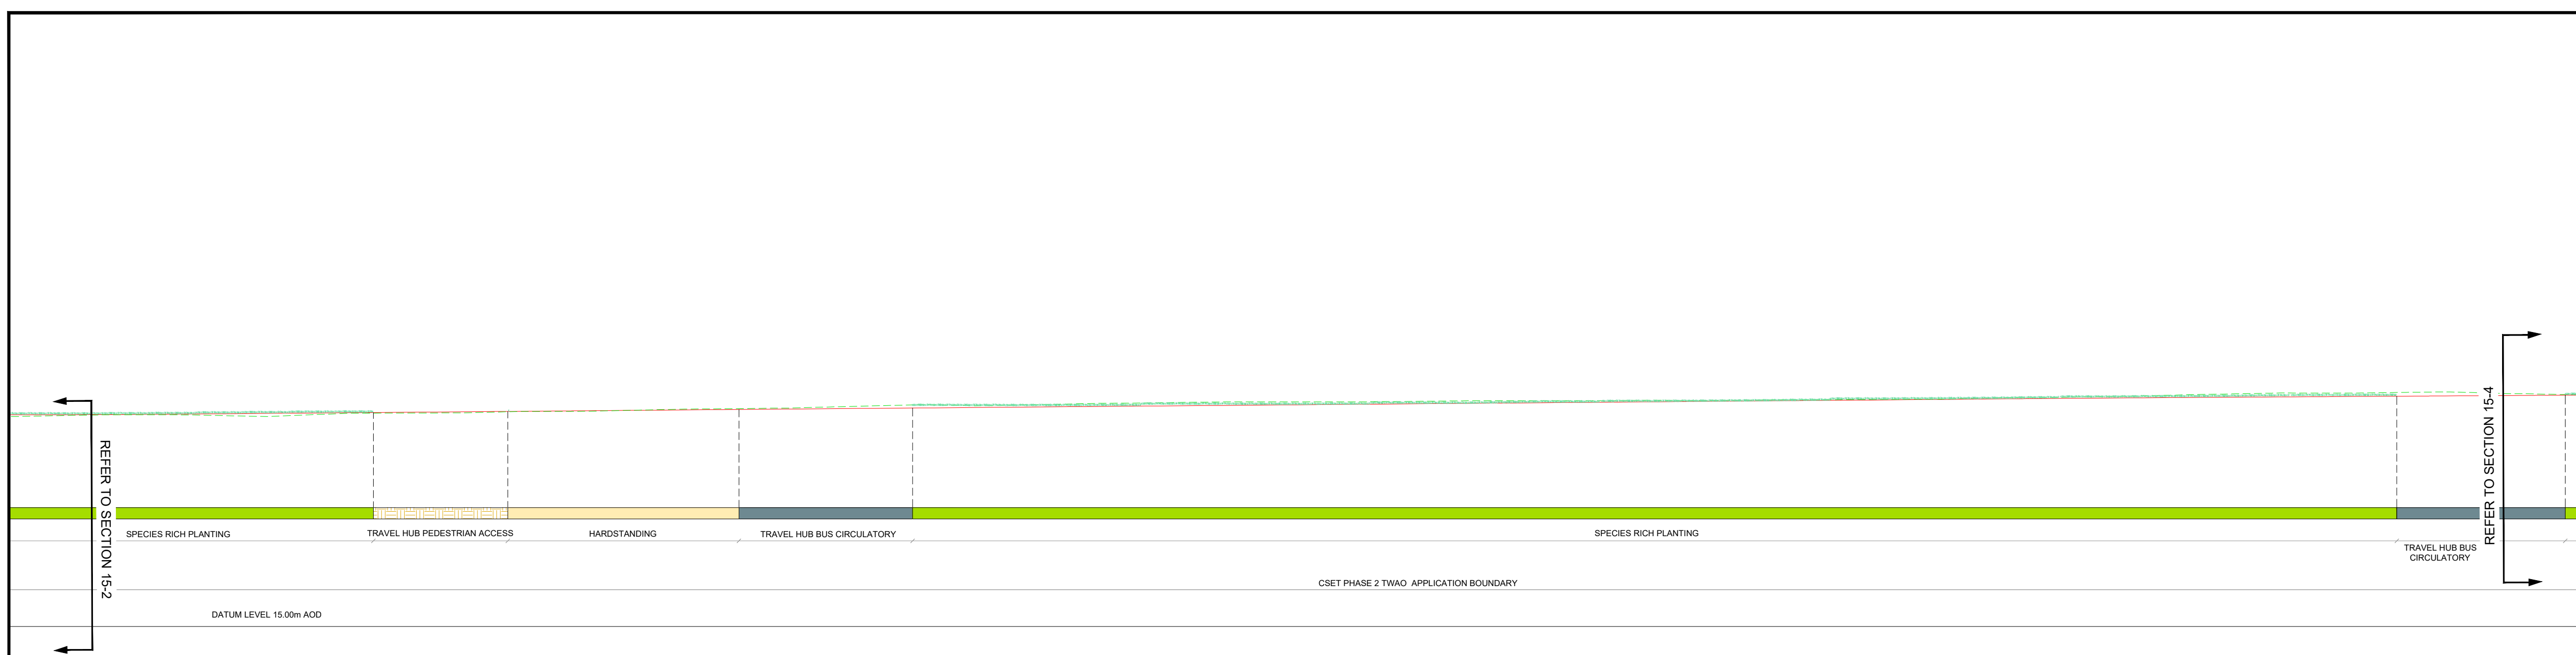

TRAVEL HUB SOUTH SOUTH WEST TO NORTH NORTH EAST
SECTION 15 -3
SCALE : 1:250

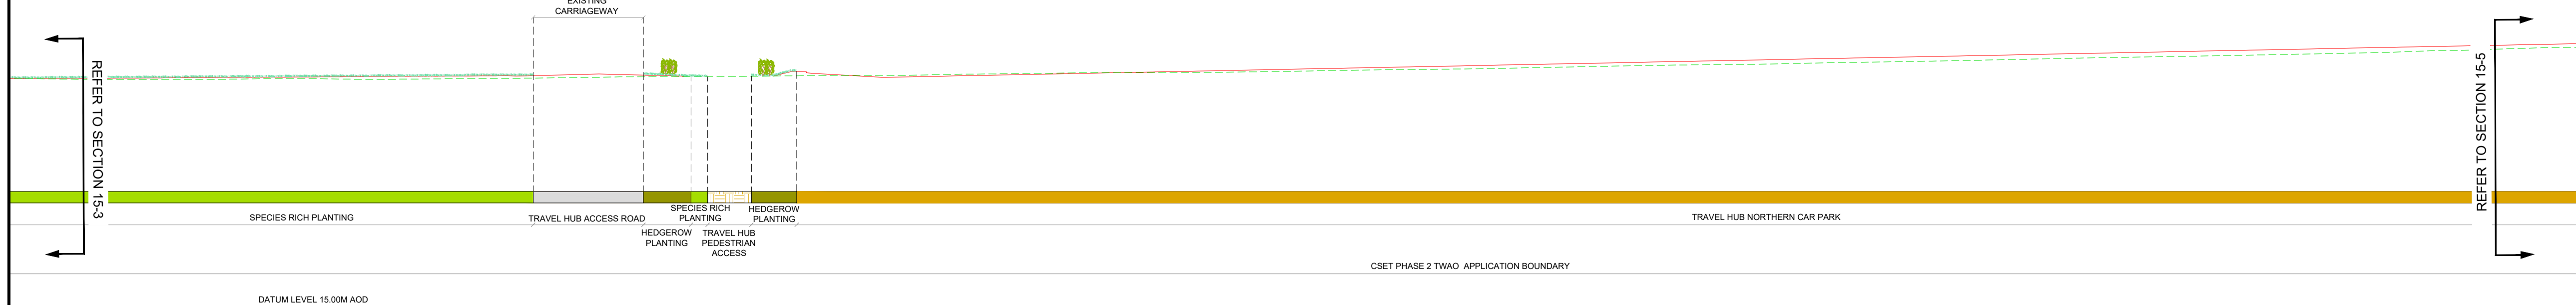

TRAVEL HUB SOUTH SOUTH WEST TO NORTH NORTH EAST
SECTION 15 -4
SCALE : 1:250

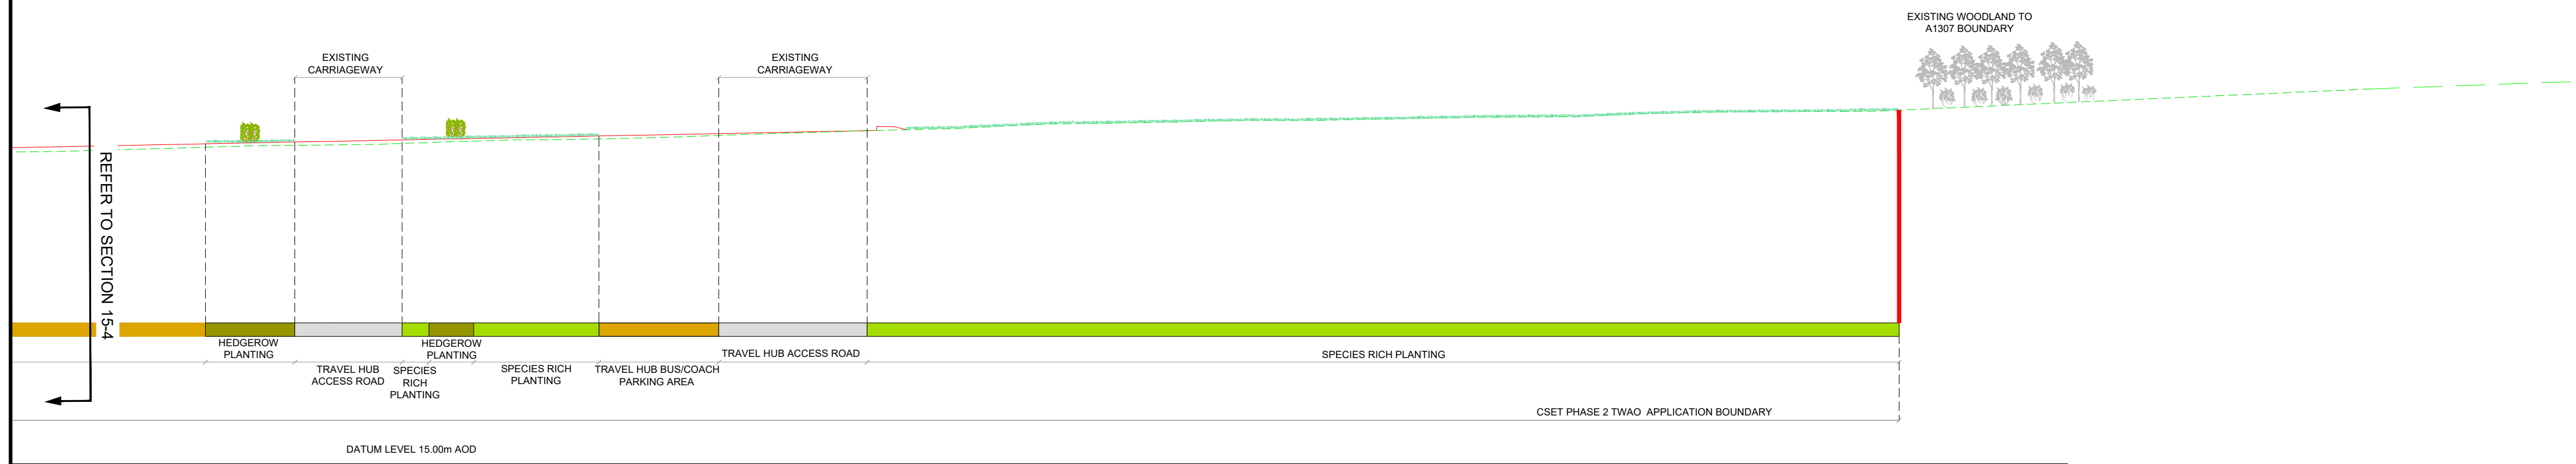

TRAVEL HUB SOUTH SOUTH WEST TO NORTH NORTH EAST
SECTION 15 -5
SCALE : 1:250

- NOTES:
- ALL DIMENSIONS ARE IN METRES UNLESS STATED OTHERWISE.
 - DRAWING TO BE PRINTED IN COLOUR.
 - THE PROPOSED DESIGN INFORMATION SHOWN IS INDICATIVE. DETAILED DESIGN LAYOUTS WILL BE SUBJECT TO APPROVAL BY THE LOCAL PLANNING AUTHORITY OR OVERSEEING ORGANISATION AS PART OF THE DEEMED PLANNING CONDITIONS.
 - THE DRAWING SHALL ONLY BE USED FOR THE INTENDED PURPOSE OF INDICATIVE DESIGN TO SUPPORT A TRANSPORT AND WORKS ACT ORDER APPLICATION.
 - PUBLIC TRANSPORT STOP LOCATIONS AND WAITING AREAS ARE INDICATIVE AND MAY BE SUBJECT TO CHANGE AT THE DETAILED DESIGN STAGE.
 - LANDSCAPE DETAILS ARE INDICATIVE SEE DRAWING NUMBERS 5212868-ATK-ELS-WHL_AL_SCHME-DR-LL-000001 TO 0000018 FOR MORE DETAILS.
 - PRELIMINARY DESIGNS FOR JUNCTION LAYOUT, DRAINAGE, FENCING, VEHICLE RESTRAINT SYSTEMS, LIGHTING, STRUCTURES AND PAVEMENT HAVE BEEN DEVELOPED TO SUPPORT THE PRODUCTION OF THE PROPOSED INDICATIVE LAYOUT SHOWN. THESE DESIGNS WILL BE SUBJECT TO FURTHER DEVELOPMENT IN DETAILED DESIGN AND APPROVAL BY THE LOCAL PLANNING AUTHORITY OR OVERSEEING ORGANISATION.
 - THESE DRAWINGS ARE TO BE READ IN CONJUNCTION WITH OTHER DEEMED PLANNING DRAWINGS:
DEEMED PLANNING PROPOSED LAYOUT
5212868-ATK-GEN-WHL_AL-DR-ZL-000001 TO 000017
DEEMED PLANNING EXISTING LAYOUT
5212868-ATK-GEN-WHL_AL_E-DR-ZL-000001 TO 000017
DEEMED PLANNING EXISTING SECTIONS
5212868-ATK-LDC-WHL_AL-DR-CH-000011 TO 000020

- KEY:
- SCHEME BOUNDARY
 - EXISTING GROUND SURFACE LEVEL ON SECTION VIEW
 - PROPOSED GROUND SURFACE LEVEL ON SECTION VIEW

Description						
Status	Revision	Drawn	Checked	Reviewed	Authorised	Issue Date
Description						
Status	Revision	Drawn	Checked	Reviewed	Authorised	Issue Date
Description						
Status	Revision	Drawn	Checked	Reviewed	Authorised	Issue Date
A1	CO1	RE	US	AH	GB	12/09/23
Description						
First issue						
Description						
TWAO Application Oct 2024 Submission						
Status	Revision	Drawn	Checked	Reviewed	Authorised	Issue Date
A1	CO2	AK	KS	RJ	EK	04/10/24
Description						
TWAO JANUARY 2025						
Status	Revision	Drawn	Checked	Reviewed	Authorised	Issue Date
A1	CO3	AK	KS	EK	EK	07/01/25
Drawing Suitability						Status
APPROVED - PUBLISHED						A1

Regent House
AtkinsRéalis
4th Floor
90-96 Victoria Road
Chelmsford
Essex CM1 1QU
Tel: +44 (0)1245 245245
www.atkinsrealis.com

Client





Growing and sharing prosperity
Delivering our City Deal

GREATERT
CAMBRIDGE
PARTNERSHIP

Project Title
CSET PHASE 2

Drawing Title
CAMBRIDGE SOUTH EAST TRANSPORT PHASE 2
PROPOSED DEEMED PLANNING SECTION DRAWING
(SHEET 6 OF 10)

Drawing Number		Project		Originator		Volume	
5212868		- ATK		- LDC		-	
WHL_AL		- DR		- CH		000006	
Location		Type		Role		Number	
Original Size:	A1	Scale: AS SHOWN	Project Ref. No:	5212868	Sheet:	6 of 10	Rev: C03

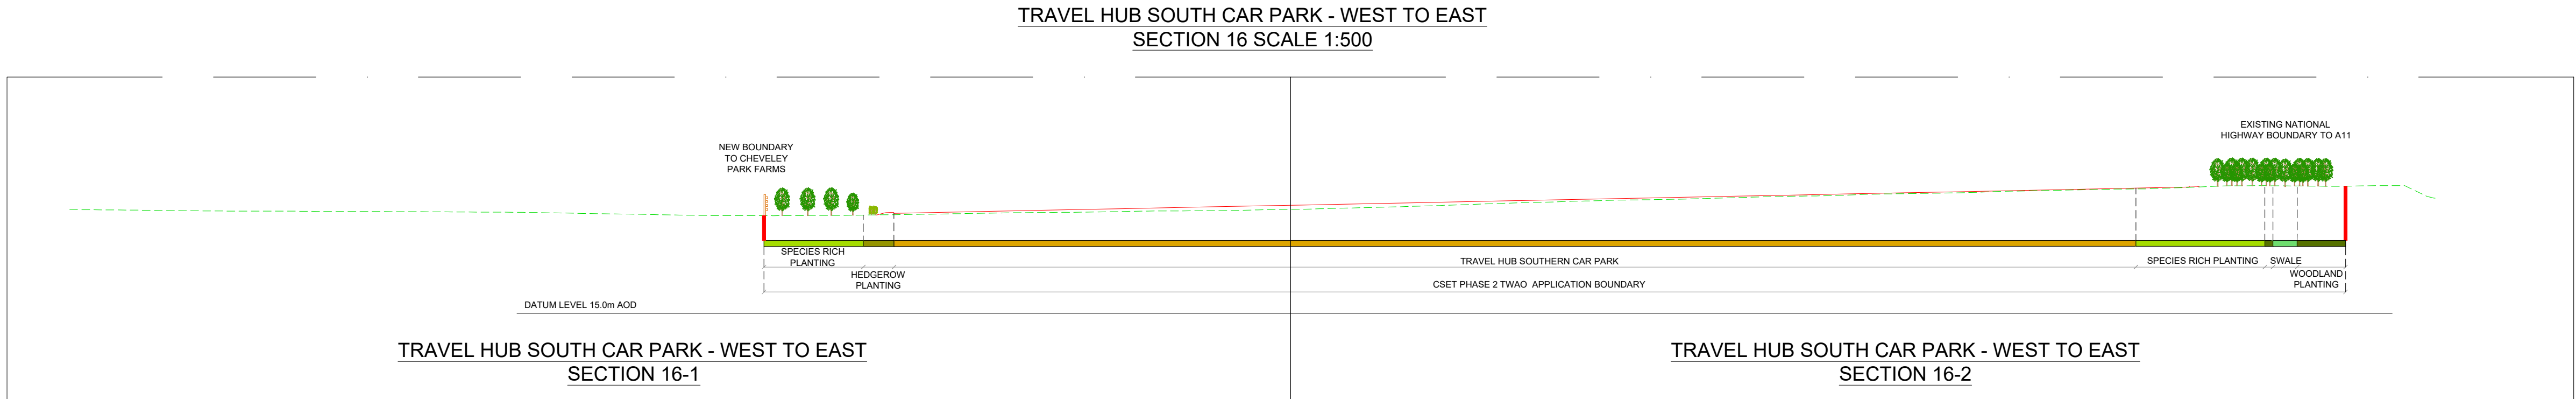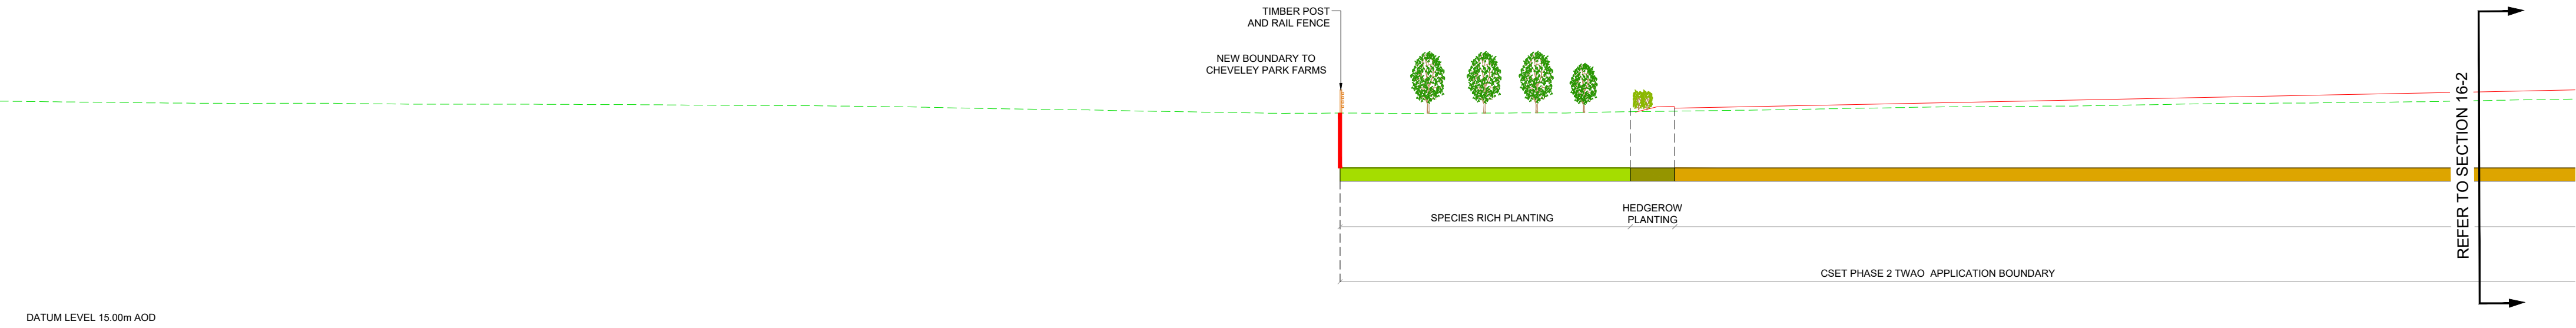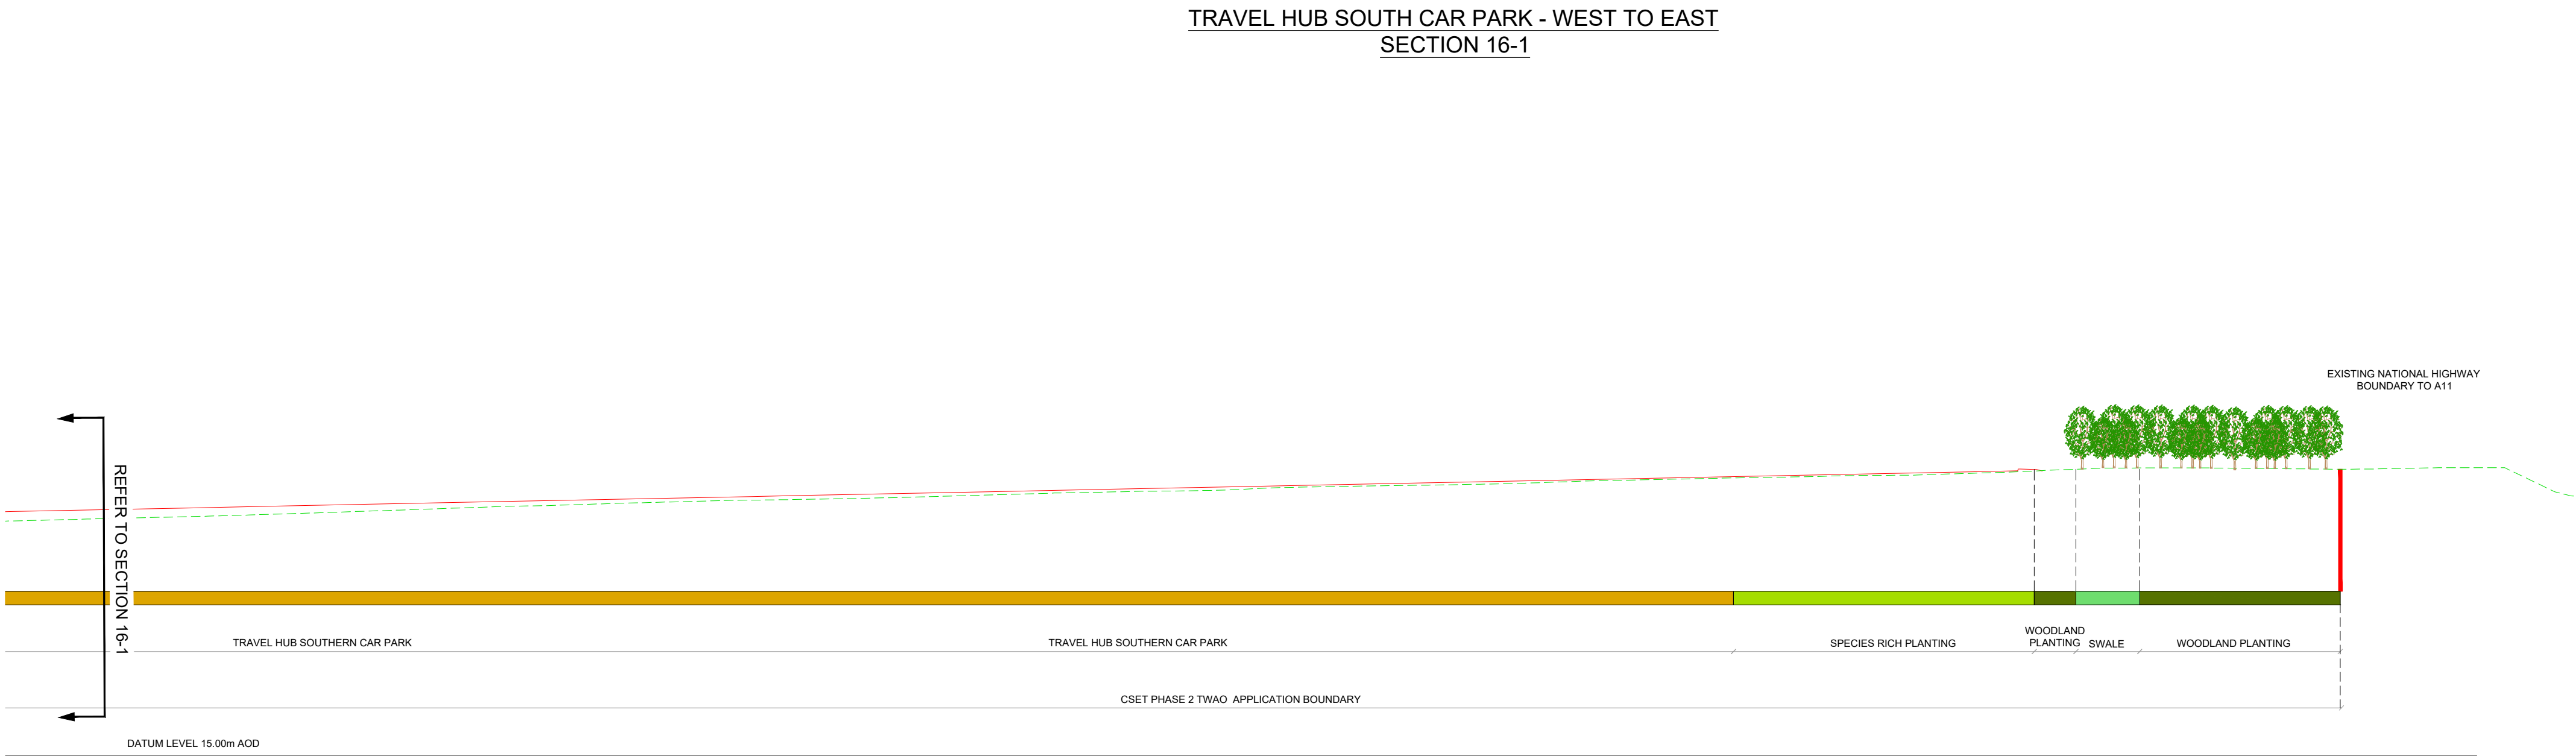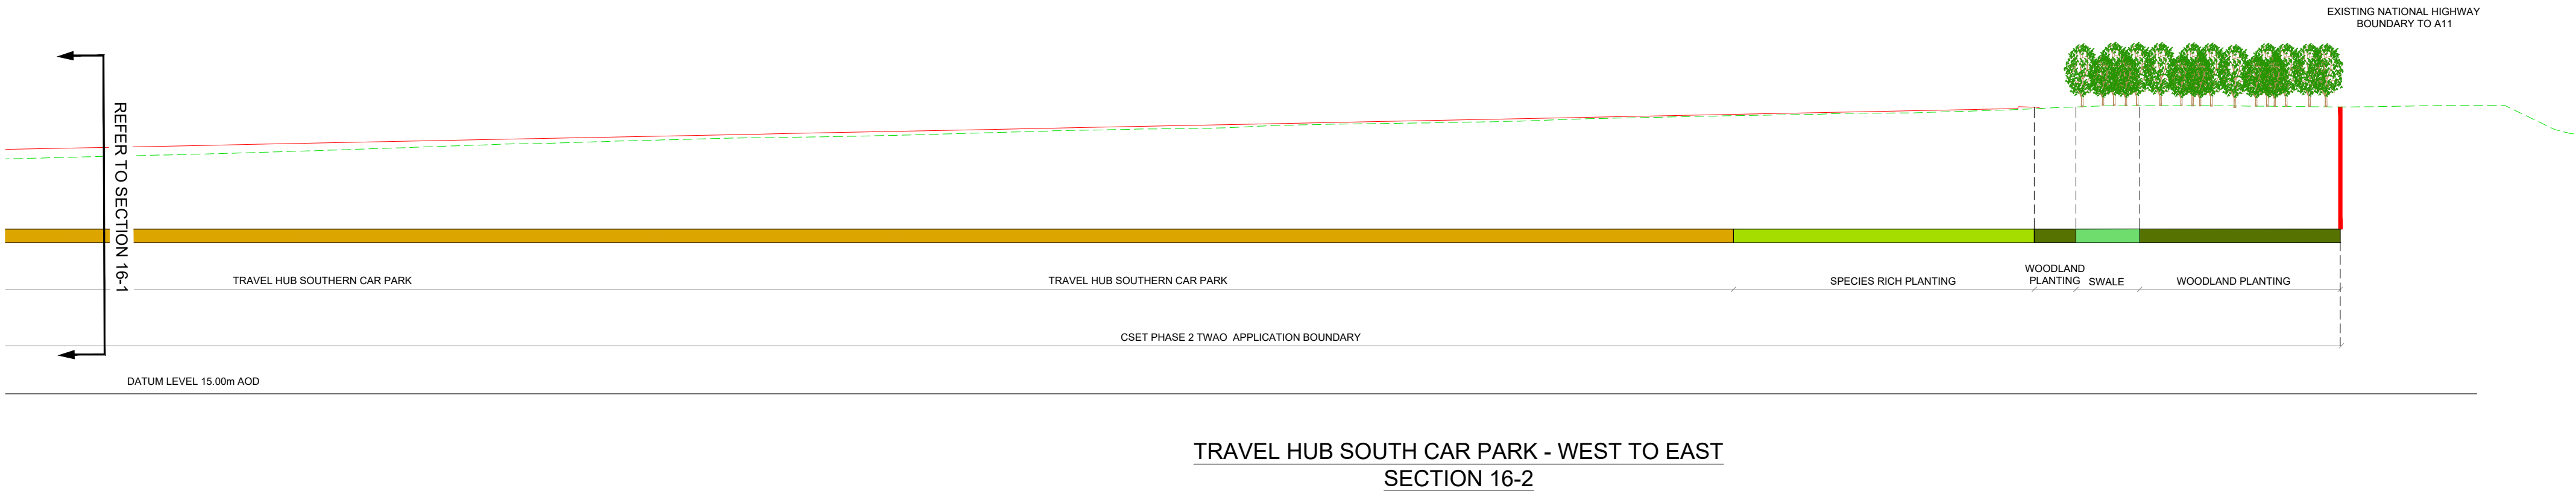

- NOTES:
- ALL DIMENSIONS ARE IN METRES UNLESS STATED OTHERWISE.
 - DRAWING TO BE PRINTED IN COLOUR.
 - THE PROPOSED DESIGN INFORMATION SHOWN IS INDICATIVE. DETAILED DESIGN LAYOUTS WILL BE SUBJECT TO APPROVAL BY THE LOCAL PLANNING AUTHORITY OR OVERSEEING ORGANISATION AS PART OF THE DEEMED PLANNING CONDITIONS.
 - THE DRAWING SHALL ONLY BE USED FOR THE INTENDED PURPOSE OF INDICATIVE DESIGN TO SUPPORT A TRANSPORT AND WORKS ACT ORDER APPLICATION.
 - PUBLIC TRANSPORT STOP LOCATIONS AND WAITING AREAS ARE INDICATIVE AND MAY BE SUBJECT TO CHANGE AT THE DETAILED DESIGN STAGE.
 - LANDSCAPE DETAILS ARE INDICATIVE SEE DRAWING NUMBERS 5212868-ATK-ELS-WHL_AL_SCHME-DR-LL-000001 TO 0000018 FOR MORE DETAILS.
 - PRELIMINARY DESIGNS FOR JUNCTION LAYOUT, DRAINAGE, FENCING, VEHICLE RESTRAINT SYSTEMS, LIGHTING, STRUCTURES AND PAVEMENT HAVE BEEN DEVELOPED TO SUPPORT THE PRODUCTION OF THE PROPOSED INDICATIVE LAYOUT SHOWN. THESE DESIGNS WILL BE SUBJECT TO FURTHER DEVELOPMENT IN DETAILED DESIGN AND APPROVAL BY THE LOCAL PLANNING AUTHORITY OR OVERSEEING ORGANISATION.
 - THESE DRAWINGS ARE TO BE READ IN CONJUNCTION WITH OTHER DEEMED PLANNING DRAWINGS:
DEEMED PLANNING PROPOSED LAYOUT
5212868-ATK-GEN-WHL_AL-DR-ZL-000001 TO 000017
DEEMED PLANNING EXISTING LAYOUT
5212868-ATK-GEN-WHL_AL_E-DR-ZL-000001 TO 000017
DEEMED PLANNING EXISTING SECTIONS
5212868-ATK-LDC-WHL_AL-DR-CH-000011 TO 000020

- KEY:
- SCHEME BOUNDARY
 - EXISTING GROUND SURFACE LEVEL ON SECTION VIEW
 - PROPOSED GROUND SURFACE LEVEL ON SECTION VIEW

Description						
Status	Revision	Drawn	Checked	Reviewed	Authorised	Issue Date
Description						
Status	Revision	Drawn	Checked	Reviewed	Authorised	Issue Date
Description						
First issue						
Status	Revision	Drawn	Checked	Reviewed	Authorised	Issue Date
A1	CO1	RE	US	AH	GB	12/09/23
Description						
TWAO Application Oct 2024 Submission						
Status	Revision	Drawn	Checked	Reviewed	Authorised	Issue Date
A1	CO2	AK	KS	RJ	EK	04/10/24
Description						
TWAO JANUARY 2025						
Status	Revision	Drawn	Checked	Reviewed	Authorised	Issue Date
A1	CO3	AK	KS	EK	EK	07/01/25
Drawing Suitability					Status	
APPROVED - PUBLISHED					A1	

Regent House
AtkinsRéalis
4th Floor
90-96 Victoria Road
Chelmsford
Essex CM1 1QU
Tel: +44 (0)1245 245245
www.atkinsrealis.com


Client

GROWING AND SHARING PROSPERITY
Delivering our City Deal

Project Title
CSET PHASE 2

Drawing Title
CAMBRIDGE SOUTH EAST TRANSPORT PHASE 2
PROPOSED DEEMED PLANNING SECTION DRAWING
(SHEET 7 OF 10)

Drawing Number		Project		Originator		Volume	
5212868		- ATK		- LDC		-	
Location		Type		Role		Number	
WHL_AL		- DR - CH		- 000007			
Original Size	A1	Scale	AS SHOWN	Project Ref. No.	5212868	Sheet	7 of 10
Rev.	C03						

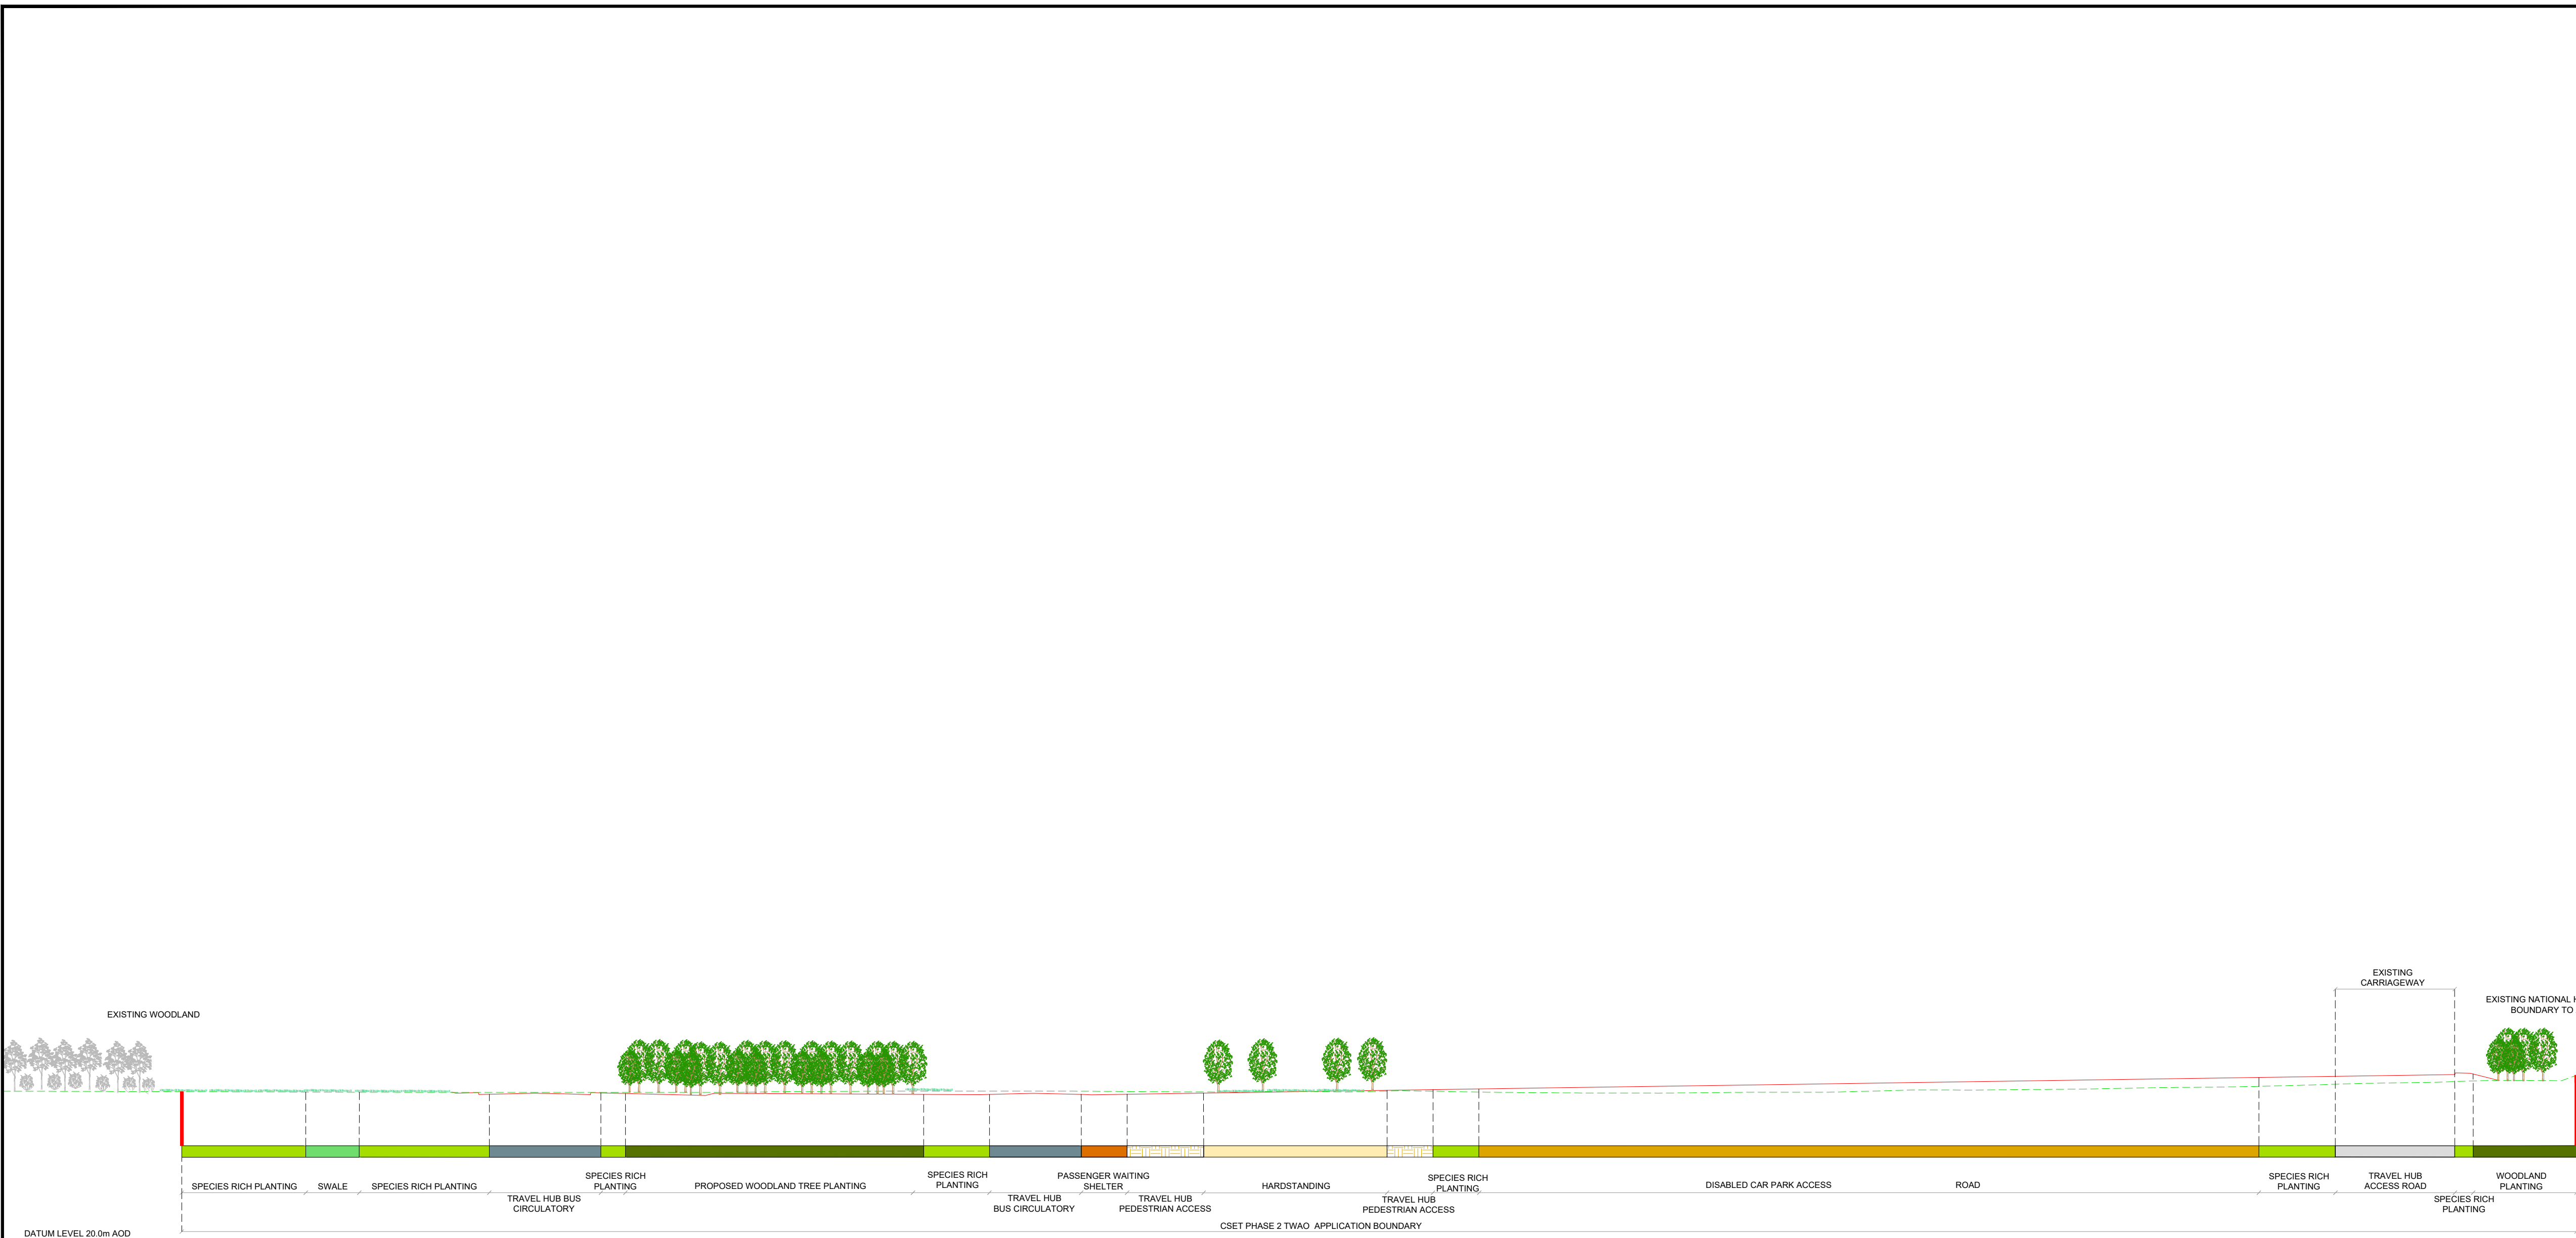

TRAVEL HUB CENTRAL SECTION - WEST TO EAST
SECTION 17
SCALE : 1:250

- NOTES:
- ALL DIMENSIONS ARE IN METRES UNLESS STATED OTHERWISE.
 - DRAWING TO BE PRINTED IN COLOUR.
 - THE PROPOSED DESIGN INFORMATION SHOWN IS INDICATIVE. DETAILED DESIGN LAYOUTS WILL BE SUBJECT TO APPROVAL BY THE LOCAL PLANNING AUTHORITY OR OVERSEEING ORGANISATION AS PART OF THE DEEMED PLANNING CONDITIONS.
 - THE DRAWING SHALL ONLY BE USED FOR THE INTENDED PURPOSE OF INDICATIVE DESIGN TO SUPPORT A TRANSPORT AND WORKS ACT ORDER APPLICATION.
 - PUBLIC TRANSPORT STOP LOCATIONS AND WAITING AREAS ARE INDICATIVE AND MAY BE SUBJECT TO CHANGE AT THE DETAILED DESIGN STAGE.
 - LANDSCAPE DETAILS ARE INDICATIVE SEE DRAWING NUMBERS 5212868-ATK-ELS-WHL_AL_SCHME-DR-LL-000001 TO 0000018 FOR MORE DETAILS.
 - PRELIMINARY DESIGNS FOR JUNCTION LAYOUT, DRAINAGE, FENCING, VEHICLE RESTRAINT SYSTEMS, LIGHTING, STRUCTURES AND PAVEMENT HAVE BEEN DEVELOPED TO SUPPORT THE PRODUCTION OF THE PROPOSED INDICATIVE LAYOUT SHOWN. THESE DESIGNS WILL BE SUBJECT TO FURTHER DEVELOPMENT IN DETAILED DESIGN AND APPROVAL BY THE LOCAL PLANNING AUTHORITY OR OVERSEEING ORGANISATION.
 - THESE DRAWINGS ARE TO BE READ IN CONJUNCTION WITH OTHER DEEMED PLANNING DRAWINGS:
DEEMED PLANNING PROPOSED LAYOUT
5212868-ATK-GEN-WHL_AL-DR-ZL-000001 TO 000017
DEEMED PLANNING EXISTING LAYOUT
5212868-ATK-GEN-WHL_AL_E-DR-ZL-000001 TO 000017
DEEMED PLANNING EXISTING SECTIONS
5212868-ATK-LDC-WHL_AL-DR-CH-000011 TO 000020

- KEY:
- SCHEME BOUNDARY
 - EXISTING GROUND SURFACE LEVEL ON SECTION VIEW
 - PROPOSED GROUND SURFACE LEVEL ON SECTION VIEW

Description

Status	Revision	Drawn	Checked	Reviewed	Authorised	Issue Date
--------	----------	-------	---------	----------	------------	------------

Description

Status	Revision	Drawn	Checked	Reviewed	Authorised	Issue Date
--------	----------	-------	---------	----------	------------	------------

Description

First issue

Status	Revision	Drawn	Checked	Reviewed	Authorised	Issue Date
A1	C01	RE	US	AH	GB	12/09/23

Description

TWAO Application Oct 2024 Submission

Status	Revision	Drawn	Checked	Reviewed	Authorised	Issue Date
A1	C02	AK	KS	RJ	EK	04/10/24

Description

TWAO JANUARY 2025

Status	Revision	Drawn	Checked	Reviewed	Authorised	Issue Date
A1	C03	AK	KS	EK	EK	07/01/25

Drawing Suitability

APPROVED - PUBLISHED

A1

Copyright © AtkinsRéalis (2024)

Client

GREATER CAMBRIDGE PARTNERSHIP

Growing and sharing prosperity
Delivering our City Deal

Project Title

CSET PHASE 2

Drawing Title

CAMBRIDGE SOUTH EAST TRANSPORT PHASE 2

PROPOSED DEEMED PLANNING SECTION DRAWING

(SHEET 8 OF 10)

Drawing Number

Project


5212868 - ATK - LDC - WHL_AL - DR - CH - 000008

Location

Original Size: A1 Scale: AS SHOWN Project Ref. No: 5212868 Sheet: 8 of 10 Rev: C03

100
0 10
Millimetres

TRAVEL HUB NORTHERN CAR PARK - WEST TO EAST
SECTION 18
SCALE : 1:500

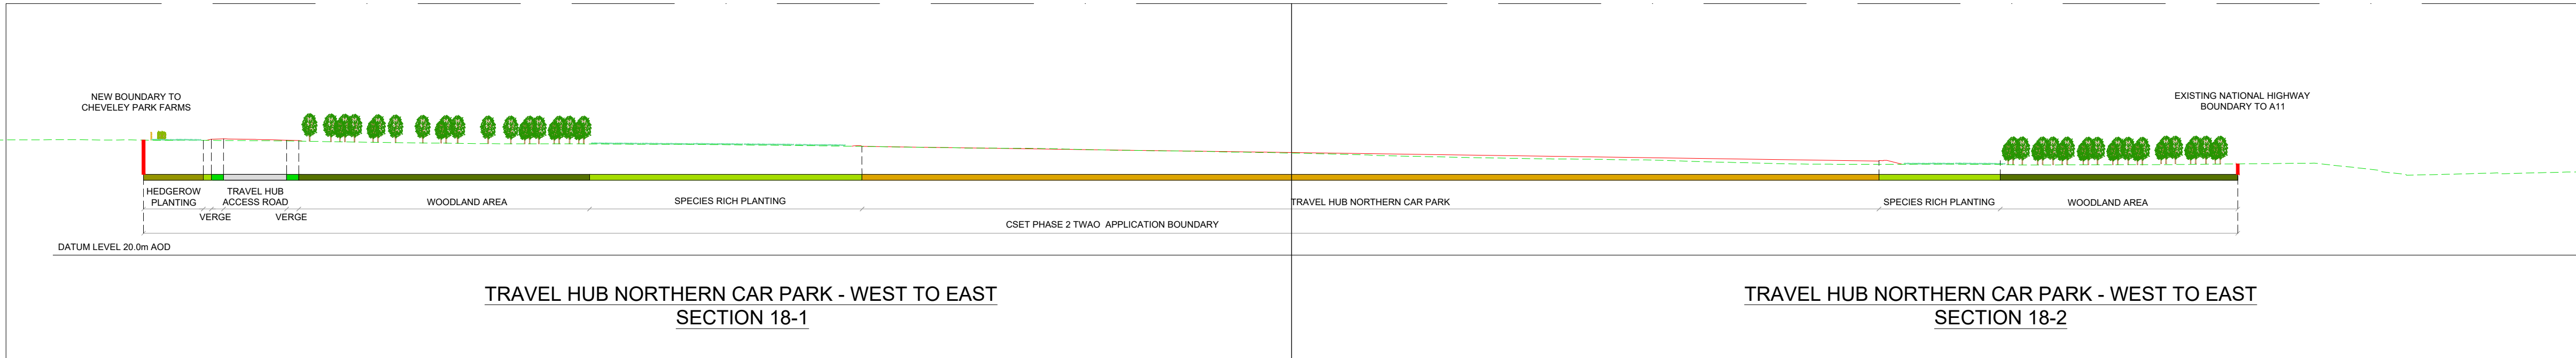

TRAVEL HUB NORTHERN CAR PARK - WEST TO EAST
SECTION 18-1

TRAVEL HUB NORTHERN CAR PARK - WEST TO EAST
SECTION 18-2

NOTES:

- ALL DIMENSIONS ARE IN METRES UNLESS STATED OTHERWISE.
- DRAWING TO BE PRINTED IN COLOUR.
- THE PROPOSED DESIGN INFORMATION SHOWN IS INDICATIVE. DETAILED DESIGN LAYOUTS WILL BE SUBJECT TO APPROVAL BY THE LOCAL PLANNING AUTHORITY OR OVERSEEING ORGANISATION AS PART OF THE DEEMED PLANNING CONDITIONS.
- THE DRAWING SHALL ONLY BE USED FOR THE INTENDED PURPOSE OF INDICATIVE DESIGN TO SUPPORT A TRANSPORT AND WORKS ACT ORDER APPLICATION.
- PUBLIC TRANSPORT STOP LOCATIONS AND WAITING AREAS ARE INDICATIVE AND MAY BE SUBJECT TO CHANGE AT THE DETAILED DESIGN STAGE.
- LANDSCAPE DETAILS ARE INDICATIVE SEE DRAWING NUMBERS 5212868-ATK-ELS-WHL_AL_SCHME-DR-LL-000001 TO 000018 FOR MORE DETAILS.
- PRELIMINARY DESIGNS FOR JUNCTION LAYOUT, DRAINAGE, FENCING, VEHICLE RESTRAINT SYSTEMS, LIGHTING, STRUCTURES AND PAVEMENT HAVE BEEN DEVELOPED TO SUPPORT THE PRODUCTION OF THE PROPOSED INDICATIVE LAYOUT SHOWN. THESE DESIGNS WILL BE SUBJECT TO FURTHER DEVELOPMENT IN DETAILED DESIGN AND APPROVAL BY THE LOCAL PLANNING AUTHORITY OR OVERSEEING ORGANISATION.
- THESE DRAWINGS ARE TO BE READ IN CONJUNCTION WITH OTHER DEEMED PLANNING DRAWINGS:
DEEMED PLANNING PROPOSED LAYOUT
5212868-ATK-GEN-WHL_AL-DR-ZL-000001 TO 000017
DEEMED PLANNING EXISTING LAYOUT
5212868-ATK-GEN-WHL_AL_E-DR-ZL-000001 TO 000017
DEEMED PLANNING EXISTING SECTIONS
5212868-ATK-LDC-WHL_AL-DR-CH-000011 TO 000020

KEY:

- SCHEME BOUNDARY
- EXISTING GROUND SURFACE LEVEL ON SECTION VIEW
- PROPOSED GROUND SURFACE LEVEL ON SECTION VIEW

Description

Status	Revision	Drawn	Checked	Reviewed	Authorised	Issue Date
--------	----------	-------	---------	----------	------------	------------

Description

Status	Revision	Drawn	Checked	Reviewed	Authorised	Issue Date
--------	----------	-------	---------	----------	------------	------------

Description

First issue

Status	Revision	Drawn	Checked	Reviewed	Authorised	Issue Date
--------	----------	-------	---------	----------	------------	------------

Description

TWAO Application Oct 2024 Submission

Status	Revision	Drawn	Checked	Reviewed	Authorised	Issue Date
--------	----------	-------	---------	----------	------------	------------

Description

TWAO JANUARY 2025

Status	Revision	Drawn	Checked	Reviewed	Authorised	Issue Date
--------	----------	-------	---------	----------	------------	------------

Drawing Suitability

Status	Issue Date
--------	------------

APPROVED - PUBLISHED

A1



Regent House
AtkinsRéalis
4th Floor
90-96 Victoria Road
Chelmsford
Essex CM1 1QU
Tel: +44 (0)1245 245245
www.atkinsrealis.com

Copyright © AtkinsRéalis (2024)

Client



Growing and sharing prosperity
Delivering our City Deal

Project Title

CSET PHASE 2

Drawing Title

CAMBRIDGE SOUTH EAST TRANSPORT PHASE 2

PROPOSED DEEMED PLANNING SECTION DRAWING

(SHEET 9 OF 10)

Drawing Number

Project

5212868 - ATK - LDC -


WHL_AL - DR - CH - 000009

Location

Type Role Number

A1 Scale: AS SHOWN Project Ref. No: 5212868 Sheet: 9 of 10 Rev: C03

TRAVEL HUB NORTHERN CAR PARK - WEST TO EAST
SECTION 18 -1
SCALE : 1:250

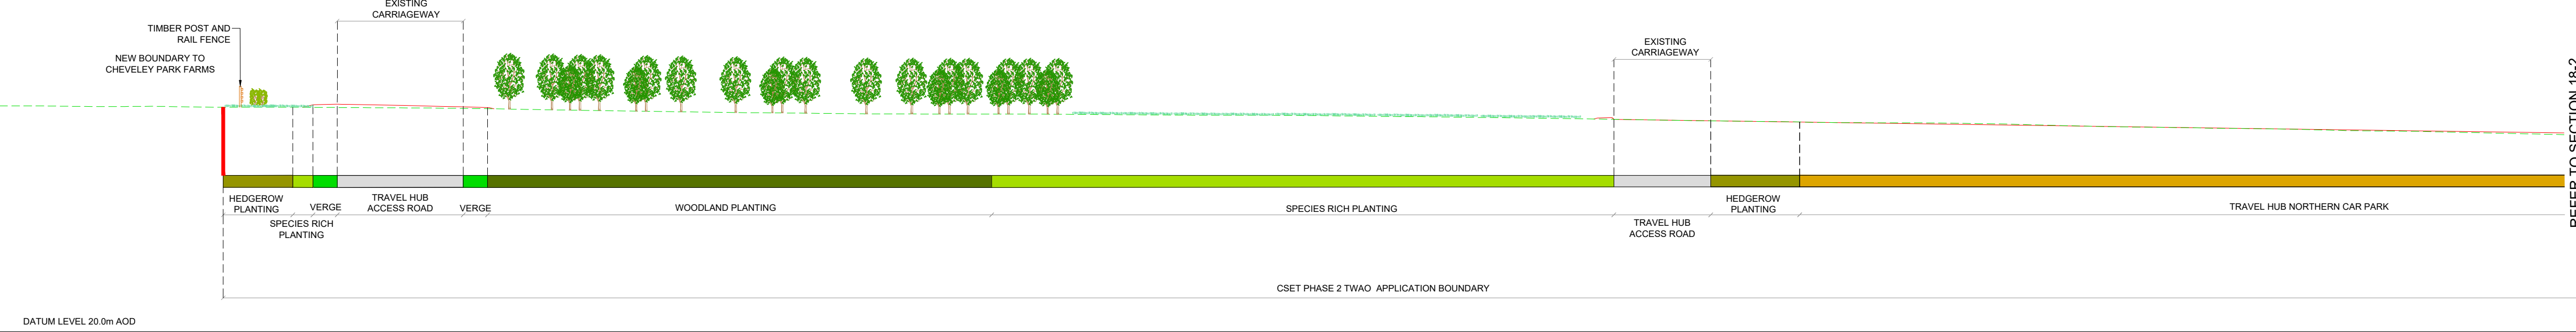


REFER TO SECTION 18-2

TRAVEL HUB NORTHERN CAR PARK - WEST TO EAST
SECTION 18 -2
SCALE : 1:250



REFER TO SECTION 18-1

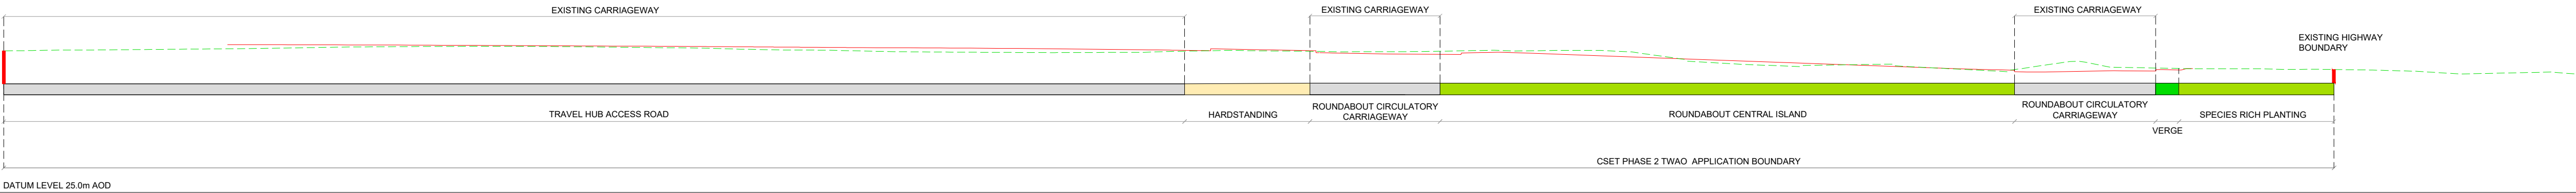

A1307 TRAVEL HUB ACCESS ROUNDABOUT
SECTION 19
SCALE : 1:250

- NOTES:
- ALL DIMENSIONS ARE IN METRES UNLESS STATED OTHERWISE.
 - DRAWING TO BE PRINTED IN COLOUR.
 - THE PROPOSED DESIGN INFORMATION SHOWN IS INDICATIVE. DETAILED DESIGN LAYOUTS WILL BE SUBJECT TO APPROVAL BY THE LOCAL PLANNING AUTHORITY OR OVERSEEING ORGANISATION AS PART OF THE DEEMED PLANNING CONDITIONS.
 - THE DRAWING SHALL ONLY BE USED FOR THE INTENDED PURPOSE OF INDICATIVE DESIGN TO SUPPORT A TRANSPORT AND WORKS ACT ORDER APPLICATION.
 - PUBLIC TRANSPORT STOP LOCATIONS AND WAITING AREAS ARE INDICATIVE AND MAY BE SUBJECT TO CHANGE AT THE DETAILED DESIGN STAGE.
 - LANDSCAPE DETAILS ARE INDICATIVE SEE DRAWING NUMBERS 5212868-ATK-ELS-WHL_AL_SCHME-DR-LL-000001 TO 0000018 FOR MORE DETAILS.
 - PRELIMINARY DESIGNS FOR JUNCTION LAYOUT, DRAINAGE, FENCING, VEHICLE RESTRAINT SYSTEMS, LIGHTING, STRUCTURES AND PAVEMENT HAVE BEEN DEVELOPED TO SUPPORT THE PRODUCTION OF THE PROPOSED INDICATIVE LAYOUT SHOWN. THESE DESIGNS WILL BE SUBJECT TO FURTHER DEVELOPMENT IN DETAILED DESIGN AND APPROVAL BY THE LOCAL PLANNING AUTHORITY OR OVERSEEING ORGANISATION.
 - THESE DRAWINGS ARE TO BE READ IN CONJUNCTION WITH OTHER DEEMED PLANNING DRAWINGS:
DEEMED PLANNING PROPOSED LAYOUT
5212868-ATK-GEN-WHL_AL-DR-ZL-000001 TO 000017
DEEMED PLANNING EXISTING LAYOUT
5212868-ATK-GEN-WHL_AL_E-DR-ZL-000001 TO 000017
DEEMED PLANNING EXISTING SECTIONS
5212868-ATK-LDC-WHL_AL-DR-CH-000011 TO 000020

- KEY:
- SCHEME BOUNDARY
 - EXISTING GROUND SURFACE LEVEL ON SECTION VIEW
 - PROPOSED GROUND SURFACE LEVEL ON SECTION VIEW

Description						
Status	Revision	Drawn	Checked	Reviewed	Authorised	Issue Date

Description						
Status	Revision	Drawn	Checked	Reviewed	Authorised	Issue Date

Description						
First issue						
Status	Revision	Drawn	Checked	Reviewed	Authorised	Issue Date

Description						
Status	Revision	Drawn	Checked	Reviewed	Authorised	Issue Date

Description						
Status	Revision	Drawn	Checked	Reviewed	Authorised	Issue Date

Drawing Suitability						Status
APPROVED - PUBLISHED						A1

Regent House
AtkinsRéalis
4th Floor
90-96 Victoria Road
Chelmsford
Essex CM1 1QU
Tel: +44 (0)1245 245245
www.atkinsrealis.com

Client

GROWING AND SHARING PROSPERITY
Delivering our City Deal

Project Title
CSET PHASE 2

Drawing Title

CAMBRIDGE SOUTH EAST TRANSPORT PHASE 2
PROPOSED DEEMED PLANNING SECTION DRAWING
(SHEET 10 OF 10)

Drawing Number		Originator		Volume	
Project		Project		Project	
5212868		- ATK		- LDC -	
WHL_AL		- DR - CH -		000010	
Location		Type	Role	Number	
Original Size:		A1	Scale: AS SHOWN	Project Ref. No:	5212868
				Sheet:	10 of 10
				Rev:	C03