


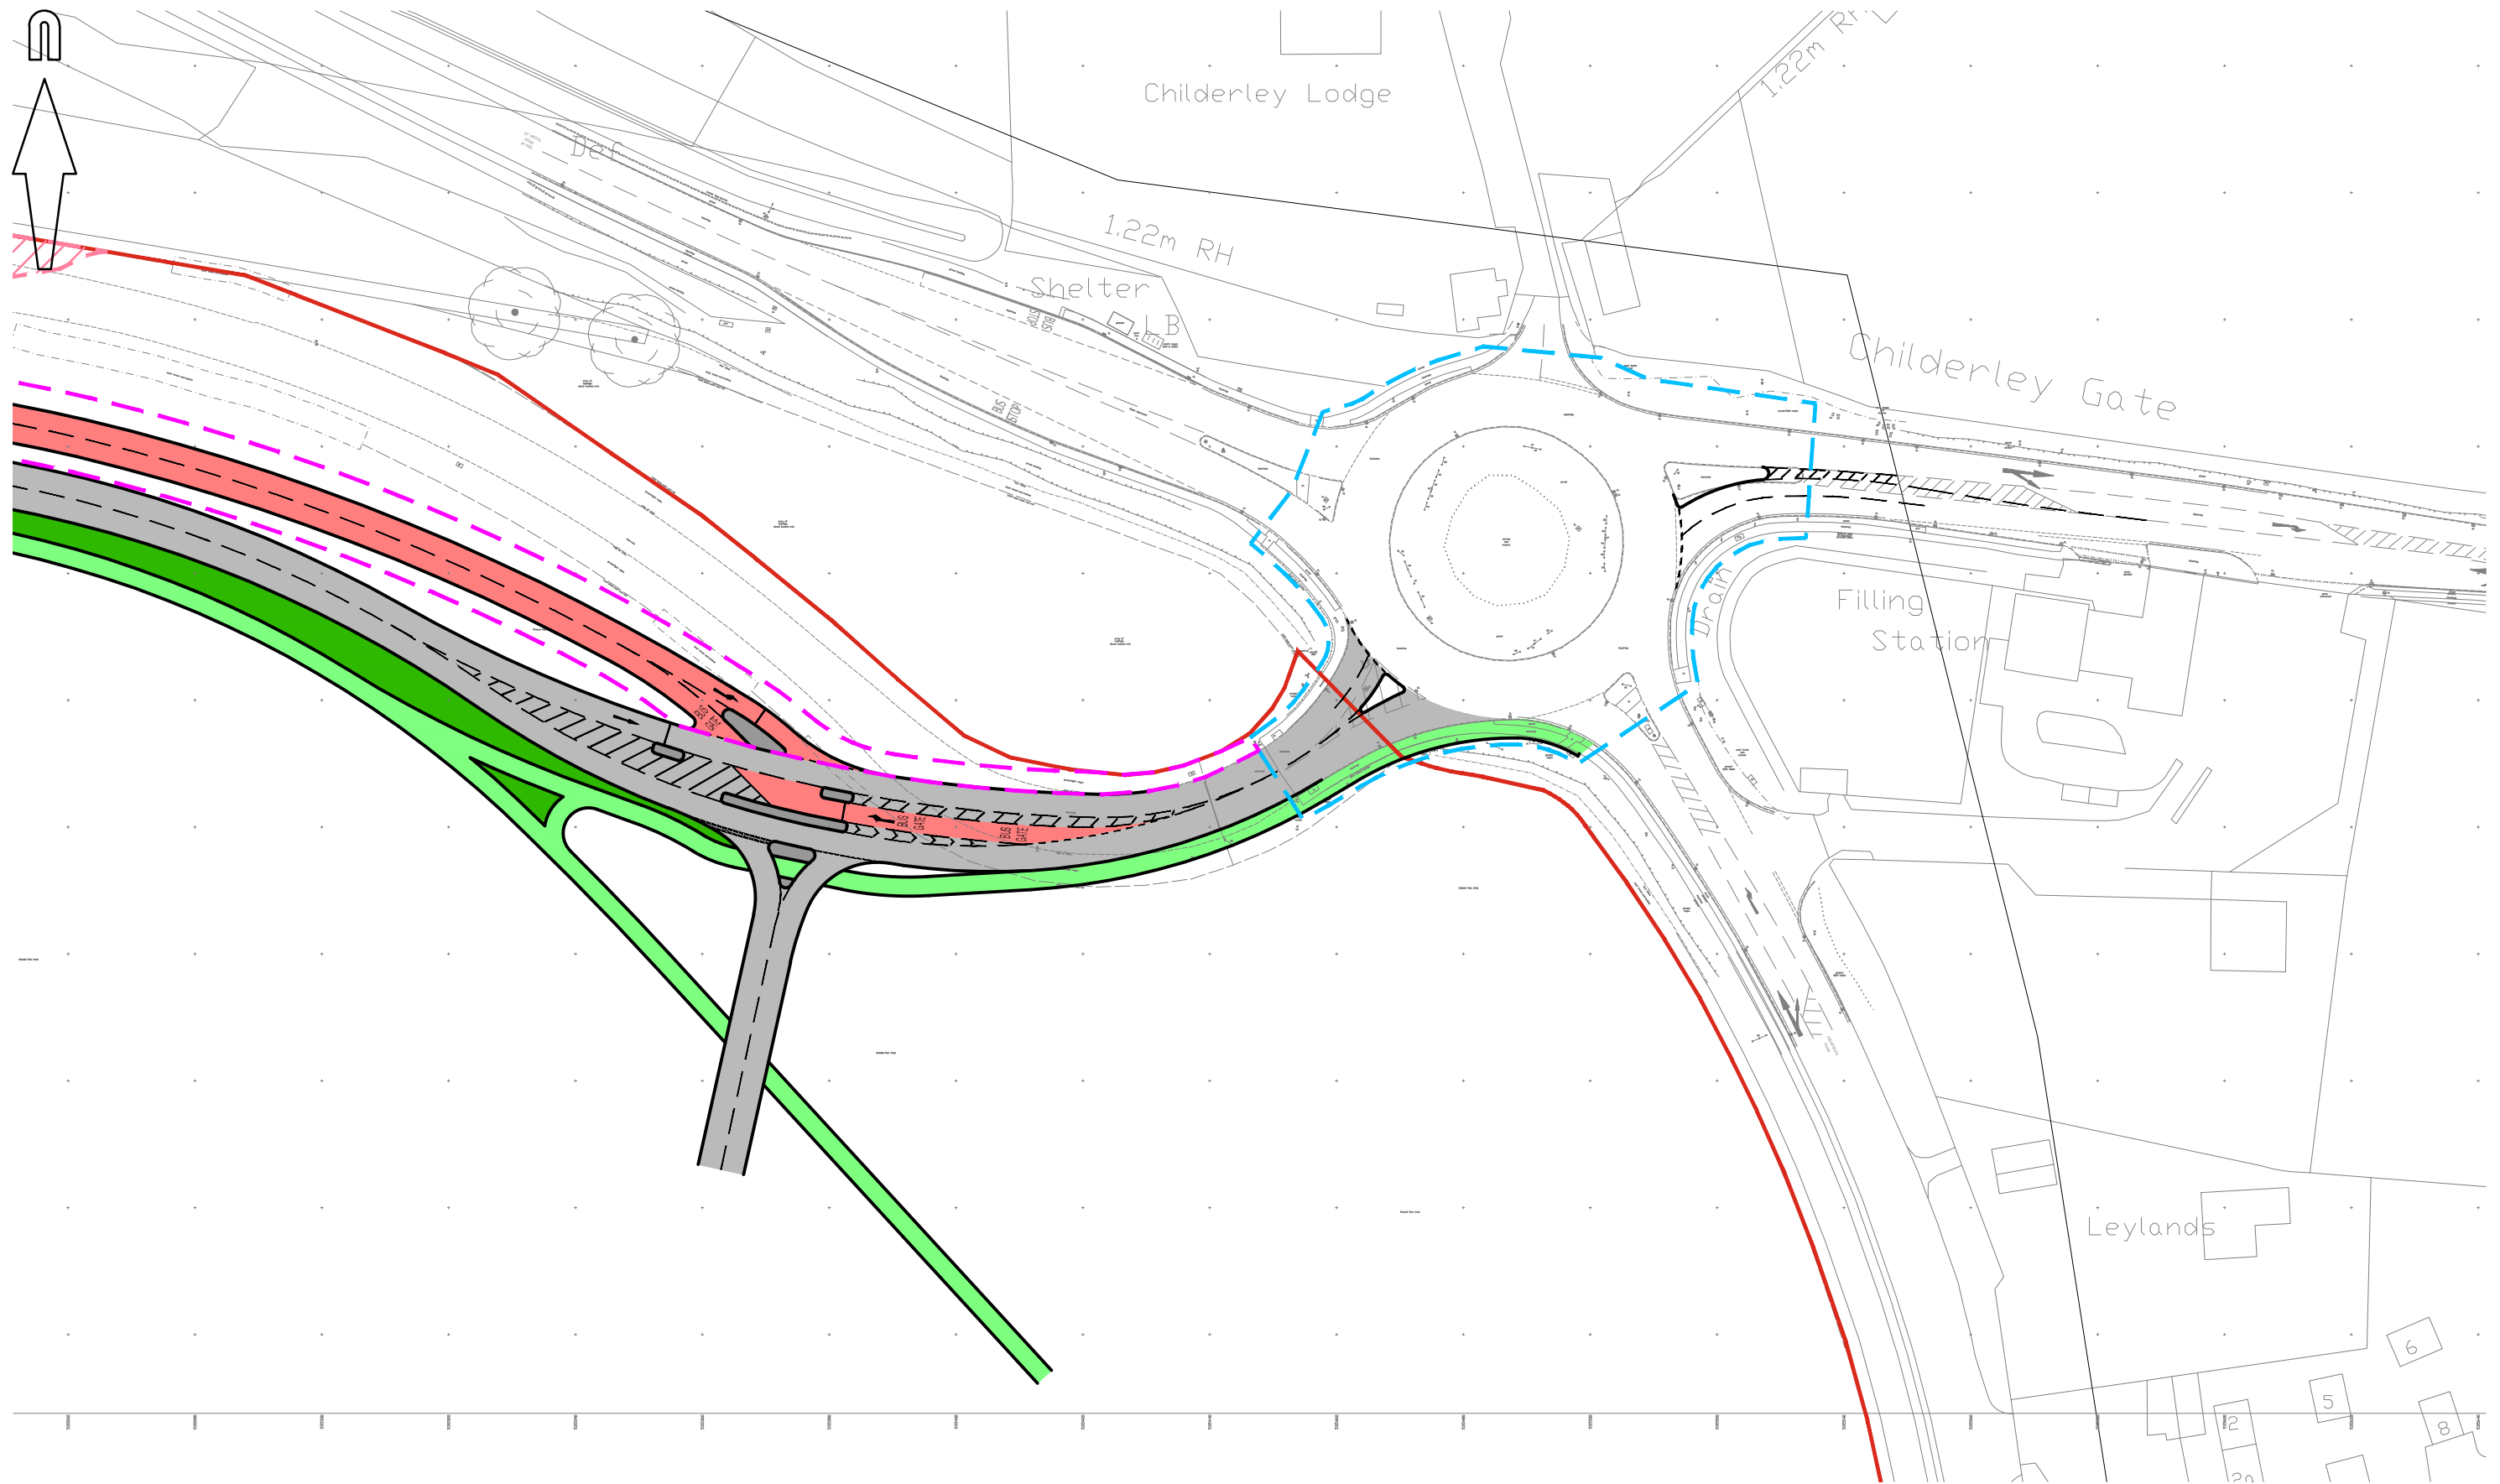

© Crown copyright, all rights reserved. 2016. Licence number 100002189.



**Mayer Brown Limited**  
Lion House Oriental Road Woking Surrey GU22 8AR  
Telephone 01483 750 508 Fax 01483 750 437  
wokingoffice@mayerbrown.co.uk www.mayerbrown.co.uk

client  
**COUNTRYSIDE PROPERTIES**

project  
**BOURN AIRFIELD**

title  
**ST NEOTS ROAD ROUNDABOUT OVERVIEW**

scale 1:1000 @ A3 drawn by OJN checked by IM

date AUGUST 2018 cad file BOURN MASTER.DWG

drawing number CPBOURNACCESS(EASTERN).1 rev. P1