
The Cambourne to Cambridge Order

Transport And Works Act 1992

Transport And Works (Applications And Objections Procedure) (England And Wales) Rules 2006

Existing Site Sections

Document Reference	CtoC-16-DP3
Revision Number	00
Author	Greater Cambridge Partnership
Date	November 2024

File name: \\K:\NSP\GROUP\CONCENTRAL_DATA\PROJECTS\70086660\WSP\HW\HIGHWAYS\2D DRAWINGS\DEEMED PLANNING DRAWINGS - EXISTING SITE SECTIONS\70086660-WSP-GEN-XX-DR-HW-001018-001023 - EXISTING SITE SECTIONS.dwg, printed on: 26 August 2024 14:09:58, by: Nauman, Ben



CAMBOURNE TO CAMBRIDGE ORDER

Notes:

- This drawing must be printed in colour.
- All design information shown is outline/indicative and was produced to demonstrate the feasibility of the route alignment for a TWAQ application. The designs shall be developed further during the detailed design stage.
- The drawing shall only be used for the intended purpose it has been issued for which is for outline/illustrative design for a TWAQ application and to describe the development that is the subject of the request for deemed planning permission.
- The preliminary 2D layout has been developed based on the OS Mastermap Topography Layer or Topographical surveys where available. The outline design may be subject to change during the subsequent design stages as more detailed topographical survey data becomes available.
- The preliminary 3D aspects of the design have been developed based on Topographical survey data where available. The Environment Agency LiDAR Composite DTM 2m (2020) licensed under the Open Government Licence v3.0 has been used to fill any gaps in the Topographical survey data.
- Public transport stop locations and waiting areas are indicative and may be subject to change.
- The designs for street lighting, fencing, vehicle restraint systems and other features will be developed in the subsequent design stage.
- All linear dimensions shown on plan are in metres unless otherwise indicated, and measurements must not be scaled from the drawing.
- The existing landscape features shown on the sections are indicative.
- For Existing Site Deemed Planning Drawings refer to drawing numbers 70086660-WSP-GEN-XX-DR-HW-001000-001017 for further details.
- For Proposed Site Deemed Planning Drawings refer to drawing numbers 70086660-WSP-HGN-XX-DR-HW-002000-002017 for further details.
- For Proposed Site Sections Deemed Planning Drawings refer to drawing numbers 70086660-WSP-HGN-XX-DR-HW-002018-002023 for further details.

Key:

- CtoC Order Limits
- Existing Ground Surface Level on Section View

P06	26/08/2024	VR	FOR PLANNING		BN	BN
P05	23/05/2024	VR	FOR PLANNING		BN	BN
P04	12/04/2024	VR	FOR PLANNING		BN	BN
P03	29/08/2023	VR	FOR PLANNING		BN	BN
P02	26/05/2023	JS	FOR PLANNING		BN	BN
P01	06/03/2023	JS	FIRST ISSUE		BN	BN
REV	DATE	BY	DESCRIPTION	CHK	APP	

62-64 Hills Road, Cambridge, CB2 1LA, UK
T+ 44 (0) 1223 558 050, F+ 44 (0) 1223 558 051
wsp.com

CLIENT:

GREATER CAMBRIDGE PARTNERSHIP

APPLICANT:

CAMBRIDGESHIRE COUNTY COUNCIL

SITE/PROJECT:




CtoC SCHEME

TITLE:


DEEMED PLANNING DRAWINGS EXISTING SITE SECTIONS (KEY PLAN)

SCALE @ A1:	NTS	CHECKED:	BN	APPROVED:	BN
PROJECT NO:	70086660	DESIGNED:	JS	DRAWN:	JS
				DATE:	August 24
DRAWING No:	70086660-WSP-GEN-XX-DR-HW-001018	REV:	P06		


Mapping reproduced by permission of Ordnance Survey on behalf of HMSO.
© Crown copyright and daJSbase rights 2021 Ordnance Survey 100023205.

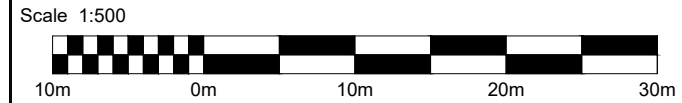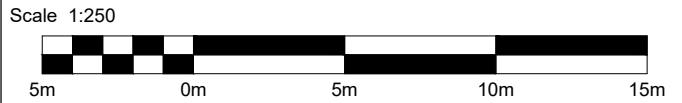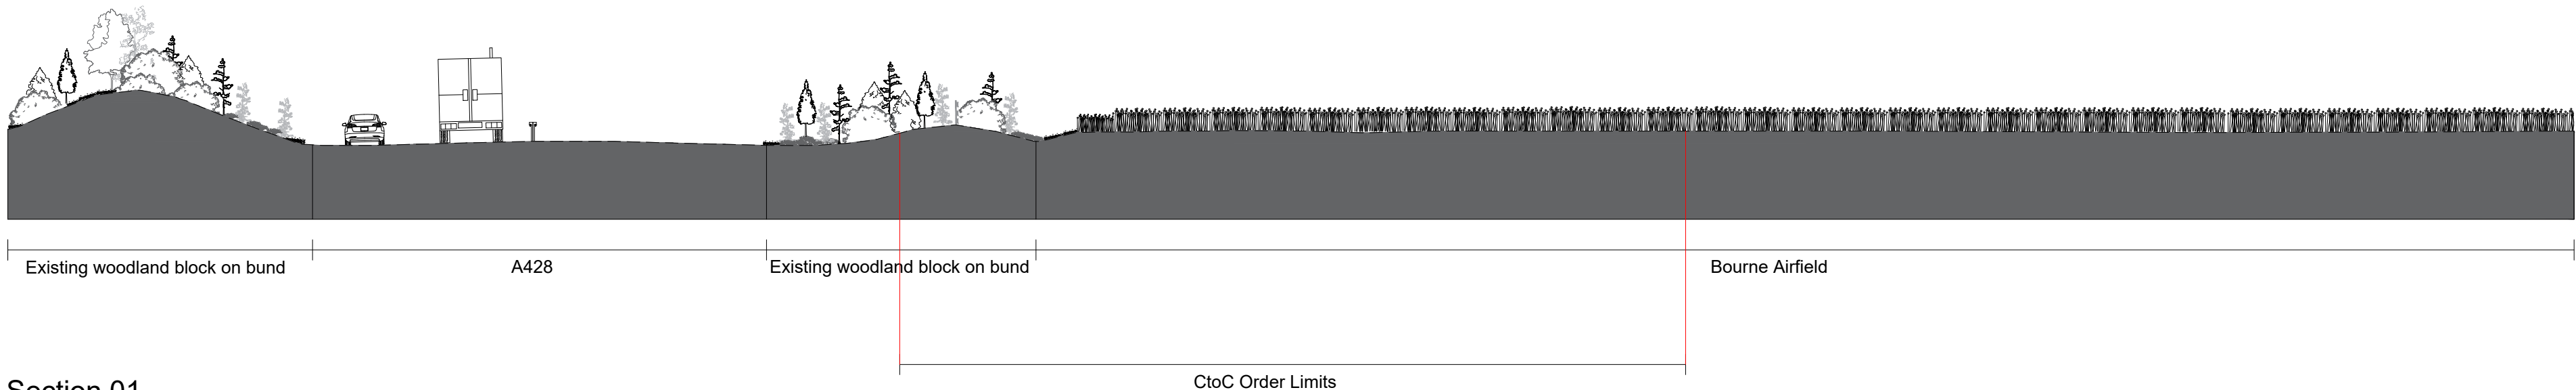


Section 01
Scale 1:250

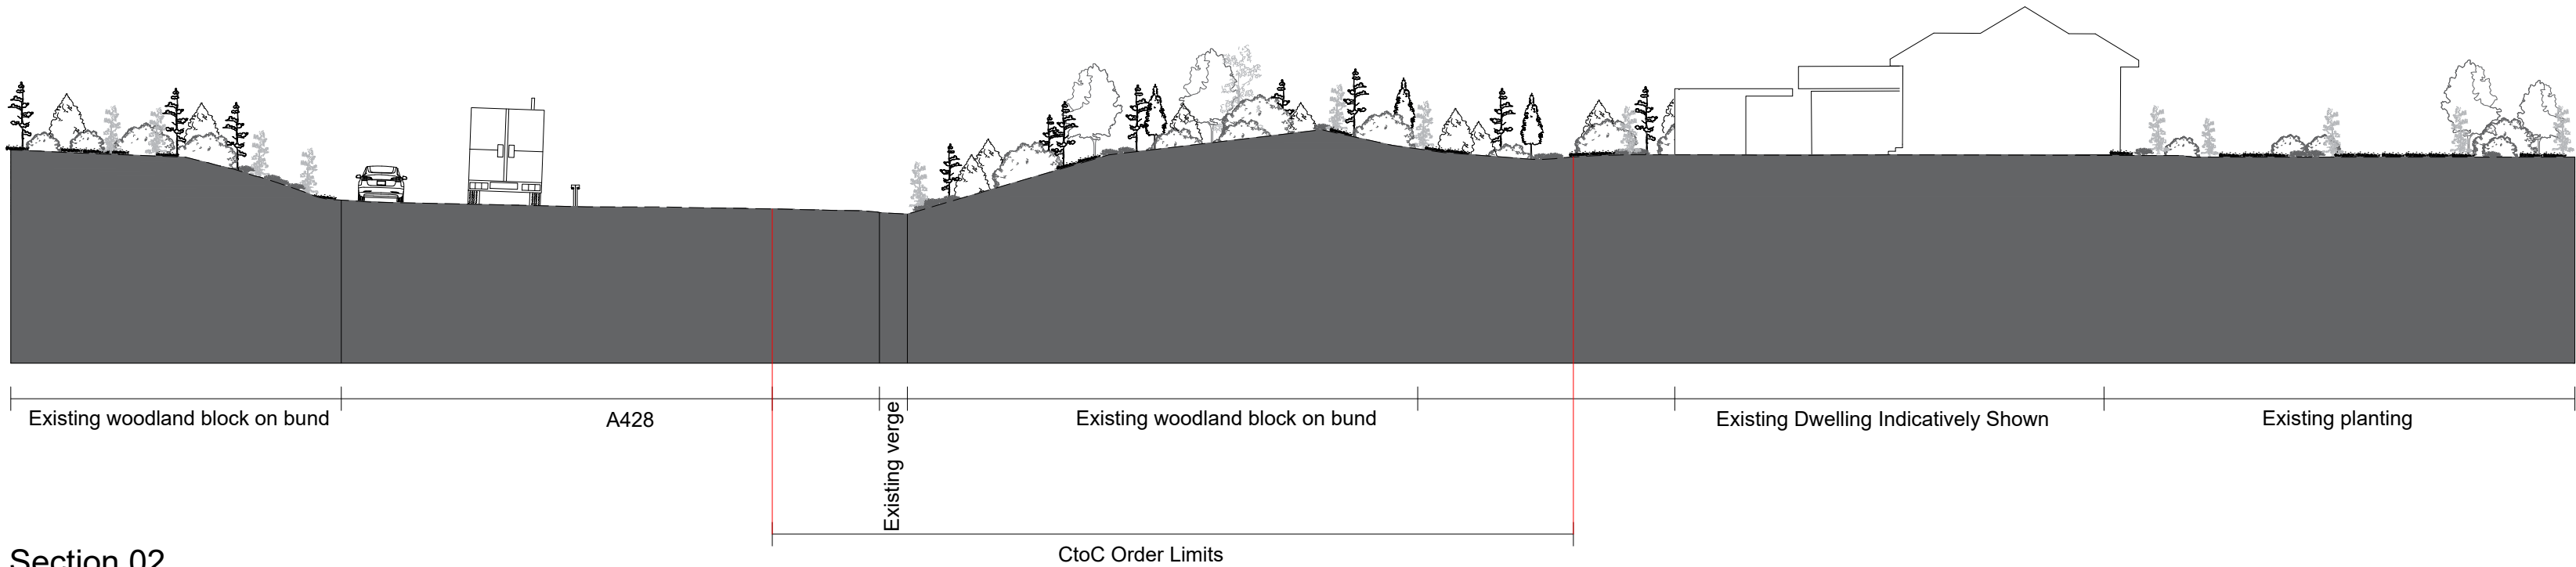

Section 02
Scale 1:250

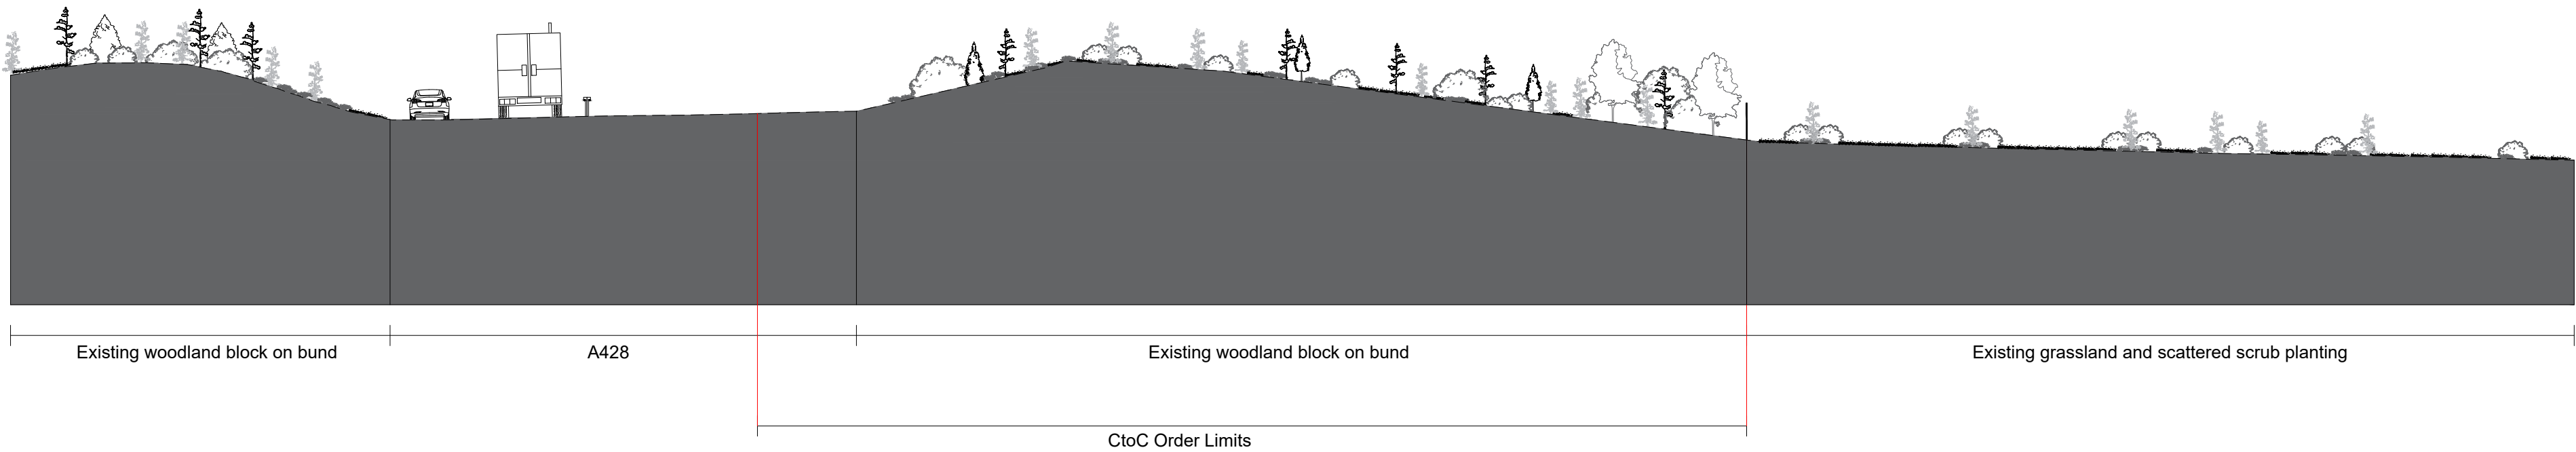

Section 03
Scale 1:250

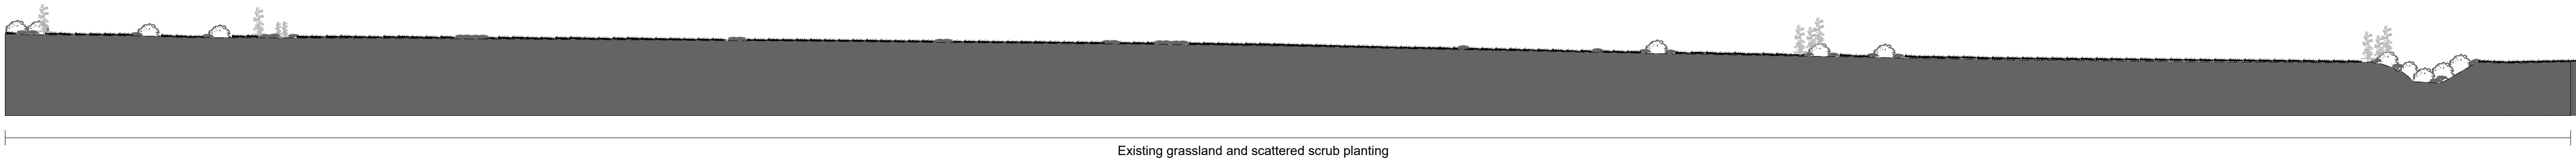

Section 04
Scale 1:250

CAMBOURNE TO CAMBRIDGE ORDER

Notes:

- This drawing must be printed in colour.
- All design information shown is outline/indicative and was produced to demonstrate the feasibility of the route alignment for a TWAO application. The designs shall be developed further during the detailed design stage.
- The drawing shall only be used for the intended purpose it has been issued for which is for outline/illustrative design for a TWAO application and to describe the development that is the subject of the request for deemed planning permission.
- The preliminary 2D layout has been developed based on the OS Mastermap Topography Layer or Topographical surveys where available. The outline design may be subject to change during the subsequent design stages as more detailed topographical survey data becomes available.
- The preliminary 3D aspects of the design have been developed based on Topographical survey data where available. The Environment Agency LIDAR Composite DTM 2m (2020) licensed under the Open Government Licence v3.0 has been used to fill any gaps in the Topographical survey data.
- Public transport stop locations and waiting areas are indicative and may be subject to change.
- The designs for street lighting, fencing, vehicle restraint systems and other features will be developed in the subsequent design stage.
- All linear dimensions shown on plan are in metres unless otherwise indicated, and measurements must not be scaled from the drawing.
- The existing landscape features shown on the sections are indicative.
- For Existing Site Deemed Planning Drawings refer to drawing numbers 70086660-WSP-GEN-XX-DR-HW-001000-001017 for further details.
- For Proposed Site Deemed Planning Drawings refer to drawing numbers 70086660-WSP-HGN-XX-DR-HW-002000-002017 for further details.
- For Proposed Site Sections Deemed Planning Drawings refer to drawing numbers 70086660-WSP-HGN-XX-DR-HW-002018-002023 for further details.

Key:

- CtoC Order Limits
- Existing Ground Surface Level on Section View

P06	26/08/2024	VR	FOR PLANNING		BN	BN
P05	23/05/2024	VR	FOR PLANNING		BN	BN
F04	12/04/2024	VR	FOR PLANNING		BN	BN
P03	29/08/2023	VR	FOR PLANNING		BN	BN
P02	26/05/2023	JS	FOR PLANNING		BN	BN
P01	06/03/2023	JS	FIRST ISSUE		BN	BN
REV	DATE	BY	DESCRIPTION	CHK	APP	

62-64 Hills Road, Cambridge, CB2 1LA, UK
T+ 44 (0) 1223 558 050, F+ 44 (0) 1223 558 051
wsp.com

CLIENT:
GREATER CAMBRIDGE PARTNERSHIP

APPLICANT:
CAMBRIDGESHIRE COUNTY COUNCIL






SITE/PROJECT:
CtoC

TITLE:
DEEMED PLANNING DRAWINGS EXISTING SITE SECTIONS
(SHEET 1 OF 5)

SCALE @ A1: 1:250 and 1:500	CHECKED: BN	APPROVED: BN
PROJECT NO: 70086660	DESIGNED: JS	DRAWN: JS
		DATE: August 24
DRAWING No: 70086660-WSP-GEN-XX-DR-HW-001019	REV: P06	

Mapping reproduced by permission of Ordnance Survey on behalf of HMSO.
© Crown copyright and daJSbase rights 2021 Ordnance Survey 100023205.

File: cam11k\WSP\GROUP\CONCENTRAL DAT\PROJECTS\70086660\WSP\HGN\HIGHWAYS\SD DRAWINGS\DRAWINGS\DEEMED PLANNING DRAWINGS - EXISTING SITE SECTIONS\70086660-WSP-GEN-XX-DR-HW-001019-001023 - EXISTING SECTIONS_P06.DWG, printed on 26 August 2024 13:45:48, by Neemaal, Ben

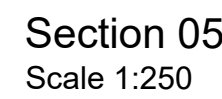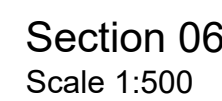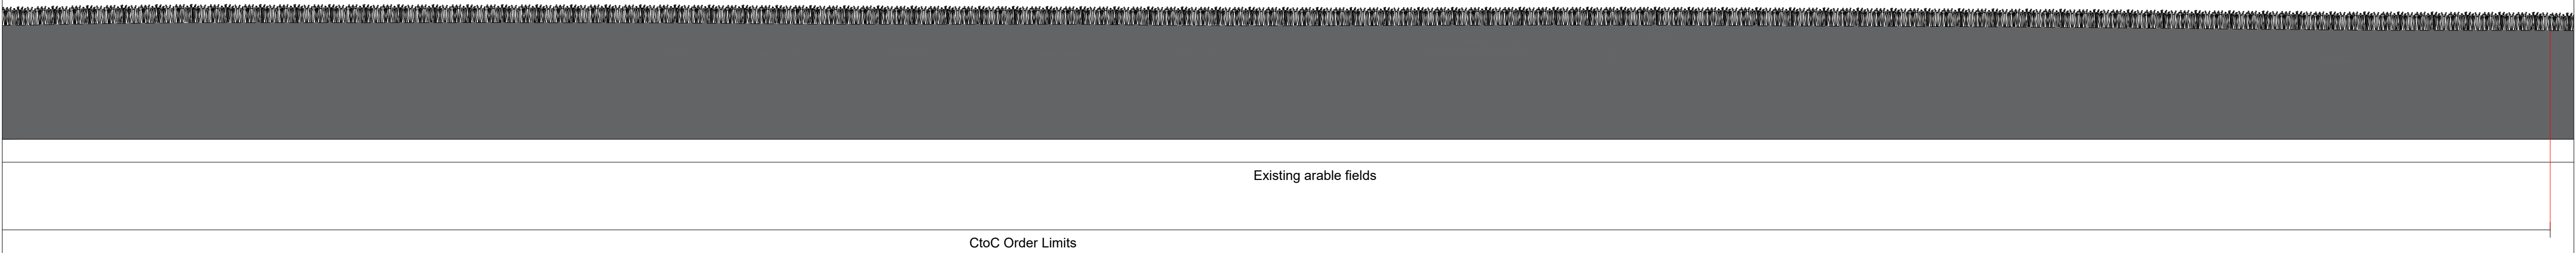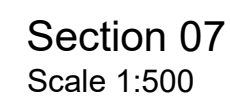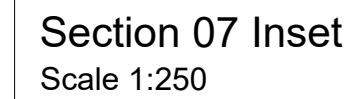

CAMBOURNE TO CAMBRIDGE ORDER

1. This drawing must be printed in colour.
2. All design information shown is outline/indicative and was produced to demonstrate the feasibility of the route alignment for a TWAQ application. The designs shall be developed further during the detailed design stage.
3. The drawing shall only be used for the intended purpose it has been issued for which is for outline/illustrative design for a TWAQ application and to describe the development that is the subject of the request for deemed planning permission.
4. The preliminary 2D layout has been developed based on the OS Mastermap Topography Layer or Topographical surveys where available. The outline design may be subject to change during the subsequent design stages as more detailed topographical survey data becomes available.
5. The preliminary 3D aspects of the design have been developed based on Topographical survey data where available. The Environment Agency LiDAR Composite DTM 2m (2020) licensed under the Open Government Licence v3.0 has been used to fill any gaps in the Topographical survey data.
6. Public transport stop locations and waiting areas are indicative and may be subject to change.
7. The designs for street lighting, fencing, vehicle restraint systems and other features will be developed in the subsequent design stage.
8. All linear dimensions shown on plan are in metres unless otherwise indicated, and measurements must not be scaled from the drawing.
9. The existing landscape features shown on the sections are indicative.
10. For Existing Site Deemed Planning Drawings refer to drawing numbers 70086660-WSF-GEN-XX-DR-HW-01000-010117 for further details.
11. For Proposed Site Deemed Planning Drawings refer to drawing numbers 70086660-WSF-HGN-XX-DR-HW-02020-020217 for further details.
12. For Proposed Site Sections Deemed Planning Drawings refer to drawing numbers 70086660-WSF-PGN-XX-DR-HW-020218-020223 for further details.

— CtoC Order Limits
— Existing Ground Surface Level on Section View

WSP

62-64 Hills Road, Cambridge, CB2 1LA, UK
T+ 44 (0) 1223 558 050, F+ 44 (0) 1223 558 051
wsp.com

CLIENT: GREATER CAMBRIDGE PARTNERSHIP



APPLICANT: CAMBRIDGESHIRE COUNTY COUNCIL

SITE/PROJECT:


CtoC

TITLE: DEEMED PLANNING DRAWINGS EXISTING SITE SECTIONS
(SHEET 2 OF 5)


SCALE @ A1: 1:250 and 1:500	CHECKED: BN		APPROVED: BN
PROJECT NO: 70086660	DESIGNED: JS	DRAWN: JS	DATE: August 24
DRAWING No: 70086660-WSP-GEN-XX-DR-HW-001020			REV: P06

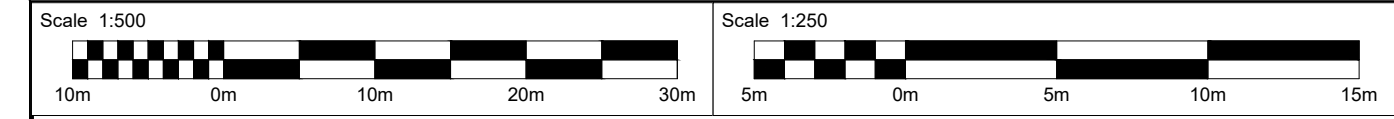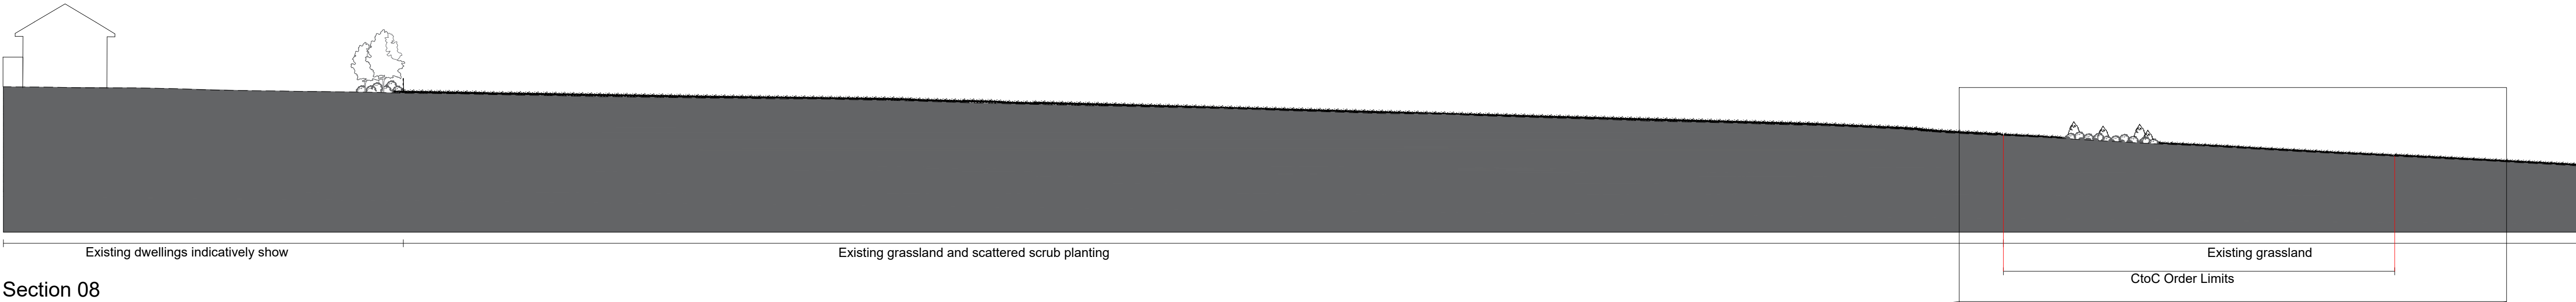


Section 08
Scale 1:500

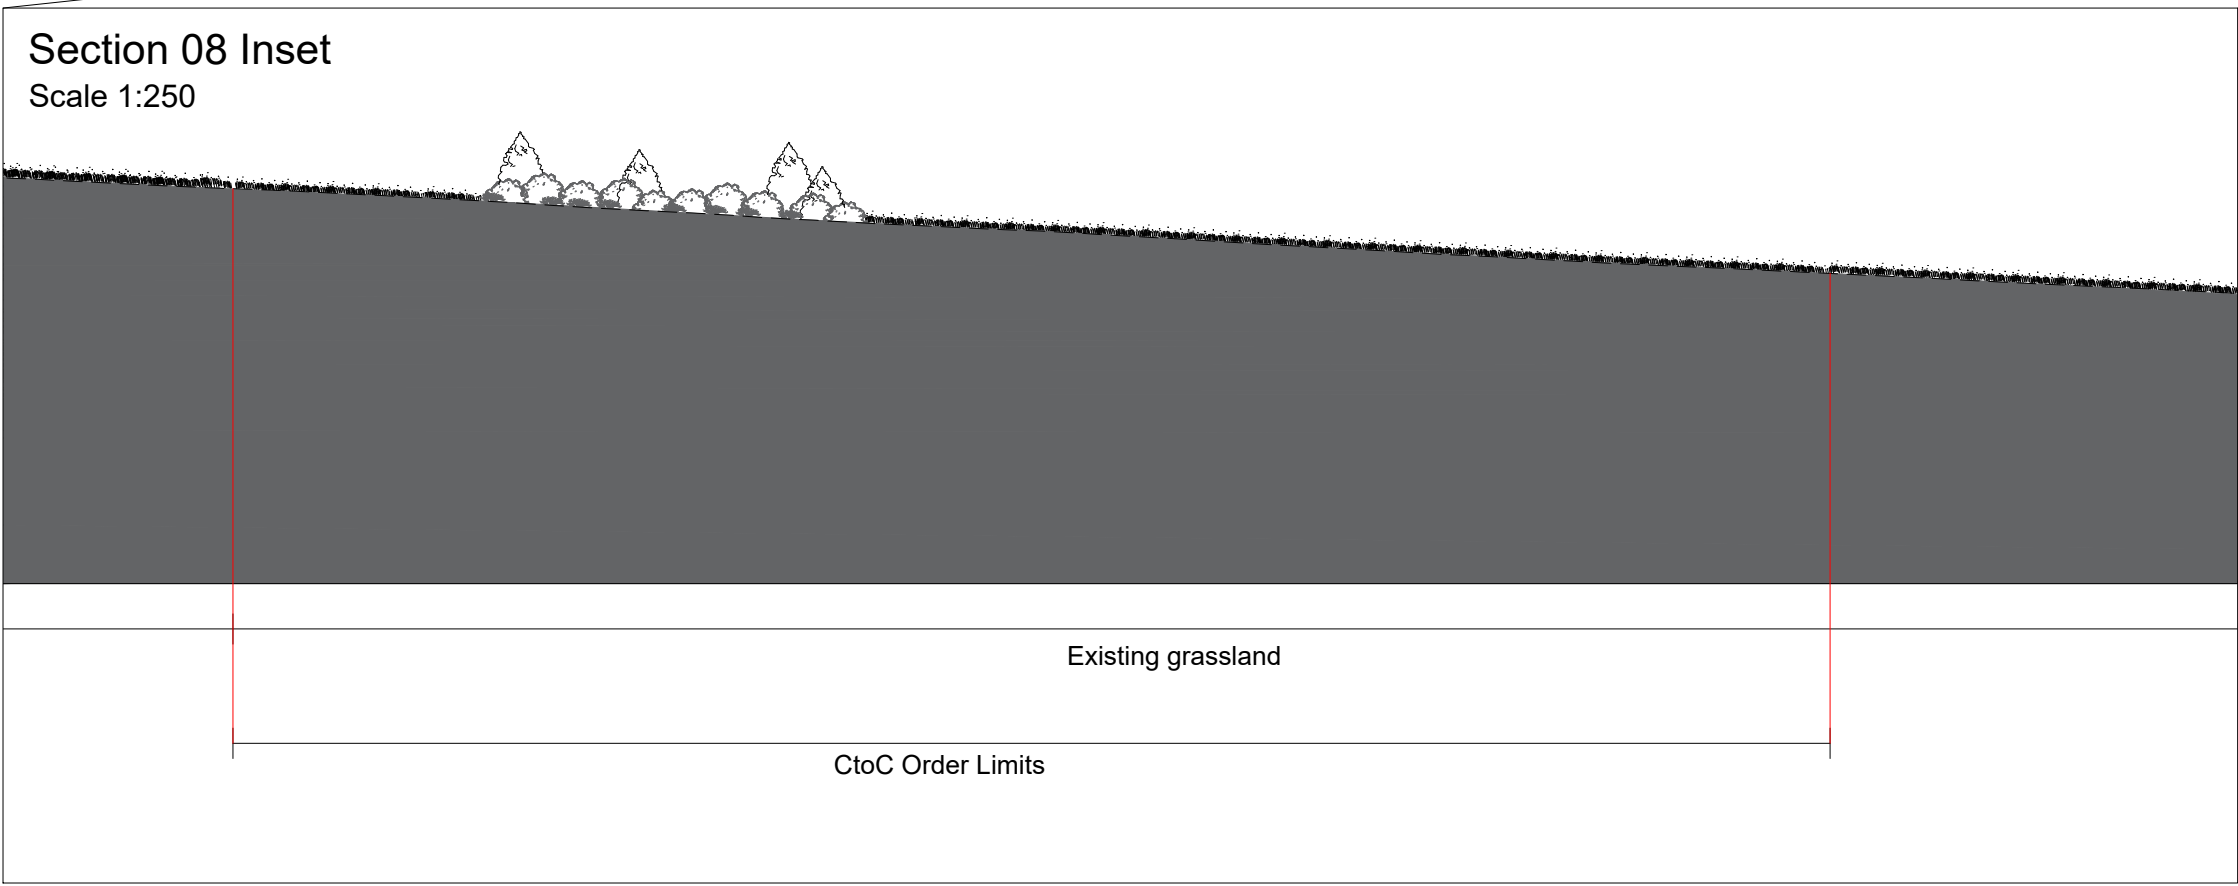

Section 08 Inset
Scale 1:250

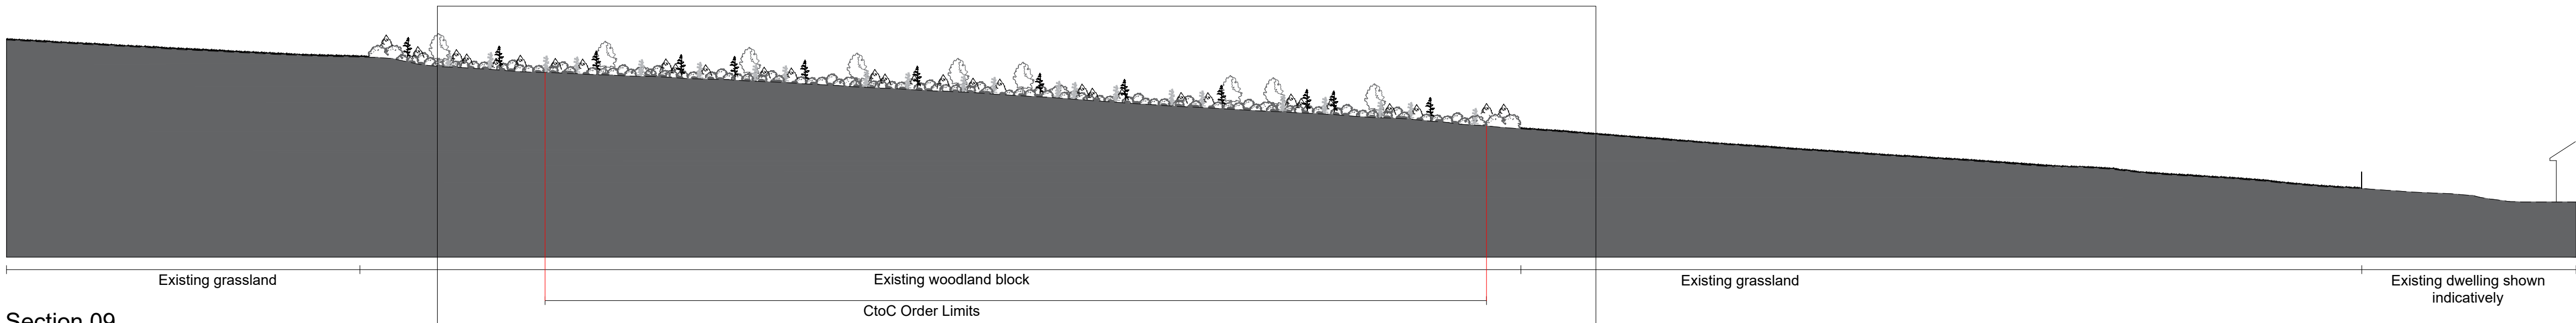

Section 09
Scale 1:500

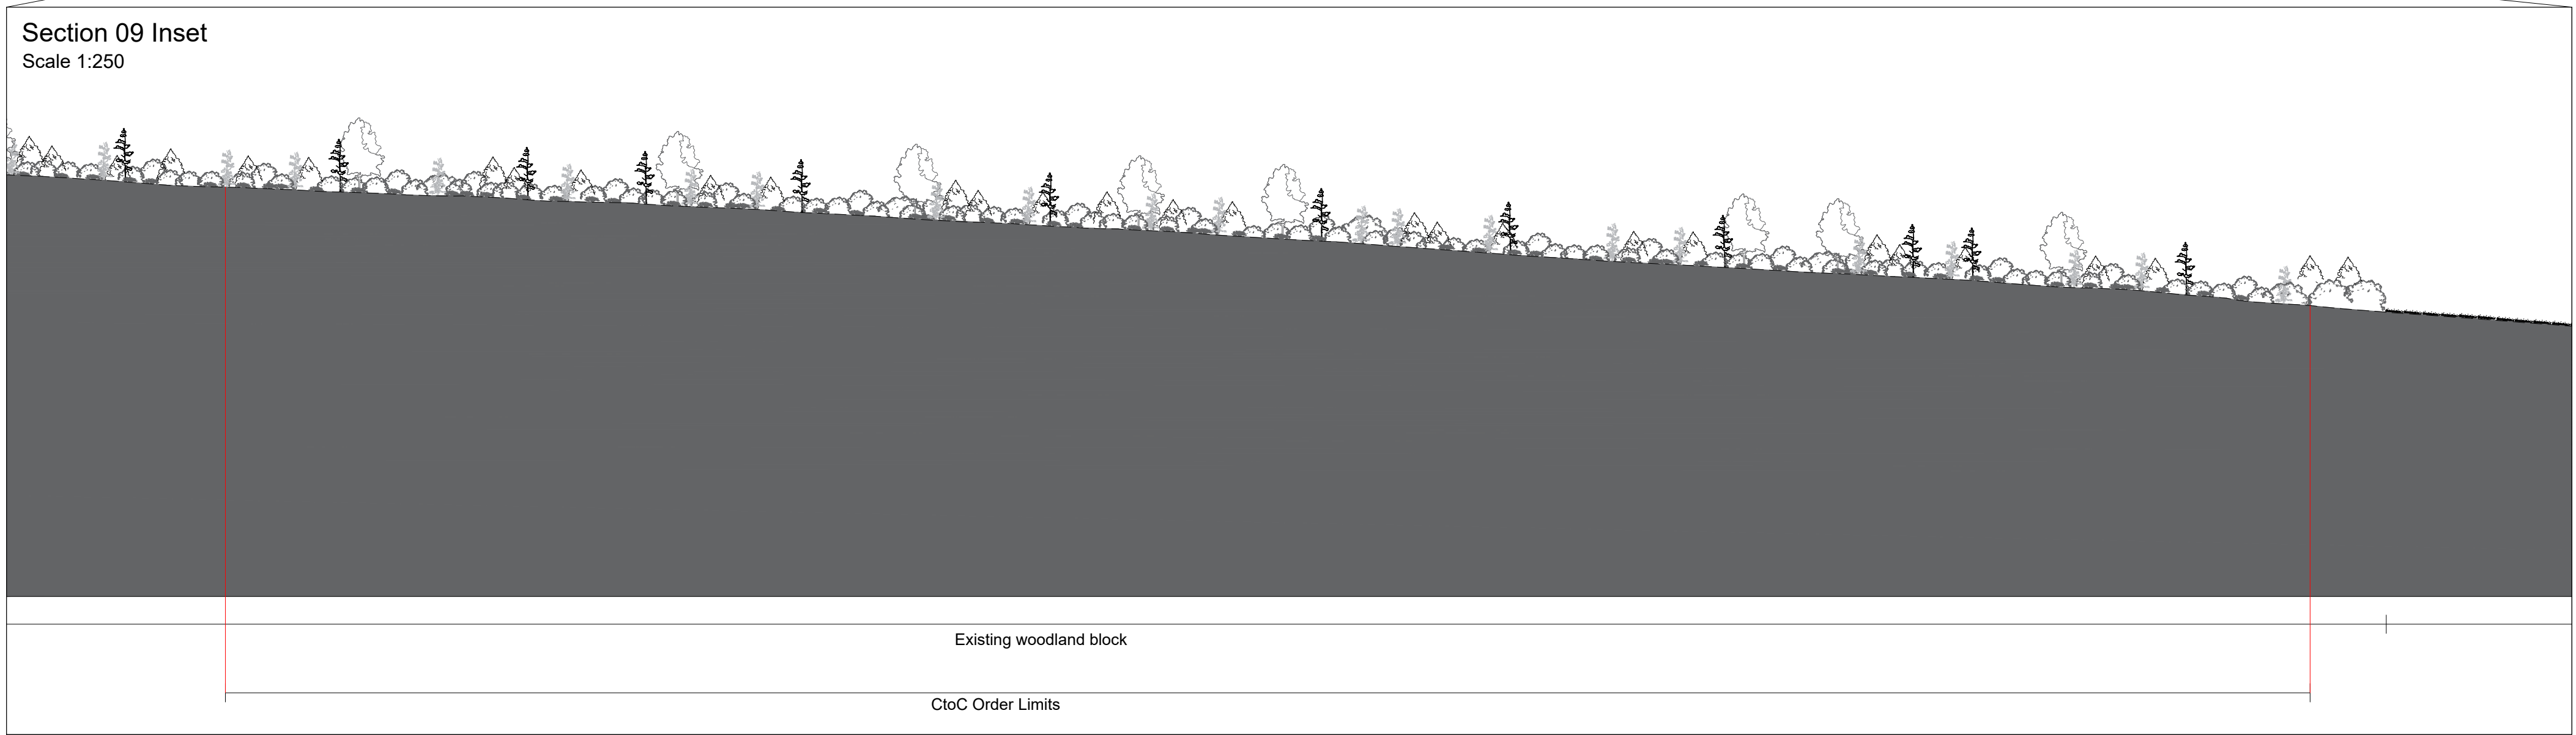

Section 09 Inset
Scale 1:250

CAMBOURNE TO CAMBRIDGE ORDER

- Notes:**
- This drawing must be printed in colour.
 - All design information shown is outline/indicative and was produced to demonstrate the feasibility of the route alignment for a TWAO application. The designs shall be developed further during the detailed design stage.
 - The drawing shall only be used for the intended purpose it has been issued for which is for outline/illustrative design for a TWAO application and to describe the development that is the subject of the request for deemed planning permission.
 - The preliminary 2D layout has been developed based on the OS Mastermap Topography Layer or Topographical surveys where available. The outline design may be subject to change during the subsequent design stages as more detailed topographical survey data becomes available.
 - The preliminary 3D aspects of the design have been developed based on Topographical survey data where available. The Environment Agency LIDAR Composite DTM 2m (2020) licensed under the Open Government Licence v3.0 has been used to fill any gaps in the Topographical survey data.
 - Public transport stop locations and waiting areas are indicative and may be subject to change.
 - The designs for street lighting, fencing, vehicle restraint systems and other features will be developed in the subsequent design stage.
 - All linear dimensions shown on plan are in metres unless otherwise indicated, and measurements must not be scaled from the drawing.
 - The existing landscape features shown on the sections are indicative.
 - For Existing Site Deemed Planning Drawings refer to drawing numbers 70086660-WSP-GEN-XX-DR-HW-001000-001017 for further details.
 - For Proposed Site Deemed Planning Drawings refer to drawing numbers 70086660-WSP-HGN-XX-DR-HW-002000-002017 for further details.
 - For Proposed Site Sections Deemed Planning Drawings refer to drawing numbers 70086660-WSP-HGN-XX-DR-HW-002018-002023 for further details.

- Key:**
- CtoC Order Limits
 - Existing Ground Surface Level on Section View

P06	26/08/2024	VR	FOR PLANNING	BN	BN
P05	23/05/2024	VR	FOR PLANNING	BN	BN
P04	12/04/2024	VR	FOR PLANNING	BN	BN
P03	29/08/2023	VR	FOR PLANNING	BN	BN
P02	26/05/2023	JS	FOR PLANNING	BN	BN
P01	06/03/2023	JS	FIRST ISSUE	BN	BN
REV	DATE	BY	DESCRIPTION	CHK	APP

62-64 Hills Road, Cambridge, CB2 1LA, UK
T+ 44 (0) 1223 558 050, F+ 44 (0) 1223 558 051
wsp.com

CLIENT:

GREATER CAMBRIDGE PARTNERSHIP

APPLICANT:

CAMBRIDGESHIRE COUNTY COUNCIL

SITE/PROJECT:

CtoC

TITLE:

DEEMED PLANNING DRAWINGS EXISTING SITE SECTIONS
(SHEET 3 OF 5)

SCALE @ A1:

1:250 and 1:500

CHECKED:

BN

APPROVED:

BN

PROJECT NO.:

70086660

DESIGNED:

JS

DRAWN:

JS

DATE:


August 24

DRAWING No:

70086660-WSP-GEN-XX-DR-HW-001021



REV:

P06

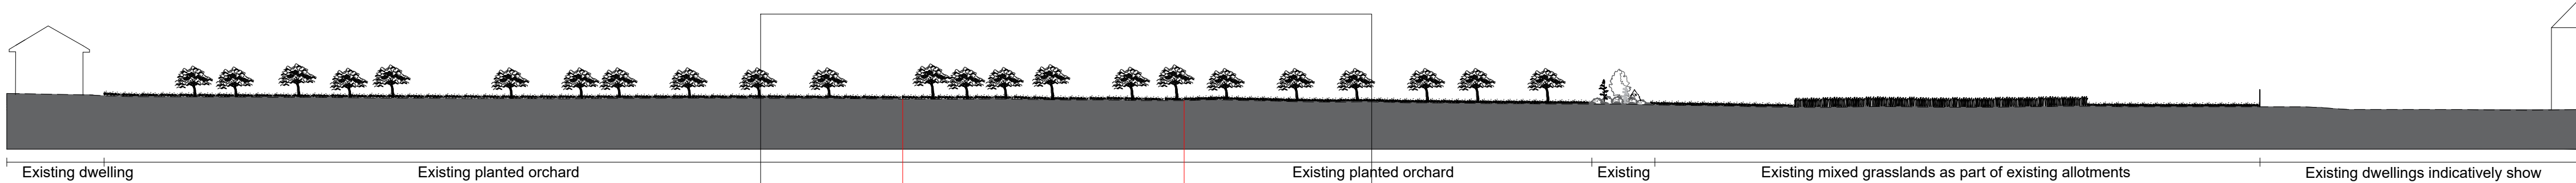


Section 10
Scale 1:500

Section 10 Inset
Scale 1:250

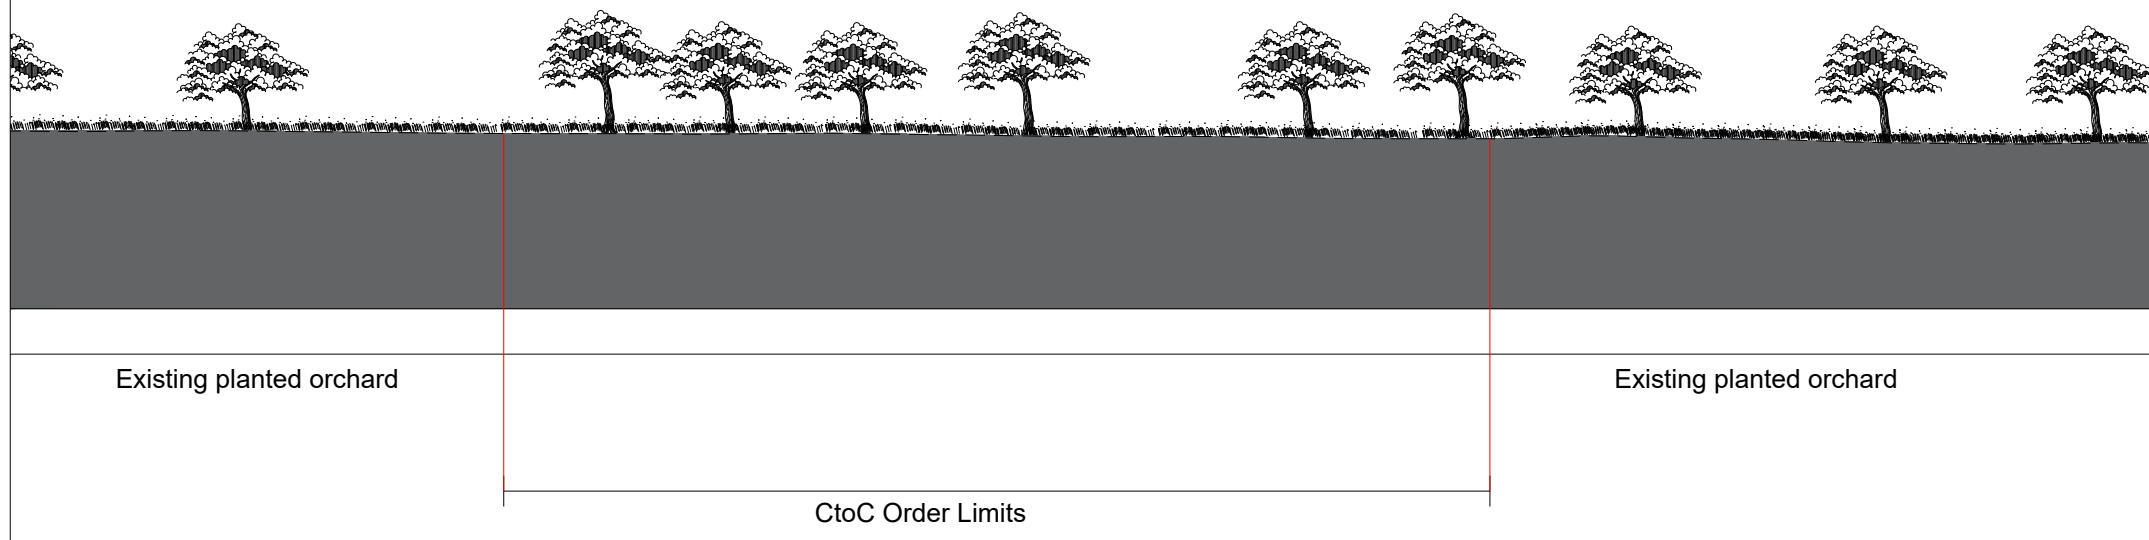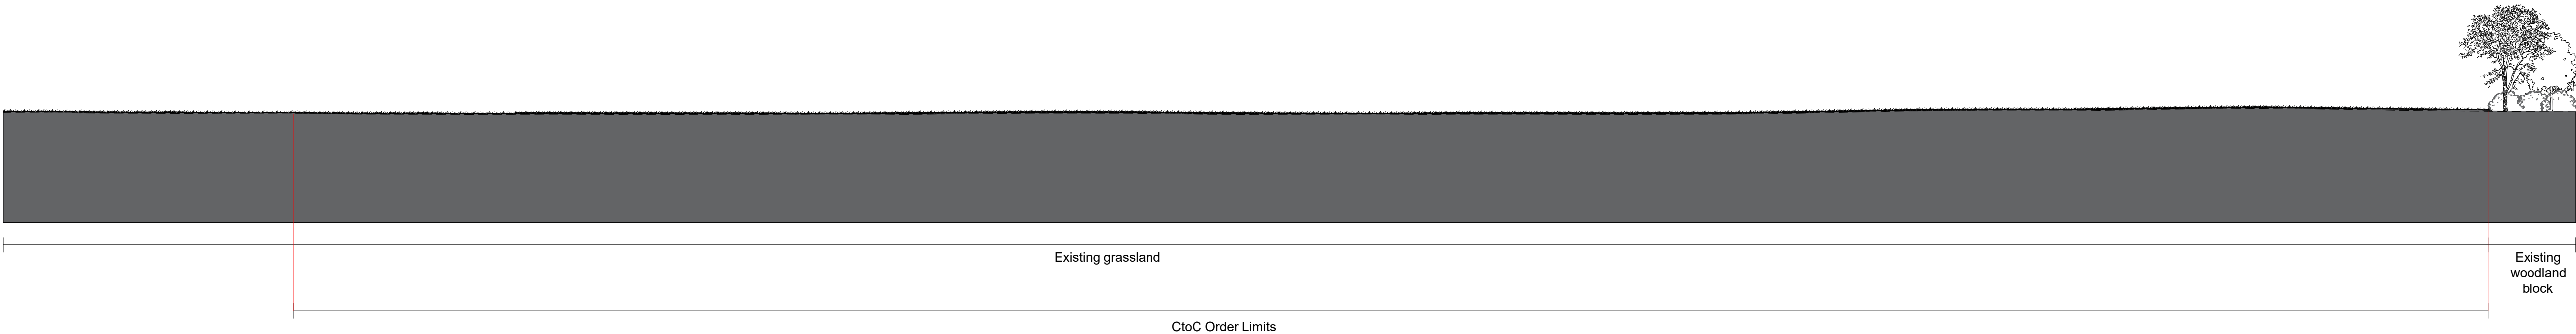

Section 11
Scale 1:250

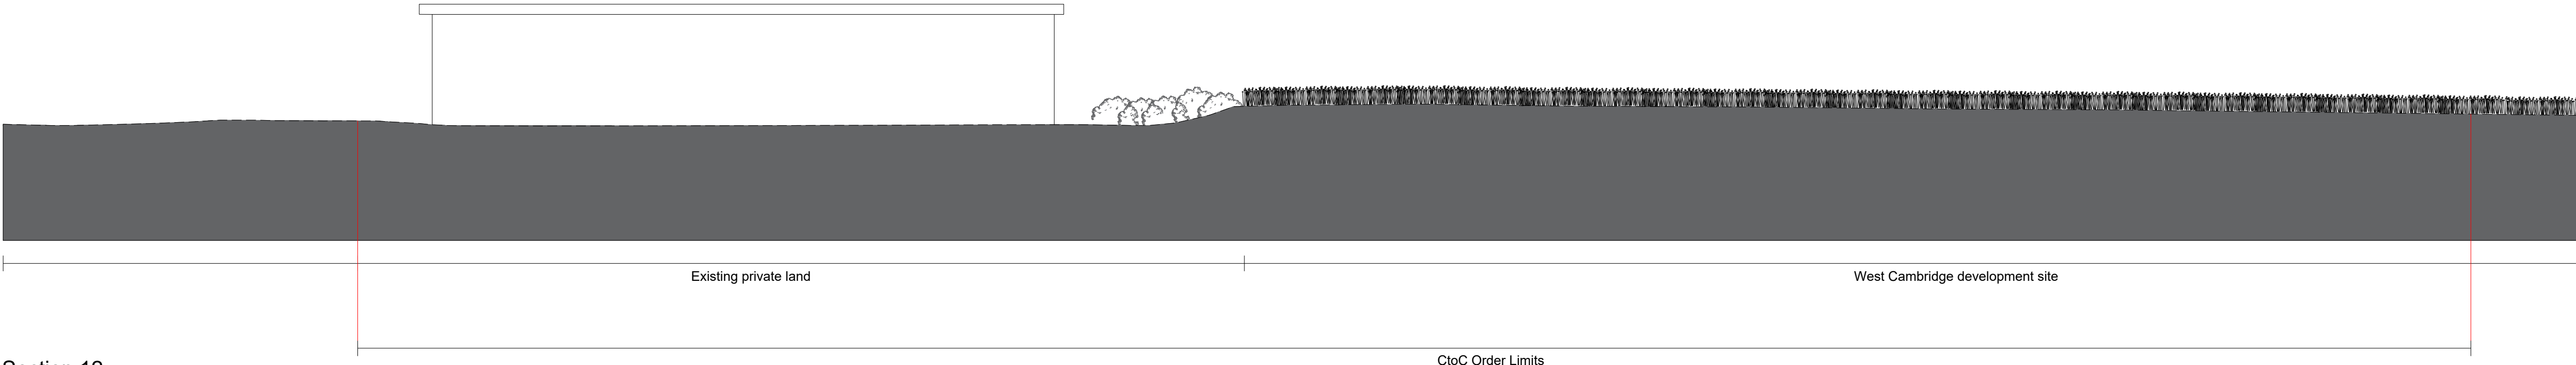

Section 12
Scale 1:250

CAMBOURNE TO CAMBRIDGE ORDER

Notes:

- This drawing must be printed in colour.
- All design information shown is outline/indicative and was produced to demonstrate the feasibility of the route alignment for a TWAQ application. The designs shall be developed further during the detailed design stage.
- The drawing shall only be used for the intended purpose it has been issued for which is for outline/illustrative design for a TWAQ application and to describe the development that is the subject of the request for deemed planning permission.
- The preliminary 2D layout has been developed based on the OS Mastermap Topography Layer or Topographical surveys where available. The outline design may be subject to change during the subsequent design stages as more detailed topographical survey data becomes available.
- The preliminary 3D aspects of the design have been developed based on Topographical survey data where available. The Environment Agency LiDAR Composite DTM 2m (2020) licensed under the Open Government Licence v3.0 has been used to fill any gaps in the Topographical survey data.
- Public transport stop locations and waiting areas are indicative and may be subject to change.
- The designs for street lighting, fencing, vehicle restraint systems and other features will be developed in the subsequent design stage.
- All linear dimensions shown on plan are in metres unless otherwise indicated, and measurements must not be scaled from the drawing.
- The existing landscape features shown on the sections are indicative.
- For Existing Site Deemed Planning Drawings refer to drawing numbers 70086660-WSP-GEN-XX-DR-HW-001000-001017 for further details.
- For Proposed Site Deemed Planning Drawings refer to drawing numbers 70086660-WSP-HGN-XX-DR-HW-002000-002017 for further details.
- For Proposed Site Sections Deemed Planning Drawings refer to drawing numbers 70086660-WSP-HGN-XX-DR-HW-002018-002023 for further details.

Key:

- CtoC Order Limits
- Existing Ground Surface Level on Section View

P06	26/08/2024	VR	FOR PLANNING		BN	BN
P05	23/05/2024	VR	FOR PLANNING		BN	BN
P04	12/04/2024	VR	FOR PLANNING		BN	BN
P03	29/08/2023	VR	FOR PLANNING		BN	BN
P02	26/05/2023	JS	FOR PLANNING		BN	BN
P01	08/03/2023	JS	FIRST ISSUE		BN	BN
REV	DATE	BY	DESCRIPTION		CHK	APP

62-64 Hills Road, Cambridge, CB2 1LA, UK
T+ 44 (0) 1223 558 050, F+ 44 (0) 1223 558 051
wsp.com

CLIENT: GREATER CAMBRIDGE PARTNERSHIP

APPLICANT: CAMBRIDGESHIRE COUNTY COUNCIL



SITE/PROJECT: CtoC

TITLE: DEEMED PLANNING DRAWINGS EXISTING SITE SECTIONS (SHEET 4 OF 5)


SCALE @ A1: 1:250 and 1:500	CHECKED: BN	APPROVED: BN
PROJECT NO: 70086660	DESIGNED: JS	DRAWN: JS
		DATE: August 24

DRAWING No: 70086660-WSP-GEN-XX-DR-HW-001022	REV: P06
---	-------------


File: cam11.km WSP GROUP CONCENTRAL DATA PROJECTS\T0086660\DRAWINGS\DEEMED PLANNING DRAWINGS\EXISTING SITE SECTIONS\T0086660-WSP-GEN-XX-DR-HW-001018-001023-EXISTING SECTIONS_P06.DWG, printed on 26 August 2024 15:52:10, by Neemaan, Ben

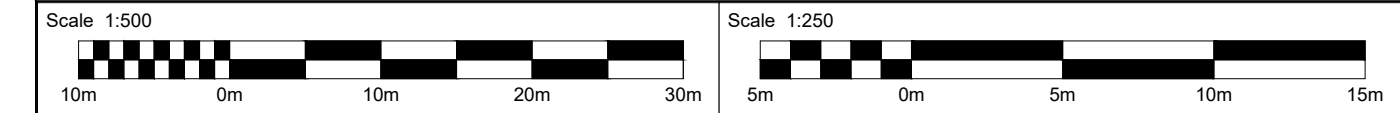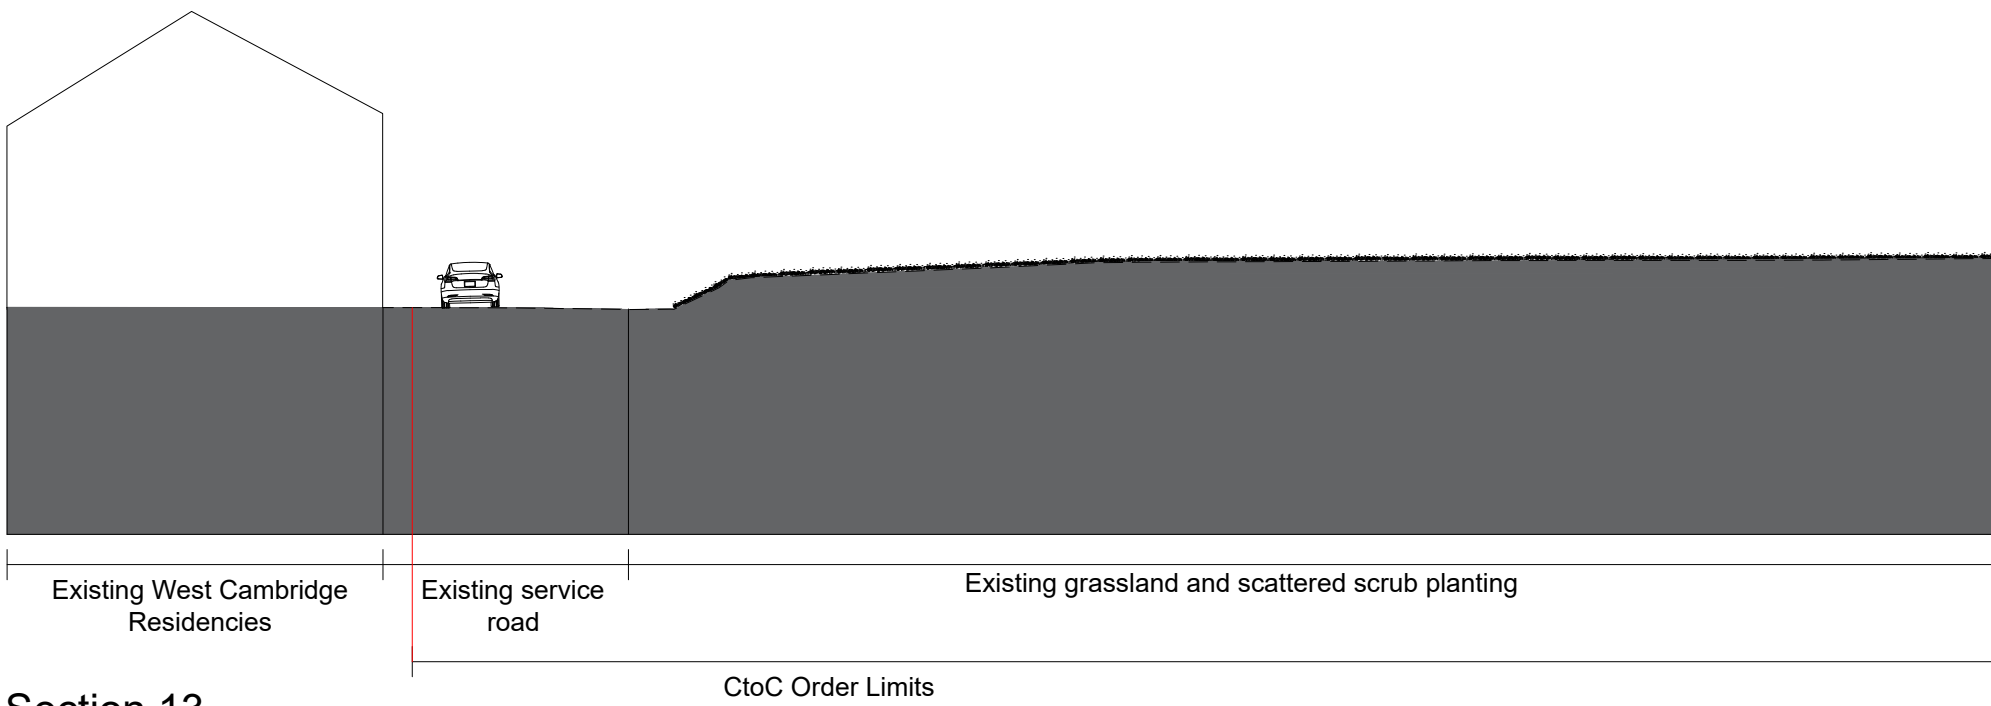


Section 13
Scale 1:250

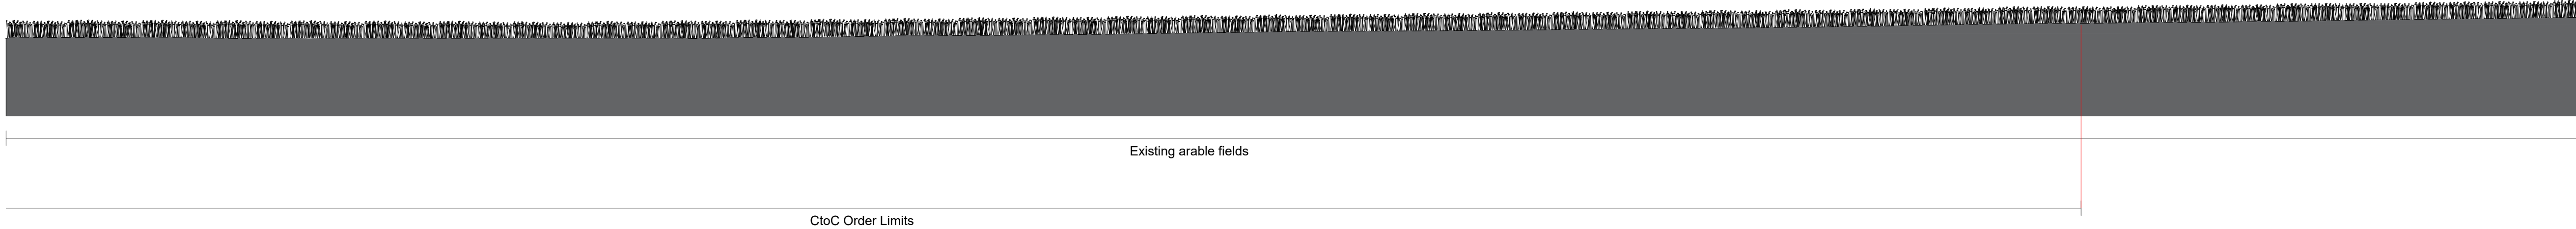


Section 14
Scale 1:250

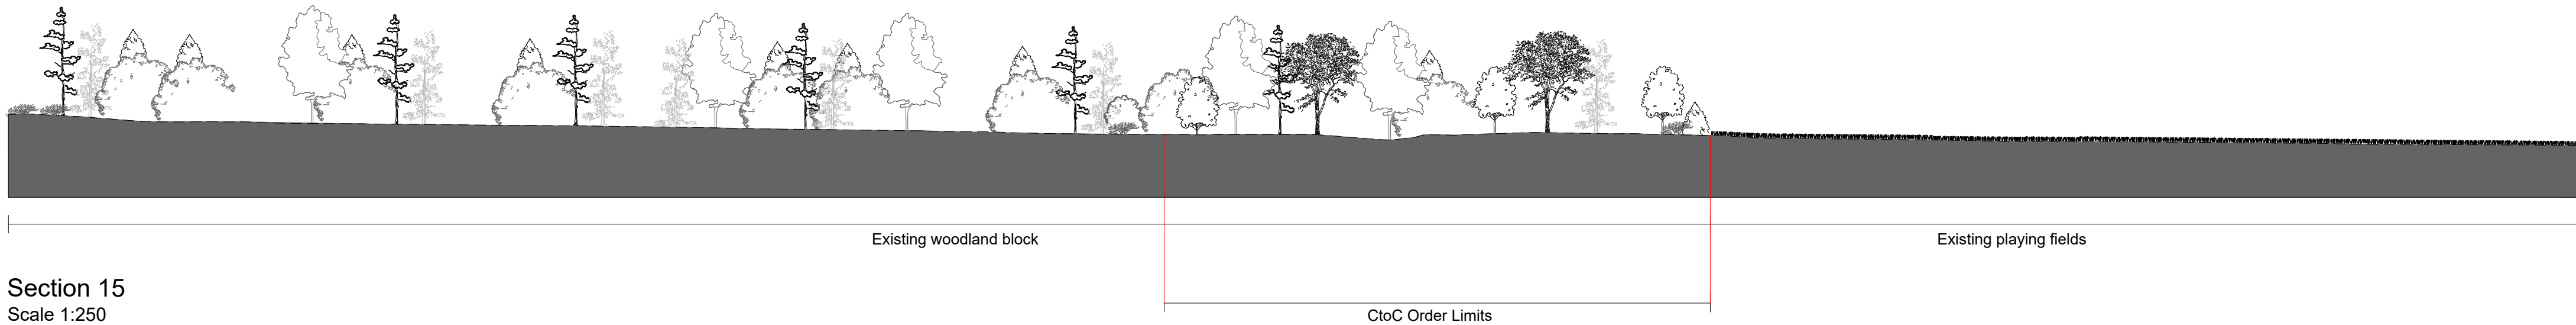


Section 15
Scale 1:250

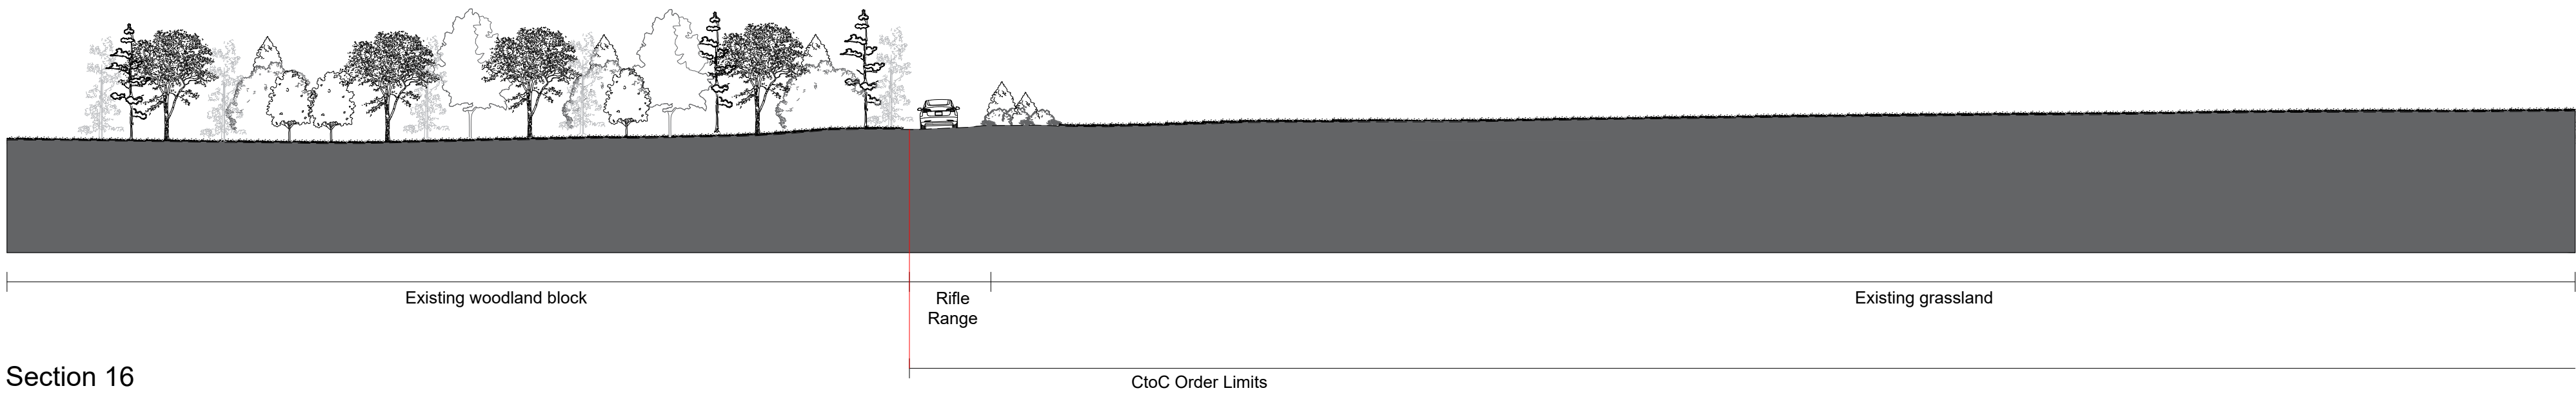

Section 16
Scale 1:250

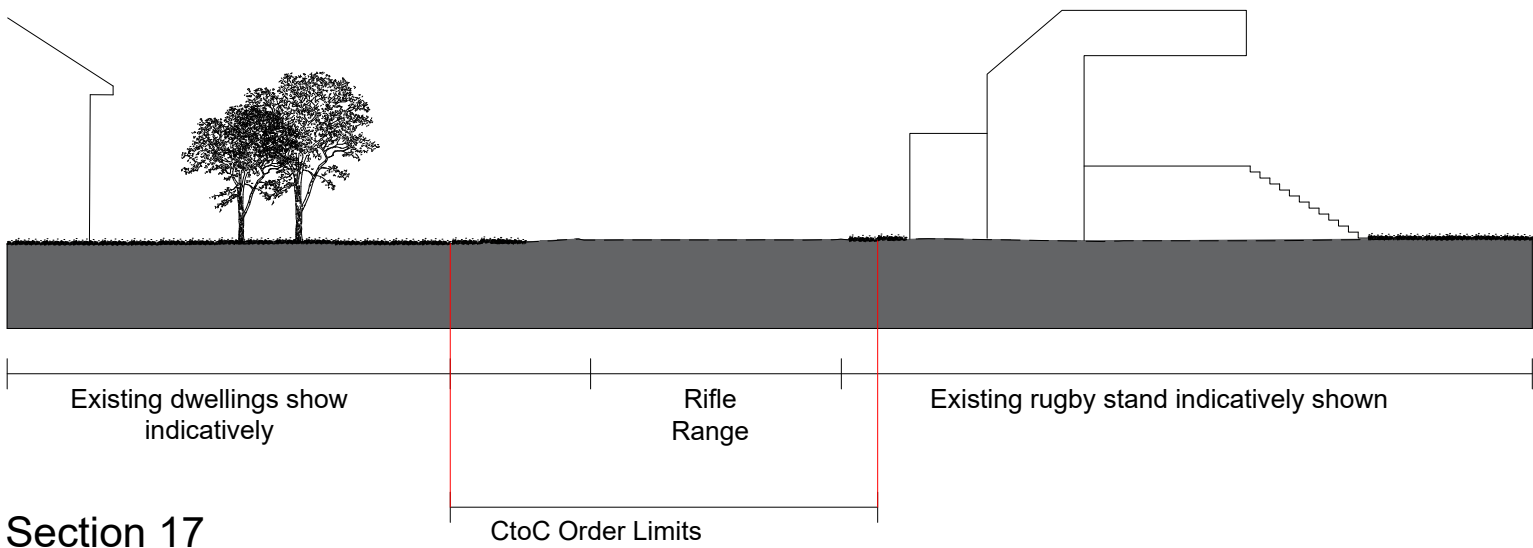

Section 17
Scale 1:250

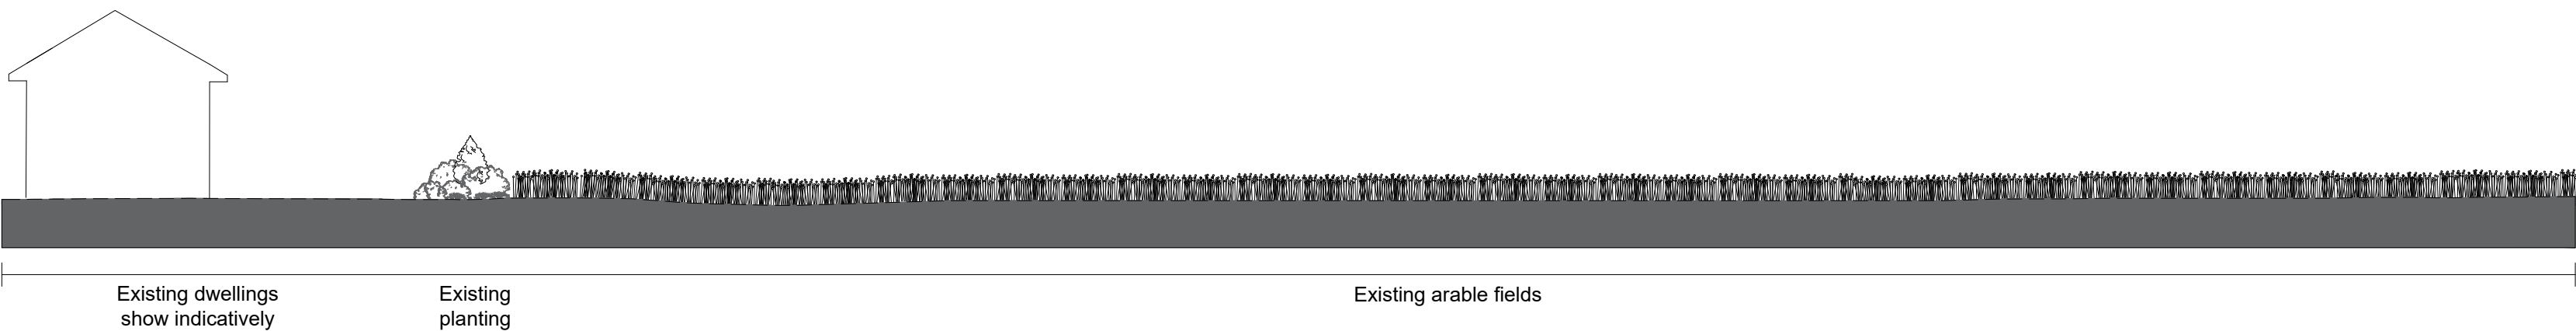

Section 18
Scale 1:250

CAMBOURNE TO CAMBRIDGE ORDER

Notes:

- This drawing must be printed in colour.
- All design information shown is outline/indicative and was produced to demonstrate the feasibility of the route alignment for a TWAQ application. The designs shall be developed further during the detailed design stage.
- The drawing shall only be used for the intended purpose it has been issued for which is for outline/illustrative design for a TWAQ application and to describe the development that is the subject of the request for deemed planning permission.
- The preliminary 2D layout has been developed based on the OS Mastermap Topography Layer or Topographical surveys where available. The outline design may be subject to change during the subsequent design stages as more detailed topographical survey data becomes available.
- The preliminary 3D aspects of the design have been developed based on Topographical survey data where available. The Environment Agency LIDAR Composite DTM 2m (2020) licensed under the Open Government Licence v3.0 has been used to fill any gaps in the Topographical survey data.
- Public transport stop locations and waiting areas are indicative and may be subject to change.
- The designs for street lighting, fencing, vehicle restraint systems and other features will be developed in the subsequent design stage.
- All linear dimensions shown on plan are in metres unless otherwise indicated, and measurements must not be scaled from the drawing.
- The existing landscape features shown on the sections are indicative.
- For Existing Site Deemed Planning Drawings refer to drawing numbers 70086660-WSP-GEN-XX-DR-HW-001000-001017 for further details.
- For Proposed Site Deemed Planning Drawings refer to drawing numbers 70086660-WSP-HGN-XX-DR-HW-002000-002017 for further details.
- For Proposed Site Sections Deemed Planning Drawings refer to drawing numbers 70086660-WSP-HGN-XX-DR-HW-002018-002023 for further details.

Key:

- CtoC Order Limits
- Existing Ground Surface Level on Section View

P06	26/08/2024	VR	FOR PLANNING	BN	BN
P05	23/05/2024	VR	FOR PLANNING	BN	BN
F04	12/04/2024	VR	FOR PLANNING	BN	BN
P03	29/08/2023	VR	FOR PLANNING	BN	BN
P02	26/05/2023	JS	FOR PLANNING	BN	BN
P01	08/03/2023	JS	FIRST ISSUE	BN	BN
REV	DATE	BY	DESCRIPTION	CHK	APP



62-64 Hills Road, Cambridge, CB2 1LA, UK
T+ 44 (0) 1223 558 050, F+ 44 (0) 1223 558 051
wsp.com

CLIENT: GREATER CAMBRIDGE PARTNERSHIP

APPLICANT: CAMBRIDGESHIRE COUNTY COUNCIL

SITE/PROJECT: CtoC

TITLE: DEEMED PLANNING DRAWINGS EXISTING SITE SECTIONS (SHEET 5 OF 5)

SCALE @ A1: 1:250 and 1:500	CHECKED: BN	APPROVED: BN
PROJECT NO: 70086660	DESIGNED: JS	DRAWN: JS
		DATE: August 24

DRAWING NO: 70086660-WSP-GEN-XX-DR-HW-001023	REV: P06
---	-------------

Mapping reproduced by permission of Ordnance Survey on behalf of HMSO.
© Crown copyright and daJSbase rights 2021 Ordnance Survey 100023205.