

Drawing Number
167037-TGP-2BC-MVL3-DRG-T-LP-000117 A01

COUNTY OF GREATER MANCHESTER
DISTRICT OF OLDHAM

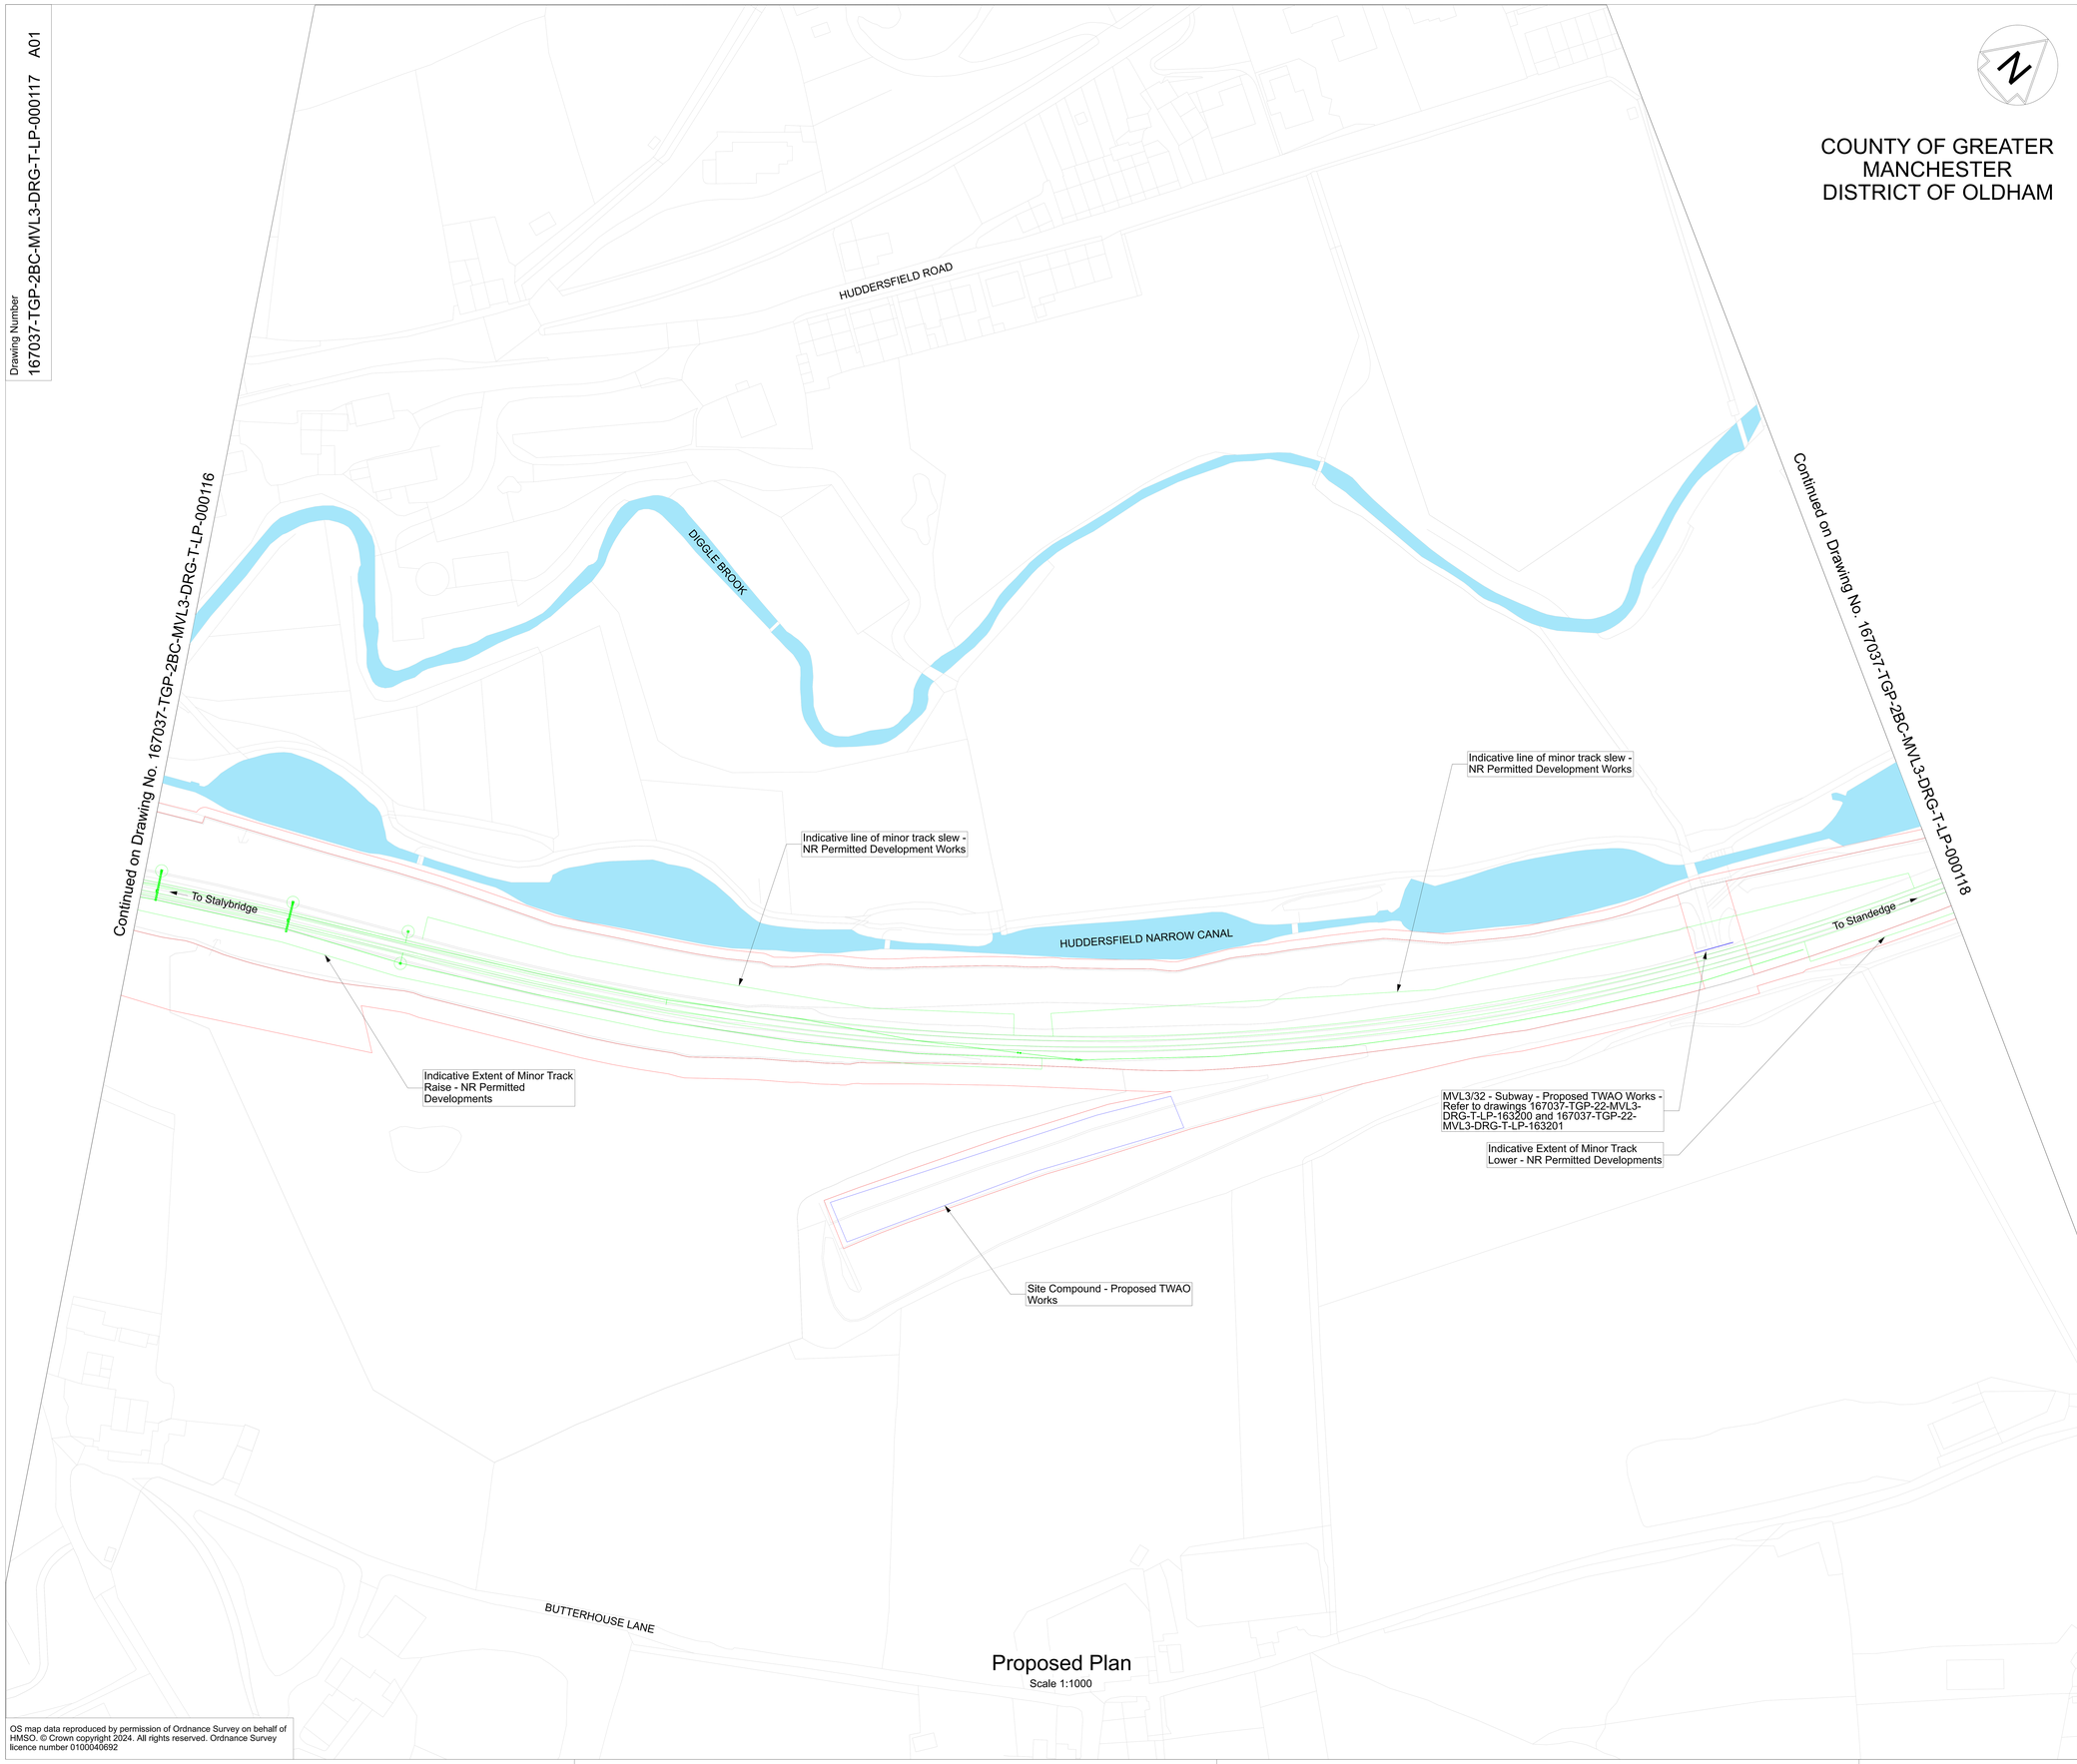

Proposed Plan
Scale 1:1000

OS map data reproduced by permission of Ordnance Survey on behalf of HMSO. © Crown copyright 2024. All rights reserved. Ordnance Survey licence number 0100040692

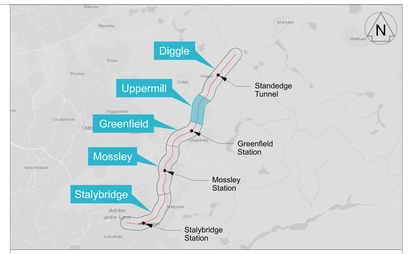

Legend

- TWAO Planning Application Boundary
- Existing Network Rail Boundary
- Proposed TWAO Works
- NR Permitted Development Works
- Existing Features

Notes

1. All Dimensions are in millimetres unless shown otherwise.
2. Do not scale from this drawing
3. In constructing or maintaining the works identified as scheduled works in schedule 1 of the Network Rail (Stalybridge to Diggle (Saddleworth) Enhancements) Order. Network Rail may deviate from the dimensions shown on this drawing to the extent permitted by the Order.
4. This drawing is to be read in conjunction with drawing:
   167037-TGP-22-MVL3-DRG-T-LP-000101 to
   167037-TGP-22-MVL3-DRG-T-LP-000116
   167037-TGP-22-MVL3-DRG-T-LP-000118 to
   167037-TGP-22-MVL3-DRG-T-LP-000121
   167037-TGP-22-MVL3-DRG-T-LP-163200
   167037-TGP-22-MVL3-DRG-T-LP-163201

OLE Portals - NR Permitted Development Works

0 20 40 60 80 100m
SCALE 1:1000 at A1

The Network Rail (Stalybridge to Diggle (Saddleworth) Enhancements) Order

Rev	Date	Description of Revisions	Drawn	Chkd	Appr
P02	22/07/25	For Legal Review	RH	GM	TL
P03	16/09/25	For Legal Review	AW	AM	KM
P04	09/10/25	A01 TWAO Submission	SA	GM	TL
A01	09/10/25	A01 TWAO Submission	SA	GM	TL

Status: Fit for Internal Review & Comment
Suitability: S3

NetworkRail

Authorised | Signed | Date

Contractor(s): Tony Gee & Partners LLP

Location: STALYBRIDGE STN - HEATON LODGE JN (HUDD-MANC LINE)

Type: Drawings | Sub-type: Planning
Role: Town and Country Planner | Sub-Role: General
Zone: Project 2BC Holistic
Phasing: Proposed | Project Stage: PACE 2 ES4

Project: Transpennine Route Upgrade

Contract No.: 167037

Contract Title: 2BC Stalybridge to Huddersfield

Drawing Title: Planning Direction Drawing
Route Drawing Sheet No. 17

Designed	R Swain	Signed	Date 09/10/25
Drawn	S.Ashman	Signed Electronically Signed	Date 09/10/25
Checked	G.Mcsharry	Signed Electronically Signed	Date 09/10/25
Approved	T.Lachut	Signed Electronically Signed	Date 09/10/25

Scale(s): As Shown
ELR & Mileage: 7.163 to 29.0957
Alternative Reference
Sheet of
Drawing Number: 167037-TGP-2BC-MVL3-DRG-T-LP-000117
Revision: A01

Published
Published
Published
Published
Published