

647d46a4-0ff8-4a41-87d1-197d07c6c65e


Drawing Number
167037-TGP-26-MVL3-DRG-T-LP-163105 A01

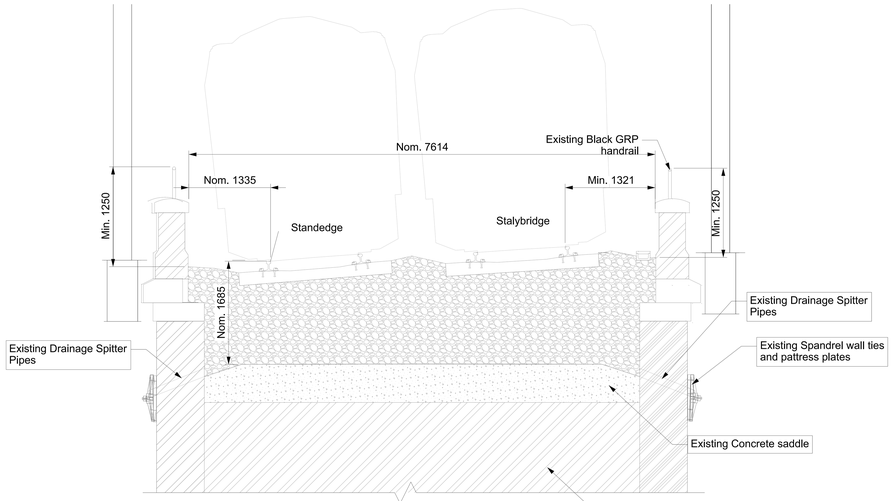


Existing Section B-B
Scale 1:50

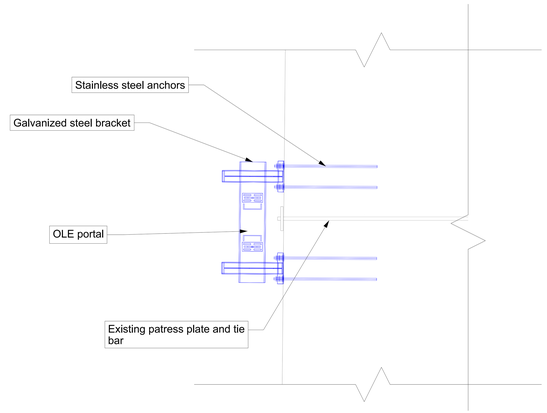


Section H-H
Scale 1:50

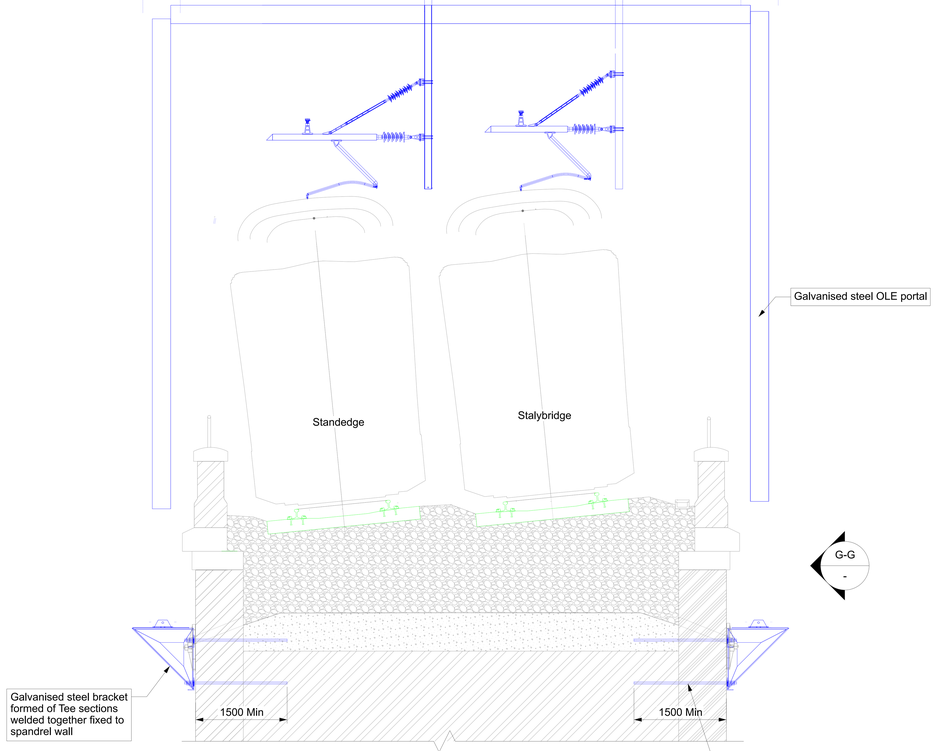

Proposed Section D-D
Scale 1:50

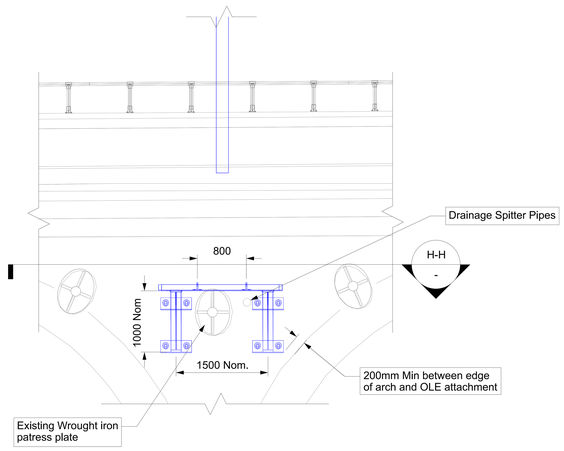

Proposed Elevation G-G
Scale 1:50

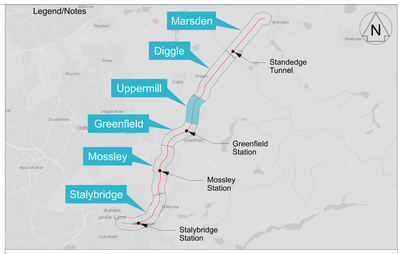

Legend


- Proposed TWAO Works
- NR Permitted Development Works
- Existing Features

Notes

1. All dimensions are in millimetres unless shown otherwise. All levels are in metres above Ordnance Survey Datum Newlyn. Do not scale from this drawing.
2. This drawing to be read in conjunction with drawing:
   167037-TGP-26-MVL3-DRG-T-LP-163103
   167037-TGP-26-MVL3-DRG-T-LP-163104



Elevation Callout

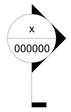

Section Callout

0 1 2 3 4 5m

SCALE 1:50 at A1

The Network Rail (Stalybridge to Diggle (Saddleworth) Enhancements) Order

Rev	Date	Description of Revisions	Drawn	Chkd	Appr
P02	05/12/24	For Legal Review	MB	PW	
P03	10/06/25	Issued for Legal Review	AW	GM	TL
P04	22/07/25	For Legal Review	RH	GM	TL
A01		For Legal Review	RH	GM	TL

Status: Fit for Internal Review & Comment
Suitability: S3

Authorised | Signed | Date

Contractor(s): Tony Gee & Partners LLP

Location: STALYBRIDGE STN - HEATON LODGE JN (HUDD-MANC LINE)
Type: Drawings
Sub-type: Section
Role: Town and Country Planner
Sub-Role: General
Zone: Charlie
Phasing: Proposed
Project Stage: PACE 2 ES4

Project: Transpennine Route Upgrade

Contract No.: 167037

Contract Title: 2BC Stalybridge to Huddersfield

Drawing Title:
Listed Building Consent
Drawing - MVL3/31
Uppermill Viaduct
Existing and Proposed Sections

Designed	P.Wheeler	Signed	Date 22/07/25
Drawn	R.Hernandez	Signed Electronically Signed	Date 22/07/25
Checked	G.Mcsharry	Signed Electronically Signed	Date 22/07/25
Approved	T.Lachut	Signed Electronically Signed	Date 22/07/25

Scale(s): As Shown
ELR & Mileage: 13.1094 to 0
Alternative Reference
Sheet: 1 of 1
Drawing Number: 167037-TGP-26-MVL3-DRG-T-LP-163105
Revision: A01

OS map data reproduced by permission of Ordnance Survey on behalf of HMSO. © Crown copyright 2021. All rights reserved. Ordnance Survey licence number 0100040692

Sheet Size A1 594 x 841

Published Published Published Published Published