Low

Millimetres 0 10 100

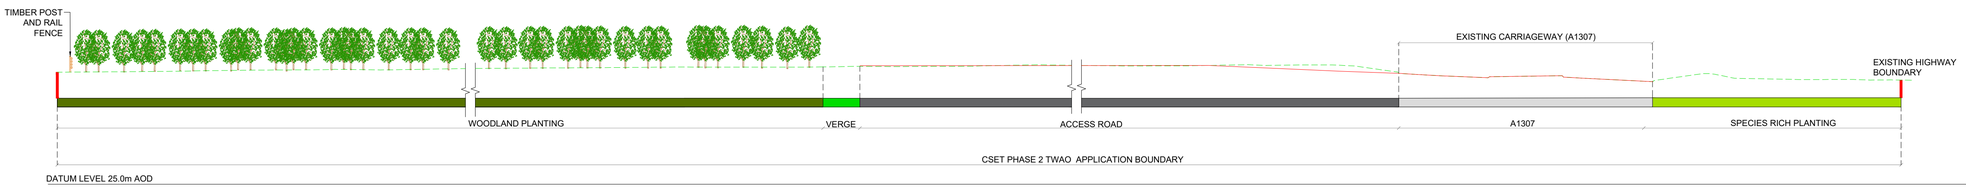

A1307 TRAVEL HUB ACCESS ROUNDABOUT
SECTION 19
SCALE : 1:250

NOTES:

1. ALL DIMENSIONS ARE IN METRES UNLESS STATED OTHERWISE.
2. DRAWING TO BE PRINTED IN COLOUR.
3. THE PROPOSED DESIGN INFORMATION SHOWN IS INDICATIVE. DETAILED DESIGN LAYOUTS WILL BE SUBJECT TO APPROVAL BY THE LOCAL PLANNING AUTHORITY OR OVERSEEING ORGANISATION AS PART OF THE DEEMED PLANNING CONDITIONS.
4. THE DRAWING SHALL ONLY BE USED FOR THE INTENDED PURPOSE OF INDICATIVE DESIGN TO SUPPORT A TRANSPORT AND WORKS ACT ORDER APPLICATION.
5. PUBLIC TRANSPORT STOP LOCATIONS AND WAITING AREAS ARE INDICATIVE AND MAY BE SUBJECT TO CHANGE AT THE DETAILED DESIGN STAGE.
6. LANDSCAPE DETAILS ARE INDICATIVE SEE DRAWING NUMBERS 5212868-ATK-ELS-WHL_AL_SCHME-DR-LL-000001 TO 0000018 FOR MORE DETAILS.
7. PRELIMINARY DESIGNS FOR JUNCTION LAYOUT, DRAINAGE, FENCING, VEHICLE RESTRAINT SYSTEMS, LIGHTING, STRUCTURES AND PAVEMENT HAVE BEEN DEVELOPED TO SUPPORT THE PRODUCTION OF THE PROPOSED INDICATIVE LAYOUT SHOWN. THESE DESIGNS WILL BE SUBJECT TO FURTHER DEVELOPMENT IN DETAILED DESIGN AND APPROVAL BY THE LOCAL PLANNING AUTHORITY OR OVERSEEING ORGANISATION.
8. THESE DRAWINGS ARE TO BE READ IN CONJUNCTION WITH OTHER DEEMED PLANNING DRAWINGS:
   DEEMED PLANNING PROPOSED LAYOUT
   5212868-ATK-GEN-WHL_AL-DR-ZL-000001 TO 000017
   DEEMED PLANNING EXISTING LAYOUT
   5212868-ATK-GEN-WHL_AL_E-DR-ZL-000001 TO 000017
   DEEMED PLANNING EXISTING SECTIONS
   5212868-ATK-LDC-WHL_AL-DR-CH-000011 TO 000020

KEY:

- SCHEME BOUNDARY
- EXISTING GROUND SURFACE LEVEL ON SECTION VIEW
- PROPOSED GROUND SURFACE LEVEL ON SECTION VIEW

Description	Status	Revision	Drawn	Checked	Reviewed	Authorised	Issue Date
First issue	A1	C01	RE	US	AH	GB	12/09/23
TWAO Application Oct 2024 Submission	A1	C02	AK	KS	AH	EK	04/10/24
TWAO JANUARY 2025	A1	C03	AK	KS	EK	EK	07/01/25
	S0	P04.1	---	---	---	---	---

Drawing Suitability: WORK IN PROGRESS — Status: S0

AtkinsRéalis
Regent House
AtkinsRéalis
4th Floor
90-96 Victoria Road
Chelmsford
Essex CM1 1QU
Tel: +44 (0)1245 245245
www.atkinsrealis.com

Copyright © AtkinsRéalis (2024)

Client: GREATER CAMBRIDGE PARTNERSHIP — Growing and sharing prosperity — Delivering our City Deal

Project Title: CSET PHASE 2

Drawing Title: CAMBRIDGE SOUTH EAST TRANSPORT PHASE 2 PROPOSED DEEMED PLANNING SECTION DRAWING (SHEET 10 OF 10)

Drawing Number: Project 5212868 - Originator ATK - Volume LDC - Location WHL_AL - Type DR - Role CH - Number 000010

Original Size: A1 | Scale: AS SHOWN | Project Ref. No: 5212868 | Sheet: 10 of 10 | Rev: P04.1

Low

Millimetres 0 10 100

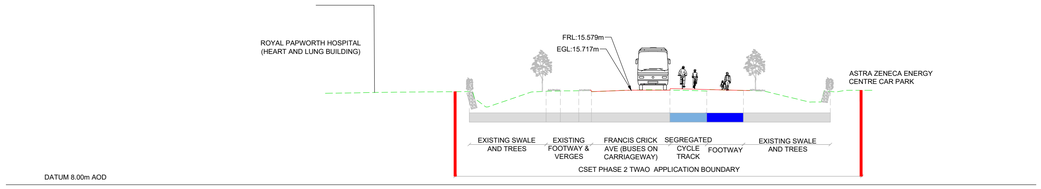

SECTION 1 - CHAINAGE 180m
SCALE : 1:250

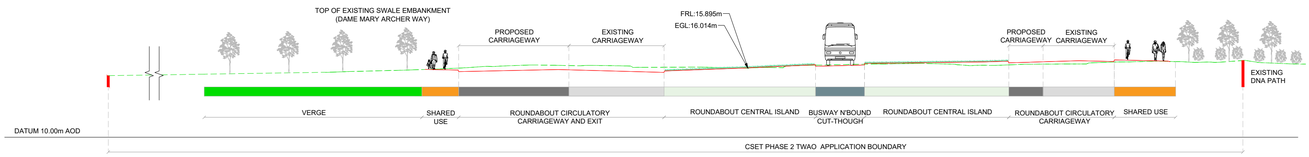

SECTION 2 - CHAINAGE 450m
SCALE : 1:250

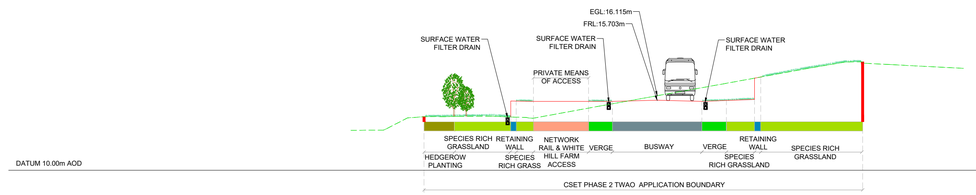

SECTION 3 - CHAINAGE 570m
SCALE : 1:250

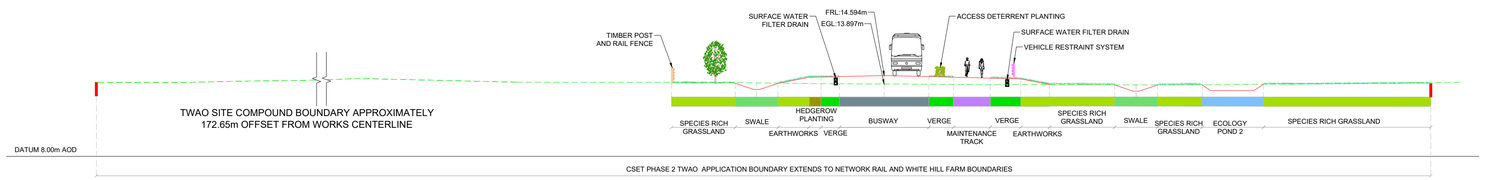

SECTION 4 - CHAINAGE 740m
SCALE : 1:250

NOTES:

1. ALL DIMENSIONS ARE IN METRES UNLESS STATED OTHERWISE.
2. DRAWING TO BE PRINTED IN COLOUR.
3. THE PROPOSED DESIGN INFORMATION SHOWN IS INDICATIVE. DETAILED DESIGN LAYOUTS WILL BE SUBJECT TO APPROVAL BY THE LOCAL PLANNING AUTHORITY OR OVERSEEING ORGANISATION AS PART OF THE DEEMED PLANNING CONDITIONS.
4. THE DRAWING SHALL ONLY BE USED FOR THE INTENDED PURPOSE OF INDICATIVE DESIGN TO SUPPORT A TRANSPORT AND WORKS ACT ORDER APPLICATION.
5. PUBLIC TRANSPORT STOP LOCATIONS AND WAITING AREAS ARE INDICATIVE AND MAY BE SUBJECT TO CHANGE AT THE DETAILED DESIGN STAGE.
6. LANDSCAPE DETAILS ARE INDICATIVE SEE DRAWING NUMBERS 5212868-ATK-ELS-WHL_AL_SCHME-DR-LL-000001 TO 0000018 FOR MORE DETAILS.
7. PRELIMINARY DESIGNS FOR JUNCTION LAYOUT, DRAINAGE, FENCING, VEHICLE RESTRAINT SYSTEMS, LIGHTING, STRUCTURES AND PAVEMENT HAVE BEEN DEVELOPED TO SUPPORT THE PRODUCTION OF THE PROPOSED INDICATIVE LAYOUT SHOWN. THESE DESIGNS WILL BE SUBJECT TO FURTHER DEVELOPMENT IN DETAILED DESIGN AND APPROVAL BY THE LOCAL PLANNING AUTHORITY OR OVERSEEING ORGANISATION.
8. THESE DRAWINGS ARE TO BE READ IN CONJUNCTION WITH OTHER DEEMED PLANNING DRAWINGS:
   DEEMED PLANNING PROPOSED LAYOUT
   5212868-ATK-GEN-WHL_AL-DR-ZL-000001 TO 000017
   DEEMED PLANNING EXISTING LAYOUT
   5212868-ATK-GEN-WHL_AL_E-DR-ZL-000001 TO 000017
   DEEMED PLANNING EXISTING SECTIONS
   5212868-ATK-LDC-WHL_AL-DR-CH-000011 TO 000020

KEY:

- SCHEME BOUNDARY
- EXISTING GROUND SURFACE LEVEL ON SECTION VIEW
- PROPOSED GROUND SURFACE LEVEL ON SECTION VIEW

Description						
Status	Revision	Drawn	Checked	Reviewed	Authorised	Issue Date
FIRST ISSUE						
A1	C01	AH	US	AH	GB	12/09/23
TWAO Application Oct 2024 Submission						
A1	C02	AK	KS	AH	EK	04/10/24
TWAO JANUARY 2025						
A1	C03	AK	KS	EK	EK	07/01/25
S0	P04.1	---	---	---	---	---

Drawing Suitability: WORK IN PROGRESS — Status: S0

AtkinsRéalis
Regent House
AtkinsRéalis
4th Floor
90-96 Victoria Road
Chelmsford
Essex CM1 1QU
Tel: +44 (0)1245 245245
www.atkinsrealis.com

Copyright © AtkinsRéalis (2024)

Client: GREATER CAMBRIDGE PARTNERSHIP — Growing and sharing prosperity — Delivering our City Deal

Project Title: CSET PHASE 2

Drawing Title: CAMBRIDGE SOUTH EAST TRANSPORT PHASE 2 PROPOSED DEEMED PLANNING SECTION DRAWING (SHEET 1 OF 10)

Drawing Number: Project 5212868 - Originator ATK - Volume LDC - Location WHL_AL - Type DR - Role CH - Number 000001

Original Size: A1 | Scale: AS SHOWN | Project Ref. No: 5212868 | Sheet: 1 of 10 | Rev: P04.1

This Drawing is saved on ProjectWise. Plotted: 7/8/2026 2:12:23 PM By: ALIS6816

Low

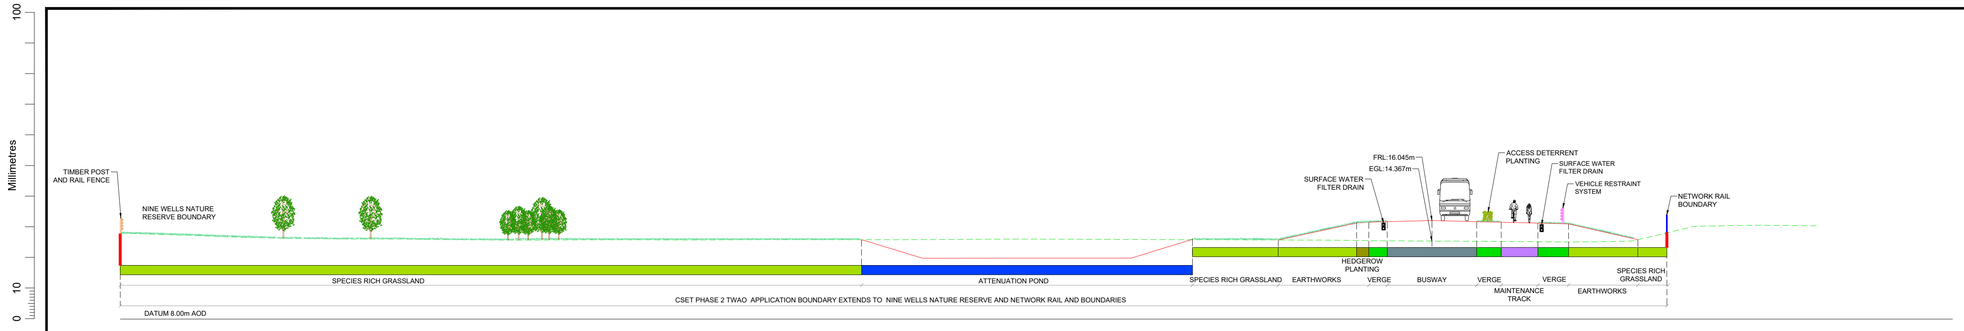

SECTION 5 - CHAINAGE 1000m
SCALE : 1:250

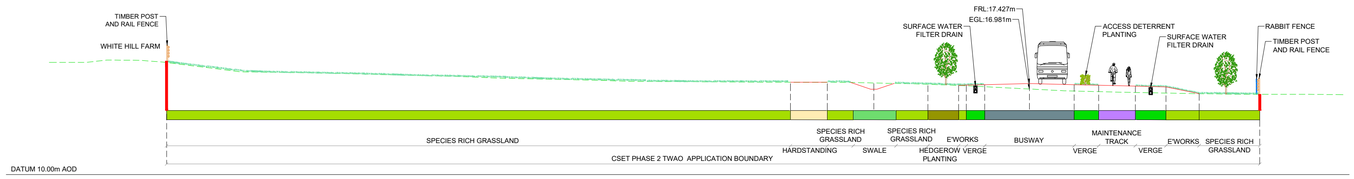

SECTION 6 - CHAINAGE 1600m
SCALE : 1:250

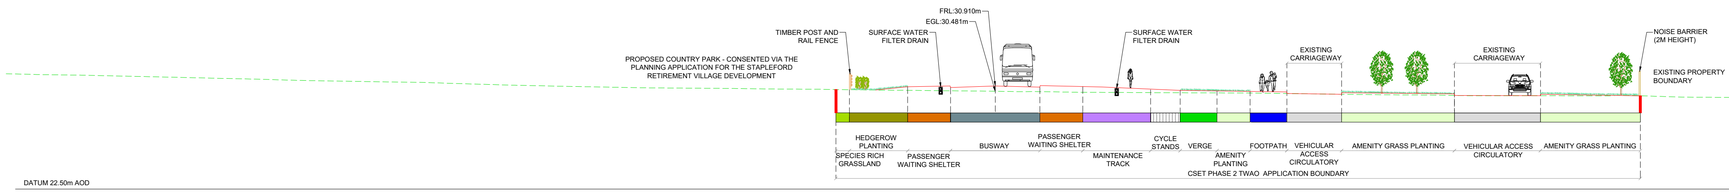

SECTION 7 - CHAINAGE 2860m
SCALE : 1:250

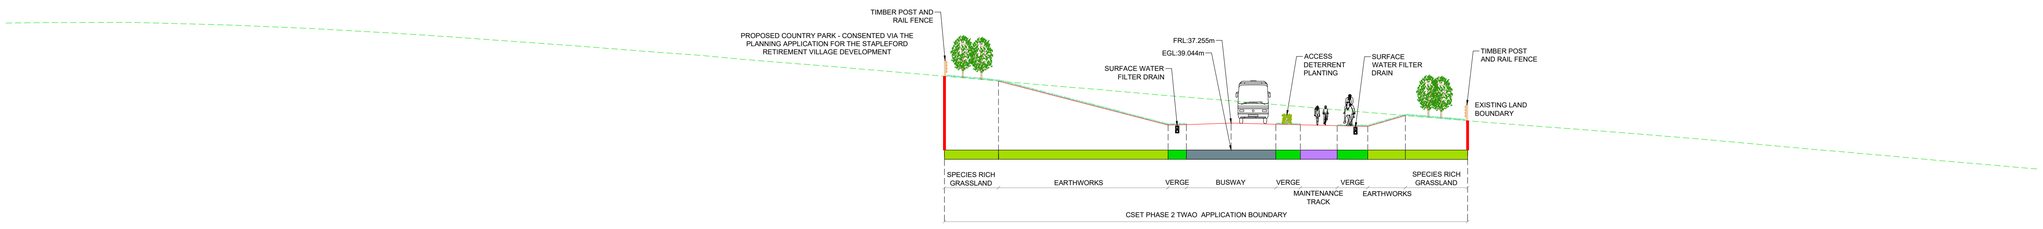

SECTION 8 - CHAINAGE 3280m
SCALE : 1:250

NOTES:

1. ALL DIMENSIONS ARE IN METRES UNLESS STATED OTHERWISE.
2. DRAWING TO BE PRINTED IN COLOUR.
3. THE PROPOSED DESIGN INFORMATION SHOWN IS INDICATIVE. DETAILED DESIGN LAYOUTS WILL BE SUBJECT TO APPROVAL BY THE LOCAL PLANNING AUTHORITY OR OVERSEEING ORGANISATION AS PART OF THE DEEMED PLANNING CONDITIONS.
4. THE DRAWING SHALL ONLY BE USED FOR THE INTENDED PURPOSE OF INDICATIVE DESIGN TO SUPPORT A TRANSPORT AND WORKS ACT ORDER APPLICATION.
5. PUBLIC TRANSPORT STOP LOCATIONS AND WAITING AREAS ARE INDICATIVE AND MAY BE SUBJECT TO CHANGE AT THE DETAILED DESIGN STAGE.
6. LANDSCAPE DETAILS ARE INDICATIVE SEE DRAWING NUMBERS 5212868-ATK-ELS-WHL_AL_SCHME-DR-LL-000001 TO 0000018 FOR MORE DETAILS.
7. PRELIMINARY DESIGNS FOR JUNCTION LAYOUT, DRAINAGE, FENCING, VEHICLE RESTRAINT SYSTEMS, LIGHTING, STRUCTURES AND PAVEMENT HAVE BEEN DEVELOPED TO SUPPORT THE PRODUCTION OF THE PROPOSED INDICATIVE LAYOUT SHOWN. THESE DESIGNS WILL BE SUBJECT TO FURTHER DEVELOPMENT IN DETAILED DESIGN AND APPROVAL BY THE LOCAL PLANNING AUTHORITY OR OVERSEEING ORGANISATION.
8. THESE DRAWINGS ARE TO BE READ IN CONJUNCTION WITH OTHER DEEMED PLANNING DRAWINGS:
   DEEMED PLANNING PROPOSED LAYOUT
   5212868-ATK-GEN-WHL_AL-DR-ZL-000001 TO 000017
   DEEMED PLANNING EXISTING LAYOUT
   5212868-ATK-GEN-WHL_AL_E-DR-ZL-000001 TO 000017
   DEEMED PLANNING EXISTING SECTIONS
   5212868-ATK-LDC-WHL_AL-DR-CH-000011 TO 000020

KEY:

- SCHEME BOUNDARY
- EXISTING GROUND SURFACE LEVEL ON SECTION VIEW
- PROPOSED GROUND SURFACE LEVEL ON SECTION VIEW

Description						
Status	Revision	Drawn	Checked	Reviewed	Authorised	Issue Date
Description: First issue						
A1	C01	RE	US	AH	GB	12/09/23
Description: TWAO Application Oct 2024 Submission						
A1	C02	AK	KS	AH	EK	04/10/24
Description: TWAO JANUARY 2025						
A1	C03	AK	KS	EK	EK	07/01/25
Description						
S0	P04.1	---	---	---	---	---

Drawing Suitability: WORK IN PROGRESS — Status: S0

AtkinsRéalis
Regent House
AtkinsRéalis
4th Floor
90-96 Victoria Road
Chelmsford
Essex CM1 1QU
Tel: +44 (0)1245 245245
www.atkinsrealis.com

Copyright © AtkinsRéalis (2024)

Client: GREATER CAMBRIDGE PARTNERSHIP — Growing and sharing prosperity — Delivering our City Deal

Project Title: CSET PHASE 2

Drawing Title: CAMBRIDGE SOUTH EAST TRANSPORT PHASE 2 PROPOSED DEEMED PLANNING SECTION DRAWING (SHEET 2 OF 10)

Drawing Number: Project 5212868 - Originator ATK - Volume LDC - Location WHL_AL - Type DR - Role CH - Number 000002

Original Size: A1 | Scale: AS SHOWN | Project Ref. No: 5212868 | Sheet: 2 of 10 | Rev: P04.1

Millimetres 0 10 100

TRAVEL HUB NORTHERN CAR PARK - WEST TO EAST SECTION 18
SCALE : 1:500

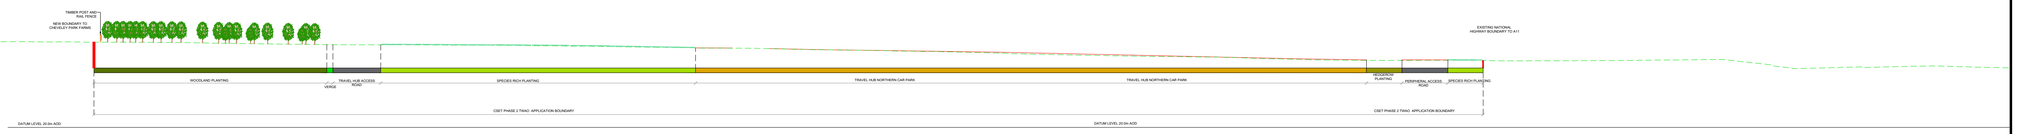

TRAVEL HUB NORTHERN CAR PARK - WEST TO EAST SECTION 18-1

TRAVEL HUB NORTHERN CAR PARK - WEST TO EAST SECTION 18-2

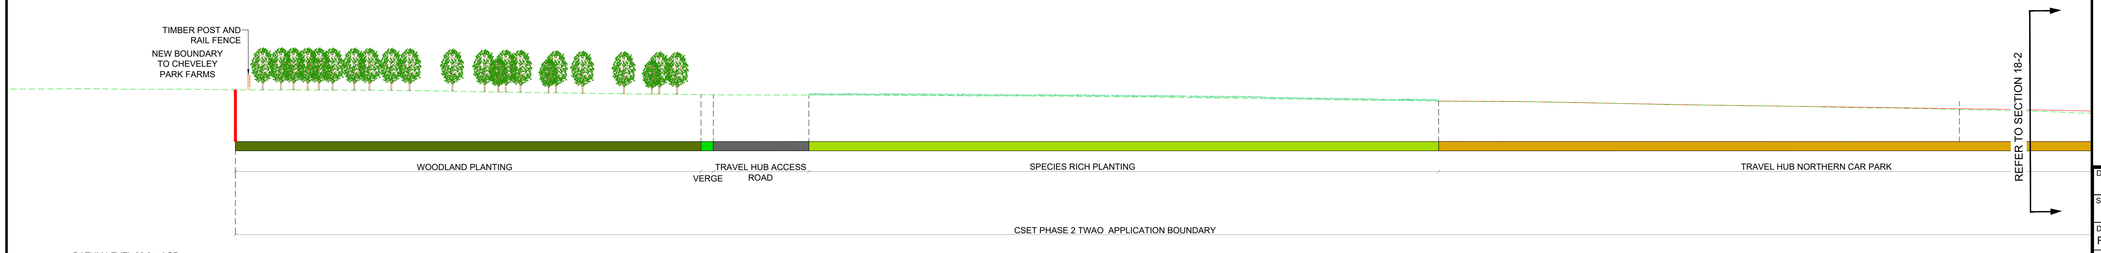

TRAVEL HUB NORTHERN CAR PARK - WEST TO EAST SECTION 18 -1
SCALE : 1:250

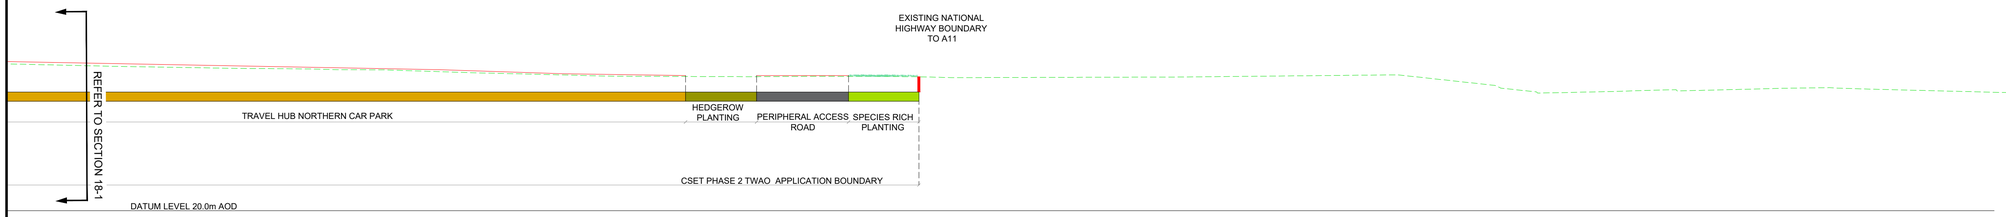

TRAVEL HUB NORTHERN CAR PARK - WEST TO EAST SECTION 18 -2
SCALE : 1:250

NOTES:

1. ALL DIMENSIONS ARE IN METRES UNLESS STATED OTHERWISE.
2. DRAWING TO BE PRINTED IN COLOUR.
3. THE PROPOSED DESIGN INFORMATION SHOWN IS INDICATIVE. DETAILED DESIGN LAYOUTS WILL BE SUBJECT TO APPROVAL BY THE LOCAL PLANNING AUTHORITY OR OVERSEEING ORGANISATION AS PART OF THE DEEMED PLANNING CONDITIONS.
4. THE DRAWING SHALL ONLY BE USED FOR THE INTENDED PURPOSE OF INDICATIVE DESIGN TO SUPPORT A TRANSPORT AND WORKS ACT ORDER APPLICATION.
5. PUBLIC TRANSPORT STOP LOCATIONS AND WAITING AREAS ARE INDICATIVE AND MAY BE SUBJECT TO CHANGE AT THE DETAILED DESIGN STAGE.
6. LANDSCAPE DETAILS ARE INDICATIVE SEE DRAWING NUMBERS 5212868-ATK-ELS-WHL_AL_SCHME-DR-LL-000001 TO 0000018 FOR MORE DETAILS.
7. PRELIMINARY DESIGNS FOR JUNCTION LAYOUT, DRAINAGE, FENCING, VEHICLE RESTRAINT SYSTEMS, LIGHTING, STRUCTURES AND PAVEMENT HAVE BEEN DEVELOPED TO SUPPORT THE PRODUCTION OF THE PROPOSED INDICATIVE LAYOUT SHOWN. THESE DESIGNS WILL BE SUBJECT TO FURTHER DEVELOPMENT IN DETAILED DESIGN AND APPROVAL BY THE LOCAL PLANNING AUTHORITY OR OVERSEEING ORGANISATION.
8. THESE DRAWINGS ARE TO BE READ IN CONJUNCTION WITH OTHER DEEMED PLANNING DRAWINGS:
   DEEMED PLANNING PROPOSED LAYOUT
   5212868-ATK-GEN-WHL_AL-DR-ZL-000001 TO 000017
   DEEMED PLANNING EXISTING LAYOUT
   5212868-ATK-GEN-WHL_AL_E-DR-ZL-000001 TO 000017
   DEEMED PLANNING EXISTING SECTIONS
   5212868-ATK-LDC-WHL_AL-DR-CH-000011 TO 000020

KEY:

- SCHEME BOUNDARY
- EXISTING GROUND SURFACE LEVEL ON SECTION VIEW
- PROPOSED GROUND SURFACE LEVEL ON SECTION VIEW

Description

Status	Revision	Drawn	Checked	Reviewed	Authorised	Issue Date

Description: First issue

Status	Revision	Drawn	Checked	Reviewed	Authorised	Issue Date
A1	C01	RE	US	AH	GB	12/09/23

Description: TWAO Application Oct 2024 Submission

Status	Revision	Drawn	Checked	Reviewed	Authorised	Issue Date
A1	C02	AK	KS	AH	EK	04/10/24

Description: TWAO JANUARY 2025

Status	Revision	Drawn	Checked	Reviewed	Authorised	Issue Date
A1	C03	AK	KS	EK	EK	07/01/25

Description

Status	Revision	Drawn	Checked	Reviewed	Authorised	Issue Date
S0	P04.1	---	---	---	---	---

Drawing Suitability: WORK IN PROGRESS — Status: S0

AtkinsRéalis
Regent House
AtkinsRéalis
4th Floor
90-96 Victoria Road
Chelmsford
Essex CM1 1QU
Tel: +44 (0)1245 245245
www.atkinsrealis.com

Copyright © AtkinsRéalis (2024)

Client: GREATER CAMBRIDGE PARTNERSHIP — Growing and sharing prosperity — Delivering our City Deal

Project Title: CSET PHASE 2

Drawing Title: CAMBRIDGE SOUTH EAST TRANSPORT PHASE 2 PROPOSED DEEMED PLANNING SECTION DRAWING (SHEET 9 OF 10)

Drawing Number: Project 5212868 - Originator ATK - Volume LDC - Location WHL_AL - Type DR - Role CH - Number 000009

Original Size:	Scale:	Project Ref. No:	Sheet:	Rev:
A1	AS SHOWN	5212868	9 of 10	P04.1

This Drawing is saved on ProjectWise. Plotted: 7/8/2026 2:24:55 PM By: ALIS6816

Millimetres 0 10 100

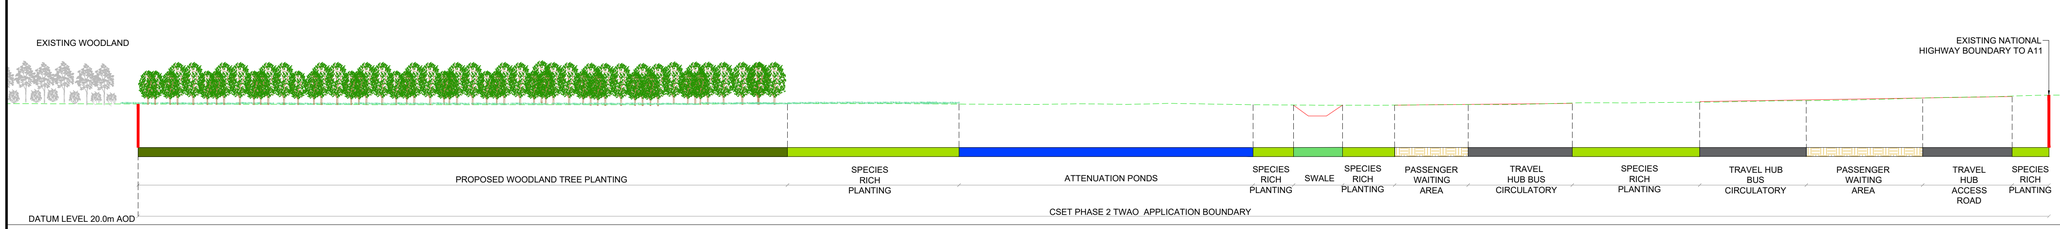

TRAVEL HUB CENTRAL SECTION - WEST TO EAST
SECTION 17
SCALE : 1:250

NOTES:

1. ALL DIMENSIONS ARE IN METRES UNLESS STATED OTHERWISE.
2. DRAWING TO BE PRINTED IN COLOUR.
3. THE PROPOSED DESIGN INFORMATION SHOWN IS INDICATIVE. DETAILED DESIGN LAYOUTS WILL BE SUBJECT TO APPROVAL BY THE LOCAL PLANNING AUTHORITY OR OVERSEEING ORGANISATION AS PART OF THE DEEMED PLANNING CONDITIONS.
4. THE DRAWING SHALL ONLY BE USED FOR THE INTENDED PURPOSE OF INDICATIVE DESIGN TO SUPPORT A TRANSPORT AND WORKS ACT ORDER APPLICATION.
5. PUBLIC TRANSPORT STOP LOCATIONS AND WAITING AREAS ARE INDICATIVE AND MAY BE SUBJECT TO CHANGE AT THE DETAILED DESIGN STAGE.
6. LANDSCAPE DETAILS ARE INDICATIVE SEE DRAWING NUMBERS 5212868-ATK-ELS-WHL_AL_SCHME-DR-LL-000001 TO 0000018 FOR MORE DETAILS.
7. PRELIMINARY DESIGNS FOR JUNCTION LAYOUT, DRAINAGE, FENCING, VEHICLE RESTRAINT SYSTEMS, LIGHTING, STRUCTURES AND PAVEMENT HAVE BEEN DEVELOPED TO SUPPORT THE PRODUCTION OF THE PROPOSED INDICATIVE LAYOUT SHOWN. THESE DESIGNS WILL BE SUBJECT TO FURTHER DEVELOPMENT IN DETAILED DESIGN AND APPROVAL BY THE LOCAL PLANNING AUTHORITY OR OVERSEEING ORGANISATION.
8. THESE DRAWINGS ARE TO BE READ IN CONJUNCTION WITH OTHER DEEMED PLANNING DRAWINGS:
   DEEMED PLANNING PROPOSED LAYOUT
   5212868-ATK-GEN-WHL_AL-DR-ZL-000001 TO 000017
   DEEMED PLANNING EXISTING LAYOUT
   5212868-ATK-GEN-WHL_AL_E-DR-ZL-000001 TO 000017
   DEEMED PLANNING EXISTING SECTIONS
   5212868-ATK-LDC-WHL_AL-DR-CH-000011 TO 000020

KEY:

- SCHEME BOUNDARY
- EXISTING GROUND SURFACE LEVEL ON SECTION VIEW
- PROPOSED GROUND SURFACE LEVEL ON SECTION VIEW

Description

Status	Revision	Drawn	Checked	Reviewed	Authorised	Issue Date

Description: First issue

Status	Revision	Drawn	Checked	Reviewed	Authorised	Issue Date
A1	C01	RE	US	AH	GB	12/09/23

Description: TWAO Application Oct 2024 Submission

Status	Revision	Drawn	Checked	Reviewed	Authorised	Issue Date
A1	C02	AK	KS	AH	EK	04/10/24

Description: TWAO JANUARY 2025

Status	Revision	Drawn	Checked	Reviewed	Authorised	Issue Date
A1	C03	AK	KS	EK	EK	07/01/25

Description

Status	Revision	Drawn	Checked	Reviewed	Authorised	Issue Date
S0	P04.1	---	---	---	---	---

Drawing Suitability: WORK IN PROGRESS — Status: S0

AtkinsRéalis
Regent House
AtkinsRéalis
4th Floor
90-96 Victoria Road
Chelmsford
Essex CM1 1QU
Tel: +44 (0)1245 245245
www.atkinsrealis.com

Copyright © AtkinsRéalis (2024)

Client: GREATER CAMBRIDGE PARTNERSHIP — Growing and sharing prosperity — Delivering our City Deal

Project Title: CSET PHASE 2

Drawing Title: CAMBRIDGE SOUTH EAST TRANSPORT PHASE 2 PROPOSED DEEMED PLANNING SECTION DRAWING (SHEET 8 OF 10)

Drawing Number
Project: 5212868 - Originator: ATK - Volume: LDC -
Location: WHL_AL - Type: DR - Role: CH - Number: 000008

Original Size:	Scale:	Project Ref. No:	Sheet:	Rev:
A1	AS SHOWN	5212868	8 of 10	P04.1

This Drawing is saved on ProjectWise. Plotted: 7/8/2026 2:19:42 PM By: ALIS6816

Low

Millimetres 0 10 100

TRAVEL HUB SOUTH CAR PARK - WEST TO EAST
SECTION 16 SCALE 1:500

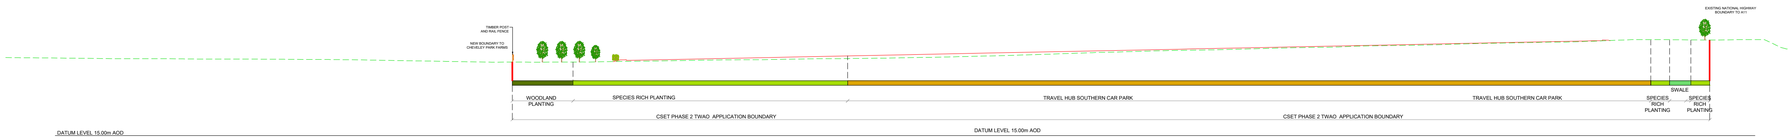

TRAVEL HUB SOUTH CAR PARK - WEST TO EAST
SECTION 16-1

TRAVEL HUB SOUTH CAR PARK - WEST TO EAST
SECTION 16-2

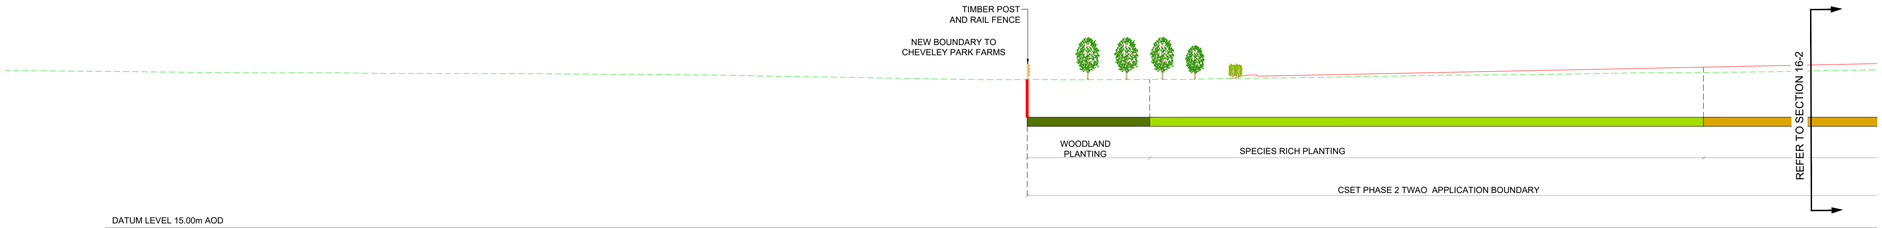

TRAVEL HUB SOUTH CAR PARK - WEST TO EAST
SECTION 16-1

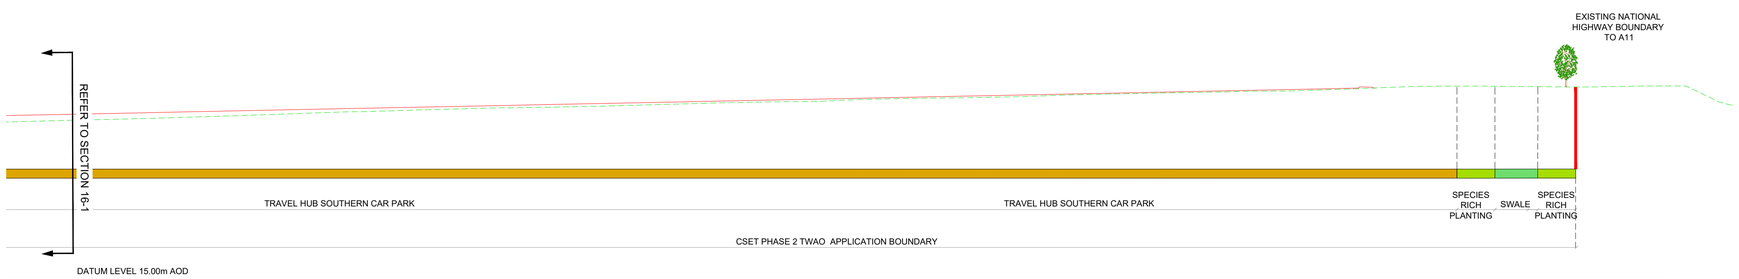

TRAVEL HUB SOUTH CAR PARK - WEST TO EAST
SECTION 16-2

NOTES:

1. ALL DIMENSIONS ARE IN METRES UNLESS STATED OTHERWISE.
2. DRAWING TO BE PRINTED IN COLOUR.
3. THE PROPOSED DESIGN INFORMATION SHOWN IS INDICATIVE. DETAILED DESIGN LAYOUTS WILL BE SUBJECT TO APPROVAL BY THE LOCAL PLANNING AUTHORITY OR OVERSEEING ORGANISATION AS PART OF THE DEEMED PLANNING CONDITIONS.
4. THE DRAWING SHALL ONLY BE USED FOR THE INTENDED PURPOSE OF INDICATIVE DESIGN TO SUPPORT A TRANSPORT AND WORKS ACT ORDER APPLICATION.
5. PUBLIC TRANSPORT STOP LOCATIONS AND WAITING AREAS ARE INDICATIVE AND MAY BE SUBJECT TO CHANGE AT THE DETAILED DESIGN STAGE.
6. LANDSCAPE DETAILS ARE INDICATIVE SEE DRAWING NUMBERS 5212868-ATK-ELS-WHL_AL_SCHME-DR-LL-000001 TO 0000018 FOR MORE DETAILS.
7. PRELIMINARY DESIGNS FOR JUNCTION LAYOUT, DRAINAGE, FENCING, VEHICLE RESTRAINT SYSTEMS, LIGHTING, STRUCTURES AND PAVEMENT HAVE BEEN DEVELOPED TO SUPPORT THE PRODUCTION OF THE PROPOSED INDICATIVE LAYOUT SHOWN. THESE DESIGNS WILL BE SUBJECT TO FURTHER DEVELOPMENT IN DETAILED DESIGN AND APPROVAL BY THE LOCAL PLANNING AUTHORITY OR OVERSEEING ORGANISATION.
8. THESE DRAWINGS ARE TO BE READ IN CONJUNCTION WITH OTHER DEEMED PLANNING DRAWINGS:
   DEEMED PLANNING PROPOSED LAYOUT
   5212868-ATK-GEN-WHL_AL-DR-ZL-000001 TO 000017
   DEEMED PLANNING EXISTING LAYOUT
   5212868-ATK-GEN-WHL_AL_E-DR-ZL-000001 TO 000017
   DEEMED PLANNING EXISTING SECTIONS
   5212868-ATK-LDC-WHL_AL-DR-CH-000011 TO 000020

KEY:

- SCHEME BOUNDARY
- EXISTING GROUND SURFACE LEVEL ON SECTION VIEW
- PROPOSED GROUND SURFACE LEVEL ON SECTION VIEW

Description						
Status	Revision	Drawn	Checked	Reviewed	Authorised	Issue Date
Description: First issue						
A1	C01	RE	US	AH	GB	12/09/23
Description: TWAO Application Oct 2024 Submission						
A1	C02	AK	KS	AH	EK	04/10/24
Description: TWAO JANUARY 2025						
A1	C03	AK	KS	EK	EK	07/01/25
Description						
S0	P04.1	---	---	---	---	---

Drawing Suitability: WORK IN PROGRESS — Status: S0

AtkinsRéalis
Regent House
AtkinsRéalis
4th Floor
90-96 Victoria Road
Chelmsford
Essex CM1 1QU
Tel: +44 (0)1245 245245
www.atkinsrealis.com

Copyright © AtkinsRéalis (2024)

Client: GREATER CAMBRIDGE PARTNERSHIP — Growing and sharing prosperity — Delivering our City Deal

Project Title: CSET PHASE 2

Drawing Title: CAMBRIDGE SOUTH EAST TRANSPORT PHASE 2 PROPOSED DEEMED PLANNING SECTION DRAWING (SHEET 7 OF 10)

Drawing Number: Project 5212868 - Originator ATK - Volume LDC - Location WHL_AL - Type DR - Role CH - Number 000007

Original Size: A1 | Scale: AS SHOWN | Project Ref. No: 5212868 | Sheet: 7 of 10 | Rev: P04.1

Low

Millimetres 0 10 100

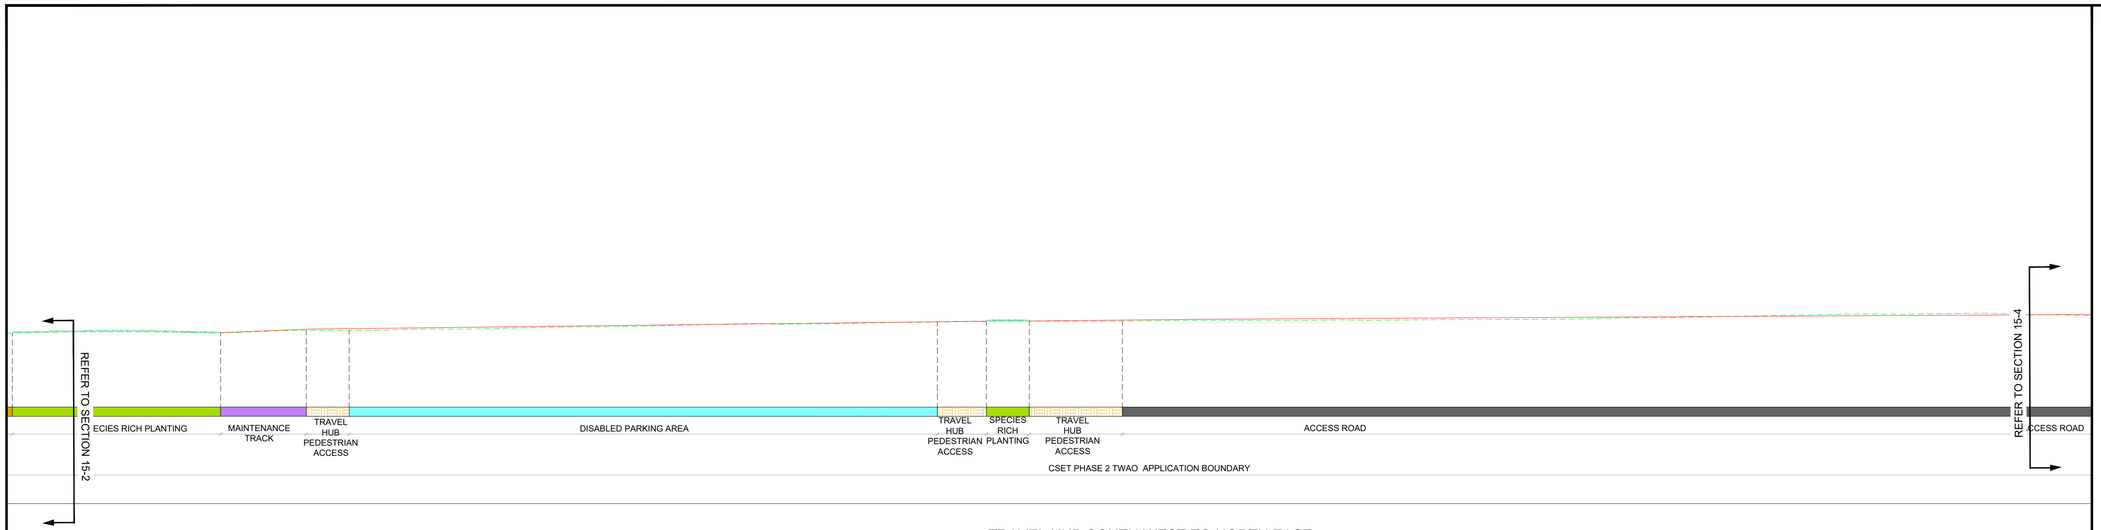

TRAVEL HUB SOUTH WEST TO NORTH EAST
SECTION 15 -3
SCALE : 1:250

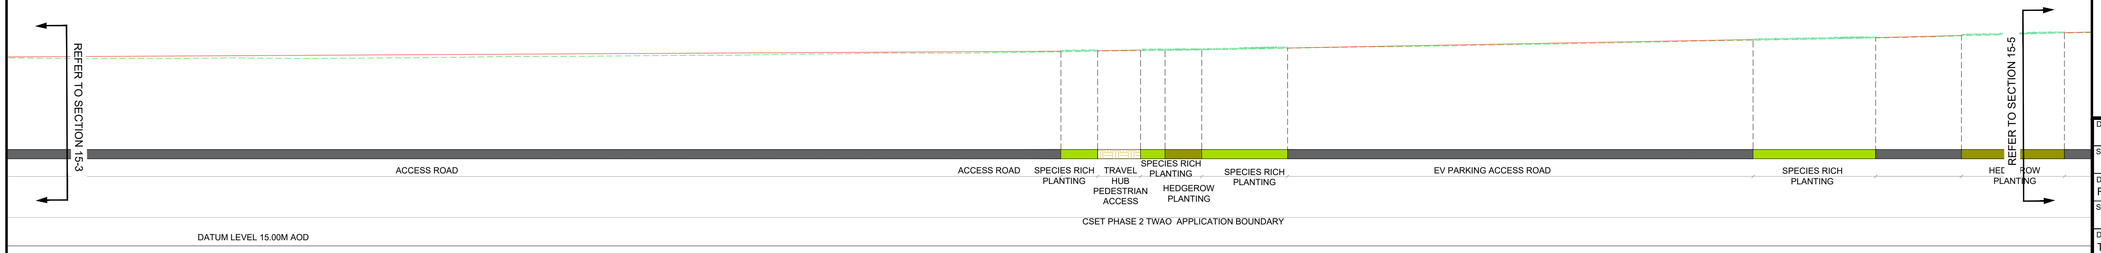

TRAVEL HUB SOUTH WEST TO NORTH EAST
SECTION 15 -4
SCALE : 1:250

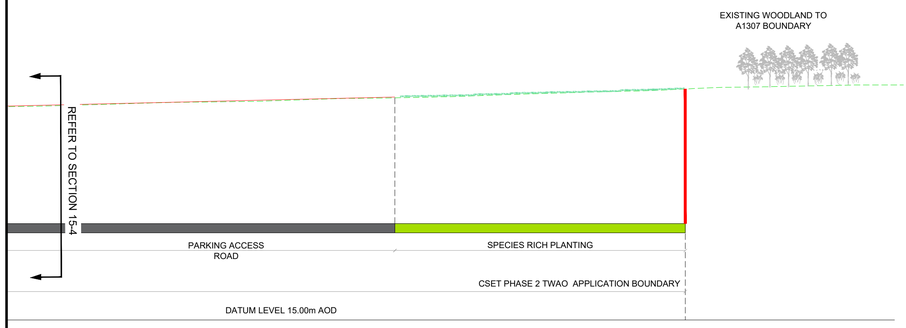

TRAVEL HUB SOUTH WEST TO NORTH EAST
SECTION 15 -5
SCALE : 1:250

NOTES:

1. ALL DIMENSIONS ARE IN METRES UNLESS STATED OTHERWISE.
2. DRAWING TO BE PRINTED IN COLOUR.
3. THE PROPOSED DESIGN INFORMATION SHOWN IS INDICATIVE. DETAILED DESIGN LAYOUTS WILL BE SUBJECT TO APPROVAL BY THE LOCAL PLANNING AUTHORITY OR OVERSEEING ORGANISATION AS PART OF THE DEEMED PLANNING CONDITIONS.
4. THE DRAWING SHALL ONLY BE USED FOR THE INTENDED PURPOSE OF INDICATIVE DESIGN TO SUPPORT A TRANSPORT AND WORKS ACT ORDER APPLICATION.
5. PUBLIC TRANSPORT STOP LOCATIONS AND WAITING AREAS ARE INDICATIVE AND MAY BE SUBJECT TO CHANGE AT THE DETAILED DESIGN STAGE.
6. LANDSCAPE DETAILS ARE INDICATIVE SEE DRAWING NUMBERS 5212868-ATK-ELS-WHL_AL_SCHME-DR-LL-000001 TO 0000018 FOR MORE DETAILS.
7. PRELIMINARY DESIGNS FOR JUNCTION LAYOUT, DRAINAGE, FENCING, VEHICLE RESTRAINT SYSTEMS, LIGHTING, STRUCTURES AND PAVEMENT HAVE BEEN DEVELOPED TO SUPPORT THE PRODUCTION OF THE PROPOSED INDICATIVE LAYOUT SHOWN. THESE DESIGNS WILL BE SUBJECT TO FURTHER DEVELOPMENT IN DETAILED DESIGN AND APPROVAL BY THE LOCAL PLANNING AUTHORITY OR OVERSEEING ORGANISATION.
8. THESE DRAWINGS ARE TO BE READ IN CONJUNCTION WITH OTHER DEEMED PLANNING DRAWINGS:
   DEEMED PLANNING PROPOSED LAYOUT
   5212868-ATK-GEN-WHL_AL-DR-ZL-000001 TO 000017
   DEEMED PLANNING EXISTING LAYOUT
   5212868-ATK-GEN-WHL_AL_E-DR-ZL-000001 TO 000017
   DEEMED PLANNING EXISTING SECTIONS
   5212868-ATK-LDC-WHL_AL-DR-CH-000011 TO 000020

KEY:

- SCHEME BOUNDARY
- EXISTING GROUND SURFACE LEVEL ON SECTION VIEW
- PROPOSED GROUND SURFACE LEVEL ON SECTION VIEW

Description						
Status	Revision	Drawn	Checked	Reviewed	Authorised	Issue Date
Description: First issue						
A1	C01	RE	US	AH	GB	12/09/23
Description: TWAO Application Oct 2024 Submission						
A1	C02	AK	KS	AH	EK	04/10/24
Description: TWAO JANUARY 2025						
A1	C03	AK	KS	EK	EK	07/01/25
Description						
S0	P04.1	---	---	---	---	---

Drawing Suitability: WORK IN PROGRESS — Status: S0

AtkinsRéalis
Regent House
AtkinsRéalis
4th Floor
90-96 Victoria Road
Chelmsford
Essex CM1 1QU
Tel: +44 (0)1245 245245
www.atkinsrealis.com

Copyright © AtkinsRéalis (2024)

Client: GREATER CAMBRIDGE PARTNERSHIP — Growing and sharing prosperity — Delivering our City Deal

Project Title: CSET PHASE 2

Drawing Title: CAMBRIDGE SOUTH EAST TRANSPORT PHASE 2 PROPOSED DEEMED PLANNING SECTION DRAWING (SHEET 6 OF 10)

Drawing Number: Project 5212868 - Originator ATK - Volume LDC - Location WHL_AL - Type DR - Role CH - Number 000006

Original Size: A1 | Scale: AS SHOWN | Project Ref. No: 5212868 | Sheet: 6 of 10 | Rev: P04.1

Low

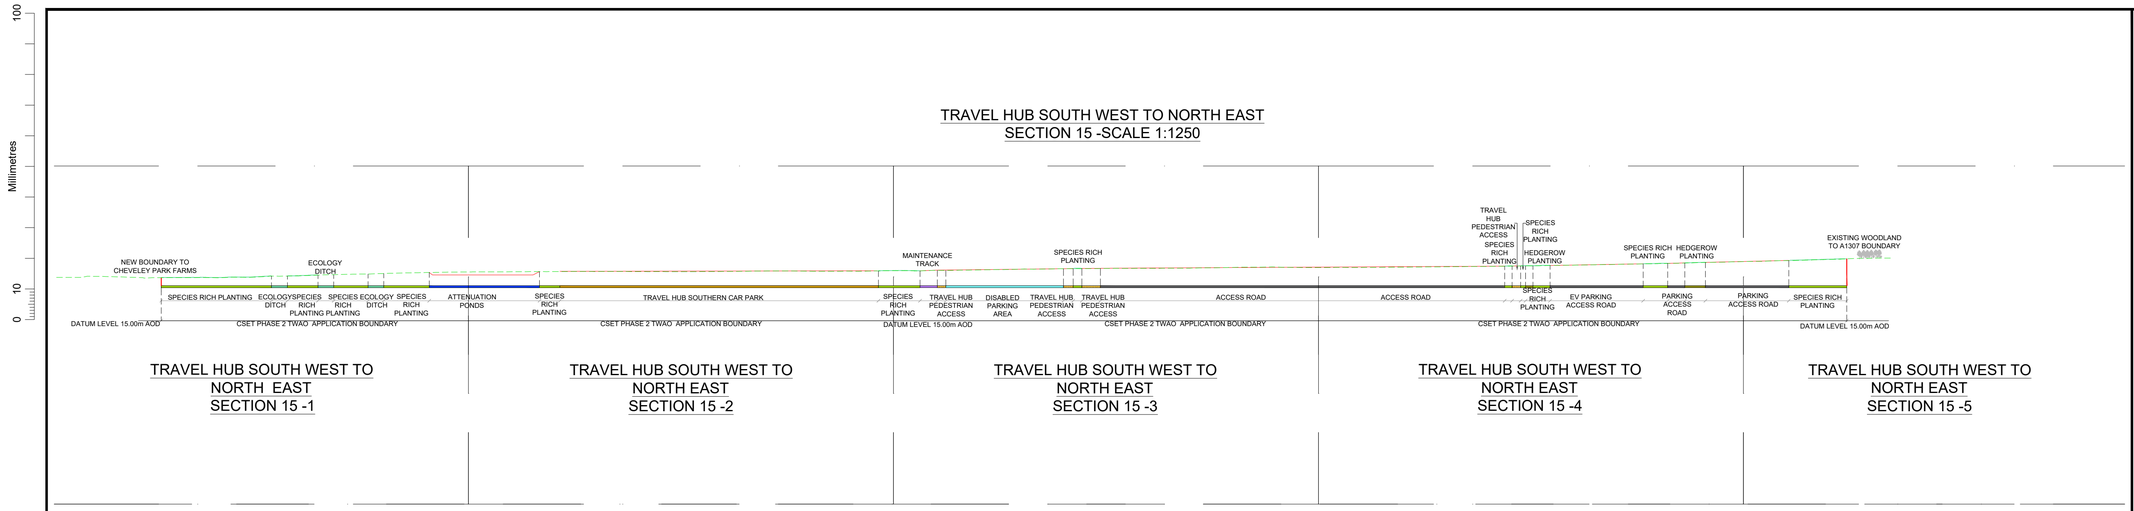

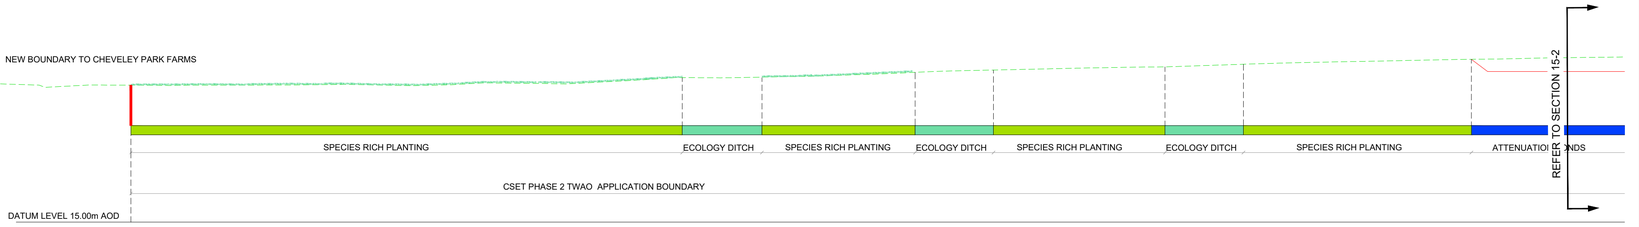

TRAVEL HUB SOUTH WEST TO NORTH EAST
SECTION 15 -1
SCALE : 1:250

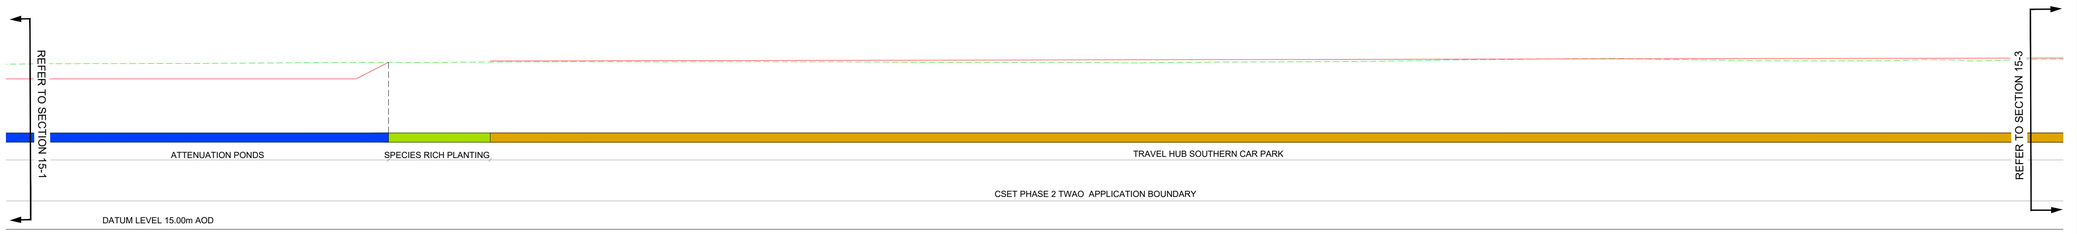

TRAVEL HUB SOUTH WEST TO NORTH EAST
SECTION 15 -2
SCALE : 1:250

NOTES:

1. ALL DIMENSIONS ARE IN METRES UNLESS STATED OTHERWISE.
2. DRAWING TO BE PRINTED IN COLOUR.
3. THE PROPOSED DESIGN INFORMATION SHOWN IS INDICATIVE. DETAILED DESIGN LAYOUTS WILL BE SUBJECT TO APPROVAL BY THE LOCAL PLANNING AUTHORITY OR OVERSEEING ORGANISATION AS PART OF THE DEEMED PLANNING CONDITIONS.
4. THE DRAWING SHALL ONLY BE USED FOR THE INTENDED PURPOSE OF INDICATIVE DESIGN TO SUPPORT A TRANSPORT AND WORKS ACT ORDER APPLICATION.
5. PUBLIC TRANSPORT STOP LOCATIONS AND WAITING AREAS ARE INDICATIVE AND MAY BE SUBJECT TO CHANGE AT THE DETAILED DESIGN STAGE.
6. LANDSCAPE DETAILS ARE INDICATIVE SEE DRAWING NUMBERS 5212868-ATK-ELS-WHL_AL_SCHME-DR-LL-000001 TO 0000018 FOR MORE DETAILS.
7. PRELIMINARY DESIGNS FOR JUNCTION LAYOUT, DRAINAGE, FENCING, VEHICLE RESTRAINT SYSTEMS, LIGHTING, STRUCTURES AND PAVEMENT HAVE BEEN DEVELOPED TO SUPPORT THE PRODUCTION OF THE PROPOSED INDICATIVE LAYOUT SHOWN. THESE DESIGNS WILL BE SUBJECT TO FURTHER DEVELOPMENT IN DETAILED DESIGN AND APPROVAL BY THE LOCAL PLANNING AUTHORITY OR OVERSEEING ORGANISATION.
8. THESE DRAWINGS ARE TO BE READ IN CONJUNCTION WITH OTHER DEEMED PLANNING DRAWINGS:
   DEEMED PLANNING PROPOSED LAYOUT
   5212868-ATK-GEN-WHL_AL-DR-ZL-000001 TO 000017
   DEEMED PLANNING EXISTING LAYOUT
   5212868-ATK-GEN-WHL_AL_E-DR-ZL-000001 TO 000017DEEMED PLANNING EXISTING SECTIONS
   5212868-ATK-LDC-WHL_AL-DR-CH-000011 TO 000020

KEY:

- SCHEME BOUNDARY
- EXISTING GROUND SURFACE LEVEL ON SECTION VIEW
- PROPOSED GROUND SURFACE LEVEL ON SECTION VIEW

Description	Status	Revision	Drawn	Checked	Reviewed	Authorised	Issue Date
First issue	A1	C01	RE	US	AH	GB	12/09/23
TWAO Application Oct 2024 Submission	A1	C02	AK	KS	AH	EK	04/10/24
TWAO JANUARY 2025	A1	C03	AK	KS	EK	EK	07/01/25
	S0	P04.1	---	---	---	---	---

Drawing Suitability: WORK IN PROGRESS — Status: S0

AtkinsRéalis
Regent House
AtkinsRéalis
4th Floor
90-96 Victoria Road
Chelmsford
Essex CM1 1QU
Tel: +44 (0)1245 245245
www.atkinsrealis.com

Copyright © AtkinsRéalis (2024)

Client: GREATER CAMBRIDGE PARTNERSHIP — Growing and sharing prosperity — Delivering our City Deal

Project Title: CSET PHASE 2

Drawing Title: CAMBRIDGE SOUTH EAST TRANSPORT PHASE 2 PROPOSED DEEMED PLANNING SECTION DRAWING (SHEET 5 OF 10)

Drawing Number: Project 5212868 - Originator ATK - Volume LDC - Location WHL_AL - Type DR - Role CH - Number 000005

Original Size	Scale	Project Ref. No	Sheet	Rev
A1	AS SHOWN	5212868	5 of 10	P04.1