


Land at Hatfield Aerodrome
Planning Appeal Reference: APP/M1900/W/24/3346607
LPA Reference: PL/0232/21

DETERMINATION DRAWINGS

INDEX

Drawing No.	Drawing Title
HQ7	
HQ7/1	Proposed Site Access Arrangements Ghost Right Turn Lane
HQ7/2	Proposed Site Access Arrangements Ghost Right Turn Lane

402.0.1009.00064.14.HQ7-1.0_Prop_Site_Access.dwg

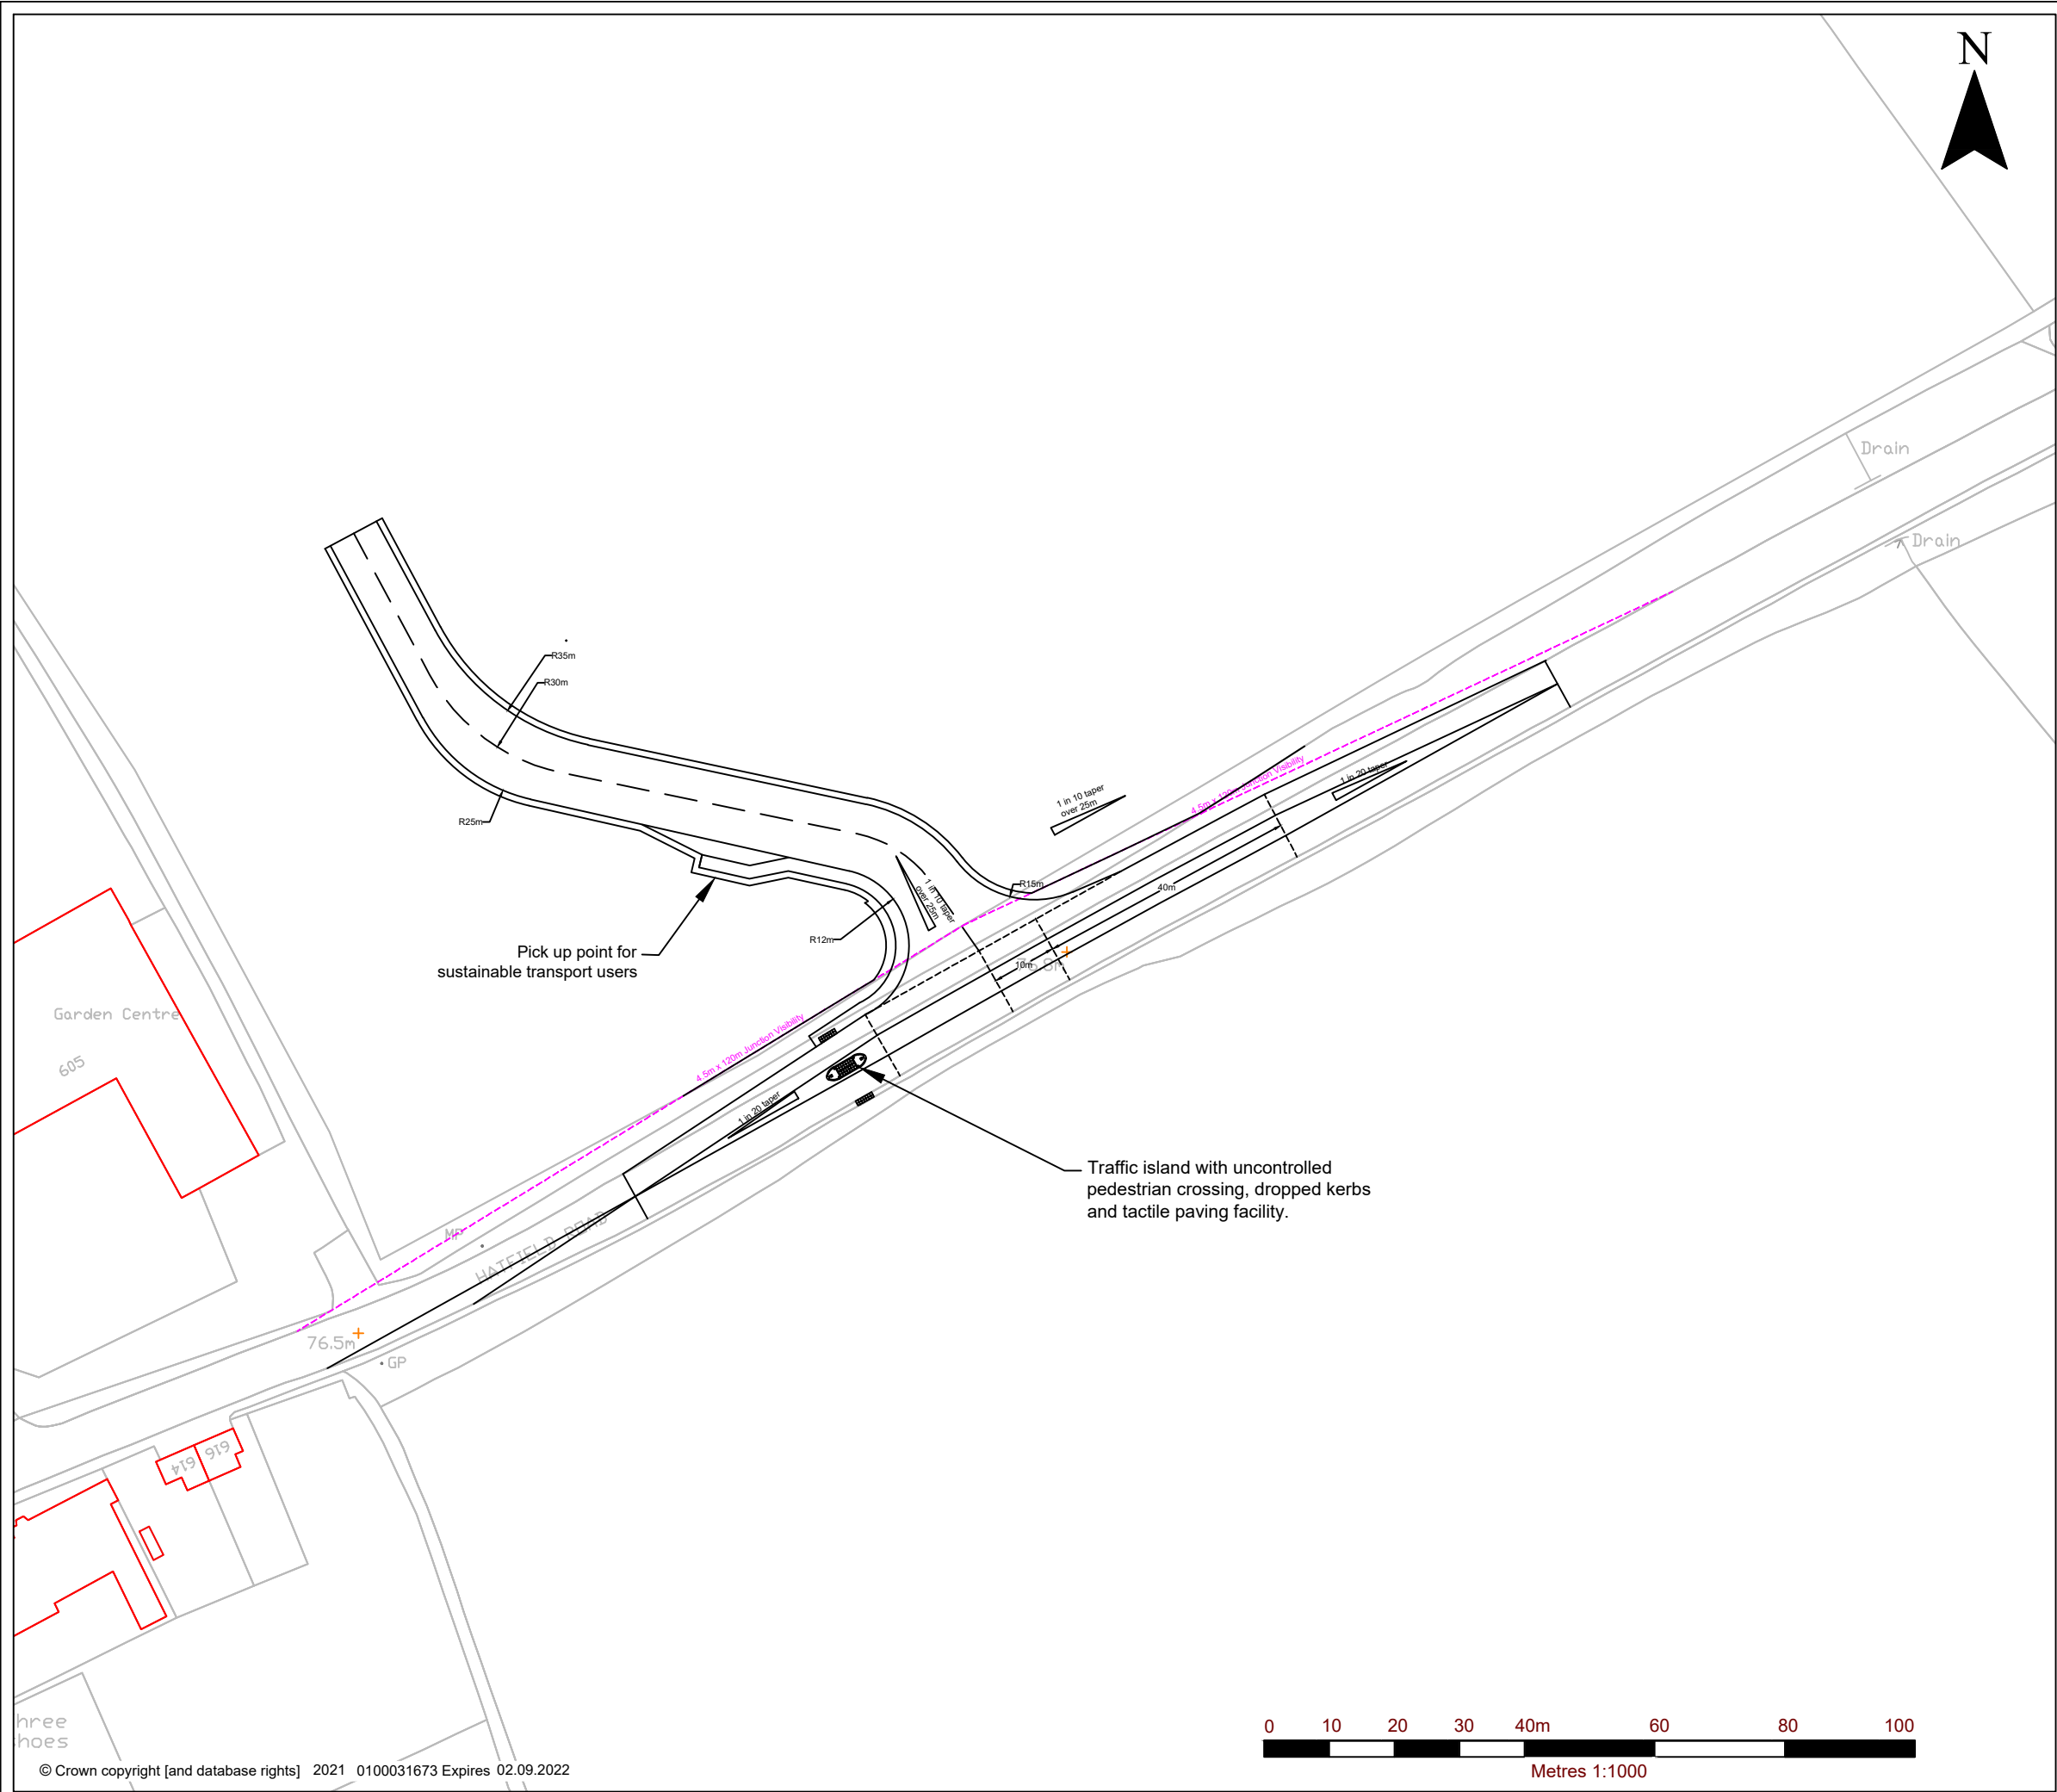

NOTES

Hedges and vegetation will be cleared to achieve visibility requirement. The area within the visibility splays will be kept clear and maintained throughout the life of the development.

0	KW	CL	09/21	
Revision	By	Chk'd By	Date	Comments

SLR

global environmental solutions

TREENWOOD HOUSE
ROWDEN LANE
BRADFORD-ON-AVON
WILTS. BA15 2AU
T: 01225 309400
F: 01225 309401
www.slrconsulting.com

Site
HATFIELD AERODROME

Project
PROPOSED NEW QUARRY

Drawing Title
**PROPOSED SITE ACCESS
ARRANGEMENTS
GHOST RIGHT TURN LANE**

Scale
1:1,000 @ A3


Date
SEPTEMBER 2021

Drawing Number
HQ 7/1

Revision
0

© This drawing and its content are the copyright of SLR Consulting Ltd and may not be reproduced or amended except by prior written permission. SLR Consulting Ltd accepts no liability for any amendments made by other persons.

402.0.1009.00064.14.HQ7-1.0_Prop_Site_Access.dwg

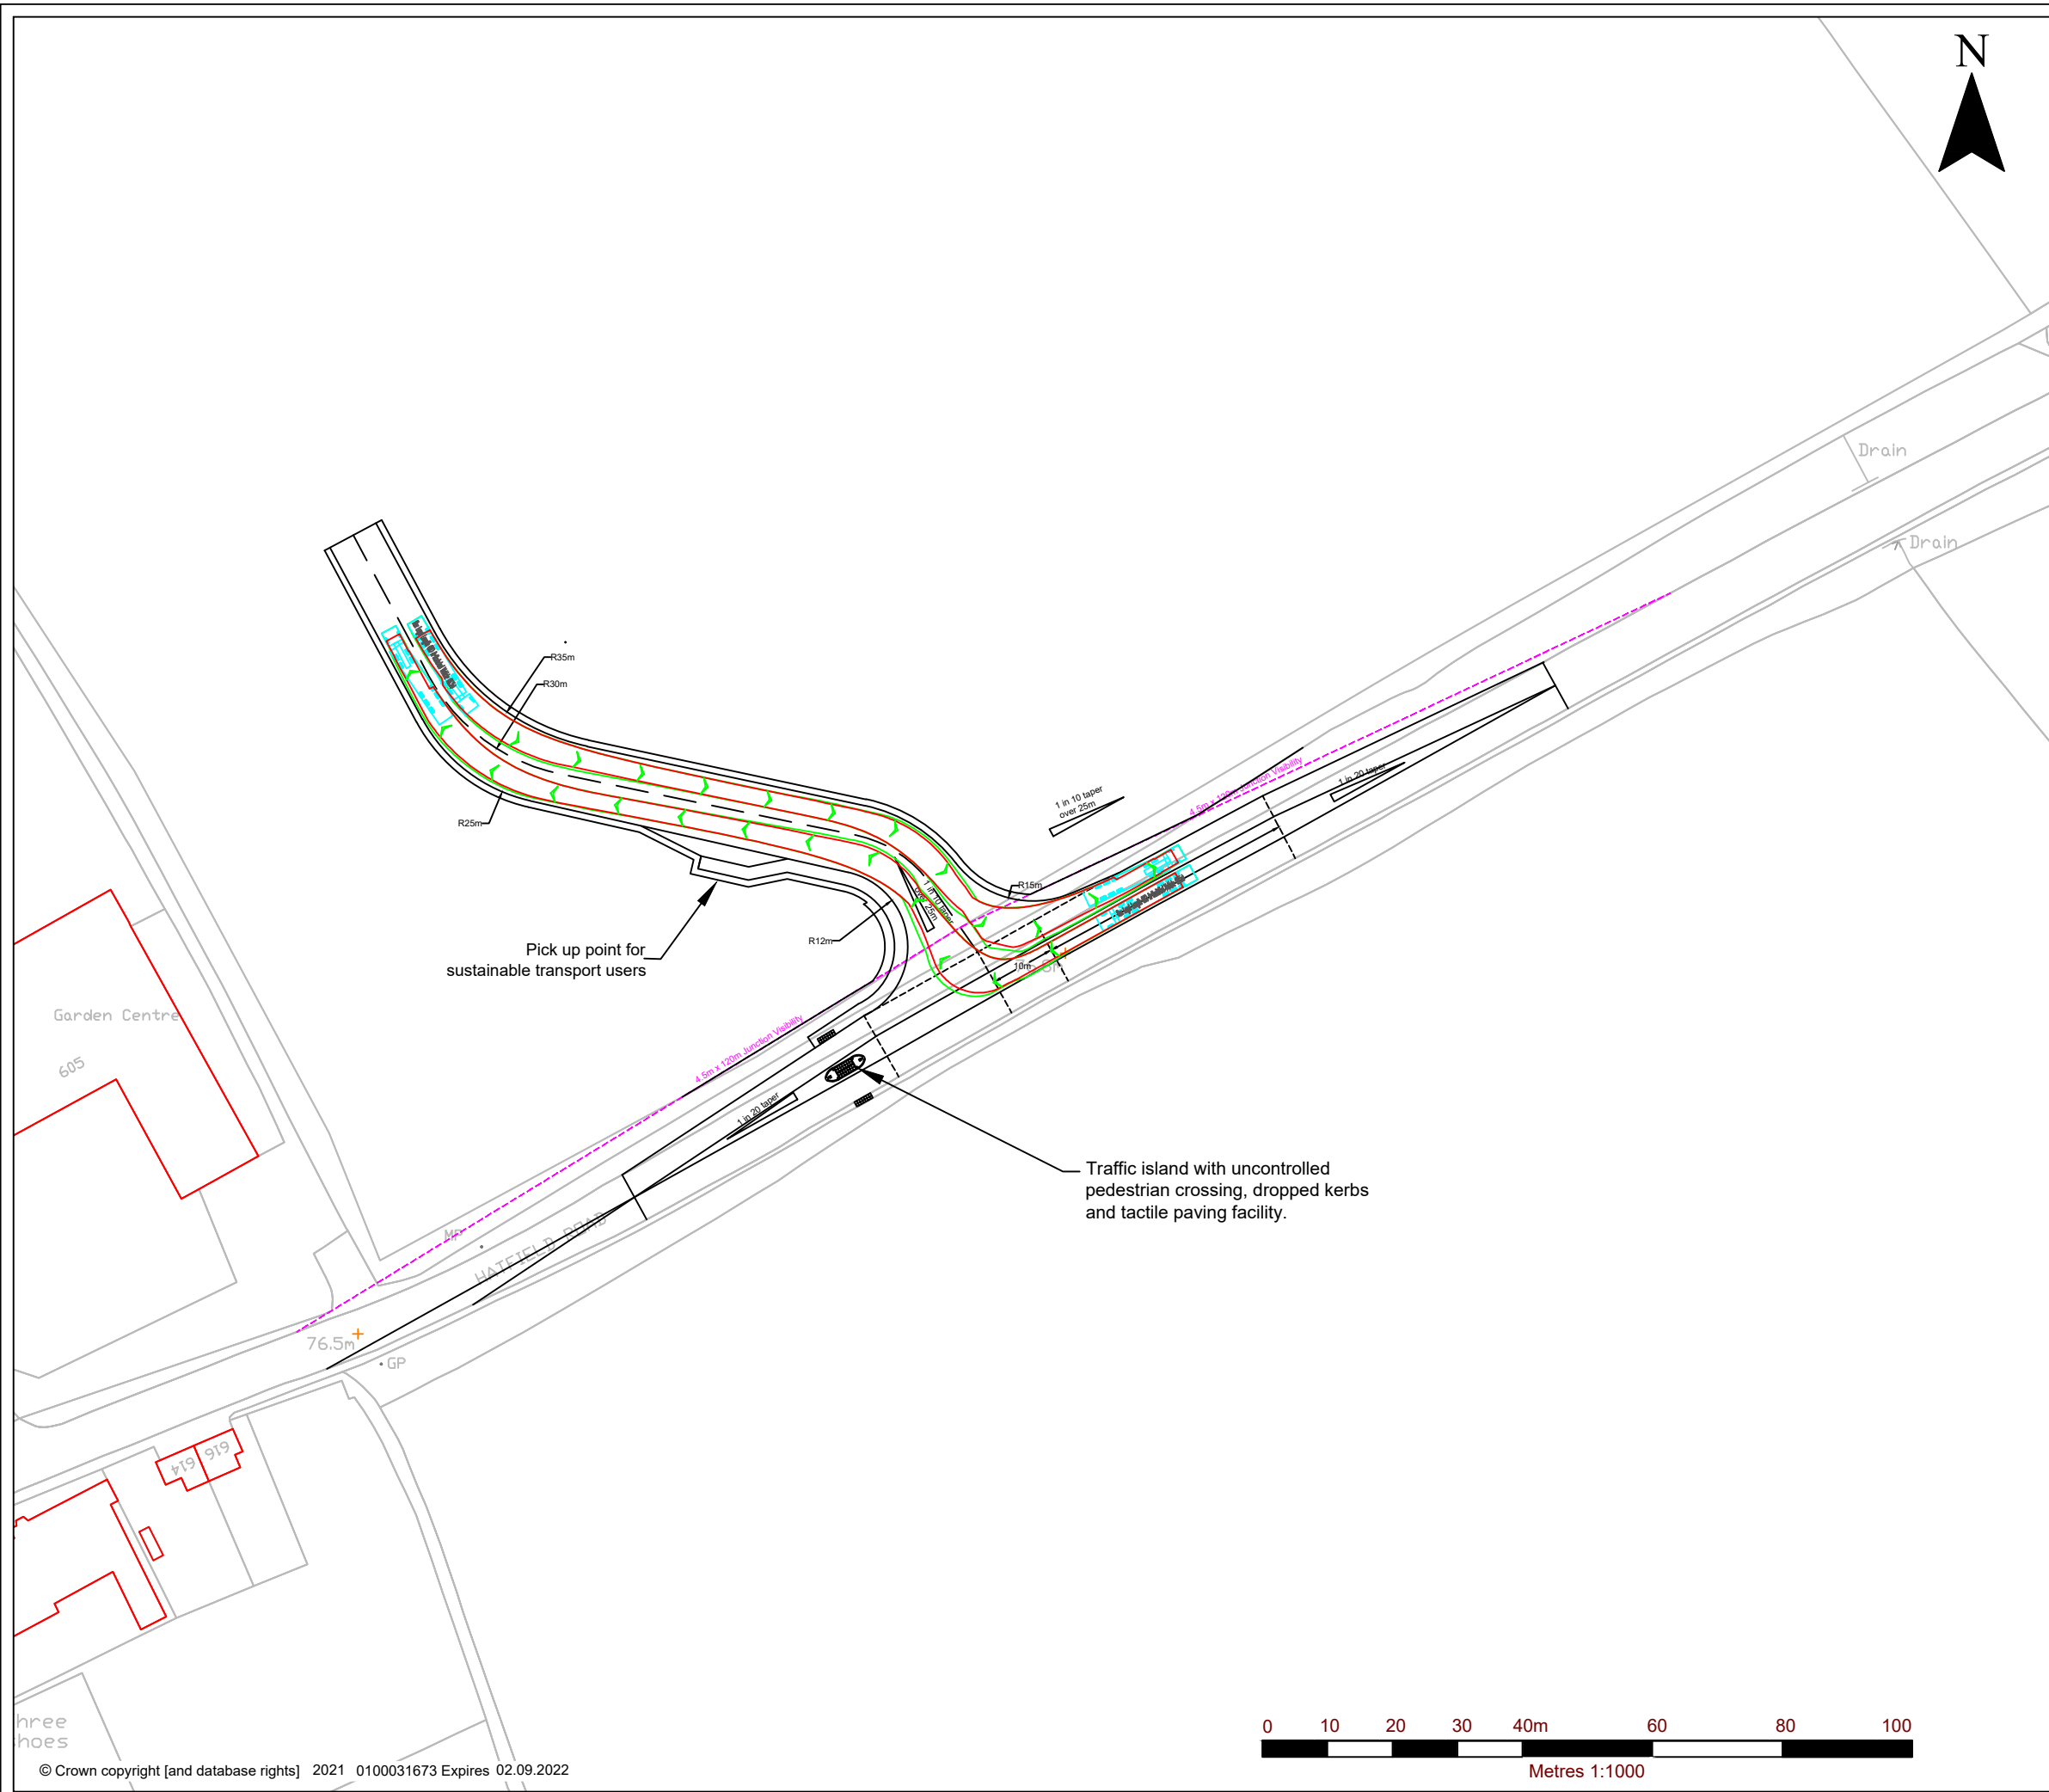

NOTES

Hedges and vegetation will be cleared to achieve visibility requirement. The area within the visibility splays will be kept clear and maintained throughout the life of the development.

0	KW	CL	09/21	
Revision	By	Chk'd By	Date	Comments



SLR
global environmental solutions

TREENWOOD HOUSE
ROWDEN LANE
BRADFORD-ON-AVON
WILTS. BA15 2AU
T: 01225 309400
F: 01225 309401
www.slrconsulting.com

Site
HATFIELD AERODROME

Project
PROPOSED NEW QUARRY

Drawing Title
**PROPOSED SITE ACCESS
ARRANGEMENTS
GHOST RIGHT TURN LANE**

Scale
1:1,000 @ A3

Date
SEPTEMBER 2021

Drawing Number
HQ 7/2

Revision
0