

bc97893e-3e43-4eb7-8c8e-628f72ba510b


Drawing Number
167037-TGP-25-MVL3-DRG-T-LP-161703 A01

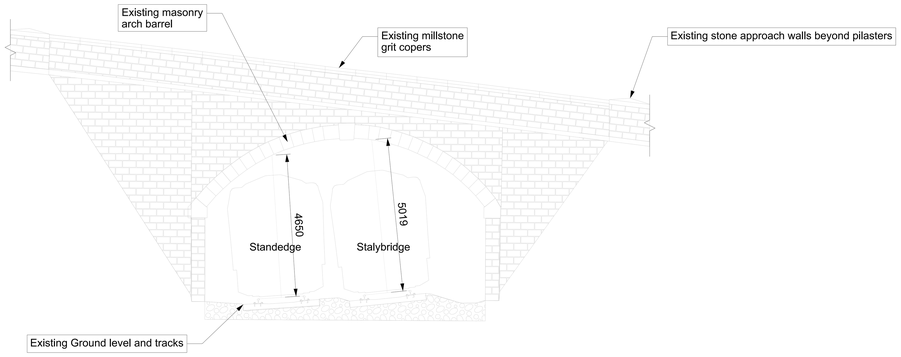


Existing Elevation A-A
Scale 1:100
(Towards High Mileage)

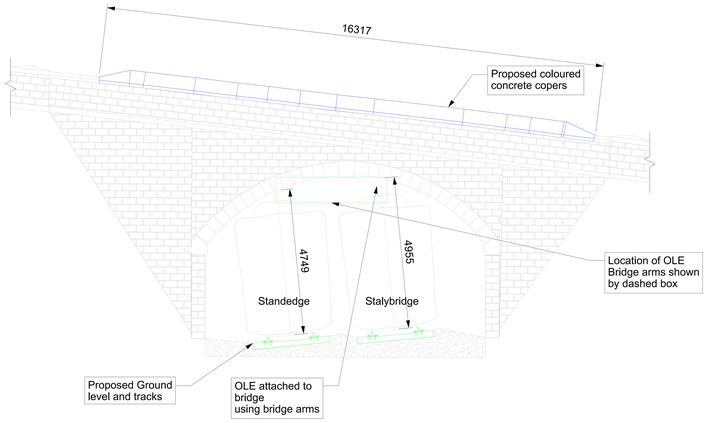

Proposed Elevation F-F
Scale 1:100
(Towards High Mileage)

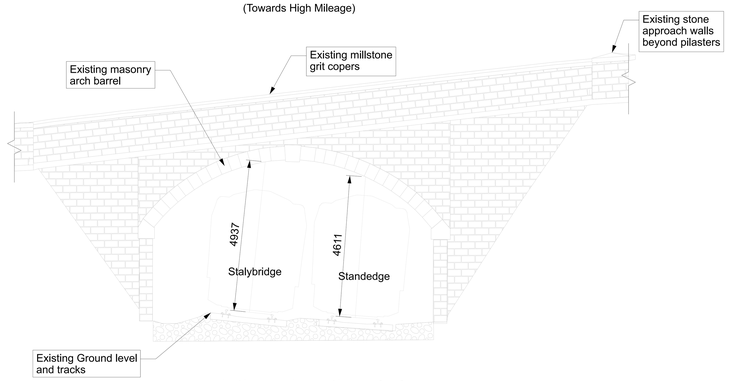


Existing Elevation B-B
Scale 1:100
(Towards Low Mileage)

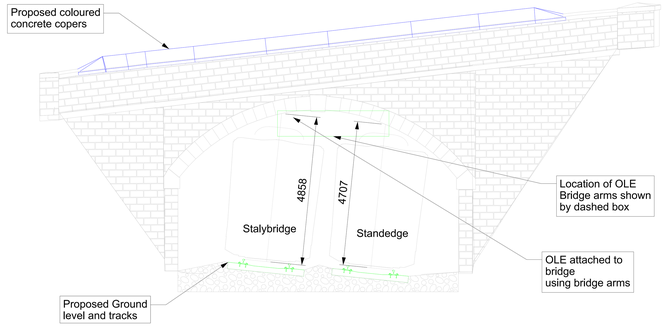


Proposed Elevation G-G
Scale 1:100
(Towards Low Mileage)




Existing Internal Elevation C-C
Scale 1:100
(Towards High Mileage)

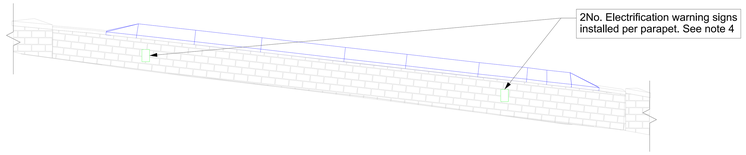


Proposed Internal Elevation H-H
Scale 1:100
(Towards High Mileage)

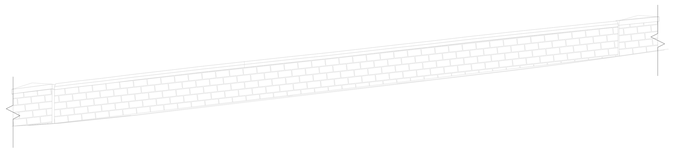


Existing Internal Elevation D-D
Scale 1:100
(Towards Low Mileage)

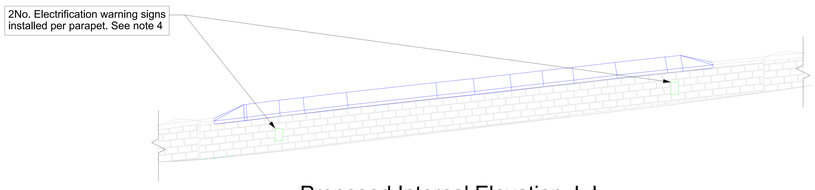

Proposed Internal Elevation J-J
Scale 1:100
(Towards Low Mileage)

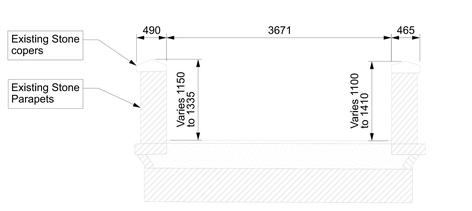


Existing Section E-E
Scale 1:50

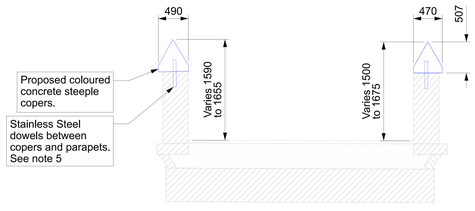

Proposed Section K-K
Scale 1:50

OS map data reproduced by permission of Ordnance Survey on behalf of HMSO. © Crown copyright 2021. All rights reserved. Ordnance Survey licence number 0100040692

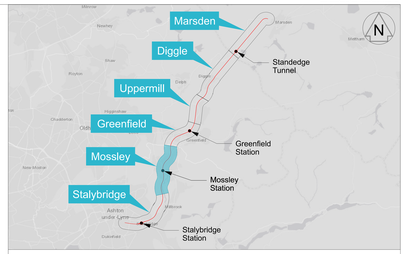

Legend
- Proposed TWAO Works
- NR Permitted Development Works
- Existing Features

Notes

1. All dimensions are in millimetres unless shown otherwise. All levels are in metres above Ordnance Survey Datum Newlyn. Do not scale from this drawing.
2. This drawing shall be read in conjunction with following drawing(s):

   167037-TGP-25-MVL3-DRG-T-LP-161702
3. Proposed copers to be lightweight concrete coloured to match existing millstone grit copers.
4. Signage on internal parapets to be affixed to parapet with 4No. anti-tamper masonry screws.
5. Preliminary sizing to be:
   Dowel holes in parapet to be nominally 50mm in diameter and 300mm in depth. Dowels to be nominally 16mm in diameter and 250mm long

0 1 2 3 4 5m
SCALE 1:50 at A1
0 2 4 6 8 10m
SCALE 1:100 at A1

The Network Rail (Stalybridge to Diggle (Saddleworth) Enhancements) Order

Rev	Date	Description of Revisions	Drawn	Chkd	Appr
P04	05/12/24	For Legal Review	ET	JG	
P05	10/06/25	Issued for Legal Review	AW	GM	TL
P06	22/07/25	For Legal Review	RH	GM	TL
A01	22/07/25	For Legal Review	RH	GM	TL

Status: Fit for Internal Review & Comment
Suitability: S3

NetworkRail

Authorised | Signed | Date

Contractor(s): Tony Gee & Partners LLP

Location: STALYBRIDGE STN - HEATON LODGE JN (HUDD-MANC LINE)

Type: Drawings | Sub-type: General Arrangement
Role: Town and Country Planner | Sub-Role: General
Zone: Stalybridge to Diggle
Phasing: Proposed | Project Stage: PACE 2 ES4

Project: Transpennine Route Upgrade

Contract No.: 167037

Contract Title: 2BC Stalybridge to Huddersfield

Drawing Title: Listed Building Consent Drawing MVL3/17 Roughtown Road Overbridge Existing & Proposed Elevation & Section

		Signed	Date
Designed	A.Battye		22/07/25
Drawn	R.Hernandez	Electronically Signed	22/07/25
Checked	G.Mcsharry	Electronically Signed	22/07/25
Approved	T.Lachut	Electronically Signed	22/07/25

Scale(s): As Shown
ELR & Mileage: 11.0119 to 0
Alternative Reference
Sheet: 1 of 1
Drawing Number: 167037-TGP-25-MVL3-DRG-T-LP-161703
Revision: A01

Sheet Size A1 594 x 841

Published
Published
Published
Published