

c9d7ef82-6763-4cf9-8530-a62d8c3d9356


Drawing Number
167037-TGP-25-MVL3-DRG-T-LP-162015 A01

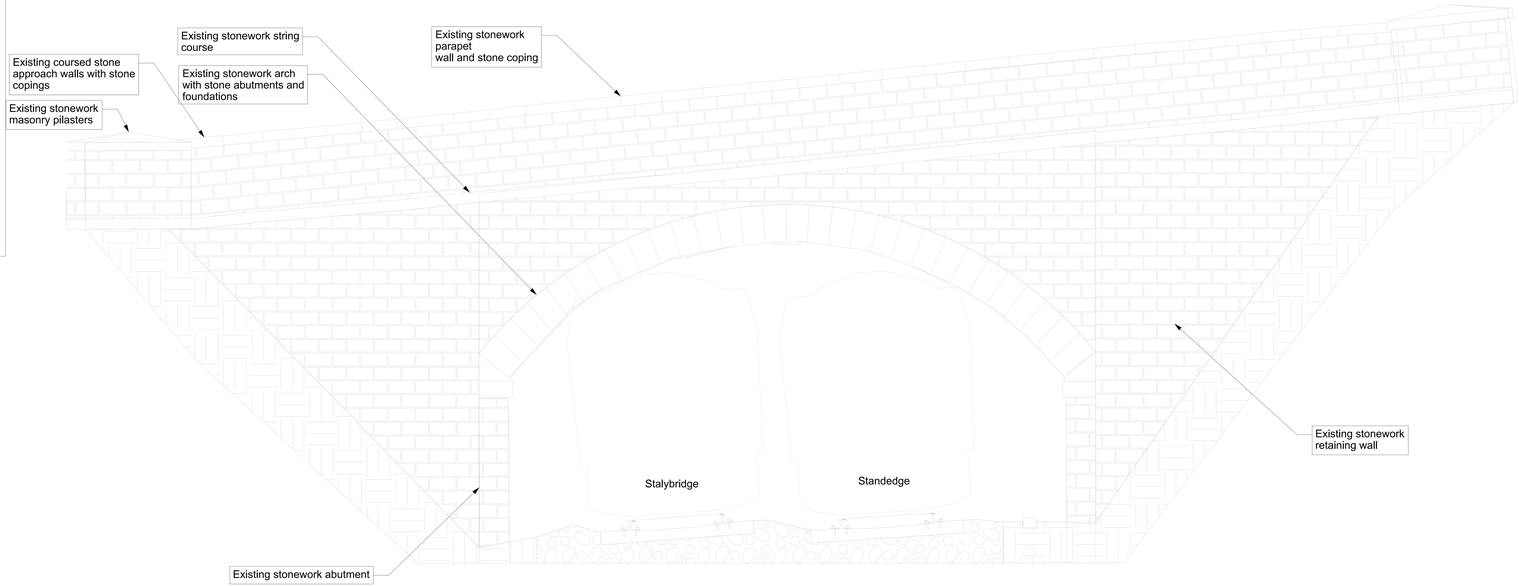

Existing Elevation E-E
Scale 1:50

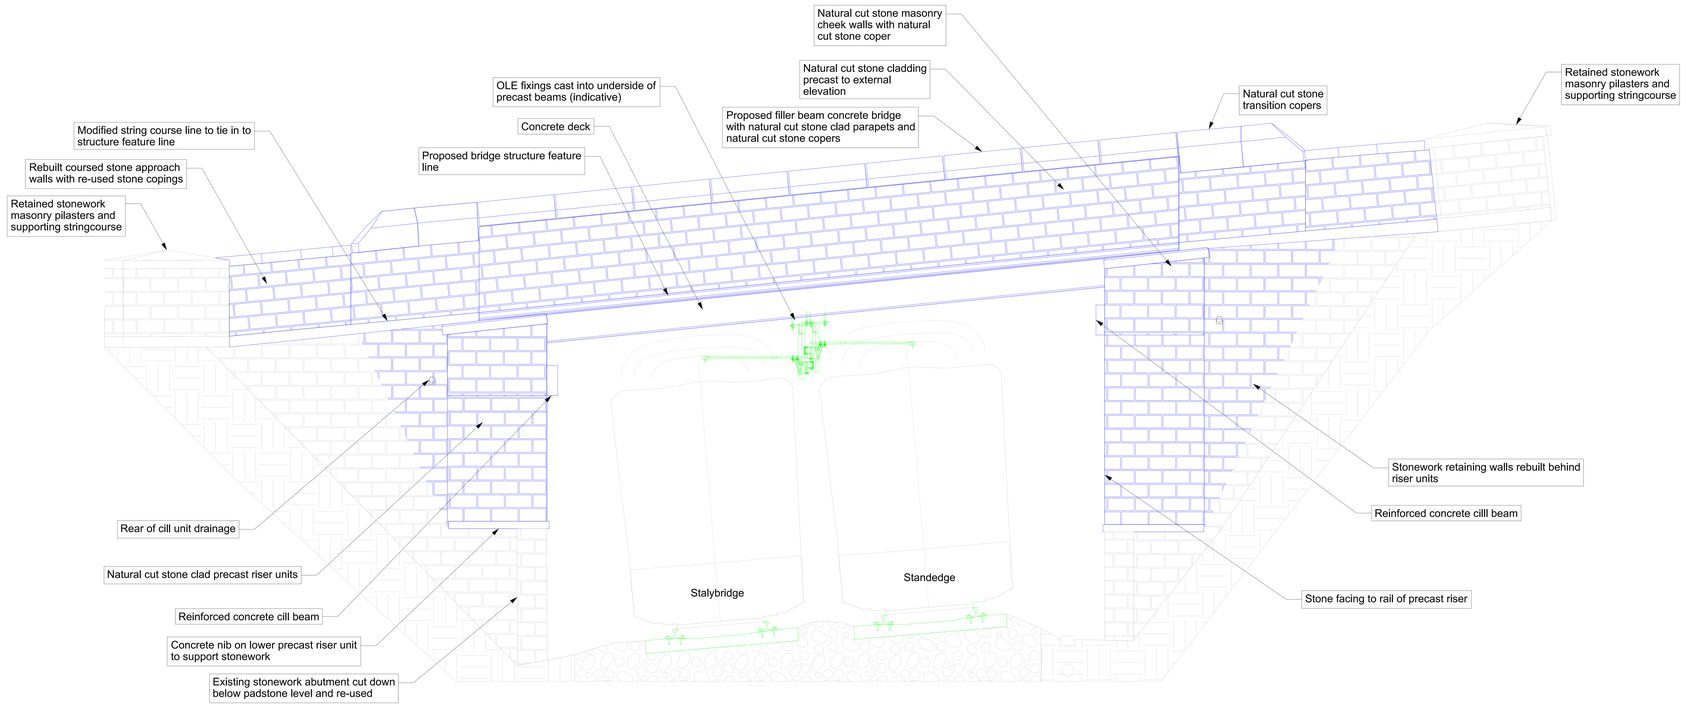

Proposed Elevation F-F
Scale 1:50

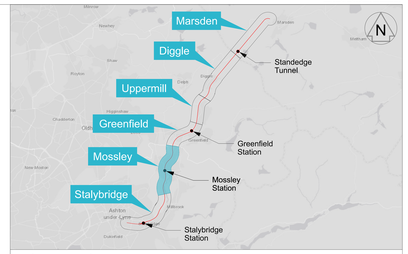

Legend
- Proposed TWAO Works
- NR Permitted Development Works
- Existing Features

Notes

1. All dimensions are in millimetres unless shown otherwise. All levels are in metres above Ordnance Survey Datum Newlyn. Do not scale from this drawing.
2. This drawing to be read in conjunction with drawing:
   167037-TGP-25-MVL3-DRG-T-LP-162013
   167037-TGP-25-MVL3-DRG-T-LP-162014
   167037-TGP-25-MVL3-DRG-T-LP-162016
3. Existing stonework to be recovered and reused at multiple sites along the route. Where existing stone reuse is not possible due to the recovery rate, new stone will be procured to match existing. New stone will be used for all rail facing cladding.

0 1 2 3 4 5m
SCALE 1:50 at A1

The Network Rail (Stalybridge to Diggle (Saddleworth) Enhancements) Order

Rev	Date	Description of Revisions	Drawn	Chkd	Appr
P04	05/12/24	For Legal Review	ET	RT	
P05	10/06/25	Issued for Legal Review	AW	GM	TL
P06	22/07/25	For Legal Review	RH	GM	TL
A01	22/07/25	For Legal Review	RH	GM	TL

Status: Fit for Internal Review & Comment
Suitability: S3

NetworkRail

Authorised		Signed	Date

Contractor(s): Tony Gee & Partners LLP

Location: STALYBRIDGE STN - HEATON LODGE JN (HUDD-MANC LINE)

Type	Drawings	Sub-type	
Role	Town and Country Planner	Sub-Role	General
Zone	Stalybridge to Diggle		
Phasing	Existing	Project Stage	PACE 2 ES4

Project: Transpennine Route Upgrade

Contract No.: 167037

Contract Title: 2BC Stalybridge to Huddersfield

Drawing Title: Listed Building Consents Drawing - MVL3/20 Wright's Mill Overbridge - Existing and Proposed Elevation & Section 2

Designed	R. Taylor	Signed	Date 22/07/25
Drawn	R.Hernandez	Signed Electronically Signed	Date 22/07/25
Checked	G.Mcsharry	Signed Electronically Signed	Date 22/07/25
Approved	T.Lachut	Signed Electronically Signed	Date 22/07/25

Scale(s)	As Shown	ELR & Mileage	11.106 to 0
Alternative Reference		Sheet	of
Drawing Number	167037-TGP-25-MVL3-DRG-T-LP-162015	Revision	A01

Sheet Size A1 594 x 841

Published
Published
Published
Published