

93a87fd0-043e-427b-a745-5c06a97974ef

Drawing Number
167037-TGP-25-MVL3-DRG-T-LP-161702 A01

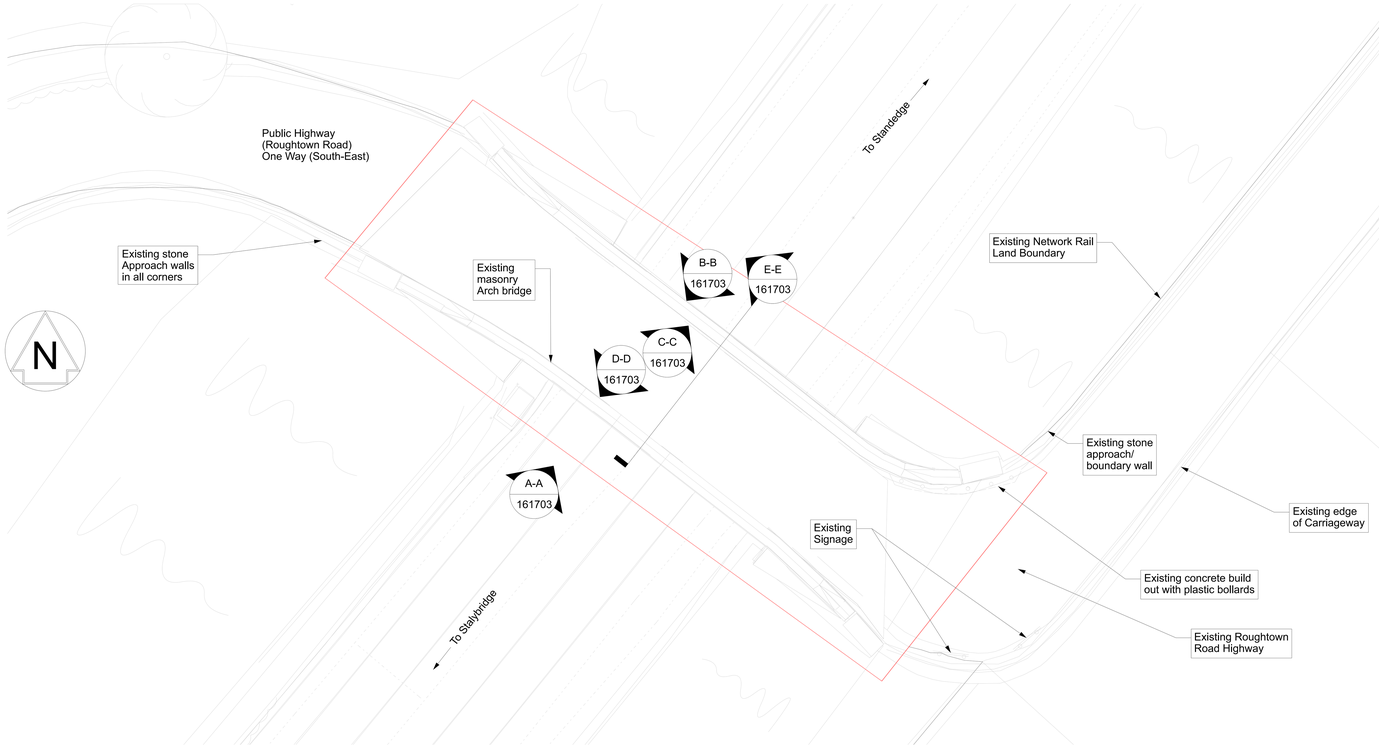

Existing Plan
Scale 1:100

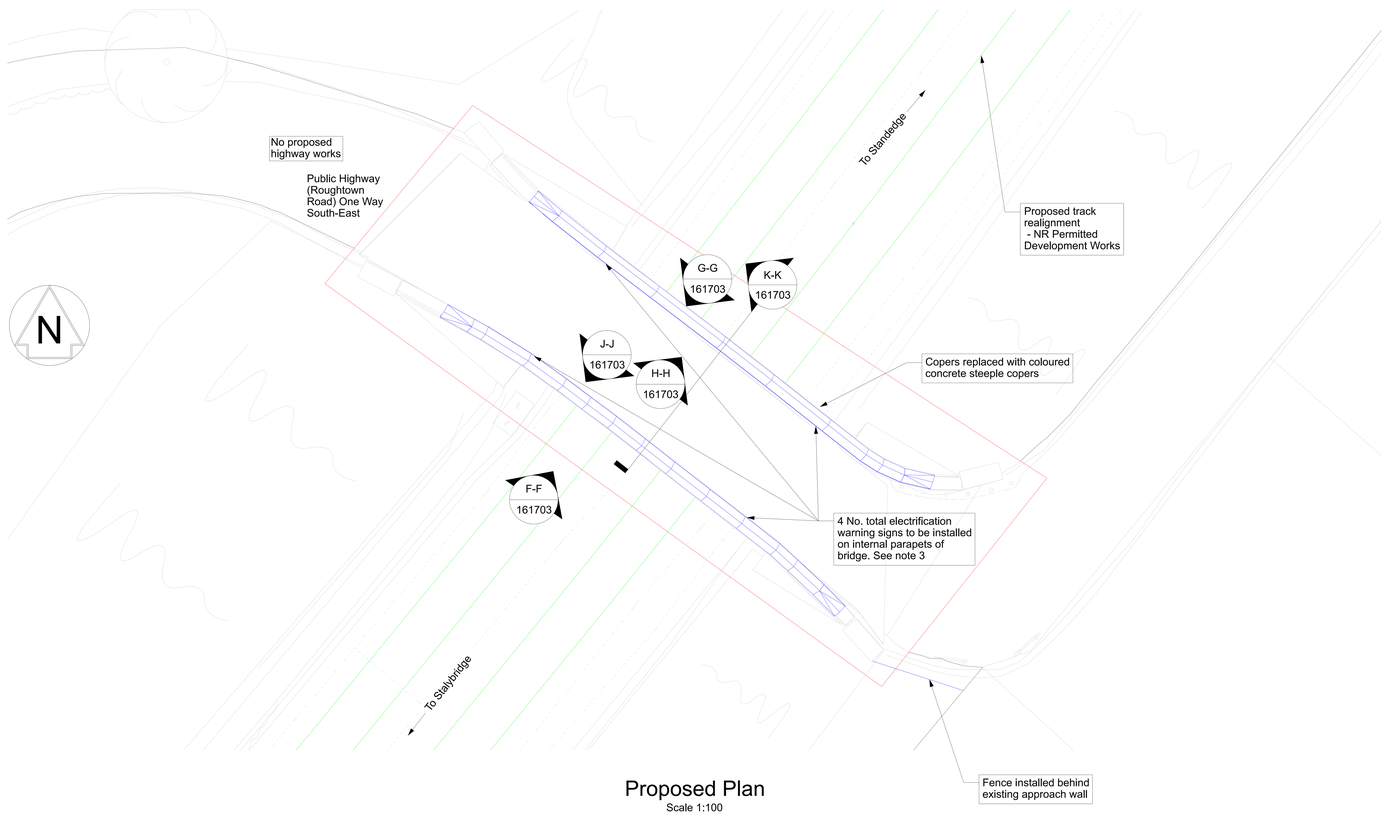


Proposed Plan
Scale 1:100

OS map data reproduced by permission of Ordnance Survey on behalf of HMSO. © Crown copyright 2024. All rights reserved. Ordnance Survey licence number 0100040692



Aerial View
Scale N.T.S

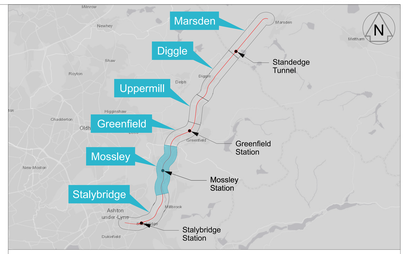


Legend

- Listed Building Consent Application Boundary
- Existing Network Rail Boundary
- Proposed TWAO Works
- NR Permitted Development Works
- Existing Features

Notes

1. All dimensions in millimetres unless shown otherwise. All levels in metres above Ordnance Survey Datum Newlyn.
2. This drawing shall be read in-conjunction with the following drawing: 167037-TGP-25-MVL3-DRG-T-LP-161703
3. Signage on internal parapets to be affixed to parapet with 4No. anti-tamper masonry screws

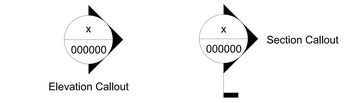

SCALE 1:100 at A1

The Network Rail (Stalybridge to Diggle (Saddleworth) Enhancements) Order

Rev	Date	Description of Revisions	Drawn	Chkd	Appr
P04	05/12/24	For Legal Review	ET	JG	
P05	10/06/25	Issued for Legal Review	AW	GM	TL
P06	22/07/25	For Legal Review	RH	GM	TL
A01	22/07/25	For Legal Review	RH	GM	TL

Status: Fit for Internal Review & Comment
Suitability: S3

Authorised		Signed	Date
Contractor(s)	Tony Gee & Partners LLP		
Location	STALYBRIDGE STN - HEATON LODGE JN (HUDD-MANC LINE)		
Type	Drawings	Sub-type	General Arrangement
Role	Town and Country Planner	Sub-Role	General
Zone	Stalybridge to Diggle		
Phasing	Proposed	Project Stage	PACE 2 ES4
Project	Transpennine Route Upgrade		
Contract No.	167037		
Contract Title	2BC Stalybridge to Huddersfield		
Drawing Title	Listed Building Consent Drawing - MVL3/17 Roughtown Road Overbridge Existing & Proposed Plan		
Designed	A. Battye	Signed	Date 22/07/25
Drawn	R.Hernandez	Signed Electronically Signed	Date 22/07/25
Checked	G.Mcsharry	Signed Electronically Signed	Date 22/07/25
Approved	T.Lachut	Signed Electronically Signed	Date 22/07/25
Scale(s)	As Shown	ELR & Mileage	11.0119 to 0
Alternative Reference		Sheet	1 of 1
Drawing Number	167037-TGP-25-MVL3-DRG-T-LP-161702	Revision	A01

Sheet Size A1 594 x 841

Published
Published
Published
Published
Published