

5140a06c-445b-4b41-94a2-fdedbb306091


Drawing Number
167037-TGP-25-MVL3-DRG-T-LP-162817 A01

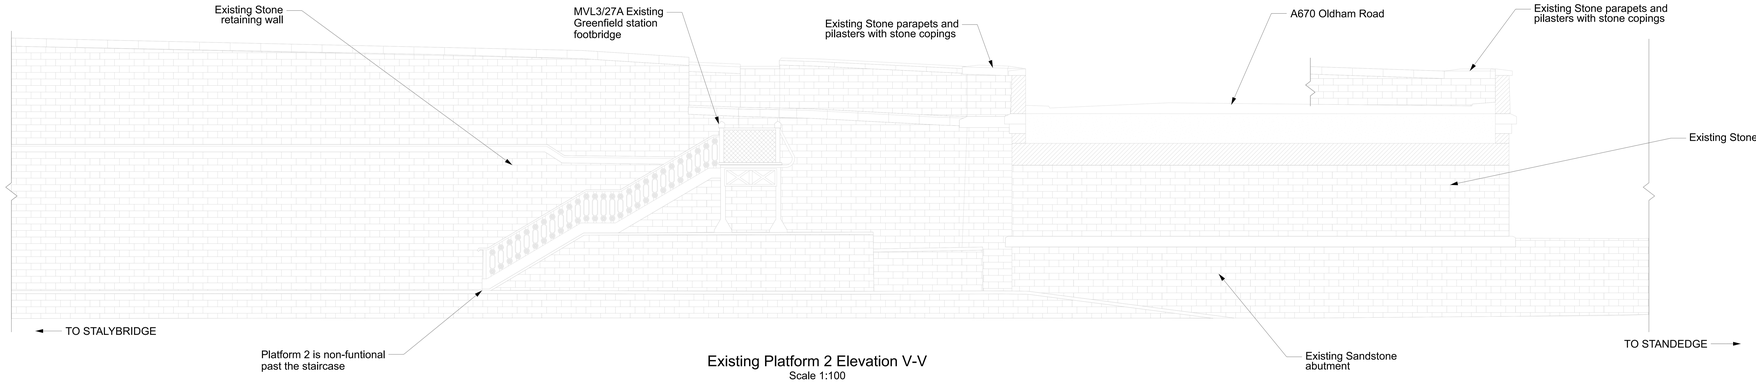


Existing Platform 2 Elevation V-V
Scale 1:100

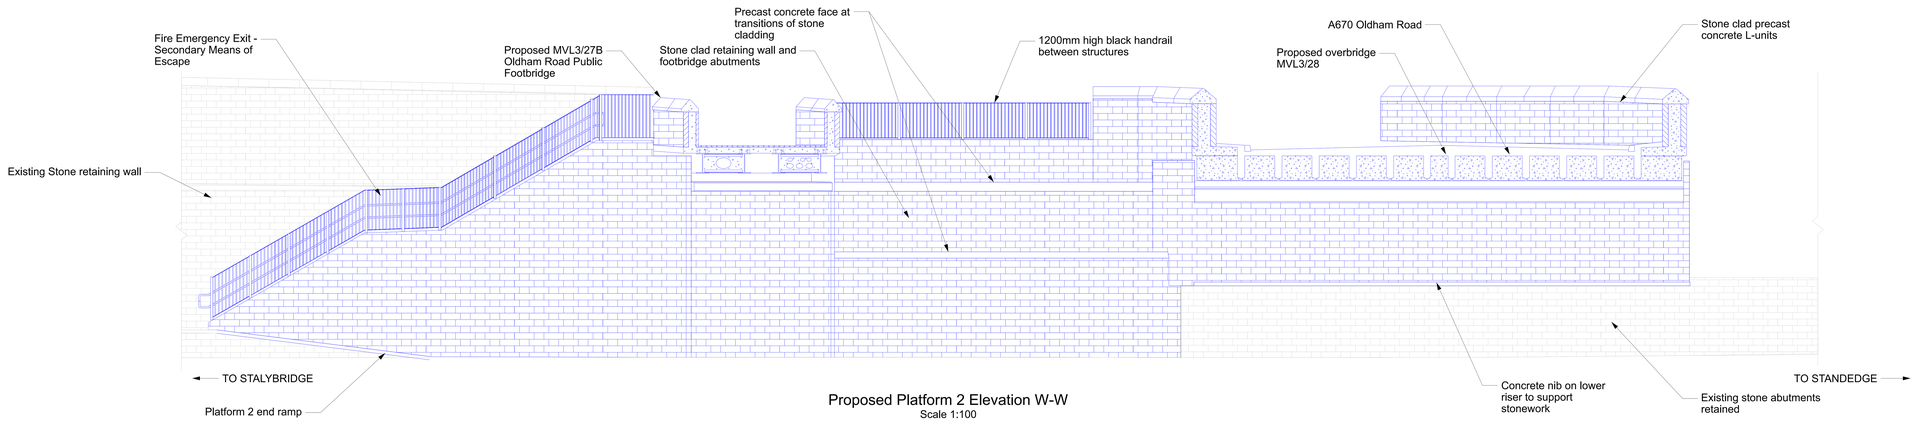


Proposed Platform 2 Elevation W-W
Scale 1:100

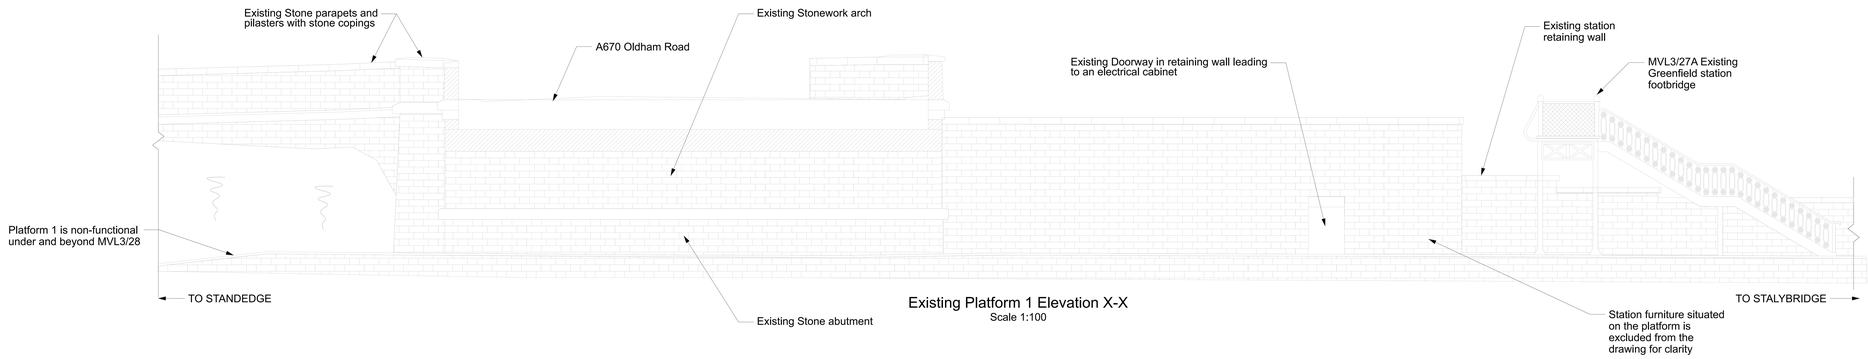

Existing Platform 1 Elevation X-X
Scale 1:100

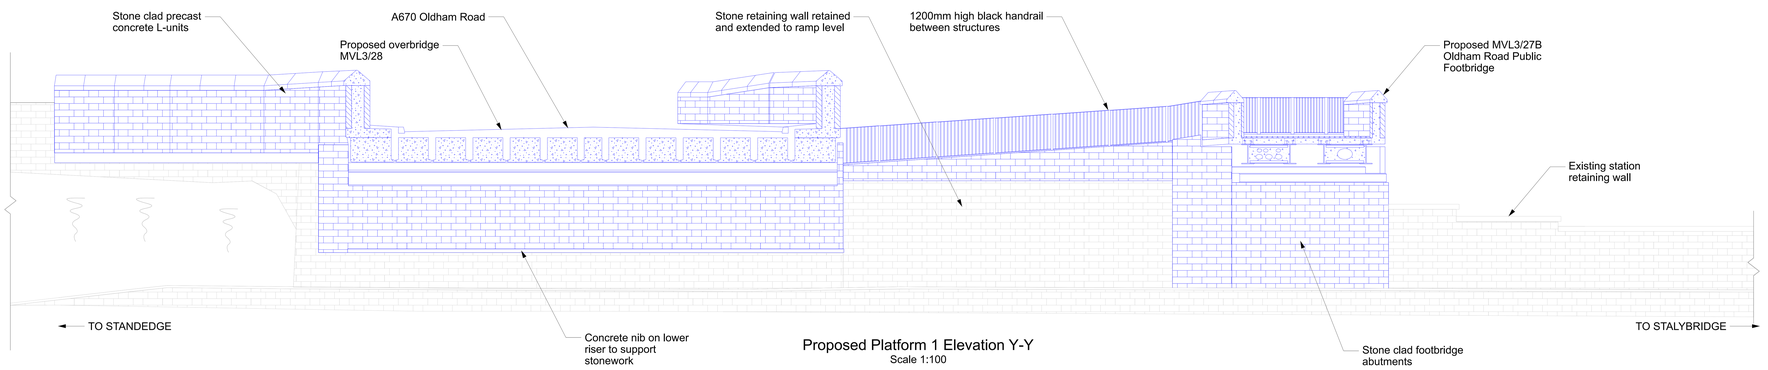

Proposed Platform 1 Elevation Y-Y
Scale 1:100

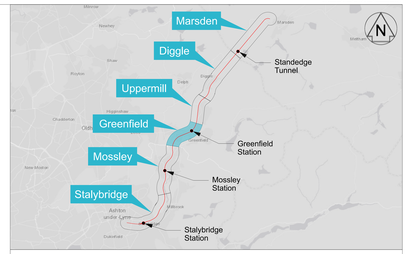

Legend

- Proposed TWAO Works
- NR Permitted Development Works
- Existing Features

Notes

1. All stone cladding on bridges to be precast into units off-site. Existing stonework to be recovered and reused at multiple sites along the route. Where existing stone reuse is not possible due to the recovery rate, new stone will be procured to match existing. New stone will be used for all rail fencing stone cladding.
2. All dimensions in millimetres unless shown otherwise. All levels in metres above Ordnance Survey Datum Newlyn. Do not scale from this drawing
3. This drawing shall be read in conjunction with following drawing(s):

   167037-TGP-25-MVL3-DRG-T-LP-162813
   167037-TGP-25-MVL3-DRG-T-LP-162814
   167037-TGP-25-MVL3-DRG-T-LP-162815
   167037-TGP-25-MVL3-DRG-T-LP-162816

0 2 4 6 8 10m

SCALE 1:100 at A1

The Network Rail (Stalybridge to Diggle (Saddleworth) Enhancements) Order

Rev	Date	Description of Revisions	Drawn	Chkd	Appr
P03	10/06/25	Issued for Legal Review	MB	GM	TL
P04	22/07/25	For Legal Review	RH	GM	TL
P05	09/10/25	A01 LBC Submission	AM	GM	TL
A01	09/10/25	A01 LBC Submission	AM	GM	TL

Status: Fit for Internal Review & Comment
Suitability: S3

NetworkRail

Authorised		Signed	Date

Contractor(s): Tony Gee & Partners LLP

Location: STALYBRIDGE STN - HEATON LODGE JN (HUDD-MANC LINE)

Type	Drawings	Sub-type	Planning
Role	Town and Country Planner	Sub-Role	General
Zone	Stalybridge to Diggle		
Phasing	Existing	Project Stage	PACE 2 ES4

Project: Transpennine Route Upgrade

Contract No.: 167037

Contract Title: 2BC Stalybridge to Huddersfield

Drawing Title: Listed Building Consent Drawing MVL3/28 Oldham Road Overbridge MVL3/27B Footbridge Existing & Proposed Elevation and Section

Designed	M.Angelov	Signed	Date 09/10/25
Drawn	A.Murphy	Signed Electronically Signed	Date 09/10/25
Checked	G.Mcsharry	Signed Electronically Signed	Date 09/10/25
Approved	T.Lachut	Signed Electronically Signed	Date 09/10/25

Scale(s)	As Shown	ELR & Mileage	12.128 to 0
Alternative Reference		Sheet	4 of 4
Drawing Number	167037-TGP-25-MVL3-DRG-T-LP-162817	Revision	A01

Sheet Size A1 594 x 841

Published Published Published Published Published