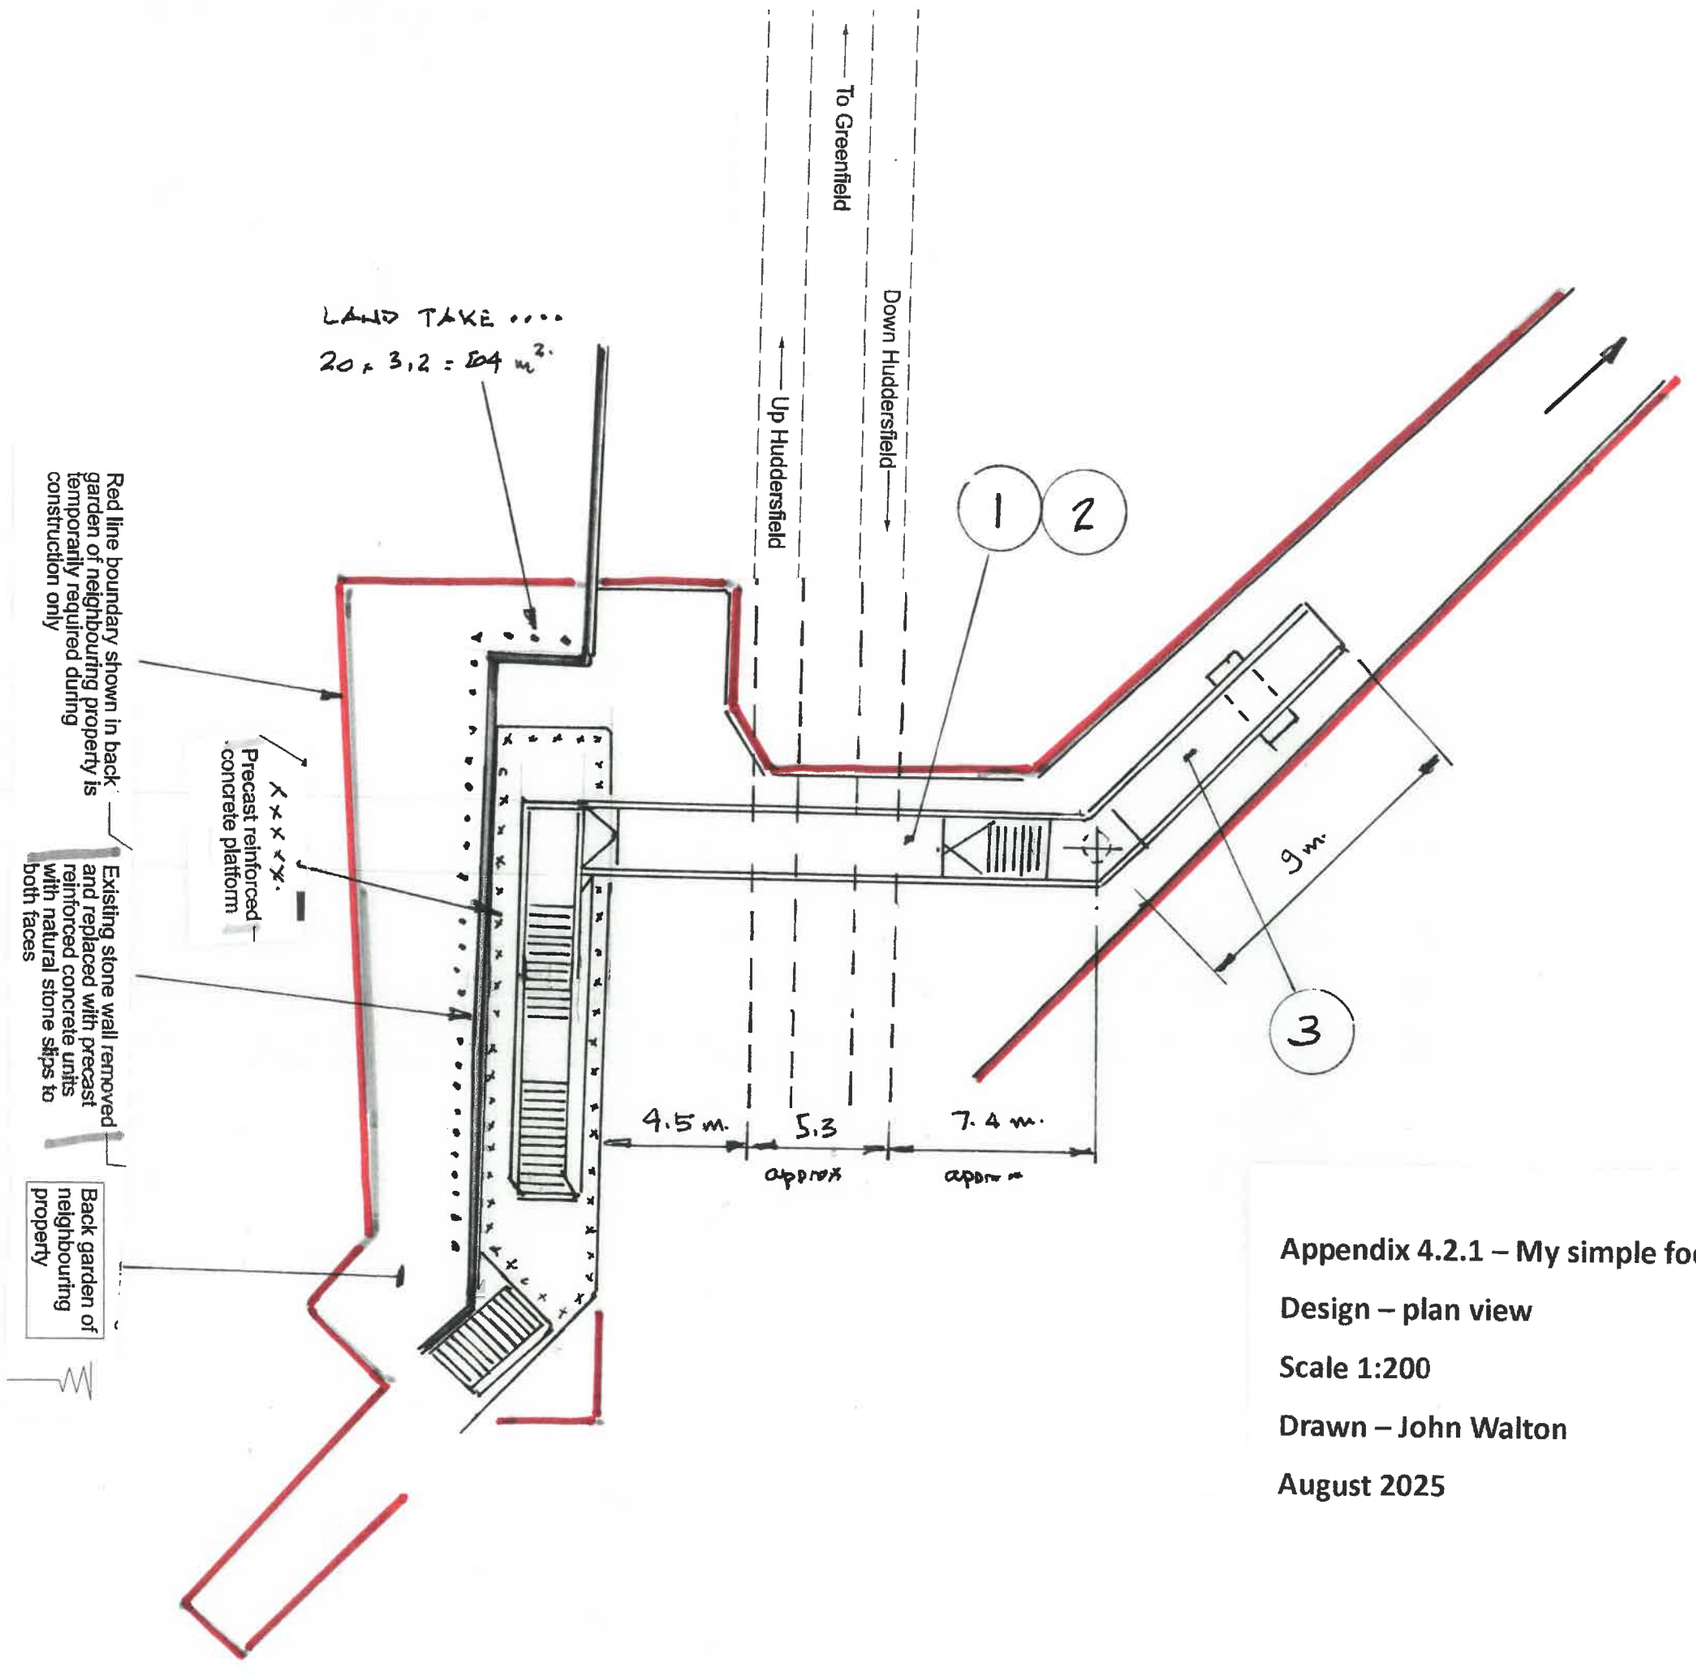

Appendix 4.2.1 – My simple footbridge

Design – plan view

Scale 1:200

Drawn – John Walton

August 2025