

Drawing Number
167037-TGP-22-MVL3-DRG-T-LP-161053 A01

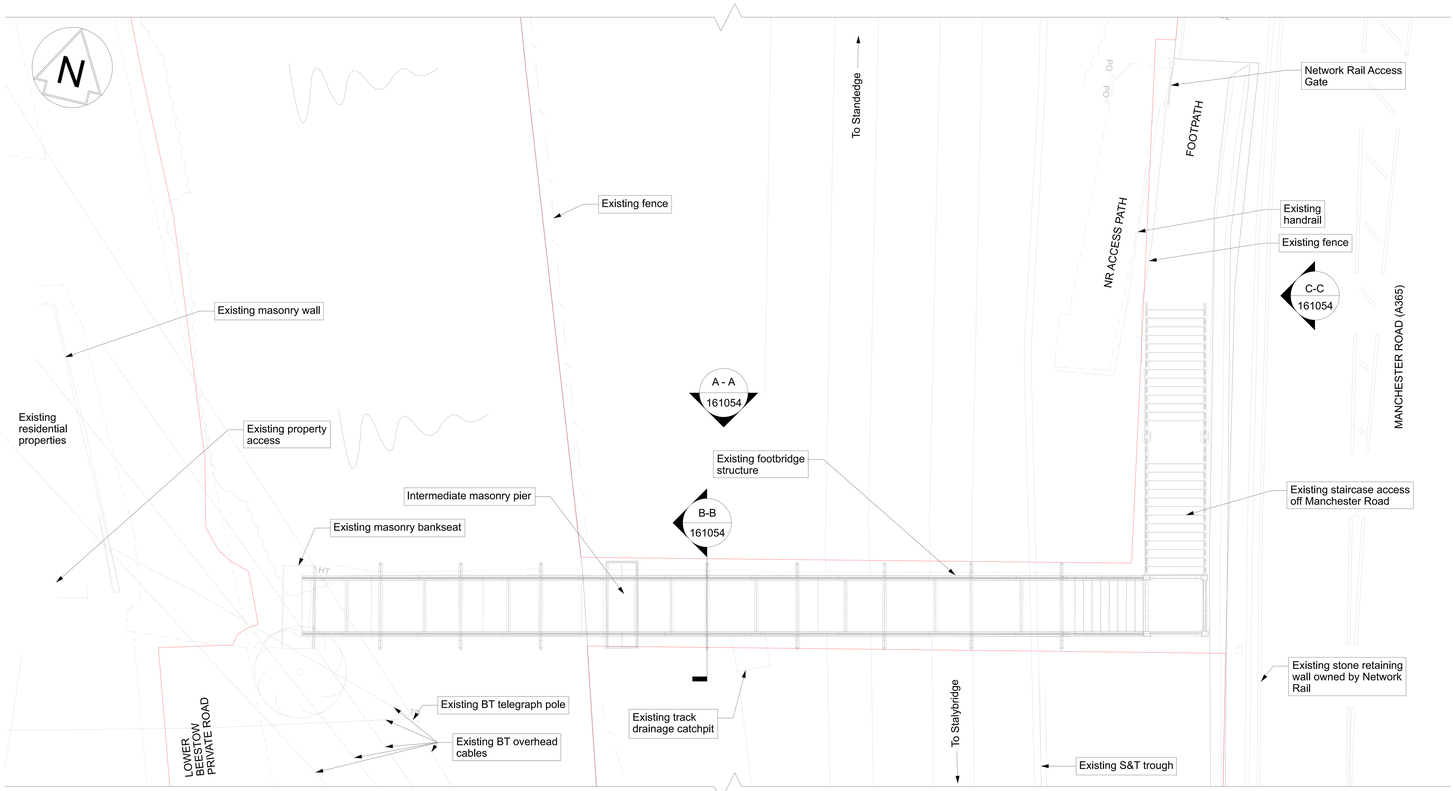

Existing Plan
Scale 1:100

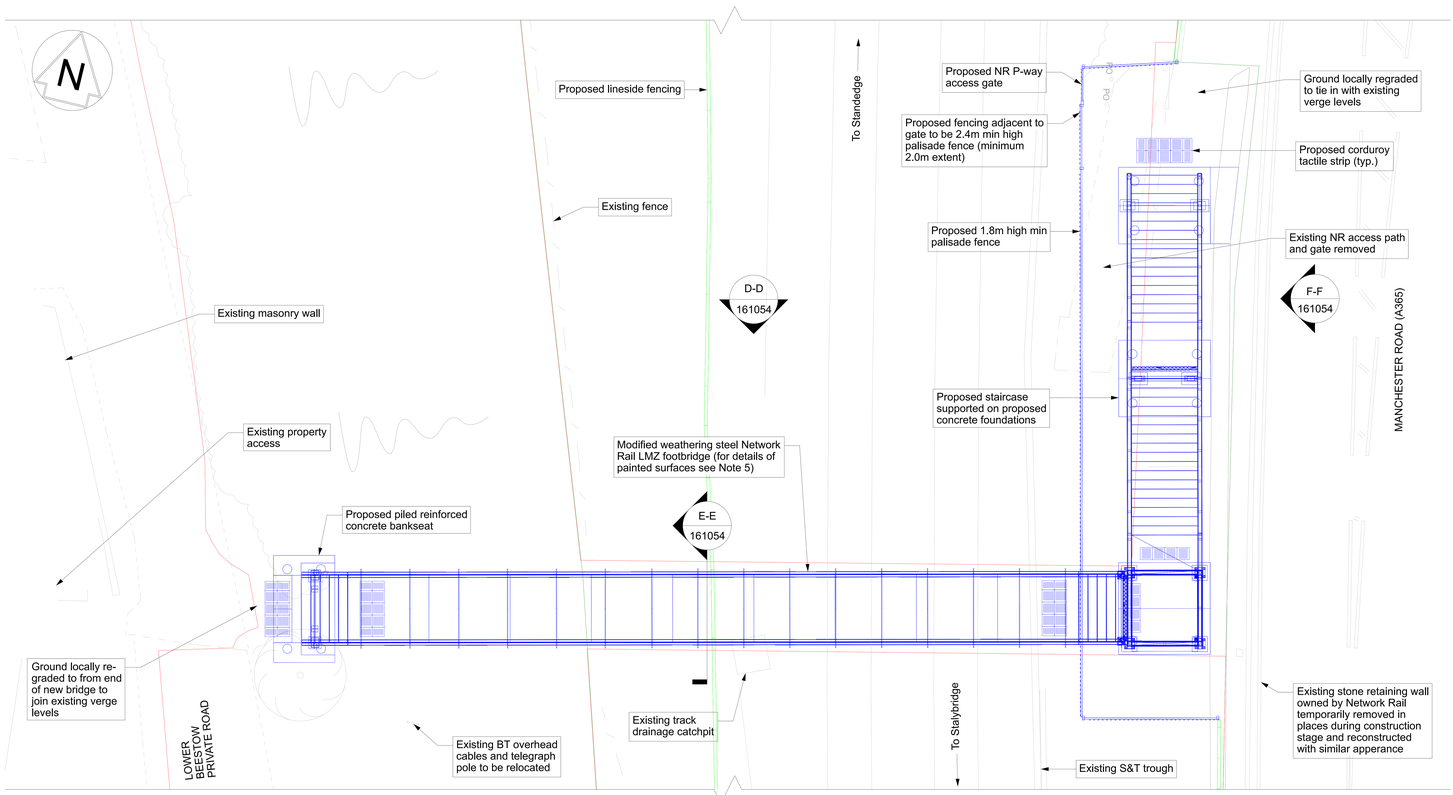


Proposed Plan
Scale 1:100

OS map data reproduced by permission of Ordnance Survey on behalf of HMSO. © Crown copyright 2025. All rights reserved. Ordnance Survey licence number 0100040692



Aerial View
NTS

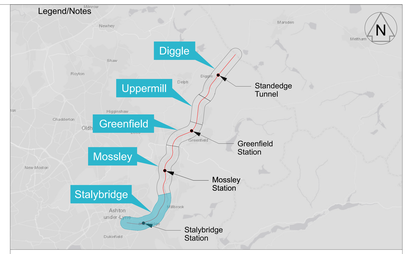

Legend
- TWAO Planning Application Boundary
- Existing Network Rail Boundary
- Proposed TWAO Works
- NR Permitted Development works
- Existing Rail Infrastructure

Notes

1. In constructing or maintaining the works identified as scheduled works in schedule 1 of the Network Rail (Stalybridge to Diggle (Saddleworth) Enhancements) Order. Network Rail may deviate from the dimensions shown on this drawing to the extent permitted by the order.
2. All dimensions are in millimetres unless shown otherwise. All levels are in metres above Ordnance Survey Datum Newlyn. Do not scale from this drawing.
3. Overhead Line Equipment (OLE) is only shown on route drawings (refer to drawings 167037-TGP-2BC-MVL3-DRG-T-LP-000101 to 167037-TGP-2BC-MVL3-DRG-T-LP-000121) and for Listed Building Consent structures.
4. This drawing shall be read in conjunction with following drawing(s). 167037-TGP-27-MVL3-DRG-T-LP-161054
5. The inside face of the footbridge is to be painted Green. All external surfaces of the footbridge is to be weathering steel with the exception of SHS top chords. The staircase and trestle support steel components are to be painted Green. Handrails and stair edging to be white to contrast.

X 000000 Elevation Callout

x 000000 Section Callout

0 2 4 6 8 10m

SCALE 1:100 at A1

Network Rail (Stalybridge to Diggle (Saddleworth) Enhancements) Order

Rev	Date	Description of Revisions	Drawn	Chkd	Appr
P01	16/09/25	For Legal Review	AW	AM	KM
A01	16/09/25	For Legal Review	AW	AM	KM

Status: Fit for Internal Review & Comment — Suitability: S3

NetworkRail

Authorised		Signed	Date
Contractor(s)	Tony Gee & Partners LLP		
Location	STALYBRIDGE STN - HEATON LODGE JN (HUDD-MANC LINE)		
Type	Drawings	Sub-type	Planning
Role	Town and Country Planner	Sub-Role	General
Zone	Alpha		
Phasing		Project Stage	PACE 2 ES4
Project	Transpennine Route Upgrade		
Contract No.	167037		
Contract Title	2BC Stalybridge to Huddersfield		
Drawing Title	Planning Direction Drawing MVL3/10A Manchester Road Footbridge Existing & Proposed Plan		
Designed		Signed / Date	Electronically Signed 16/09/25
Drawn	A.Williams	Signed / Date	Electronically Signed 16/09/25
Checked	A.Murphy	Signed / Date	Electronically Signed 16/09/25
Approved	K.Mustapha	Signed / Date	Electronically Signed 16/09/25
Scale(s)		ELR & Mileage	9.1154 to 0
Alternative Reference		Sheet	of
Drawing Number	167037-TGP-22-MVL3-DRG-T-LP-161053	Revision	A01

Published Published Published Published Published