

---

# The Cambridge South East Transport Order

---


## Transport And Works Act 1992

### Transport And Works (Applications And Objections Procedure) (England And Wales) Rules 2006


---

#### Cross Sections for Proposed Works


|                    |                               |
|--------------------|-------------------------------|
| Document Reference | CSET-11-DO2                   |
| Revision Number    | 00                            |
| Applicant          | Cambridgeshire County Council |
| Date               | January 2025                  |

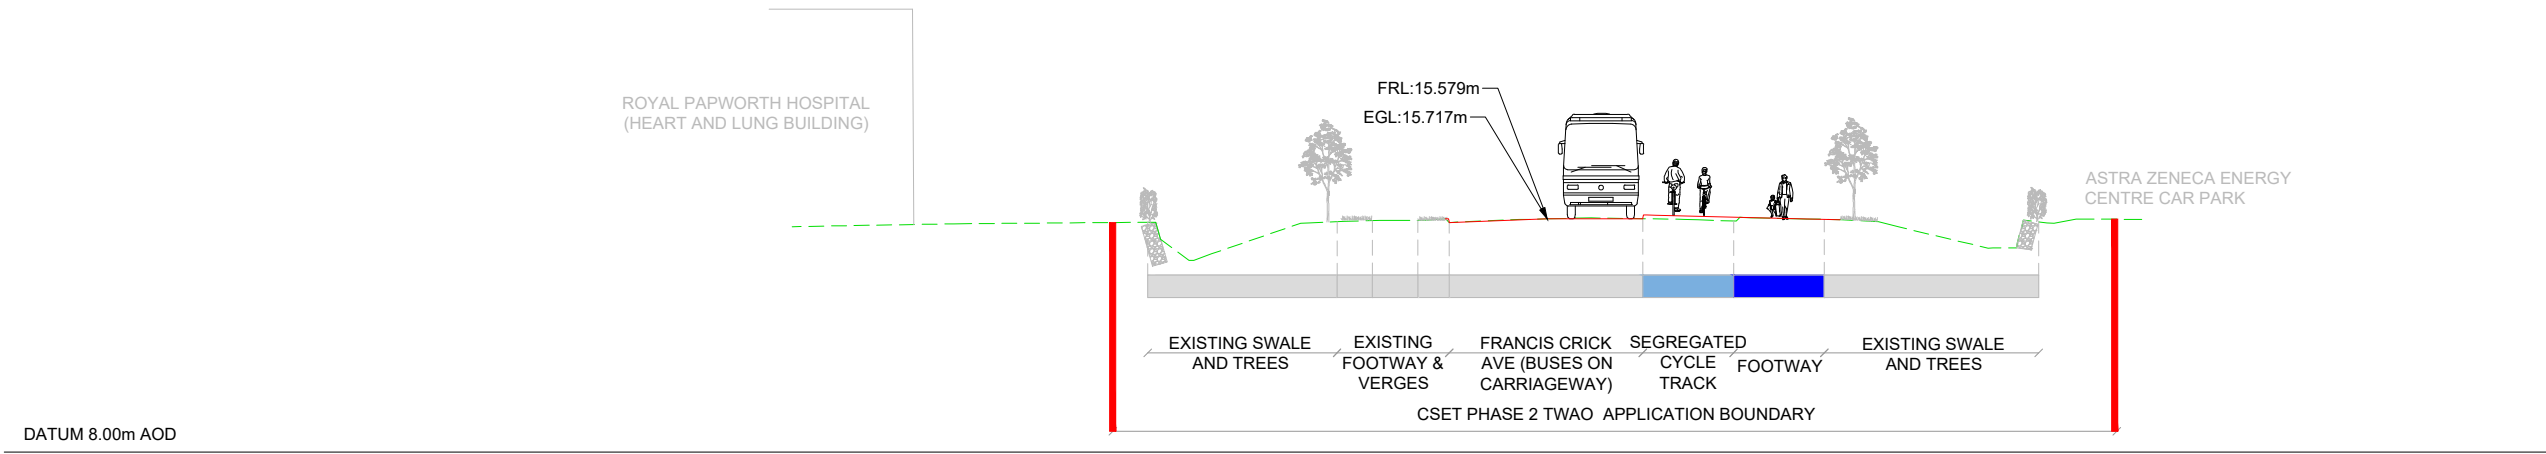


SECTION 1 - CHAINAGE 180m  
SCALE : 1:250

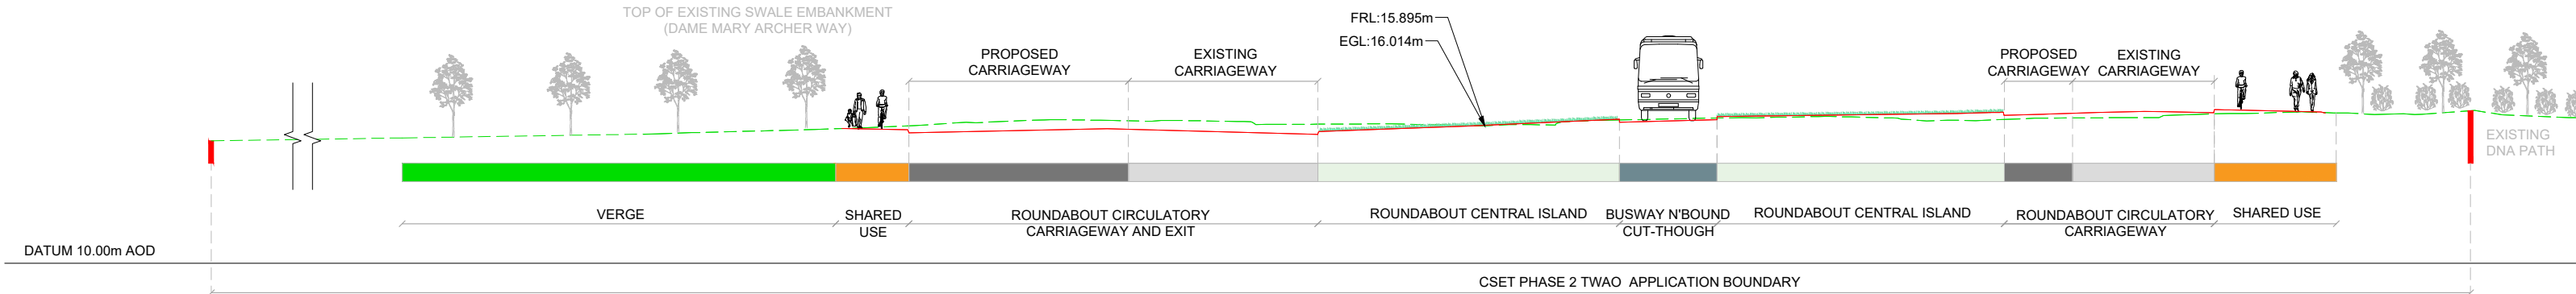

SECTION 2 - CHAINAGE 450m  
SCALE : 1:250

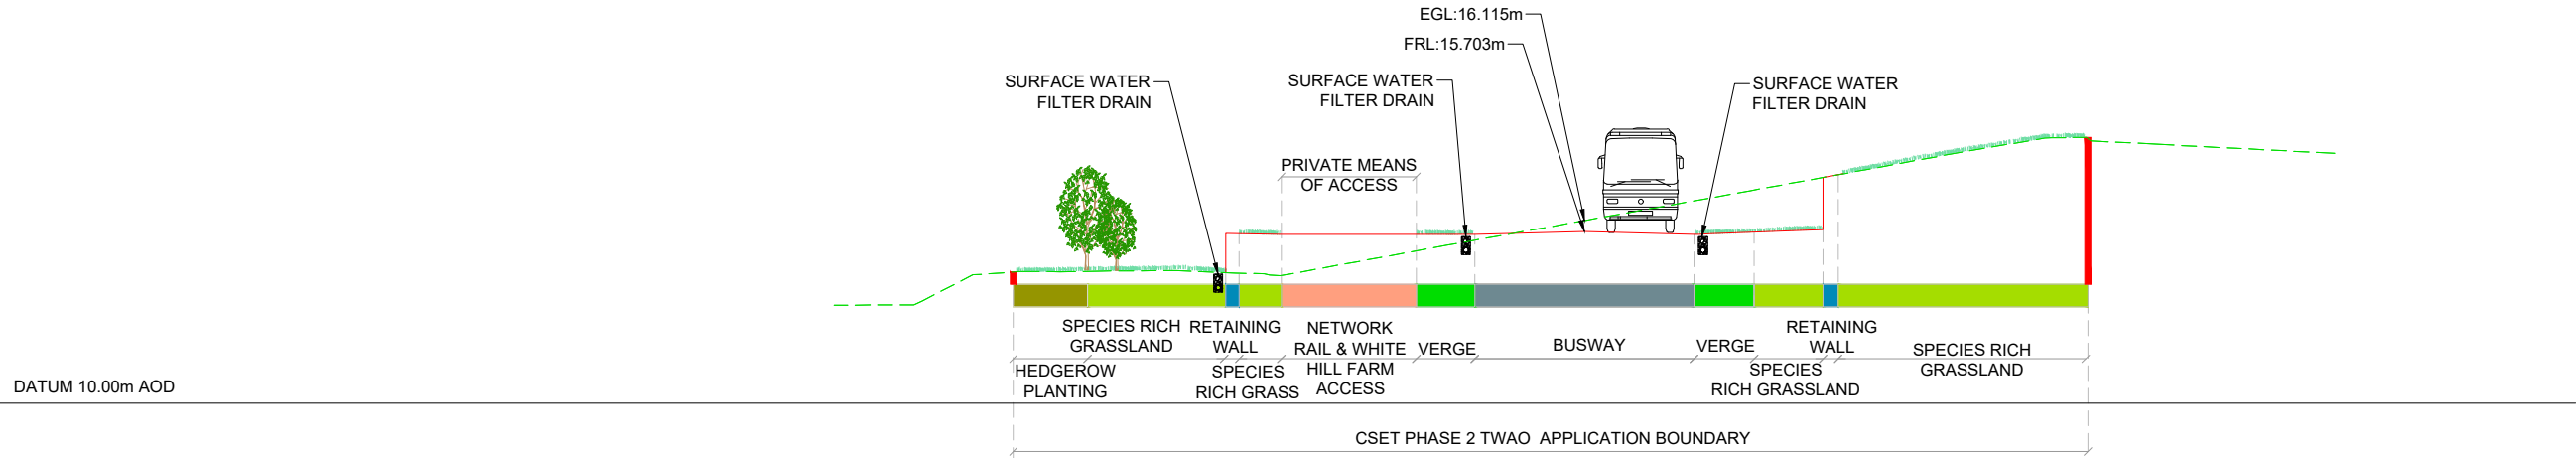

SECTION 3 - CHAINAGE 570m  
SCALE : 1:250

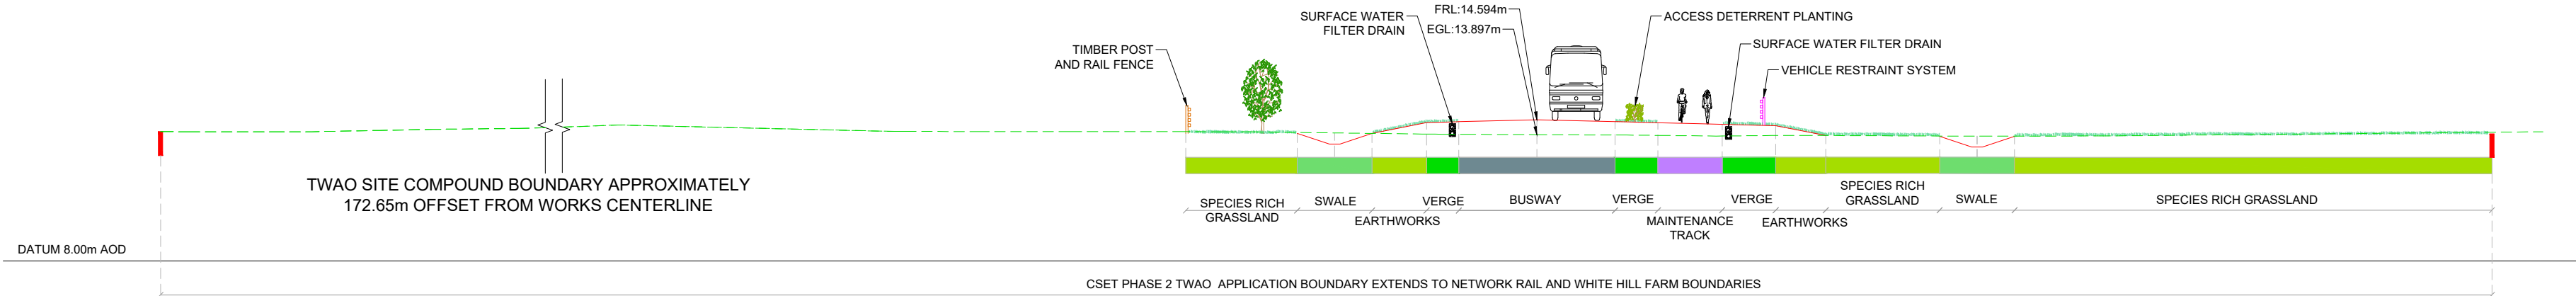

SECTION 4 - CHAINAGE 740m  
SCALE : 1:250

- NOTES:
- ALL DIMENSIONS ARE IN METRES UNLESS STATED OTHERWISE.
  - DRAWING TO BE PRINTED IN COLOUR.
  - THE PROPOSED DESIGN INFORMATION SHOWN IS INDICATIVE. DETAILED DESIGN LAYOUTS WILL BE SUBJECT TO APPROVAL BY THE LOCAL PLANNING AUTHORITY OR OVERSEEING ORGANISATION AS PART OF THE DEEMED PLANNING CONDITIONS.
  - THE DRAWING SHALL ONLY BE USED FOR THE INTENDED PURPOSE OF INDICATIVE DESIGN TO SUPPORT A TRANSPORT AND WORKS ACT ORDER APPLICATION.
  - PUBLIC TRANSPORT STOP LOCATIONS AND WAITING AREAS ARE INDICATIVE AND MAY BE SUBJECT TO CHANGE AT THE DETAILED DESIGN STAGE.
  - LANDSCAPE DETAILS ARE INDICATIVE SEE DRAWING NUMBERS 5212868-ATK-ELS-WHL\_AL\_SCHME-DR-LL-000001 TO 0000018 FOR MORE DETAILS.
  - PRELIMINARY DESIGNS FOR JUNCTION LAYOUT, DRAINAGE, FENCING, VEHICLE RESTRAINT SYSTEMS, LIGHTING, STRUCTURES AND PAVEMENT HAVE BEEN DEVELOPED TO SUPPORT THE PRODUCTION OF THE PROPOSED INDICATIVE LAYOUT SHOWN. THESE DESIGNS WILL BE SUBJECT TO FURTHER DEVELOPMENT IN DETAILED DESIGN AND APPROVAL BY THE LOCAL PLANNING AUTHORITY OR OVERSEEING ORGANISATION.
  - THESE DRAWINGS ARE TO BE READ IN CONJUNCTION WITH OTHER DEEMED PLANNING DRAWINGS:  
DEEMED PLANNING PROPOSED LAYOUT  
5212868-ATK-GEN-WHL\_AL-DR-ZL-000001 TO 000017  
DEEMED PLANNING EXISTING LAYOUT  
5212868-ATK-GEN-WHL\_AL\_E-DR-ZL-000001 TO 000017  
DEEMED PLANNING EXISTING SECTIONS  
5212868-ATK-LDC-WHL\_AL-DR-CH-000011 TO 000020

- KEY:
- SCHEME BOUNDARY
  - EXISTING GROUND SURFACE LEVEL ON SECTION VIEW
  - PROPOSED GROUND SURFACE LEVEL ON SECTION VIEW

| Description                          |          |       |         |          |            |            |
|--------------------------------------|----------|-------|---------|----------|------------|------------|
| Status                               | Revision | Drawn | Checked | Reviewed | Authorised | Issue Date |
| Description                          |          |       |         |          |            |            |
| Status                               | Revision | Drawn | Checked | Reviewed | Authorised | Issue Date |
| Description                          |          |       |         |          |            |            |
| FIRST ISSUE                          |          |       |         |          |            |            |
| Status                               | Revision | Drawn | Checked | Reviewed | Authorised | Issue Date |
| A1                                   | CO1      | AH    | US      | AH       | GB         | 12/09/23   |
| Description                          |          |       |         |          |            |            |
| TWAO Application Oct 2024 Submission |          |       |         |          |            |            |
| Status                               | Revision | Drawn | Checked | Reviewed | Authorised | Issue Date |
| A1                                   | CO2      | AK    | KS      | RJ       | EK         | 04/10/24   |
| Description                          |          |       |         |          |            |            |
| TWAO JANUARY 2025                    |          |       |         |          |            |            |
| Status                               | Revision | Drawn | Checked | Reviewed | Authorised | Issue Date |
| A1                                   | CO3      | AK    | KS      | EK       | EK         | 07/01/25   |
| Drawing Suitability                  |          |       |         |          |            | Status     |
| APPROVED - PUBLISHED                 |          |       |         |          |            | A1         |

Regent House  
AtkinsRéalis  
4th Floor  
90-96 Victoria Road  
Chelmsford  
Essex CM1 1QU  
Tel: +44 (0)1245 245245  
www.atkinsrealis.com


Client

GROWING AND SHARING PROSPERITY  
Delivering our City Deal


Project Title  
CSET PHASE 2

Drawing Title  
CAMBRIDGE SOUTH EAST TRANSPORT PHASE 2  
PROPOSED DEEMED PLANNING SECTION DRAWING  
(SHEET 1 OF 10)


| Drawing Number |    | Originator      |                  | Volume  |                         |
|----------------|----|-----------------|------------------|---------|-------------------------|
| 5212868        |    | - ATK           |                  | - LDC - |                         |
| WHL_AL         |    | - DR - CH -     |                  | 000001  |                         |
| Location       |    | Type            | Role             | Number  |                         |
| Original Size: | A1 | Scale: AS SHOWN | Project Ref. No: | 5212868 | Sheet: 1 of 10 Rev: C03 |

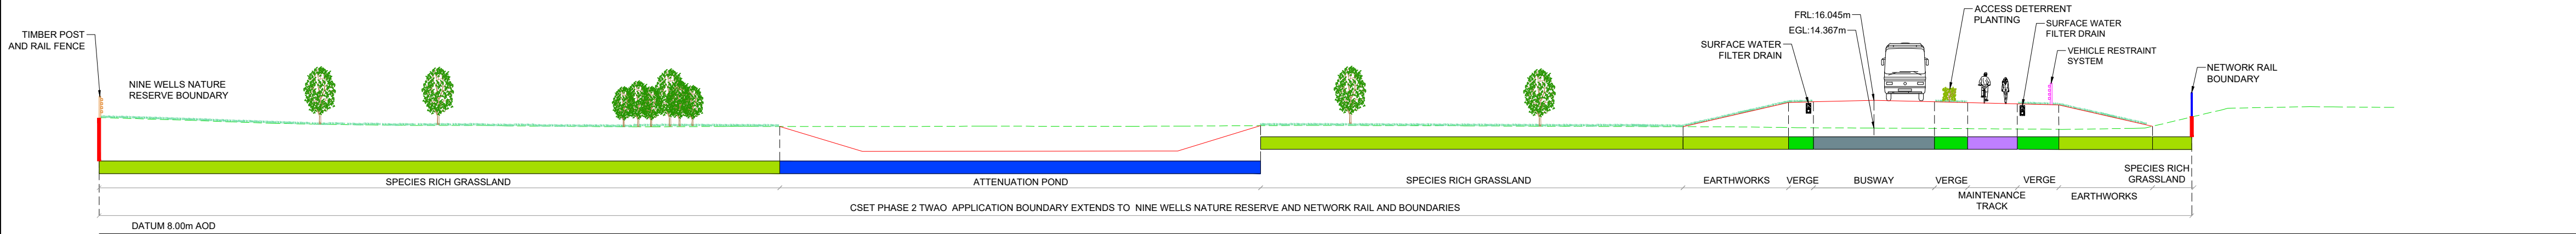


SECTION 5 - CHAINAGE 1000m  
SCALE : 1:250

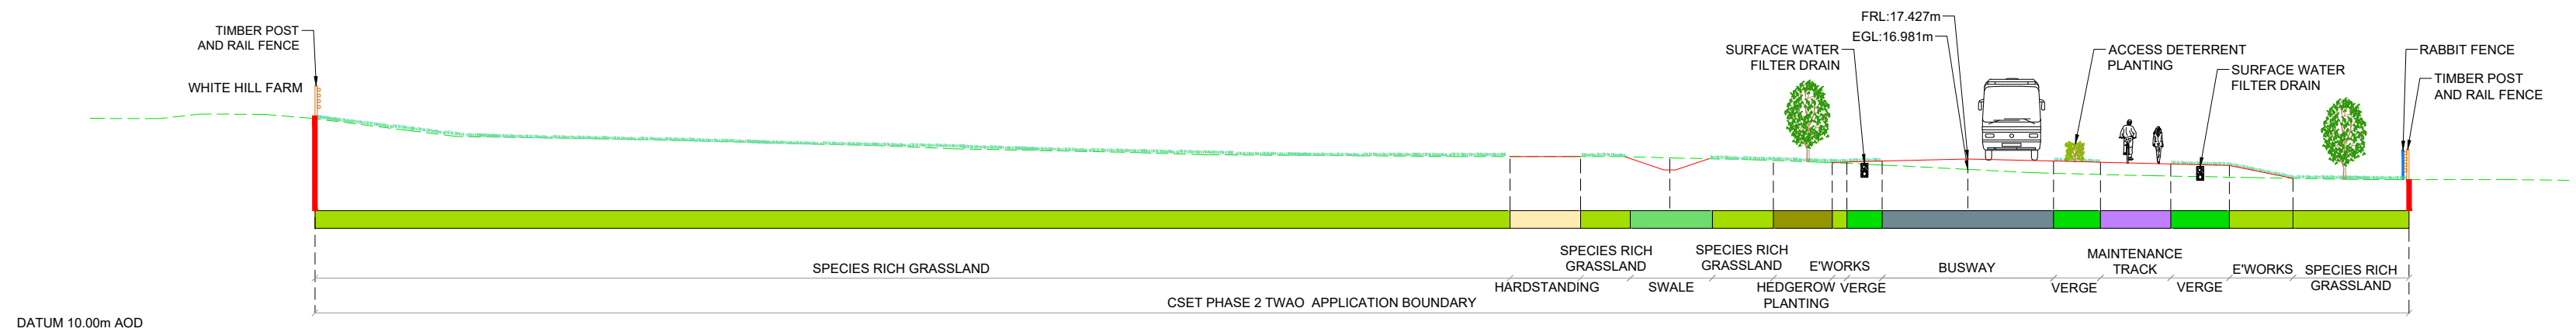

SECTION 6 - CHAINAGE 1600m  
SCALE : 1:250

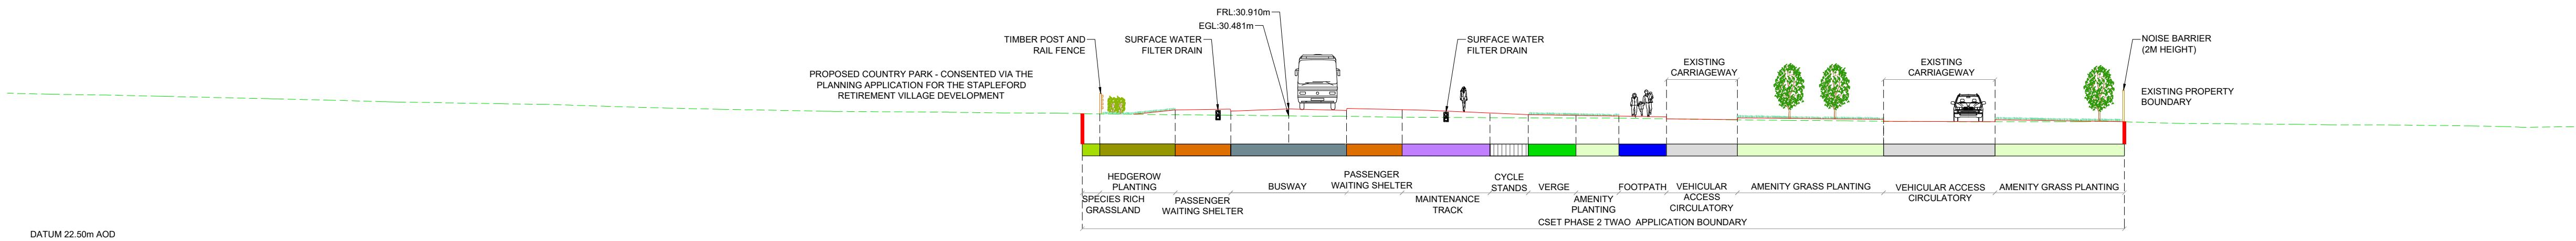

SECTION 7 - CHAINAGE 2860m  
SCALE : 1:250

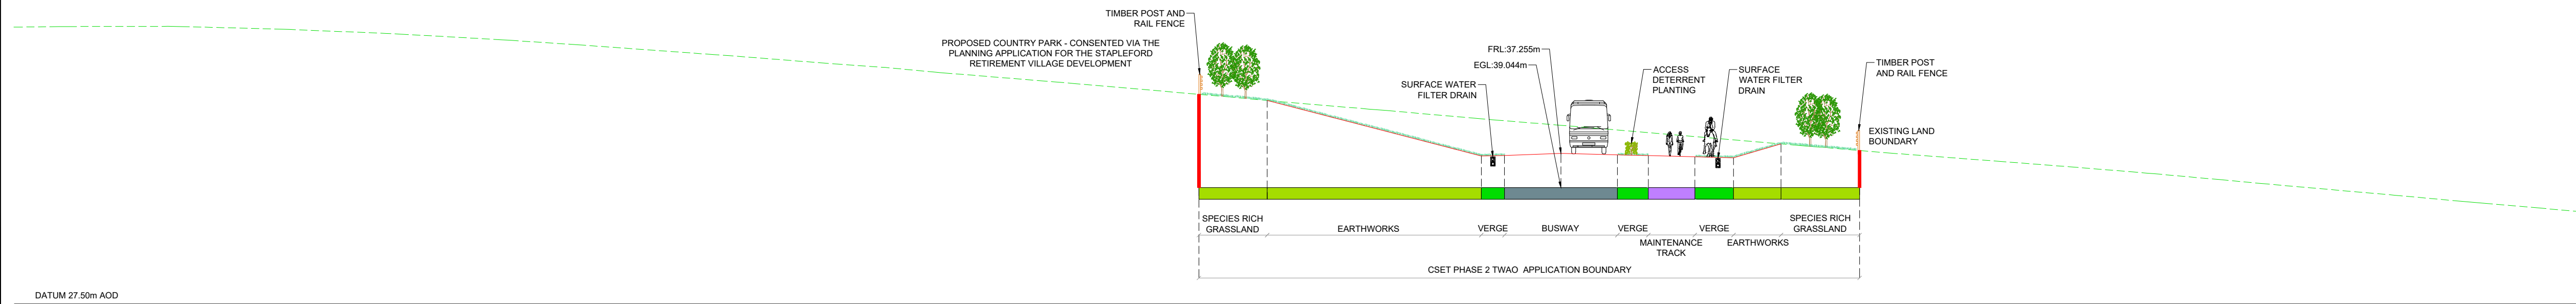

SECTION 8 - CHAINAGE 3280m  
SCALE : 1:250

- NOTES:
- ALL DIMENSIONS ARE IN METRES UNLESS STATED OTHERWISE.
  - DRAWING TO BE PRINTED IN COLOUR.
  - THE PROPOSED DESIGN INFORMATION SHOWN IS INDICATIVE. DETAILED DESIGN LAYOUTS WILL BE SUBJECT TO APPROVAL BY THE LOCAL PLANNING AUTHORITY OR OVERSEEING ORGANISATION AS PART OF THE DEEMED PLANNING CONDITIONS.
  - THE DRAWING SHALL ONLY BE USED FOR THE INTENDED PURPOSE OF INDICATIVE DESIGN TO SUPPORT A TRANSPORT AND WORKS ACT ORDER APPLICATION.
  - PUBLIC TRANSPORT STOP LOCATIONS AND WAITING AREAS ARE INDICATIVE AND MAY BE SUBJECT TO CHANGE AT THE DETAILED DESIGN STAGE.
  - LANDSCAPE DETAILS ARE INDICATIVE SEE DRAWING NUMBERS 5212868-ATK-ELS-WHL\_AL\_SCHME-DR-LL-000001 TO 0000018 FOR MORE DETAILS.
  - PRELIMINARY DESIGNS FOR JUNCTION LAYOUT, DRAINAGE, FENCING, VEHICLE RESTRAINT SYSTEMS, LIGHTING, STRUCTURES AND PAVEMENT HAVE BEEN DEVELOPED TO SUPPORT THE PRODUCTION OF THE PROPOSED INDICATIVE LAYOUT SHOWN. THESE DESIGNS WILL BE SUBJECT TO FURTHER DEVELOPMENT IN DETAILED DESIGN AND APPROVAL BY THE LOCAL PLANNING AUTHORITY OR OVERSEEING ORGANISATION.
  - THESE DRAWINGS ARE TO BE READ IN CONJUNCTION WITH OTHER DEEMED PLANNING DRAWINGS:  
DEEMED PLANNING PROPOSED LAYOUT  
5212868-ATK-GEN-WHL\_AL-DR-ZL-000001 TO 000017  
DEEMED PLANNING EXISTING LAYOUT  
5212868-ATK-GEN-WHL\_AL\_E-DR-ZL-000001 TO 000017  
DEEMED PLANNING EXISTING SECTIONS  
5212868-ATK-LDC-WHL\_AL-DR-CH-000011 TO 000020

- KEY:
- SCHEME BOUNDARY
  - EXISTING GROUND SURFACE LEVEL ON SECTION VIEW
  - PROPOSED GROUND SURFACE LEVEL ON SECTION VIEW

| Description                          |          |       |         |          |            |            |
|--------------------------------------|----------|-------|---------|----------|------------|------------|
| Status                               | Revision | Drawn | Checked | Reviewed | Authorised | Issue Date |
| Description                          |          |       |         |          |            |            |
| Status                               | Revision | Drawn | Checked | Reviewed | Authorised | Issue Date |
| Description                          |          |       |         |          |            |            |
| First issue                          |          |       |         |          |            |            |
| Status                               | Revision | Drawn | Checked | Reviewed | Authorised | Issue Date |
| A1                                   | C01      | RE    | US      | AH       | GB         | 12/09/23   |
| Description                          |          |       |         |          |            |            |
| TWAO Application Oct 2024 Submission |          |       |         |          |            |            |
| Status                               | Revision | Drawn | Checked | Reviewed | Authorised | Issue Date |
| A1                                   | C02      | AK    | KS      | RJ       | EK         | 04/10/24   |
| Description                          |          |       |         |          |            |            |
| TWAO JANUARY 2025                    |          |       |         |          |            |            |
| Status                               | Revision | Drawn | Checked | Reviewed | Authorised | Issue Date |
| A1                                   | C03      | AK    | KS      | EK       | EK         | 07/01/25   |
| Drawing Suitability                  |          |       |         |          | Status     |            |
| APPROVED - PUBLISHED                 |          |       |         |          | A1         |            |

Regent House  
AtkinsRéalis  
4th Floor  
90-96 Victoria Road  
Chelmsford  
Essex CM1 1QU  
Tel: +44 (0)1245 245245  
www.atkinsrealis.com


Client

GROWING AND SHARING PROSPERITY  
Delivering our City Deal


Project Title  
CSET PHASE 2

Drawing Title  
CAMBRIDGE SOUTH EAST TRANSPORT PHASE 2  
PROPOSED DEEMED PLANNING SECTION DRAWING  
(SHEET 2 OF 10)


| Drawing Number |    | Project         |                          | Originator     |          | Volume   |  |
|----------------|----|-----------------|--------------------------|----------------|----------|----------|--|
| 5212868        |    | - ATK           |                          | - LDC          |          | -        |  |
| WHL_AL         |    | - DR            |                          | - CH           |          | - 000002 |  |
| Location       |    | Type            |                          | Role           |          | Number   |  |
| Original Size: | A1 | Scale: AS SHOWN | Project Ref. No: 5212868 | Sheet: 2 of 10 | Rev: C03 |          |  |

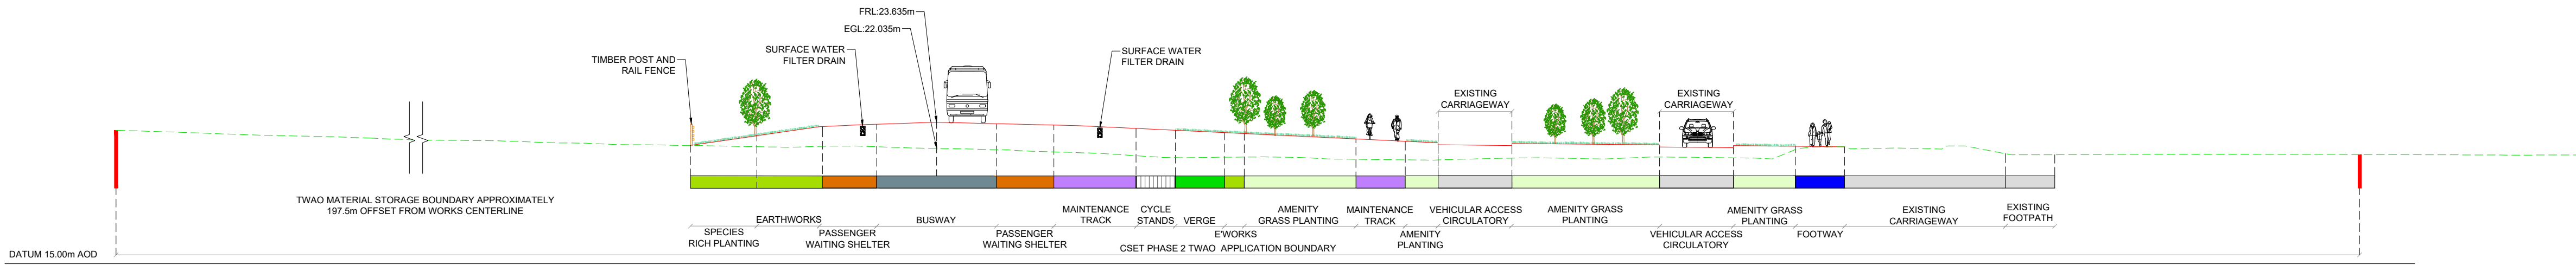

SECTION 9 - CHAINAGE 3860m  
SCALE : 1:250

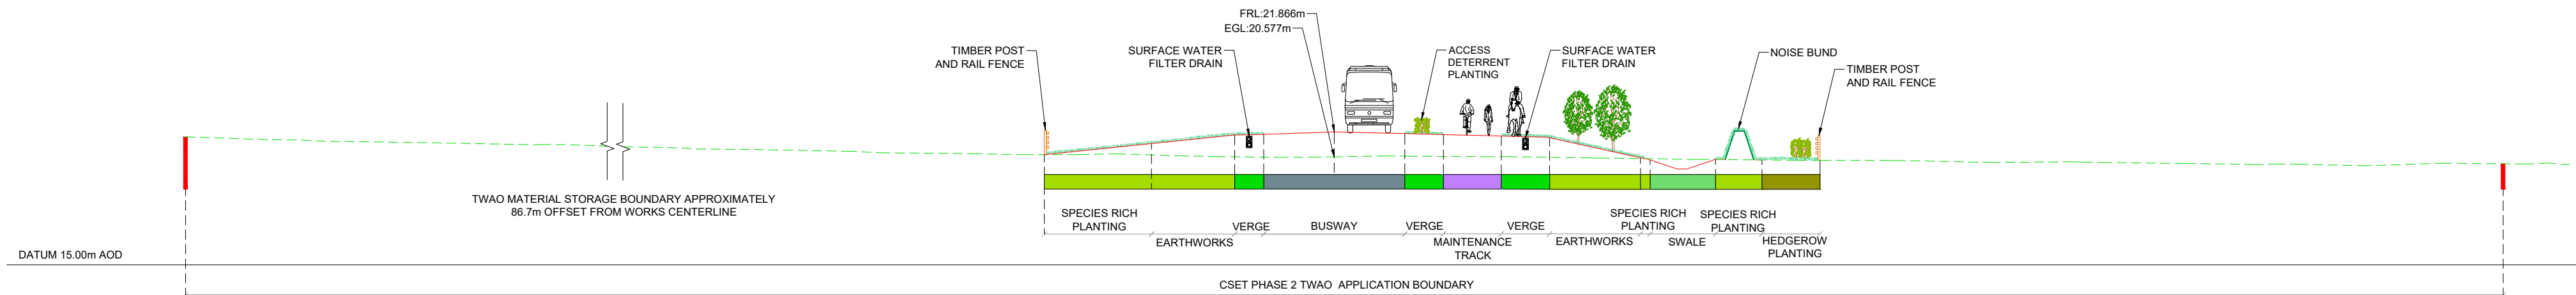

SECTION 10 - CHAINAGE 4040m  
SCALE : 1:250

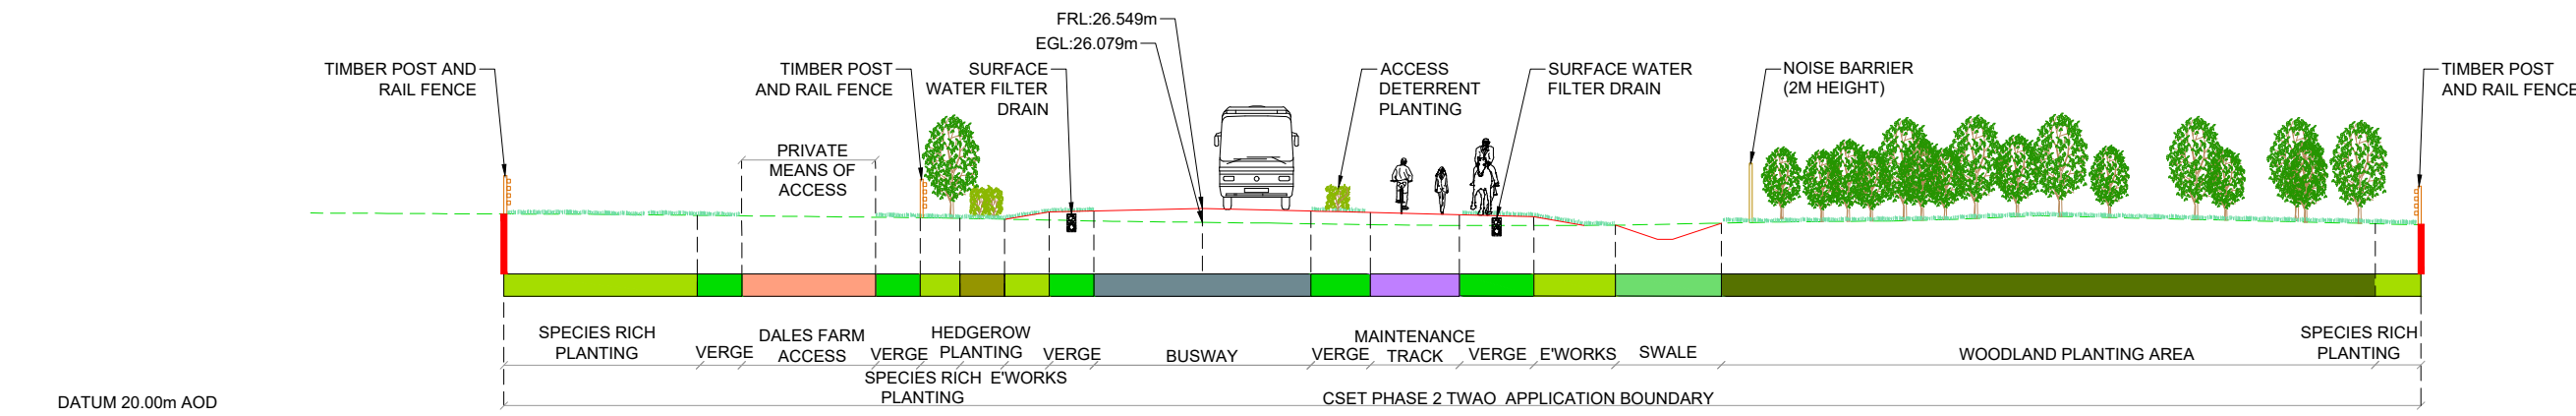

SECTION 11 - CHAINAGE 6700m  
SCALE : 1:250

- NOTES:
- ALL DIMENSIONS ARE IN METRES UNLESS STATED OTHERWISE.
  - DRAWING TO BE PRINTED IN COLOUR.
  - THE PROPOSED DESIGN INFORMATION SHOWN IS INDICATIVE. DETAILED DESIGN LAYOUTS WILL BE SUBJECT TO APPROVAL BY THE LOCAL PLANNING AUTHORITY OR OVERSEEING ORGANISATION AS PART OF THE DEEMED PLANNING CONDITIONS.
  - THE DRAWING SHALL ONLY BE USED FOR THE INTENDED PURPOSE OF INDICATIVE DESIGN TO SUPPORT A TRANSPORT AND WORKS ACT ORDER APPLICATION.
  - PUBLIC TRANSPORT STOP LOCATIONS AND WAITING AREAS ARE INDICATIVE AND MAY BE SUBJECT TO CHANGE AT THE DETAILED DESIGN STAGE.
  - LANDSCAPE DETAILS ARE INDICATIVE SEE DRAWING NUMBERS 5212868-ATK-ELS-WHL\_AL\_SCHME-DR-LL-000001 TO 0000018 FOR MORE DETAILS.
  - PRELIMINARY DESIGNS FOR JUNCTION LAYOUT, DRAINAGE, FENCING, VEHICLE RESTRAINT SYSTEMS, LIGHTING, STRUCTURES AND PAVEMENT HAVE BEEN DEVELOPED TO SUPPORT THE PRODUCTION OF THE PROPOSED INDICATIVE LAYOUT SHOWN. THESE DESIGNS WILL BE SUBJECT TO FURTHER DEVELOPMENT IN DETAILED DESIGN AND APPROVAL BY THE LOCAL PLANNING AUTHORITY OR OVERSEEING ORGANISATION.
  - THESE DRAWINGS ARE TO BE READ IN CONJUNCTION WITH OTHER DEEMED PLANNING DRAWINGS:  
DEEMED PLANNING PROPOSED LAYOUT  
5212868-ATK-GEN-WHL\_AL-DR-ZL-000001 TO 000017  
DEEMED PLANNING EXISTING LAYOUT  
5212868-ATK-GEN-WHL\_AL\_E-DR-ZL-000001 TO 000017  
DEEMED PLANNING EXISTING SECTIONS  
5212868-ATK-LDC-WHL\_AL-DR-CH-000011 TO 000020

- KEY:
- SCHEME BOUNDARY
  - EXISTING GROUND SURFACE LEVEL ON SECTION VIEW
  - PROPOSED GROUND SURFACE LEVEL ON SECTION VIEW

| Description                          |          |       |         |          |            |            |
|--------------------------------------|----------|-------|---------|----------|------------|------------|
| Status                               | Revision | Drawn | Checked | Reviewed | Authorised | Issue Date |
| Description                          |          |       |         |          |            |            |
| Status                               | Revision | Drawn | Checked | Reviewed | Authorised | Issue Date |
| Description                          |          |       |         |          |            |            |
| First issue                          |          |       |         |          |            |            |
| Status                               | Revision | Drawn | Checked | Reviewed | Authorised | Issue Date |
| A1                                   | CO1      | RE    | US      | AH       | GB         | 12/09/23   |
| Description                          |          |       |         |          |            |            |
| TWAO Application Oct 2024 Submission |          |       |         |          |            |            |
| Status                               | Revision | Drawn | Checked | Reviewed | Authorised | Issue Date |
| A1                                   | CO2      | AK    | KS      | RJ       | EK         | 04/10/24   |
| Description                          |          |       |         |          |            |            |
| TWAO JANUARY 2025                    |          |       |         |          |            |            |
| Status                               | Revision | Drawn | Checked | Reviewed | Authorised | Issue Date |
| A1                                   | CO3      | AK    | KS      | EK       | EK         | 07/01/25   |
| Drawing Suitability                  |          |       |         |          |            | Status     |
| APPROVED - PUBLISHED                 |          |       |         |          |            | A1         |

Regent House  
AtkinsRéalis  
4th Floor  
90-96 Victoria Road  
Chelmsford  
Essex CM1 1QU  
Tel: +44 (0)1245 245245  
www.atkinsrealis.com


Copyright © AtkinsRéalis (2024)

Growing and sharing prosperity  
Delivering our City Deal


Project Title CSET PHASE 2

Drawing Title  
CAMBRIDGE SOUTH EAST TRANSPORT PHASE 2  
PROPOSED DEEMED PLANNING SECTION DRAWING  
(SHEET 3 OF 10)


| Drawing Number |    | Project            |                  | Originator | Volume |         |
|----------------|----|--------------------|------------------|------------|--------|---------|
| 5212868        |    | -                  | ATK              | -          | LDC    | -       |
| WHL_AL         |    | - DR - CH - 000003 |                  |            |        |         |
| Location       |    | Type               | Role             | Number     |        |         |
| Original Size: | A1 | Scale: AS SHOWN    | Project Ref. No: | 5212868    | Sheet: | 3 of 10 |
|                |    |                    |                  |            | Rev:   | C03     |

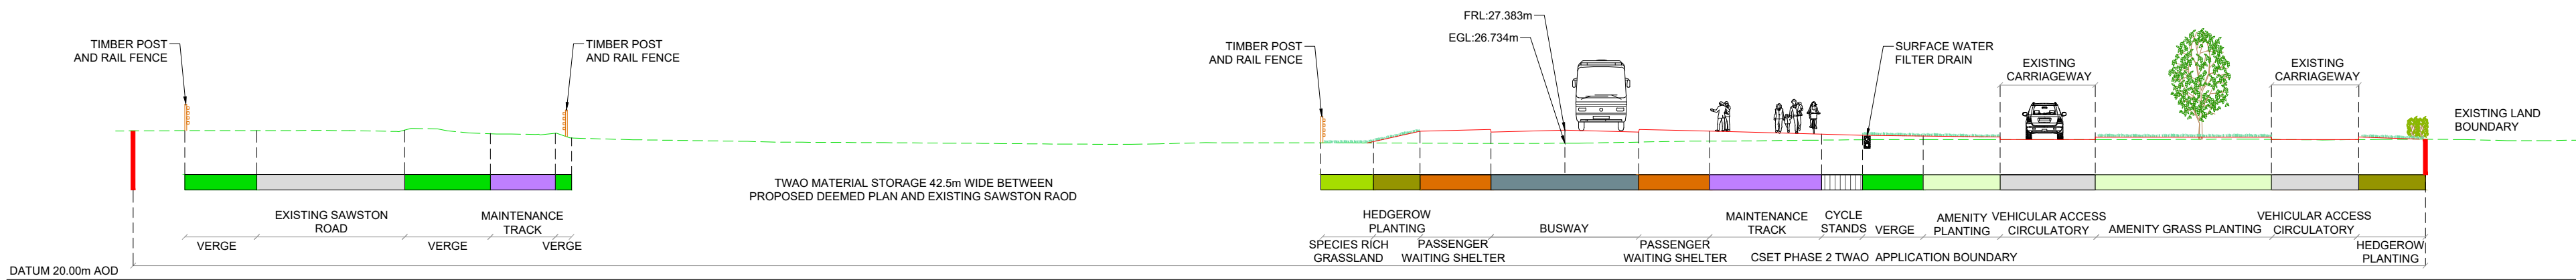

SECTION 12 - CHAINAGE 6920m  
SCALE : 1:250

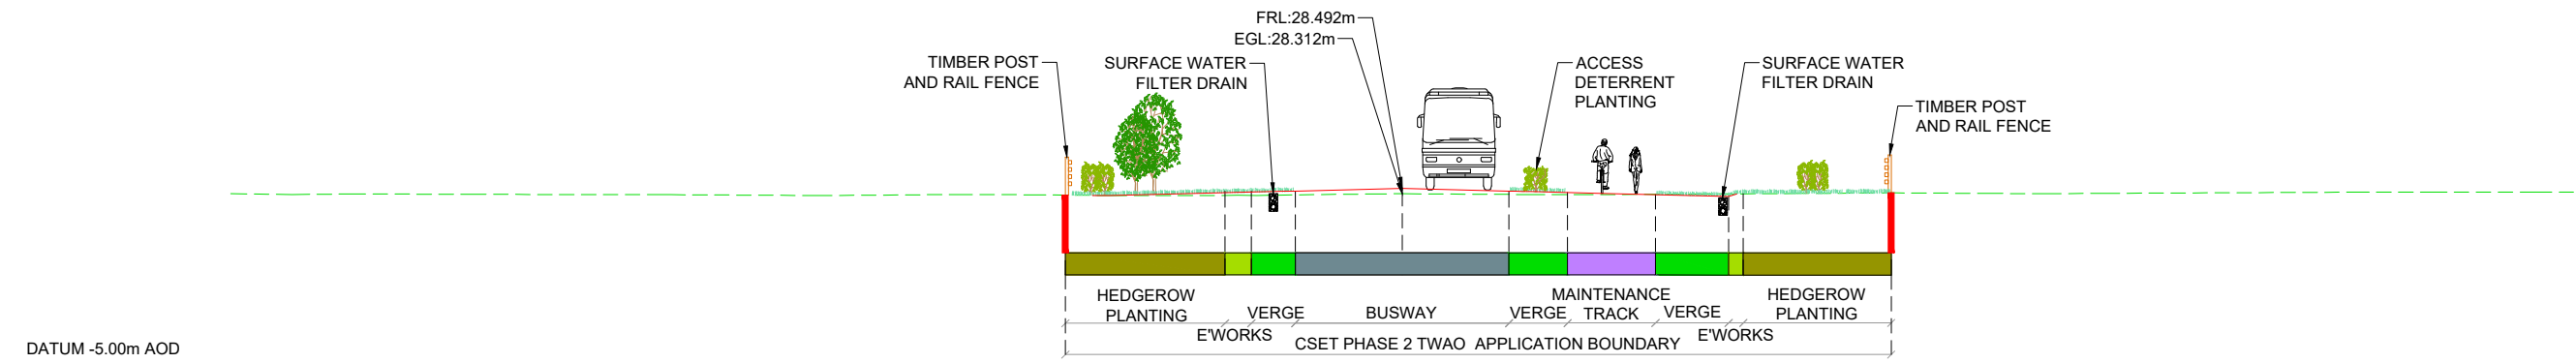

SECTION 13 - CHAINAGE 8080M  
SCALE : 1:250

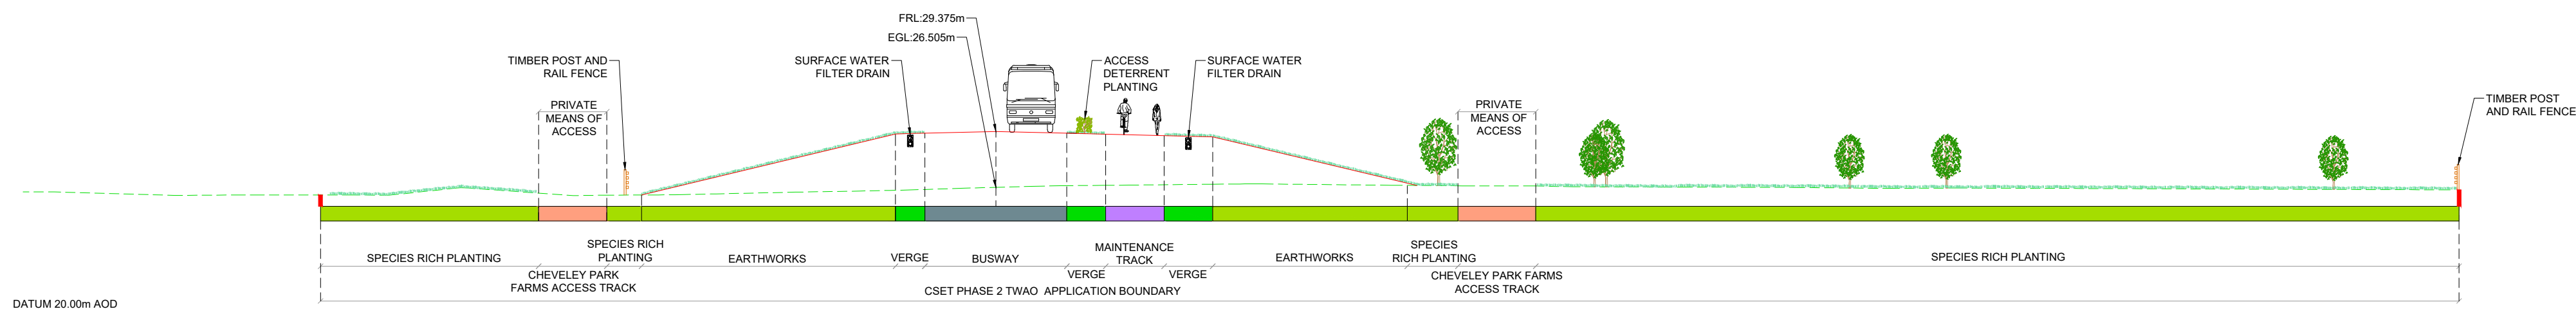

SECTION 14 - CHAINAGE 8480M  
SCALE : 1:250

- NOTES:
- ALL DIMENSIONS ARE IN METRES UNLESS STATED OTHERWISE.
  - DRAWING TO BE PRINTED IN COLOUR.
  - THE PROPOSED DESIGN INFORMATION SHOWN IS INDICATIVE. DETAILED DESIGN LAYOUTS WILL BE SUBJECT TO APPROVAL BY THE LOCAL PLANNING AUTHORITY OR OVERSEEING ORGANISATION AS PART OF THE DEEMED PLANNING CONDITIONS.
  - THE DRAWING SHALL ONLY BE USED FOR THE INTENDED PURPOSE OF INDICATIVE DESIGN TO SUPPORT A TRANSPORT AND WORKS ACT ORDER APPLICATION.
  - PUBLIC TRANSPORT STOP LOCATIONS AND WAITING AREAS ARE INDICATIVE AND MAY BE SUBJECT TO CHANGE AT THE DETAILED DESIGN STAGE.
  - LANDSCAPE DETAILS ARE INDICATIVE SEE DRAWING NUMBERS 5212868-ATK-ELS-WHL\_AL\_SCHME-DR-LL-000001 TO 0000018 FOR MORE DETAILS.
  - PRELIMINARY DESIGNS FOR JUNCTION LAYOUT, DRAINAGE, FENCING, VEHICLE RESTRAINT SYSTEMS, LIGHTING, STRUCTURES AND PAVEMENT HAVE BEEN DEVELOPED TO SUPPORT THE PRODUCTION OF THE PROPOSED INDICATIVE LAYOUT SHOWN. THESE DESIGNS WILL BE SUBJECT TO FURTHER DEVELOPMENT IN DETAILED DESIGN AND APPROVAL BY THE LOCAL PLANNING AUTHORITY OR OVERSEEING ORGANISATION.
  - THESE DRAWINGS ARE TO BE READ IN CONJUNCTION WITH OTHER DEEMED PLANNING DRAWINGS:  
DEEMED PLANNING PROPOSED LAYOUT  
5212868-ATK-GEN-WHL\_AL-DR-ZL-000001 TO 000017  
DEEMED PLANNING EXISTING LAYOUT  
5212868-ATK-GEN-WHL\_AL\_E-DR-ZL-000001 TO 000017  
DEEMED PLANNING EXISTING SECTIONS  
5212868-ATK-LDC-WHL\_AL-DR-CH-000011 TO 000020

- KEY:
- SCHEME BOUNDARY
  - EXISTING GROUND SURFACE LEVEL ON SECTION VIEW
  - PROPOSED GROUND SURFACE LEVEL ON SECTION VIEW

| Description                          |          |       |         |          |            |            |
|--------------------------------------|----------|-------|---------|----------|------------|------------|
| Status                               | Revision | Drawn | Checked | Reviewed | Authorised | Issue Date |
| Description                          |          |       |         |          |            |            |
| Status                               | Revision | Drawn | Checked | Reviewed | Authorised | Issue Date |
| Description                          |          |       |         |          |            |            |
| First issue                          |          |       |         |          |            |            |
| Status                               | Revision | Drawn | Checked | Reviewed | Authorised | Issue Date |
| A1                                   | C01      | RE    | US      | AH       | GB         | 12/09/23   |
| Description                          |          |       |         |          |            |            |
| TWAO Application Oct 2024 Submission |          |       |         |          |            |            |
| Status                               | Revision | Drawn | Checked | Reviewed | Authorised | Issue Date |
| A1                                   | C02      | AK    | KS      | RJ       | EK         | 04/10/24   |
| Description                          |          |       |         |          |            |            |
| TWAO JANUARY 2025                    |          |       |         |          |            |            |
| Status                               | Revision | Drawn | Checked | Reviewed | Authorised | Issue Date |
| A1                                   | C03      | AK    | KS      | EK       | EK         | 07/01/25   |
| Drawing Suitability                  |          |       |         |          |            | Status     |
| APPROVED - PUBLISHED                 |          |       |         |          |            | A1         |

Regent House  
AtkinsRéalis  
4th Floor  
90-96 Victoria Road  
Chelmsford  
Essex CM1 1QU  
Tel: +44 (0)1245 245245  
www.atkinsrealis.com

Client


Growing and sharing prosperity  
Delivering our City Deal

Project Title  
CSET PHASE 2

Drawing Title  
CAMBRIDGE SOUTH EAST TRANSPORT PHASE 2  
PROPOSED DEEMED PLANNING SECTION DRAWING  
(SHEET 4 OF 10)

| Drawing Number    |  | Project         |  | Originator               |  | Volume         |  |
|-------------------|--|-----------------|--|--------------------------|--|----------------|--|
| 5212868           |  | - ATK           |  | - LDC                    |  | -              |  |
| WHL_AL            |  | - DR            |  | - CH                     |  | - 000004       |  |
| Location          |  | Type            |  | Role                     |  | Number         |  |
| Original Size: A1 |  | Scale: AS SHOWN |  | Project Ref. No: 5212868 |  | Sheet: 4 of 10 |  |
|                   |  |                 |  |                          |  | Rev: C03       |  |

TRAVEL HUB SOUTH SOUTH WEST TO NORTH NORTH EAST  
SECTION 15 -SCALE 1:1250

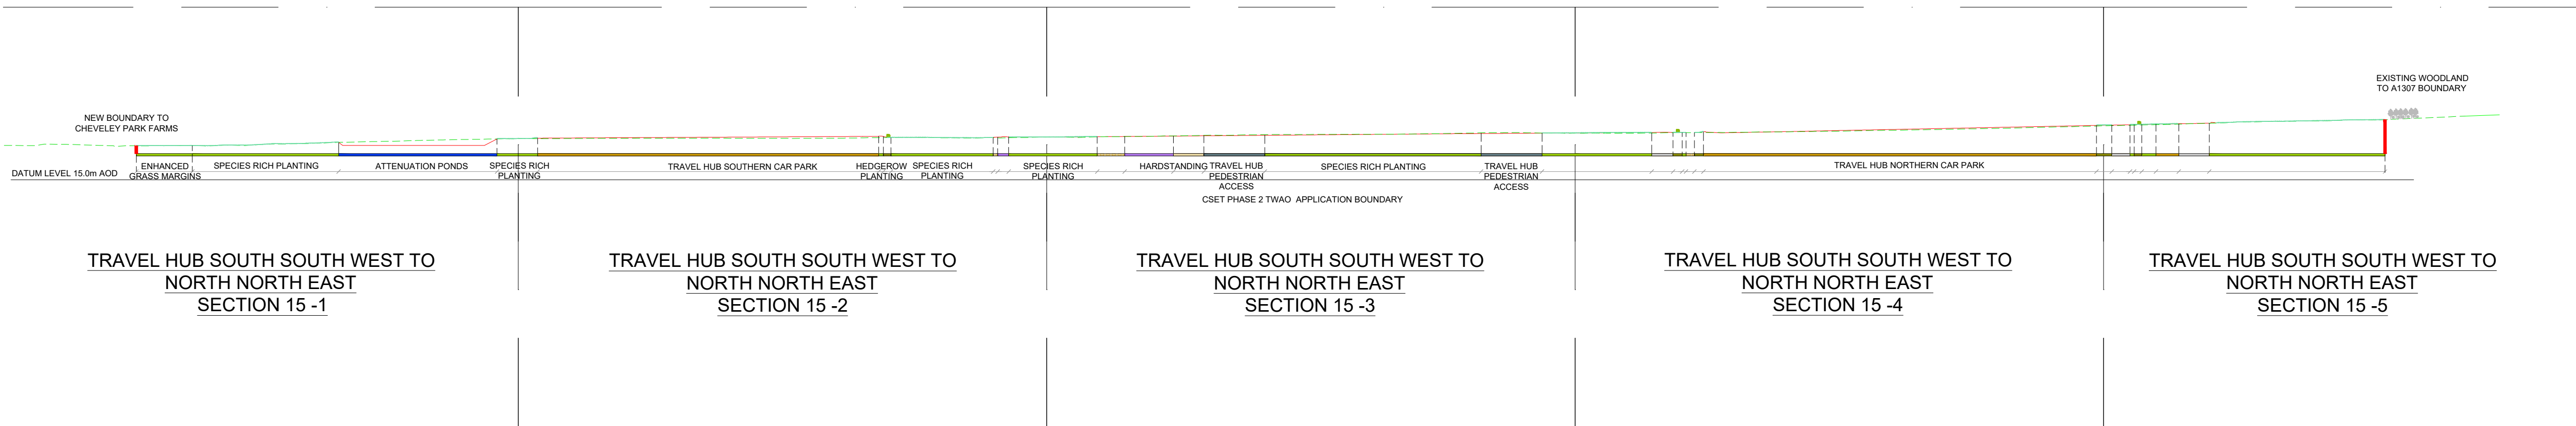


NOTES:


1. ALL DIMENSIONS ARE IN METRES UNLESS STATED OTHERWISE.
2. DRAWING TO BE PRINTED IN COLOUR.
3. THE PROPOSED DESIGN INFORMATION SHOWN IS INDICATIVE. DETAILED DESIGN LAYOUTS WILL BE SUBJECT TO APPROVAL BY THE LOCAL PLANNING AUTHORITY OR OVERSEEING ORGANISATION AS PART OF THE DEEMED PLANNING CONDITIONS.
4. THE DRAWING SHALL ONLY BE USED FOR THE INTENDED PURPOSE OF INDICATIVE DESIGN TO SUPPORT A TRANSPORT AND WORKS ACT ORDER APPLICATION.
5. PUBLIC TRANSPORT STOP LOCATIONS AND WAITING AREAS ARE INDICATIVE AND MAY BE SUBJECT TO CHANGE AT THE DETAILED DESIGN STAGE.
6. LANDSCAPE DETAILS ARE INDICATIVE SEE DRAWING NUMBERS 5212868-ATK-ELS-WHL\_AL\_SCHME-DR-LL-000001 TO 0000018 FOR MORE DETAILS.
7. PRELIMINARY DESIGNS FOR JUNCTION LAYOUT, DRAINAGE, FENCING, VEHICLE RESTRAINT SYSTEMS, LIGHTING, STRUCTURES AND PAVEMENT HAVE BEEN DEVELOPED TO SUPPORT THE PRODUCTION OF THE PROPOSED INDICATIVE LAYOUT SHOWN. THESE DESIGNS WILL BE SUBJECT TO FURTHER DEVELOPMENT IN DETAILED DESIGN AND APPROVAL BY THE LOCAL PLANNING AUTHORITY OR OVERSEEING ORGANISATION.
8. THESE DRAWINGS ARE TO BE READ IN CONJUNCTION WITH OTHER DEEMED PLANNING DRAWINGS:  
DEEMED PLANNING PROPOSED LAYOUT  
5212868-ATK-GEN-WHL\_AL-DR-ZL-000001 TO 000017  
DEEMED PLANNING EXISTING LAYOUT  
5212868-ATK-GEN-WHL\_AL\_E-DR-ZL-000001 TO 000017  
DEEMED PLANNING EXISTING SECTIONS  
5212868-ATK-LDC-WHL\_AL-DR-CH-000011 TO 000020

KEY:

- SCHEME BOUNDARY
- EXISTING GROUND SURFACE LEVEL ON SECTION VIEW
- PROPOSED GROUND SURFACE LEVEL ON SECTION VIEW

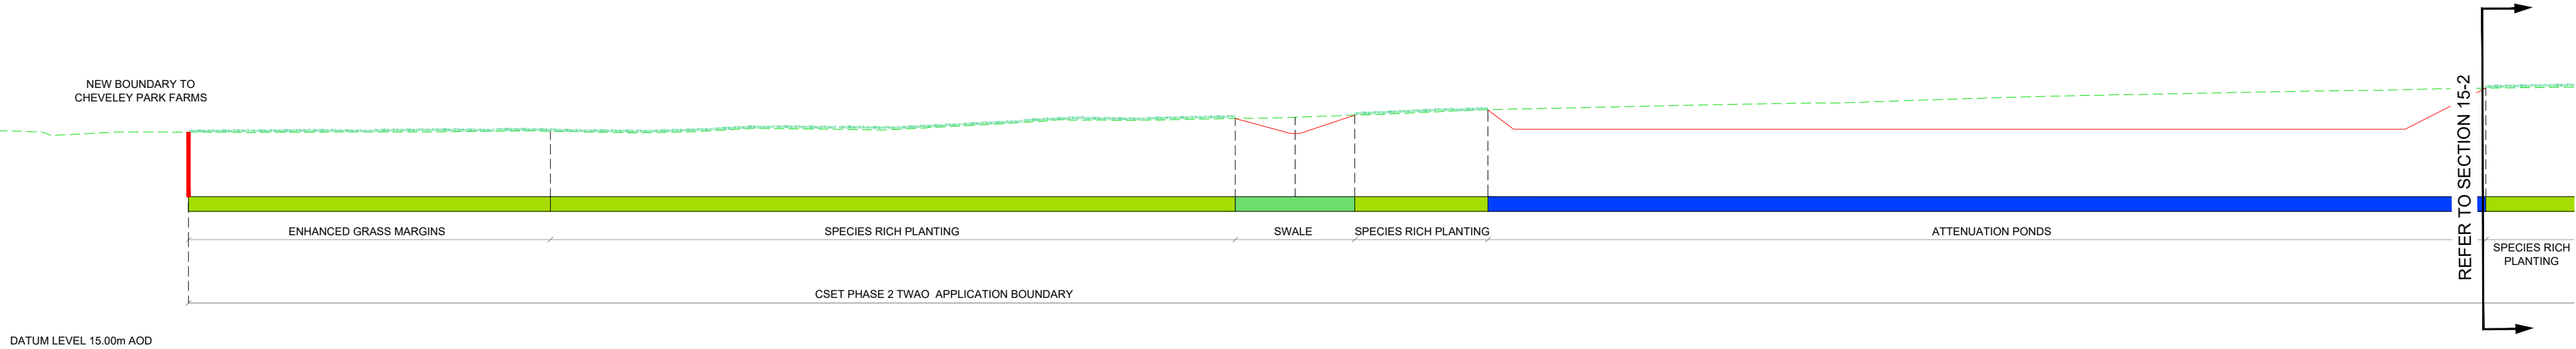

TRAVEL HUB SOUTH SOUTH WEST TO NORTH NORTH EAST  
SECTION 15 -1  
SCALE : 1:250

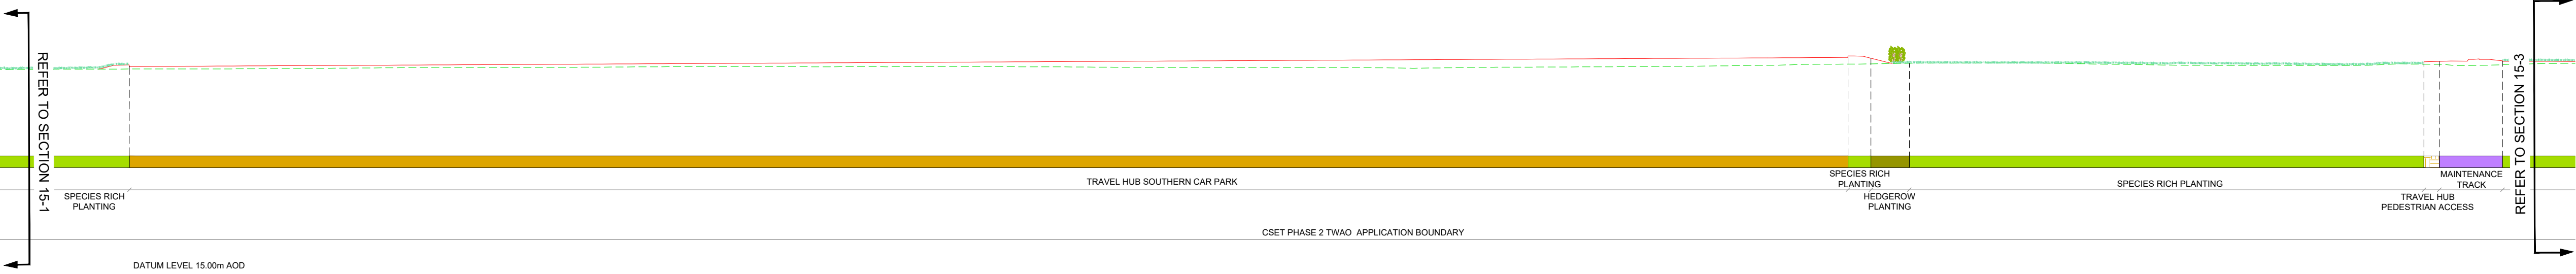

TRAVEL HUB SOUTH SOUTH WEST TO NORTH NORTH EAST  
SECTION 15 -2  
SCALE : 1:250

| Description                          |          |       |         |          |            |            |
|--------------------------------------|----------|-------|---------|----------|------------|------------|
| Status                               | Revision | Drawn | Checked | Reviewed | Authorised | Issue Date |
| Description                          |          |       |         |          |            |            |
| Status                               | Revision | Drawn | Checked | Reviewed | Authorised | Issue Date |
| Description                          |          |       |         |          |            |            |
| A1                                   | CO1      | RE    | US      | AH       | GB         | 12/09/23   |
| Description                          |          |       |         |          |            |            |
| TWAO Application Oct 2024 Submission |          |       |         |          |            |            |
| Status                               | Revision | Drawn | Checked | Reviewed | Authorised | Issue Date |
| A1                                   | CO2      | AK    | KS      | RJ       | EK         | 04/10/24   |
| Description                          |          |       |         |          |            |            |
| TWAO JANUARY 2025                    |          |       |         |          |            |            |
| Status                               | Revision | Drawn | Checked | Reviewed | Authorised | Issue Date |
| A1                                   | CO3      | AK    | KS      | EK       | EK         | 07/01/25   |
| Drawing Suitability                  |          |       |         |          | Status     |            |
| APPROVED - PUBLISHED                 |          |       |         |          | A1         |            |

Regent House  
AtkinsRéalis  
4th Floor  
90-96 Victoria Road  
Chelmsford  
Essex CM1 1QU  
Tel: +44 (0)1245 245245  
www.atkinsrealis.com

Copyright © AtkinsRéalis (2024)

GROWING AND SHARING PROSPERITY  
Delivering our City Deal


Project Title CSET PHASE 2

Drawing Title  
CAMBRIDGE SOUTH EAST TRANSPORT PHASE 2  
PROPOSED DEEMED PLANNING SECTION DRAWING  
(SHEET 5 OF 10)


| Drawing Number |     | Project   |          | Originator       |         | Volume |         |
|----------------|-----|-----------|----------|------------------|---------|--------|---------|
| 5212868        |     | - ATK     |          | - LDC            |         | -      |         |
| Location       |     | Type      |          | Role             |         | Number |         |
| WHL_AL         |     | - DR - CH |          | - 000005         |         |        |         |
| Original Size  | A1  | Scale     | AS SHOWN | Project Ref. No. | 5212868 | Sheet  | 5 of 10 |
| Rev.           | C03 |           |          |                  |         |        |         |

100  
0 10  
Millimetres


Low

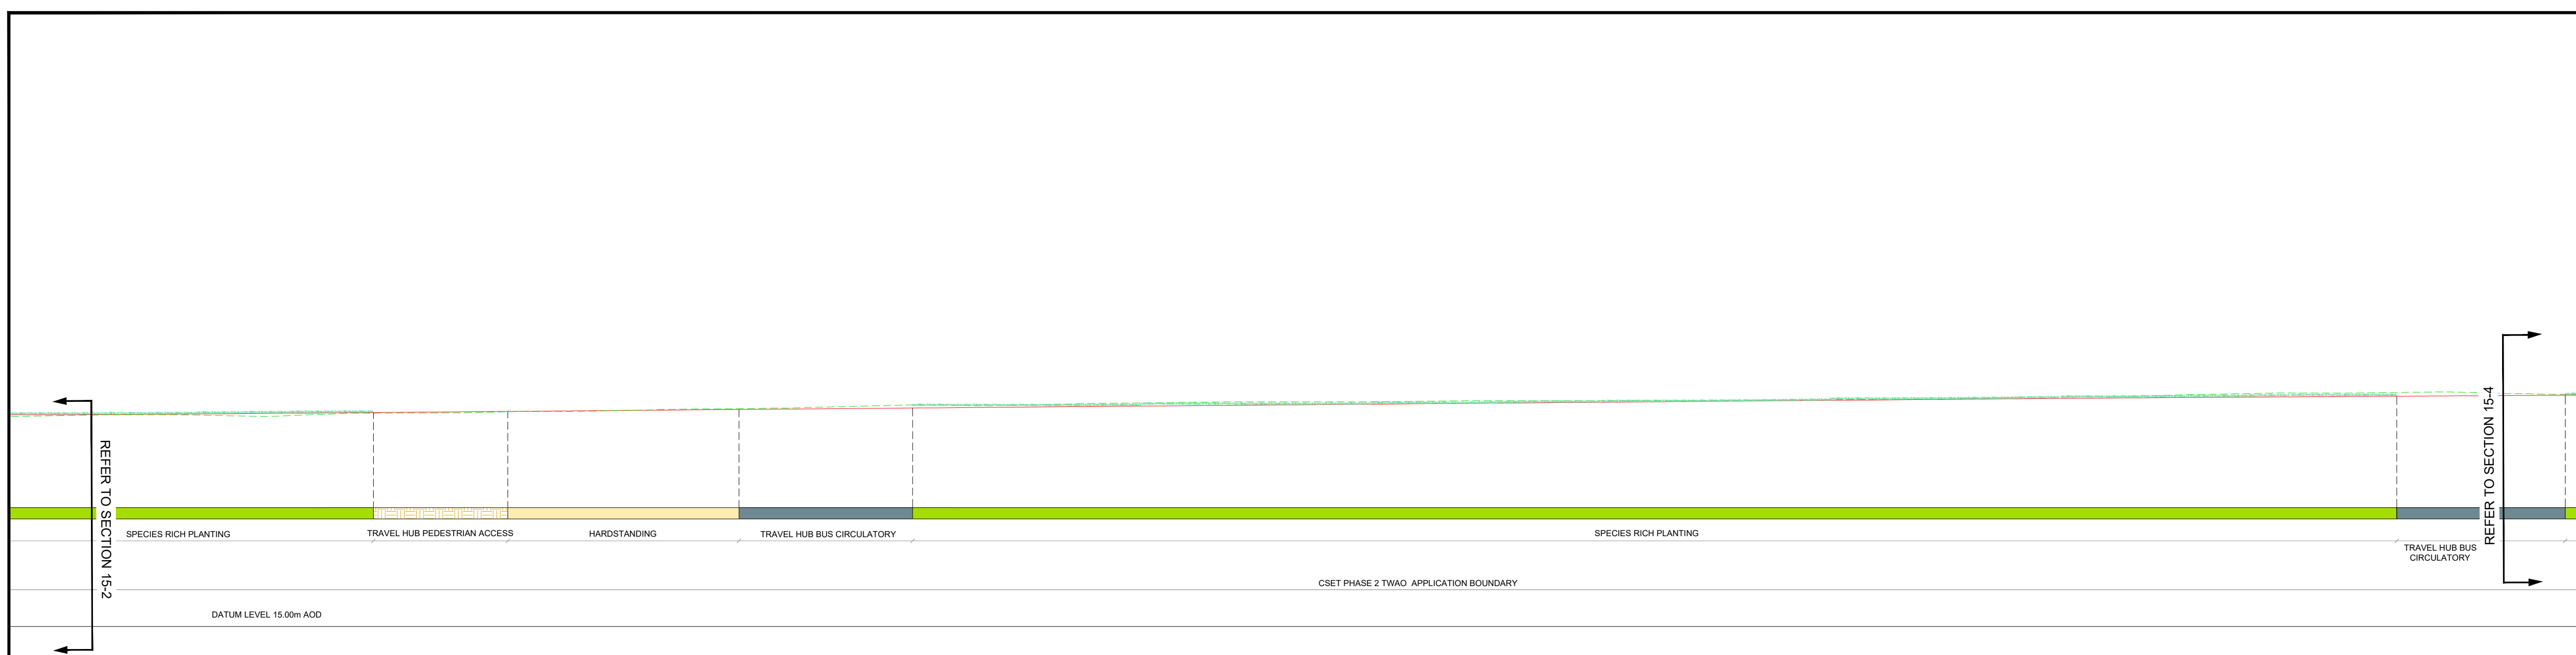

TRAVEL HUB SOUTH SOUTH WEST TO NORTH NORTH EAST  
SECTION 15 -3  
SCALE : 1:250

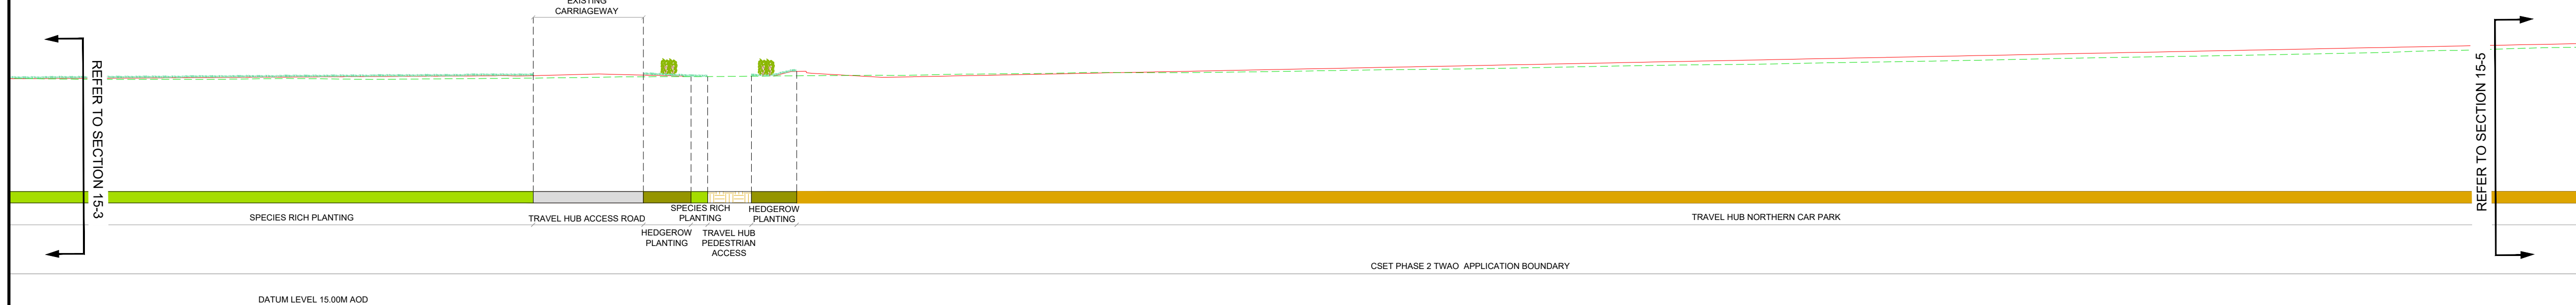

TRAVEL HUB SOUTH SOUTH WEST TO NORTH NORTH EAST  
SECTION 15 -4  
SCALE : 1:250

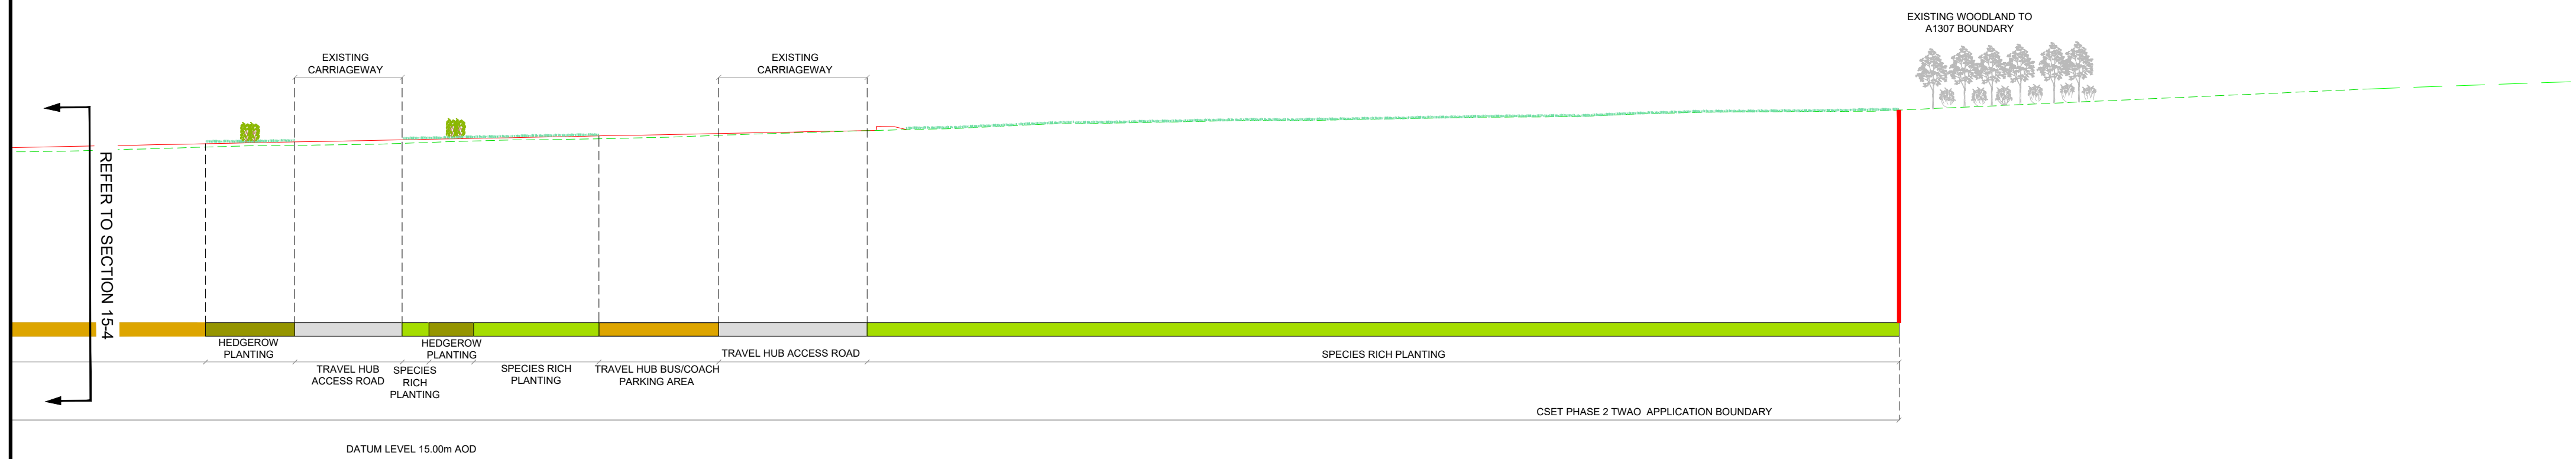

TRAVEL HUB SOUTH SOUTH WEST TO NORTH NORTH EAST  
SECTION 15 -5  
SCALE : 1:250

NOTES:

1. ALL DIMENSIONS ARE IN METRES UNLESS STATED OTHERWISE.
2. DRAWING TO BE PRINTED IN COLOUR.
3. THE PROPOSED DESIGN INFORMATION SHOWN IS INDICATIVE. DETAILED DESIGN LAYOUTS WILL BE SUBJECT TO APPROVAL BY THE LOCAL PLANNING AUTHORITY OR OVERSEEING ORGANISATION AS PART OF THE DEEMED PLANNING CONDITIONS.
4. THE DRAWING SHALL ONLY BE USED FOR THE INTENDED PURPOSE OF INDICATIVE DESIGN TO SUPPORT A TRANSPORT AND WORKS ACT ORDER APPLICATION.
5. PUBLIC TRANSPORT STOP LOCATIONS AND WAITING AREAS ARE INDICATIVE AND MAY BE SUBJECT TO CHANGE AT THE DETAILED DESIGN STAGE.
6. LANDSCAPE DETAILS ARE INDICATIVE SEE DRAWING NUMBERS 5212868-ATK-ELS-WHL\_AL\_SCHME-DR-LL-000001 TO 0000018 FOR MORE DETAILS.
7. PRELIMINARY DESIGNS FOR JUNCTION LAYOUT, DRAINAGE, FENCING, VEHICLE RESTRAINT SYSTEMS, LIGHTING, STRUCTURES AND PAVEMENT HAVE BEEN DEVELOPED TO SUPPORT THE PRODUCTION OF THE PROPOSED INDICATIVE LAYOUT SHOWN. THESE DESIGNS WILL BE SUBJECT TO FURTHER DEVELOPMENT IN DETAILED DESIGN AND APPROVAL BY THE LOCAL PLANNING AUTHORITY OR OVERSEEING ORGANISATION.
8. THESE DRAWINGS ARE TO BE READ IN CONJUNCTION WITH OTHER DEEMED PLANNING DRAWINGS:  
DEEMED PLANNING PROPOSED LAYOUT  
5212868-ATK-GEN-WHL\_AL-DR-ZL-000001 TO 000017  
DEEMED PLANNING EXISTING LAYOUT  
5212868-ATK-GEN-WHL\_AL\_E-DR-ZL-000001 TO 000017  
DEEMED PLANNING EXISTING SECTIONS  
5212868-ATK-LDC-WHL\_AL-DR-CH-000011 TO 000020

KEY:

- SCHEME BOUNDARY
- EXISTING GROUND SURFACE LEVEL ON SECTION VIEW
- PROPOSED GROUND SURFACE LEVEL ON SECTION VIEW

| Description |          |       |         |          |            |            |
|-------------|----------|-------|---------|----------|------------|------------|
| Status      | Revision | Drawn | Checked | Reviewed | Authorised | Issue Date |

|             |     |    |    |    |    |          |
|-------------|-----|----|----|----|----|----------|
| First issue |     |    |    |    |    |          |
| A1          | C01 | RE | US | AH | GB | 12/09/23 |

|                                      |     |    |    |    |    |          |
|--------------------------------------|-----|----|----|----|----|----------|
| Description                          |     |    |    |    |    |          |
| TWAO Application Oct 2024 Submission |     |    |    |    |    |          |
| A1                                   | C02 | AK | KS | RJ | EK | 04/10/24 |

|                   |     |    |    |    |    |          |
|-------------------|-----|----|----|----|----|----------|
| Description       |     |    |    |    |    |          |
| TWAO JANUARY 2025 |     |    |    |    |    |          |
| A1                | C03 | AK | KS | EK | EK | 07/01/25 |

|                      |  |  |  |  |        |  |
|----------------------|--|--|--|--|--------|--|
| Drawing Suitability  |  |  |  |  | Status |  |
| APPROVED - PUBLISHED |  |  |  |  | A1     |  |



Regent House  
AtkinsRéalis  
4th Floor  
90-96 Victoria Road  
Chelmsford  
Essex CM1 1QU  
Tel: +44 (0)1245 245245  
www.atkinsrealis.com

Copyright © AtkinsRéalis (2024)






GROWING AND SHARING PROSPERITY  
Delivering our City Deal

Project Title CSET PHASE 2

Drawing Title  
CAMBRIDGE SOUTH EAST TRANSPORT PHASE 2  
PROPOSED DEEMED PLANNING SECTION DRAWING  
(SHEET 6 OF 10)

| Drawing Number  |  | Originator               |  | Volume             |  |
|-----------------|--|--------------------------|--|--------------------|--|
| Project         |  | 5212868 - ATK            |  | - LDC -            |  |
| Location        |  | WHL_AL                   |  | - DR - CH - 000006 |  |
| Original Size   |  | A1                       |  | Type Role Number   |  |
| Scale: AS SHOWN |  | Project Ref. No: 5212868 |  | Sheet: 6 of 10     |  |
| Rev: C03        |  |                          |  |                    |  |

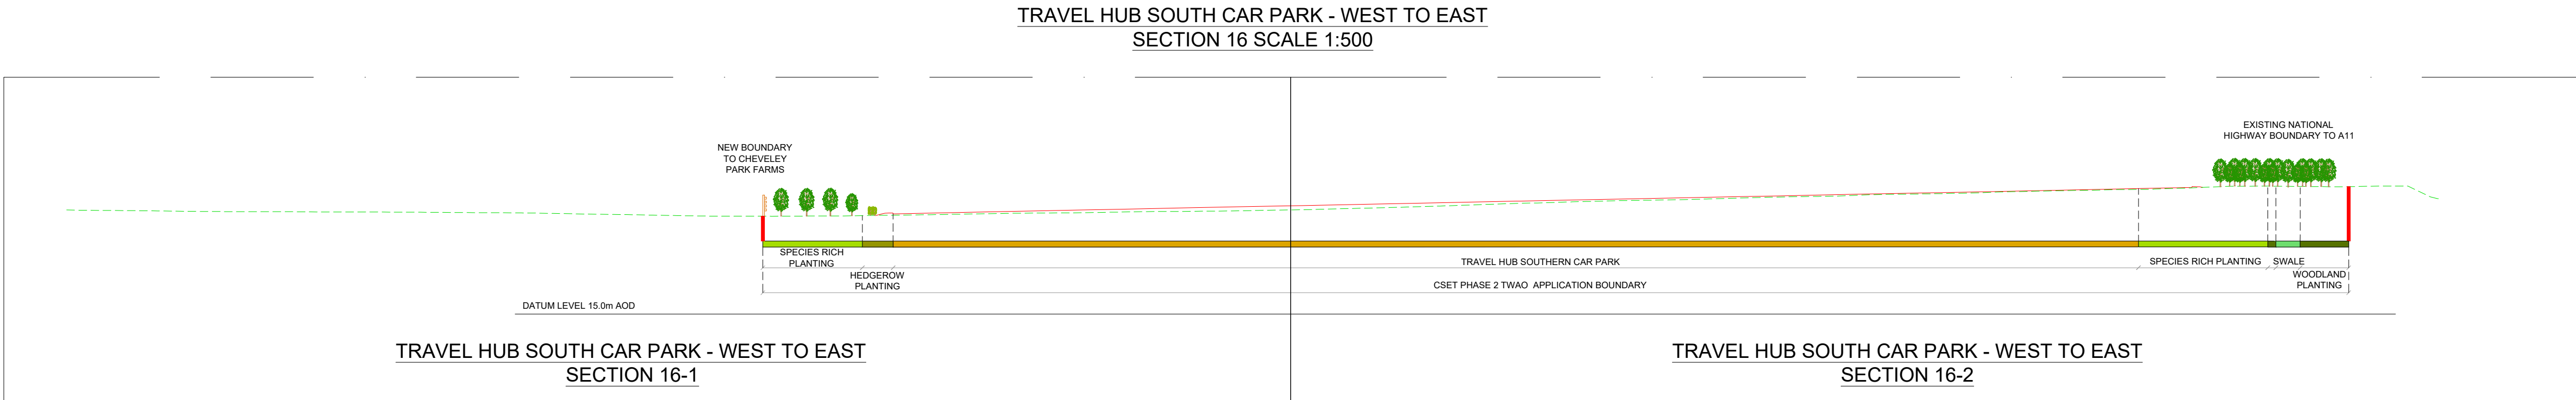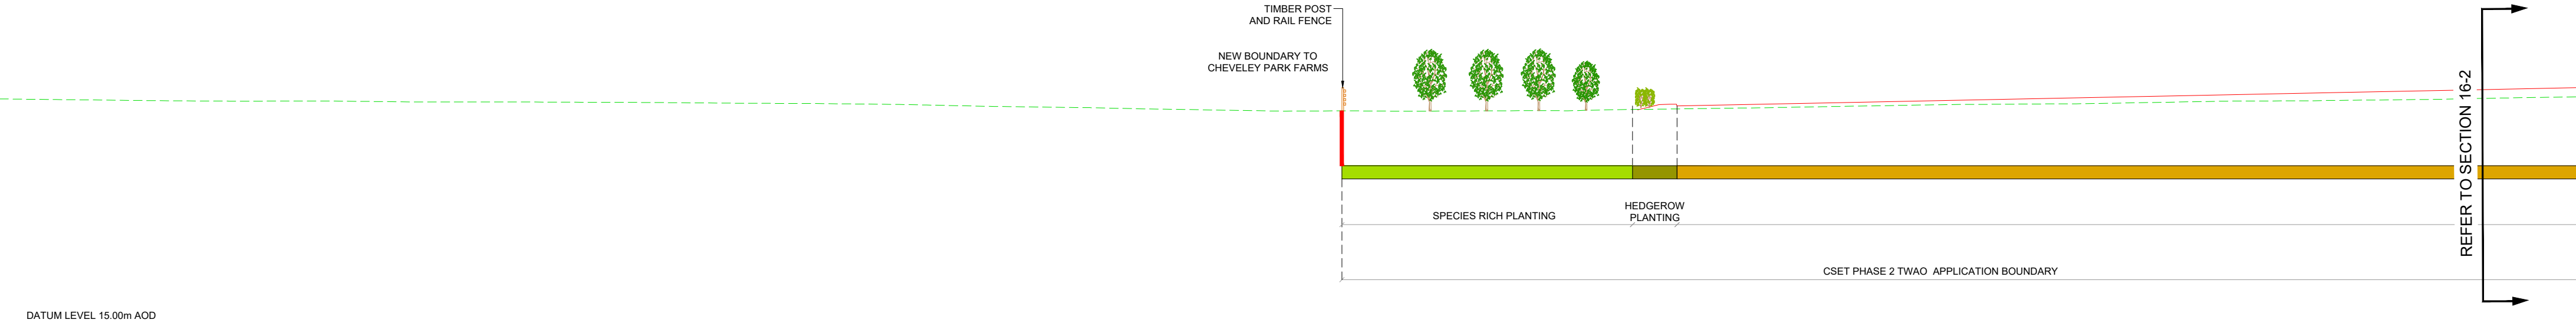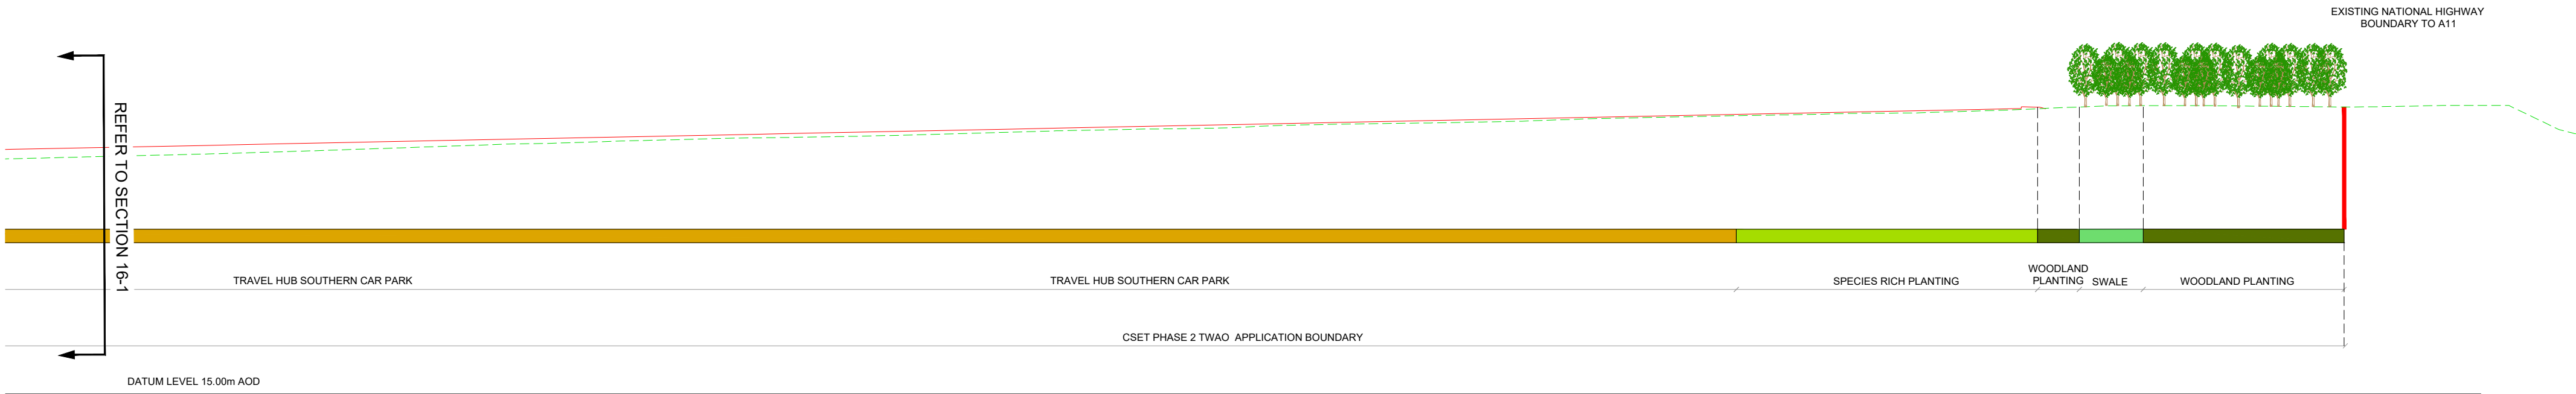

NOTES:

1. ALL DIMENSIONS ARE IN METRES UNLESS STATED OTHERWISE.
2. DRAWING TO BE PRINTED IN COLOUR.
3. THE PROPOSED DESIGN INFORMATION SHOWN IS INDICATIVE. DETAILED DESIGN LAYOUTS WILL BE SUBJECT TO APPROVAL BY THE LOCAL PLANNING AUTHORITY OR OVERSEEING ORGANISATION AS PART OF THE DEEMED PLANNING CONDITIONS.
4. THE DRAWING SHALL ONLY BE USED FOR THE INTENDED PURPOSE OF INDICATIVE DESIGN TO SUPPORT A TRANSPORT AND WORKS ACT ORDER APPLICATION.
5. PUBLIC TRANSPORT STOP LOCATIONS AND WAITING AREAS ARE INDICATIVE AND MAY BE SUBJECT TO CHANGE AT THE DETAILED DESIGN STAGE.
6. LANDSCAPE DETAILS ARE INDICATIVE SEE DRAWING NUMBERS 5212868-ATK-ELS-WHL\_AL\_SCHME-DR-LL-000001 TO 0000018 FOR MORE DETAILS.
7. PRELIMINARY DESIGNS FOR JUNCTION LAYOUT, DRAINAGE, FENCING, VEHICLE RESTRAINT SYSTEMS, LIGHTING, STRUCTURES AND PAVEMENT HAVE BEEN DEVELOPED TO SUPPORT THE PRODUCTION OF THE PROPOSED INDICATIVE LAYOUT SHOWN. THESE DESIGNS WILL BE SUBJECT TO FURTHER DEVELOPMENT IN DETAILED DESIGN AND APPROVAL BY THE LOCAL PLANNING AUTHORITY OR OVERSEEING ORGANISATION.
8. THESE DRAWINGS ARE TO BE READ IN CONJUNCTION WITH OTHER DEEMED PLANNING DRAWINGS:  
DEEMED PLANNING PROPOSED LAYOUT  
5212868-ATK-GEN-WHL\_AL-DR-ZL-000001 TO 000017  
DEEMED PLANNING EXISTING LAYOUT  
5212868-ATK-GEN-WHL\_AL\_E-DR-ZL-000001 TO 000017  
DEEMED PLANNING EXISTING SECTIONS  
5212868-ATK-LDC-WHL\_AL-DR-CH-000011 TO 000020

KEY:

- SCHEME BOUNDARY
- EXISTING GROUND SURFACE LEVEL ON SECTION VIEW
- PROPOSED GROUND SURFACE LEVEL ON SECTION VIEW

| Description                          |          |       |         |          |            |            |
|--------------------------------------|----------|-------|---------|----------|------------|------------|
| Status                               | Revision | Drawn | Checked | Reviewed | Authorised | Issue Date |
| Description                          |          |       |         |          |            |            |
| Status                               | Revision | Drawn | Checked | Reviewed | Authorised | Issue Date |
| Description                          |          |       |         |          |            |            |
| First issue                          |          |       |         |          |            |            |
| Status                               | Revision | Drawn | Checked | Reviewed | Authorised | Issue Date |
| A1                                   | CO1      | RE    | US      | AH       | GB         | 12/09/23   |
| Description                          |          |       |         |          |            |            |
| TWAO Application Oct 2024 Submission |          |       |         |          |            |            |
| Status                               | Revision | Drawn | Checked | Reviewed | Authorised | Issue Date |
| A1                                   | CO2      | AK    | KS      | RJ       | EK         | 04/10/24   |
| Description                          |          |       |         |          |            |            |
| TWAO JANUARY 2025                    |          |       |         |          |            |            |
| Status                               | Revision | Drawn | Checked | Reviewed | Authorised | Issue Date |
| A1                                   | CO3      | AK    | KS      | EK       | EK         | 07/01/25   |
| Drawing Suitability                  |          |       |         |          | Status     |            |
| APPROVED - PUBLISHED                 |          |       |         |          | A1         |            |

Regent House  
AtkinsRéalis  
4th Floor  
90-96 Victoria Road  
Chelmsford  
Essex CM1 1QU  
Tel: +44 (0)1245 245245  
www.atkinsrealis.com


Client

GROWING AND SHARING PROSPERITY  
Delivering our City Deal

Project Title  
CSET PHASE 2

Drawing Title  
CAMBRIDGE SOUTH EAST TRANSPORT PHASE 2  
PROPOSED DEEMED PLANNING SECTION DRAWING  
(SHEET 7 OF 10)

| Drawing Number |     | Project   |          | Originator       |         | Volume |         |
|----------------|-----|-----------|----------|------------------|---------|--------|---------|
| 5212868        |     | - ATK     |          | - LDC            |         | -      |         |
| Location       |     | Type      |          | Role             |         | Number |         |
| WHL_AL         |     | - DR - CH |          | - 000007         |         |        |         |
| Original Size  | A1  | Scale     | AS SHOWN | Project Ref. No. | 5212868 | Sheet  | 7 of 10 |
| Rev.           | C03 |           |          |                  |         |        |         |

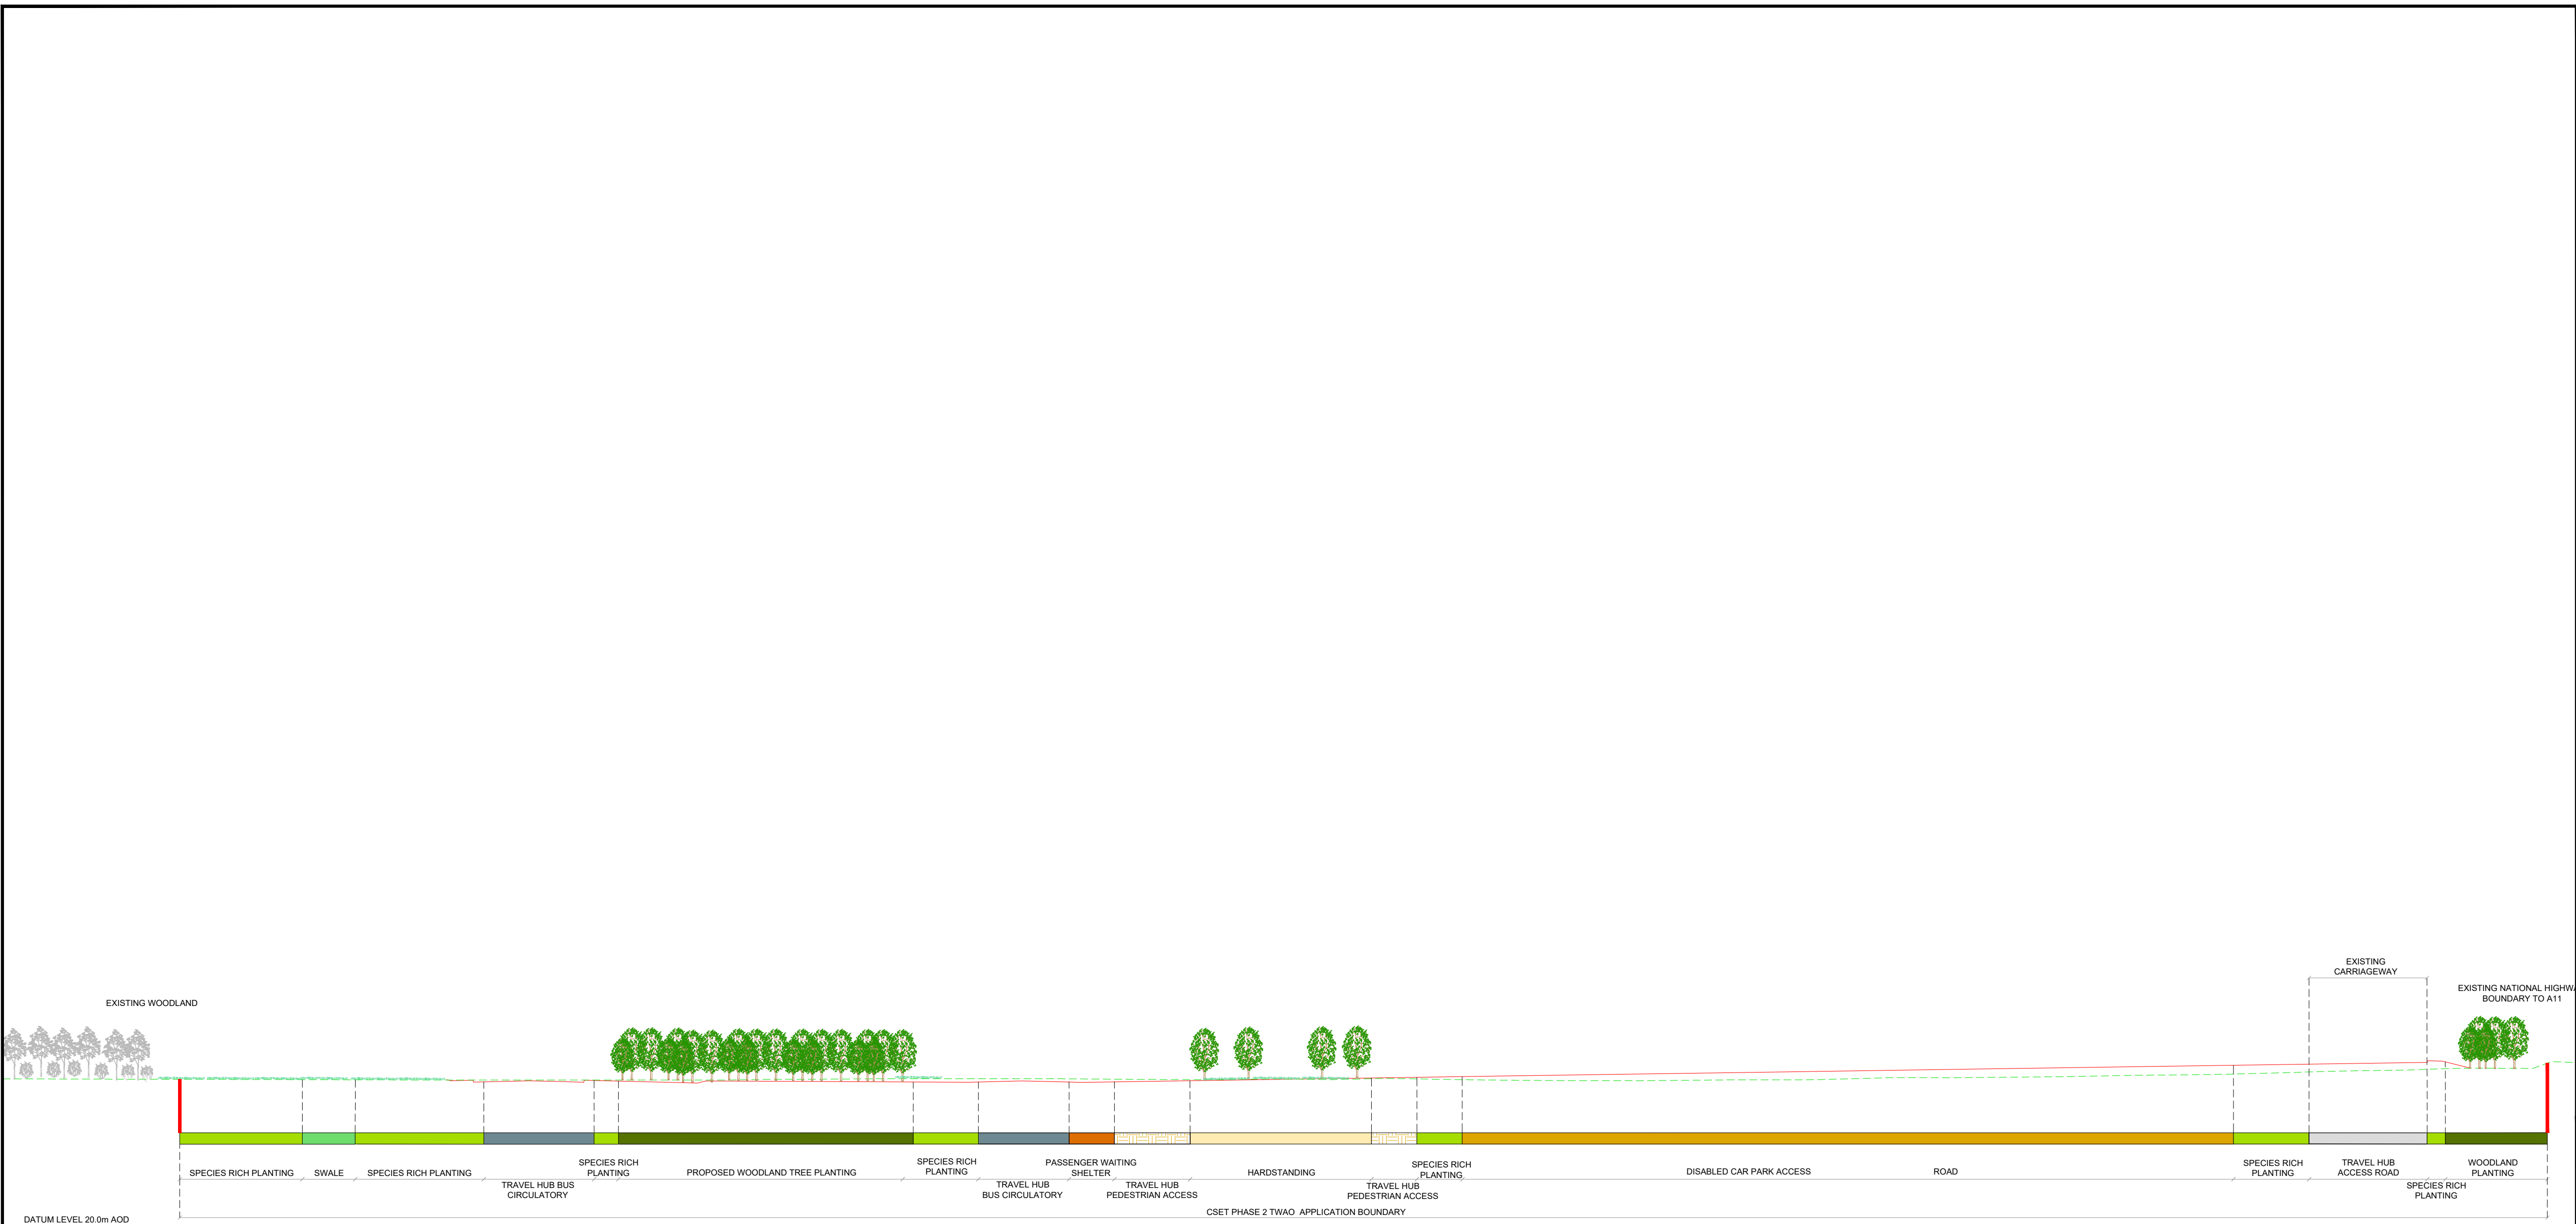

TRAVEL HUB CENTRAL SECTION - WEST TO EAST  
SECTION 17  
SCALE : 1:250

- NOTES:
- ALL DIMENSIONS ARE IN METRES UNLESS STATED OTHERWISE.
  - DRAWING TO BE PRINTED IN COLOUR.
  - THE PROPOSED DESIGN INFORMATION SHOWN IS INDICATIVE. DETAILED DESIGN LAYOUTS WILL BE SUBJECT TO APPROVAL BY THE LOCAL PLANNING AUTHORITY OR OVERSEEING ORGANISATION AS PART OF THE DEEMED PLANNING CONDITIONS.
  - THE DRAWING SHALL ONLY BE USED FOR THE INTENDED PURPOSE OF INDICATIVE DESIGN TO SUPPORT A TRANSPORT AND WORKS ACT ORDER APPLICATION.
  - PUBLIC TRANSPORT STOP LOCATIONS AND WAITING AREAS ARE INDICATIVE AND MAY BE SUBJECT TO CHANGE AT THE DETAILED DESIGN STAGE.
  - LANDSCAPE DETAILS ARE INDICATIVE SEE DRAWING NUMBERS 5212868-ATK-ELS-WHL\_AL\_SCHME-DR-LL-000001 TO 0000018 FOR MORE DETAILS.
  - PRELIMINARY DESIGNS FOR JUNCTION LAYOUT, DRAINAGE, FENCING, VEHICLE RESTRAINT SYSTEMS, LIGHTING, STRUCTURES AND PAVEMENT HAVE BEEN DEVELOPED TO SUPPORT THE PRODUCTION OF THE PROPOSED INDICATIVE LAYOUT SHOWN. THESE DESIGNS WILL BE SUBJECT TO FURTHER DEVELOPMENT IN DETAILED DESIGN AND APPROVAL BY THE LOCAL PLANNING AUTHORITY OR OVERSEEING ORGANISATION.
  - THESE DRAWINGS ARE TO BE READ IN CONJUNCTION WITH OTHER DEEMED PLANNING DRAWINGS:  
DEEMED PLANNING PROPOSED LAYOUT  
5212868-ATK-GEN-WHL\_AL-DR-ZL-000001 TO 000017  
DEEMED PLANNING EXISTING LAYOUT  
5212868-ATK-GEN-WHL\_AL\_E-DR-ZL-000001 TO 000017  
DEEMED PLANNING EXISTING SECTIONS  
5212868-ATK-LDC-WHL\_AL-DR-CH-000011 TO 000020

- KEY:
- SCHEME BOUNDARY
  - EXISTING GROUND SURFACE LEVEL ON SECTION VIEW
  - PROPOSED GROUND SURFACE LEVEL ON SECTION VIEW

Description

| Status | Revision | Drawn | Checked | Reviewed | Authorised | Issue Date |
|--------|----------|-------|---------|----------|------------|------------|
|--------|----------|-------|---------|----------|------------|------------|

Description

| Status | Revision | Drawn | Checked | Reviewed | Authorised | Issue Date |
|--------|----------|-------|---------|----------|------------|------------|
|--------|----------|-------|---------|----------|------------|------------|

Description  
First issue

| Status | Revision | Drawn | Checked | Reviewed | Authorised | Issue Date |
|--------|----------|-------|---------|----------|------------|------------|
| A1     | C01      | RE    | US      | AH       | GB         | 12/09/23   |

Description  
TWAO Application Oct 2024 Submission

| Status | Revision | Drawn | Checked | Reviewed | Authorised | Issue Date |
|--------|----------|-------|---------|----------|------------|------------|
| A1     | C02      | AK    | KS      | RJ       | EK         | 04/10/24   |

Description  
TWAO JANUARY 2025

| Status | Revision | Drawn | Checked | Reviewed | Authorised | Issue Date |
|--------|----------|-------|---------|----------|------------|------------|
| A1     | C03      | AK    | KS      | EK       | EK         | 07/01/25   |

|                      |        |
|----------------------|--------|
| Drawing Suitability  | Status |
| APPROVED - PUBLISHED | A1     |

Regent House  
AtkinsRéalis  
4th Floor  
90-96 Victoria Road  
Chelmsford  
Essex CM1 1QU  
Tel: +44 (0)1245 245245  
www.atkinsrealis.com

Client

GROWING AND SHARING PROSPERITY  
Delivering our City Deal


Project Title  
CSET PHASE 2

Drawing Title  
CAMBRIDGE SOUTH EAST TRANSPORT PHASE 2  
PROPOSED DEEMED PLANNING SECTION DRAWING  
(SHEET 8 OF 10)

|                           |             |                  |
|---------------------------|-------------|------------------|
| Drawing Number<br>Project | Originator  | Volume           |
| 5212868                   | - ATK       | - LDC -          |
| WHL_AL                    | - DR - CH - | 000008           |
| Original Size             | Scale       | Project Ref. No. |
| A1                        | AS SHOWN    | 5212868          |
| Sheet                     | 8 of 10     | Rev. C03         |

100  
0 10  
Millimetres

TRAVEL HUB NORTHERN CAR PARK - WEST TO EAST  
SECTION 18  
SCALE : 1:500

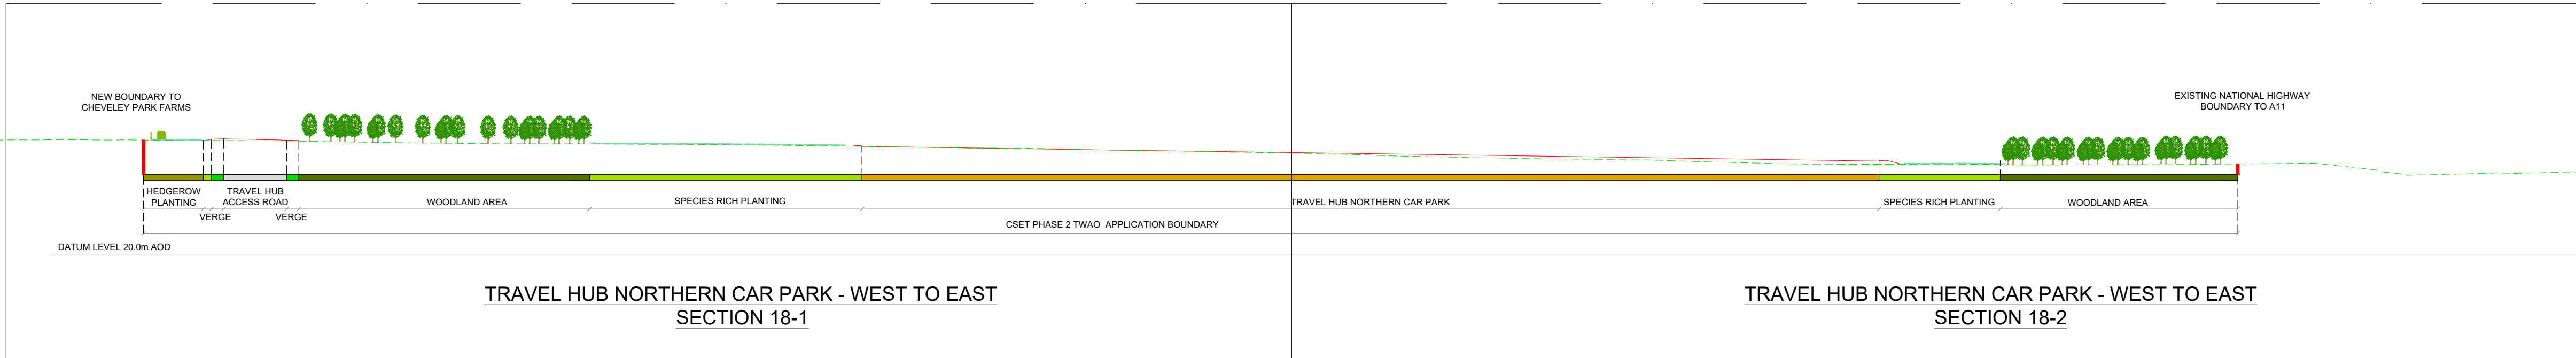

TRAVEL HUB NORTHERN CAR PARK - WEST TO EAST  
SECTION 18-1

TRAVEL HUB NORTHERN CAR PARK - WEST TO EAST  
SECTION 18-2

NOTES:

- ALL DIMENSIONS ARE IN METRES UNLESS STATED OTHERWISE.
- DRAWING TO BE PRINTED IN COLOUR.
- THE PROPOSED DESIGN INFORMATION SHOWN IS INDICATIVE. DETAILED DESIGN LAYOUTS WILL BE SUBJECT TO APPROVAL BY THE LOCAL PLANNING AUTHORITY OR OVERSEEING ORGANISATION AS PART OF THE DEEMED PLANNING CONDITIONS.
- THE DRAWING SHALL ONLY BE USED FOR THE INTENDED PURPOSE OF INDICATIVE DESIGN TO SUPPORT A TRANSPORT AND WORKS ACT ORDER APPLICATION.
- PUBLIC TRANSPORT STOP LOCATIONS AND WAITING AREAS ARE INDICATIVE AND MAY BE SUBJECT TO CHANGE AT THE DETAILED DESIGN STAGE.
- LANDSCAPE DETAILS ARE INDICATIVE SEE DRAWING NUMBERS 5212868-ATK-ELS-WHL\_AL\_SCHME-DR-LL-000001 TO 000018 FOR MORE DETAILS.
- PRELIMINARY DESIGNS FOR JUNCTION LAYOUT, DRAINAGE, FENCING, VEHICLE RESTRAINT SYSTEMS, LIGHTING, STRUCTURES AND PAVEMENT HAVE BEEN DEVELOPED TO SUPPORT THE PRODUCTION OF THE PROPOSED INDICATIVE LAYOUT SHOWN. THESE DESIGNS WILL BE SUBJECT TO FURTHER DEVELOPMENT IN DETAILED DESIGN AND APPROVAL BY THE LOCAL PLANNING AUTHORITY OR OVERSEEING ORGANISATION.
- THESE DRAWINGS ARE TO BE READ IN CONJUNCTION WITH OTHER DEEMED PLANNING DRAWINGS:  
DEEMED PLANNING PROPOSED LAYOUT  
5212868-ATK-GEN-WHL\_AL-DR-ZL-000001 TO 000017  
DEEMED PLANNING EXISTING LAYOUT  
5212868-ATK-GEN-WHL\_AL\_E-DR-ZL-000001 TO 000017  
DEEMED PLANNING EXISTING SECTIONS  
5212868-ATK-LDC-WHL\_AL-DR-CH-000011 TO 000020

KEY:

- SCHEME BOUNDARY
- EXISTING GROUND SURFACE LEVEL ON SECTION VIEW
- PROPOSED GROUND SURFACE LEVEL ON SECTION VIEW

Description

| Status | Revision | Drawn | Checked | Reviewed | Authorised | Issue Date |
|--------|----------|-------|---------|----------|------------|------------|
|--------|----------|-------|---------|----------|------------|------------|

Description

| Status | Revision | Drawn | Checked | Reviewed | Authorised | Issue Date |
|--------|----------|-------|---------|----------|------------|------------|
|--------|----------|-------|---------|----------|------------|------------|

Description

First issue

| Status | Revision | Drawn | Checked | Reviewed | Authorised | Issue Date |
|--------|----------|-------|---------|----------|------------|------------|
|--------|----------|-------|---------|----------|------------|------------|

Description

TWAO Application Oct 2024 Submission

| Status | Revision | Drawn | Checked | Reviewed | Authorised | Issue Date |
|--------|----------|-------|---------|----------|------------|------------|
|--------|----------|-------|---------|----------|------------|------------|

Description

TWAO JANUARY 2025

| Status | Revision | Drawn | Checked | Reviewed | Authorised | Issue Date |
|--------|----------|-------|---------|----------|------------|------------|
|--------|----------|-------|---------|----------|------------|------------|

| Drawing Suitability | Status |
|---------------------|--------|
|---------------------|--------|

APPROVED - PUBLISHED A1

Regent House  
AtkinsRéalis  
4th Floor  
90-96 Victoria Road  
Chelmsford  
Essex CM1 1QU  
Tel: +44 (0)1245 245245  
www.atkinsrealis.com

Copyright © AtkinsRéalis (2024)

Client

GROWING AND SHARING PROSPERITY  
Delivering our City Deal

Project Title CSET PHASE 2

Drawing Title

CAMBRIDGE SOUTH EAST TRANSPORT PHASE 2  
PROPOSED DEEMED PLANNING SECTION DRAWING  
(SHEET 9 OF 10)

Drawing Number


Project 5212868 - ATK - LDC -

WHL\_AL - DR - CH - 000009

Location Type Role Number

Original Size: A1 Scale: AS SHOWN Project Ref. No: 5212868 Sheet: 9 of 10 Rev: C03

TRAVEL HUB NORTHERN CAR PARK - WEST TO EAST  
SECTION 18 -1  
SCALE : 1:250

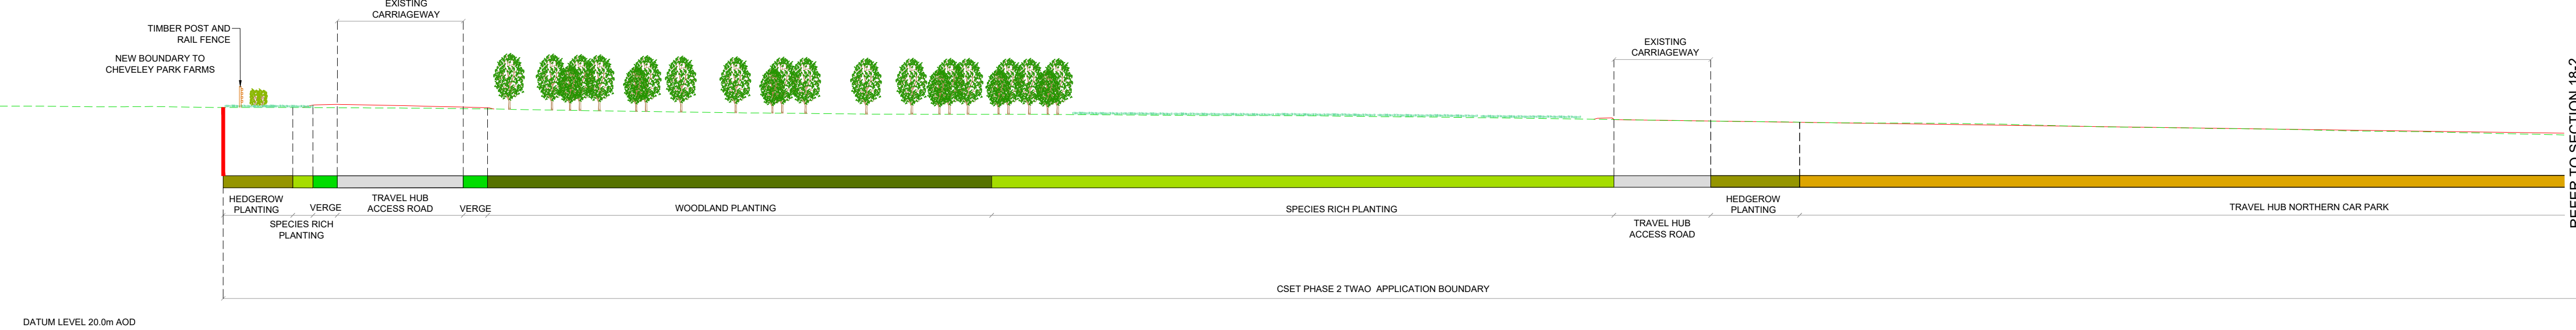


REFER TO SECTION 18-2

TRAVEL HUB NORTHERN CAR PARK - WEST TO EAST  
SECTION 18 -2  
SCALE : 1:250



REFER TO SECTION 18-1

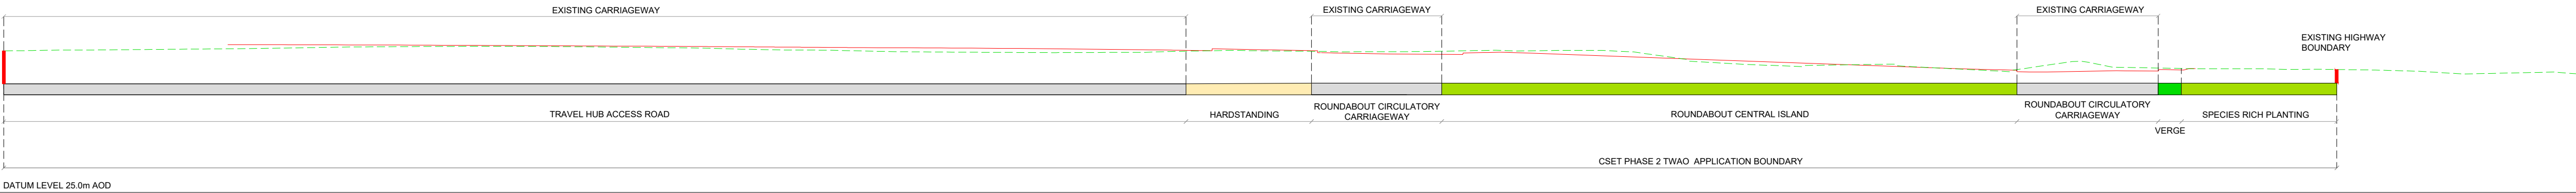

A1307 TRAVEL HUB ACCESS ROUNDABOUT  
SECTION 19  
SCALE : 1:250

- NOTES:
- ALL DIMENSIONS ARE IN METRES UNLESS STATED OTHERWISE.
  - DRAWING TO BE PRINTED IN COLOUR.
  - THE PROPOSED DESIGN INFORMATION SHOWN IS INDICATIVE. DETAILED DESIGN LAYOUTS WILL BE SUBJECT TO APPROVAL BY THE LOCAL PLANNING AUTHORITY OR OVERSEEING ORGANISATION AS PART OF THE DEEMED PLANNING CONDITIONS.
  - THE DRAWING SHALL ONLY BE USED FOR THE INTENDED PURPOSE OF INDICATIVE DESIGN TO SUPPORT A TRANSPORT AND WORKS ACT ORDER APPLICATION.
  - PUBLIC TRANSPORT STOP LOCATIONS AND WAITING AREAS ARE INDICATIVE AND MAY BE SUBJECT TO CHANGE AT THE DETAILED DESIGN STAGE.
  - LANDSCAPE DETAILS ARE INDICATIVE SEE DRAWING NUMBERS 5212868-ATK-ELS-WHL\_AL\_SCHME-DR-LL-000001 TO 0000018 FOR MORE DETAILS.
  - PRELIMINARY DESIGNS FOR JUNCTION LAYOUT, DRAINAGE, FENCING, VEHICLE RESTRAINT SYSTEMS, LIGHTING, STRUCTURES AND PAVEMENT HAVE BEEN DEVELOPED TO SUPPORT THE PRODUCTION OF THE PROPOSED INDICATIVE LAYOUT SHOWN. THESE DESIGNS WILL BE SUBJECT TO FURTHER DEVELOPMENT IN DETAILED DESIGN AND APPROVAL BY THE LOCAL PLANNING AUTHORITY OR OVERSEEING ORGANISATION.
  - THESE DRAWINGS ARE TO BE READ IN CONJUNCTION WITH OTHER DEEMED PLANNING DRAWINGS:  
DEEMED PLANNING PROPOSED LAYOUT  
5212868-ATK-GEN-WHL\_AL-DR-ZL-000001 TO 000017  
DEEMED PLANNING EXISTING LAYOUT  
5212868-ATK-GEN-WHL\_AL\_E-DR-ZL-000001 TO 000017  
DEEMED PLANNING EXISTING SECTIONS  
5212868-ATK-LDC-WHL\_AL-DR-CH-000011 TO 000020

- KEY:
- SCHEME BOUNDARY
  - EXISTING GROUND SURFACE LEVEL ON SECTION VIEW
  - PROPOSED GROUND SURFACE LEVEL ON SECTION VIEW

Description

| Status | Revision | Drawn | Checked | Reviewed | Authorised | Issue Date |
|--------|----------|-------|---------|----------|------------|------------|
|--------|----------|-------|---------|----------|------------|------------|

Description

| Status | Revision | Drawn | Checked | Reviewed | Authorised | Issue Date |
|--------|----------|-------|---------|----------|------------|------------|
|--------|----------|-------|---------|----------|------------|------------|

Description

First issue

| Status | Revision | Drawn | Checked | Reviewed | Authorised | Issue Date |
|--------|----------|-------|---------|----------|------------|------------|
|--------|----------|-------|---------|----------|------------|------------|

Description

TWAO Application Oct 2024 Submission

| Status | Revision | Drawn | Checked | Reviewed | Authorised | Issue Date |
|--------|----------|-------|---------|----------|------------|------------|
|--------|----------|-------|---------|----------|------------|------------|

Description

TWAO JANUARY 2025

| Status | Revision | Drawn | Checked | Reviewed | Authorised | Issue Date |
|--------|----------|-------|---------|----------|------------|------------|
|--------|----------|-------|---------|----------|------------|------------|

Drawing Suitability

| Status |
|--------|
|--------|

APPROVED - PUBLISHED

A1

Regent House  
AtkinsRéalis  
4th Floor  
90-96 Victoria Road  
Chelmsford  
Essex CM1 1QU  
Tel: +44 (0)1245 245245  
www.atkinsrealis.com

Copyright © AtkinsRéalis (2024)

Client

GROWING AND SHARING PROSPERITY  
Delivering our City Deal

Project Title

CSET PHASE 2

Drawing Title

CAMBRIDGE SOUTH EAST TRANSPORT PHASE 2  
PROPOSED DEEMED PLANNING SECTION DRAWING  
(SHEET 10 OF 10)

| Drawing Number | Project | Originator | Volume   |
|----------------|---------|------------|----------|
| 5212868        | -       | ATK        | -        |
| WHL_AL         | -       | DR - CH    | - 000010 |
| Location       | Type    | Role       | Number   |

| Original Size | Scale    | Project Ref. No. | Sheet    | Rev. |
|---------------|----------|------------------|----------|------|
| A1            | AS SHOWN | 5212868          | 10 of 10 | C03  |