The Cambourne to Cambridge Order

Transport And Works Act 1992

Transport And Works (Applications And Objections Procedure) (England And Wales) Rules 2006

Engineering Drawings

Document Reference	CtoC-12-D06
Revision Number	00
Author	Greater Cambridge Partnership
Date	November 2024

N

County of Cambridgeshire

City of Cambridge

The Cambourne to Cambridge Order[X]

Engineering Drawings

Sheet No. 1 of 2

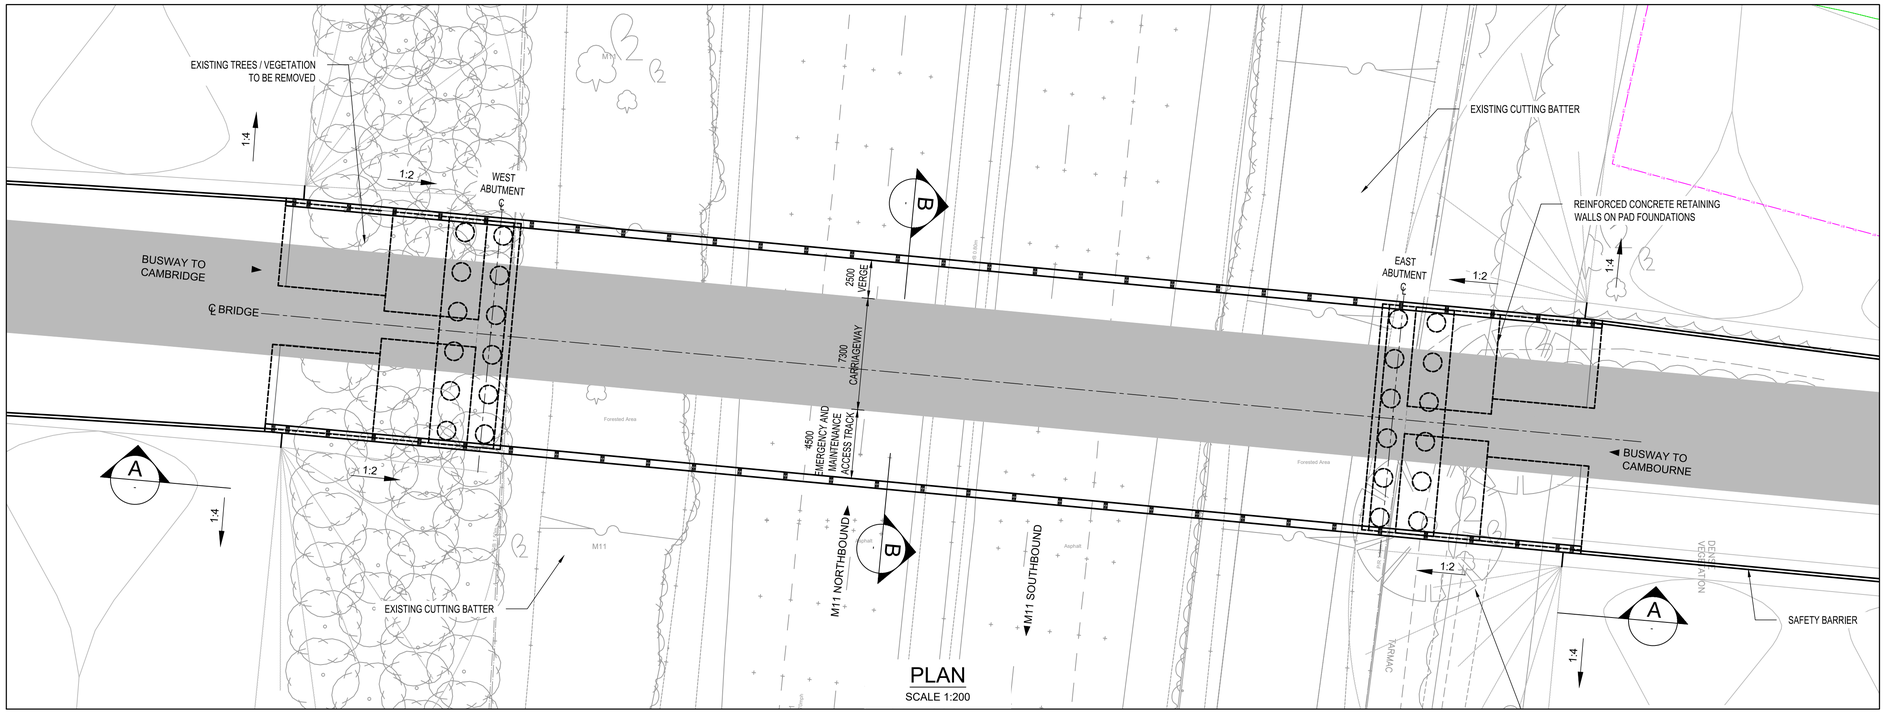

PLAN
SCALE 1:200

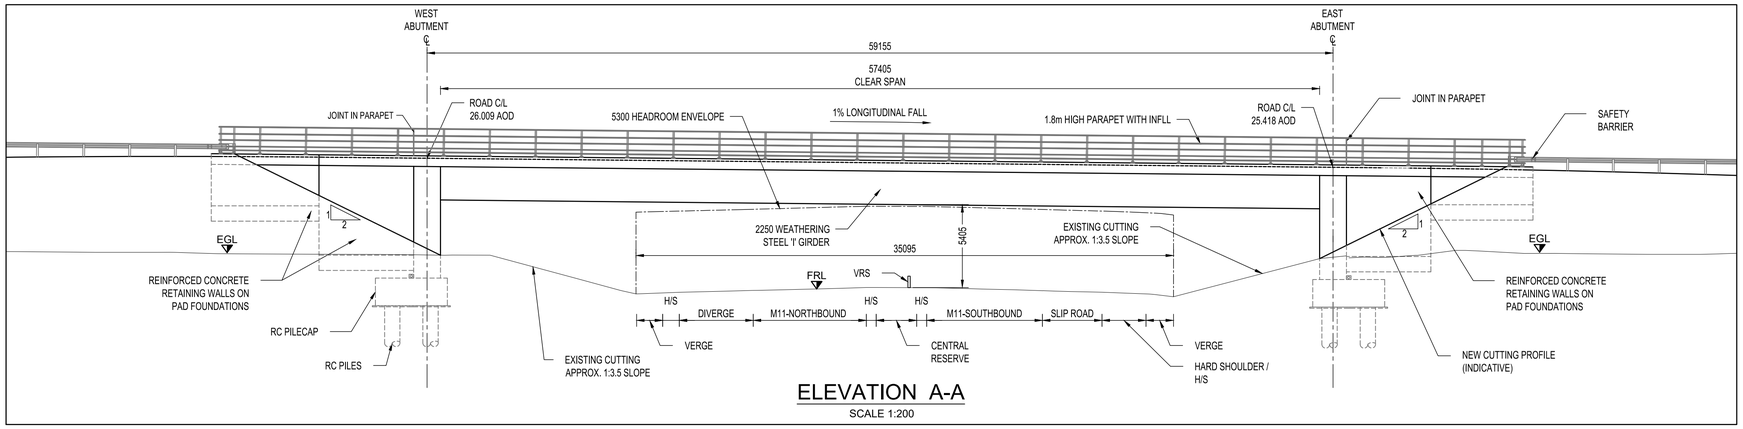

ELEVATION A-A
SCALE 1:200

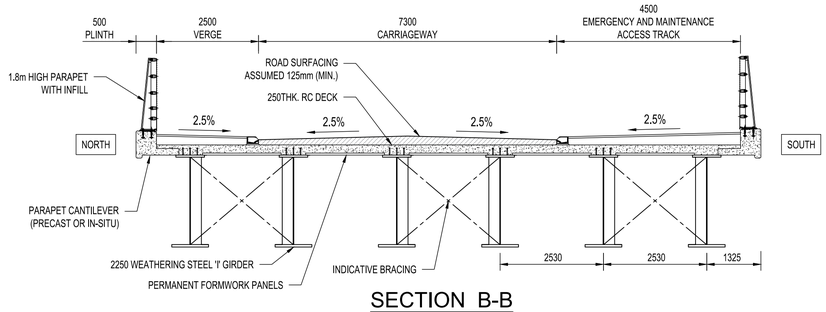

SECTION B-B
SCALE 1:75

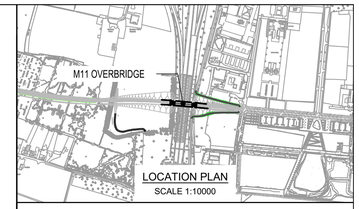

NOTES:

1. This drawing illustrates the outline design. Details shown are indicative only and is subject to change during the subsequent design stages.
2. Do not scale from this drawing, use only values of stated dimensions.
3. The position of the west abutment and the overall length of the bridge assumes the potential for widening of the M11 northbound exit slip lane. This is based on the initial proposals tabled by National Highways (NH) to improve the capacity of the M11 Junction 13. The length of the bridge and position of the west abutment are subject to change during the subsequent design as more details of NH proposals become available.
4. Foundations shown as indicative only, type and size of foundations to be developed during the preliminary / detailed design stage and will be subject to geotechnical design report.

Metres
1 0 1 2
Scale 1:75 @ A1

Metres
5 0 5 10
Scale 1:200 @ A1

Mapping reproduced by permission of Ordnance Survey on behalf of HMSO. © Crown copyright and database rights 2021 Ordnance Survey 100023205.

Alternative Reference	Revision
Sheet 1 of 2	P01

Drawing Number

70086660-OD03-0053

N

County of Cambridgeshire

City of Cambridge

The Cambourne to Cambridge Order[X]

Engineering Drawings

Sheet No. 2 of 2

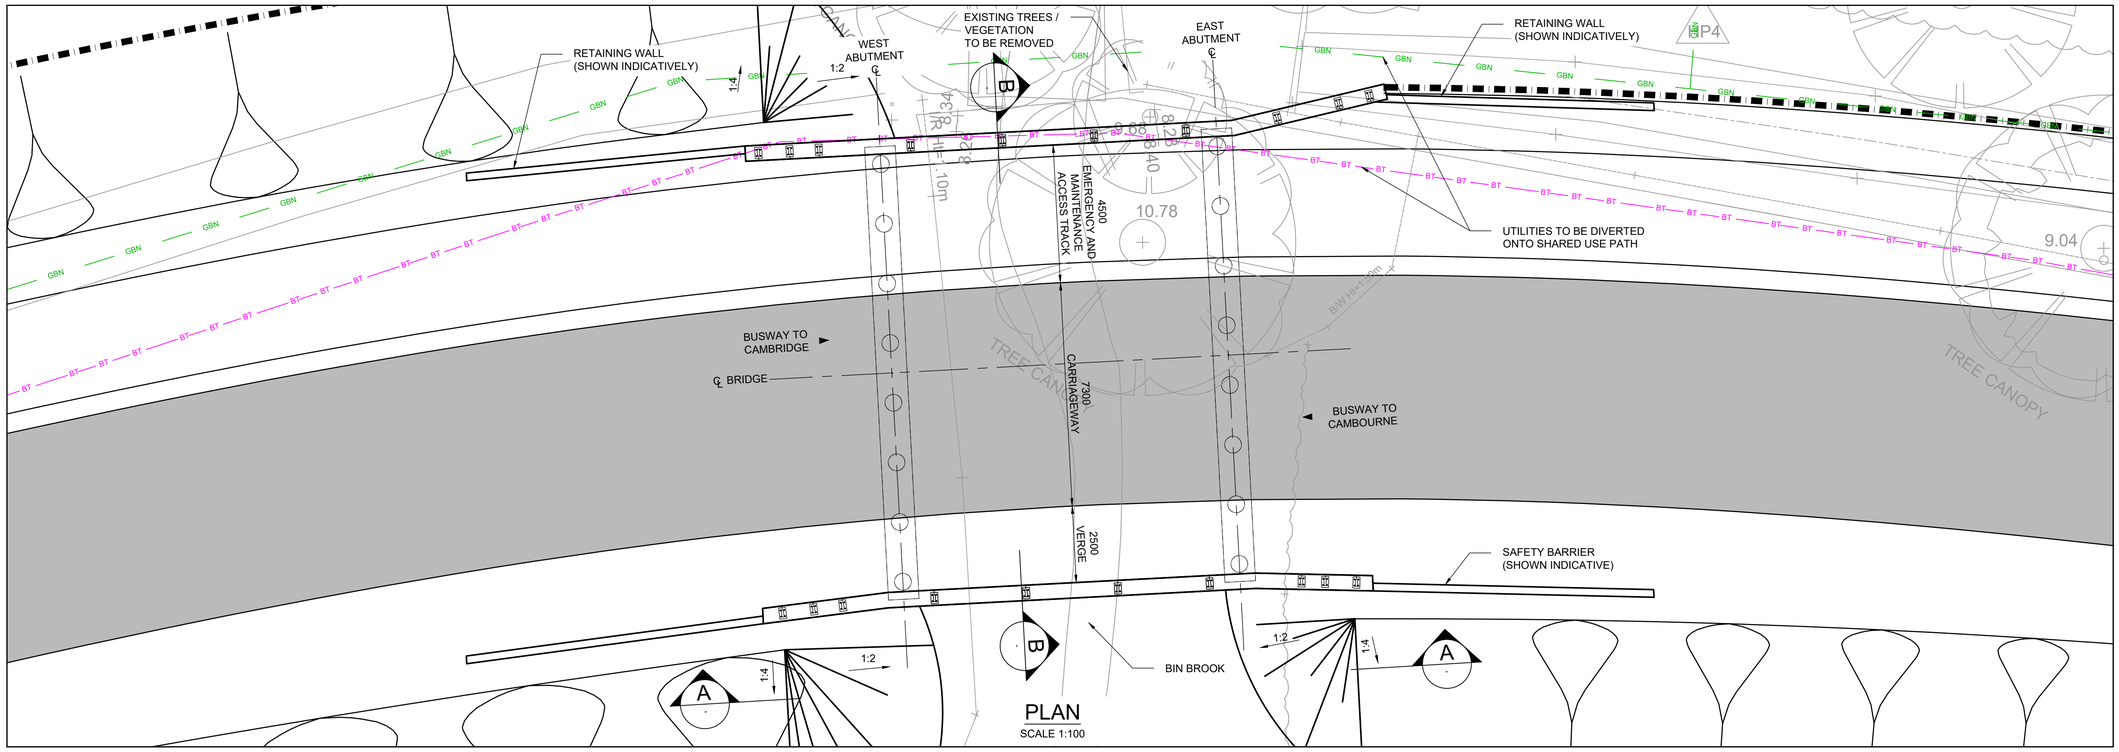

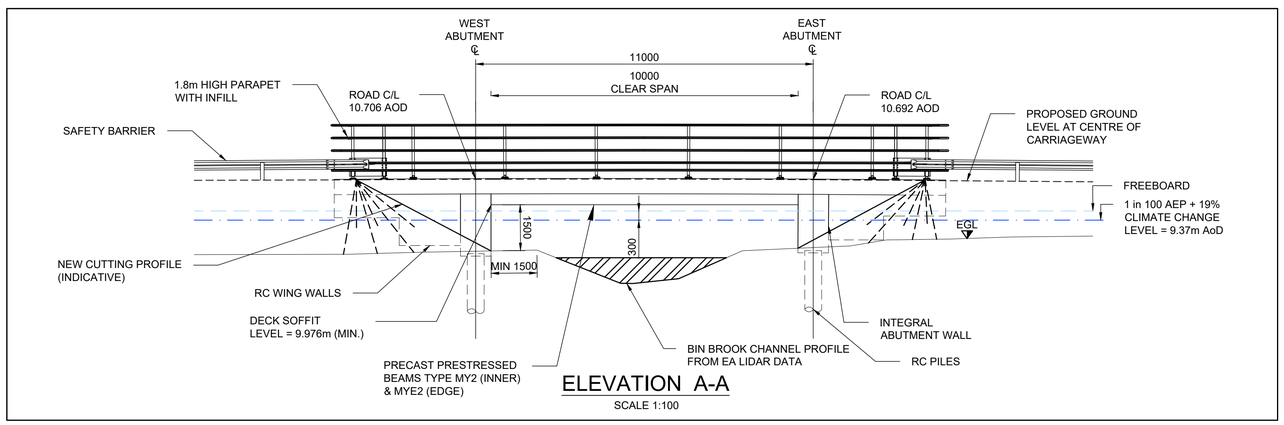

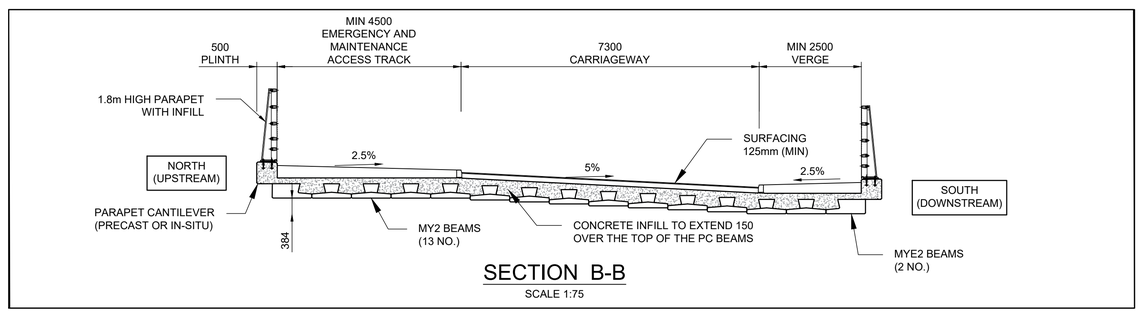

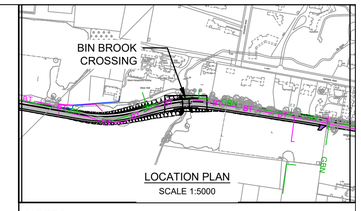

NOTES:

1. This drawing illustrates the outline design. Details shown are indicative only and is subject to change during the subsequent design stages.
2. Do not scale from this drawing, use only values of stated dimensions.
3. Foundations shown as indicative only, type and size of foundations to be developed during the preliminary / detailed design stage and will be subject to geotechnical design report.

Scale 1:75 @ A1

Scale 1:100 @ A1

Mapping reproduced by permission of Ordnance Survey on behalf of HMSO. © Crown copyright and database rights 2021 Ordnance Survey 100023205.

Alternative Reference	Revision
Sheet 2 of 2	P01

Drawing Number

70086660-OD03-0054