



Sources: Zmapping Ltd
3D surroundings Model (29/04/21 - 2019 Data)

Survey Info (received 10/02/22)
10042-02.rvt

dRMM Studio
Proposed 3D Model (received 24/04/24)
ASCP-DRM-ZZ-ZZ-M3-A-001500.rvt

Key:

Project: Aylesham Centre
Peckham

Title: Window Location
Flamborough House, Clayton Road

Scheme Confirmed:

Date:

Drawn By:
SR

Scale:
NTS @A3

Date:
Jun 24

Dwg No:
P2713/WM/02

Rel:
30





Sources: Zmapping Ltd
3D surroundings Model (29/04/21 - 2019 Data)

Survey Info (received 10/02/22)
10042-02.rvt

dRMM Studio
Proposed 3D Model (received 24/04/24)
ASCP-DRM-ZZ-ZZ-M3-A-001500.rvt

Key:

Project: Aylesham Centre
Peckham

Title: Window Location

Parish Apartments, 7 Clayton Road

35, 44, 45 and 46 Yarnfield Square

Scheme Confirmed:	Date:	Drawn By:	Scale:	Date:	Dwg No:	Rel:
-	-	SR	NTS @A3	Jun 24	P2713/WM/03	30





Sources: Zmapping Ltd
3D surroundings Model (29/04/21 - 2019 Data)

Survey Info (received 10/02/22)
10042-02.rvt

dRMM Studio
Proposed 3D Model (received 24/04/24)
ASCP-DRM-ZZ-ZZ-M3-A-001500.rvt

Key:

Project: Aylesham Centre
Peckham

Title: Window Location
81 Hanover Park

Scheme Confirmed:

Date:

Drawn By:
SR

Scale:
NTS @A3

Date:
Jun 24

Dwg No:
P2713/WM/04

Rel:
30





Sources: Zmapping Ltd
3D surroundings Model (29/04/21 - 2019 Data)

Survey Info (received 10/02/22)
10042-02.rvt

dRMM Studio
Proposed 3D Model (received 24/04/24)
ASCP-DRM-ZZ-ZZ-M3-A-001500.rvt

Key:

Project: Aylesham Centre
Peckham

Title: Window Location

81 Hanover Park

Scheme Confirmed:

Date:

Drawn By:
SR

Scale:
NTS @A3

Date:
Jun 24

Dwg No:
P2713/WM/05

Rel:
30





Sources: Zmapping Ltd
3D surroundings Model (29/04/21 - 2019 Data)

Survey Info (received 10/02/22)
10042-02.rvt

dRMM Studio
Proposed 3D Model (received 24/04/24)
ASCP-DRM-ZZ-ZZ-M3-A-001500.rvt

Key:

Scheme Confirmed:	-
Date:	-


Project: Aylesham Centre
Peckham

Drawn By:	SR
Scale:	NTS @A3
Date:	Jun 24

Title: Window Location
44 and 46 Hanover Park

Dwg No:	P2713 /WM/06
Rel:	30



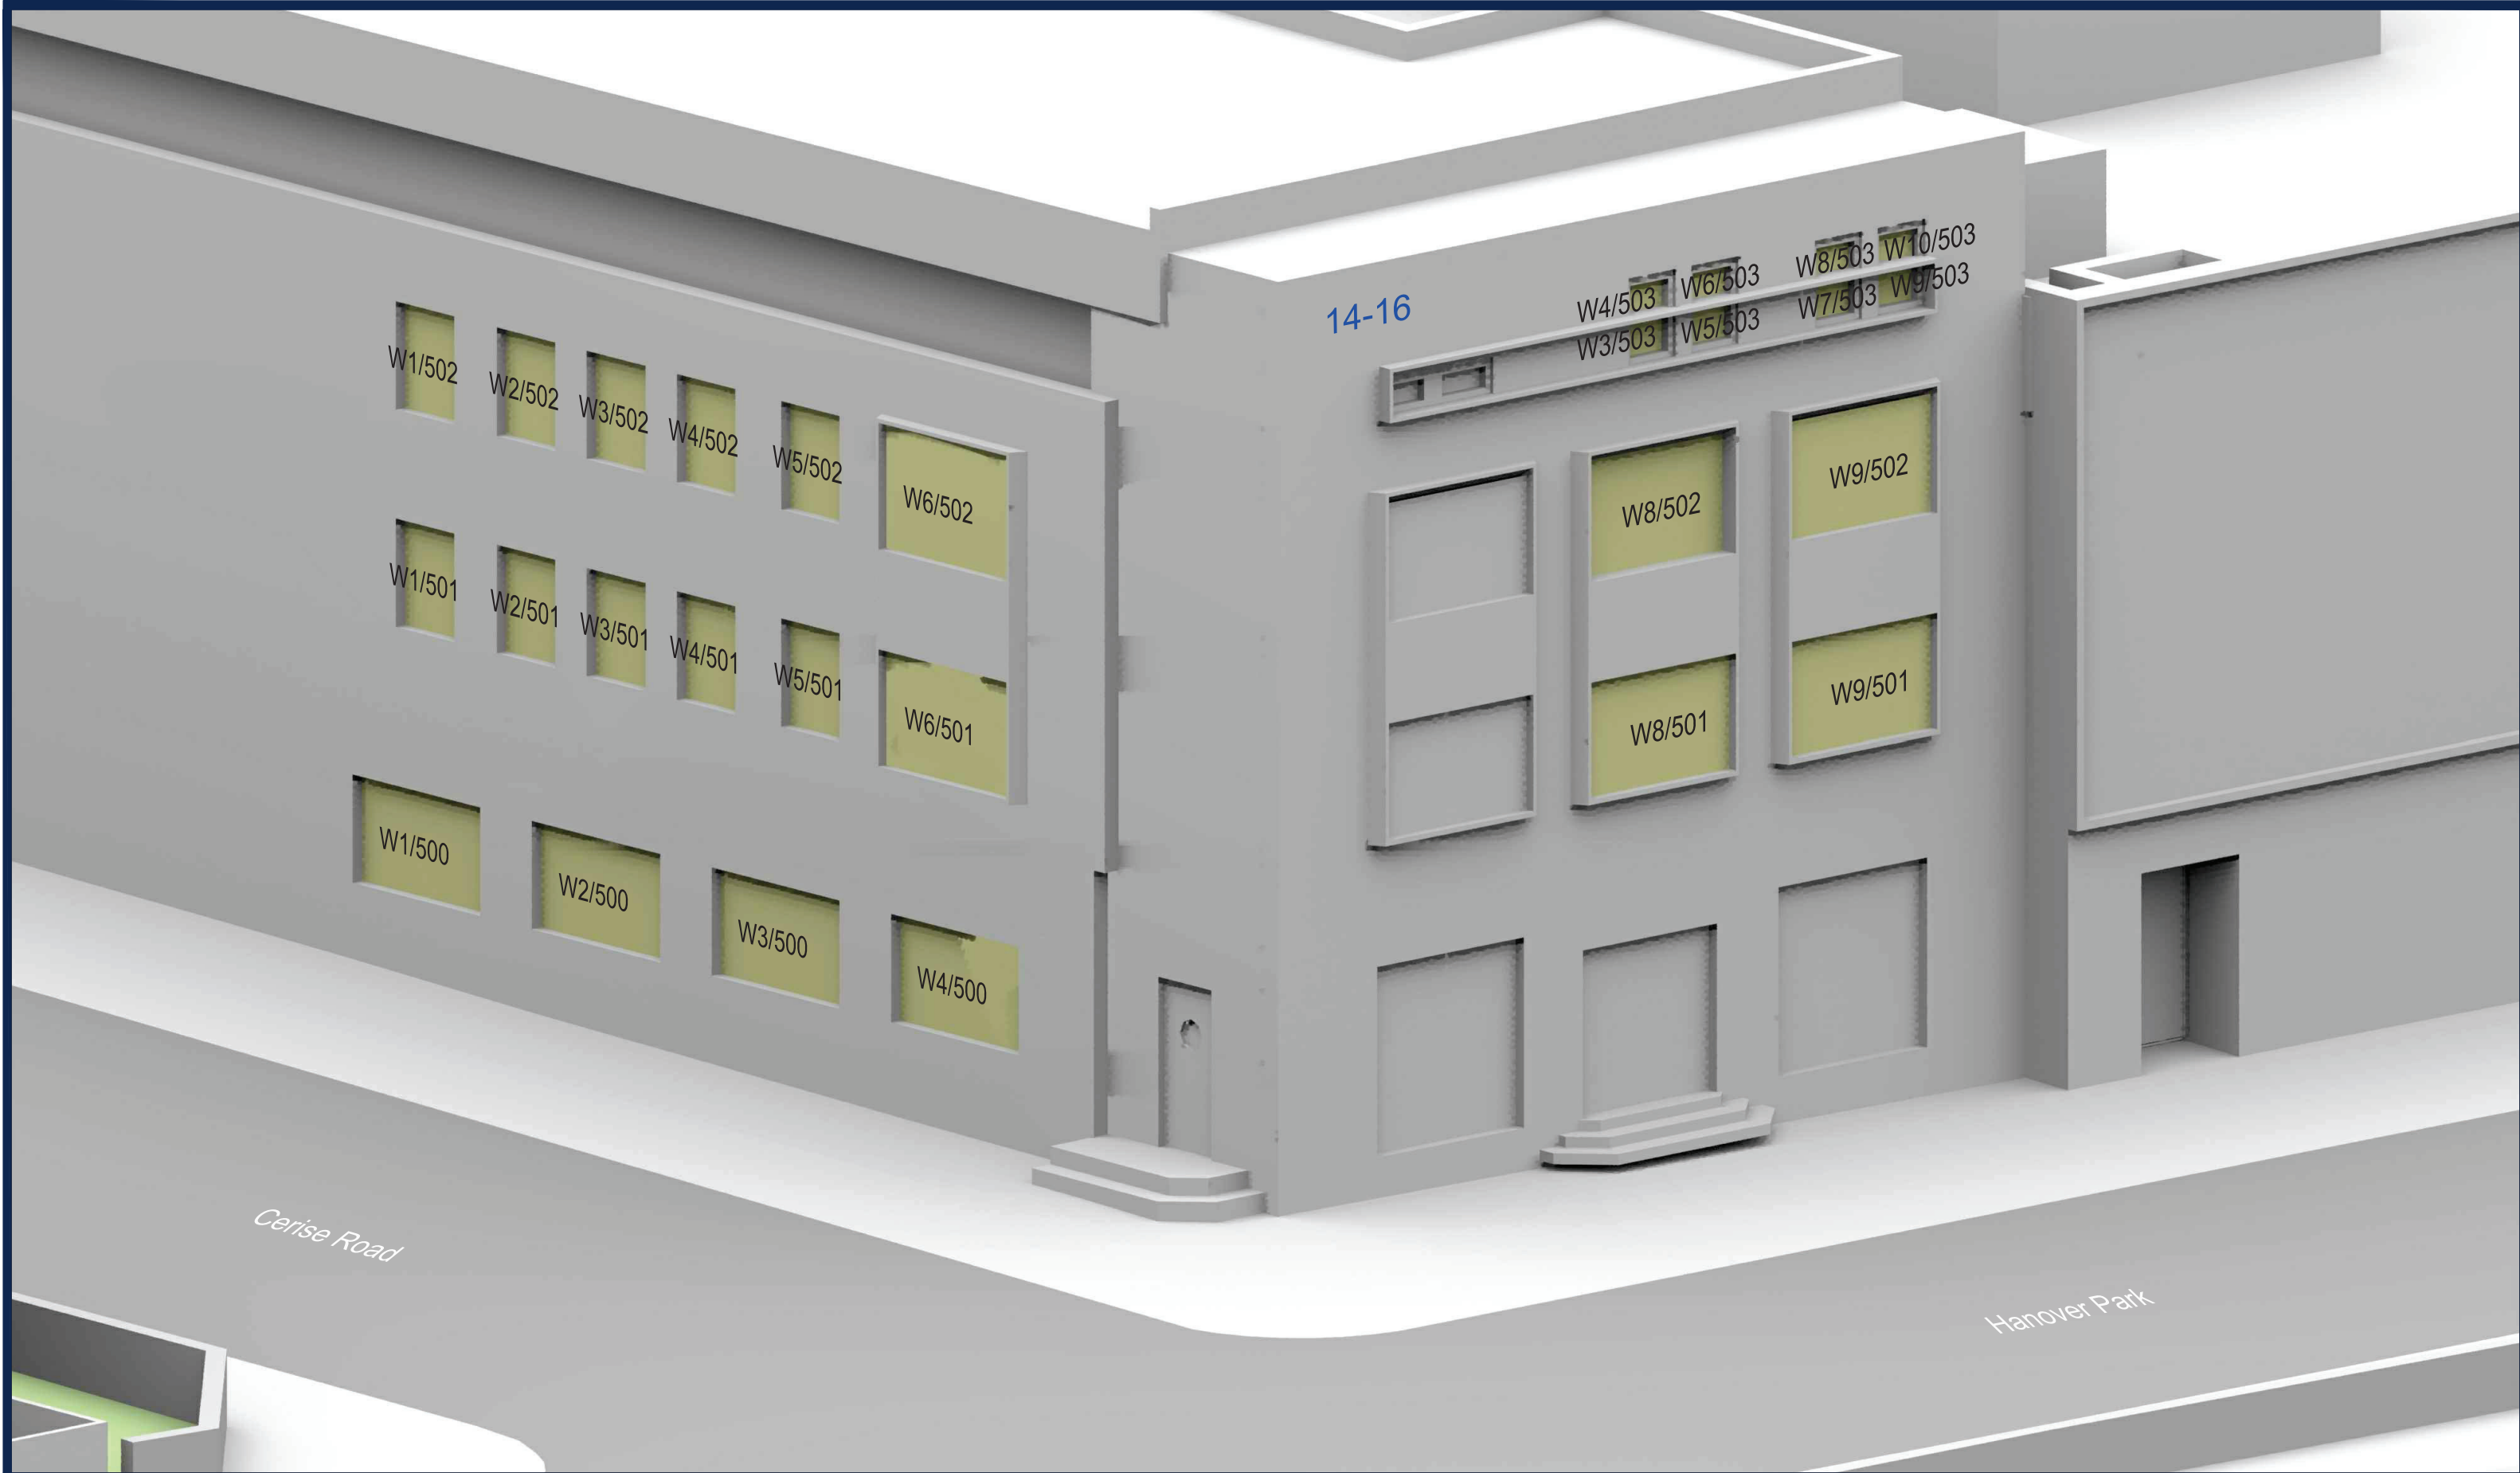

Sources: Zmapping Ltd
3D surroundings Model (29/04/21 - 2019 Data)

Survey Info (received 10/02/22)
10042-02.rvt

dRMM Studio
Proposed 3D Model (received 24/04/24)
ASCP-DRM-ZZ-ZZ-M3-A-001500.rvt

Key:

Project: Aylesham Centre
Peckham

Title: Window Location
14-16, Hanover Park

Scheme Confirmed:	Date:	Drawn By:	Scale:	Date:	Dwg No:	Rel:
-	-	SR	NTS @A3	Jun 24	P2713/WM/08	30





Sources: Zmapping Ltd
3D surroundings Model (29/04/21 - 2019 Data)

Survey Info (received 10/02/22)
10042-02.rvt

dRMM Studio
Proposed 3D Model (received 24/04/24)
ASCP-DRM-ZZ-ZZ-M3-A-001500.rvt

Key:

Project: Aylesham Centre
Peckham

Title: Window Location
20, 22, 22a and 24 Rye Lane

Scheme Confirmed:

Date:

Drawn By:
SR

Scale:
NTS @A3

Date:
Jun 24

Dwg No:
P2713/WM/09

Rel:
30





Sources: Zmapping Ltd
3D surroundings Model (29/04/21 - 2019 Data)

Survey Info (received 10/02/22)
10042-02.rvt

dRMM Studio
Proposed 3D Model (received 24/04/24)
ASCP-DRM-ZZ-ZZ-M3-A-001500.rvt

Key:

Project: Aylesham Centre
Peckham

Title: Window Location
43 and 45 Rye Lane

Scheme Confirmed:

-

Date:

-

Drawn By:
SR

Scale:
NTS @A3

Date:
Jun 24

Dwg No:
P2713/WM/10

Rel:
30





Sources: Zmapping Ltd
3D surroundings Model (29/04/21 - 2019 Data)

Survey Info (received 10/02/22)
10042-02.rvt

dRMM Studio
Proposed 3D Model (received 24/04/24)
ASCP-DRM-ZZ-ZZ-M3-A-001500.rvt

Key:

Project: Aylesham Centre
Peckham

Title: Window Location

4, 6, 8-10, 12-12a, 14-16, 18 and 18a-18b Rye Lane

Scheme Confirmed: -

Date: -

Drawn By: SR

Scale: NTS @A3

Date: Jun 24

Dwg No: P2713/WM/11

Rel: 30





Sources: Zmapping Ltd
3D surroundings Model (29/04/21 - 2019 Data)

Survey Info (received 10/02/22)
10042-02.rvt

dRMM Studio
Proposed 3D Model (received 24/04/24)
ASCP-DRM-ZZ-ZZ-M3-A-001500.rvt

Key:

Project: Aylesham Centre
Peckham

Title: Window Location

2 Rye Lane

1-2, 3, 4 and 5 Central Buildings

Scheme Confirmed:

-

Date:

-

Drawn By:

SR

Scale:

NTS @A3

Date:

Jun 24

Dwg No:

P2713/WM/12

Rel:

30

