Refer to drawing P21673-00-001-GIL-0101
P21673-00-001-GIL-0120

Refer to drawing P21673-00-001-GIL-0102
P21673-00-001-GIL-0121

rev	details	by	date
P01	For Planning	TC	05.06.2024

Legend

- Planning Application Site Boundary
- Rubber paving to play area
- Granite kerb to service route, loading bays and car parking
- Colourful feature seating element
- Amphitheater seating to match colourful seating element materiality
- Timber bench
- Picnic bench
- Moveable table and chairs to retail spill out
- Abstract flower benches
- Cycle stands
- Bollard
- Indicative natural play elements with natural materials
- Table Tennis
- Indicative rock play element
- Water jet feature
- Catenary Lighting
- Shrub and perennial planting
- Lawn
- Climbing plants
- Existing tree to be retained
- Proposed tree
- Proposed Tree Plan
- Moveable planters with perennial planting

N

Notes

1.0 Do not scale from drawing, use figured dimensions only
1.1 All dimensions to be checked onsite
1.2 This drawing to be read in conjunction with all other Gillespies drawings and specifications
1.3 Illustrative details of works to Hanover Park and McKerell Road (outside of the planning application site boundary) are shown within the Design and Access Statement

Ordinance Information shown is reproduced from Ordinance Survey material with the permission of Ordinance Survey on behalf of the Controller of Her Majesty's Stationary Office @ Crown Copyright. Unauthorised reproduction infringes Crown Copyright and may lead to prosecution or civil proceedings. License No. 1000 17362

Project title
AYLESHAM CENTRE

Drawing title
Ground Floor General Arrangement Plan

Drawing status	Scale	Drawn
FOR PLANNING	1:500 @ A1	MH
	Date: 23.04.20024	Checked: NM
Drawing number		Revision
P21673-00-001-GIL-0100		P01

Client
Berkeley Homes

Gillespies
1 St John's Square, London EC1M 4DH
P: 020 7253 2929 E: design.london@gillespies.co.uk

© copyright GILLESPIES LLP, all rights reserved

R:\P21673-00-001 Aylesham Centre\Drawings\01 Design\CAD\100 Series\P21673-00-001-GIL-0100 Ground Floor General Arrangement Plan.dwg

Refer to drawing P21673-00-001-GIL-0102

Legend

- Planning Application Site Boundary
- Large format insitu concrete 2m x 1m
- Permeable concrete block paving For more detailed information on colour mix, refer to Paving Strategy in the Landscape DAS
- Permeable concrete block paving to Garden Walk curved paving accents
- Permeable concrete block paving to Garden Walk feature flowers
- Permeable concrete block paving to Peckham Yards feature flowers
- Permeable concrete block paving to F&B retail spill out spaces
- Permeable concrete block mix to cycle parking
- Porcelain paving to private amenity terraces
- Rubber paving to play area
- Granite kerb to service route, loading bays and car parking
- Colourful feature seating element
- Amphitheater seating to match colourful seating element materiality
- Timber bench
- Picnic bench
- Moveable table and chairs to retail spill out
- Abstract flower benches
- Cycle stands
- Bollard
- Indicative natural play elements with natural materials
- Indicative rock play element
- Water jet feature
- Table Tennis
- Catenary Lighting
- Shrub and perennial planting
- Lawn
- Climbing plants
- Existing tree to be retained
- Proposed tree
- Proposed Tree in planter
- Moveable Planters with Perennial Planting

Refer to drawing P21673-00-001-GIL-0102

rev	details	by	date
P01	For Planning	TC	05.06.2024

Notes

1.0 Do not scale from drawing, use figured dimensions only
1.1 All dimensions to be checked onsite
1.2 This drawing to be read in conjunction with all other Gillespies drawings and specifications
1.3 Illustrative details of works to Hanover Park and McKerell Road (outside of the planning application site boundary) are shown within the Design and Access Statement

Ordinance Information shown is reproduced from Ordinance Survey material with the permission of Ordinance Survey on behalf of the Controller of Her Majesty's Stationary Office @ Crown Copyright. Unauthorised reproduction infringes Crown Copyright and may lead to prosecution or civil proceedings. License No. 1000 17362

N

Project title
AYLESHAM CENTRE

Drawing title
Ground Floor General Arrangement Plan Sheet 1

© copyright GILLESPIES LLP, all rights reserved

Drawing number
P21673-00-001-GIL-0101

Drawing Status: FOR PLANNING
Revision: P01

Date	Scale	Drawn	Checked
23.04.2024	1:250 @ A1	MH	NM

© copyright GILLESPIES LLP, all rights reserved

Client
Berkeley Homes

Gillespies
1 St John's Square, London EC1M 4DH
P: 020 7253 2929 E: design.london@gillespies.co.uk

R:\P21673-00-001 Aylesham Centre\Drawings\01 Design\CAD\100 Series\P21673-00-001-GIL-0101 Ground Floor General Arrangement Plan sheet 01 1-250.dwg

Refer to drawing P21673-00-001-GIL-0101

Refer to drawing P21673-00-001-GIL-0101

Legend

- Planning Application Site Boundary
- Large format insitu concrete 2m x 1m
- Permeable concrete block paving For more detailed information on colour mix, refer to Paving Strategy in the Landscape DAS
- Permeable concrete block paving to Garden Walk curved paving accents
- Permeable concrete block paving to Garden Walk feature flowers
- Permeable concrete block paving to Peckham Yards feature flowers
- Permeable concrete block paving to F&B retail spill out spaces
- Permeable concrete block mix to cycle parking
- Porcelain paving to private amenity terraces
- Rubber paving to play area
- Granite kerb to service route, loading bays and car parking
- Colourful feature seating element
- Amphitheater seating to match colourful seating element materiality
- Timber bench
- Picnic bench
- Moveable table and chairs to retail spill out
- Abstract flower benches
- Cycle stands
- Bollard
- Indicative natural play elements with natural materials
- Indicative rock play element
- Water jet feature
- Table Tennis
- Catenary Lighting
- Shrub and perennial planting
- Lawn
- Climbing plants
- Existing tree to be retained
- Proposed tree
- Proposed Tree in planter
- Moveable Planters with Perennial Planting

rev	details	by	date
P01	For Planning	TC	05.06.2024

Notes

1.0 Do not scale from drawing, use figured dimensions only
1.1 All dimensions to be checked onsite
1.2 This drawing to be read in conjunction with all other Gillespies drawings and specifications
1.3 Illustrative details of works to Hanover Park and McKerell Road (outside of the planning application site boundary) are shown within the Design and Access Statement

Ordinance Information shown is reproduced from Ordinance Survey material with the permission of Ordinance Survey on behalf of the Controller of Her Majesty's Stationary Office @ Crown Copyright. Unauthorised reproduction infringes Crown Copyright and may lead to prosecution or civil proceedings. License No. 1000 17362

N

Project title
AYLESHAM CENTRE

Drawing title
Ground Floor General Arrangement Plan Sheet 2

© copyright GILLESPIES LLP, all rights reserved

Drawing number
P21673-00-001-GIL-0102

Drawing Status	Revision
FOR PLANNING	P01

Date	Scale	Drawn	Checked
23.04.2024	1:250 @ A1	MH	NM

© copyright GILLESPIES LLP, all rights reserved

Client
Berkeley Homes

Gillespies
1 St John's Square, London EC1M 4DH
P: 020 7253 2929 E: design.london@gillespies.co.uk

R:\P21673-00-001 Aylesham Centre\Drawings\01 Design\CAD\100 Series\P21673-00-001-GIL-0102 Ground Floor General Arrangement Plan sheet 02 1-250.dwg

Refer to drawing P21673-00-001-GIL-0111
P21673-00-001-GIL-0130

Refer to drawing P21673-00-001-GIL-0112
P21673-00-001-GIL-0131

Sta

TCB

8.3m

Posts

TCBs

4

rev	details	by	date
P01	For Planning	TC	05.06.2024

Legend

- Resin bound paving Colour mix 1
- Resin bound paving Colour mix 2
- Porcelain tile paving to private amenity spaces
- Stepping stones to private amenity spaces
- Gravel maintenance strip
- Moveable table and chairs
- Group dining table
- Work from home pods
- Small lounger seating
- Picnic seating
- Timber bench seating
- Low fence and gate to private amenity terraces
- Indicative prescriptive play elements
- Play teepee
- Indicative natural play elements
- Proposed tree
- Intensive Green Roof (Perennial and Shrub) Planting
- Intensive Green Roof (hedge planting)
- Lawn
- Biodiversity Roofs

N

Notes

1.0 Do not scale from drawing, use figured dimensions only
1.1 All dimensions to be checked onsite
1.2 This drawing to be read in conjunction with all other Gillespies drawings and specifications
1.3 Illustrative details of works to Hanover Park and McKerell Road (outside of the planning application site boundary) are shown within the Design and Access Statement

Ordinance Information shown is reproduced from Ordinance Survey material with the permission of Ordinance Survey on behalf of the Controller of Her Majesty's Stationary Office @ Crown Copyright. Unauthorised reproduction infringes Crown Copyright and may lead to prosecution or civil proceedings. License No. 1000 17362

Project title
AYLESHAM CENTRE

Drawing title
Upper Levels General Arrangement Plan

Drawing status	Scale	Drawn
FOR PLANNING	1:500 @ A1	MH
	Date: 23.04.20024	Checked: NM
Drawing number		Revision
P21673-00-001-GIL-0110		P01

Client
Berkeley Group
Berkeley Homes

Gillespies
1 St John's Square, London EC1M 4DH
P: 020 7253 2929 E: design.london@gillespies.co.uk

© copyright GILLESPIES LLP, all rights reserved

R:\P21673-00-001 Aylesham Centre\Drawings\01 Design\CAD\100 Series\P21673-00-001-GIL-0110 Upper Levels General Arrangement Plan.dwg

Refer to drawing P21673-00-001-GIL-0112

Legend

- Resin bound paving Colour mix 1
- Resin bound paving Colour mix 2
- Porcelain tile paving to private amenity spaces
- Stepping stones to private amenity spaces
- Gravel maintenance strip
- Moveable table and chairs
- Group dining table
- Work from home pods
- Small lounger seating
- Picnic seating
- Timber bench seating
- Low fence and gate to private amenity terraces
- Indicative prescriptive play elements
- Play teepee
- Indicative natural play elements
- Proposed tree
- Intensive Green Roof (Perennial and Shrub) Planting
- Intensive Green Roof (hedge planting)
- Lawn
- Biodiversity Roofs

Refer to drawing P21673-00-001-GIL-0112

rev	details	by	date
P01	For Planning	TC	05.06.2024

Notes

1.0 Do not scale from drawing, use figured dimensions only
1.1 All dimensions to be checked onsite
1.2 This drawing to be read in conjunction with all other Gillespies drawings and specifications
1.3 Illustrative details of works to Hanover Park and McKerell Road (outside of the planning application site boundary) are shown within the Design and Access Statement

Ordinance Information shown is reproduced from Ordinance Survey material with the permission of Ordinance Survey on behalf of the Controller of Her Majesty's Stationary Office @ Crown Copyright. Unauthorised reproduction infringes Crown Copyright and may lead to prosecution or civil proceedings. License No. 1000 17362

N

5

Project title
AYLESHAM CENTRE

Drawing title
Upper Levels General Arrangement Plan Sheet 1

© copyright GILLESPIES LLP, all rights reserved

Drawing number
P21673-00-001-GIL-0111

Drawing Status: FOR PLANNING
Revision: P01

Date	Scale	Drawn	Checked
23.04.2024	1:250 @ A1	MH	NM

© copyright GILLESPIES LLP, all rights reserved

Client
Berkeley Homes

Berkeley Group

Gillespies
1 St John's Square, London EC1M 4DH
P: 020 7253 2929 E: design.london@gillespies.co.uk

R:\P21673-00-001 Aylesham Centre\Drawings\01 Design\CAD\100 Series\P21673-00-001-GIL-0111 Upper Levels General Arrangement Plan sheet 01 1-250.dwg

Refer to drawing P21673-00-001-GIL-0111

Legend

- Resin bound paving Colour mix 1
- Resin bound paving Colour mix 2
- Porcelain tile paving to private amenity spaces
- Stepping stones to private amenity spaces
- Gravel maintenance strip
- Moveable table and chairs
- Group dining table
- Work from home pods
- Small lounger seating
- Picnic seating
- Timber bench seating
- Low fence and gate to private amenity terraces
- Indicative prescriptive play elements
- Play teepee
- Indicative natural play elements
- Proposed tree
- Intensive Green Roof (Perennial and Shrub) Planting
- Intensive Green Roof (hedge planting)
- Lawn
- Biodiversity Roofs

Refer to drawing P21673-00-001-GIL-0111

rev	details	by	date
P01	For Planning	TC	05.06.2024

Notes

1.0 Do not scale from drawing, use figured dimensions only
1.1 All dimensions to be checked onsite
1.2 This drawing to be read in conjunction with all other Gillespies drawings and specifications
1.3 Illustrative details of works to Hanover Park and McKerell Road (outside of the planning application site boundary) are shown within the Design and Access Statement

Ordinance Information shown is reproduced from Ordinance Survey material with the permission of Ordinance Survey on behalf of the Controller of Her Majesty's Stationary Office @ Crown Copyright. Unauthorised reproduction infringes Crown Copyright and may lead to prosecution or civil proceedings. License No. 1000 17362

N

Project title
AYLESHAM CENTRE

Drawing title
Upper Levels General Arrangement Plan Sheet 2

© copyright GILLESPIES LLP, all rights reserved

Drawing number
P21673-00-001-GIL-0112

Drawing Status: FOR PLANNING
Revision: P01

Date	Scale	Drawn	Checked
23.04.2024	1:250 @ A1	MH	NM

© copyright GILLESPIES LLP, all rights reserved

Client
Berkeley Homes

Gillespies
1 St John's Square, London EC1M 4DH
P: 020 7253 2929 E: design.london@gillespies.co.uk

R:\P21673-00-001 Aylesham Centre\Drawings\01 Design\CAD\100 Series\P21673-00-001-GIL-0112 Upper Levels General Arrangement Plan sheet 02 1-250.dwg

Refer to drawing P21673-00-001-GIL-0121

Legend

Aylesham Gardens
Shrub layer to provide structure and height with an ornamental herbaceous layer beneath and geophytes (bulbs) to provide seasonal interest.

Raingarden
Rain gardens to capture rainwater runoff from the adjacent hard standing as part of the scheme's Sustainable Urban Drainage network. Both native (to the UK) and adapted plant species are specified to cope with both dry and wet conditions and create spatial complexity to support biodiversity.

Urban Orchard
A mixture of edible fruits shrubs and meadow-like planting with grasses and herbaceous perennials.

Woodland
Chosen species to complement the associated Woodland tree typology and to provide a native (to the UK) shrub understory and ground cover to the woodland habitat.

Garden Walk
Shrub layer to provide structure and height with an ornamental herbaceous layer beneath to add dynamism, including geophytes (bulbs) to provide seasonal interest. Colour palette to be a muted white, cream, and pale yellow to create a calm environment.

Lawn
High quality turf

Urban Orchard Trees

Street Trees

Magnolia Grove Trees

Dogwood Dell Trees

Refer to drawing P21673-00-001-GIL-0121

Note:
Soil volumes to be calculated on the following minimums:
- Large Trees, Girth 35-40cm, Soil volume: 25m^3 (can be reduced if shared via tree trenches)
- Medium Trees, Girth 30-35cm, Soil volume: 15m^3 (can be reduced if shared via tree trenches)
- Small Trees, Height 5-4.5m, Spread 2-3m, Soil volume: 10m^3 (can be reduced if shared via tree trenches)

rev	details	by	date
P01	For Planning	TC	05.06.2024

Notes

1.0 Do not scale from drawing, use figured dimensions only
1.1 All dimensions to be checked onsite
1.2 This drawing to be read in conjunction with all other Gillespies drawings and specifications
1.3 Illustrative details of works to Hanover Park and McKerell Road (outside of the planning application site boundary) are shown within the Design and Access Statement

Ordinance Information shown is reproduced from Ordinance Survey material with the permission of Ordinance Survey on behalf of the Controller of Her Majesty's Stationary Office @ Crown Copyright. Unauthorised reproduction infringes Crown Copyright and may lead to prosecution or civil proceedings. License No. 1000 17362

N

Project title
AYLESHAM CENTRE

Drawing title
Ground Floor Softworks Plan Sheet 1

© copyright GILLESPIES LLP, all rights reserved

Drawing number
P21673-00-001-GIL-0120

Drawing Status: FOR PLANNING
Revision: P01

Date	Scale	Drawn	Checked
23.04.2024	1:250 @ A1	MH	NM

© copyright GILLESPIES LLP, all rights reserved

Client
Berkeley Homes

Gillespies
1 St John's Square, London EC1M 4DH
P: 020 7253 2929 E: design.london@gillespies.co.uk

R:\P21673-00-001 Aylesham Centre\Drawings\01 Design\CAD\100 Series\P21673-00-001-GIL-0120 Ground Floor Softworks Plan sheet 01 1-250.dwg

Refer to drawing P21673-00-001-GIL-0120

Smoke Vent Room Vent

Legend

Aylesham Gardens
Shrub layer to provide structure and height with an ornamental herbaceous layer beneath and geophytes (bulbs) to provide seasonal interest.

Raingarden
Rain gardens to capture rainwater runoff from the adjacent hard standing as part of the scheme's Sustainable Urban Drainage network. Both native (to the UK) and adapted plant species are specified to cope with both dry and wet conditions and create spatial complexity to support biodiversity.

Urban Orchard
A mixture of edible fruits shrubs and meadow-like planting with grasses and herbaceous perennials.

Woodland
Chosen species to complement the associated Woodland tree typology and to provide a native (to the UK) shrub understory and ground cover to the woodland habitat.

Garden Walk
Shrub layer to provide structure and height with an ornamental herbaceous layer beneath to add dynamism, including geophytes (bulbs) to provide seasonal interest. Colour palette to be a muted white, cream, and pale yellow to create a calm environment.

Lawn
High quality turf

Urban Orchard Trees

Street Trees

Magnolia Grove Trees

Dogwood Dell Trees

Note:
Soil volumes to be calculated on the following minimums:
- Large Trees, Girth 35-40cm, Soil volume: 25m^3 (can be reduced if shared via tree trenches)
- Medium Trees, Girth 30-35cm, Soil volume: 15m^3 (can be reduced if shared via tree trenches)
- Small Trees, Height 5-4.5m, Spread 2-3m, Soil volume: 10m^3 (can be reduced if shared via tree trenches)

Refer to drawing P21673-00-001-GIL-0120

rev	details	by	date
P01	For Planning	TC	05.06.2024

Notes

1.0 Do not scale from drawing, use figured dimensions only
1.1 All dimensions to be checked onsite
1.2 This drawing to be read in conjunction with all other Gillespies drawings and specifications
1.3 Illustrative details of works to Hanover Park and McKerell Road (outside of the planning application site boundary) are shown within the Design and Access Statement

Ordinance Information shown is reproduced from Ordinance Survey material with the permission of Ordinance Survey on behalf of the Controller of Her Majesty's Stationary Office @ Crown Copyright. Unauthorised reproduction infringes Crown Copyright and may lead to prosecution or civil proceedings. License No. 1000 17362

N

Project title
AYLESHAM CENTRE

Drawing title
Ground Floor Softworks Plan Sheet 1 of 2

© copyright GILLESPIES LLP, all rights reserved

Drawing number
P21673-00-001-GIL-0121

Drawing Status: FOR PLANNING
Revision: P01

Date	Scale	Drawn	Checked
23.04.2024	1:250 @ A1	MH	NM

© copyright GILLESPIES LLP, all rights reserved

Client
Berkeley Homes

Gillespies
1 St John's Square, London EC1M 4DH
P: 020 7253 2929 E: design.london@gillespies.co.uk

R:\P21673-00-001 Aylesham Centre\Drawings\01 Design\CAD\100 Series\P21673-00-001-GIL-0121 Ground Floor Softworks Plan sheet 02 1-250.dwg

Refer to drawing P21673-00-001-GIL-0131

Legend

Residential Communal Gardens
This mix provides ecological habitat whilst providing ornamental value for the residents. It is suited to part shade to sunny conditions with herbaceous flower-rich species adding year-round colour whilst the geophytes (bulbs) provide seasonal variation.

Biodiversity Meadow Roof Panting
A mix of brown and green roofs with biodiverse wildflower meadow planting will be incorporated on-Site across the buildings. Depressions in the terrain of the brown and green roofs, as well as log and rubble piles will be incorporated into order to provide bird washes and habitats for invertebrates.

Lawn
High quality turf

Podium / Roof Garden Trees

Refer to drawing P21673-00-001-GIL-0131

Note:
Soil volumes to be calculated on the following minimums:
- Large Trees, Girth 35-40cm, Soil volume: 25m^3 (can be reduced if shared via tree trenches)
- Medium Trees, Girth 30-35cm, Soil volume: 15m^3 (can be reduced if shared via tree trenches)
- Small Trees, Height 5-4.5m, Spread 2-3m, Soil volume: 10m^3 (can be reduced if shared via tree trenches)

rev	details	by	date
P01	For Planning	TC	05.06.2024

Notes

1.0 Do not scale from drawing, use figured dimensions only
1.1 All dimensions to be checked onsite
1.2 This drawing to be read in conjunction with all other Gillespies drawings and specifications
1.3 Illustrative details of works to Hanover Park and McKerell Road (outside of the planning application site boundary) are shown within the Design and Access Statement

Ordinance Information shown is reproduced from Ordinance Survey material with the permission of Ordinance Survey on behalf of the Controller of Her Majesty's Stationary Office @ Crown Copyright. Unauthorised reproduction infringes Crown Copyright and may lead to prosecution or civil proceedings. License No. 1000 17362

N

Project title
AYLESHAM CENTRE

Drawing title
Upper Levels Softworks Plan Sheet 1

© copyright GILLESPIES LLP, all rights reserved

Drawing number
P21673-00-001-GIL-0130

Drawing Status	Revision
FOR PLANNING	P01

Date	Scale	Drawn	Checked
23.04.2024	1:250 @ A1	MH	NM

© copyright GILLESPIES LLP, all rights reserved

Client
Berkeley Homes

Berkeley Group

Gillespies
1 St John's Square, London EC1M 4DH
P: 020 7253 2929 E: design.london@gillespies.co.uk

R:\P21673-00-001 Aylesham Centre\Drawings\01 Design\CAD\100 Series\P21673-00-001-GIL-0130 Upper Levels Softworks Plan sheet 01 1-250.dwg

Refer to drawing P21673-00-001-GIL-0130

Legend

Residential Communal Gardens
This mix provides ecological habitat whilst providing ornamental value for the residents. It is suited to part shade to sunny conditions with herbaceous flower-rich species adding year-round colour whilst the geophytes (bulbs) provide seasonal variation.

Biodiversity Meadow Roof Panting
A mix of brown and green roofs with biodiverse wildflower meadow planting will be incorporated on-Site across the buildings. Depressions in the terrain of the brown and green roofs, as well as log and rubble piles will be incorporated into order to provide bird washes and habitats for invertebrates.

Lawn
High quality turf

Podium / Roof Garden Trees

Refer to drawing P21673-00-001-GIL-0130

Note:
Soil volumes to be calculated on the following minimums:
- Large Trees, Girth 35-40cm, Soil volume: 25m^3 (can be reduced if shared via tree trenches)
- Medium Trees, Girth 30-35cm, Soil volume: 15m^3 (can be reduced if shared via tree trenches)
- Small Trees, Height 5-4.5m, Spread 2-3m, Soil volume: 10m^3 (can be reduced if shared via tree trenches)

rev	details	by	date
P01	For Planning	TC	05.06.2024

Notes

1.0 Do not scale from drawing, use figured dimensions only
1.1 All dimensions to be checked onsite
1.2 This drawing to be read in conjunction with all other Gillespies drawings and specifications
1.3 Illustrative details of works to Hanover Park and McKerell Road (outside of the planning application site boundary) are shown within the Design and Access Statement

Ordinance Information shown is reproduced from Ordinance Survey material with the permission of Ordinance Survey on behalf of the Controller of Her Majesty's Stationary Office @ Crown Copyright. Unauthorised reproduction infringes Crown Copyright and may lead to prosecution or civil proceedings. License No. 1000 17362

N

Project title
AYLESHAM CENTRE

Drawing title
Upper Levels Softworks Plan Sheet 2

© copyright GILLESPIES LLP, all rights reserved

Drawing number
P21673-00-001-GIL-0131

Drawing Status	Revision
FOR PLANNING	P01


Date	Scale	Drawn	Checked
23.04.2024	1:250 @ A1	MH	NM

© copyright GILLESPIES LLP, all rights reserved


Client
Berkeley Homes

Gillespies
1 St John's Square, London EC1M 4DH
P: 020 7253 2929 E: design.london@gillespies.co.uk


R:\P21673-00-001 Aylesham Centre\Drawings\01 Design\CAD\100 Series\P21673-00-001-GIL-0131 Upper Levels Softworks Plan sheet 02 1-250.dwg

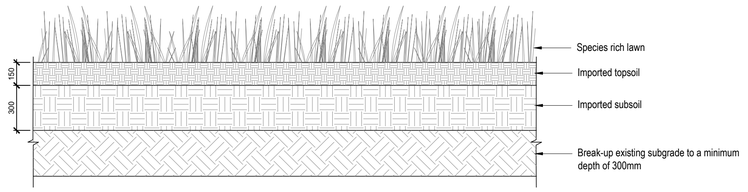


01 0400 Typical Ornamental Planting to Ground Floor
Scale 1: 20 @A1

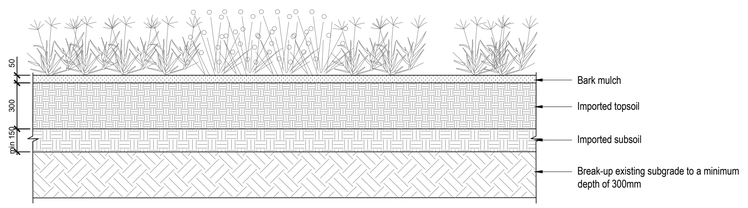


02 0400 Typical Lawn to Ground Floor
Scale 1: 20 @A1

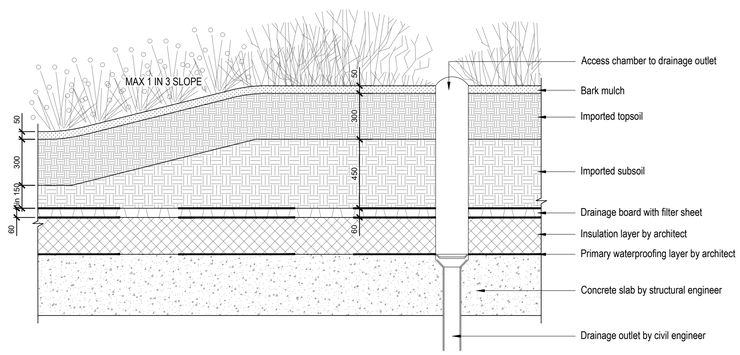


03 0400 Typical Ornamental Planting to Podium Levels
Scale 1: 20 @A1

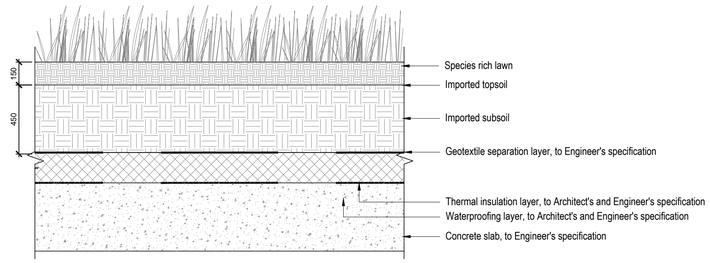

04 0400 Typical Lawn to Podium Levels
Scale 1: 20 @A1

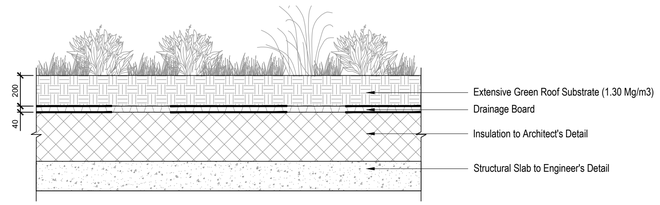

05 0400 Typical Biodiverse Planting to Roof Levels
Scale 1: 20 @A1

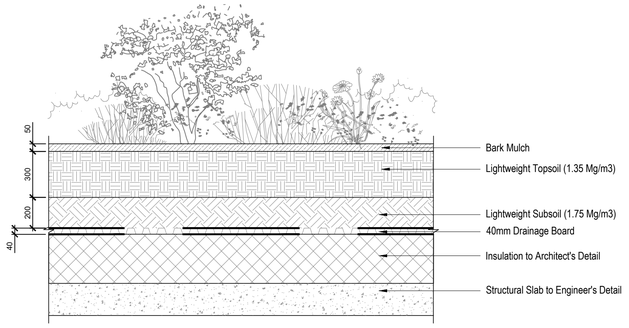

06 0400 Typical Ornamental Planting to Roof Levels
Scale 1: 20 @A1

rev	details	by	date
P01	For Planning	TC	05.06.2024

rev	details	by	date

Notes

1.0 Do not scale from drawing, use figured dimensions only
1.1 All dimensions to be checked onsite
1.2 This drawing to be read in conjunction with all other Gillespies drawings and specifications

Ordinance Information shown is reproduced from Ordinance Survey material with the permission of Ordinance Survey on behalf of the Controller of Her Majesty's Stationary Office @ Crown Copyright. Unauthorised reproduction infringes Crown Copyright and may lead to prosecution or civil proceedings. License No. 1000 17362

Project title
AYLESHAM CENTRE

Drawing title
Typical Planting Cross Sections

Drawing number
P21673-00-001-GIL-0400

Drawing Status: FOR PLANNING
Revision: P01

Date	Scale	Drawn	Checked
22.05.2024	1:20 @ A1	BY	NM


© copyright GILLESPIES LLP, all rights reserved

Client
Berkeley Homes


Gillespies
1 St John's Square, London EC1M 4DH
P: 020 7253 2929 E: design.london@gillespies.co.uk

\\lon-srv-01\ProjectData\P21673-00-001 Aylesham Centre\Drawings\01 Design\CAD\400 Series\P21673-00-001-GIL-0400 Typical Planting Cross Sections.dwg


Note:
Soil volumes to be calculated on the following minimums:
- Large Trees, Girth 35-40cm, Soil volume: 25m³ (can be reduced if shared via tree trenches)
- Medium Trees, Girth 30-35cm, Soil volume: 15m³ (can be reduced if shared via tree trenches)
- Small Trees, Height 5-4.5m, Spread 2-3m, Soil volume: 10m³ (can be reduced if shared via tree trenches)

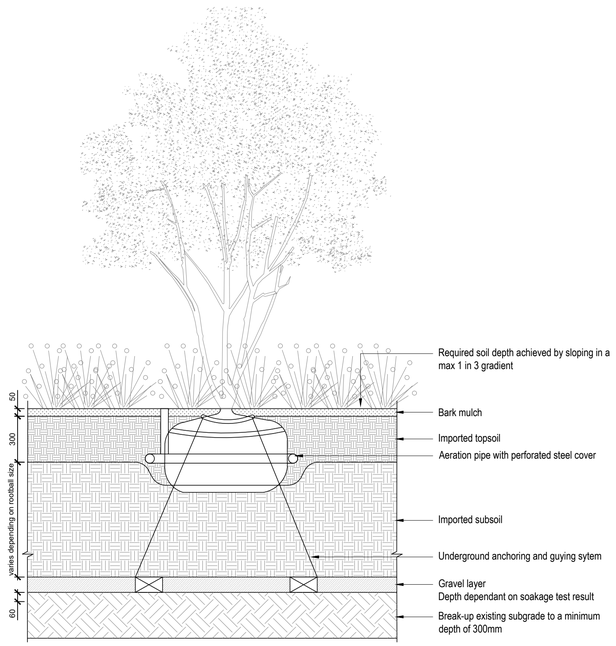


01 401 Typical Tree Pit to Ground Floor
Scale 1: 20 @A1

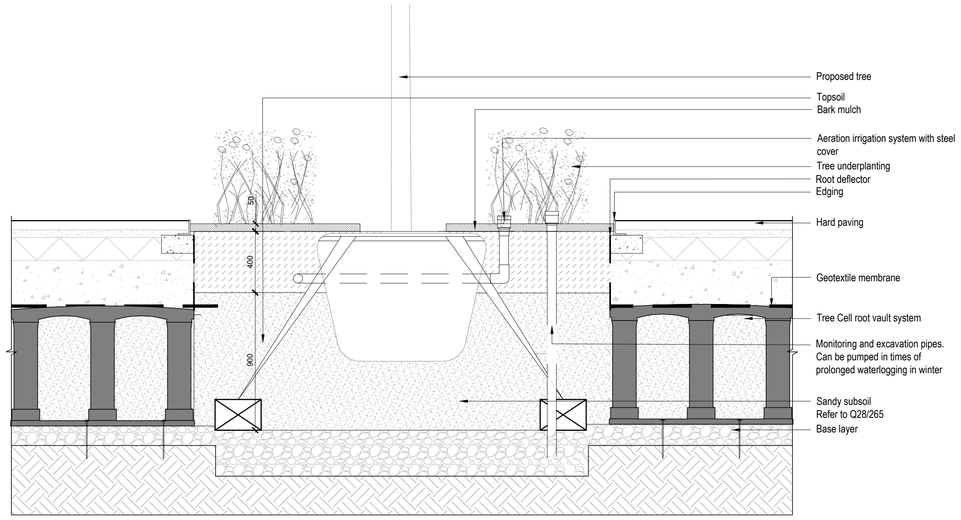

03 0401 Typical Tree Pit to Hard Paving on Ground Floor
Scale 1: 20 @A1

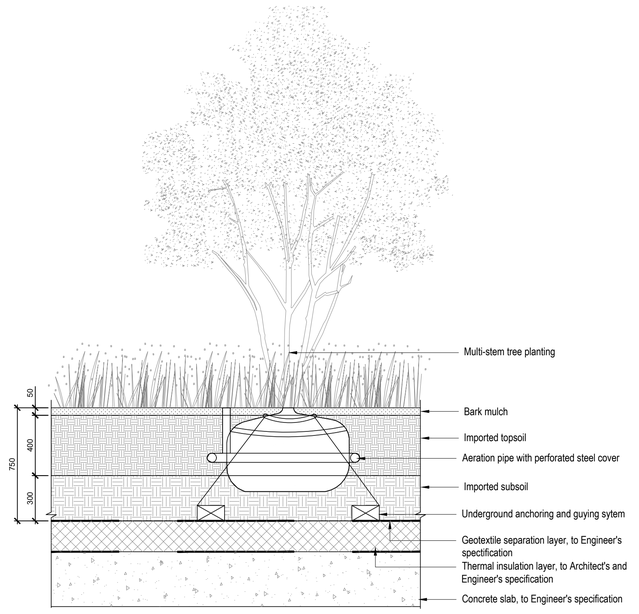

02 401 Typical Small/ Medium Multistem Tree Pit to Podium and Roof Terrace Levels
Scale 1: 20 @A1

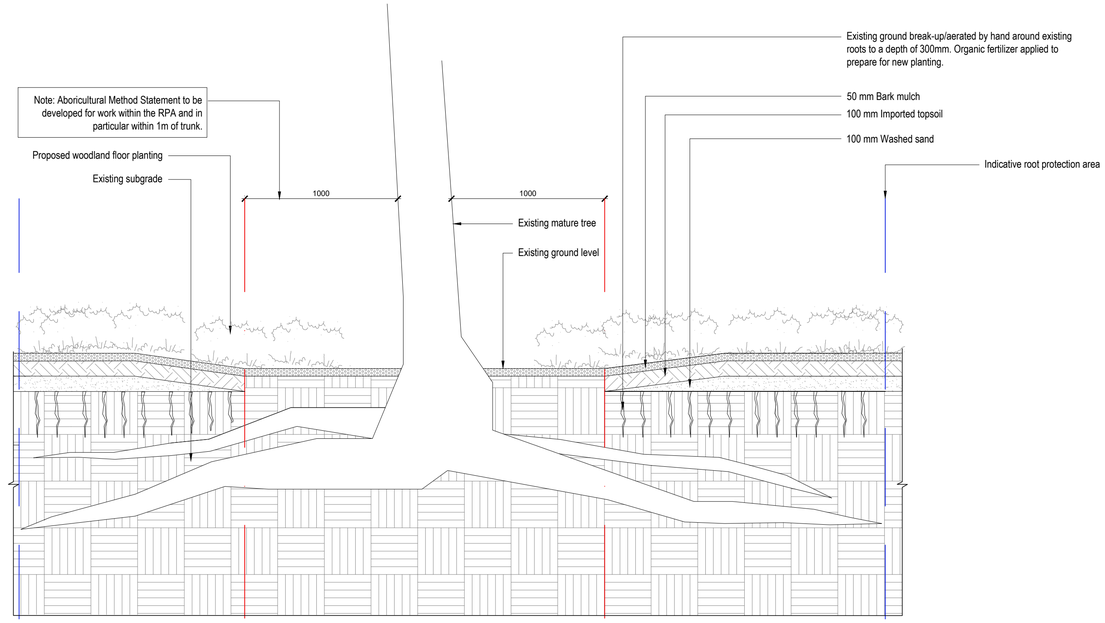

04 0401 Underplanting to Existing Tree Pit
Scale 1: 20 @A1

rev	details	by	date
P01	For Planning	TC	05.06.2024

rev	details	by	date

Notes

1.0 Do not scale from drawing, use figured dimensions only
1.1 All dimensions to be checked onsite
1.2 This drawing to be read in conjunction with all other Gillespies drawings and specifications

Ordinance Information shown is reproduced from Ordinance Survey material with the permission of Ordinance Survey on behalf of the Controller of Her Majesty's Stationary Office @ Crown Copyright. Unauthorised reproduction infringes Crown Copyright and may lead to prosecution or civil proceedings. License No. 1000 17362

Project title
AYLESHAM CENTRE

Drawing title
Typical Tree Pits

Drawing number
P21673-00-001-GIL-0401

Drawing Status: FOR PLANNING
Revision: P01

Date	Scale	Drawn	Checked
22.05.2024	1:20 @ A1	BY	NM

© copyright GILLESPIES LLP, all rights reserved

Client
Berkeley Homes

Gillespies
1 St John's Square, London EC1M 4DH
P: 020 7253 2929 E: design.london@gillespies.co.uk

Drawing Title:	Planting Schedule
Purpose of Issue:	Stage 2

Drawing number:	P21673-00-001-GIL-0500
Revised	

REV	Date	Drawn	CHK
0	22/05/2024	BY-GG	DF

TREES	BOTANICAL NAME	COMMON NAME	FLOWERING PERIOD AND COLOUR	E (Evergreen) - D (Deciduous)	SPECIFICATION	GIRTH / HEIGHT	MATURE HEIGHT	LEAF COLOUR	WILDLIFE VALUE / NATIVE	TOXICITY
T1	*Amelanchier lamarckii*	Snowy Mespilus	inconspicuous	D	Multi stem tree, min 3.5m high, 20-25cm girth each stem, 2-3m wide canopy	4.0-5.0 m high	7-12m height, 4-8m width	green (spring - summer), yellow/ red (autumn)	Plants for Pollinators (RHS) - Non-native	Low
T2	*Magnolia kobus*	Northern Japanese Magnolia	inconspicuous	D	Single stem, 5x transplanted, 2.0-3.0m wide, min. 2.0m clear stems.	5-7m high, 40-45cm girth	7-12m height, 4-8m width	green (spring - summer), yellow/ red (autumn)	Plants for Pollinators (RHS) - Non-native	Low
T3	*Magnolia virginiana*	Beaver Tree	Summer, white	D / Semi E	Single stem, 5x transplanted, 2.0-3.0m wide, min. 2.0m clear stems.	8-9 m high, 50-55 cm girth	7-12m height, 4-8m width	green (all year)	Non-native	Low
T4	*Magnolia tripetala*	Umbrealla Tree	Spring - Summer, White	D	Single stem, 5x transplanted, 2.0-3.0m wide, min. 2.0m clear stems.	8-9 m high, 50-55 cm girth	8-12m height, 4-8m width	green (spring - autumn)	Non-native	Low
T5	*Magnolia loebneri 'Leonard Messel'*	Magnolia 'Leonard Messel'	Spring, Pink	D	Single stem, 5x transplanted, 2.0-3.0m wide, min. 2.0m clear stems.	4-8m high, 40-45cm girth	8-12m height, 4-8m width	green (spring - autumn)	Non-native	Low
T3	*Malus 'Evereste'*	Crab Apple 'Evereste'	inconspicuous	D	Multistem tree, 2.0-3.0 m wide, 5 x transplanted, min 2.0 m clear stems, min 4 developed stems from ground level.	5-7 m high	10m height, 6m width	yellow/ green (spring) green - (summer), red (autumn)	Non-native	Low
T7	*Malus 'Rudolph'*	Crab Apple 'Rudolph'	Spring, Pink	D	Multistem tree, 2.0-3.0 m wide, 5 x transplanted, min 2.0 m clear stems, min 4 developed stems from ground level.	4- 8 m high, 50-55 cm girth	7-12m height, 4-8m width	green (summer), orange/ red (spring), yellow (autumn)	Non-native	Low
T8	*Malus 'Dark Rosaleen'*	Crab Apple	Spring, Pink	D	Multistem tree, 2.0-3.0 m wide, 5 x transplanted, min 2.0 m clear stems, min 4 developed stems from ground level.	4- 6 m high, 40-45 cm girth	8-12m height, 4-8m width	dark green, red	Non-native	Low
T9	*Malus 'Cardinal'*	Apple 'Api'	Spring, Pink - red	D	Multistem tree, 2.0-3.0 m wide, 5 x transplanted, min 2.0 m clear stems, min 4 developed stems from ground level.	4.0-5.0 m high	7-12m height, 4-8m width	green (spring - summer),purple / red (autumn)	Non-native	Low
T10	*Malus × robusta 'Red Sentinel'*	Crab Apple 'Red Sentinel'	Spring, White	D	Multistem tree, 2.0-3.0 m wide, 5 x transplanted, min 2.0 m clear stems, min 4 developed stems from ground level.	4-8m high, 40-45cm girth	8-12m height, 4-8m width	green (spring-autumn)	Non-native	Low
T11	*Cornus mas*	Cornelian Cherry	1-2, Yellow	D	Multistem, 5x transplanted, 2-3m wide	3-4m high	4-7m height / 4-7m spread	Green (Spring - Summer), Yellow, Orange Red (Autumn)	Plants for Pollinators (RHS) - Non-native	Low
T12	*Cornus controversa*	Wedding Cake Tree	5-6, White	D	5 x transplanted, wire rootballed, 1.5-2 m wide, 2-2,5m tall, min 4 stems from ground level and many side branches	2 - 2.5m high	4-8m height, 4-8m width	Green-yellow (spring-autumn)	Non-native	Low
T13	*Cornus kousa var. chinensis*	Chinese dogwood	Summer, white-green-yellow	D	5 x transplanted, wire rootballed, 1.5-2 m wide, 2-2,5m tall, min 4 stems from ground level and many side branches	4-8m high, 40-45cm girth	8-12m height, 4-8m width	green(spring-summer), red-purple(autumn)	Non-native	Low
T14	*Cornus alternifolia*	Wedding Cake Tree	5-6, White	D	5 x transplanted, wire rootballed, 1.5-2 m wide, 2-2,5m tall, min 4 stems from ground level and many side branches	2 - 2.5m high	4-8m height, 4-8m width	green(spring-summer), red-purple(autumn)	Non-native	Low
T15	*Prunus padus*	Bird Cherry	Spring, white	D	Multistem tree, 2.0-3.0 m wide, 5 x transplanted, min 2.0 m clear stems, min 4 developed stems from ground level.	8-9 m high, 50-55 cm girth	8-12m height, 4-8m width	green (spring-autumn)	Non-native	Low
T16	*Acer platanoides 'Cleveland'*	Norway Maple Cleveland	Spring, yellow-green	D	Multistem tree, 1.5-2m wide, 4 x transplanted	8-9 m high, 50-55 cm girth	10-15m height, 8-12m width	yellow/ green (spring)	Non-native	Low
T17	*Ulmus hollandica 'Columella'*	Dutch elm	green	D	Single stem tree, 2m clear stem, rootball	8-9 m high, 50-55 cm girth	15-20m height, 5-10m width	green (spring-autumn)	Non-native	Low
T18	*Tilia cordata 'Greenspire'*	Small-leaved lime 'Greenspire'	7, yellow	D	Single stem tree, 2m clear stem, rootball	50 - 60cm girth	10 - 12m, 5 - 7m width	green (spring - summer), yellow (autumn)	Plants for Pollinators (RHS) - Native	Low
T19	*Acer campestre*	Field maple	Yellow-green, 5	D	Multistem tree, 1.5-2m wide, 4 x transplanted	3-3.5m high	5-15m height, 5-10m spread	green (spring - summer), yellow-orange (autumn)	Native	Low
T20	*Thuja occidentalis 'Columna'*	Dutch Cedar	green	E	Single stem tree, 2m clear stem, rootball	5-8 m high, 50-55 cm girth	15-20m height, 5-7 width	green	Non-native	Low
T21	*Acer tataricum*	Tatar Maple	cream-white, terminal corymbs, May/June	D	Multistem tree, 1.5-2m wide, 4 x transplanted	5 - 7 (10) m, 50-55 cm girth	10m height, 5-7m width	orange, red (autumn)	Non-native	Low
T22	*Acer pensylvanicum*	Striped maple	Yellow-green, 5	D	Multistem tree, 2-3m wide, 5 x transplanted	4-5 m high	6-9m height, 3-6m spread	green (spring - summer), yellow-orange (autumn)	Non-native	Low
T23	*Acer × zoeschense 'Annae'*	Hybrid Maple	yellow-green corymbs, May	D	Multistem tree, 1.5-2m wide, 4 x transplanted	8 - 10 m	10-15m height, 8-12m width		Non-native	Low
T24	*Acer ginnala*	Amur Maple	inconspicuous	D	Single stem tree, 2.2m clear stem, 5 x transplanted, 3.5m wide	5-6 m high 40-45cm girth	7-12m height, 8-10 width	green (spring - summer), Red (autumn)	Non-native	Low
T25	*Ostrya carpinifolia*	Hop Hornbeam	green	D	Single stem tree, 2m clear stem, rootball	8-9 m high, 50-55 cm girth	12-17m height, 5-10m width	green (spring - summer)	Non-native	Low
T26	*Arbutus unedo*	Strawberry Tree	inconspicuous	E	Multistem tree, 2 m wide, 4 x transplanted, min 0.5m clear stems, min 4 developed stems from ground level.	2 m high	8 m height	green (spring - summer), yellow (autumn)	Plants for Pollinators (RHS) - Non-native	Medium (fruits)
T27	*Pinus leucodermis 'Compact Gem'*	Bosnian Pine 'Compact Gem'	Spring, yellow-green	E	Single stem tree, 2m clear stem, rootball	2-4 m high	5-10m height, 1-3m width	green (spring - summer)	Non-native	Low
T28	*Pinus sylvestris 'Watereri'*	Scots pine 'Watereri'	-	E	Single stem tree, 2m clear stem, rootball	2-4 m high	5-10m height, 4-8m width	blue-green all year	Non-native	Low
T29	*Pinus mugo 'Gnom'*	Dwarf Mountain Pine	-	E	Single stem tree, 0.5m clear stem, rootball	0.5-1m high	1-1.5m height, 1-1.5m width	green (spring - summer)	Plants for Pollinators (RHS)	Low
T30	*Zelkova serrata*	Japanese zelkova	green, spring	D	Single stem tree, 2m clear stem, rootball	8 - 10 m	10-15m height, 8-12m width	green (spring - summer), orange-red-yellow (autumn)	Non-native	Low

AYLESHAM GARDENS - Woodland Edge Plant Community										
SPECIMEN SHRUBS (Locations to be developed in Stage 4)	BOTANICAL NAME	COMMON NAME	FLOWERING PERIOD AND COLOUR	E (Evergreen) - D (Deciduous)	SPECIFICATION	GIRTH / HEIGHT	MATURE HEIGHT	Grouping	WILDLIFE VALUE / NATIVE	TOXICITY
Indicative number only to be finalised at Stage 4. 2 no.specimen shrubs and 5 potted shrubs expected to be used for each 5 sqm of planting.	*Viburnum opulus*	Guelder rose	White	D	Mulltistem shrub/tree, 1.25-1.5m wide, 3 x transplanted, min 0.5m clear stmes, min 3 developed stems from ground level.	2-2.5 m high	4m height, 3m width	TBC in Stage 4	Plants for Pollinators (RHS) - Native	Low
	Hamamelis x intermedia 'Jelena'	Witch-hazel 'Jelena'	Orange	D	Mulltistem shrub, 1-1.5 m wide, 5 x transplanted, min 1-1.5m clear stems, min 3 developed stems from ground level.	2-2.5 m high	2.5-4m height, 2.5-4m width	TBC in Stage 4	Non-native	Low
	Sarcococca confusa	Sweet Box	12-3, White	E	10L pot, bushy and well-formed plant, min 4 stems from groundlevel and many side branches	0.5m high	1-1.5m height and spread	TBC in Stage 4	Plants for Pollinators (RHS) - Non-native	Low
	Aronia prunifolia	Yellow Wax Bell	4-5, White	D	15L pot, bushy and well-formed plant, min 4 stems from groundlevel and many side branches	0.8-1m high	1.5-2.5m height and spread	TBC in Stage 4	Non-native	Low
	Cornus mas	Cornelian Cherry	1-2, Yellow	D	Multistem, 5x transplanted, 2-3m wide	3-4m high	4-7m height / 4-7m spread	TBC in Stage 4	Plants for Pollinators (RHS) - Non-native	Low

Perennials	BOTANICAL NAME	COMMON NAME	FLOWERING PERIOD AND COLOUR	E (Evergreen) - D (Deciduous)	SPECIFICATION	PLANTS PER M2	Mix %	Grouping	WILDLIFE VALUE / NATIVE	TOXICITY
	Euphorbia amygdaloides	Spurge	4-5, lime-green	D	2L container, fully rooted and growing in 2L pot for two growing seasons	9	TBC in Stage 4	TBC in Stage 4	Non-native	Low
	Liriope muscari 'Big Blue'	Lily turf	9-10 blue	E	2L container, fully rooted and growing in 2L pot for two growing seasons	9	TBC in Stage 4	TBC in Stage 4	Non-native	Low
	Astrantia major 'Buckland'	Astrantia Buckland	6-8, Purple	D	2L container, fully rooted and growing in 2L pot for two growing seasons	9	TBC in Stage 4	TBC in Stage 4	Non-native	Medium (if eaten by cats or dogs)
	Kirengeshoma palmata	The yellow wax bells	7-8, yellow	D	5L container, fully rooted and growing in 5L pot for two growing seasons	9	TBC in Stage 4	TBC in Stage 4	Non-native	If ingested, all plant parts will cause stomach upset.
	Hamerocallis 'Citrina'	Day lily	6-8, Yellow	D	2L container, fully rooted and growing in 2L pot for two growing seasons	9	TBC in Stage 4	TBC in Stage 4	Non-native	Medium (if eaten)

Bulbs	BOTANICAL NAME	COMMON NAME	FLOWERING PERIOD AND COLOUR	E (Evergreen) - D (Deciduous)	SPECIFICATION	PLANTS PER M2	Mix %	Grouping	WILDLIFE VALUE / NATIVE	TOXICITY
	Tulipa polychroma	Wild Tulip	3-4, Yellow-White	D	Top-size bulbs to be planted in October-November	15	TBC in Stage 4	TBC in Stage 4	Non-native	High (may cause severe discomfort if ingested, toxic sap)
	Hyacinthoides non scripta	Bluebell	4-5, Purple	D	Top-size bulbs to be planted in October-November	15	TBC in Stage 4	TBC in Stage 4	Native	High (if eaten)
	Chionodoxa forbesii	(Forbes' Squill)	3-4, White/Purple	D	Top-size bulbs to be planted in October-November	20	TBC in Stage 4	TBC in Stage 4	Non-native	Medium (sap and when eatten)
	Muscari armeniacum	Grape Hyacinth	4-5, Blue/White	D	Top-size bulbs to be planted in October-November	15	TBC in Stage 4	TBC in Stage 4	Non-native	Low

RAINGARDEN - Woodland Edge Plant Community										
SPECIMEN SHRUBS (Locations to be developed in Stage 4)	BOTANICAL NAME	COMMON NAME	FLOWERING PERIOD AND COLOUR	E (Evergreen) - D (Deciduous)	SPECIFICATION	GIRTH / HEIGHT	MATURE HEIGHT	Grouping	WILDLIFE VALUE / NATIVE	TOXICITY
Indicative number only to be finalised at Stage 4. 2 no.specimen shrubs and 5 potted shrubs expected to be used for each 5 sqm of planting.	*Aronia prunifolia*	Chokeberry	5-6, White	D	10L pot, bushy and well-formed plant, min 4 stems from groundlevel and many side branches	0.8-1m high	2m height, 2m width	TBC in Stage 4	Non-native	Low
	Cornus sanguinea 'Midwinter Fire'	Dogwood	inconspicuous	D	10L pot, bushy and well-formed plant, min 4 stems from groundlevel and many side branches	0.8-1m high	2-3m height, 2-3m width	TBC in Stage 4	Native	Low
	Stachyurus praecox	Early Stachyurus	Winter, tellow	D	10L pot, bushy and well-formed plant, min 4 stems from groundlevel and many side branches	1-2m high	2,5-4m height, 1.5-2.5m width	TBC in Stage 4	Plants for Pollinators (RHS) - Non-native	Low
	Calycanthus 'Aphrodite'	Sweetshrub 'Aphrodite'	Spring-summer, purple-red	D	10L pot, bushy and well-formed plant, min 4 stems from groundlevel and many side branches	1-2m high	2,5-4m height, 2.5-4m width	TBC in Stage 4	Non-native	Low
	Viburnum opulus	Guelder rose	White	D	Mulltistem shrub/tree, 1.25-1.5m wide, 3 x transplanted, min 0.5m clear stmes, min 3 developed stems from ground level.	2-2.5 m high	4m height, 3m width	TBC in Stage 4	Plants for Pollinators (RHS) - Native	Low

Perennials	BOTANICAL NAME	COMMON NAME	FLOWERING PERIOD AND COLOUR	E (Evergreen) - D (Deciduous)	SPECIFICATION	PLANTS PER M2	Mix %	Grouping	WILDLIFE VALUE / NATIVE	TOXICITY
	Actaea japonica	Japanese bugbane	8-9, White	D	2L container, fully rooted and growing in 2L pot for two growing seasons	9	TBC in Stage 4	TBC in Stage 4	Non-native	Medium (poisonous berries if eaten)
	Carex remota	Remote Sedge	3-6, Green-yellow	E	2L container, fully rooted and growing in 2L pot for two growing seasons	9	TBC in Stage 4	TBC in Stage 4	Plants for Pollinators (RHS) - Native	Low
	Persicaria amplexicaulis	(Red Bistort)	summer - autumn, red	D / Semi E	2L container, fully rooted and growing in 2L pot for two growing seasons	9	TBC in Stage 4	TBC in Stage 4	Non-native	Low
	Amsonia tabernaemontana 'Storm cloud' (if this cultivar is not available in big numbers, use also Amsonia tabernaemontana)	Bluestar	4-5, blue	D	2L container, fully rooted and growing in 2L pot for two growing seasons	9	TBC in Stage 4	TBC in Stage 4	Plants for Pollinators (RHS) - Non-native	Low
	Aruncus vulgaris	Kamchatka goat's beard	6-7 White	D	2L container, fully rooted and growing in 2L pot for two growing seasons	9	TBC in Stage 4	TBC in Stage 4	Plants for Pollinators (RHS) - Non-native	Low
	Aquilegia vulgaris	Columbine	spring-summer - blue and purple	D	2L container, fully rooted and growing in 2L pot for two growing seasons	9	TBC in Stage 4	TBC in Stage 4	Plants for Pollinators (RHS) - Native	Low
	Iris sibirica 'Pery's Blue'	Siberian Iris blue king	5 , blue	D	2L container, fully rooted and growing in 2L pot for two growing seasons	9	TBC in Stage 4	TBC in Stage 4	Non-native	Medium (if eaten)

Bulbs	BOTANICAL NAME	COMMON NAME	FLOWERING PERIOD AND COLOUR	E (Evergreen) - D (Deciduous)	SPECIFICATION	PLANTS PER M2	Mix %	Grouping	WILDLIFE VALUE / NATIVE	TOXICITY
	Leucojum vernum	Spring Snowdrop	2 - 4, white	D	Top-size bulbs to be planted in October-November	15	TBC in Stage 4	TBC in Stage 4	Early source of nectar for bees-native	Medium (sap and when eaten)
	Narcissus pseudonarcissus	Daffodil	4 - 5, white	D	Top-size bulbs to be planted in October-November (14 cm + size)	15	TBC in Stage 4	TBC in Stage 4	Bee friendly (Gary Grant Park comments)-native	Medium (sap and when eatten)
	Camassia leichtlinii subsp. Suksdorfii	Camassia	4 - 5, purple	D	Top-size bulbs to be planted in October-November	15	TBC in Stage 4	TBC in Stage 4	Non-native	Low

RAINGARDEN - Woodland Edge Plant Community										
SPECIMEN SHRUBS (Locations to be developed in Stage 4)	BOTANICAL NAME	COMMON NAME	FLOWERING PERIOD AND COLOUR	E (Evergreen) - D (Deciduous)	SPECIFICATION	GIRTH / HEIGHT	MATURE HEIGHT	Grouping	WILDLIFE VALUE / NATIVE	TOXICITY
Indicative number only to be finalised at Stage 4.	*Aronia prunifolia*	Chokeberry	5-6, White	D	10L pot, bushy and well-formed plant, min 4 stems from groundlevel and many side branches	0.8-1m high	2m height, 2m width	TBC in Stage 4	Non-native	Low
2 no.specimen shrubs and 5 potted shrubs expected to be used for each 5 sqm of planting.	*Asimina triloba*	Pawpaw	Purple/mauve/lilac/violet, Purple-brown	D	10L pot, bushy and well-formed plant, min 4 stems from groundlevel and many side branches	1-2m high	6m height, 6m width	TBC in Stage 4	Non-native	Low
	Decaisnea fargesii	Blue Sausage	Green	D	10L pot, bushy and well-formed plant, min 4 stems from groundlevel and many side branches	0.8-1m high	4m height, 3m width	TBC in Stage 4	Non-native	Low
	Vaccinum corymbosum	Blueberry	Spring, pink-white	D	10L pot, bushy and well-formed plant, min 4 stems from groundlevel and many side branches	0.8-1m high	1-1.5m height, 1-1.5m width	TBC in Stage 4	Plants for Pollinators (RHS) - Non-native	Low
	Ribes rubrum	Redcurrant	Spring, red	D	10L pot, bushy and well-formed plant, min 4 stems from groundlevel and many side branches	0.8-1m high	1-1.5m height, 1-1.5m width	TBC in Stage 4	Non-native	Low

Perennials	BOTANICAL NAME	COMMON NAME	FLOWERING PERIOD AND COLOUR	E (Evergreen) - D (Deciduous)	SPECIFICATION	PLANTS PER M2	Mix %	Grouping	WILDLIFE VALUE / NATIVE	TOXICITY
	Sesleria autumnalis	Autumn Moor Grass.	-	E	2L container, fully rooted and growing in 2L pot for two growing seasons	9	TBC in Stage 4	TBC in Stage 4	Non-native	Low
	Solvia nemorosa	Sage	6-7, blue	D	2L container, fully rooted and growing in 2L pot for two growing seasons	9	TBC in Stage 4	TBC in Stage 4	Attracts pollinators including honey bees and moths-Non native	Low
	Astrantia major	*Great Masterwort*	7-8, red	D	2L container, fully rooted and growing in 2L pot for two growing seasons	9	TBC in Stage 4	TBC in Stage 4	Plants for Pollinators (RHS), Non-native	Low
	Dianthus carthusianorum	German pink	6-9, pink	E	2L container, fully rooted and growing in 2L pot for two growing seasons	9	TBC in Stage 4	TBC in Stage 4	Non-native	Low
	Thymus serpyllum	Wild Thyme	summer, purple	E	2L container, fully rooted and growing in 2L pot for two growing seasons	9	TBC in Stage 4	TBC in Stage 4	Plants for Pollinators (RHS), Native	Low

Bulbs	BOTANICAL NAME	COMMON NAME	FLOWERING PERIOD AND COLOUR	E (Evergreen) - D (Deciduous)	SPECIFICATION	PLANTS PER M2	Mix %	Grouping	WILDLIFE VALUE / NATIVE	TOXICITY
	Tulipa polychroma	Wild Tulip	4- White	D	Top-size bulbs to be planted in October-November	15	TBC in Stage 4	TBC in Stage 4	Early source of nectar for bees, Native	Medium (sap and when eatten)
	Allium 'Summer Beauty'	Ornamental oinion	7-8, Pink	D	Top-size bulbs to be planted in October-November	15	TBC in Stage 4	TBC in Stage 4	Plants for Pollinators (RHS), Non-native	Low
	Chionodoxa sardensis	Glory of the Snow	3-4, White/Purple	D	Top-size bulbs to be planted in October-November	15	TBC in Stage 4	TBC in Stage 4	Non-native	Medium (sap and when eatten)
	Narcissus pseudonarcissus	Daffodil	4 - 5, white	D	Top-size bulbs to be planted in October-November	15	TBC in Stage 4	TBC in Stage 4	Bee friendly (Gary Grant Park comments), Native	Medium (sap and when eatten)
	Muscari armeniacum	Grape Hyacinth	4-5, Blue/White	D	Top-size bulbs to be planted in October-November	15	TBC in Stage 4	TBC in Stage 4	Non-native	Low

GARDEN WALK - Woodland Edge Plant Community										
SPECIMEN SHRUBS (Locations to be developed in Stage 4)	BOTANICAL NAME	COMMON NAME	FLOWERING PERIOD AND COLOUR	E (Evergreen) - D (Deciduous)	SPECIFICATION	GIRTH / HEIGHT	MATURE HEIGHT	Grouping	WILDLIFE VALUE / NATIVE	TOXICITY
Indicative number only to be finalised at Stage 4.	*Viburnum opulus*	Guelder Rose	4-5, White	D	Specimen shrub, 4x transplanted, 0.6-1m spread	1.5-2m high	2.5-4m, height and spread	TBC in Stage 4	Non-native	Low
2 no.specimen shrubs and 5 potted shrubs expected to be used for each 5 sqm of planting.	*Viburnum lantana*	Common Wayfaring	Spring-summer, white	D	Specimen shrub, 4x transplanted, 0.6-1m spread	1.5-2m high	2.5-4m, height and spread	TBC in Stage 4		Low
	Hamamelis x intermedia 'Pallida'	Witch hazel	12 - 3, orange	D	Multistem,min 5 x transplanted, min 4 stems from ground-level and many side branches, umbrella form with clear stems to 0.8m, 2.0 - 2.5m height, 1.5 m wide, rootball or airpotted	_	_	TBC in Stage 4	Non-native	Low
	Hydrangea quercifolia	Oak-leaved hydrangea	7-9, white	D	15 L pot, bushy plant and well-formed specimens, min 0.8 high, min 3 stems from ground-level and many side branches	_	_	TBC in Stage 4	Plants for Pollinators (RHS), Non-native	Medium (may cause mild stomach upset if ingested)
	Sarcococca confusa	Sweet box	1 - 2, white	E	15L pot, bushy plant and well-formed plant, min 4 stems from groundlevel and many side branches, min 1 m high	_	_	TBC in Stage 4	Plants for Pollinators (RHS), Overwintering habitat for insects (RHS), Non-native	Low

Perennials	BOTANICAL NAME	COMMON NAME	FLOWERING PERIOD AND COLOUR	E (Evergreen) - D (Deciduous)	SPECIFICATION	PLANTS PER M2	Mix %	Grouping	WILDLIFE VALUE / NATIVE	TOXICITY
	Dryopteris erythrosora 'Brilliance'	Autumn Fern	-	D	5L container, fully rooted and growing in 5L pot for two growing seasons	9	TBC in Stage 4	TBC in Stage 4	Non-native	Low
	Geranium macrorrhizum 'Bevan's variety'	Balkan Cranesbill	5 - 8, Pink	E	2L container, fully rooted and growing in 2L pot for two growing seasons	9	TBC in Stage 4	TBC in Stage 4	Plants for Pollinators (RHS)	Low
	Epimedium perralderianum 'Frohnleiten'	Barrenwort	2-4, Yellow	E	2L container, fully rooted and growing in 2L pot for two growing seasons	9	TBC in Stage 4	TBC in Stage 4	Non-native	Low
	Pulmonaria 'Ice Ballet'	Lungwort	Spring-winter, White	D	2L container, fully rooted and growing in 2L pot for two growing seasons	9	TBC in Stage 4	TBC in Stage 4	Non-native	Low
	Polygonatum × hybridum 'Weihenstephan'	Soloman's-seal	5-6, white	D	2L container, fully rooted and growing in 2L pot for two growing seasons	9	TBC in Stage 4	TBC in Stage 4	Non-native	Low

Bulbs	BOTANICAL NAME	COMMON NAME	FLOWERING PERIOD AND COLOUR	E (Evergreen) - D (Deciduous)	SPECIFICATION	PLANTS PER M2	Mix %	Grouping	WILDLIFE VALUE / NATIVE	TOXICITY
	Tulipa sylvestris	Wild Tulip	4- White	D	Top-size bulbs to be planted in October-November	15	TBC in Stage 4	TBC in Stage 4	Early source of nectar for bees, Native	Medium (sap and when eatten)
	Anemone nemorosa	Wood anemone	9-10, pink	D	Top-size bulbs to be planted in October-November	15	TBC in Stage 4	TBC in Stage 4	Plants for Pollinators (RHS), Non-native	Medium
	Galanthus nivalis	Snowdrop	1 - 2, white	D	Top-size bulbs to be planted in October-November	15	TBC in Stage 4	TBC in Stage 4	Plants for Pollinators (RHS), Native	Medium (sap and when eatten)
	Convallaria majalis	Lily of the Valley	Spring, white	D	Top-size bulbs to be planted in October-November	15	TBC in Stage 4	TBC in Stage 4	Non-native	Low
	Erythronium 'Pagoda'	Dog's Tooth Violet	2-4, Yellow	D	Top-size bulbs to be planted in October-November	15	TBC in Stage 4	TBC in Stage 4	Non-native	Medium (if eaten by cats, dogs, or horses)

WOODLAND										
SPECIMEN SHRUBS (Locations to be developed in Stage 4)	**BOTANICAL NAME**	**COMMON NAME**	**FLOWERING PERIOD AND COLOUR**	**E (Evergreen) - D (Deciduous)**	**SPECIFICATION**	**GIRTH / HEIGHT**	**MATURE HEIGHT**	**Grouping**	**WILDLIFE VALUE / NATIVE**	**TOXICITY**
Indicative number only to be finalised at Stage 4. 2 no.specimen shrubs and 5 potted shrubs expected to be used for each 5 sqm of planting.	*Viburnum opulus*	Guelder Rose	4-5, White	D	Specimen shrub, 4x transplanted, 0.6-1m spread	1.5-2m high	2.5-4m, height and spread	TBC in Stage 4	Non-native	Low
	Viburnum lantana	Common Wayfaring	Spring-summer, white	D	Specimen shrub, 4x transplanted, 0.6-1m spread	1.5-2m high	2.5-4m, height and spread	TBC in Stage 4	Non-native	Low
	Viburnum tinus 'Spirit'	Viburnum	2 - 4, white	E	15L pot, bushy plant and well-formed specimens, min 4 stems from ground-level and many side branches, min 1 m high	_	_	TBC in Stage 4	Plants for Pollinators (RHS), Non-native	Medium
	Hydrangea quercifolia	Oak-leaved hydrangea	7-9, white	D	15 L pot, bushy plant and well-formed specimens, min 0.8 high, min 3 stems from ground-level and many side branches	_	_	TBC in Stage 4	Plants for Pollinators (RHS), Non-native	Medium (may cause mild stomach upset if ingested)
	Ruscus aculeatus	Butcher's Broom	Spring, green	E	15L pot, bushy plant and well-formed specimens, min 4 stems from ground-level and many side branches, min 1 m high	0.5-1m high	0.5-1m high and spread	TBC in Stage 4	Non-native	Low

Perennials	BOTANICAL NAME	COMMON NAME	FLOWERING PERIOD AND COLOUR	E (Evergreen) - D (Deciduous)	SPECIFICATION	PLANTS PER M2	Mix %	Grouping	WILDLIFE VALUE / NATIVE	TOXICITY
	Matteuccia struthiopteris	Shuttlecock Fern	-	D	2L container, fully rooted and growing in 2L pot for two growing seasons	9	TBC in Stage 4	TBC in Stage 4	Non-native	Low
	Campanula trachelium	Nettle Leaved Bellflower	July-september, Blue and Purple	D	2L container, fully rooted and growing in 2L pot for two growing seasons	9	TBC in Stage 4	TBC in Stage 4	Non-native	Low
	Polystichum setiferum	Soft shield fern	-	E	30% 2L container / 50% 3L container / 20% 5L container, fully rooted and growing for two growing seasons	9	TBC in Stage 4	TBC in Stage 4	Overwintering habitat for insects (RHS), Native	Low
	Iris foetidissima	Stinking iris	4-5 pale yellow	E	2L container, fully rooted and growing in 2L pot for two growing seasons	9	TBC in Stage 4	TBC in Stage 4	Native	Low
	Carex divulsa	Sedge Grass	-	E	2L container, fully rooted and growing in 2L pot for two growing seasons	9	TBC in Stage 4	TBC in Stage 4	Overwintering habitat for insects (RHS), Native	Low

Bulbs	BOTANICAL NAME	COMMON NAME	FLOWERING PERIOD AND COLOUR	E (Evergreen) - D (Deciduous)	SPECIFICATION	PLANTS PER M2	Mix %	Grouping	WILDLIFE VALUE / NATIVE	TOXICITY
	Hyacinthoides non scripta	Bluebell	4-5, Purple	D	Top-size bulbs to be planted in October-November	15	TBC in Stage 4	TBC in Stage 4	Native	High (if eaten)
	Allium ursinum	Wild Garlic	April to June, White	D	Top-size bulbs to be planted in October-November	15	TBC in Stage 4	TBC in Stage 4	Native	Low
	Galanthus nivalis	Snowdrop	2-3, White	D	Top-size bulbs to be planted in October-November	15	TBC in Stage 4	TBC in Stage 4	Plants for Pollinators (RHS), Non-native	Medium (sap and when eatten)
	Convallaria majalis	Lily of the Valley	Spring, white	D	Top-size bulbs to be planted in October-November	15	TBC in Stage 4	TBC in Stage 4	Non-native	Low
	Narcissus pseudonarcissus	Daffodil	4 - 5, white	D	Top-size bulbs to be planted in October-November	15	TBC in Stage 4	TBC in Stage 4	Bee friendly (Gary Grant Park comments), Native	Medium (sap and when eatten)

WOODLAND										
SPECIMEN SHRUBS (Locations to be developed in Stage 4)	**BOTANICAL NAME**	**COMMON NAME**	**FLOWERING PERIOD AND COLOUR**	**E (Evergreen) - D (Deciduous)**	**SPECIFICATION**	**GIRTH / HEIGHT**	**MATURE HEIGHT**	**Grouping**	**WILDLIFE VALUE / NATIVE**	**TOXICITY**
Indicative number only to be finalised at Stage 4. 2 no.specimen shrubs and 5 potted shrubs expected to be used for each 5 sqm of planting.	*Viburnum opulus `Compactus`*	Compact Guelder Rose	4-5, White	D	Specimen shrub, 4x transplanted, 0.6-1m spread	1.5-2m high	2.5-4m, height and spread	TBC in Stage 4	Non-native	Low
	Escallonia laevis 'Pink Elle'	Escallonia	Summer-Autumn, pink	E	25L pot, bushy and well-formed plant, min 3 stems from groundlevel and many side branches	0.8-1m high	1-1.5m high	TBC in Stage 4	Plants for Pollinators (RHS), Non-native	Low
	Pittosporum tobira	Japanese Mock Orange	-	E	25 L, bushy plant, 60-70 cm tall	as shown	as shown	TBC in Stage 4	Provides protective cover and nesting habitat for wildlife, Non-native	Low
	Cotinus coggygria	Smokebush	5-6, White	D	25L pot, bushy and well-formed plant, min 3 stems from groundlevel and many side branches	0.8-1m high	1.5-2 m	TBC in Stage 4	Non-native	Low
	Caryopteris x clandonensis 'Worcester Gold'	Bluebeard	Summer-Autumn, blue	D	25L pot, bushy and well-formed plant, min 3 stems from groundlevel and many side branches	0.8-1m high	1-1.5m high	TBC in Stage 4	Plants for Pollinators (RHS), Non-native	Low

Perennials	BOTANICAL NAME	COMMON NAME	FLOWERING PERIOD AND COLOUR	E (Evergreen) - D (Deciduous)	SPECIFICATION	PLANTS PER M2	Mix %	Grouping	WILDLIFE VALUE / NATIVE	TOXICITY
	Phlomis russeliana	Phlomis	6-7, yellow	D	2L container, fully rooted and growing in 2L pot for two growing seasons	9	TBC in Stage 4	TBC in Stage 4	Attracts pollinators including honey bees and moths - Non native	Low
	Calamintha nepeta	Catmint	Summer-autumn, white	Semi E	2L container, fully rooted and growing in 2L pot for two growing seasons	9	TBC in Stage 4	TBC in Stage 4	Plants for Pollinators (RHS) - Non native	Low
	Salvia nemorosa	Salvia	6-7, blue	D	2L container, fully rooted and growing in 2L pot for two growing seasons	9	TBC in Stage 4	TBC in Stage 4	Attracts pollinators including honey bees and moths- Non native	Low
	Amsonia tabernaemontana 'Storm Cloud'	Bluestar	4-5, blue	D	2L container, fully rooted and growing in 2L pot for two growing seasons	9	TBC in Stage 4	TBC in Stage 4	in groups of 3-5-7-9, and in staggered layout, to be planted in the front-middle of border, -Non native	Low
	Phlox divaricata	Sweet William	4-5 Blue	E	2L container, fully rooted and growing in 2L pot for two growing seasons	9	TBC in Stage 4	TBC in Stage 4	Plants for Pollinators (RHS) - Non native	Low
	Rudbeckia fulgida var. sullivantii 'Goldsturm'	Black-eyed Susan	8-10, Yellow	D	2L container, fully rooted and growing in 2L pot for two growing seasons	9	TBC in Stage 4	TBC in Stage 4	Plants for Pollinators (RHS) - Non native	Low
	Sesleria autumnalis	Autumn Moor Grass.	-	E	30% 2L container / 50% 3L container / 20% 5L container, fully rooted and growing for two growing seasons	9	TBC in Stage 4	TBC in Stage 4	Non-native	Low

Bulbs	BOTANICAL NAME	COMMON NAME	FLOWERING PERIOD AND COLOUR	E (Evergreen) - D (Deciduous)	SPECIFICATION	PLANTS PER M2	Mix %	Grouping	WILDLIFE VALUE / NATIVE	TOXICITY
	Tulipa sylvestris	Wild Tulip	4- White	D	Top-size bulbs to be planted in October-November	25	TBC in Stage 4	TBC in Stage 4	Early source of nectar for bees, Native	Medium (sap and when eatten)
	Allium 'Summer Beauty'	Ornamental oinion	7-8, Pink	D	Top-size bulbs to be planted in October-November	15	TBC in Stage 4	TBC in Stage 4	Plants for Pollinators (RHS), Non-native	Low
	Colchicum autumnale	Crocus	September, pink-white	D	Top-size bulbs to be planted in October-November	15	TBC in Stage 4	TBC in Stage 4	Non-native	Low

Climbers	BOTANICAL NAME	COMMON NAME	FLOWERING PERIOD AND COLOUR	E (Evergreen) - D (Deciduous)	SPECIFICATION	PLANTS PER M2	Mix %	Grouping	WILDLIFE VALUE / NATIVE	TOXICITY
	Hydrangea petiolaris	Climbing hydrangea	6-8 White	D	10 L pot, bushy and well-formed plant, min 3 stems from ground level	0.8 m tall	6 m high	TBC in Stage 4	Non-native	Low
	Pileostegia viburnoides	Climbing hydrangea	8-9 White	D	10 L pot, bushy and well-formed plant, min 3 stems from ground level	0.8 m tall, min 3 stems from ground level	6 m high	TBC in Stage 4	Non-native	Low

LAWN: High quality turf, http://www.wildflowerturf.co.uk/Products/species-rich-lawn-turf.aspx, or similar approved.	**Ground Floor:** 218 m2 **Podium:** 735 m2

NOTES:

1. **All planting specimens to be bushy and well formed. Perennials and grasses to be fully rooted and with full crown. Bulbs to be top quality.**
2. **All planting shall comply with BS 4428 Code of practice for general landscaping operations, BS 3936 Nursery stock specification, BS 5837 Trees in relation to design, demolition and construction and BS 7370 Grounds maintenance.**
3. **All plants to be inspected and approved by Landscape Architects at nursery prior purchase. 5. All plant species substitutions to be agreed and reviewed with Landscape Architects prior purchase.**
4. **Landscape Architects to be always in attendence for planting and bulbs setting out.**
5. **All plant species substitutions to be agreed and reviewed with Landscape Architects prior purchase.**