
ce2b2364-b704-4310-a48a-7afcca0695cc


Drawing Number
167037-TGP-26-MVL3-DRG-T-LP-163103 A01

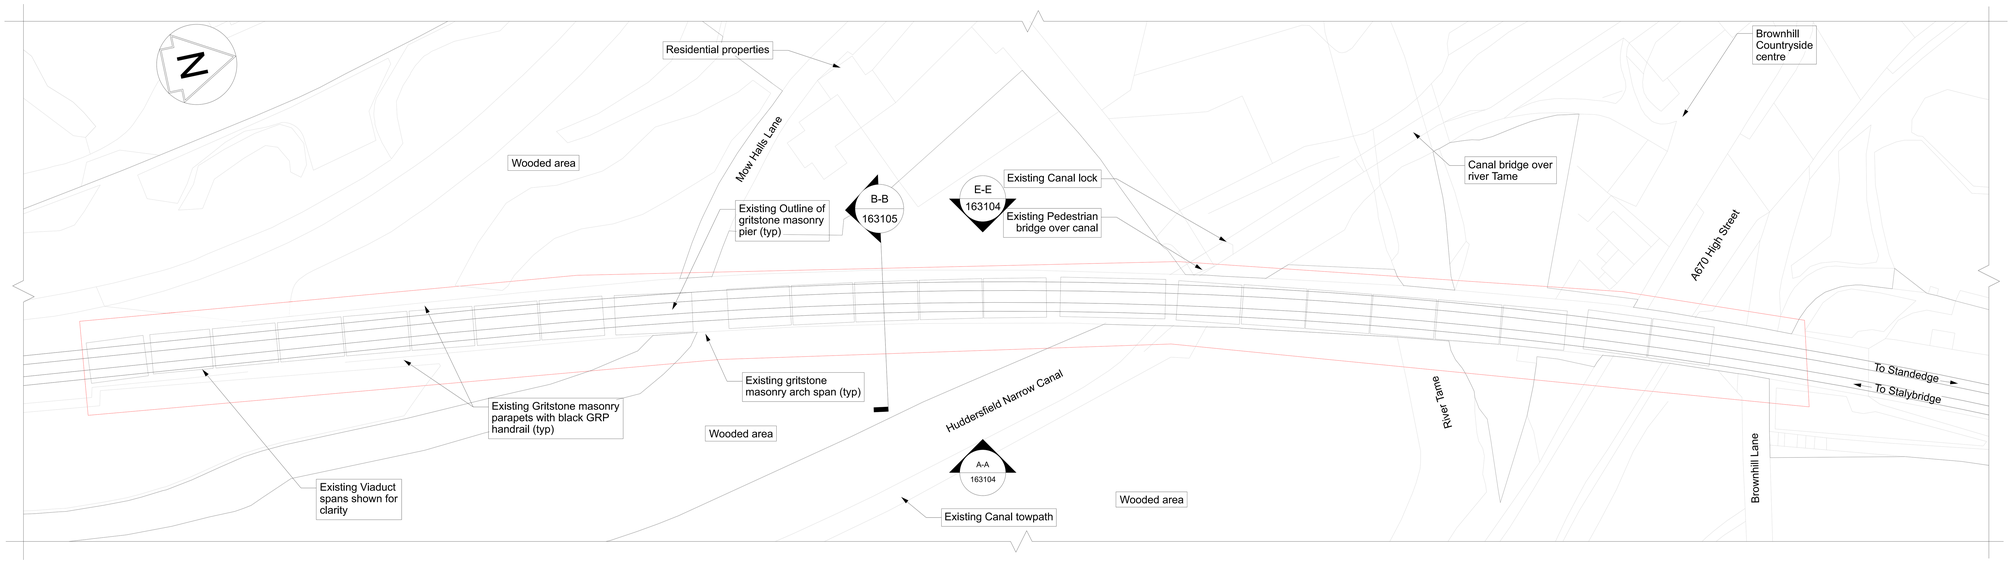

Existing Plan
Scale 1:500




Aerial View
N.T.S.

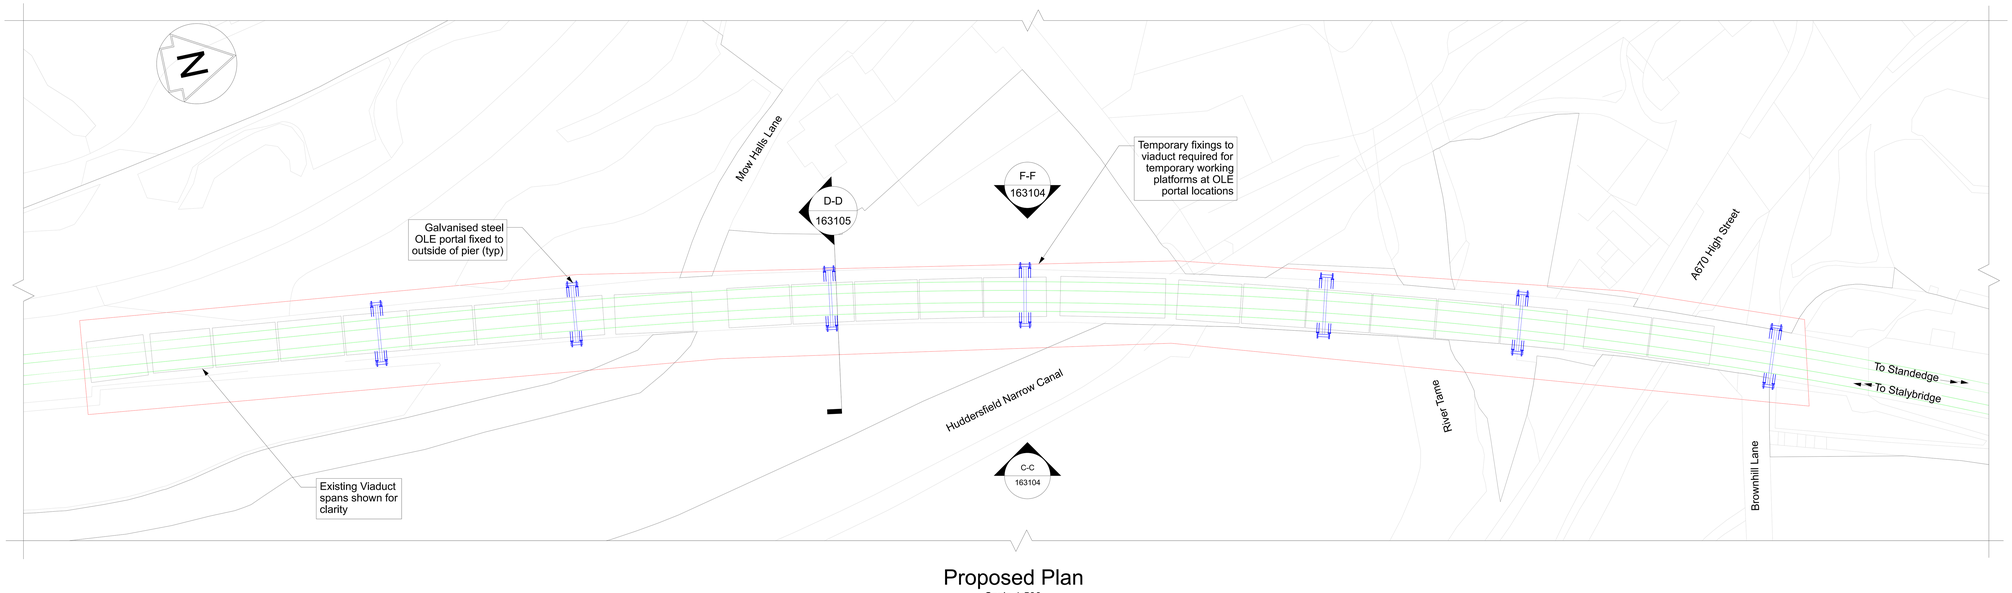

Proposed Plan
Scale 1:500

OS map data reproduced by permission of Ordnance Survey on behalf of HMSO. © Crown copyright 2024. All rights reserved. Ordnance Survey licence number 0100040692

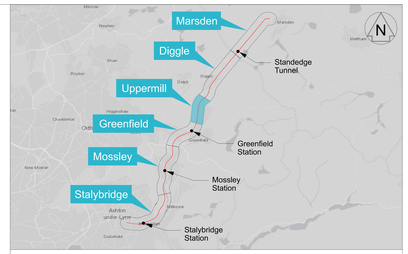

Legend
- Listed Building Consent Boundary
- Existing Network Rail Boundary
- Proposed TWAO Works
- NR Permitted Development Works
- Existing Features

Notes

1. All dimensions are in millimetres unless shown otherwise. All levels are in metres above Ordnance Survey Datum Newlyn. Do not scale from this drawing.
2. This drawing to be read in conjunction with drawing:
   167037-TGP-26-MVL3-DRG-T-LP-163104
   167037-TGP-26-MVL3-DRG-T-LP-163105

X 000000 Elevation Callout

x 000000 Section Callout

0 10 20 30 40 50m

SCALE 1:500 at A1

The Network Rail (Stalybridge to Diggle (Saddleworth) Enhancements) Order

Rev	Date	Description of Revisions	Drawn	Chkd	Appr
P02	05/12/24	For Legal Review	MB	PW	
P03	10/06/25	Issued for Legal Review	AW	GM	TL
P04	22/07/25	For Legal Review	RH	GM	TL
A01	22/07/25	For Legal Review	RH	GM	TL

Status: Fit for Internal Review & Comment — Suitability: S3

NetworkRail

Authorised		Signed	Date

Contractor(s): Tony Gee & Partners LLP

Location: STALYBRIDGE STN - HEATON LODGE JN (HUDD-MANC LINE)

Type	Drawings	Sub-type	Plan
Role	Town and Country Planner	Sub-Role	General
Zone	Charlie		
Phasing	Proposed	Project Stage	PACE 2 ES4

Project: Transpennine Route Upgrade

Contract No.: 167037

Contract Title: 2BC Stalybridge to Huddersfield

Drawing Title: Listed Building Consent Drawing - MVL3/31 Uppermill Viaduct Existing and Proposed Plans

Designed	P.Wheeler	Signed	Date 22/07/25
Drawn	R.Hernandez	Signed Electronically Signed	Date 22/07/25
Checked	G.Mcsharry	Signed Electronically Signed	Date 22/07/25
Approved	T.Lachut	Signed Electronically Signed	Date 22/07/25

Scale(s): As Shown — ELR & Mileage: 13.1094 to 0

Alternative Reference: — Sheet: 1 of 1

Drawing Number: 167037-TGP-26-MVL3-DRG-T-LP-163103 — Revision: A01

Sheet Size A1 594 x 841

Published Published Published Published Published