

Drawing Number
167037-TGP-25-MVL3-DRG-T-LP-162503 A01

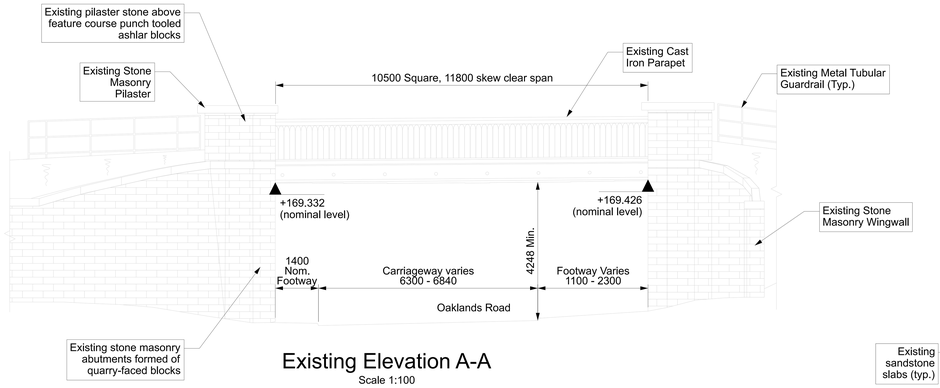


Existing Elevation A-A
Scale 1:100

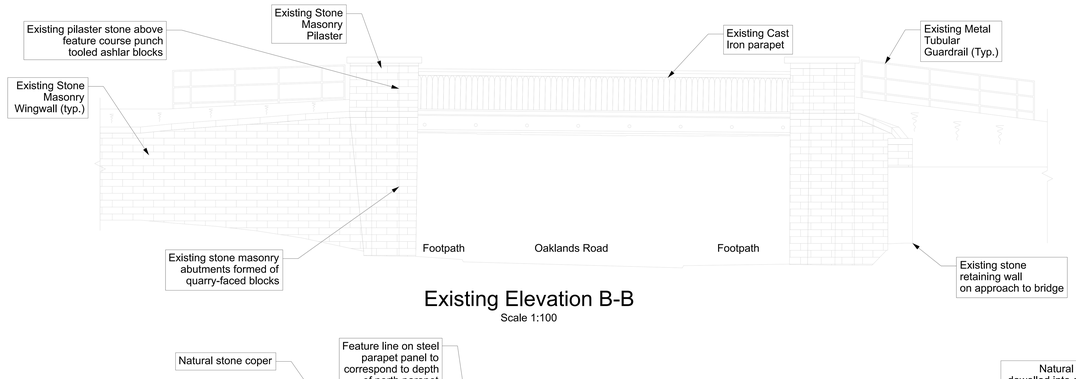


Existing Elevation B-B
Scale 1:100

Proposed Elevation D-D
Scale 1:100

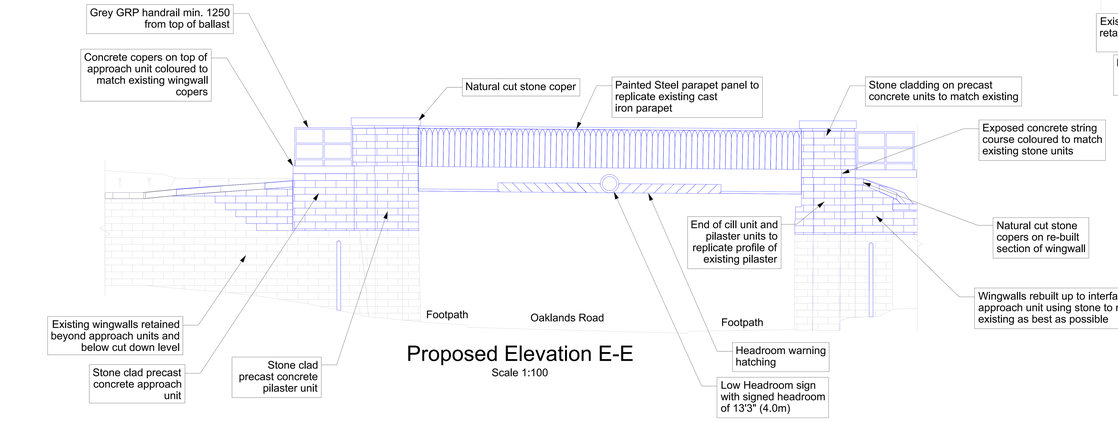


Proposed Elevation E-E
Scale 1:100

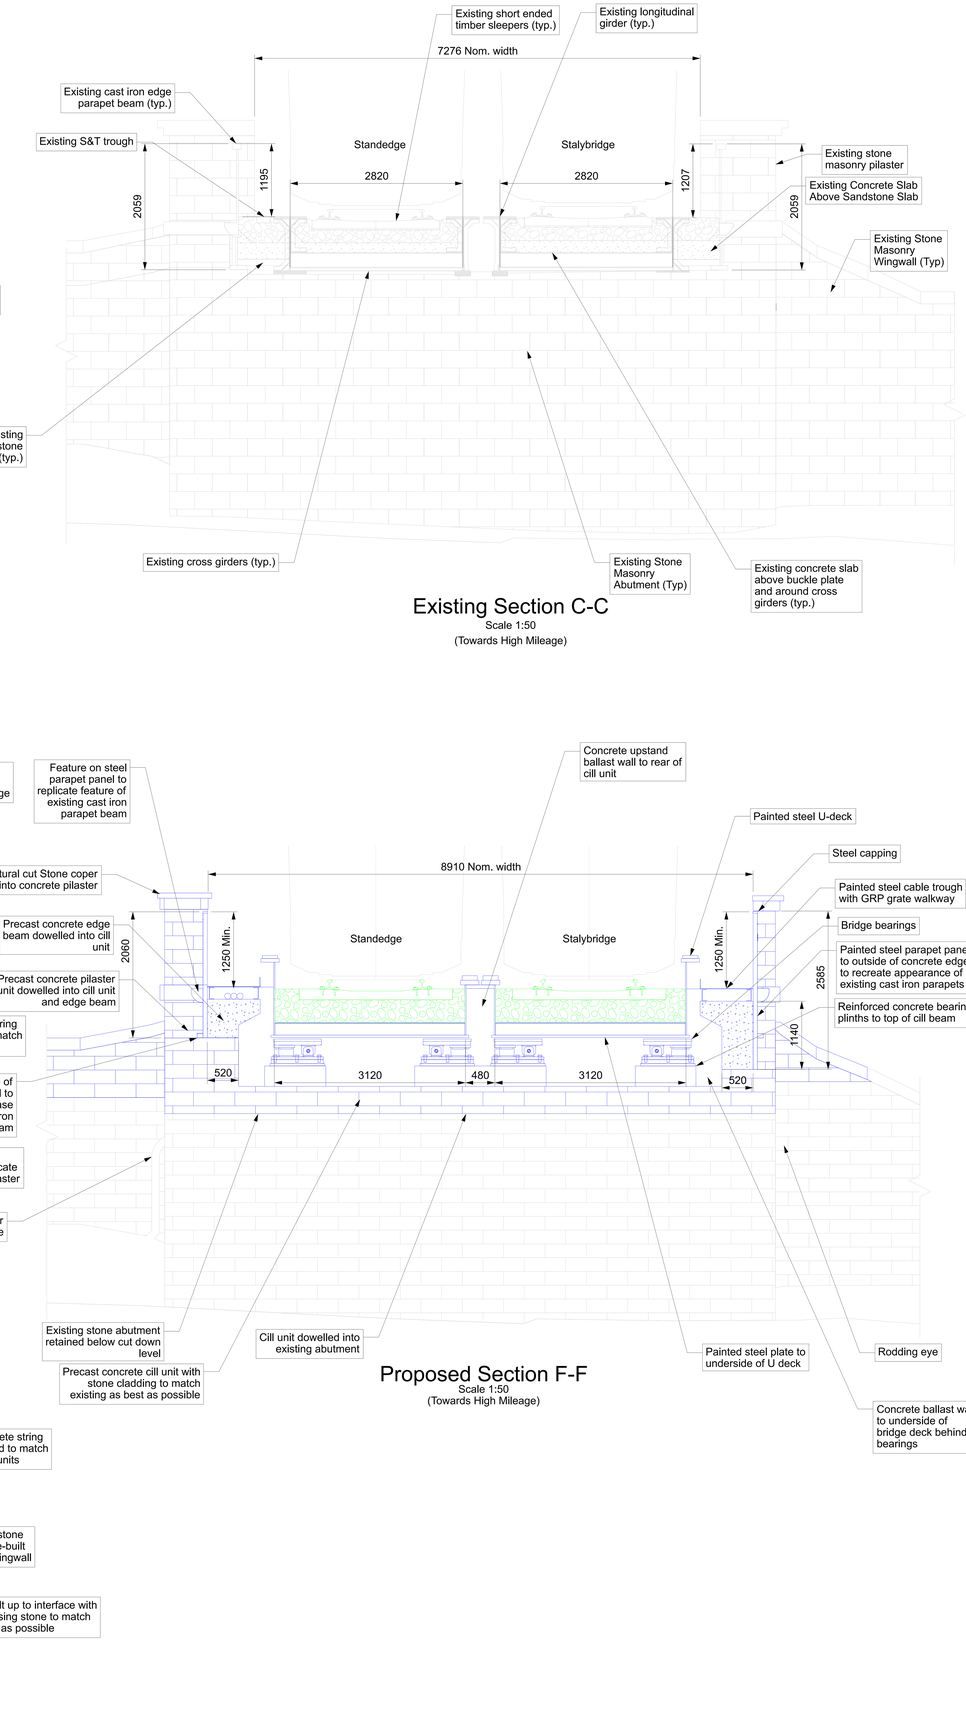

Existing Section C-C
Scale 1:50
(Towards High Mileage)

Proposed Section F-F
Scale 1:50
(Towards High Mileage)

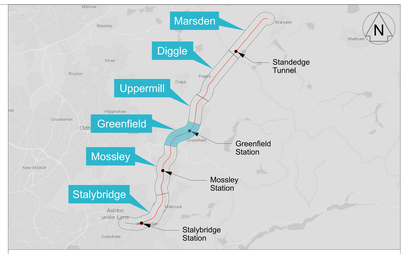

Legend

- Proposed TWAO Works
- NR Permitted Development Works
- Existing Features

Notes

1. All dimensions in millimetres unless shown otherwise. All levels in metres above ordnance datum Newlyn. Do not scale from this drawing.
2. This drawing shall be read in conjunction with the following drawing(s):
   167037-TGP-25-MVL3-DRG-T-LP-162502
   167037-TGP-25-MVL3-DRG-T-LP-162504
3. Bridge decks to be painted Signal White (RAL 9003) to match existing Parapet panels to be painted Signal White (RAL 9003) with features painted. Pearl orange (RAL 2013) to match existing (exact colours to be confirmed by Historic England and to be agreed with local planning authority).

0 2 4 6 8 10m
SCALE 1:100 at A1
0 1 2 3 4 5m
SCALE 1:50 at A1

The Network Rail (Stalybridge to Diggle (Saddleworth) Enhancements) Order

Rev	Date	Description of Revisions	Drawn	Chkd	Appr
P02	01/05/25	Updated Draft TWAO Submission	AW	PW	
P03	10/06/25	Issued for Legal Review	AW	GM	TL
P04	22/07/25	For Legal Review	RH	GM	TL
A01	22/07/25	For Legal Review	RH	GM	TL

Status: Fit for Internal Review & Comment
Suitability: S3

Authorised | Signed | Date

Contractor(s): Tony Gee & Partners LLP

Location: STALYBRIDGE STN - HEATON LODGE JN (HUDD-MANC LINE)

Type	Drawings	Sub-type	Section
Role	Town and Country Planner	Sub-Role	General
Zone	Stalybridge to Diggle		
Phasing	Proposed	Project Stage	PACE 2 ES4

Project: Transpennine Route Upgrade

Contract No.: 167037

Contract Title: 2BC Stalybridge to Huddersfield

Drawing Title: Listed Building Consent Drawing MVL3/25 Royal George Underbridge Existing&Proposed Elevation & Section

Designed	P. Wheeler	Signed	Date 22/07/25
Drawn	R.Hernandez	Signed Electronically Signed	Date 22/07/25
Checked	G.Mcsharry	Signed Electronically Signed	Date 22/07/25
Approved	T.Lachut	Signed Electronically Signed	Date 22/07/25

Scale(s): As Shown
ELR & Mileage: 12.0511 to 0
Alternative Reference
Sheet: 1 of 2
Drawing Number: 167037-TGP-25-MVL3-DRG-T-LP-162503
Revision: A01

Sheet Size A1 594 x 841

Published
Published
Published
Published
Published