

Drawing Number
167037-TGP-2BC-MVL3-DRG-T-LP-000103 A01

COUNTY OF GREATER MANCHESTER
DISTRICT OF TAMESIDE

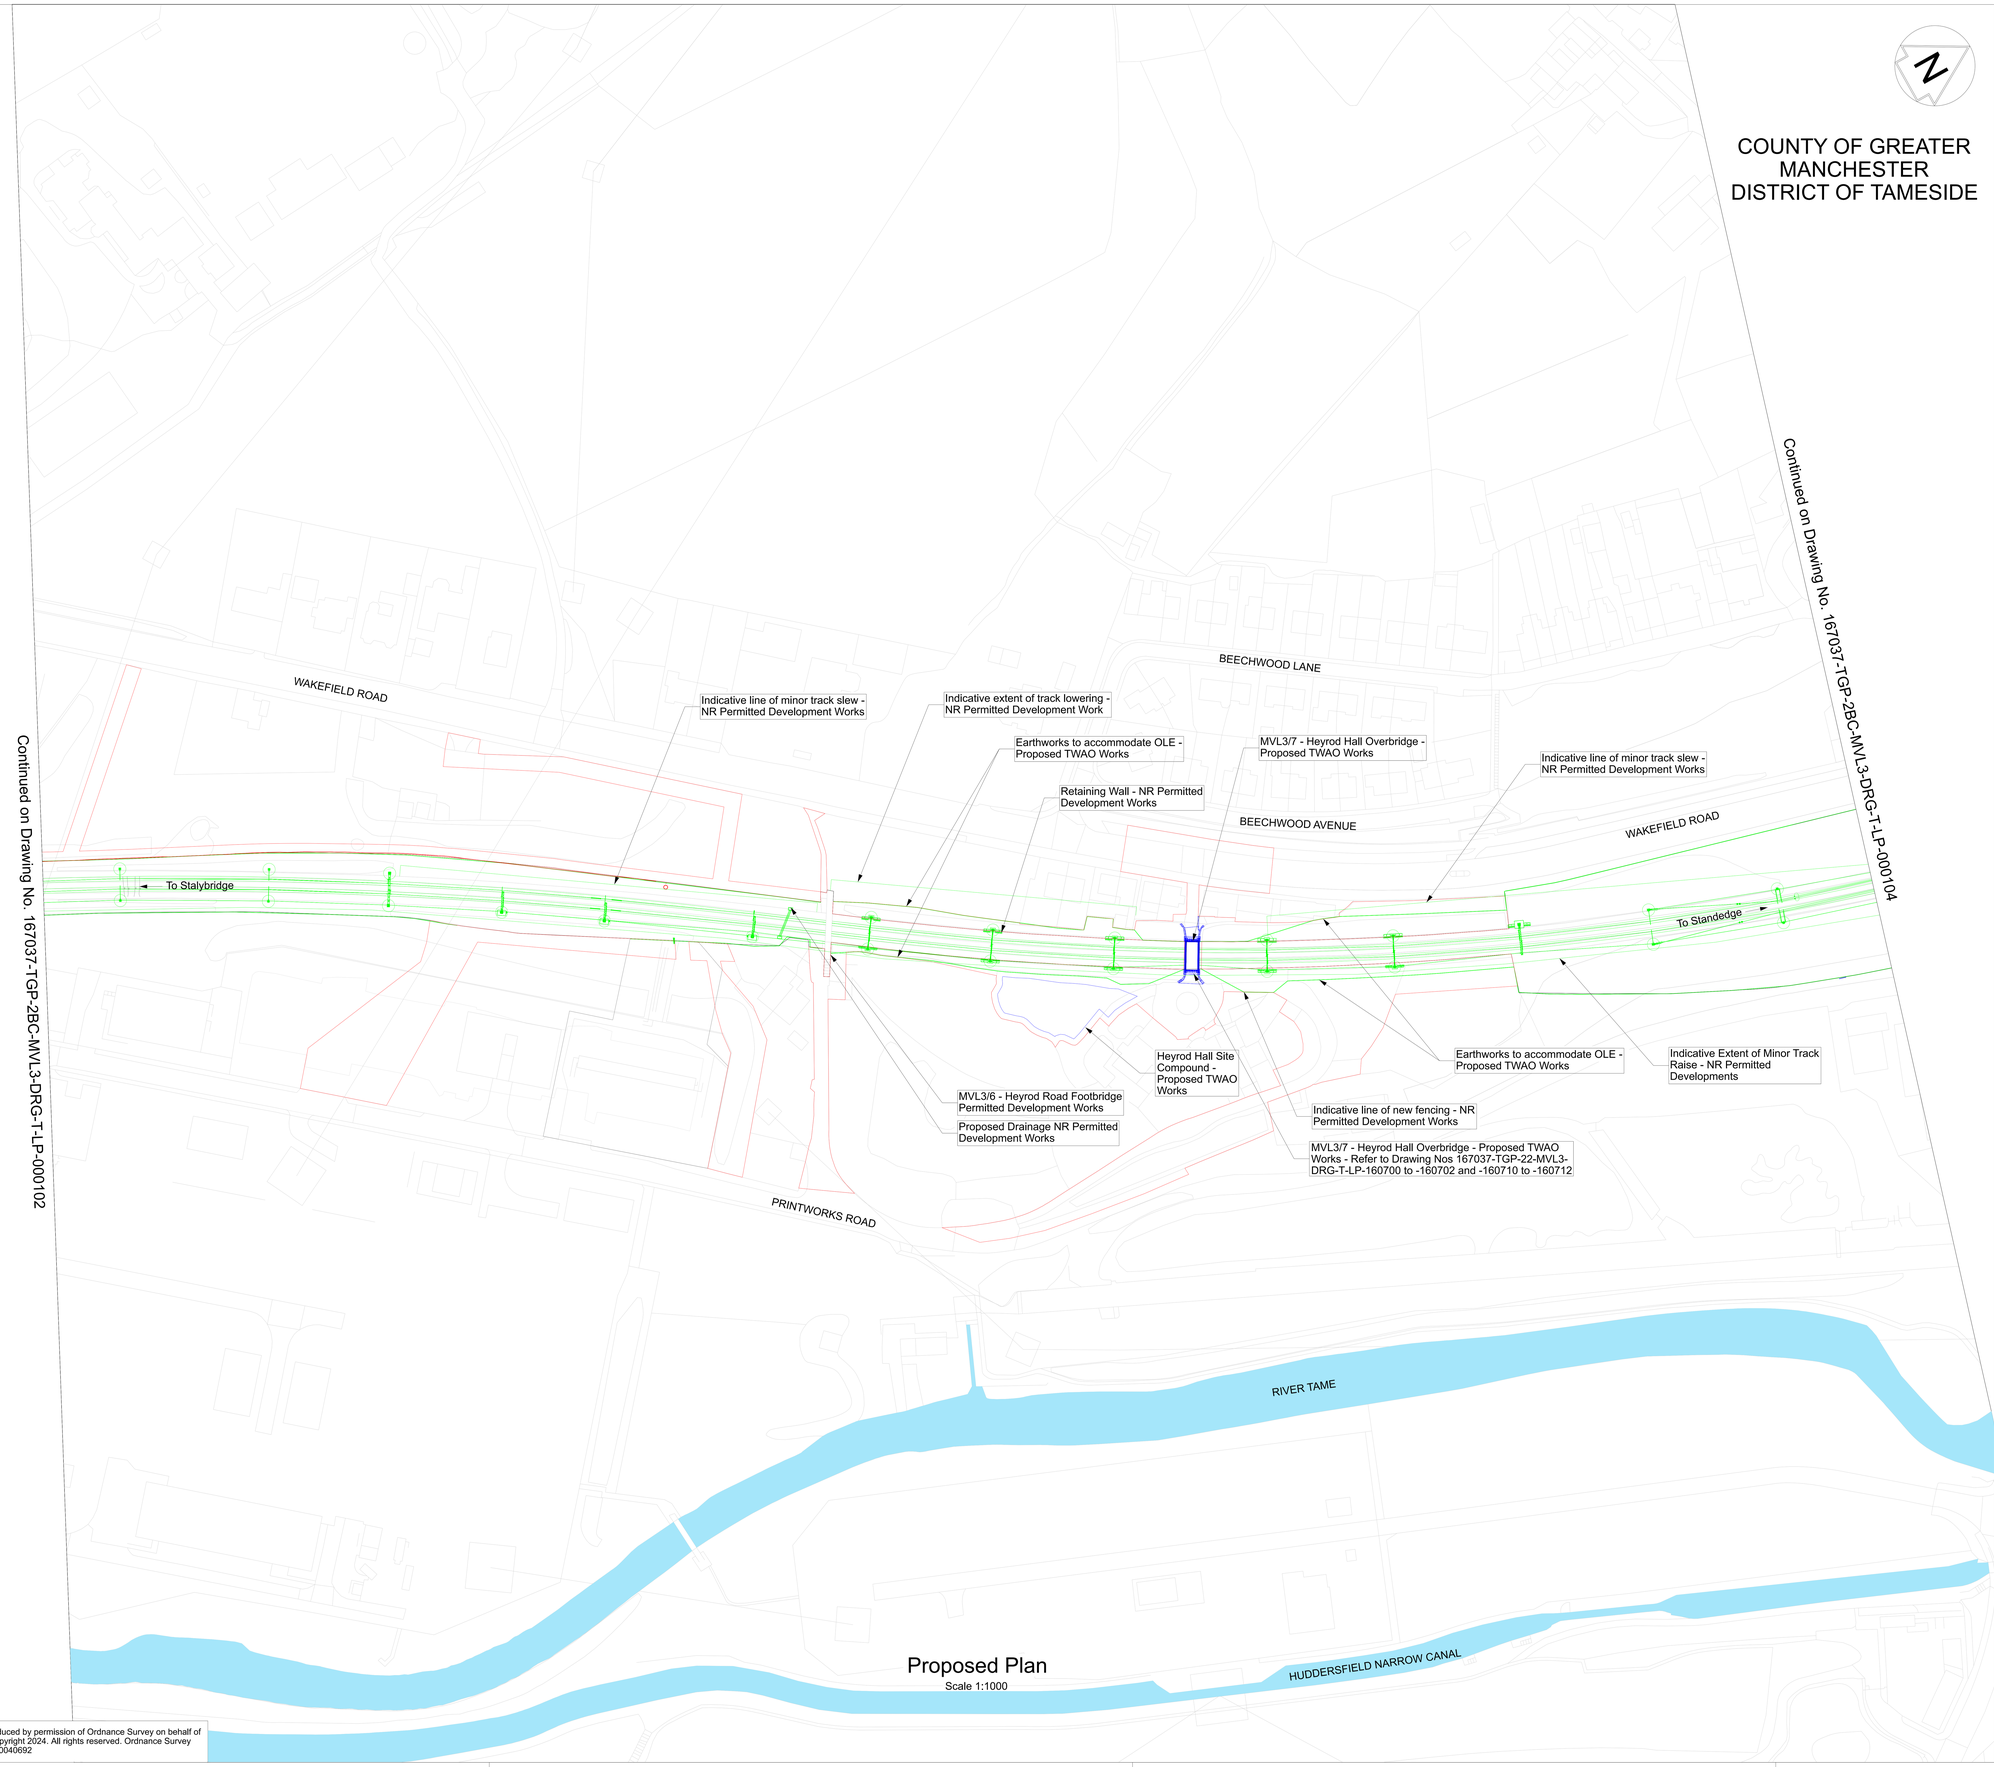

Proposed Plan
Scale 1:1000

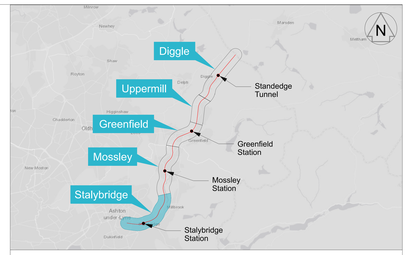

Legend

- TWAO Planning Application Boundary
- Existing Network Rail Boundary
- Proposed TWAO Works
- NR Permitted Development Works
- Existing Features

Notes

1. All Dimensions are in millimetres unless shown otherwise.
2. Do not scale from this drawing
3. In constructing or maintaining the works identified as scheduled works in schedule 1 of the Network Rail (Stalybridge to Diggle (Saddleworth) Enhancements) Order. Network Rail may deviate from the dimensions shown on this drawing to the extent permitted by the Order.
4. This drawing is to be read in conjunction with drawing: 167037-TGP-22-MVL3-DRG-T-LP-000101, 167037-TGP-22-MVL3-DRG-T-LP-000102 and 167037-TGP-22-MVL3-DRG-T-LP-000104 to 167037-TGP-22-MVL3-DRG-T-LP-000121

OLE Portals - NR Permitted Development Works

0 20 40 60 80 100m
SCALE 1:1000 at A1

The Network Rail (Stalybridge to Diggle (Saddleworth) Enhancements) Order

Rev	Date	Description of Revisions	Drawn	Chkd	Appr
P02	23/05/25	FOR WORKSHOP	RS	GM	TL
P03	22/07/25	For Legal Review	RH	GM	TL
P04	16/09/25	For Legal Review	AW	AM	KM
A01	16/09/25	For Legal Review	AW	AM	KM

Status: Fit for Internal Review & Comment
Suitability: S3

NetworkRail

Authorised		Signed	Date

Contractor(s): Tony Gee & Partners LLP

Location: STALYBRIDGE STN - HEATON LODGE JN (HUDD-MANC LINE)

Type	Drawings	Sub-type	Planning
Role	Town and Country Planner	Sub-Role	General
Zone	Project 2BC Holistic		
Phasing	Proposed	Project Stage	PACE 2 ES4

Project: Transpennine Route Upgrade

Contract No.: 167037

Contract Title: 2BC Stalybridge to Huddersfield

Drawing Title: Planning Direction Drawing
Route Drawing Sheet No. 3

Designed	R Swain	Signed	Date 16/09/25
Drawn	A.Williams	Signed Electronically Signed	Date 16/09/25
Checked	A.Murphy	Signed Electronically Signed	Date 16/09/25
Approved	K.Mustapha	Signed Electronically Signed	Date 16/09/25

Scale(s): As Shown
ELR & Mileage: 9.0098 to 0
Alternative Reference:
Sheet: of

Drawing Number: 167037-TGP-2BC-MVL3-DRG-T-LP-000103
Revision: A01

OS map data reproduced by permission of Ordnance Survey on behalf of HMSO. © Crown copyright 2024. All rights reserved. Ordnance Survey licence number 0100040692

Published Published Published Published Published Published