


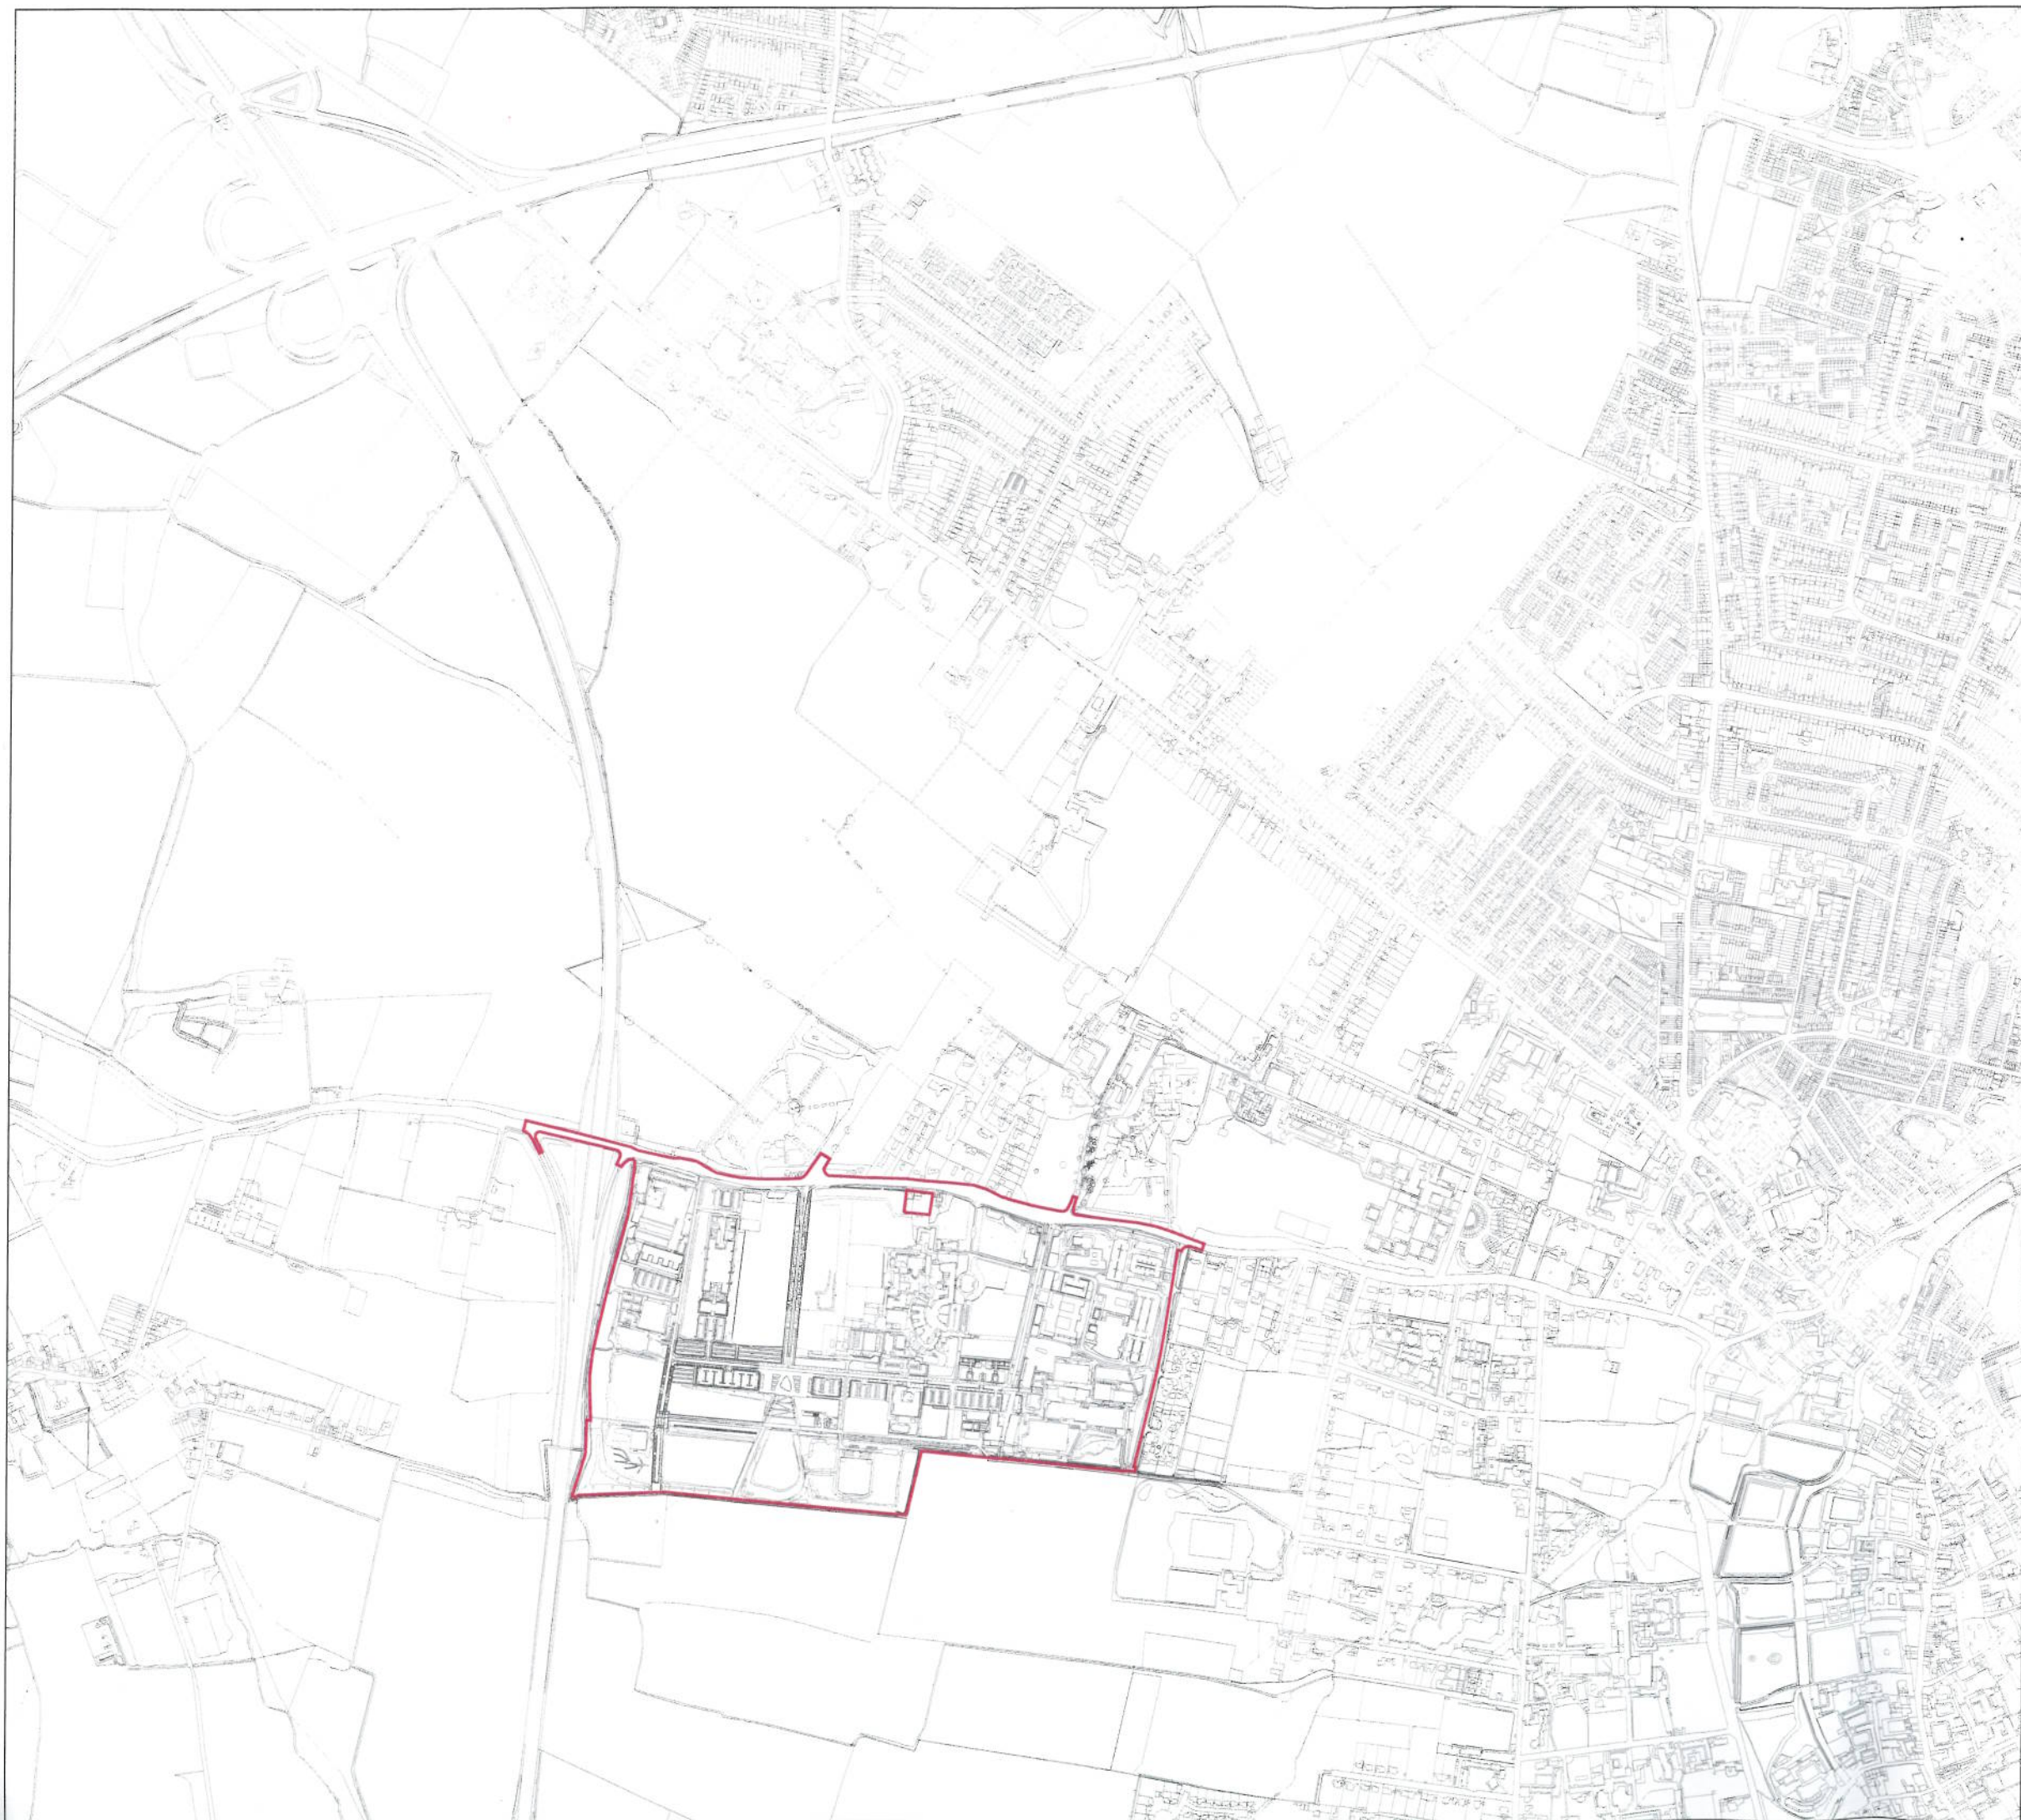

LEGEND

For Approval:

— Application site boundary

All information other than that identified as being for approval is shown for contextual purposes only.

West Cambridge

WC/OPA/CON/01

- Site Location Plan

June 2016



0 100 200 300 400 800m



Scale 1:12,500@A3

Reproduced from the Ordnance Survey mapping by permission of Ordnance Survey on behalf of the Controller of Her Majesty's Stationery Office

Crown Copyright, All rights reserved Licence No. AL100014635 EDAW's business licence

Crown Copyright, All rights reserved. 2004 Licence number 0100031673