

5d346f62-a244-4724-98ef-60cd6029e5b


Drawing Number
167037-TGP-25-MVL3-DRG-T-LP-162014 A01

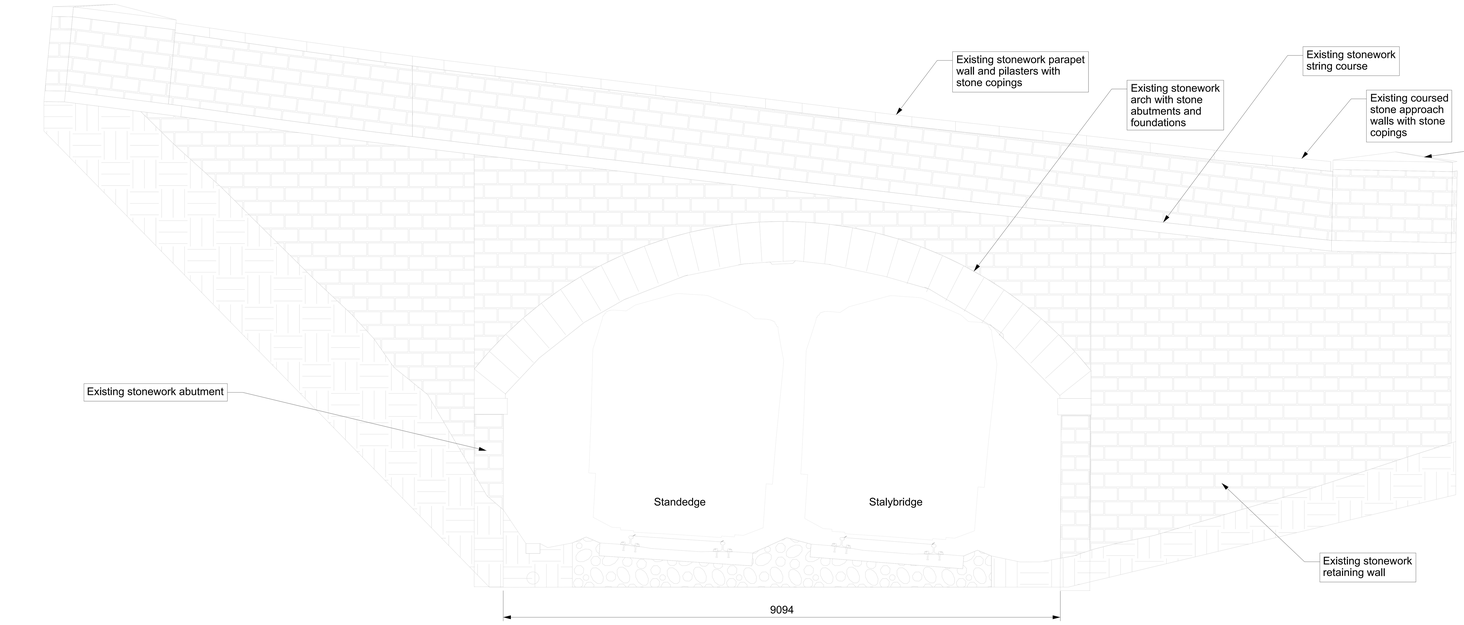


Existing Elevation A-A
Scale 1:50

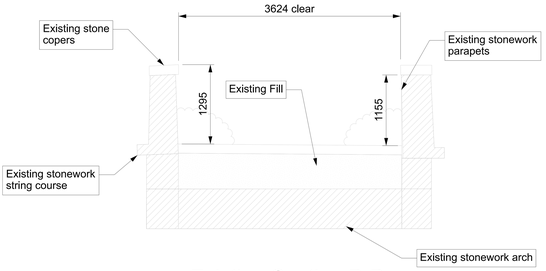


Existing Section B-B
Scale 1:50

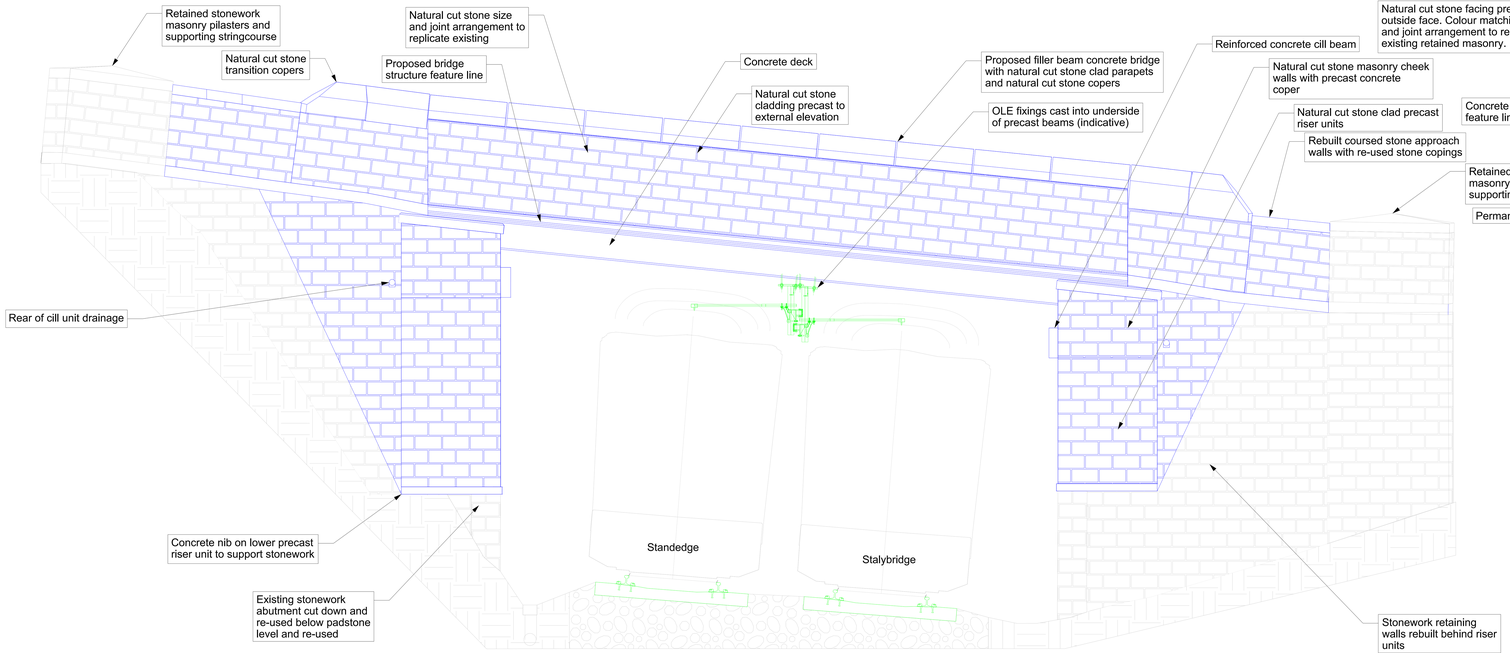

Proposed Elevation C-C
Scale 1:50

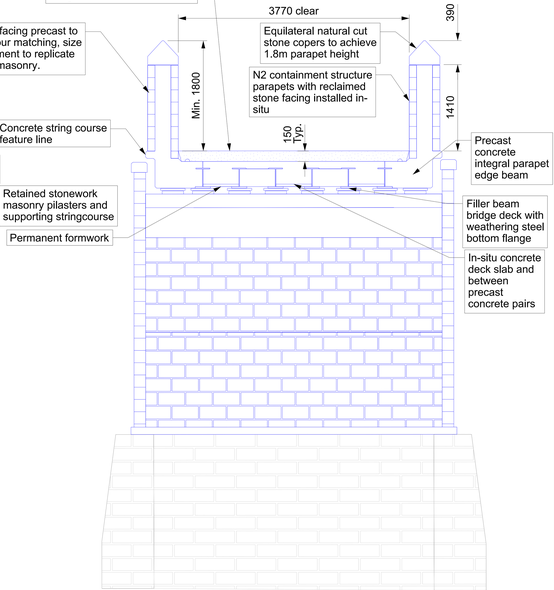

Proposed Section D-D
Scale 1:50

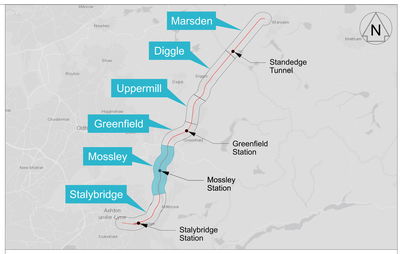

Legend

- Proposed TWAO Works
- NR Permitted Development Works
- Existing Features

Notes

1. All dimensions are in millimetres unless shown otherwise. All levels are in metres above Ordnance Survey Datum Newlyn. Do not scale from this drawing.
2. This drawing to be read in conjunction with drawing:
   167037-TGP-25-MVL3-DRG-T-LP-162013
   167037-TGP-25-MVL3-DRG-T-LP-162015
   167037-TGP-25-MVL3-DRG-T-LP-162016
3. Existing stonework to be recovered and reused at multiple sites along the route. Where existing stone reuse is not possible due to the recovery rate, new stone will be procured to match existing. New stone will be used for all rail facing stone cladding. All new stone will be natural cut stone.

0 1 2 3 4 5m
SCALE 1:50 at A1

The Network Rail (Stalybridge to Diggle (Saddleworth) Enhancements) Order

Rev	Date	Description of Revisions	Drawn	Chkd	Appr
P04	05/12/24	For Legal Review	ET	RT	
P05	10/06/25	Issued for Legal Review	AW	GM	TL
P06	22/07/25	For Legal Review	RH	GM	TL
A01	22/07/25	For Legal Review	RH	GM	TL

Status: Fit for Internal Review & Comment
Suitability: S3

NetworkRail

Authorised | Signed | Date

Contractor(s)
Tony Gee & Partners LLP

Location: STALYBRIDGE STN - HEATON LODGE JN (HUDD-MANC LINE)
Type: Drawings
Sub-type:
Role: Town and Country Planner
Sub-Role: General
Zone: Stalybridge to Diggle
Phasing: Existing
Project Stage: PACE 2 ES4

Project
Transpennine Route Upgrade

Contract No.
167037

Contract Title
2BC Stalybridge to Huddersfield

Drawing Title
Listed Building Consents
Drawing - MVL3/20 Wright
Mill Overbridge Existing and
Proposed Elevation and Section

Designed	R. Taylor	Signed	Date 22/07/25
Drawn	R.Hernandez	Signed Electronically Signed	Date 22/07/25
Checked	G.Mcsharry	Signed Electronically Signed	Date 22/07/25
Approved	T.Lachut	Signed Electronically Signed	Date 22/07/25

Scale(s): As Shown
ELR & Mileage: 11.106 to 0
Alternative Reference
Sheet of
Drawing Number: 167037-TGP-25-MVL3-DRG-T-LP-162014
Revision: A01

Sheet Size A1 594 x 841

Published
Published
Published
Published
Published
Published